



ARTIST RENDERING - FOR REFERENCE ONLY.

SHEET NUMBER	SHEET NAME
DP00-00	COVER SHEET
DP10-01	SITE STATISTICS AND VICINITY PLAN
DP10-02	OVERALL SITE PLAN
DP10-03	OVERALL PARKADE PLAN & DETAILS
DP10-04	LOADING VEHICLE SWEEP PATH, W&R DETAILS
DP10-05	FIRE TRUCK SWEEP PATH
DP10-06	BIKE PARKING DETAILS
DP10-07	SITE PHASING
DP10-08	PRINCIPAL ENTRANCE ENLARGED PLANS
DP10-09	SITE PHOTOGRAPHS
DP10-10	COLOURS & MATERIALS
DP10-11	3D RENDERINGS
DP10-11A	3D RENDERINGS
DP10-12	TEMPORARY SALES OFFICE SITE PLAN
DP11-01	SITE DETAILS
DP12-01	PARKADE RAMPS
DP12-02	PARKADE RAMPS
DP12-03	PARKADE RAMPS
DP20-01-01	BLDG 1000 - OVERALL FLOOR PLANS
DP20-01-02	BLDG 1000 - OVERALL FLOOR PLANS
DP20-01-03	BLDG 4000 - OVERALL FLOOR PLANS
DP20-01-04	BLDG 4000 - OVERALL FLOOR PLANS
DP20-02-01	BLDG 2000 - OVERALL FLOOR PLANS
DP20-02-02	BLDG 2000 - OVERALL ROOF PLANS
DP20-02-04	BLDG 3000 - OVERALL FLOOR PLANS
DP20-02-05	BLDG 3000 - OVERALL ROOF PLANS
DP20-02-07	BLDG 5000 - OVERALL FLOOR PLANS
DP20-02-08	BLDG 5000 - OVERALL ROOF PLANS
DP20-02-09	BLDG 6000 - OVERALL FLOOR PLANS
DP20-02-10	BLDG 6000 - OVERALL ROOF PLANS
DP20-A-01	TH A - OVERALL FLOOR & ROOF PLANS
DP20-B-01	TH B - OVERALL FLOOR & ROOF PLANS
DP20-C-01	TH C - OVERALL FLOOR AND ROOF PLANS
DP20-D-01	TH D - OVERALL FLOOR & ROOF PLANS
DP20-E-01	TH E - OVERALL FLOOR & ROOF PLANS
DP20-F-01	TH F - OVERALL FLOOR & ROOF PLANS
DP20-G-01	TH G - OVERALL FLOOR & ROOF PLANS
DP20-H-01	TH H - OVERALL FLOOR AND ROOF PLANS
DP20-I-01	TH I - OVERALL FLOOR & ROOF PLANS
DP20-J-01	TH J - OVERALL FLOOR & ROOF PLANS
DP20-K-01	TH K - OVERALL FLOOR AND ROOF PLANS
DP20-L-01	TH L - OVERALL FLOOR AND ROOF PLANS
DP20-M-01	TH M - OVERALL FLOOR AND ROOF PLANS
DP20-N-01	TH N - OVERALL FLOOR & ROOF PLANS
DP20-O-01	TH O - OVERALL FLOOR & ROOF PLANS
DP20-P-01	TH P - OVERALL FLOOR & ROOF PLANS
DP20-Q-01	TH Q - OVERALL FLOOR & ROOF PLANS
DP40-01-01	BLDG 1000 - OVERALL BUILDING ELEVATIONS
DP40-01-02	BLDG 1000 - OVERALL BUILDING ELEVATIONS
DP40-01-03	BLDG 4000 - OVERALL BUILDING ELEVATIONS
DP40-01-04	BLDG 4000 - OVERALL BUILDING ELEVATIONS
DP40-02-01	BLDG 2000 - OVERALL BUILDING ELEVATIONS
DP40-02-02	BLDG 2000 - OVERALL BUILDING ELEVATIONS
DP40-02-03	BLDG 3000 - OVERALL BUILDING ELEVATIONS
DP40-02-04	BLDG 3000 - OVERALL BUILDING ELEVATIONS

SHEET NUMBER	SHEET NAME
DP40-02-05	BLDG 5000 - OVERALL BUILDING ELEVATIONS
DP40-02-06	BLDG 5000 - OVERALL BUILDING ELEVATIONS
DP40-02-07	BLDG 6000 - OVERALL BUILDING ELEVATIONS
DP40-02-08	BLDG 6000 - OVERALL BUILDING ELEVATIONS
DP40-A-01	TH A - OVERALL BUILDING ELEVATIONS
DP40-A-02	TH A - OVERALL BUILDING ELEVATIONS
DP40-B-01	TH B - OVERALL BUILDING ELEVATIONS
DP40-B-02	TH B - OVERALL BUILDING ELEVATIONS
DP40-C-01	TH C - OVERALL BUILDING ELEVATIONS
DP40-C-02	TH C - OVERALL BUILDING ELEVATIONS
DP40-D-01	TH D - OVERALL BUILDING ELEVATIONS
DP40-D-02	TH D - OVERALL BUILDING ELEVATIONS
DP40-E-01	TH E - OVERALL BUILDING ELEVATIONS
DP40-E-02	TH E - OVERALL BUILDING ELEVATIONS
DP40-F-01	TH F - OVERALL BUILDING ELEVATIONS
DP40-F-02	TH F - OVERALL BUILDING ELEVATIONS
DP40-G-01	TH G - OVERALL BUILDING ELEVATIONS
DP40-G-02	TH G - OVERALL BUILDING ELEVATIONS
DP40-H-01	TH H - OVERALL BUILDING ELEVATIONS
DP40-H-02	TH H - OVERALL BUILDING ELEVATIONS
DP40-I-01	TH I - OVERALL BUILDING ELEVATIONS
DP40-I-02	TH I - OVERALL BUILDING ELEVATIONS
DP40-J-01	TH J - OVERALL BUILDING ELEVATIONS
DP40-J-02	TH J - OVERALL BUILDING ELEVATIONS
DP40-K-01	TH K - OVERALL BUILDING ELEVATIONS
DP40-K-02	TH K - OVERALL BUILDING ELEVATIONS
DP40-L-01	TH L - OVERALL BUILDING ELEVATIONS
DP40-L-02	TH L - OVERALL BUILDING ELEVATIONS
DP40-M-01	TH M - OVERALL BUILDING ELEVATIONS
DP40-M-02	TH M - OVERALL BUILDING ELEVATIONS
DP40-N-01	TH N - OVERALL BUILDING ELEVATIONS
DP40-N-02	TH N - OVERALL BUILDING ELEVATIONS
DP40-O-01	TH O - OVERALL BUILDING ELEVATIONS
DP40-O-02	TH O - OVERALL BUILDING ELEVATIONS
DP40-P-01	TH P - OVERALL BUILDING ELEVATIONS
DP40-P-02	TH P - OVERALL BUILDING ELEVATIONS
DP40-Q-01	TH Q - OVERALL BUILDING ELEVATIONS
DP40-Q-02	TH Q - OVERALL BUILDING ELEVATIONS
DP50-01	SITE SECTIONS
DP50-02	SITE SECTIONS
DP50-03	SITE SECTIONS
DP63-01-01	UNIT PLANS
DP63-01-02	UNIT PLANS
DP63-01-03	UNIT PLANS
DP63-02-01	Twn Typical Unit Plans (Front-Drive Suites #1-2)
DP63-02-02	Twn Typical Unit Plans (Front-Drive Suites #3-4)
DP63-03-01	TWN TYPICAL UNIT PLANS (BACK-TO-BACK SUITES #1-2)
DP63-03-02	TWN TYPICAL UNIT PLANS (BACK-TO-BACK SUITES #3-4)
DP63-03-03	TWN TYPICAL UNIT PLANS (BACK-TO-BACK SUITES #5-6)

NORR

2300, 411 – 1st Street SE
Calgary, AB, Canada T2G 4Y5
norr.com

NORR Architects Engineers Planners
A Partnership of Corporations
From McMillan Homestead (McMillan) Inc. From McMillan Homestead Inc.

Jonathan Hughes, Architect, AAA, OAA, AIBC, MAA, AANB, AAPE
Adrian Todella, P.Eng., APEGA
Chris Pal, P.Eng., APEGA

PARTNERS HOMESTEAD PHASE 8

CALGARY, ALBERTA, CANADA

partners
Development Group

DEVELOPMENT PERMIT: DEVELOPMENT PERMIT NO.
NORR PROJECT NUMBER: RZ1124-0166

ISSUE FOR DR1 - AUGUST 10, 2025

SURVEY URBAN SYSTEMS 101 - 134 11th AVENUE SE CALGARY, ALBERTA T2G 0X5 (403) 291-1193	CIVIL VERITAS DEVELOPMENT SOLUTIONS UNIT 4, 141 COMMERCIAL DRIVE CALGARY, AB T3Z 2A7 587 393 5654	ARCHITECTURE NORR 411 1ST STREET SE CALGARY AB T2G 4Y5 (403) 264-4000	STRUCTURAL ADDRESS CITY, PROVINCE, POSTAL CODE PHONE NUMBER
MECHANICAL EMBE CONSULTING ENGINEERS INC. 121 15th AVENUE SE CALGARY, AB, T2G 1G1 403-460-2277	ELECTRICAL EMBE CONSULTING ENGINEERS INC. 121 15th AVENUE SE CALGARY, AB, T2G 1G1 403-460-2277	INTERIORS ADDRESS CITY, PROVINCE, POSTAL CODE PHONE NUMBER	LANDSCAPE PI DESIGN GROUP 64 WOODACRES DR. SW CALGARY, AB T2W 4S6 403-510-4071

Apartment Unit Mix

Unit		TYPE	# of Units	UNIT AREA		TOTAL AREA	
				Sq. m	Sq. Ft	Sq. m	Sq. Ft
APT 1000 - 5 stories							
Unit A-1	2-BEDS	10	79.90	860	799	8600	
Unit A-2	2-BEDS	19	66.89	720	1,271	13680	
Unit B-1	3-BEDS	39	89.56	964	3,493	37596	
Unit B-2	3-BEDS	5	96.15	1035	481	5175	
Unit B-3	3-BEDS	4	94.95	1022	380	4088	
Unit B-4	3-BEDS	1	86.21	928	86	928	
Unit B-5	3-BEDS	3	89.93	968	270	2904	
Unit C-1	4-BEDS	4	132.39	1425	530	5700	
		85			NFA: 7,308.78	78,671.00	
					GFA: 8,592.13	92,484.83	
					Efficiency (%):	85.06	
APT 2000 - 4 stories							
Unit A-2	2-BEDS	16	66.89	720	1,070	11520	
Unit B-1	3-BEDS	19	89.56	964	1,702	18316	
Unit B-2	3-BEDS	43	96.15	1035	769	8280	
					NFA: 3,541.09	38,115.96	
					GFA: 4,408.16	47,448.99	
					Efficiency (%):	80.33	
APT 3000 - 4 stories							
Unit A-2	2-BEDS	16	66.89	720	1,070	11520	
Unit B-1	3-BEDS	19	89.56	964	1,702	18316	
Unit B-2	3-BEDS	8	96.15	1035	769	8280	
		43			NFA: 3,541.09	38,115.96	
					GFA: 4,408.16	47,448.99	
					Efficiency (%):	80.33	
APT 4000 - 5 stories							
Unit A-1	2-BEDS	10	79.90	860	799	8600	
Unit A-2	2-BEDS	19	66.89	720	1,271	13680	
Unit B-1	3-BEDS	39	89.56	964	3,493	37596	
Unit B-2	3-BEDS	5	96.15	1035	481	5175	
Unit B-3	3-BEDS	4	94.95	1022	380	4088	
Unit B-4	3-BEDS	1	86.21	928	86	928	
Unit B-5	3-BEDS	3	89.93	968	270	2904	
Unit C-1	4-BEDS	4	132.39	1425	530	5700	
		85			NFA: 7,308.78	78,671.00	
					GFA: 8,592.13	92,484.83	
					Efficiency (%):	85.06	
APT 5000 - 4 stories							
Unit A-2	2-BEDS	12	66.89	720	803	8640	
Unit A-3	2-BEDS	3	71.60	771	215	2312	
Unit A-4	1-BED	1	48.70	524	49	524	
Unit B-1	3-BEDS	19	89.56	964	1,702	18316	
Unit B-2	3-BEDS	8	96.15	1035	769	8280	
		43			NFA: 3,537.03	38,072.25	
					GFA: 4,383.73	47,186.03	
					Efficiency (%):	80.69	
APT 6000 - 4 stories							
Unit A-2	2-BEDS	16	66.89	720	1,070	11520	
Unit B-1	3-BEDS	19	89.56	964	1,702	18316	
Unit B-2	3-BEDS	8	96.15	1035	769	8280	
		43			NFA: 3,541.09	38,115.96	
					GFA: 4,401.56	47,377.95	
					Efficiency (%):	80.45	
Total Apartment Units:		342			Total NFA:	28,777.87	
					Total GFA:	34,785.87	
					Overall Efficiency (%):	82.73	

Townhome Unit Breakdown

Floor		Beds	Baths	AREA	
				Sq. m	Sq. Ft
Front Drive Town Homes					
Main Floor	1	1	87.33	940	
Second Floor	0	0.5	73.91	796	
Third Floor	3	2	75.34	811	
Total Units:	38		GFA:	8,989.85	96,765.85
Back-to-Back Town Homes					
Main Floor	0	0	66.00	710	
Second Floor	1	1	71.54	770	
Third Floor	3	2	71.54	770	
Total Units:	48		GFA:	10,035.39	108,019.92

Townhome Parking Assumptions

TYPE	REQUIREMENT	# of Units	REQUIRED STALLS	PROVIDED STALLS
Townhome - A				
6-unit	0.625 stalls/unit	6	4	
		6	4	12
Townhome - B				
6-unit	0.625 stalls/unit	6	4	
		6	4	12
Townhome - C				
4-unit	0.625 stalls/unit	4	3	
		4	3	8
Townhome - D				
3-unit	0.625 stalls/unit	3	2	
		3	2	6
Townhome - E				
6-unit	0.625 stalls/unit	6	4	
		6	4	12
Townhome - F				
6-unit	0.625 stalls/unit	6	4	
		6	4	12
Townhome - G				
3-unit	0.625 stalls/unit	3	2	
		3	2	6
Townhome - H				
4-unit	0.625 stalls/unit	4	3	
		4	3	8
Townhome - I				
6-unit	0.625 stalls/unit	6	4	
		6	4	12
Townhome - J				
6-unit	0.625 stalls/unit	6	4	
		6	4	12
Townhome - K				
4-unit	0.625 stalls/unit	4	3	
		4	3	8
Townhome - L				
4-unit	0.625 stalls/unit	4	3	
		4	3	8
Townhome - M				
4-unit	0.625 stalls/unit	4	3	
		4	3	8
Townhome - N				
6-unit	0.625 stalls/unit	6	4	
		6	4	12
Townhome - O				
6-unit	0.625 stalls/unit	6	4	
		6	4	12
Townhome - P				
6-unit	0.625 stalls/unit	6	4	
		6	4	12
Townhome - Q				
6-unit	0.625 stalls/unit	6	4	
		6	4	12
Visitor Stalls				
		N/A		12
Total		86	54	184
				172 (Garage)
				12 Visitor (Surface)

Building Areas

LEVEL	GROSS FLOOR AREA	
	SM	SF
PARKADE A	3,154.4 SM	33,953 SF
PARKADE B	8,447.2 SM	90,925 SF
TOTAL:	11,601.6 SM	124,878 SF

LEVEL	GROSS FLOOR AREA	
	SM	SF
APT 1000 (85 Units)		
Main Floor	1,799.96	19,374.59
Level 2	1,799.96	19,374.59
Level 3	1,799.96	19,374.59
Level 4	1,799.96	19,374.59
Level 5	1,392.29	14,986.47
Total	8,592.13	92,484.83

LEVEL	GROSS FLOOR AREA	
	SM	SF
APT 2000 (43 Units)		
Main Floor	1,102.04	11,862.25
Level 2	1,102.04	11,862.25
Level 3	1,102.04	11,862.25
Level 4	1,102.04	11,862.25
Total	4,408.16	47,448.99

LEVEL	GROSS FLOOR AREA	
	SM	SF
APT 3000 (43 Units)		
Main Floor	1,102.04	11,862.25
Level 2	1,102.04	11,862.25
Level 3	1,102.04	11,862.25
Level 4	1,102.04	11,862.25
Total	4,408.16	47,448.99

LEVEL	GROSS FLOOR AREA	
	SM	SF
APT 4000 (85 Units)		
Main Floor	1,799.96	19,374.59
Level 2	1,799.96	19,374.59
Level 3	1,799.96	19,374.59
Level 4	1,799.96	19,374.59
Level 5	1,392.29	14,986.47
Total	8,592.13	92,484.83

LEVEL	GROSS FLOOR AREA	
	SM	SF
APT 5000 (43 Units)		
Main Floor	1,082.56	11,652.57
Level 2	1,100.39	11,844.49
Level 3	1,100.39	11,844.49
Level 4	1,100.39	11,844.49
Total	4,383.73	47,186.03

LEVEL	GROSS FLOOR AREA	
	SM	SF
APT 6000 (43 Units)		
Main Floor	1,100.39	11,844.49
Level 2	1,100.39	11,844.49
Level 3	1,100.39	11,844.49
Level 4	1,100.39	11,844.49
Total	4,401.56	47,377.95

Back-to-Back Townhomes (E, F, I, J, N, O, P, Q) (48 units)		
Main Floor	65.40	703.96
Second Floor	71.91	774.03
Third Floor	71.91	774.03
Total	10,042.56	108,097.11

Front Drive Townhomes (A, B, C, D, G, H, K, L, M) (38 units)		
Main Floor	87.33	940.00
Second Floor	73.95	796.00
Third Floor	75.90	817.00
Total	9,012.90	97,013.92
Grand Total +/-	53,841.33	579,542.66
	sq.m	sq.ft

Site Information

LEGAL DESCRIPTION	N.E. 1/4 SEC. 12, TWP. 25, RGE. 29 W. 4 M.
CURRENT LAND USE	Multi-Residential - At Grade Housing (M-G)

PROPOSED USE	(4) apartments at (5) stories, (2) apartments at (4) stories, (342) units, 40 front drive townhomes, and 48 back-to-back townhomes
--------------	--

REZONING REQUIRED	Multi-Residential - HIGH DENSITY LOW RISE (M-H1)
-------------------	--

COMMUNITY	Homestead
-----------	-----------

SITE AREA +/-	44,286 SM	476,690 SF
	10.94 AC	4.42 HA

FAR	Proposed: 1.28
-----	----------------

Units Per Hectare	Proposed: 104
-------------------	---------------


Height	Proposed: 16m
	Maximum: 12m-17.5m

PROJECT DESCRIPTION	THE PROPOSED MULTI-FAMILY RESIDENTIAL DEVELOPMENT INTRODUCES 458 NEW DWELLING UNITS TO THE GROWING HOMESTEAD COMMUNITY IN NORTH-EAST CALGARY. DESIGNED IN ACCORDANCE WITH THE COMMUNITY'S ARCHITECTURAL GUIDELINES, THE PROJECT REFLECTS A COHESIVE BLEND OF MODERN CRAFTSMAN AND MODERN PRAMIE DESIGN STYLES, CONTRIBUTING TO A THOUGHTFUL AND CONTEXTUALLY RESPONSIVE STREETSCAPE.
---------------------	--


THE SITE LAYOUT HAS BEEN CAREFULLY PLANNED TO TRANSITION DENSITY APPROPRIATELY WITHIN THE NEIGHBORHOOD. ALONG HOMESTEAD BOULEVARD NE, BELOW-PROFILE TOWNHOME UNITS ARE PROPOSED ADJACENT TO THE FUTURE SINGLE-FAMILY HOMES, MAINTAINING A PEDESTRIAN-FRIENDLY SCALE AND CHARACTER. DENSITY INCREASES GRADUALLY TOWARD THE EAST, CULMINATING IN A SERIES OF 4- AND 5-STORY APARTMENT BUILDINGS (372 UNITS) THAT FRONT ONTO 84 STREET NE. TO ACCOMMODATE THIS FORM AND ACHIEVE A BUILT ENVIRONMENT THAT MEETS THE NEEDS OF THE COMMUNITY, A HEIGHT RELAXATION IS REQUESTED FOR ALL FOUR 5-STORY MID-RISE BUILDINGS.

CONNECTIVITY IS A CORNERSTONE OF THE PROPOSAL. THE PROJECT INCLUDES PEDESTRIAN LINKAGES TO THE COMMERCIAL PARCEL TO THE SOUTH AND THE FUTURE COMMUNITY CENTRE TO THE NORTH, REINFORCING WALKABILITY AND INTEGRATION WITHIN THE BROADER NEIGHBORHOOD PLAN. THE SITE DESIGN EMPHASIZES LANDSCAPED OPEN SPACES, WITH A FOCUS ON COMMUNITY GATHERING AREAS, PLAYGROUNDS, AND ENHANCED PEDESTRIAN CIRCULATION SUPPORTED BY EXTENSIVE PLANTINGS AND HIGH-QUALITY PUBLIC REALM TREATMENTS.

THIS DEVELOPMENT SEEKS TO SUPPORT A VIBRANT AND INCLUSIVE COMMUNITY BY DELIVERING A DIVERSE MIX OF HOUSING, INTEGRATED AMENITIES, AND STRONG CONNECTIONS TO ADJACENT USES--ALL WHILE ALIGNING WITH THE CITY'S GOALS FOR COMPACT, COMPLETE COMMUNITIES.
--

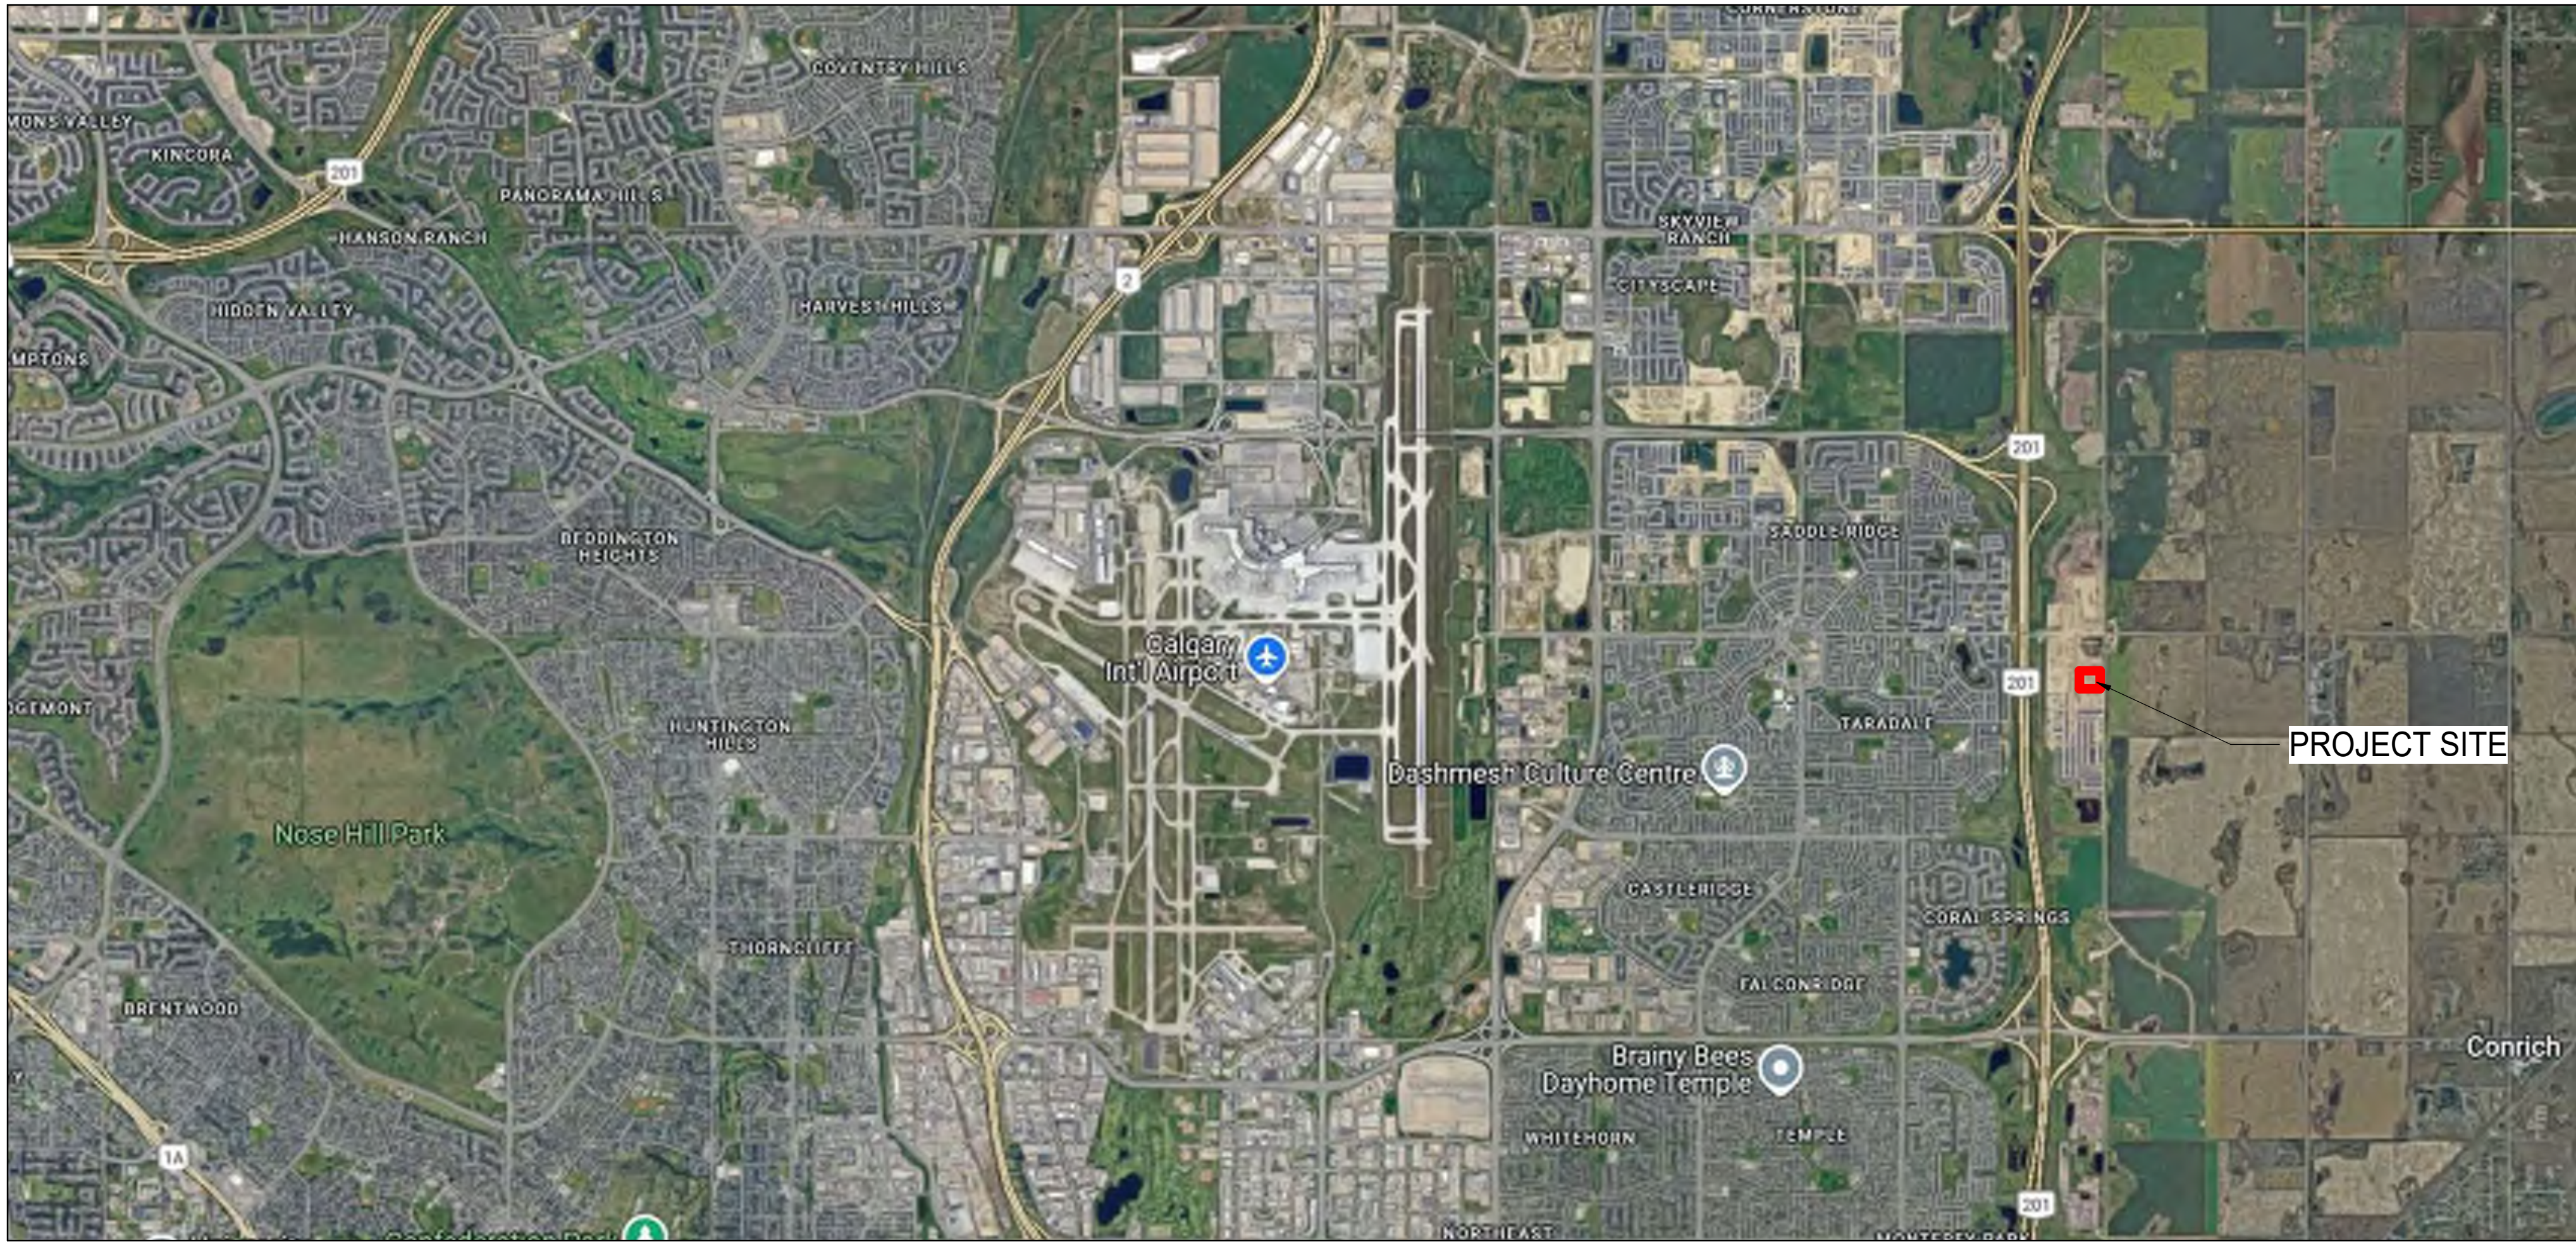

VICINITY MAP: NTS

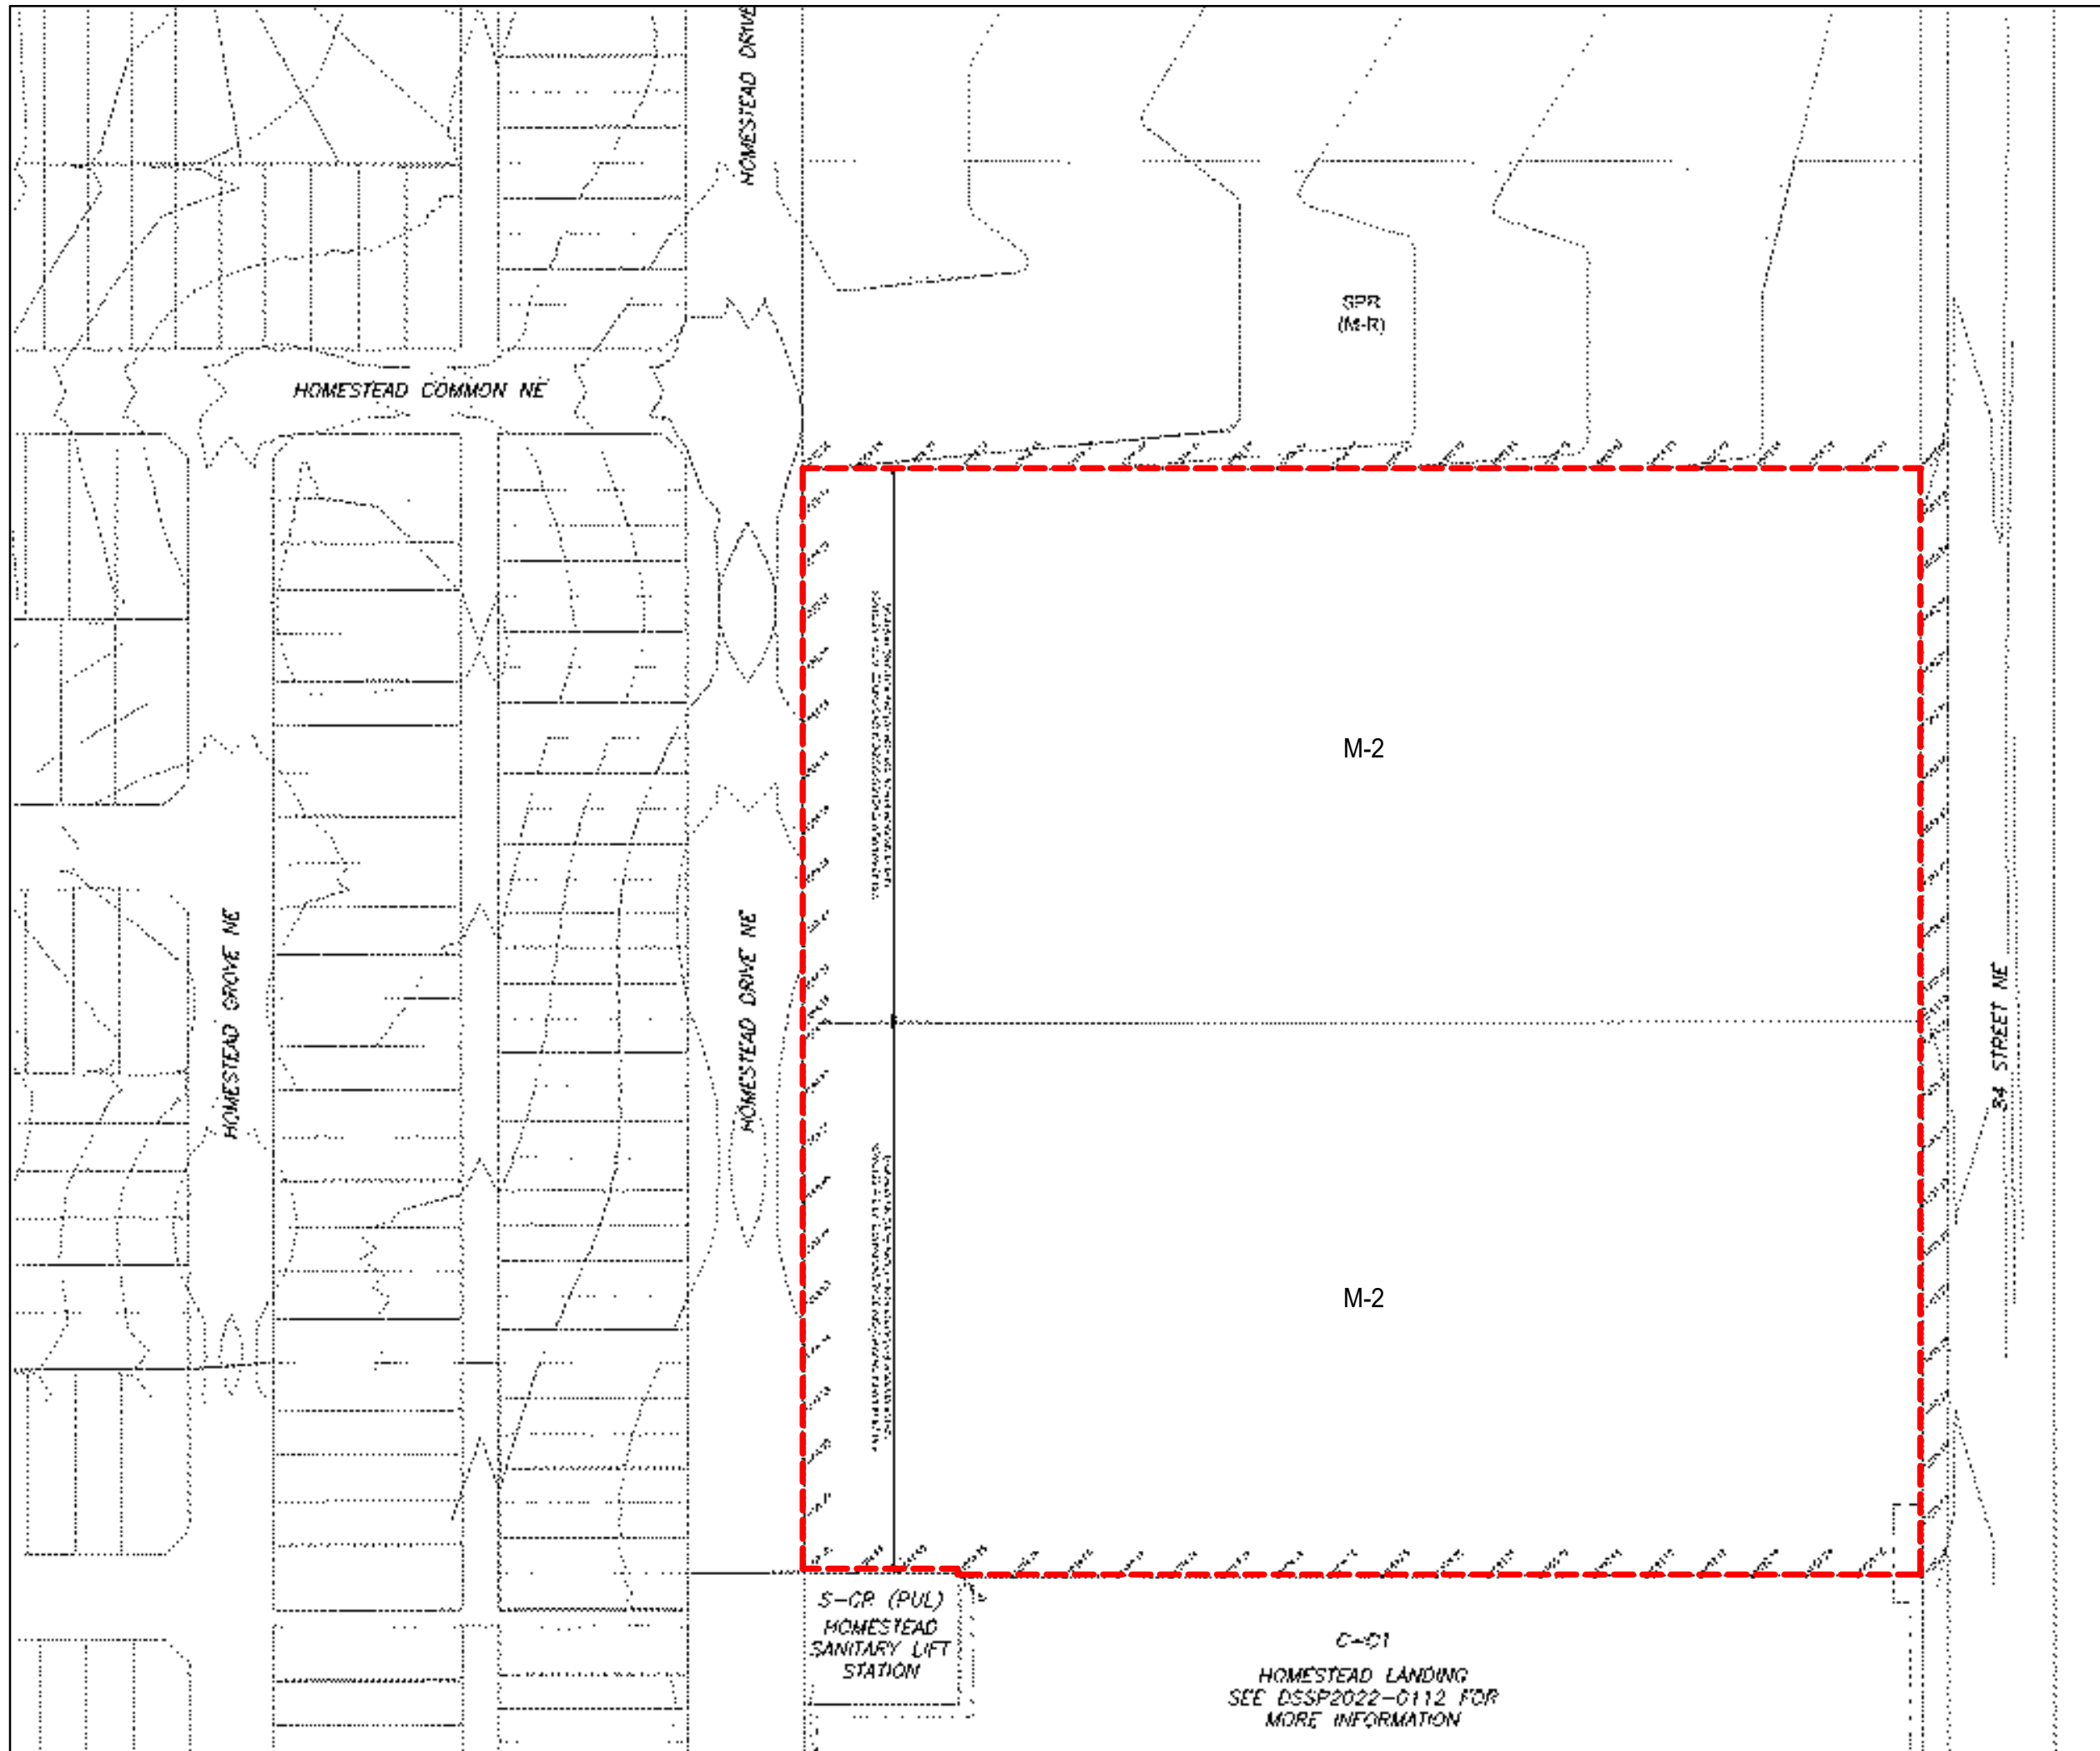

ZONING MAP: NTS



AERIAL VIEW & EXISTING TOPOGRAPHY
SCALE: 1 : 2000

DATE	ISSUED FOR	REV
2025-06-20	ISSUE FOR DEVELOPMENT PERMIT	1
2026-08-10	ISSUE FOR DR1	2

This drawing has been prepared solely for the use of PARTNERS DEVELOPMENT GROUP and there are no representations of any kind made by NORR to any party with whom NORR has not entered into a contract.

This drawing shall not be used for construction purposes until the seal appearing hereon is signed and dated by the Architect or Engineer

Project Component: DEVELOPMENT PERMIT


Key Plan	
----------	--

Consultants:	URBAN SYSTEMS
Survey:	VERITAS DEVELOPMENT SOLUTIONS
Civil:	NORR
Architecture:	NORR
Structural:	EMBE CONSULTING ENGINEERS INC
Mechanical:	EMBE CONSULTING ENGINEERS INC
Electrical:	EMBE CONSULTING ENGINEERS INC
Interiors:	PI DESIGN GROUP
Landscape:	PI DESIGN GROUP

Seal(s)

NORR
2300, 411 - 1st Street SE
Calgary, AB, Canada T2G 4Y5
norr.com
NORR Architects Engineers Planner
A Partnership of Corporations
Jonathan Hughes, Architect, SAA, OAA, NBC, BNA, AARB, AARPE
Allan Tamm, P.Eng., P.GEO.
Chris Pelt, P.Eng., P.GEO.

8/20/2025 11:38 PM
Autodesk Docs | Partners Dev Group - Homestead Phase 8/2025, 8/21/2025 | PartnersHomesteadPhase8_A_Site_0541x5

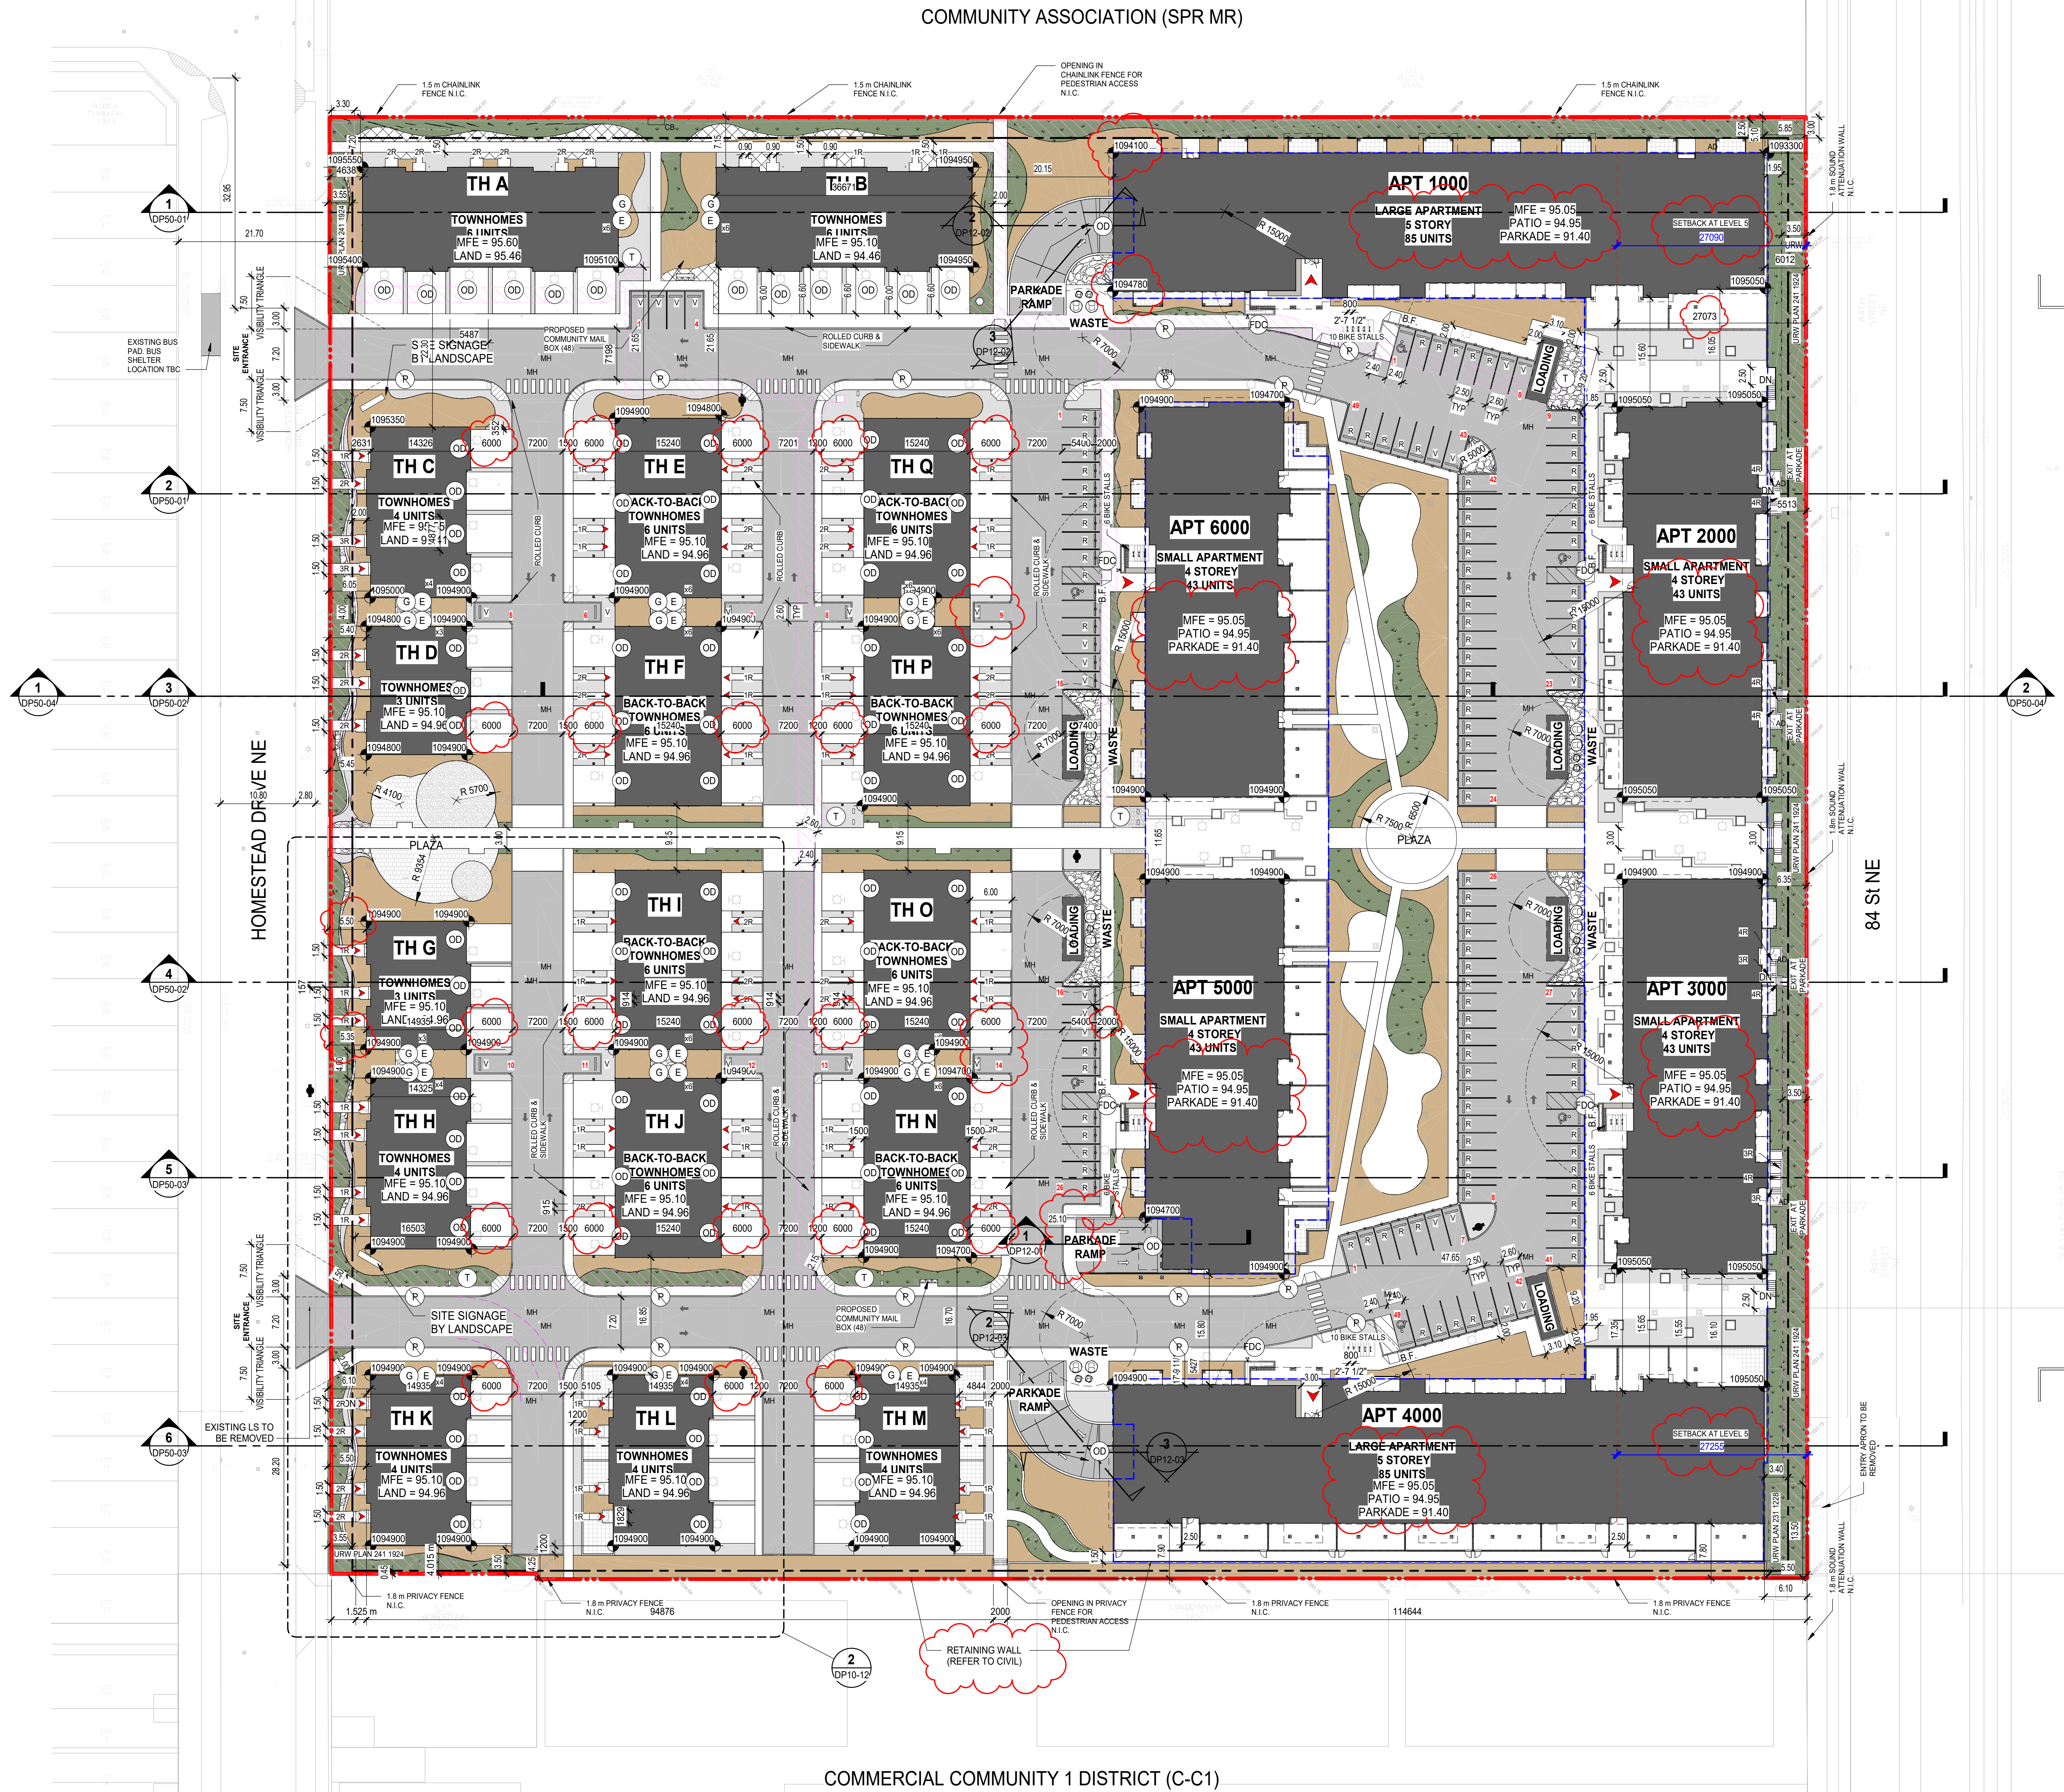

1 SITE PLAN
SCALE: 1:400

NOTES

- REFER TO LANDSCAPE PLANS FOR EXISTING AND PROPOSED TREES, SIDEWALKS, WALKWAYS AND FEATURES.
- REFER TO ELECTRICAL DRAWINGS FOR PROPOSED SITE LIGHTING.
- NO SURFACE PARKING (VISITORS INCLUDED) SHALL EXCEED 4% SLOPE IN ANY DIRECTION.
- INSTALL REGULAR ASPHALT AT PARKING STALL LOCATIONS, HEAVY DUTY ASPHALT WHERE INDICATED.
- WHEEL STOPS TO BE 100mm HIGH AND PLACED 600mm FROM FRONT OF PARKING STALL (TYP.).
- ARROWS SHOWN ON ASPHALT INDICATE DIRECTION OF TRAVEL.
- ALL INFORMATION ABOUT SITE SERVICES, PEDESTALS, CONDUIT, UTILITY RIGHT OF WAY AND GRADING IS FOR REFERENCE ONLY - REFER TO CIVIL DRAWINGS FOR ADDITIONAL DETAILS.
- CAST-IN-PLACE EXTERIOR CONCRETE RISERS IN WALKWAYS TO BE COMPLETED BY SITE CONTRACTOR. RISERS SHOWN ARE ESTIMATED BASED ON GRADES. ALL RISER COUNTS AND LOCATIONS TO BE CONFIRMED - REFER TO CIVIL.
- ALL BUILT ELEMENTS WITHIN THE PROPERTY LINE ARE PROPOSED UNLESS NOTED OTHERWISE. NO PARKING ANYTIME/FIRE LANE SIGNAGE TO BE POSTED ON ALL INTERNAL ROADS LESS THAN 8.5m.
- FIRE ACCESS ROUTE - HEAVY DUTY ASPHALT CAPABLE OF SUPPORTING MIN. 38,556kg (85,000lbs) LOAD & NFPA 1901-POINT LOAD OF 517KPA OVER 24x24" AREA

LEGEND

- FIRE TRUCK PATH AND FIRE DEPT. ACCESS - TURNING RADIUS AS INDICATED
- PROPERTY LINE - DELINEATES SCOPE OF WORK
- PROPERTY SETBACK LINE
- EXTENTS OF PARKADE WALLS BELOW GRADE
- UTILITY RIGHT OF WAY (UROW) - REFER TO CIVIL
- HEAVY DUTY ASPHALT

- PRINCIPAL ENTRANCE
- BARRIER FREE PARKING SIGNAGE/SYMBOL
- COMMERCIAL PARKING SIGNAGE
- MAIL PARKING SIGNAGE
- RESIDENT PARKING SIGNAGE
- VISITOR PARKING SIGNAGE
- ELECTRIC METER
- ELECTRIC VEHICLE CHARGER (SERVES 2 STALLS)
- FIRE DEPARTMENT CONNECTION
- GAS METER
- LOADING ZONE
- WATER METER
- OVERHEAD DOOR
- NO PARKING
- PRIVATE PARKING
- TRANSFORMER
- FIRE HYDRANT
- BIKE RACK
- WALK RAMP

- AREA DRAIN
- CATCH BASIN
- MANHOLE
- DIRECTION OF TRAVEL
- MAIL BOXES
- EXISTING POWERPOLE
- EXISTING POWERPOLE TO BE REMOVED, SERVICE DISCONNECTED
- SITE SIGNAGE
- ASPHALT/ROADS/LANES/REGIONAL PTHWAY
- BULK MULCH
- WILD GRASSES
- SIDE WALKS
- ROCK AGGREGATE


DATE	ISSUED FOR	REV
2025-08-20	ISSUE FOR DEVELOPMENT PERMIT	1
2026-01-20	LAND USE REVIEW	2
2026-03-25	SUBCONSULTANT REVISIONS	3
2026-08-10	ISSUE FOR DR1	4

partners
Development Group

This drawing has been prepared solely for the use of PARTNERS DEVELOPMENT GROUP and there are no representations of any kind made by NORR to any party with whom NORR has not entered into a contract.

This drawing shall not be used for construction purposes until the seal appearing hereon is signed and dated by the Architect or Engineer

Project Component
DEVELOPMENT PERMIT
Key Plan

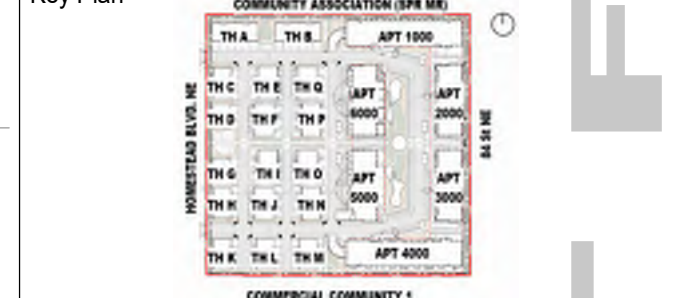

Consultants
Survey: URBAN SYSTEMS
Civil: VERITAS DEVELOPMENT SOLUTIONS
Architecture: NORR
Mechanical: EMBE CONSULTING ENGINEERS INC
Electrical: EMBE CONSULTING ENGINEERS INC
Interiors: PI DESIGN GROUP

Seal(s)
2

NORR
2300, 411 - 1st Street SE
Calgary, AB, Canada T2G 4Y5
norr.com
NORR Architects Engineers Planner
A Partnership of Corporations
Jonathan Hughes, Architect, AIA, CMA, NBC, BSA, AIAA, AIAPE
Adam Tamm, P.Eng., PGECA
Chris Hall, P.Eng., APECA

Project Manager
Tariq Almasri
Project Leader
David Schwy
Client

PARTNERS DEVELOPMENT GROUP

CLIENT ADDRESS

PARTNERS HOMESTEAD PHASE 8

CALGARY, ALBERTA, CANADA

Drawing Title
OVERALL SITE PLAN

Scale
As indicated

Project No.
RZ1124-0166

Drawing No.
DP10-02

502 All Title Block - v.2023 - Rev (Sept23) - Copyright © 2023

8/10/2025 7:11:57 PM
Autodesk Docs | Partners Dev Group - Homestead Phase 8 RZ1124-0166 - PartnersHomesteadPH8_A_Site_03d.rvt
ISO A3 Title Block - v.2023 - Rev (Sept23) - Copyright © 2023



1. Aerial Perspective Looking NE



2. Aerial Perspective Looking NW



12. Large & Small Apartment from 84th ST NE



13. Large & Small Apartment from 84th ST NE



4. Large Apartment



5. Communal Area



6. Townhomes



7. Townhomes



8. Large/Small Apartments



9. Small Apartment



10. Townhomes



11. Townhomes

DATE	ISSUED FOR	REV
2025-08-20	ISSUE FOR DEVELOPMENT PERMIT	1
2026-08-10	ISSUE FOR DR1	2

4

3

partners
Development Group

This drawing has been prepared solely for the use of PARTNERS DEVELOPMENT GROUP and there are no representations of any kind made by NORR to any party with whom NORR has not entered into a contract.

This drawing shall not be used for construction purposes until the seal appearing hereon is signed and dated by the Architect or Engineer

Project Component
DEVELOPMENT PERMIT

Key Plan

Consultants

Survey:	URBAN SYSTEMS
Civil:	VERITAS DEVELOPMENT SOLUTIONS
Architecture:	NORR
Structural:	NORR
Mechanical:	EMBE CONSULTING ENGINEERS INC
Electrical:	EMBE CONSULTING ENGINEERS INC
Interiors:	PI DESIGN GROUP
Landscape:	PI DESIGN GROUP

Seal(s)

2

NORR

2300, 411 – 1st Street SE
Calgary, AB, Canada T2G 4Y5
nor.com

NORR Architects Engineers Planners
A Partnership of Corporations

Jonathan Hughes, Architect, AIA, CMA, RIBC, BNA, AARB, AARF
Adam Tait, P.Eng., P.Eng., APECA
Chris Hall, P.Eng., APECA

Project Manager	Drawn
Tariq Almasri	DS, YX
Project Leader	Checked
David Schiwy	Checker

Client

PARTNERS DEVELOPMENT GROUP

CLIENT ADDRESS

1

PARTNERS HOMESTEAD PHASE 8

CALGARY, ALBERTA, CANADA

Drawing Title

3D RENDERINGS

Scale

Project No.

RZ1124-0166

Drawing No.

DP10-11

PRELIMINARY - NOT FOR CONSTRUCTION



1. Townhouse From Homestead Blvd



2. Townhouse From Homestead Blvd

DATE	ISSUED FOR	REV
2025-08-20	ISSUE FOR DEVELOPMENT PERMIT	1
2026-08-10	ISSUE FOR DR1	2

4

3

partners

Development Group


This drawing has been prepared solely for the use of PARTNERS DEVELOPMENT GROUP and there are no representations of any kind made by NORR to any party with whom NORR has not entered into a contract.

This drawing shall not be used for construction purposes until the seal appearing hereon is signed and dated by the Architect or Engineer

Project Component

DEVELOPMENT PERMIT

Key Plan

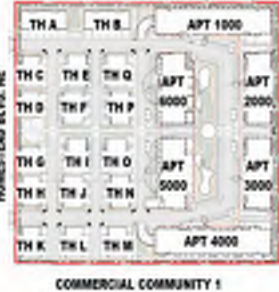

Consultants	
Survey:	URBAN SYSTEMS
Civil:	VERITAS DEVELOPMENT SOLUTIONS
Architecture:	NORR
Structural:	
Mechanical:	EMBE CONSULTING ENGINEERS INC
Electrical:	EMBE CONSULTING ENGINEERS INC
Interiors:	
Landscape:	PI DESIGN GROUP

Seal(s)

2

NORR

2300, 411 – 1st Street SE
Calgary, AB, Canada T2G 4Y5
norr.com

NORR Architects Engineers Planners
A Partnership of Corporations
Architects Engineers Planners Inc. Not for Construction

Jonathan Hughes, Architect, AIA, OAA, ARBC, BNA, AARB, AARF
Adam Tisdale, P.Eng., ARBCA
Chris Pate, P.Eng., ARBCA

Project Manager	Drawn
Tariq Almaslhi	DS, YX
Project Leader	Checked
David Schiwy	Checker

Client

PARTNERS DEVELOPMENT GROUP

CLIENT ADDRESS

Project

PARTNERS HOMESTEAD PHASE 8

CALGARY, ALBERTA, CANADA

Drawing Title

3D RENDERINGS

Scale

Project No.

RZ1124-0166

Drawing No.

DP10-11A

8/10/2025 9:10:08 PM
Autodesk Docs | Partners Dev Group - Homestead Phase 01/01/25 - RZ1124-0166 - PartnersHomesteadPH01_A3_01.dwg
10/1/2025 9:10:08 PM



1 BLDG 1000 - NORTH ELEVATION
SCALE: 1:125



2 BLDG 1000 - SOUTH ELEVATION
SCALE: 1:125

ELEVATION LEGEND		
01	MATERIAL: FIBER CEMENT PANEL SIDING COLOUR: COBBLE STONE MANUFACTURER: JAMES HARDIE w. MATCHING EZ TRIM	
02	MATERIAL: FIBER CEMENT HORIZONTAL PLANK SIDING COLOUR: MONTEREY TAUPE MANUFACTURER: JAMES HARDIE w. MATCHING TRIM	
03	MATERIAL: FIBER CEMENT HORIZONTAL PLANK SIDING COLOUR: PEPPERY ASH MANUFACTURER: JAMES HARDIE w. MATCHING TRIM	
04	MATERIAL: FIBER CEMENT HORIZONTAL PLANK SIDING COLOUR: MIDNIGHT BLACK MANUFACTURER: JAMES HARDIE w. MATCHING TRIM	
05	MATERIAL: WOOD LOOK METAL PANEL COLOUR: PECAN MANUFACTURER: LUX LOCATION: WALL BALCONY SOFFIT	
06	MATERIAL: BRICK VENEER COLOUR: SMOKEHOUSE MANUFACTURER: LXL MODULAR, STANDARD COURSE	
07	MATERIAL: METAL FLASHING COLOUR: BLACK MANUFACTURER: TBD	
08	MATERIAL: PVC WINDOW GLAZING: CLEAR GLASS FRAME COLOUR: BLACK MANUFACTURER: TBD	
09	MATERIAL: PVC SLIDING PATIO DOOR GLAZING: CLEAR GLASS FRAME COLOUR: BLACK MANUFACTURER: TBD	
10	MATERIAL: PRE-FINISHED METAL RAILING GLAZING: CLEAR GLASS RAILING COLOUR: BLACK MANUFACTURER: TBD	
11	MATERIAL: EXTERIOR DOOR CW GLASS INSERT FRAME COLOUR: BLACK LOCATION: FRONT ENTRANCE MANUFACTURER: TBD	
12	MATERIAL: INSULATED EXTERIOR DOOR W/ GLASS INSERT FRAME COLOUR: BLACK LOCATION: EXIT STAIRS MANUFACTURER: TBD	
13	MATERIAL: WRAPPED COLUMN COLOUR: a - BLACK b - PECAN c - COBBLE STONE LOCATION: EXTERIOR MANUFACTURER: TBD / LUX	
14	MATERIAL: PREFINISHED METAL SOFFIT COLOUR: a - BLACK b - PECAN LOCATION: SOFFIT MANUFACTURER: TBD / LUX	
15	MATERIAL: PREFINISHED METAL BALCONY FASCIA COLOUR: BLACK LOCATION: FASCIA MANUFACTURER: TBD	
16	MATERIAL: ROOF FASCIA COLOUR: BLACK LOCATION: FASCIA MANUFACTURER: TBD	
17	MATERIAL: FIBER CEMENT PANEL SIDING COLOUR: MIDNIGHT BLACK MANUFACTURER: JAMES HARDIE w. MATCHING EZ TRIM	
18	MATERIAL: FIBER CEMENT HORIZONTAL PLANK SIDING COLOUR: COBBLE STONE MANUFACTURER: JAMES HARDIE w. MATCHING TRIM	
19	MATERIAL: PRIVACY SCREEN CW FROSTED GLASS INSERT COLOUR: BLACK W/ FROSTED GLASS MANUFACTURER: TBC	
20	MATERIAL: INSULATED EXTERIOR DOOR FRAME COLOUR: BLACK LOCATION: EXIT STAIRS MANUFACTURER: TBD	
21	MATERIAL: INSULATED EXTERIOR DOOR FRAME COLOUR: a - MONTEREY TAUPE b - PEPPERY ASH LOCATION: FRONT ENTRANCE MANUFACTURER: TBD	
22	MATERIAL: OH GARAGE / PARKADE DOOR FRAME COLOUR: a - MONTEREY TAUPE b - PEPPERY ASH MANUFACTURER: TBD	
23	MATERIAL: ASPHALT SHINGLES COLOUR: DUAL BLACK MANUFACTURER: RO	
24	MATERIAL: FIBER CEMENT PANEL SIDING COLOUR: c - COBBLE STONE b - MONTEREY TAUPE MANUFACTURER: JAMES HARDIE w. MATCHING TRIM BATTEN BOARDS	
25	MATERIAL: FIBER CEMENT SHINGLE SIDING COLOUR: a - COBBLE STONE b - MONTEREY TAUPE c - PEPPERY ASH MANUFACTURER: JAMES HARDIE w. MATCHING TRIM	
26	MATERIAL: PRE-FINISHED METAL RAILING - PICKET COLOUR: BLACK MANUFACTURER: TBD	
27	MATERIAL: POWDER COATED ALUMINUM PRIVACY SCREEN COLOUR: BLACK MANUFACTURER: HIDEAWAY	
GENERAL NOTES: 1. COLOURS AND MATERIALS SELECTED ARE FOR REFERENCE ONLY, FINAL SELECTION SUBJECT TO MANUFACTURER PRICING AND AVAILABILITY. 2. MATCHING ALTERNATE MANUFACTURER MATERIALS MAY BE USED IF APPROVED BY ARCHITECT AND OWNER PRIOR TO CONSTRUCTION. 3. CHANGES OF COLOUR AND MATERIAL OCCUR AT INSIDE CORNERS, UNLESS NOTED OTHERWISE. 4. FLASHING TO MATCH COLOUR OF MATERIAL BELOW, UNLESS NOTED OTHERWISE. 5. TRIM TO MATCH COLOUR OF ADJACENT MATERIAL, UNLESS NOTED OTHERWISE.		
NOTES		
• ALL RAILINGS TO BE TOP MOUNTED, DOUBLE TOP BAR SQUARE BAR PROFILE • ALL BALCONY GLASS TO BE PAINTED BLACK • ALL EXTERIOR GRILLS, VENTS & FLASHING COLOUR TO MATCH ADJACENT MATERIAL		
MATCH LEGEND - (HATCHES ENLARGED FOR CLARITY)		
GLAZING CLEAR		
FIBRE CEMENT SIDING PANEL BASIS OF DESIGN: JH COBBLE STONE		
FIBRE CEMENT SIDING HORIZONTAL PLANK, SQUARE CHANNEL BASIS OF DESIGN: JH ARTISAN SIDING COLOUR: MONTEREY TAUPE		
FIBRE CEMENT SIDING HORIZONTAL PLANK, SQUARE CHANNEL BASIS OF DESIGN: JH ARTISAN SIDING COLOUR: PEPPERY ASH		
FIBRE CEMENT SIDING HORIZONTAL PLANK, SQUARE CHANNEL BASIS OF DESIGN: JH ARTISAN SIDING COLOUR: MIDNIGHT BLACK		
PREFINISHED METAL SIDING BASIS OF DESIGN: LUX PANEL COLOUR: PECAN		
BRICK VENEER BASIS OF DESIGN: LXL MODULAR, STANDARD COURSE COLOUR: SMOKEHOUSE		
MULLIONS: WHITE		
MULLIONS: BLACK		

DATE	ISSUED FOR	REV
2025-08-20	ISSUE FOR DEVELOPMENT PERMIT	1
2026-08-10	ISSUE FOR DR1	2

4

3

2

1

partners
Development Group

This drawing has been prepared solely for the use of PARTNERS DEVELOPMENT GROUP and there are no representations of any kind made by NORR to any party with whom NORR has not entered into a contract.

This drawing shall not be used for construction purposes until the seal appearing hereon is signed and dated by the Architect or Engineer

Project Component
DEVELOPMENT PERMIT

Key Plan

Consultants

Survey: URBAN SYSTEMS
Civil: VERITAS DEVELOPMENT SOLUTIONS
Architecture: NORR
Mechanical: EMBE CONSULTING ENGINEERS INC
Electrical: EMBE CONSULTING ENGINEERS INC
Interiors: PI DESIGN GROUP

Seal(s)

2300, 411 - 1st Street SE
Calgary, AB, Canada T2G 4Y5
norr.com

NORR Architects Engineers Planner
A Partnership of Corporations
Jonathan Hughes, Architect, AIA, OAA, HBCI, BNA, AIAA, AAPF
Adam Tamm, P.Eng., APEGG
Chris Hall, P.Eng., APEGG

Project Manager
Tariq Almasashi

Project Leader
David Schwy

Client

PARTNERS DEVELOPMENT GROUP

CLIENT ADDRESS

Project

PARTNERS HOMESTEAD PHASE 8

CALGARY, ALBERTA, CANADA

Drawing Title

BLDG 1000 - OVERALL BUILDING ELEVATIONS

Scale

As indicated

Project No.


RZ1124-0166

Drawing No.


DP40-01-01

10/1/2025 9:10:08 PM

PRELIMINARY - NOT FOR CONSTRUCTION

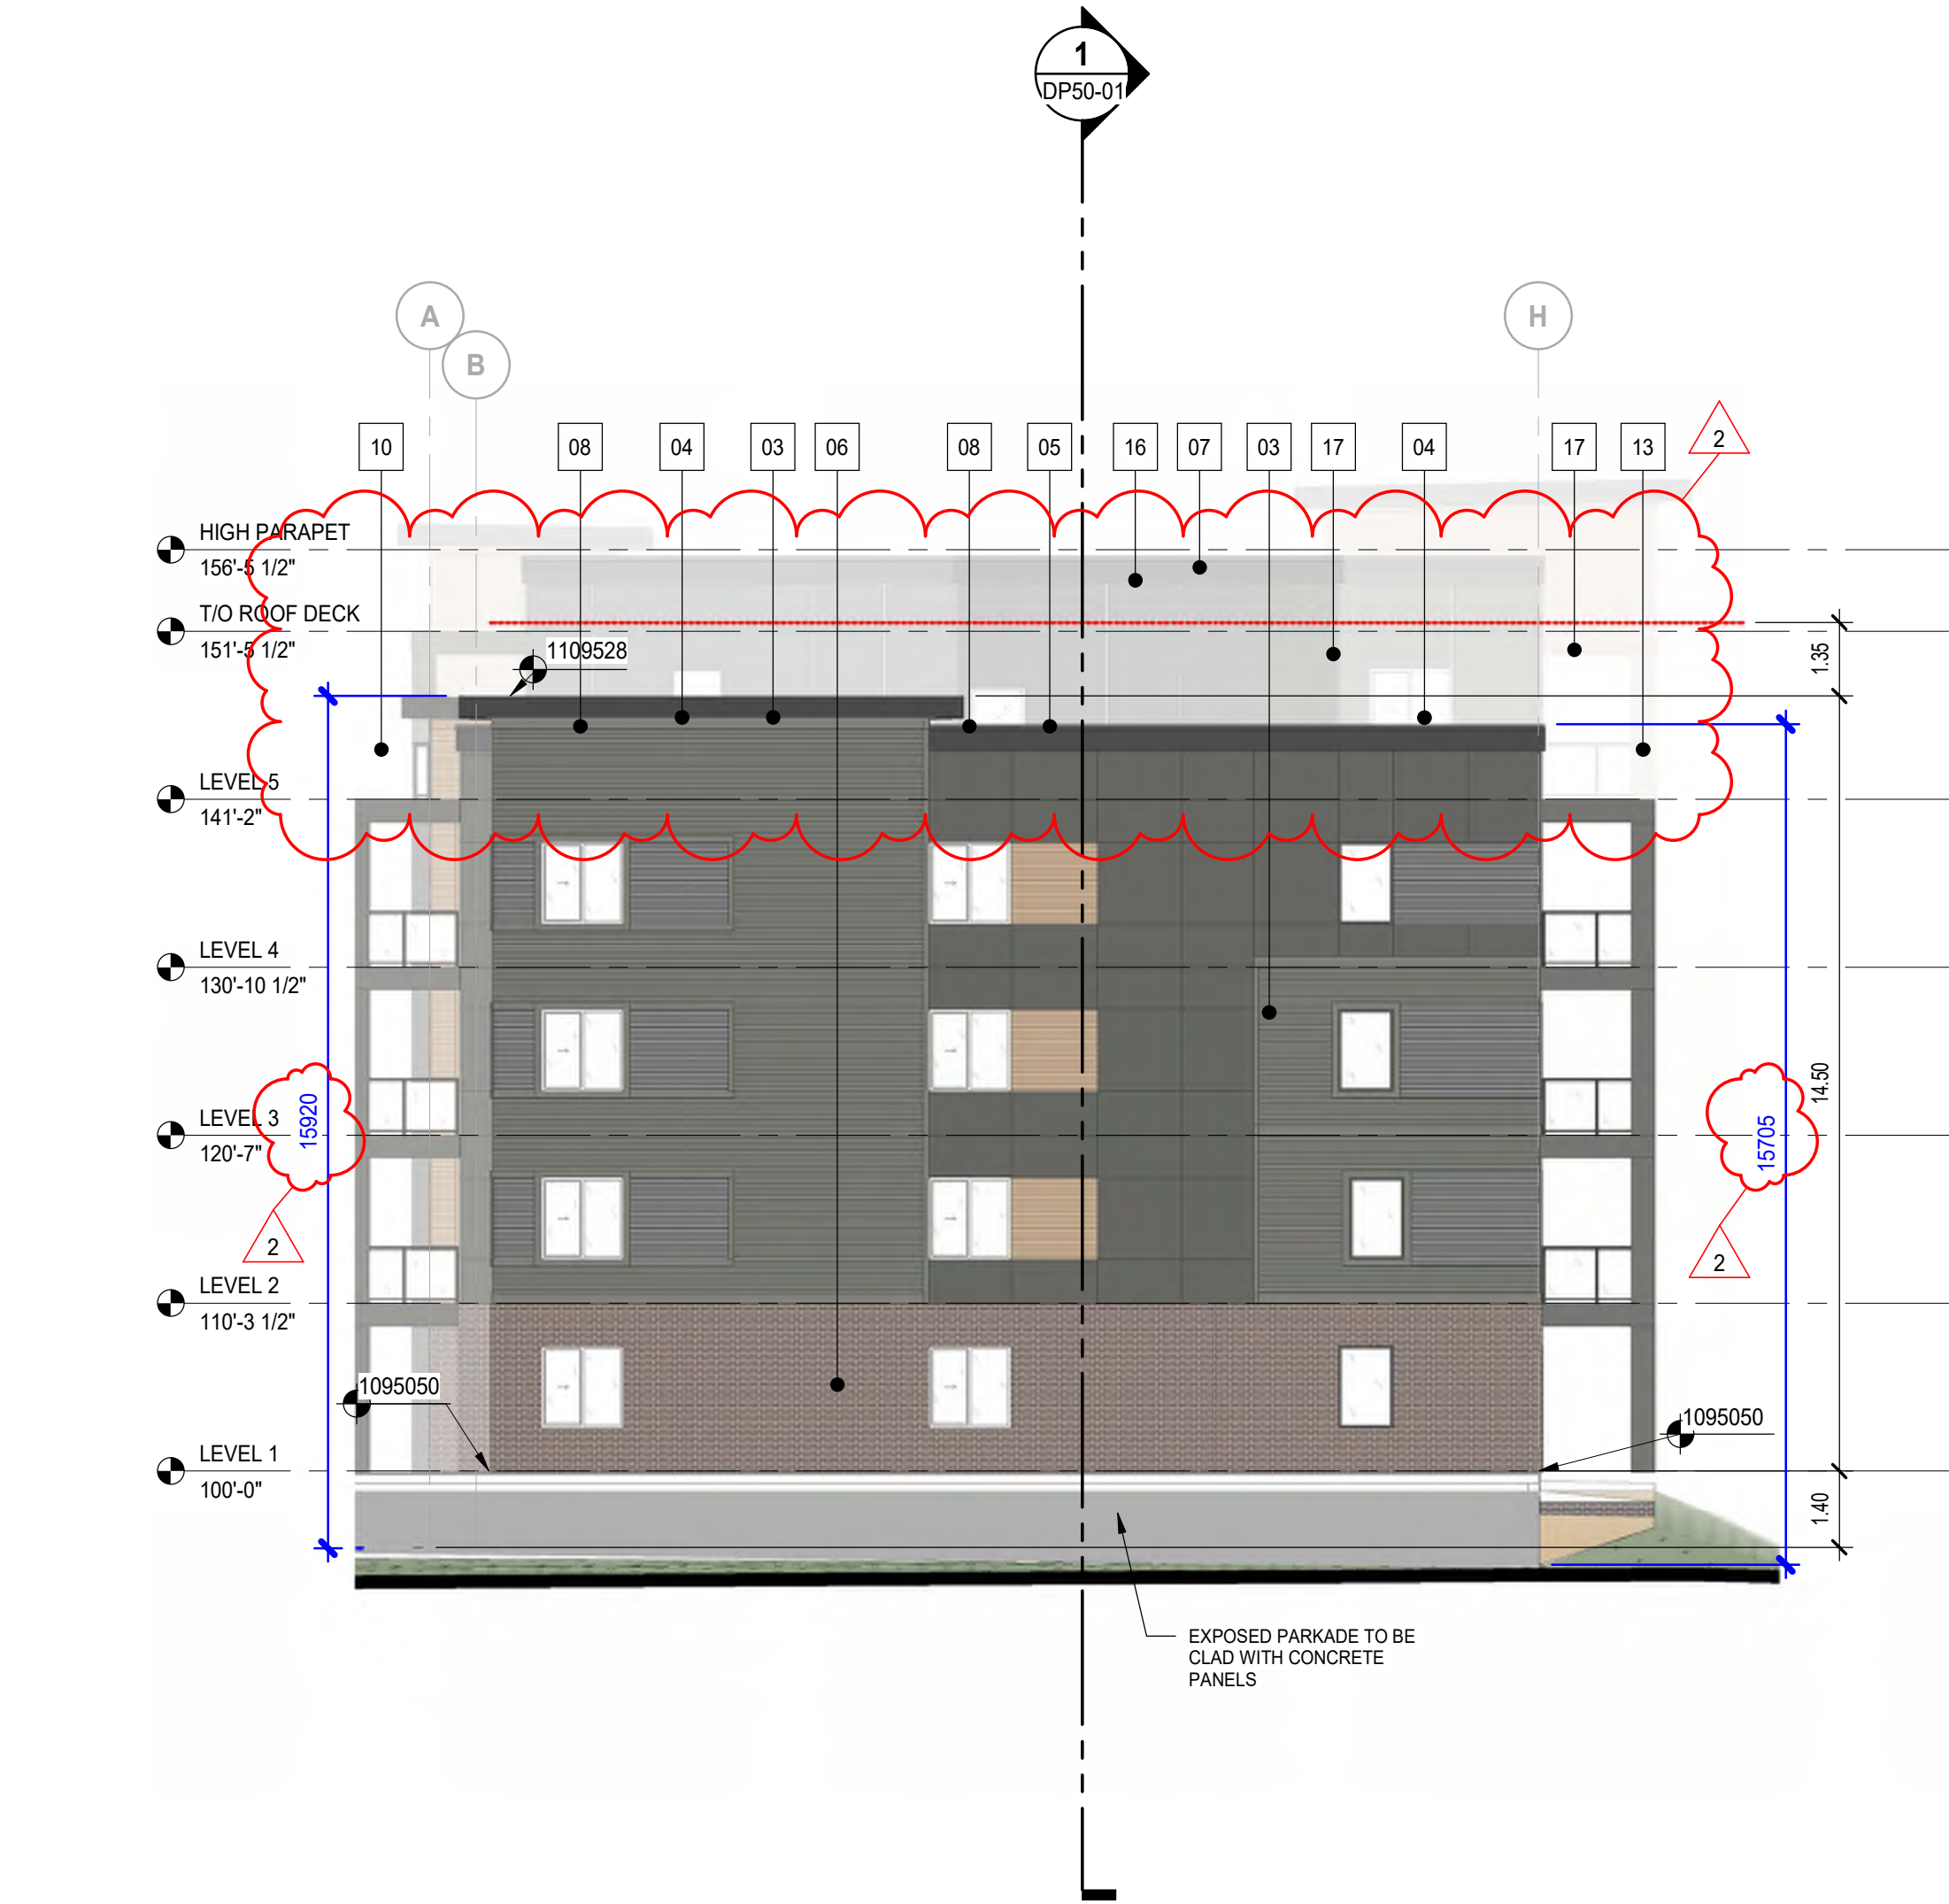

1 BLDG 1000 - EAST ELEVATION
DP40-01-02 SCALE: 1 : 125

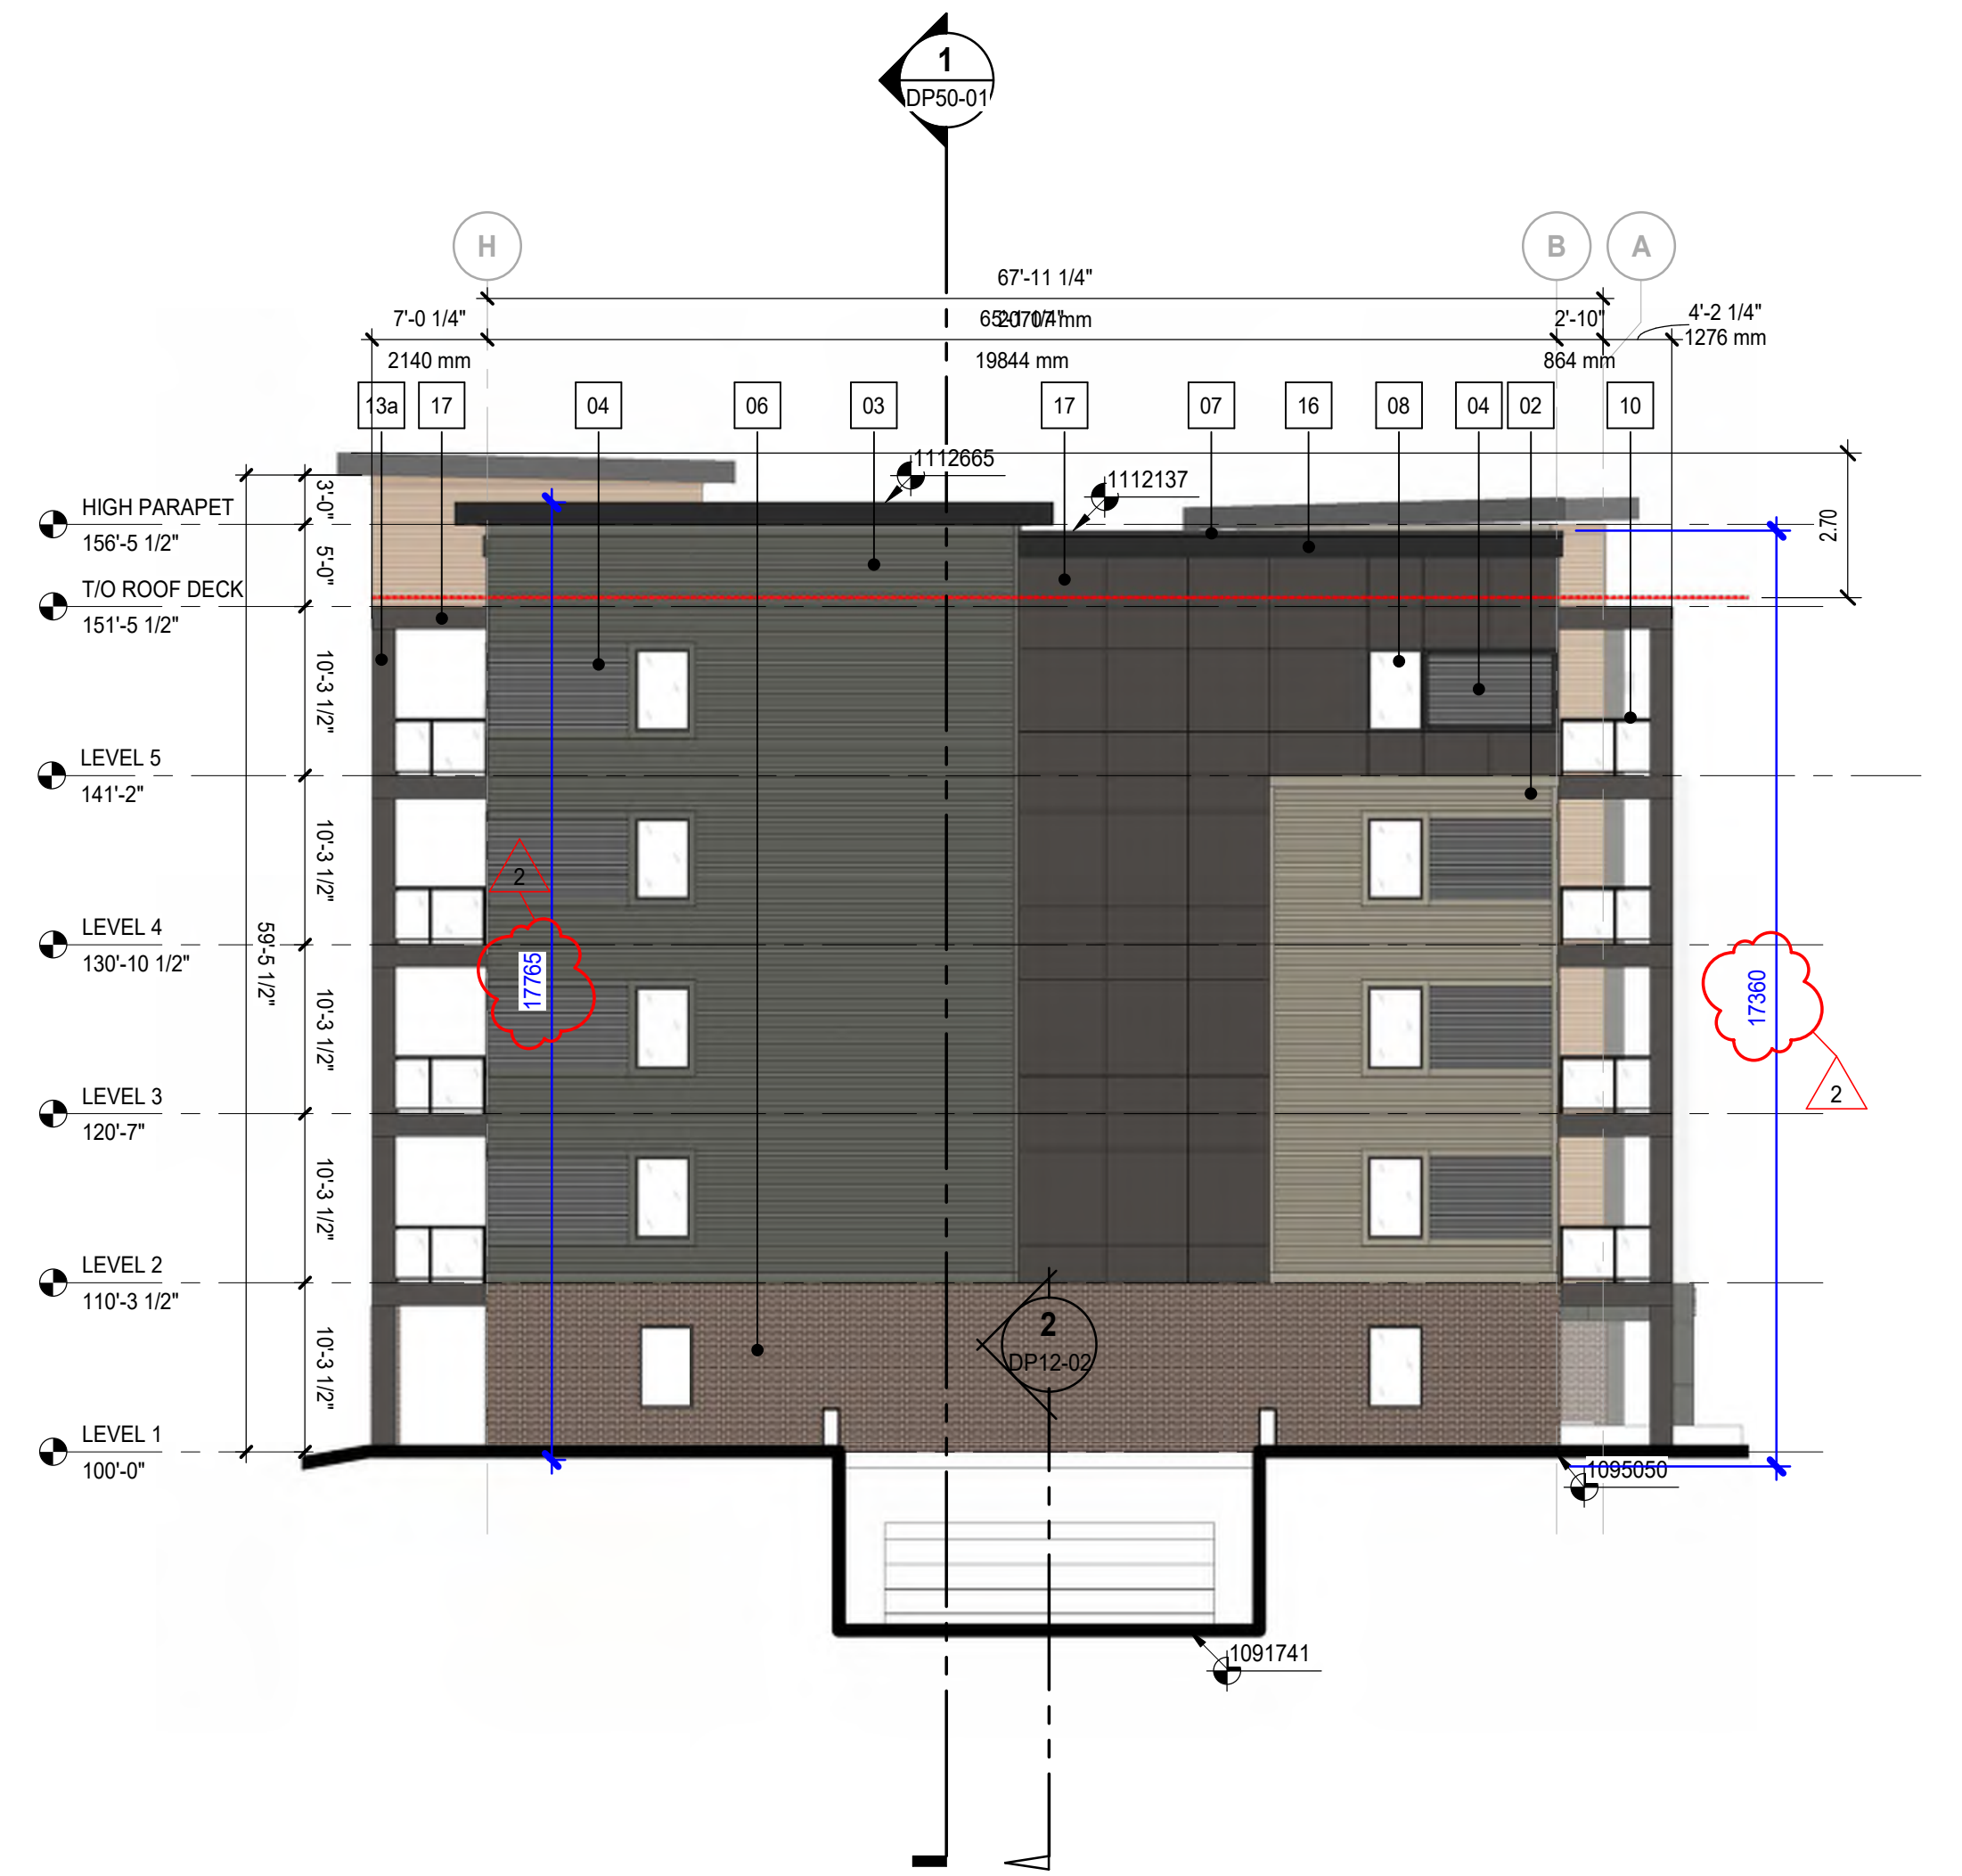

2 BLDG 1000 - WEST ELEVATION
DP40-01-02 SCALE: 1 : 125

ELEVATION LEGEND	
01	MATERIAL: FIBER CEMENT PANEL SIDING COLOUR: COBBLE STONE MANUFACTURER: JAMES HARDIE w. MATCHING EZ TRIM
02	MATERIAL: FIBER CEMENT HORIZONTAL PLANK SIDING COLOUR: MONTEREY TAUPE MANUFACTURER: JAMES HARDIE w. MATCHING TRIM
03	MATERIAL: FIBER CEMENT HORIZONTAL PLANK SIDING COLOUR: PEPPERY ASH MANUFACTURER: JAMES HARDIE w. MATCHING TRIM
04	MATERIAL: FIBER CEMENT HORIZONTAL PLANK SIDING COLOUR: MIDNIGHT BLACK MANUFACTURER: JAMES HARDIE w. MATCHING TRIM
05	MATERIAL: WOOD LOOK METAL PANEL COLOUR: PECAN MANUFACTURER: LUX LOCATION: WALL, BALCONY SOFFIT
06	MATERIAL: BRICK VENEER COLOUR: SMOKEHOUSE MANUFACTURER: LXL MODULAR, STANDARD COURSE
07	MATERIAL: METAL FLASHING COLOUR: BLACK MANUFACTURER: TBD
08	MATERIAL: PVC WINDOW GLAZING: CLEAR GLASS FRAM COLOUR: BLACK MANUFACTURER: TBD
09	MATERIAL: PVC SLIDING PATIO DOOR GLAZING: CLEAR GLASS FRAME COLOUR: BLACK MANUFACTURER: TBD
10	MATERIAL: PRE-FINISHED METAL RAILING GLAZING: CLEAR GLASS RAILING COLOUR: BLACK MANUFACTURER: TBD
11	MATERIAL: EXTERIOR DOOR CW GLASS INSERT FRAME COLOUR: BLACK LOCATION: FRONT ENTRANCE MANUFACTURER: TBD
12	MATERIAL: INSULATED EXTERIOR DOOR W/ GLASS INSERT FRAME COLOUR: BLACK LOCATION: EXIT STAIRS MANUFACTURER: TBD
13	MATERIAL: WRAPPED COLUMN COLOUR: a - BLACK b - PECAN c - COBBLE STONE LOCATION: EXTERIOR MANUFACTURER: TBD / LUX
14	MATERIAL: PREFINISHED METAL SOFFIT COLOUR: a - BLACK b - PECAN LOCATION: SOFFIT MANUFACTURER: TBD / LUX
15	MATERIAL: PREFINISHED METAL BALCONY FASCIA COLOUR: BLACK LOCATION: FASCIA MANUFACTURER: TBD
16	MATERIAL: ROOF FASCIA COLOUR: BLACK LOCATION: FASCIA MANUFACTURER: TBD
17	MATERIAL: FIBER CEMENT PANEL SIDING COLOUR: MIDNIGHT BLACK MANUFACTURER: JAMES HARDIE w. MATCHING EZ TRIM
18	MATERIAL: FIBER CEMENT HORIZONTAL PLANK SIDING COLOUR: COBBLE STONE MANUFACTURER: JAMES HARDIE w. MATCHING TRIM
19	MATERIAL: PRIVACY SCREEN CW FROSTED GLASS INSERT COLOUR: BLACK W/ FROSTED GLASS MANUFACTURER: TBC
20	MATERIAL: INSULATED EXTERIOR DOOR FRAME COLOUR: BLACK LOCATION: EXIT STAIRS MANUFACTURER: TBD
21	MATERIAL: INSULATED EXTERIOR DOOR FRAME COLOUR: a - MONTEREY TAUPE b - PEPPERY ASH LOCATION: FRONT ENTRANCE MANUFACTURER: TBD
22	MATERIAL: OH GARAGE / PARKADE DOOR FRAME COLOUR: a - MONTEREY TAUPE b - PEPPERY ASH MANUFACTURER: TBD
23	MATERIAL: ASPHALT SHINGLES COLOUR: DUAL BLACK MANUFACTURER: KO
24	MATERIAL: FIBER CEMENT PANEL SIDING COLOUR: a - COBBLE STONE b - MONTEREY TAUPE MANUFACTURER: JAMES HARDIE w. MATCHING TRIM BATTEN BOARDS
25	MATERIAL: FIBER CEMENT SHINGLE SIDING COLOUR: a - COBBLE STONE b - MONTEREY TAUPE c - PEPPERY ASH MANUFACTURER: JAMES HARDIE w. MATCHING TRIM
26	MATERIAL: PRE-FINISHED METAL RAILING - PICKET COLOUR: BLACK MANUFACTURER: TBD
27	MATERIAL: POWDER COATED ALUMINUM PRIVACY SCREEN COLOUR: BLACK MANUFACTURER: HIDEAWAY
GENERAL NOTES: 1. COLOURS AND MATERIALS SELECTED ARE FOR REFERENCE ONLY, FINAL SELECTION SUBJECT TO MANUFACTURER PRICING AND AVAILABILITY. 2. MATCHING ALTERNATE MANUFACTURER MATERIALS MAY BE USED IF APPROVED BY ARCHITECT AND OWNER PRIOR TO CONSTRUCTION. 3. CHANGES OF COLOUR AND MATERIAL OCCUR AT INSIDE CORNERS, UNLESS NOTED OTHERWISE. 4. FLASHING TO MATCH COLOUR OF MATERIAL BELOW, UNLESS NOTED OTHERWISE. 5. TRIM TO MATCH COLOUR OF ADJACENT MATERIAL, UNLESS NOTED OTHERWISE.	
NOTES	
• ALL RAILINGS TO BE TOP MOUNTED, DOUBLE TOP BAR SQUARE BAR PROFILE • ALL BALCONY GLASS TO BE PAINTED BLACK • ALL EXTERIOR GRILLS, VENTS & FLASHING COLOUR TO MATCH ADJACENT MATERIAL	
HATCH LEGEND - (HATCHES ENLARGED FOR CLARITY)	
	GLAZING CLEAR
	FIBRE CEMENT SIDING PANEL BASIS OF DESIGN: JH COBBLE STONE
	FIBRE CEMENT SIDING HORIZONTAL PLANK, SQUARE CHANNEL BASIS OF DESIGN: JH ARTISAN SIDING COLOUR: MONTEREY TAUPE
	FIBRE CEMENT SIDING HORIZONTAL PLANK, SQUARE CHANNEL BASIS OF DESIGN: JH ARTISAN SIDING COLOUR: PEPPERY ASH
	FIBRE CEMENT SIDING HORIZONTAL PLANK, SQUARE CHANNEL BASIS OF DESIGN: JH ARTISAN SIDING COLOUR: MIDNIGHT BLACK
	PREFINISHED METAL SIDING BASIS OF DESIGN: LUX PANEL COLOUR: PECAN
	BRICK VENEER BASIS OF DESIGN: LXL MODULAR, STANDARD COURSE COLOUR: SMOKEHOUSE
	MULLIONS: WHITE
	MULLIONS: BLACK

DATE

ISSUED FOR

REV

2025-08-20

ISSUE FOR DEVELOPMENT PERMIT



1

2026-08-10

ISSUE FOR DR1

2

<

  

DATE	ISSUED FOR	REV
2025-06-20	ISSUE FOR DEVELOPMENT PERMIT	1
2026-06-10	ISSUE FOR DR1	2

partners


Development Group

This drawing has been prepared solely for the use of PARTNERS DEVELOPMENT GROUP and there are no representations of any kind made by NORR to any party with whom NORR has not entered into a contract.

This drawing should not be used for construction purposes until the seal appearing hereon is signed and dated by the Architect or Engineer.

Project Component
DEVELOPMENT PERMIT

Key Plan

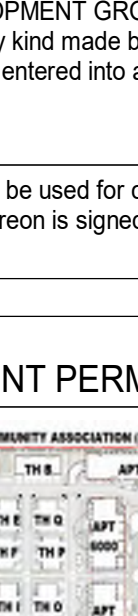

CONSULTANTS

Survey:	URBAN SYSTEMS
Civil:	VERITAS DEVELOPMENT SOLUTIONS
Architecture:	NORR
Structural:	EMBE CONSULTING ENGINEERS INC.
Mechanical:	EMBE CONSULTING ENGINEERS INC.
Electrical:	
Interiors:	
Landscape:	PI DESIGN GROUP

Seal(s)

NORR

2300, 411 – 1st Street SE
Calgary, AB, Canada T2G 4Y5
norr.com

NORR Architects Engineers Planners
A Partnership of Corporations

Joanne Hughes, Architect, AIA, OAA, NSIC, MAIA, AAIA, AARE
Adam Tumball, P.Eng., MPEQA
Chris Pak, P.Eng., MPEQA

Project Manager Tariq Almasah	Drawn Author
Project Leader David Schwy	Checked Checker

Client

PARTNERS DEVELOPMENT GROUP

CLIENT ADDRESS

Project

PARTNERS HOMESTEAD PHASE 8

CALGARY, ALBERTA, CANADA

Drawing Title

BLDG 4000 - OVERALL BUILDING ELEVATIONS

Scale

As indicated

Project No.

RZ1124-0166


Drawing No.

DP40-01-03

The use of the
 Group's name
 for any purposes
 other than those
 intended by the
 Architects is
 prohibited.



1 BLDG 4000 - EAST ELEVATION
DP40-01-04 SCALE: 1:125

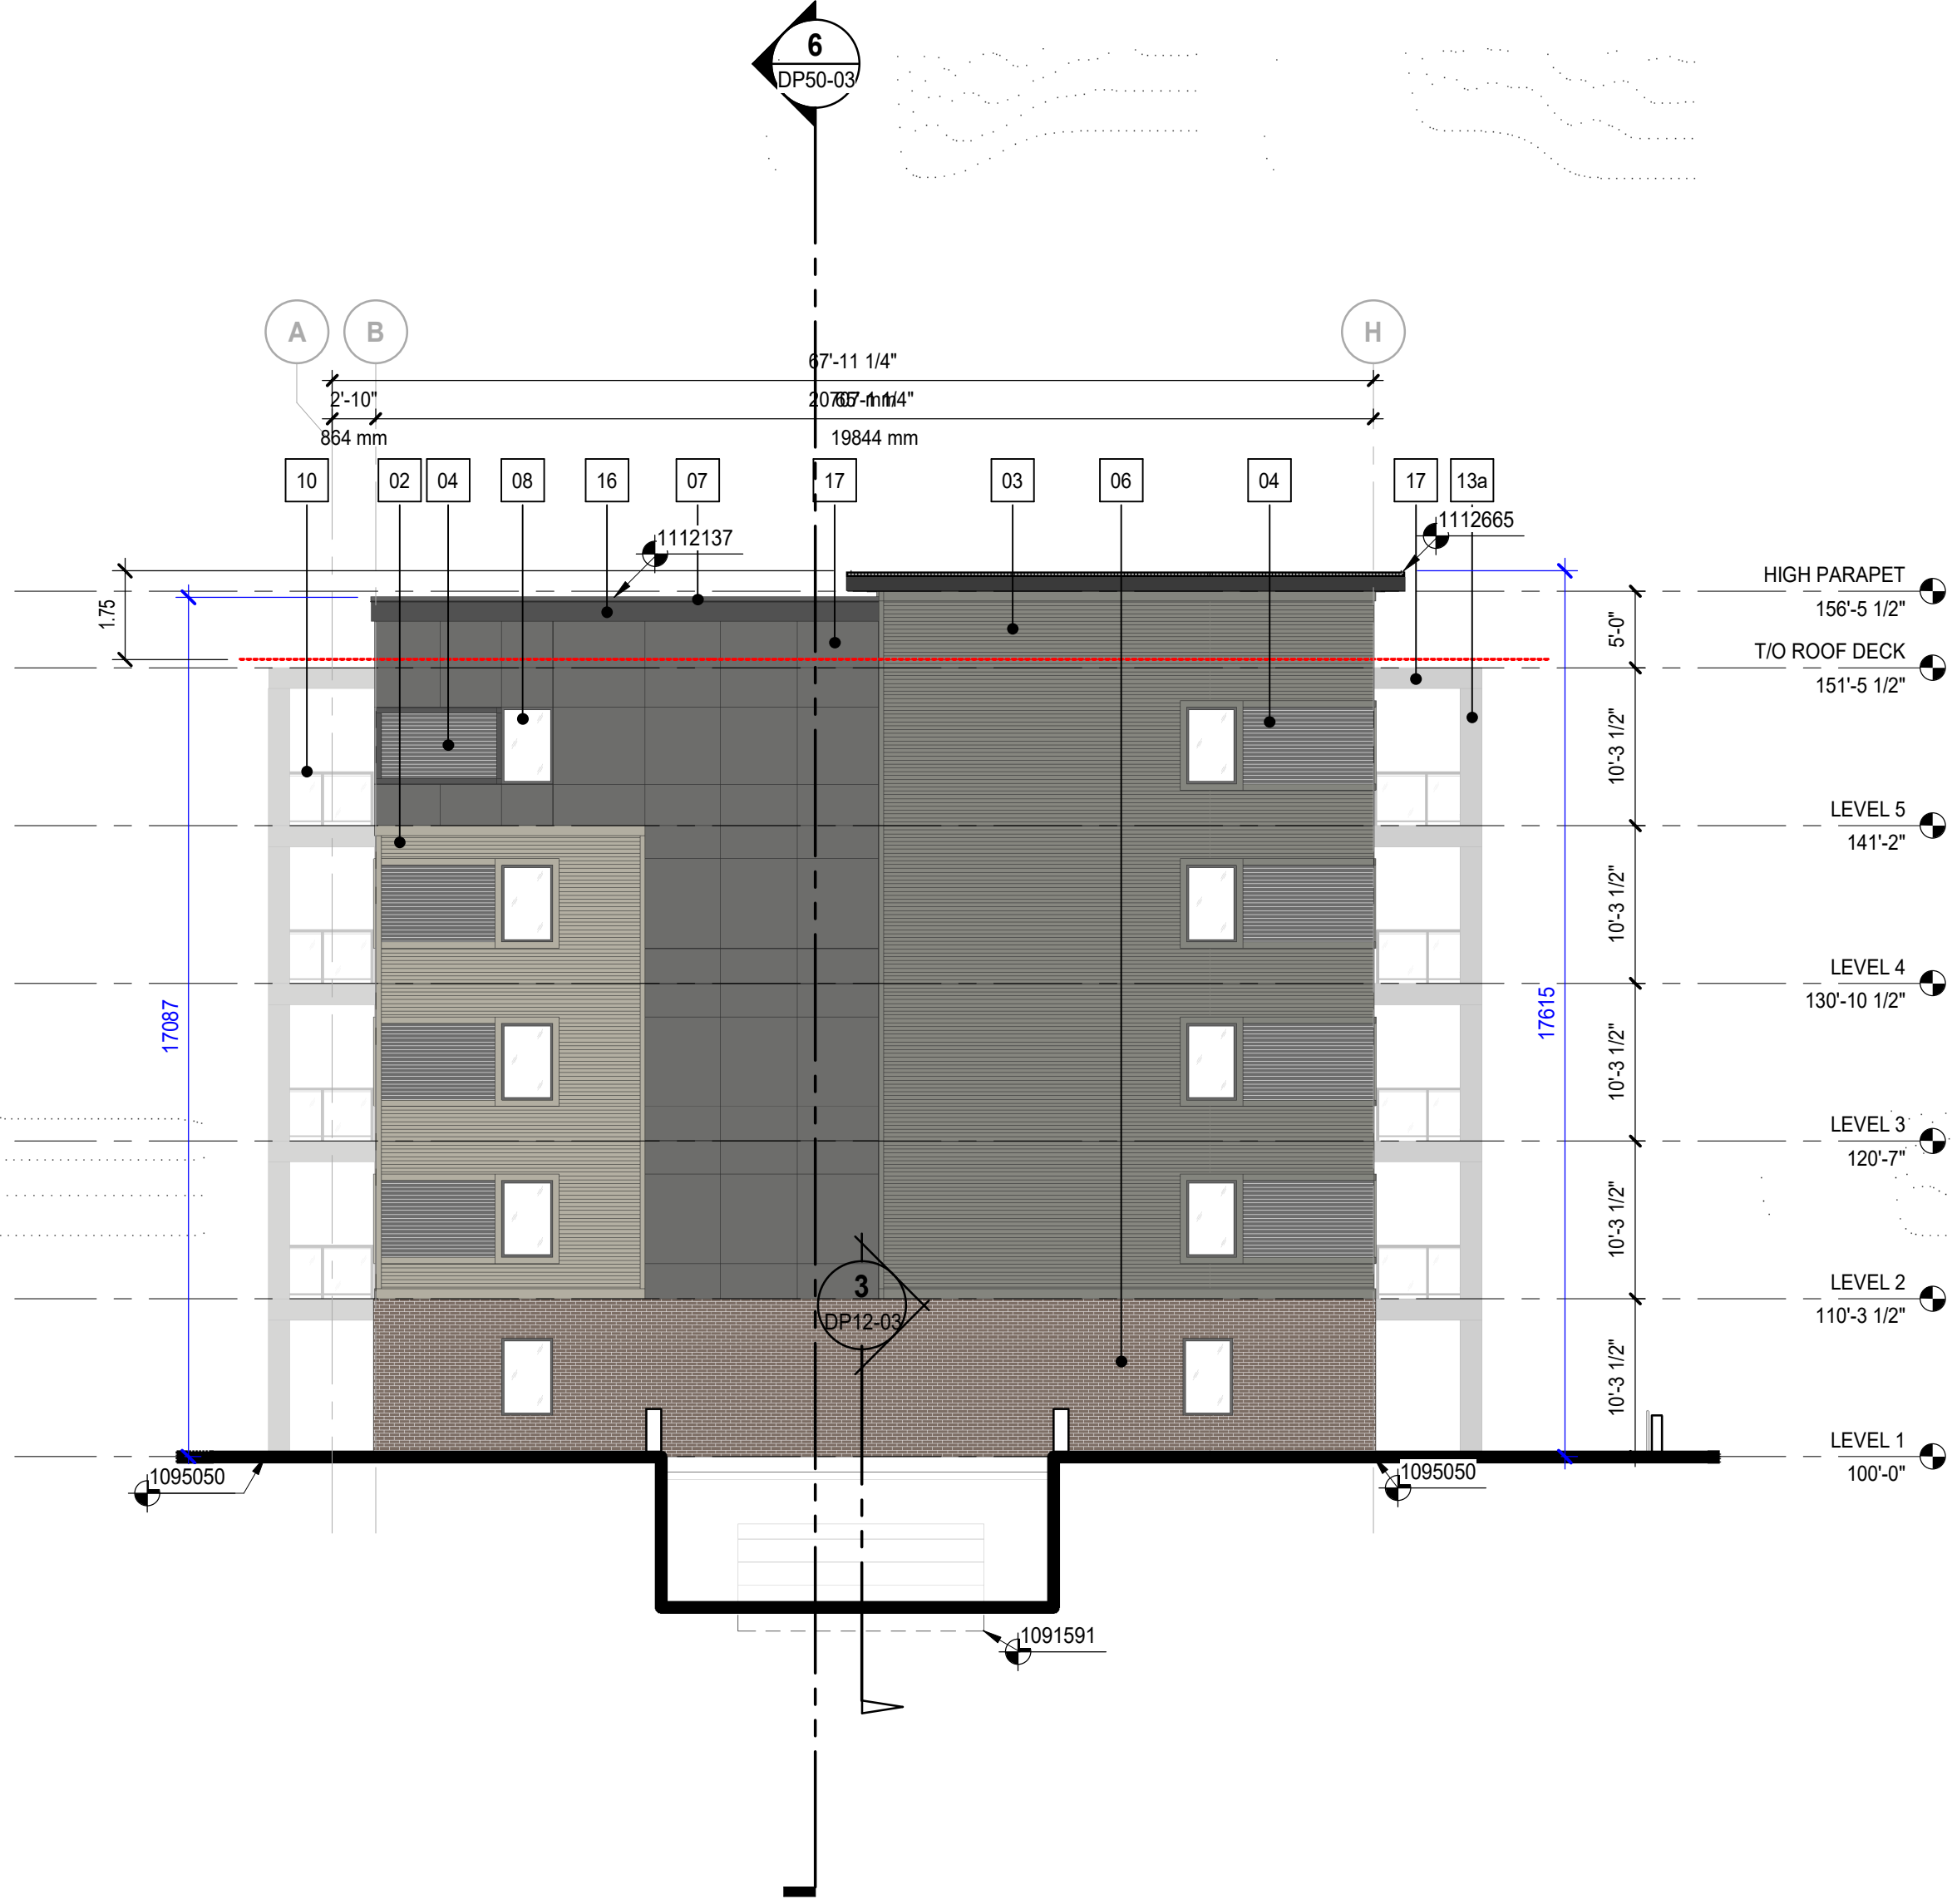

2 BLDG 4000 - WEST ELEVATION
DP40-01-04 SCALE: 1:125

ELEVATION LEGEND	
01	MATERIAL: FIBER CEMENT PANEL SIDING COLOUR: COBBLE STONE MANUFACTURER: JAMES HARDIE w. MATCHING EZ TRIM
02	MATERIAL: FIBER CEMENT HORIZONTAL PLANK SIDING COLOUR: MONTEREY TAUPE MANUFACTURER: JAMES HARDIE w. MATCHING TRIM
03	MATERIAL: FIBER CEMENT HORIZONTAL PLANK SIDING COLOUR: PEPPERY ASH MANUFACTURER: JAMES HARDIE w. MATCHING TRIM
04	MATERIAL: FIBER CEMENT HORIZONTAL PLANK SIDING COLOUR: MIDNIGHT BLACK MANUFACTURER: JAMES HARDIE w. MATCHING TRIM
05	MATERIAL: WOOD LOOK METAL PANEL COLOUR: PECAN LOCATION: WALL, BALCONY SOFFIT
06	MATERIAL: BRICK VENEER COLOUR: SMOKEHOUSE MANUFACTURER: LXL MODULAR, STANDARD COURSE
07	MATERIAL: METAL FLASHING COLOUR: BLACK MANUFACTURER: TBD
08	MATERIAL: PVC WINDOW GLAZING: CLEAR GLASS FRAM COLOUR: BLACK MANUFACTURER: TBD
09	MATERIAL: PVC SLIDING PATIO DOOR GLAZING: CLEAR GLASS FRAME COLOUR: BLACK MANUFACTURER: TBD
10	MATERIAL: PRE-FINISHED METAL RAILING GLAZING: CLEAR GLASS RAILING COLOUR: BLACK MANUFACTURER: TBD
11	MATERIAL: EXTERIOR DOOR CW GLASS INSERT FRAME COLOUR: BLACK LOCATION: FRONT ENTRANCE MANUFACTURER: TBD
12	MATERIAL: INSULATED EXTERIOR DOOR W/ GLASS INSERT FRAME COLOUR: BLACK LOCATION: EXIT STAIRS MANUFACTURER: TBD
13	MATERIAL: WRAPPED COLUMN COLOUR: a - BLACK b - PECAN c - COBBLE STONE LOCATION: EXTERIOR MANUFACTURER: TBD / LUX
14	MATERIAL: PREFINISHED METAL SOFFIT COLOUR: a - BLACK b - PECAN LOCATION: SOFFIT MANUFACTURER: TBD / LUX
15	MATERIAL: PREFINISHED METAL BALCONY FASCIA COLOUR: BLACK LOCATION: FASCIA MANUFACTURER: TBD
16	MATERIAL: ROOF FASCIA COLOUR: BLACK LOCATION: FASCIA MANUFACTURER: TBD
17	MATERIAL: FIBER CEMENT PANEL SIDING COLOUR: MIDNIGHT BLACK MANUFACTURER: JAMES HARDIE w. MATCHING EZ TRIM
18	MATERIAL: FIBER CEMENT HORIZONTAL PLANK SIDING COLOUR: COBBLE STONE MANUFACTURER: JAMES HARDIE w. MATCHING TRIM
19	MATERIAL: PRIVACY SCREEN CW FROSTED GLASS INSERT COLOUR: BLACK W/ FROSTED GLASS MANUFACTURER: TBC
20	MATERIAL: INSULATED EXTERIOR DOOR FRAME COLOUR: BLACK LOCATION: EXIT STAIRS MANUFACTURER: TBD
21	MATERIAL: INSULATED EXTERIOR DOOR FRAME COLOUR: a - MONTEREY TAUPE b - PEPPERY ASH LOCATION: FRONT ENTRANCE MANUFACTURER: TBD
22	MATERIAL: 'OH GARAGE / PARKADE DOOR FRAME COLOUR: a - MONTEREY TAUPE b - PEPPERY ASH MANUFACTURER: TBD
23	MATERIAL: ASPHALT SHINGLES COLOUR: DUAL BLACK MANUFACTURER: RO
24	MATERIAL: FIBER CEMENT PANEL SIDING COLOUR: a - COBBLE STONE b - MONTEREY TAUPE MANUFACTURER: JAMES HARDIE w. MATCHING TRIM BATTEN BOARDS
25	MATERIAL: FIBER CEMENT SHINGLE SIDING COLOUR: a - COBBLE STONE b - MONTEREY TAUPE c - PEPPERY ASH MANUFACTURER: JAMES HARDIE w. MATCHING TRIM
26	MATERIAL: PRE-FINISHED METAL RAILING - PICKET COLOUR: BLACK MANUFACTURER: TBD
27	MATERIAL: POWDER COATED ALUMINUM PRIVACY SCREEN COLOUR: BLACK MANUFACTURER: HIDEAWAY
GENERAL NOTES: 1. COLOURS AND MATERIALS SELECTED ARE FOR REFERENCE ONLY, FINAL SELECTION SUBJECT TO MANUFACTURER PRICING AND AVAILABILITY. 2. MATCHING ALTERNATE MANUFACTURER MATERIALS MAY BE USED IF APPROVED BY ARCHITECT AND OWNER PRIOR TO CONSTRUCTION. 3. CHANGES OF COLOUR AND MATERIAL OCCUR AT INSIDE CORNERS, UNLESS NOTED OTHERWISE. 4. FLASHING TO MATCH COLOUR OF MATERIAL BELOW, UNLESS NOTED OTHERWISE. 5. TRIM TO MATCH COLOUR OF ADJACENT MATERIAL, UNLESS NOTED OTHERWISE.	
NOTES	
• ALL RAILINGS TO BE TOP MOUNTED, DOUBLE TOP BAR SQUARE BAR PROFILE • ALL BALCONY GLASS TO BE PAINTED BLACK • ALL EXTERIOR GRILLS, VENTS & FLASHING COLOUR TO MATCH ADJACENT MATERIAL	
MATCH LEGEND - (MATCHES ENLARGED FOR CLARITY)	
GLAZING CLEAR	
FIBRE CEMENT SIDING PANEL BASIS OF DESIGN: JH COBBLE STONE	
FIBRE CEMENT SIDING HORIZONTAL PLANK, SQUARE CHANNEL BASIS OF DESIGN: JH ARTISAN SIDING COLOUR: MONTEREY TAUPE	
FIBRE CEMENT SIDING HORIZONTAL PLANK, SQUARE CHANNEL BASIS OF DESIGN: JH ARTISAN SIDING COLOUR: PEPPERY ASH	
FIBRE CEMENT SIDING HORIZONTAL PLANK, SQUARE CHANNEL BASIS OF DESIGN: JH ARTISAN SIDING COLOUR: MIDNIGHT BLACK	
PREFINISHED METAL SIDING BASIS OF DESIGN: LUX PANEL COLOUR: PECAN	
BRICK VENEER BASIS OF DESIGN: LXL MODULAR, STANDARD COURSE COLOUR: SMOKEHOUSE	
MULLIONS: WHITE	
MULLIONS: BLACK	

</

8/10/2026 9:51:17 PM
Autodesk Docs | Partners Dev Group - Homestead Phase 04/02/06 - RZ1124-0166 - PartnersHomesteadPH04_RZ1124-0166
9/2/2025 9:51:17 PM



1 BLDG 2000 - WEST ELEVATION
DP40-02-01 SCALE: 1:125



2 BLDG 2000 - EAST ELEVATION
DP40-02-01 SCALE: 1:125

ELEVATION LEGEND	
01	MATERIAL: FIBER CEMENT PANEL SIDING COLOUR: COBBLE STONE MANUFACTURER: JAMES HARDIE w. MATCHING EZ TRIM
02	MATERIAL: FIBER CEMENT HORIZONTAL PLANK SIDING COLOUR: MONTEREY TAUPE MANUFACTURER: JAMES HARDIE w. MATCHING TRIM
03	MATERIAL: FIBER CEMENT HORIZONTAL PLANK SIDING COLOUR: PEPPERY ASH MANUFACTURER: JAMES HARDIE w. MATCHING TRIM
04	MATERIAL: FIBER CEMENT HORIZONTAL PLANK SIDING COLOUR: MIDNIGHT BLACK MANUFACTURER: JAMES HARDIE w. MATCHING TRIM
05	MATERIAL: WOOD LOOK METAL PANEL COLOUR: PECAN MANUFACTURER: LUX LOCATION: BALCONY SOFFIT
06	MATERIAL: BRICK VENEER COLOUR: SMOKEHOUSE MANUFACTURER: LXL MODULAR, STANDARD COURSE
07	MATERIAL: METAL FLASHING COLOUR: BLACK MANUFACTURER: TBD
08	MATERIAL: PVC WINDOW GLAZING: CLEAR GLASS FRAM COLOUR: BLACK MANUFACTURER: TBD
09	MATERIAL: PVC SLIDING PATIO DOOR GLAZING: CLEAR GLASS FRAME COLOUR: BLACK MANUFACTURER: TBD
10	MATERIAL: PRE-FINISHED METAL RAILING GLAZING: CLEAR GLASS RAILING COLOUR: BLACK MANUFACTURER: TBD
11	MATERIAL: EXTERIOR DOOR CW GLASS INSERT FRAME COLOUR: BLACK LOCATION: FRONT ENTRANCE MANUFACTURER: TBD
12	MATERIAL: INSULATED EXTERIOR DOOR W/ GLASS INSERT FRAME COLOUR: BLACK LOCATION: EXIT STAIRS MANUFACTURER: TBD
13	MATERIAL: WRAPPED COLUMN COLOUR: a - BLACK b - PECAN c - COBBLE STONE LOCATION: EXTERIOR MANUFACTURER: TBD / LUX
14	MATERIAL: PREFINISHED METAL SOFFIT COLOUR: a - BLACK b - PECAN LOCATION: SOFFIT MANUFACTURER: TBD / LUX
15	MATERIAL: PREFINISHED METAL BALCONY FASCIA COLOUR: BLACK LOCATION: FASCIA MANUFACTURER: TBD
16	MATERIAL: ROOF FASCIA COLOUR: BLACK LOCATION: FASCIA MANUFACTURER: TBD
17	MATERIAL: FIBER CEMENT PANEL SIDING COLOUR: MIDNIGHT BLACK MANUFACTURER: JAMES HARDIE w. MATCHING EZ TRIM
18	MATERIAL: FIBER CEMENT HORIZONTAL PLANK SIDING COLOUR: COBBLE STONE MANUFACTURER: JAMES HARDIE w. MATCHING TRIM
19	MATERIAL: PRIVACY SCREEN CW FROSTED GLASS INSERT COLOUR: BLACK W/ FROSTED GLASS MANUFACTURER: TBC
20	MATERIAL: INSULATED EXTERIOR DOOR FRAME COLOUR: BLACK LOCATION: EXIT STAIRS MANUFACTURER: TBD
21	MATERIAL: INSULATED EXTERIOR DOOR FRAME COLOUR: a - MONTEREY TAUPE b - PEPPERY ASH LOCATION: FRONT ENTRANCE MANUFACTURER: TBD
22	MATERIAL: OH GARAGE / PARKADE DOOR FRAME COLOUR: a - MONTEREY TAUPE b - PEPPERY ASH MANUFACTURER: TBD
23	MATERIAL: ASPHALT SHINGLES COLOUR: DUAL BLACK MANUFACTURER: KO
24	MATERIAL: FIBER CEMENT PANEL SIDING COLOUR: a - COBBLE STONE b - MONTEREY TAUPE MANUFACTURER: JAMES HARDIE w. MATCHING TRIM BATTEN BOARDS
25	MATERIAL: FIBER CEMENT SHINGLE SIDING COLOUR: a - COBBLE STONE b - MONTEREY TAUPE c - PEPPERY ASH MANUFACTURER: JAMES HARDIE w. MATCHING TRIM
26	MATERIAL: PRE-FINISHED METAL RAILING - PICKET COLOUR: BLACK MANUFACTURER: TBD
27	MATERIAL: POWDER COATED ALUMINUM PRIVACY SCREEN COLOUR: BLACK MANUFACTURER: HIDEAWAY
GENERAL NOTES: 1. COLOURS AND MATERIALS SELECTED ARE FOR REFERENCE ONLY, FINAL SELECTION SUBJECT TO MANUFACTURER PRICING AND AVAILABILITY. 2. MATCHING ALTERNATE MANUFACTURER MATERIALS MAY BE USED IF APPROVED BY ARCHITECT AND OWNER PRIOR TO CONSTRUCTION. 3. CHANGES OF COLOUR AND MATERIAL OCCUR AT INSIDE CORNERS, UNLESS NOTED OTHERWISE. 4. FLASHING TO MATCH COLOUR OF MATERIAL BELOW, UNLESS NOTED OTHERWISE. 5. TRIM TO MATCH COLOUR OF ADJACENT MATERIAL, UNLESS NOTED OTHERWISE.	
NOTES	
* ALL RAILINGS TO BE TOP MOUNTED, DOUBLE TOP BAR SQUARE BAR PROFILE * ALL BALCONY GLASS TO BE PAINTED BLACK * ALL EXTERIOR GRILLS, VENTS & FLASHING COLOUR TO MATCH ADJACENT MATERIAL	
HATCH LEGEND - (HATCHES ENLARGED FOR CLARITY)	
	GLAZING CLEAR
	FIBRE CEMENT SIDING PANEL BASIS OF DESIGN: JH COBBLE STONE
	FIBRE CEMENT SIDING HORIZONTAL PLANK, SQUARE CHANNEL BASIS OF DESIGN: JH ARTISAN SIDING COLOUR: MONTEREY TAUPE
	FIBRE CEMENT SIDING HORIZONTAL PLANK, SQUARE CHANNEL BASIS OF DESIGN: JH ARTISAN SIDING COLOUR: PEPPERY ASH
	FIBRE CEMENT SIDING HORIZONTAL PLANK, SQUARE CHANNEL BASIS OF DESIGN: JH ARTISAN SIDING COLOUR: MIDNIGHT BLACK
	PREFINISHED METAL SIDING BASIS OF DESIGN: LUX PANEL COLOUR: PECAN
	BRICK VENEER BASIS OF DESIGN: LXL MODULAR, STANDARD COURSE COLOUR: SMOKEHOUSE
	MULLIONS: WHITE
	MULLIONS: BLACK

DATE	ISSUED FOR	REV
2025-06-20	ISSUE FOR DEVELOPMENT PERMIT	1
2026-08-10	ISSUE FOR DR1	2

4

3

2

1

0

partners
Development Group

This drawing has been prepared solely for the use of PARTNERS DEVELOPMENT GROUP and there are no representations of any kind made by NORR to any party with whom NORR has not entered into a contract.

This drawing shall not be used for construction purposes until the seal appearing hereon is signed and dated by the Architect or Engineer

Project Component
DEVELOPMENT PERMIT

Key Plan

CONSULTANTS ASSOCIATION OF ALB. INC.

CONSULTANTS ASSOCIATION OF ALB. INC.

Consultants

Survey: URBAN SYSTEMS
Civil: VERITAS DEVELOPMENT SOLUTIONS
Architecture: NORR
Structural: NORR
Mechanical: EMBE CONSULTING ENGINEERS INC
Electrical: EMBE CONSULTING ENGINEERS INC
Interiors: PI DESIGN GROUP

Seal(s)

2300, 411 - 1st Street SE
Calgary, AB, Canada T2G 4Y5
nor.com

NORR Architects Engineers Planner
A Partnership of Corporations

Jonathan Hughes, Architect, AIA, OAA, ARBC, BNA, AIAA, AAPA
Allan Tamm, P.Eng., P.Eng., P.Eng.
Chris Hall, P.Eng., P.Eng.

Project Manager
Tariq Amashah

Drawn
Author

Project Leader
Checked
David Schwy

Client

PARTNERS DEVELOPMENT GROUP

CLIENT ADDRESS

PARTNERS HOMESTEAD PHASE 8

CALGARY, ALBERTA, CANADA

Drawing Title
BLDG 2000 - OVERALL BUILDING ELEVATIONS

Scale
As indicated

Project No.
RZ1124-0166

Drawing No.
DP40-02-01

9/2/2025 9:51:17 PM



1 BLDG 2000 - NORTH ELEVATION
DP40-02-02 SCALE: 1:125



2 BLDG 2000 - SOUTH ELEVATION
DP40-02-02 SCALE: 1:125

ELEVATION LEGEND	
01	MATERIAL: FIBER CEMENT PANEL SIDING COLOUR: COBBLE STONE MANUFACTURER: JAMES HARDIE w. MATCHING EZ TRIM
02	MATERIAL: FIBER CEMENT HORIZONTAL PLANK SIDING COLOUR: MONTEREY TAUPE MANUFACTURER: JAMES HARDIE w. MATCHING TRIM
03	MATERIAL: FIBER CEMENT HORIZONTAL PLANK SIDING COLOUR: PEPPERY ASH MANUFACTURER: JAMES HARDIE w. MATCHING TRIM
04	MATERIAL: FIBER CEMENT HORIZONTAL PLANK SIDING COLOUR: MIDNIGHT BLACK MANUFACTURER: JAMES HARDIE w. MATCHING TRIM
05	MATERIAL: WOOD LOOK METAL PANEL COLOUR: PECAN MANUFACTURER: LUX LOCATION: WALL, BALCONY SOFFIT
06	MATERIAL: BRICK VENEER COLOUR: SMOKEHOUSE MANUFACTURER: LXL MODULAR, STANDARD COURSE
07	MATERIAL: METAL FLASHING COLOUR: BLACK MANUFACTURER: TBD
08	MATERIAL: PVC WINDOW GLAZING: CLEAR GLASS FRAM COLOUR: BLACK MANUFACTURER: TBD
09	MATERIAL: PVC SLIDING PATIO DOOR GLAZING: CLEAR GLASS FRAME COLOUR: BLACK MANUFACTURER: TBD
10	MATERIAL: PRE-FINISHED METAL RAILING GLAZING: CLEAR GLASS RAILING COLOUR: BLACK MANUFACTURER: TBD
11	MATERIAL: EXTERIOR DOOR CW GLASS INSERT FRAME COLOUR: BLACK LOCATION: FRONT ENTRANCE MANUFACTURER: TBD
12	MATERIAL: INSULATED EXTERIOR DOOR W/ GLASS INSERT FRAME COLOUR: BLACK LOCATION: EXIT STAIRS MANUFACTURER: TBD
13	MATERIAL: WRAPPED COLUMN COLOUR: a - BLACK b - PECAN c - COBBLE STONE LOCATION: EXTERIOR MANUFACTURER: TBD / LUX
14	MATERIAL: PREFINISHED METAL SOFFIT COLOUR: a - BLACK b - PECAN LOCATION: SOFFIT MANUFACTURER: TBD / LUX
15	MATERIAL: PREFINISHED METAL BALCONY FASCIA COLOUR: BLACK LOCATION: FASCIA MANUFACTURER: TBD
16	MATERIAL: ROOF FASCIA COLOUR: BLACK LOCATION: FASCIA MANUFACTURER: TBD
17	MATERIAL: FIBER CEMENT PANEL SIDING COLOUR: MIDNIGHT BLACK MANUFACTURER: JAMES HARDIE w. MATCHING EZ TRIM
18	MATERIAL: FIBER CEMENT HORIZONTAL PLANK SIDING COLOUR: COBBLE STONE MANUFACTURER: JAMES HARDIE w. MATCHING TRIM
19	MATERIAL: PRIVACY SCREEN CW FROSTED GLASS INSERT COLOUR: BLACK W/ FROSTED GLASS MANUFACTURER: TBC
20	MATERIAL: INSULATED EXTERIOR DOOR FRAME COLOUR: BLACK LOCATION: EXIT STAIRS MANUFACTURER: TBD
21	MATERIAL: INSULATED EXTERIOR DOOR FRAME COLOUR: a - MONTEREY TAUPE b - PEPPERY ASH LOCATION: FRONT ENTRANCE MANUFACTURER: TBD
22	MATERIAL: OH GARAGE / PARKADE DOOR FRAME COLOUR: a - MONTEREY TAUPE b - PEPPERY ASH MANUFACTURER: TBD
23	MATERIAL: ASPHALT SHINGLES COLOUR: DUAL BLACK MANUFACTURER: KO
24	MATERIAL: FIBER CEMENT PANEL SIDING COLOUR: a - COBBLE STONE b - MONTEREY TAUPE MANUFACTURER: JAMES HARDIE w. MATCHING TRIM BATTEN BOARDS
25	MATERIAL: FIBER CEMENT SHINGLE SIDING COLOUR: a - COBBLE STONE b - MONTEREY TAUPE c - PEPPERY ASH MANUFACTURER: JAMES HARDIE w. MATCHING TRIM
26	MATERIAL: PRE-FINISHED METAL RAILING - PICKET COLOUR: BLACK MANUFACTURER: TBD
27	MATERIAL: POWDER COATED ALUMINUM PRIVACY SCREEN COLOUR: BLACK MANUFACTURER: HIDEAWAY
GENERAL NOTES: 1. COLOURS AND MATERIALS SELECTED ARE FOR REFERENCE ONLY, FINAL SELECTION SUBJECT TO MANUFACTURER PRICING AND AVAILABILITY. 2. MATCHING ALTERNATE MANUFACTURER MATERIALS MAY BE USED IF APPROVED BY ARCHITECT AND OWNER PRIOR TO CONSTRUCTION. 3. CHANGES OF COLOUR AND MATERIAL OCCUR AT INSIDE CORNERS, UNLESS NOTED OTHERWISE. 4. FLASHING TO MATCH COLOUR OF MATERIAL BELOW, UNLESS NOTED OTHERWISE. 5. TRIM TO MATCH COLOUR OF ADJACENT MATERIAL, UNLESS NOTED OTHERWISE.	
NOTES	
• ALL RAILINGS TO BE TOP MOUNTED, DOUBLE TOP BAR SQUARE BAR PROFILE • ALL BALCONY GLASS TO BE PAINTED BLACK • ALL EXTERIOR GRILLS, VENTS & FLASHING COLOUR TO MATCH ADJACENT MATERIAL	
HATCH LEGEND - (HATCHES ENLARGED FOR CLARITY)	
	GLAZING CLEAR
	FIBRE CEMENT SIDING PANEL BASIS OF DESIGN: JH COBBLE STONE
	FIBRE CEMENT SIDING HORIZONTAL PLANK, SQUARE CHANNEL BASIS OF DESIGN: JH ARTISAN SIDING COLOUR: MONTEREY TAUPE
	FIBRE CEMENT SIDING HORIZONTAL PLANK, SQUARE CHANNEL BASIS OF DESIGN: JH ARTISAN SIDING COLOUR: PEPPERY ASH
	FIBRE CEMENT SIDING HORIZONTAL PLANK, SQUARE CHANNEL BASIS OF DESIGN: JH ARTISAN SIDING COLOUR: MIDNIGHT BLACK
	PREFINISHED METAL SIDING BASIS OF DESIGN: LUX PANEL COLOUR: PECAN
	BRICK VENEER BASIS OF DESIGN: LXL MODULAR, STANDARD COURSE COLOUR: SMOKEHOUSE
	MULLIONS: WHITE
	MULLIONS: BLACK

DATE	ISSUED FOR	REV
2025-08-20	ISSUE FOR DEVELOPMENT PERMIT	1
2026-08-10	ISSUE FOR DR1	2
4		
3		
2		
1		
PARTNERS Development Group		
This drawing has been prepared solely for the use of PARTNERS DEVELOPMENT GROUP and there are no representations of any kind made by NORR to any party with whom NORR has not entered into a contract.		
This drawing shall not be used for construction purposes until the seal appearing hereon is signed and dated by the Architect or Engineer		
Project Component		
DEVELOPMENT PERMIT		
Key Plan		
CONSULTANTS		
Survey: URBAN SYSTEMS Civil: VERITAS DEVELOPMENT SOLUTIONS Architecture: NORR Structural: NORR Mechanical: EMBE CONSULTING ENGINEERS INC Electrical: EMBE CONSULTING ENGINEERS INC Interiors: PI DESIGN GROUP Landscape: PI DESIGN GROUP		
Seal(s)		
2		
NORR		
2300, 411 - 1st Street SE Calgary, AB, Canada T2G 4Y5 norr.com NORR Architects Engineers Planner A Partnership of Corporations Jonathan Hughes, Architect, AIA, CMA, HBC, BNA, AIA, AIAPE Allan Tamm, P.Eng., AIAPE Chris Hall, P.Eng., AIAPE		
Project Manager Tariq Ainaash		Drawn Author
Project Leader David Schway		Checked Checker
Client		
PARTNERS DEVELOPMENT GROUP		
CLIENT ADDRESS		
Project		
PARTNERS HOMESTEAD PHASE 8		
CALGARY, ALBERTA, CANADA		
Drawing Title		
BLDG 2000 - OVERALL BUILDING ELEVATIONS		
Scale		
As indicated		
Project No.		
RZ1124-0166		
Drawing No.		
DP40-02-02		
10/10/2025 9:54:29 PM		

8/10/2025 9:58:50 PM
Autodesk Docs | Partners Dev Group - Homestead Phase 04/02/25 - RZ1124-0166 - PartnersHomesteadPH04_RZ1124-0166
9/2/2025 10:58:50 PM



1 BLDG 3000 - WEST ELEVATION
DP40-02-03 SCALE: 1:125



2 BLDG 3000 - EAST ELEVATION
DP40-02-03 SCALE: 1:125

ELEVATION LEGEND	
01	MATERIAL: FIBER CEMENT PANEL SIDING COLOUR: COBBLE STONE MANUFACTURER: JAMES HARDIE w. MATCHING EZ TRIM
02	MATERIAL: FIBER CEMENT HORIZONTAL PLANK SIDING COLOUR: MONTEREY TAUPE MANUFACTURER: JAMES HARDIE w. MATCHING TRIM
03	MATERIAL: FIBER CEMENT HORIZONTAL PLANK SIDING COLOUR: PEPPERY ASH MANUFACTURER: JAMES HARDIE w. MATCHING TRIM
04	MATERIAL: FIBER CEMENT HORIZONTAL PLANK SIDING COLOUR: MIDNIGHT BLACK MANUFACTURER: JAMES HARDIE w. MATCHING TRIM
05	MATERIAL: WOOD LOOK METAL PANEL COLOUR: PECAN MANUFACTURER: LUX LOCATION: WALL, BALCONY SOFFIT
06	MATERIAL: BRICK VENEER COLOUR: SMOKEHOUSE MANUFACTURER: LXL MODULAR, STANDARD COURSE
07	MATERIAL: METAL FLASHING COLOUR: BLACK MANUFACTURER: TBD
08	MATERIAL: PVC WINDOW GLAZING: CLEAR GLASS FRAM COLOUR: BLACK MANUFACTURER: TBD
09	MATERIAL: PVC SLIDING PATIO DOOR GLAZING: CLEAR GLASS FRAME COLOUR: BLACK MANUFACTURER: TBD
10	MATERIAL: PRE-FINISHED METAL RAILING GLAZING: CLEAR GLASS RAILING COLOUR: BLACK MANUFACTURER: TBD
11	MATERIAL: EXTERIOR DOOR CW GLASS INSERT FRAME COLOUR: BLACK LOCATION: FRONT ENTRANCE MANUFACTURER: TBD
12	MATERIAL: INSULATED EXTERIOR DOOR W/ GLASS INSERT FRAME COLOUR: BLACK LOCATION: EXIT STAIRS MANUFACTURER: TBD
13	MATERIAL: WRAPPED COLUMN COLOUR: a - BLACK b - PECAN c - COBBLE STONE LOCATION: EXTERIOR MANUFACTURER: TBD / LUX
14	MATERIAL: PREFINISHED METAL SOFFIT COLOUR: a - BLACK b - PECAN LOCATION: SOFFIT MANUFACTURER: TBD / LUX
15	MATERIAL: PREFINISHED METAL BALCONY FASCIA COLOUR: BLACK LOCATION: FASCIA MANUFACTURER: TBD
16	MATERIAL: ROOF FASCIA COLOUR: BLACK LOCATION: FASCIA MANUFACTURER: TBD
17	MATERIAL: FIBER CEMENT PANEL SIDING COLOUR: MIDNIGHT BLACK MANUFACTURER: JAMES HARDIE w. MATCHING EZ TRIM
18	MATERIAL: FIBER CEMENT HORIZONTAL PLANK SIDING COLOUR: COBBLE STONE MANUFACTURER: JAMES HARDIE w. MATCHING TRIM
19	MATERIAL: PRIVACY SCREEN CW FROSTED GLASS INSERT COLOUR: BLACK W/ FROSTED GLASS MANUFACTURER: TBC
20	MATERIAL: INSULATED EXTERIOR DOOR FRAME COLOUR: BLACK LOCATION: EXIT STAIRS MANUFACTURER: TBD
21	MATERIAL: INSULATED EXTERIOR DOOR FRAME COLOUR: a - MONTEREY TAUPE b - PEPPERY ASH LOCATION: FRONT ENTRANCE MANUFACTURER: TBD
22	MATERIAL: OH GARAGE / PARKADE DOOR FRAME COLOUR: a - MONTEREY TAUPE b - PEPPERY ASH MANUFACTURER: TBD
23	MATERIAL: ASPHALT SHINGLES COLOUR: DUAL BLACK MANUFACTURER: KO
24	MATERIAL: FIBER CEMENT PANEL SIDING COLOUR: a - COBBLE STONE b - MONTEREY TAUPE MANUFACTURER: JAMES HARDIE w. MATCHING TRIM BATTEN BOARDS
25	MATERIAL: FIBER CEMENT SHINGLE SIDING COLOUR: a - COBBLE STONE b - MONTEREY TAUPE c - PEPPERY ASH MANUFACTURER: JAMES HARDIE w. MATCHING TRIM
26	MATERIAL: PRE-FINISHED METAL RAILING - PICKET COLOUR: BLACK MANUFACTURER: TBD
27	MATERIAL: POWDER COATED ALUMINUM PRIVACY SCREEN COLOUR: BLACK MANUFACTURER: HIDEAWAY
GENERAL NOTES: 1. COLOURS AND MATERIALS SELECTED ARE FOR REFERENCE ONLY, FINAL SELECTION SUBJECT TO MANUFACTURER PRICING AND AVAILABILITY. 2. MATCHING ALTERNATE MANUFACTURER MATERIALS MAY BE USED IF APPROVED BY ARCHITECT AND OWNER PRIOR TO CONSTRUCTION. 3. CHANGES OF COLOUR AND MATERIAL OCCUR AT INSIDE CORNERS, UNLESS NOTED OTHERWISE. 4. FLASHING TO MATCH COLOUR OF MATERIAL BELOW, UNLESS NOTED OTHERWISE. 5. TRIM TO MATCH COLOUR OF ADJACENT MATERIAL, UNLESS NOTED OTHERWISE.	
NOTES	
HATCH LEGEND - (HATCHES ENLARGED FOR CLARITY)	
GLAZING CLEAR	
FIBRE CEMENT SIDING PANEL BASIS OF DESIGN: JH COBBLE STONE	
FIBRE CEMENT SIDING HORIZONTAL PLANK, SQUARE CHANNEL BASIS OF DESIGN: JH ARTISAN SIDING COLOUR: MONTEREY TAUPE	
FIBRE CEMENT SIDING HORIZONTAL PLANK, SQUARE CHANNEL BASIS OF DESIGN: JH ARTISAN SIDING COLOUR: PEPPERY ASH	
FIBRE CEMENT SIDING HORIZONTAL PLANK, SQUARE CHANNEL BASIS OF DESIGN: JH ARTISAN SIDING COLOUR: MIDNIGHT BLACK	
PREFINISHED METAL SIDING BASIS OF DESIGN: LUX PANEL COLOUR: PECAN	
BRICK VENEER BASIS OF DESIGN: LXL MODULAR, STANDARD COURSE COLOUR: SMOKEHOUSE	
MULLIONS: WHITE	
MULLIONS: BLACK	

DATE	ISSUED FOR	REV
2025-08-20	ISSUE FOR DEVELOPMENT PERMIT	1
2025-12-08	4 STOREY SKETCH	2
2026-01-20	LAND USE REVIEW	3
2026-08-10	ISSUE FOR DRT	4

This drawing has been prepared solely for the use of PARTNERS DEVELOPMENT GROUP and there are no representations of any kind made by NORR to any party with whom NORR has not entered into a contract.

This drawing shall not be used for construction purposes until the seal appearing hereon is signed and dated by the Architect or Engineer

Project Component
DEVELOPMENT PERMIT

Key Plan

Consultants
Survey: URBAN SYSTEMS
Civil: VERITAS DEVELOPMENT SOLUTIONS
Architecture: NORR
Structural: NORR
Mechanical: EMBE CONSULTING ENGINEERS INC
Electrical: EMBE CONSULTING ENGINEERS INC
Interiors: PI DESIGN GROUP


Seal(s)

2


NORR
2300, 411 - 1st Street SE
Calgary, AB, Canada T2G 4Y5
nor.com
NORR Architects Engineers Planners
A Partnership of Corporations
Jonathan Hughes, Architect, AIA, OAA, ARBC, BNA, AIAA, AAPE
Allan Tait, PE, Eng., ARCSA
Chris Hall, P. Eng., ARCSA

Project Manager
Tariq Amaash
Project Leader
David Schwy
Client
PARTNERS DEVELOPMENT GROUP
CLIENT ADDRESS
Project
PARTNERS HOMESTEAD PHASE 8
Calgary, Alberta, Canada
Drawing Title
BLDG 3000 - OVERALL BUILDING ELEVATIONS
Scale
As indicated
Project No.
RZ1124-0166
Drawing No.
DP40-02-03

9/2/2025 10:58:50 PM

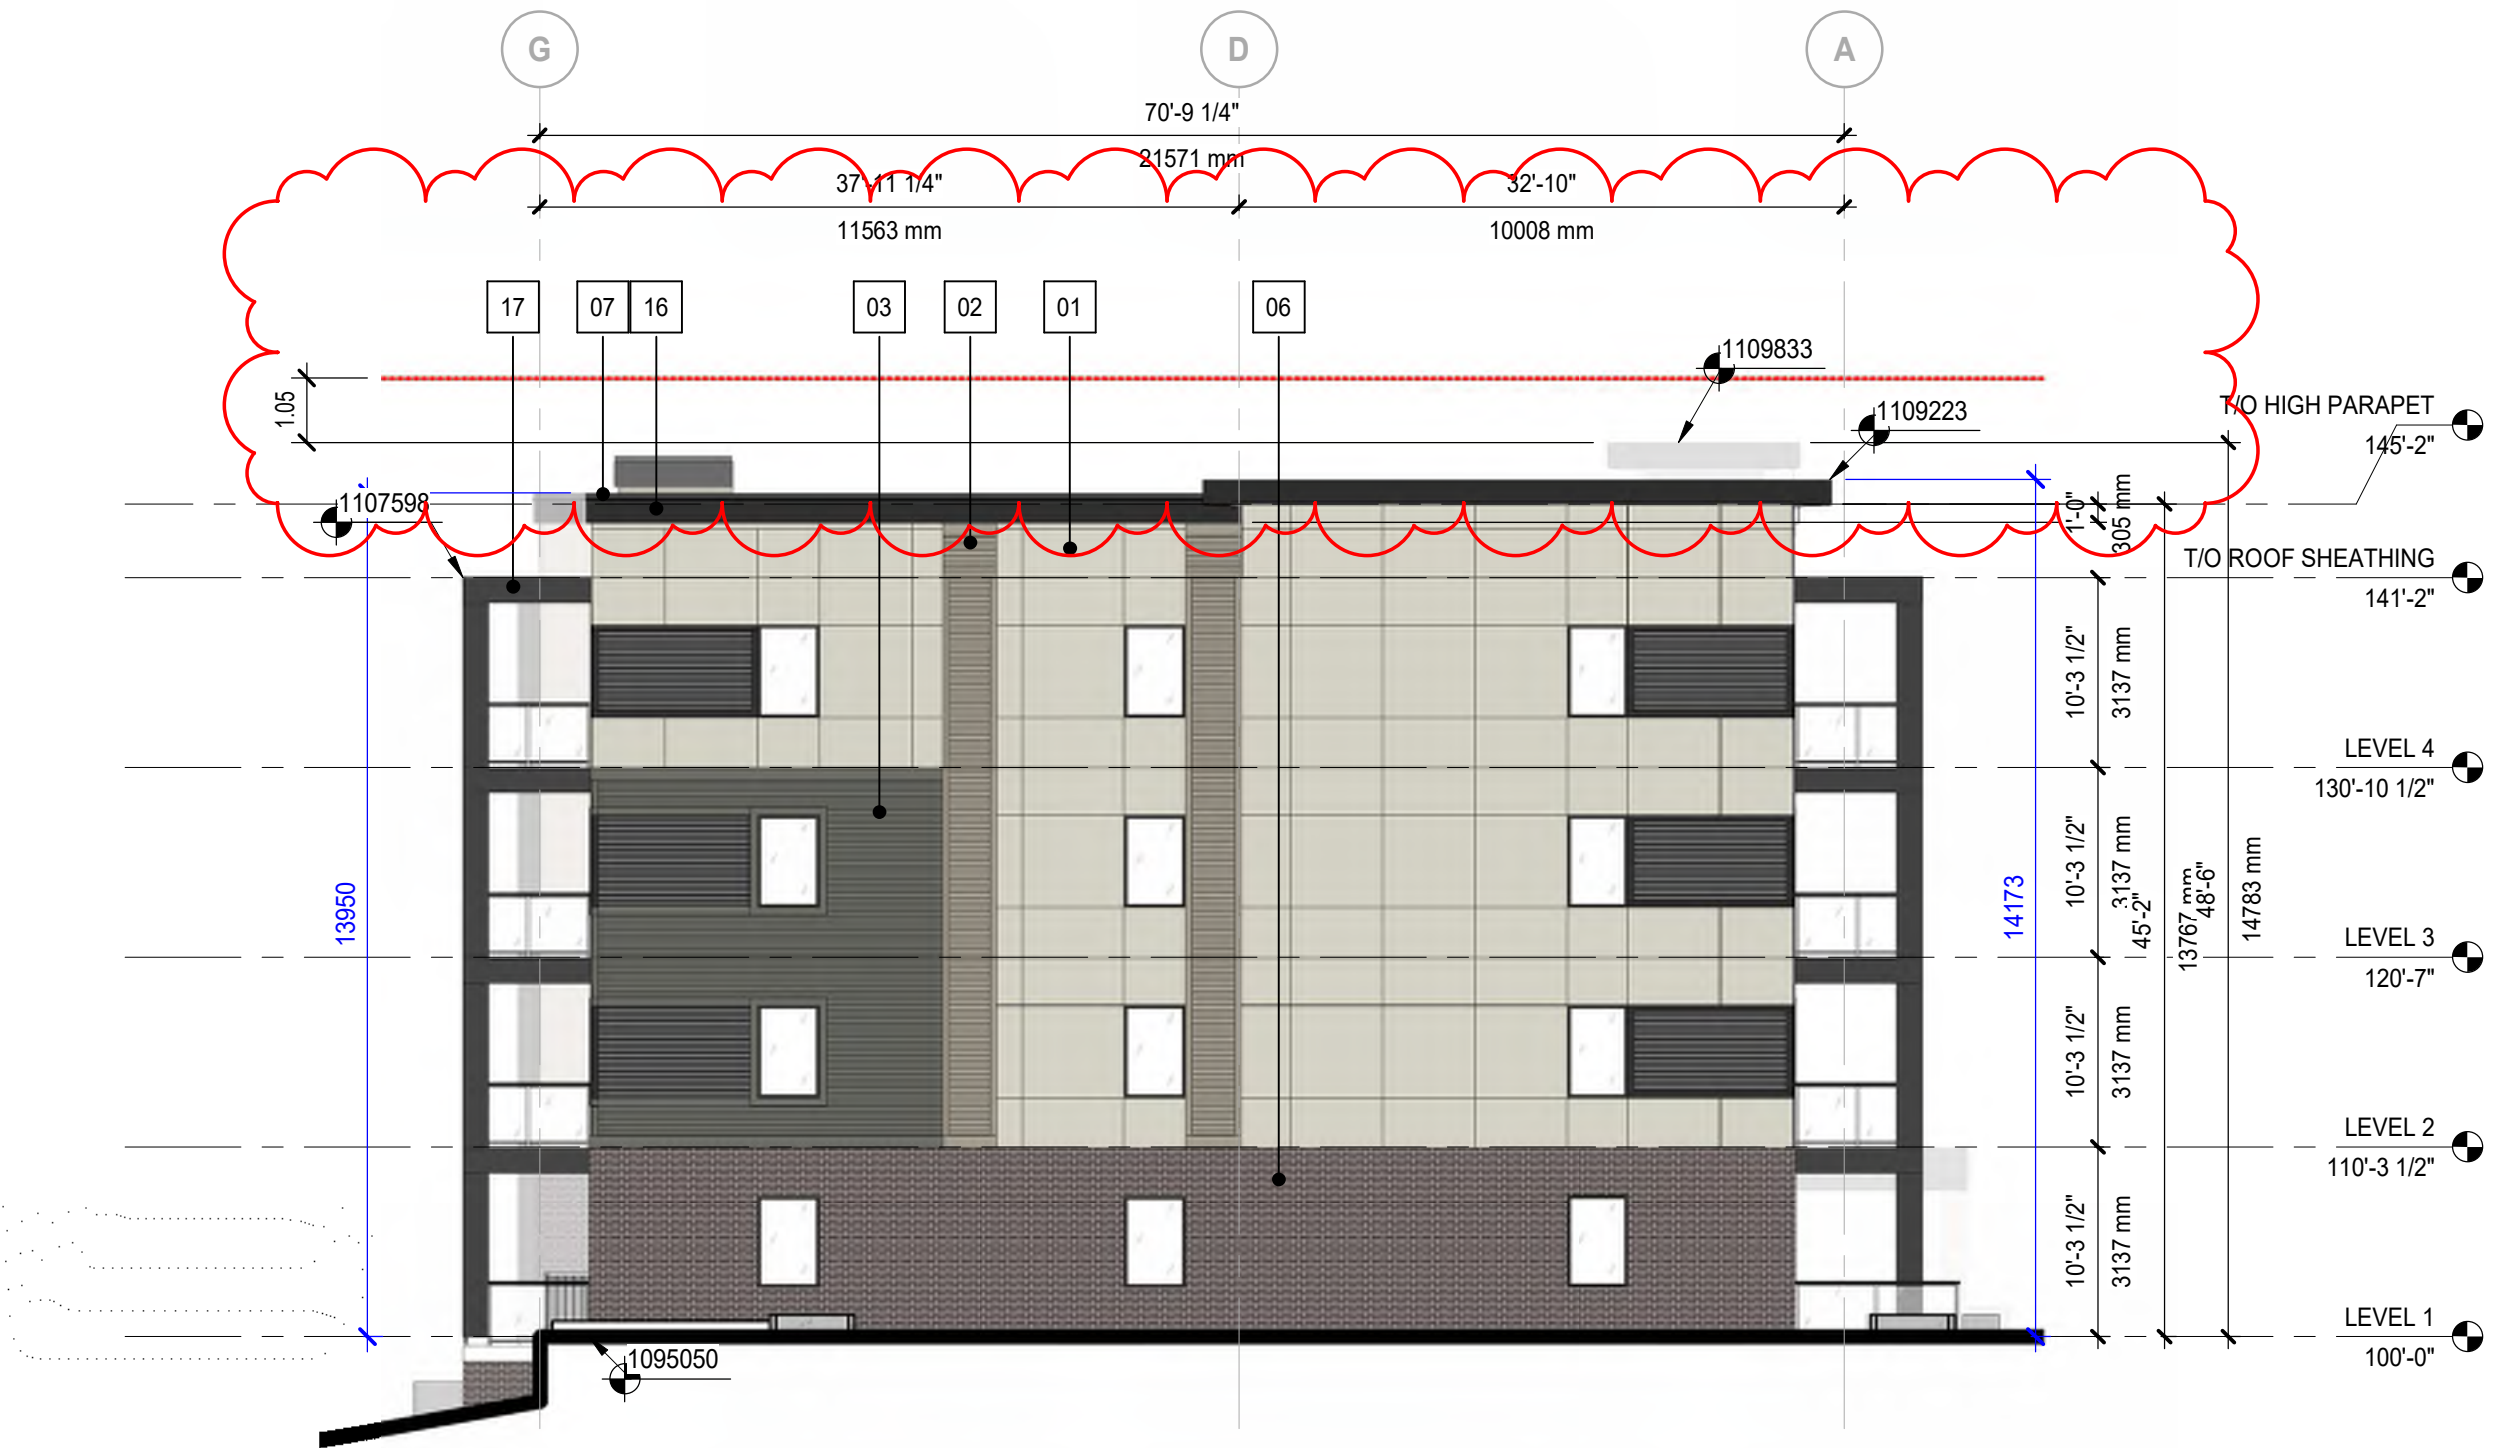



1 BLDG 3000 - NORTH ELEVATION
DP40-02-04 SCALE: 1 : 125

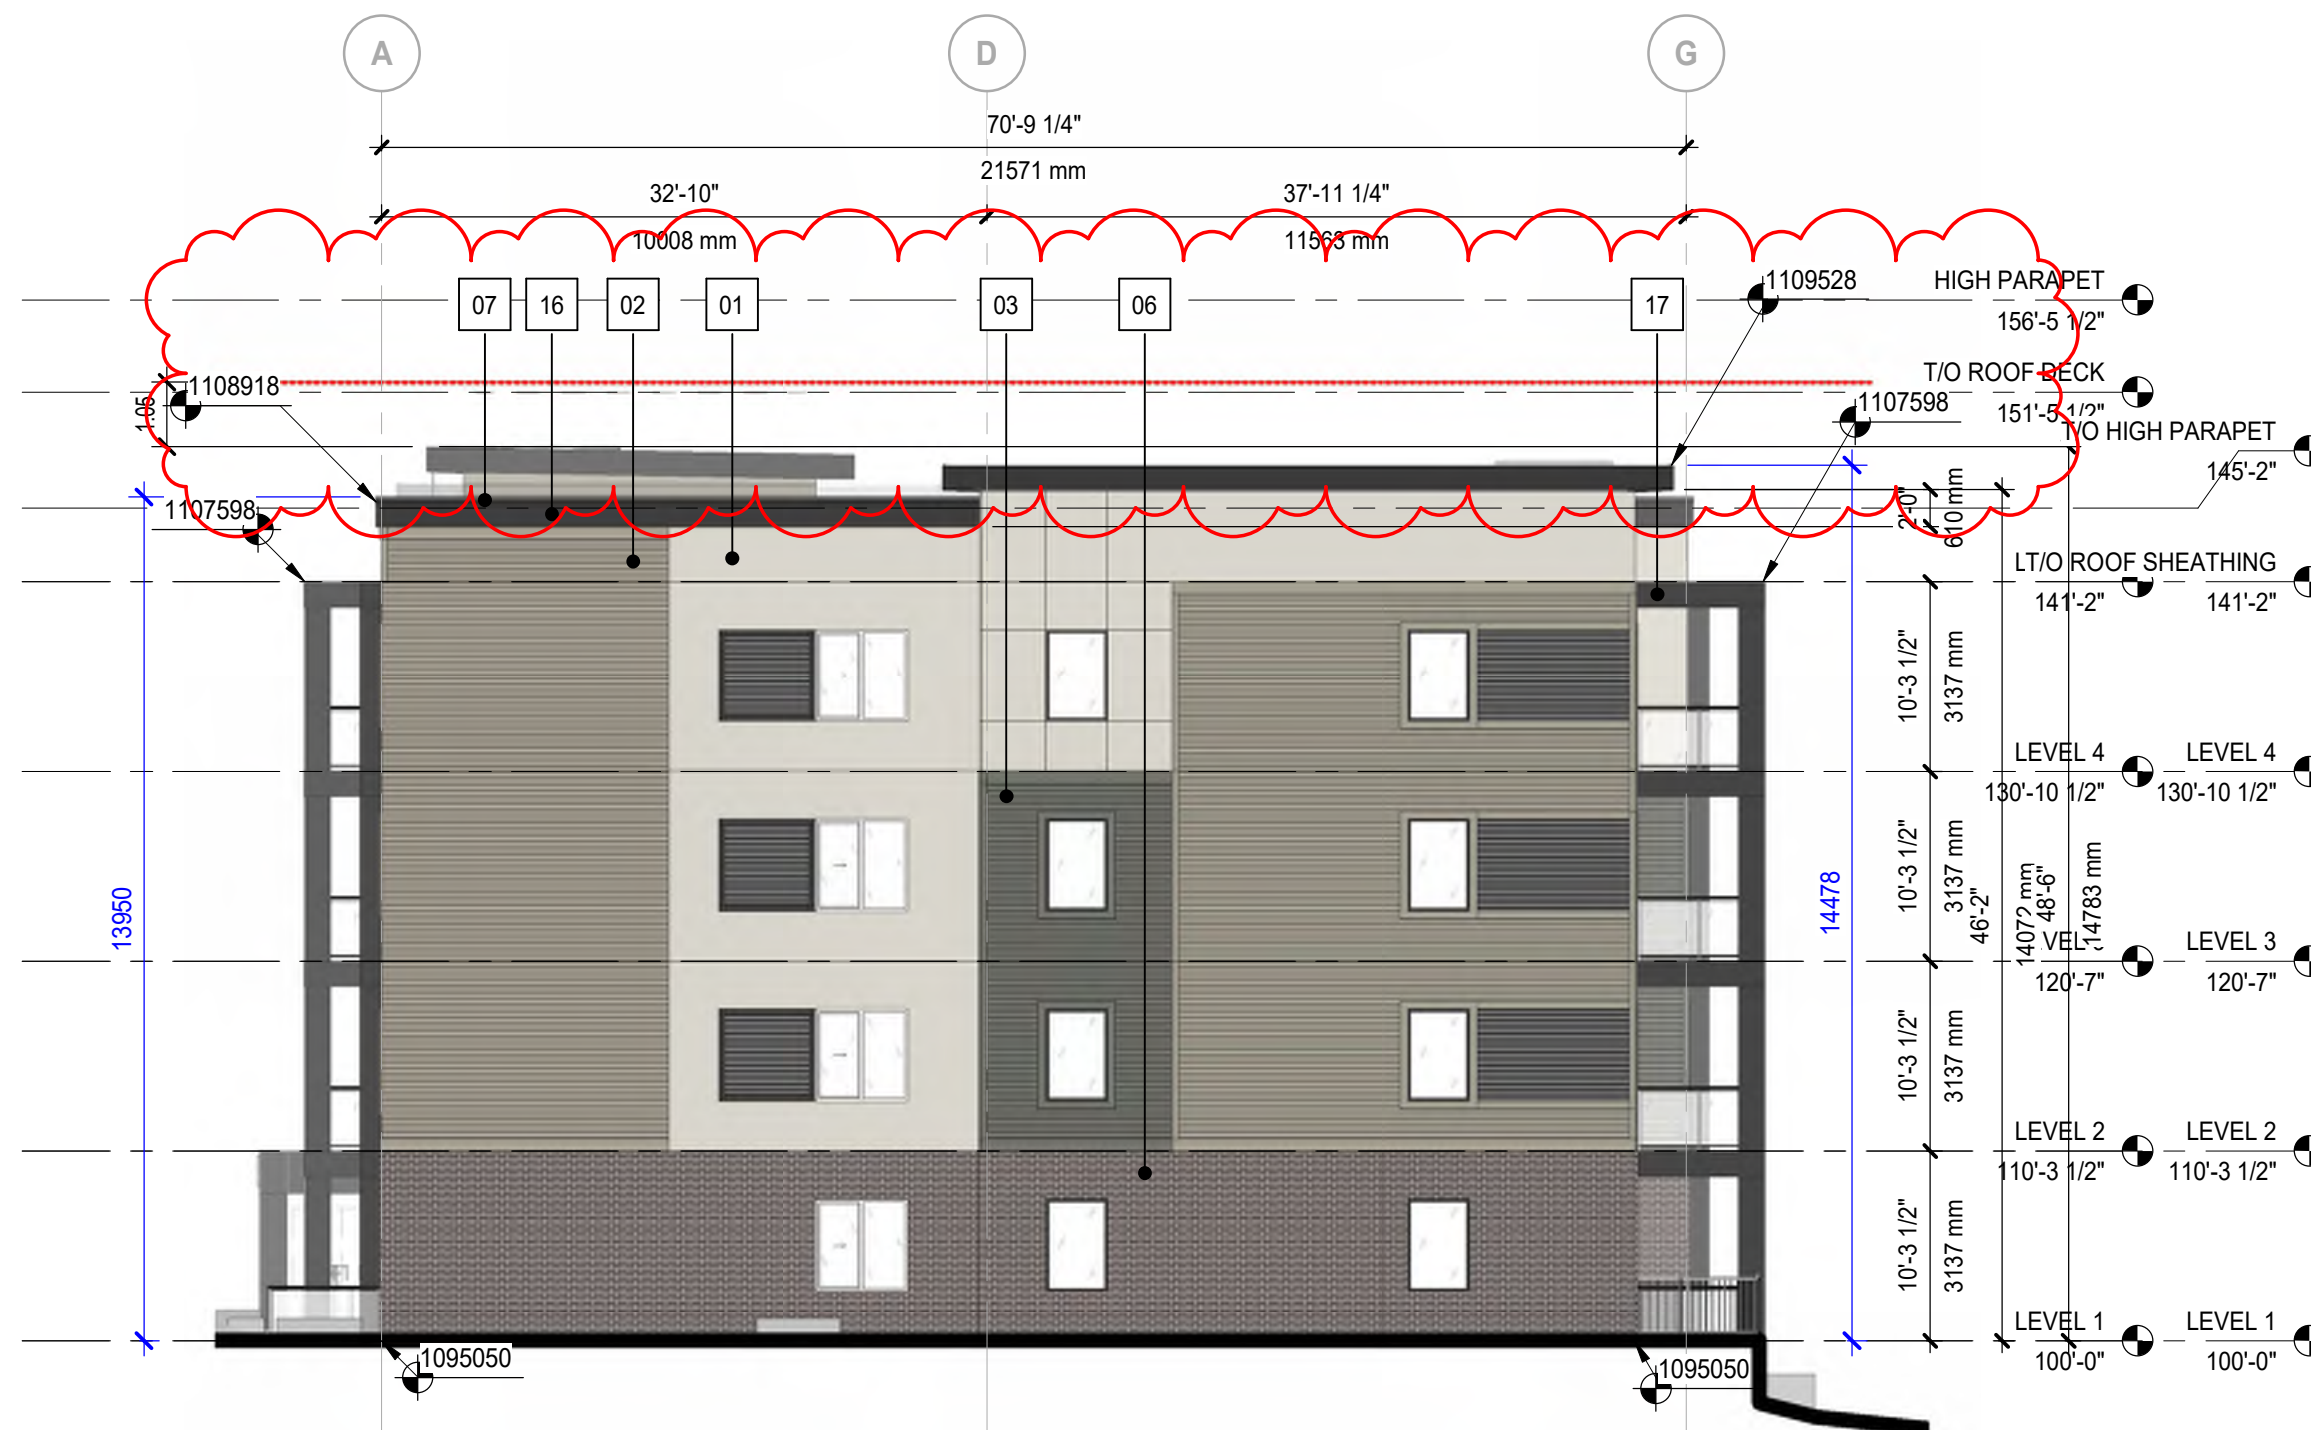


2 BLDG 3000 - SOUTH ELEVATION
DP40-02-04 SCALE: 1 : 125

ELEVATION LEGEND	
01	MATERIAL: FIBER CEMENT PANEL SIDING COLOUR: COBBLE STONE MANUFACTURER: JAMES HARDIE w. MATCHING EZ TRIM
02	MATERIAL: FIBER CEMENT HORIZONTAL PLANK SIDING COLOUR: MONTEREY TAUPE MANUFACTURER: JAMES HARDIE w. MATCHING TRIM
03	MATERIAL: FIBER CEMENT HORIZONTAL PLANK SIDING COLOUR: PEPPERY ASH MANUFACTURER: JAMES HARDIE w. MATCHING TRIM
04	MATERIAL: FIBER CEMENT HORIZONTAL PLANK SIDING COLOUR: MIDNIGHT BLACK MANUFACTURER: JAMES HARDIE w. MATCHING TRIM
05	MATERIAL: WOOD LOOK METAL PANEL COLOUR: PECAN MANUFACTURER: LUX LOCATION: WALL, BALCONY SOFFIT
06	MATERIAL: BRICK VENEER COLOUR: SMOKEHOUSE MANUFACTURER: LXL MODULAR, STANDARD COURSE
07	MATERIAL: METAL FLASHING COLOUR: BLACK MANUFACTURER: TBD
08	MATERIAL: PVC WINDOW GLAZING: CLEAR GLASS FRAM COLOUR: BLACK MANUFACTURER: TBD
09	MATERIAL: PVC SLIDING PATIO DOOR GLAZING: CLEAR GLASS FRAME COLOUR: BLACK MANUFACTURER: TBD
10	MATERIAL: PRE-FINISHED METAL RAILING GLAZING: CLEAR GLASS RAILING COLOUR: BLACK MANUFACTURER: TBD
11	MATERIAL: EXTERIOR DOOR CW GLASS INSERT FRAME COLOUR: BLACK LOCATION: FRONT ENTRANCE MANUFACTURER: TBD
12	MATERIAL: INSULATED EXTERIOR DOOR W/ GLASS INSERT FRAME COLOUR: BLACK LOCATION: EXIT STAIRS MANUFACTURER: TBD
13	MATERIAL: WRAPPED COLUMN COLOUR: a - BLACK b - PECAN c - COBBLE STONE LOCATION: EXTERIOR MANUFACTURER: TBD / LUX
14	MATERIAL: PREFINISHED METAL SOFFIT COLOUR: a - BLACK b - PECAN LOCATION: SOFFIT MANUFACTURER: TBD / LUX
15	MATERIAL: PREFINISHED METAL BALCONY FASCIA COLOUR: BLACK LOCATION: FASCIA MANUFACTURER: TBD
16	MATERIAL: ROOF FASCIA COLOUR: BLACK LOCATION: FASCIA MANUFACTURER: TBD
17	MATERIAL: FIBER CEMENT PANEL SIDING COLOUR: MIDNIGHT BLACK MANUFACTURER: JAMES HARDIE w. MATCHING EZ TRIM
18	MATERIAL: FIBER CEMENT HORIZONTAL PLANK SIDING COLOUR: COBBLE STONE MANUFACTURER: JAMES HARDIE w. MATCHING TRIM
19	MATERIAL: PRIVACY SCREEN CW FROSTED GLASS INSERT COLOUR: BLACK W/ FROSTED GLASS MANUFACTURER: TBC
20	MATERIAL: INSULATED EXTERIOR DOOR FRAME COLOUR: BLACK LOCATION: EXIT STAIRS MANUFACTURER: TBD
21	MATERIAL: INSULATED EXTERIOR DOOR FRAME COLOUR: a - MONTEREY TAUPE b - PEPPERY ASH LOCATION: FRONT ENTRANCE MANUFACTURER: TBD
22	MATERIAL: OH GARAGE / PARKADE DOOR FRAME COLOUR: a - MONTEREY TAUPE b - PEPPERY ASH MANUFACTURER: TBD
23	MATERIAL: ASPHALT SHINGLES COLOUR: DUAL BLACK MANUFACTURER: KO
24	MATERIAL: FIBER CEMENT PANEL SIDING COLOUR: a - COBBLE STONE b - MONTEREY TAUPE MANUFACTURER: JAMES HARDIE w. MATCHING TRIM BATTEN BOARDS
25	MATERIAL: FIBER CEMENT SHINGLE SIDING COLOUR: a - COBBLE STONE b - MONTEREY TAUPE c - PEPPERY ASH MANUFACTURER: JAMES HARDIE w. MATCHING TRIM
26	MATERIAL: PRE-FINISHED METAL RAILING - PICKET COLOUR: BLACK MANUFACTURER: TBD
27	MATERIAL: POWDER COATED ALUMINUM PRIVACY SCREEN COLOUR: BLACK MANUFACTURER: HIDEAWAY
GENERAL NOTES: 1. COLOURS AND MATERIALS SELECTED ARE FOR REFERENCE ONLY, FINAL SELECTION SUBJECT TO MANUFACTURER PRICING AND AVAILABILITY. 2. MATCHING ALTERNATE MANUFACTURER MATERIALS MAY BE USED IF APPROVED BY ARCHITECT AND OWNER PRIOR TO CONSTRUCTION. 3. CHANGES OF COLOUR AND MATERIAL OCCUR AT INSIDE CORNERS, UNLESS NOTED OTHERWISE. 4. FLASHING TO MATCH COLOUR OF MATERIAL BELOW, UNLESS NOTED OTHERWISE. 5. TRIM TO MATCH COLOUR OF ADJACENT MATERIAL, UNLESS NOTED OTHERWISE.	
NOTES	
• ALL RAILINGS TO BE TOP MOUNTED, DOUBLE TOP BAR SQUARE BAR PROFILE • ALL BALCONY GLASS TO BE PAINTED BLACK • ALL EXTERIOR GRILLS, VENTS & FLASHING COLOUR TO MATCH ADJACENT MATERIAL	
HATCH LEGEND - (HATCHES ENLARGED FOR CLARITY)	
	GLAZING CLEAR
	FIBRE CEMENT SIDING PANEL BASIS OF DESIGN: JH COBBLE STONE
	FIBRE CEMENT SIDING HORIZONTAL PLANK, SQUARE CHANNEL BASIS OF DESIGN: JH ARTISAN SIDING COLOUR: MONTEREY TAUPE
	FIBRE CEMENT SIDING HORIZONTAL PLANK, SQUARE CHANNEL BASIS OF DESIGN: JH ARTISAN SIDING COLOUR: PEPPERY ASH
	FIBRE CEMENT SIDING HORIZONTAL PLANK, SQUARE CHANNEL BASIS OF DESIGN: JH ARTISAN SIDING COLOUR: MIDNIGHT BLACK
	PREFINISHED METAL SIDING BASIS OF DESIGN: LUX PANEL COLOUR: PECAN
	BRICK VENEER BASIS OF DESIGN: LXL MODULAR, STANDARD COURSE COLOUR: SMOKEHOUSE
	MULLIONS: WHITE
	MULLIONS: BLACK

DATE	ISSUED FOR	REV
2025-06-20	ISSUE FOR DEVELOPMENT PERMIT	1
2026-08-10	ISSUE FOR DR1	2
4		
3		
2		
1		
PARTNERS Development Group		
This drawing has been prepared solely for the use of PARTNERS DEVELOPMENT GROUP and there are no representations of any kind made by NORR to any party with whom NORR has not entered into a contract.		
This drawing shall not be used for construction purposes until the seal appearing hereon is signed and dated by the Architect or Engineer		
Project Component DEVELOPMENT PERMIT		
Key Plan		
Consultants Survey: URBAN SYSTEMS Civil: VERITAS DEVELOPMENT SOLUTIONS Architecture: NORR Structural: NORR Mechanical: EMBE CONSULTING ENGINEERS INC Electrical: EMBE CONSULTING ENGINEERS INC Interiors: PI DESIGN GROUP Landscape: PI DESIGN GROUP		
Seal(s)		
2		
NORR		
2300, 411 - 1st Street SE Calgary, AB, Canada T2G 4Y5 norrr.com A Partnership of Corporations Jonathan Hughes, Architect: ASAC, OAA, ARBC, BNA, AARB, AAPPE Arian Tashir, P.Eng.: ARPCA Chris Hall, P.Eng.: ARPCA		
Project Manager Tariq Almasashi	Drawn Author	
Project Leader David Schwy	Checked Checker	
Client PARTNERS DEVELOPMENT GROUP		
CLIENT ADDRESS PARTNERS HOMESTEAD PHASE 8		
1 CALGARY, ALBERTA, CANADA		
Drawing Title BLDG 3000 - OVERALL BUILDING ELEVATIONS		
Scale As indicated		
Project No. RZ1124-0166		
Drawing No. DP40-02-04		

  

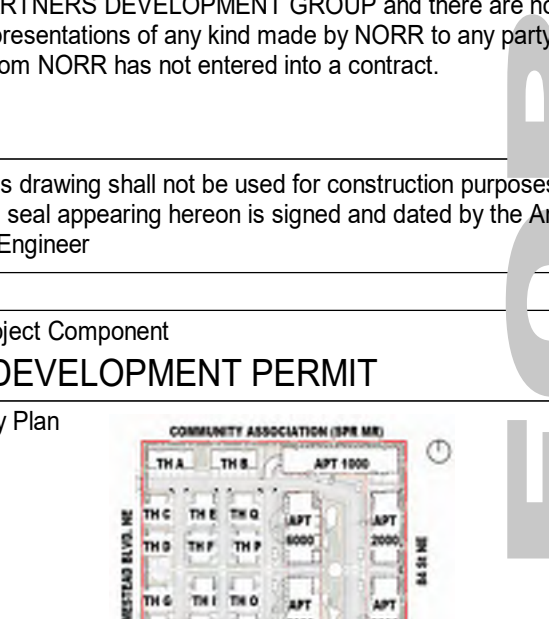DATE	ISSUED FOR	REV
2025-06-20	ISSUE FOR DEVELOPMENT PERMIT	1
partners Development Group This drawing has been prepared solely for the use of PARTNERS DEVELOPMENT GROUP and there are no representations of any kind made by NORR to any party with whom NORR has not entered into a contract. This drawing shall not be used for construction purposes until the seal appearing hereon is signed and dated by the Architect or Engineer. Project Component DEVELOPMENT PERMIT Key Plan  Consultants Survey: URBAN SYSTEMS Civil: VERITAS DEVELOPMENT SOLUTIONS Architecture: NORR Mechanical: EMBE CONSULTING ENGINEERS INC. Electrical: EMBE CONSULTING ENGINEERS INC. Interiors: NORR Landscape: PI DESIGN GROUP Seal(s) NORR 2300, 411 - 1st Street SE Calgary, AB, Canada T2G 4Y5 nor.com NORR Architects Engineers Planners A Partnership of Corporations Jonathan Hughes, Architect, AIA, OAA, AIBC, MAIA, AANIS, AASPE Adam Haddad, P.Eng., AITCEA Chris Pae, P.Eng., OEGEC Project Manager Tariq Almassri Drawn Author Project Leader David Schwy Checked Checker Client PARTNERS DEVELOPMENT GROUP CLIENT ADDRESS Project PARTNERS HOMESTEAD PHASE 8 CALGARY, ALBERTA, CANADA Drawing Title BLDG 5000 - OVERALL BUILDING ELEVATIONS Scale As indicated Project No. RZ1124-0166 Drawing No. DP40-02-05		



1 BLDG 6000 - WEST ELEVATION
DP40-02-07 SCALE: 1:125



2 BLDG 6000 - EAST ELEVATION
DP40-02-07 SCALE: 1:125

ELEVATION LEGEND	
01	MATERIAL: FIBER CEMENT PANEL SIDING COLOUR: COBBLE STONE MANUFACTURER: JAMES HARDIE w. MATCHING EZ TRIM
02	MATERIAL: FIBER CEMENT HORIZONTAL PLANK SIDING COLOUR: MONTEREY TAUPE MANUFACTURER: JAMES HARDIE w. MATCHING TRIM
03	MATERIAL: FIBER CEMENT HORIZONTAL PLANK SIDING COLOUR: PEPPERY ASH MANUFACTURER: JAMES HARDIE w. MATCHING TRIM
04	MATERIAL: FIBER CEMENT HORIZONTAL PLANK SIDING COLOUR: MIDNIGHT BLACK MANUFACTURER: JAMES HARDIE w. MATCHING TRIM
05	MATERIAL: WOOD LOOK METAL PANEL COLOUR: PECAN MANUFACTURER: LUX LOCATION: WALL, BALCONY SOFFIT
06	MATERIAL: BRICK VENEER COLOUR: SMOKEHOUSE MANUFACTURER: LXL MODULAR, STANDARD COURSE
07	MATERIAL: METAL FLASHING COLOUR: BLACK MANUFACTURER: TBD
08	MATERIAL: PVC WINDOW GLAZING: CLEAR GLASS FRAM COLOUR: BLACK MANUFACTURER: TBD
09	MATERIAL: PVC SLIDING PATIO DOOR GLAZING: CLEAR GLASS FRAME COLOUR: BLACK MANUFACTURER: TBD
10	MATERIAL: PRE-FINISHED METAL RAILING GLAZING: CLEAR GLASS RAILING COLOUR: BLACK MANUFACTURER: TBD
11	MATERIAL: EXTERIOR DOOR CW GLASS INSERT FRAME COLOUR: BLACK LOCATION: FRONT ENTRANCE MANUFACTURER: TBD
12	MATERIAL: INSULATED EXTERIOR DOOR W/ GLASS INSERT FRAME COLOUR: BLACK LOCATION: EXIT STAIRS MANUFACTURER: TBD
13	MATERIAL: WRAPPED COLUMN COLOUR: a - BLACK b - PECAN c - COBBLE STONE LOCATION: EXTERIOR MANUFACTURER: TBD / LUX
14	MATERIAL: PREFINISHED METAL SOFFIT COLOUR: a - BLACK b - PECAN LOCATION: SOFFIT MANUFACTURER: TBD / LUX
15	MATERIAL: PREFINISHED METAL BALCONY FASCIA COLOUR: BLACK LOCATION: FASCIA MANUFACTURER: TBD
16	MATERIAL: ROOF FASCIA COLOUR: BLACK LOCATION: FASCIA MANUFACTURER: TBD
17	MATERIAL: FIBER CEMENT PANEL SIDING COLOUR: MIDNIGHT BLACK MANUFACTURER: JAMES HARDIE w. MATCHING EZ TRIM
18	MATERIAL: FIBER CEMENT HORIZONTAL PLANK SIDING COLOUR: COBBLE STONE MANUFACTURER: JAMES HARDIE w. MATCHING TRIM
19	MATERIAL: PRIVACY SCREEN CW FROSTED GLASS INSERT COLOUR: BLACK W/ FROSTED GLASS MANUFACTURER: TBC
20	MATERIAL: INSULATED EXTERIOR DOOR FRAME COLOUR: BLACK LOCATION: EXIT STAIRS MANUFACTURER: TBD
21	MATERIAL: INSULATED EXTERIOR DOOR FRAME COLOUR: a - MONTEREY TAUPE b - PEPPERY ASH LOCATION: FRONT ENTRANCE MANUFACTURER: TBD
22	MATERIAL: OH GARAGE / PARKADE DOOR FRAME COLOUR: a - MONTEREY TAUPE b - PEPPERY ASH MANUFACTURER: TBD
23	MATERIAL: ASPHALT SHINGLES COLOUR: DUAL BLACK MANUFACTURER: KO
24	MATERIAL: FIBER CEMENT PANEL SIDING COLOUR: a - COBBLE STONE b - MONTEREY TAUPE MANUFACTURER: JAMES HARDIE w. MATCHING TRIM BATTEN BOARDS
25	MATERIAL: FIBER CEMENT SHINGLE SIDING COLOUR: a - COBBLE STONE b - MONTEREY TAUPE c - PEPPERY ASH MANUFACTURER: JAMES HARDIE w. MATCHING TRIM
26	MATERIAL: PRE-FINISHED METAL RAILING - PICKET COLOUR: BLACK MANUFACTURER: TBD
27	MATERIAL: POWDER COATED ALUMINUM PRIVACY SCREEN COLOUR: BLACK MANUFACTURER: HIDEAWAY
GENERAL NOTES: 1. COLOURS AND MATERIALS SELECTED ARE FOR REFERENCE ONLY, FINAL SELECTION SUBJECT TO MANUFACTURER PRICING AND AVAILABILITY. 2. MATCHING ALTERNATE MANUFACTURER MATERIALS MAY BE USED IF APPROVED BY ARCHITECT AND OWNER PRIOR TO CONSTRUCTION. 3. CHANGES OF COLOUR AND MATERIAL OCCUR AT INSIDE CORNERS, UNLESS NOTED OTHERWISE. 4. FLASHING TO MATCH COLOUR OF MATERIAL BELOW, UNLESS NOTED OTHERWISE. 5. TRIM TO MATCH COLOUR OF ADJACENT MATERIAL, UNLESS NOTED OTHERWISE.	
NOTES	
HATCH LEGEND - (HATCHES ENLARGED FOR CLARITY)	
GLAZING CLEAR	
FIBRE CEMENT SIDING PANEL BASIS OF DESIGN: JH COBBLE STONE	
FIBRE CEMENT SIDING HORIZONTAL PLANK, SQUARE CHANNEL BASIS OF DESIGN: JH ARTISAN SIDING COLOUR: MONTEREY TAUPE	
FIBRE CEMENT SIDING HORIZONTAL PLANK, SQUARE CHANNEL BASIS OF DESIGN: JH ARTISAN SIDING COLOUR: PEPPERY ASH	
FIBRE CEMENT SIDING HORIZONTAL PLANK, SQUARE CHANNEL BASIS OF DESIGN: JH ARTISAN SIDING COLOUR: MIDNIGHT BLACK	
PREFINISHED METAL SIDING BASIS OF DESIGN: LUX PANEL COLOUR: PECAN	
BRICK VENEER BASIS OF DESIGN: LXL MODULAR, STANDARD COURSE COLOUR: SMOKEHOUSE	
MULLIONS: WHITE	
MULLIONS: BLACK	

DATE	ISSUED FOR	REV
2025-06-20	ISSUE FOR DEVELOPMENT PERMIT	1
4		
3		
2		
1		
PARTNERS Development Group		
This drawing has been prepared solely for the use of PARTNERS DEVELOPMENT GROUP and there are no representations of any kind made by NORR to any party with whom NORR has not entered into a contract.		
This drawing shall not be used for construction purposes until the seal appearing hereon is signed and dated by the Architect or Engineer		
Project Component DEVELOPMENT PERMIT		
Key Plan		
Consultants		
Survey: URBAN SYSTEMS Civil: VERITAS DEVELOPMENT SOLUTIONS Architecture: NORR Structural: NORR Mechanical: EMBE CONSULTING ENGINEERS INC Electrical: EMBE CONSULTING ENGINEERS INC Interiors: PI DESIGN GROUP		
Seal(s)		
2		
NORR		
2300, 411 - 1st Street SE Calgary, AB, Canada T2G 4Y5 norr.com A Partnership of Corporations Jonathan Hughes, Architect, AIA, CMA, HBCI, BNA, AIAA, AIAPE Allan Tait, P.Eng., P.Eng. (P.E.), AIAA, AIAPE Chris Hall, P.Eng., AIAA, AIAPE		
Project Manager Tariq Almasri		
Project Leader David Schwy		
Client		
PARTNERS DEVELOPMENT GROUP		
CLIENT ADDRESS		
Project PARTNERS HOMESTEAD PHASE 8		
Drawing Title BLDG 6000 - OVERALL BUILDING ELEVATIONS		
Scale As indicated		
Project No. RZ1124-0166		
Drawing No. DP40-02-07		

8/10/2025 9:47:04 PM
Autodesk Docs | Partners Dev Group - Homestead Phase BLDG0600 - RZ1124-0166 - PartnersHomesteadPH06_BLDG0600.dwg
10/1/2025 10:10:10 AM



1 BLDG 6000 - NORTH ELEVATION
DP40-02-08 SCALE: 1:125



2 BLDG 6000 - SOUTH ELEVATION
DP40-02-08 SCALE: 1:125

ELEVATION LEGEND	
01	MATERIAL: FIBER CEMENT PANEL SIDING COLOUR: COBBLE STONE MANUFACTURER: JAMES HARDIE w. MATCHING EZ TRIM
02	MATERIAL: FIBER CEMENT HORIZONTAL PLANK SIDING COLOUR: MONTEREY TAUPE MANUFACTURER: JAMES HARDIE w. MATCHING TRIM
03	MATERIAL: FIBER CEMENT HORIZONTAL PLANK SIDING COLOUR: PEPPERY ASH MANUFACTURER: JAMES HARDIE w. MATCHING TRIM
04	MATERIAL: FIBER CEMENT HORIZONTAL PLANK SIDING COLOUR: MIDNIGHT BLACK MANUFACTURER: JAMES HARDIE w. MATCHING TRIM
05	MATERIAL: WOOD LOOK METAL PANEL COLOUR: PECAN MANUFACTURER: LUX LOCATION: WALL, BALCONY SOFFIT
06	MATERIAL: BRICK VENEER COLOUR: SMOKEHOUSE MANUFACTURER: LXL MODULAR, STANDARD COURSE
07	MATERIAL: METAL FLASHING COLOUR: BLACK MANUFACTURER: TBD
08	MATERIAL: PVC WINDOW GLAZING: CLEAR GLASS FRAM COLOUR: BLACK MANUFACTURER: TBD
09	MATERIAL: PVC SLIDING PATIO DOOR GLAZING: CLEAR GLASS FRAME COLOUR: BLACK MANUFACTURER: TBD
10	MATERIAL: PRE-FINISHED METAL RAILING GLAZING: CLEAR GLASS RAILING COLOUR: BLACK MANUFACTURER: TBD
11	MATERIAL: EXTERIOR DOOR CW GLASS INSERT FRAME COLOUR: BLACK LOCATION: FRONT ENTRANCE MANUFACTURER: TBD
12	MATERIAL: INSULATED EXTERIOR DOOR W/ GLASS INSERT FRAME COLOUR: BLACK LOCATION: EXIT STAIRS MANUFACTURER: TBD
13	MATERIAL: WRAPPED COLUMN COLOUR: a - BLACK b - PECAN c - COBBLE STONE LOCATION: EXTERIOR MANUFACTURER: TBD / LUX
14	MATERIAL: PREFINISHED METAL SOFFIT COLOUR: a - BLACK b - PECAN LOCATION: SOFFIT MANUFACTURER: TBD / LUX
15	MATERIAL: PREFINISHED METAL BALCONY FASCIA COLOUR: BLACK LOCATION: FASCIA MANUFACTURER: TBD
16	MATERIAL: ROOF FASCIA COLOUR: BLACK LOCATION: FASCIA MANUFACTURER: TBD
17	MATERIAL: FIBER CEMENT PANEL SIDING COLOUR: MIDNIGHT BLACK MANUFACTURER: JAMES HARDIE w. MATCHING EZ TRIM
18	MATERIAL: FIBER CEMENT HORIZONTAL PLANK SIDING COLOUR: COBBLE STONE MANUFACTURER: JAMES HARDIE w. MATCHING TRIM
19	MATERIAL: PRIVACY SCREEN CW FROSTED GLASS INSERT COLOUR: BLACK W/ FROSTED GLASS MANUFACTURER: TBC
20	MATERIAL: INSULATED EXTERIOR DOOR FRAME COLOUR: BLACK LOCATION: EXIT STAIRS MANUFACTURER: TBD
21	MATERIAL: INSULATED EXTERIOR DOOR FRAME COLOUR: a - MONTEREY TAUPE b - PEPPERY ASH LOCATION: FRONT ENTRANCE MANUFACTURER: TBD
22	MATERIAL: OH GARAGE / PARKADE DOOR FRAME COLOUR: a - MONTEREY TAUPE b - PEPPERY ASH MANUFACTURER: TBD
23	MATERIAL: ASPHALT SHINGLES COLOUR: DUAL BLACK MANUFACTURER: KO
24	MATERIAL: FIBER CEMENT PANEL SIDING COLOUR: a - COBBLE STONE b - MONTEREY TAUPE MANUFACTURER: JAMES HARDIE w. MATCHING TRIM BATTEN BOARDS
25	MATERIAL: FIBER CEMENT SHINGLE SIDING COLOUR: a - COBBLE STONE b - MONTEREY TAUPE c - PEPPERY ASH MANUFACTURER: JAMES HARDIE w. MATCHING TRIM
26	MATERIAL: PRE-FINISHED METAL RAILING - PICKET COLOUR: BLACK MANUFACTURER: TBD
27	MATERIAL: POWDER COATED ALUMINUM PRIVACY SCREEN COLOUR: BLACK MANUFACTURER: HIDEAWAY
GENERAL NOTES: 1. COLOURS AND MATERIALS SELECTED ARE FOR REFERENCE ONLY, FINAL SELECTION SUBJECT TO MANUFACTURER PRICING AND AVAILABILITY. 2. MATCHING ALTERNATE MANUFACTURER MATERIALS MAY BE USED IF APPROVED BY ARCHITECT AND OWNER PRIOR TO CONSTRUCTION. 3. CHANGES OF COLOUR AND MATERIAL OCCUR AT INSIDE CORNERS, UNLESS NOTED OTHERWISE. 4. FLASHING TO MATCH COLOUR OF MATERIAL BELOW, UNLESS NOTED OTHERWISE. 5. TRIM TO MATCH COLOUR OF ADJACENT MATERIAL, UNLESS NOTED OTHERWISE.	
NOTES	
• ALL RAILINGS TO BE TOP MOUNTED, DOUBLE TOP BAR SQUARE BAR PROFILE • ALL BALCONY GLASS TO BE PAINTED BLACK • ALL EXTERIOR GRILLS, VENTS & FLASHING COLOUR TO MATCH ADJACENT MATERIAL	
HATCH LEGEND - (HATCHES ENLARGED FOR CLARITY)	
	GLAZING CLEAR
	FIBRE CEMENT SIDING PANEL BASIS OF DESIGN: JH COBBLE STONE
	FIBRE CEMENT SIDING HORIZONTAL PLANK, SQUARE CHANNEL BASIS OF DESIGN: JH ARTISAN SIDING COLOUR: MONTEREY TAUPE
	FIBRE CEMENT SIDING HORIZONTAL PLANK, SQUARE CHANNEL BASIS OF DESIGN: JH ARTISAN SIDING COLOUR: PEPPERY ASH
	FIBRE CEMENT SIDING HORIZONTAL PLANK, SQUARE CHANNEL BASIS OF DESIGN: JH ARTISAN SIDING COLOUR: MIDNIGHT BLACK
	PREFINISHED METAL SIDING BASIS OF DESIGN: LUX PANEL COLOUR: PECAN
	BRICK VENEER BASIS OF DESIGN: LXL MODULAR, STANDARD COURSE COLOUR: SMOKEHOUSE
	MULLIONS: WHITE
	MULLIONS: BLACK

DATE	ISSUED FOR	REV
2025-06-20	ISSUE FOR DEVELOPMENT PERMIT	1
4		
3		
2		
1		

partners
Development Group

This drawing has been prepared solely for the use of PARTNERS DEVELOPMENT GROUP and there are no representations of any kind made by NORR to any party with whom NORR has not entered into a contract.

This drawing shall not be used for construction purposes until the seal appearing hereon is signed and dated by the Architect or Engineer

Project Component
DEVELOPMENT PERMIT

Key Plan

Consultants

Survey:	URBAN SYSTEMS
Civil:	VERITAS DEVELOPMENT SOLUTIONS
Architecture:	NORR
Structural:	
Mechanical:	EMBE CONSULTING ENGINEERS INC
Electrical:	EMBE CONSULTING ENGINEERS INC
Interiors:	
Landscape:	PI DESIGN GROUP

Seal(s)

NORR

2300, 411 – 1st Street SE
Calgary, AB, Canada T2G 4Y5
norr.com

NORR Architects Engineers Planner
A Partnership of Corporations

Jonathan Hughes, Architect, AIA, CMA, NBC, BNA, AIAA, AIAPE
Allan Tamm, P.Eng., AIAPE
Chris Hall, P.Eng., AIAPE

Project Manager	Drawn
Tariq Amaash	Author
Project Leader	Checked
David Schwy	Checker

Client

PARTNERS DEVELOPMENT GROUP

CLIENT ADDRESS

Project

PARTNERS HOMESTEAD PHASE 8

CALGARY, ALBERTA, CANADA

Drawing Title

BLDG 6000 - OVERALL BUILDING ELEVATIONS

Scale	As indicated
Project No.	RZ1124-0166
Drawing No.	DP40-02-08

10/1/2025 10:10:10 AM

8/10/2024 5:10:08 PM
Autodesk Docs | Partners Dev Group - Homestead Phase 8 | RZ1124-0166 - PartnersHomesteadPH8_A1_FrontElevation.dwg | R21
Autodesk Docs | Partners Dev Group - Homestead Phase 8 | RZ1124-0166 - PartnersHomesteadPH8_A1_FrontElevation.dwg | R21



1 Front Elevation TH A
DP40-A-01
SCALE: 1:50



2 Rear Elevation TH A
DP40-A-01
SCALE: 1:50

ELEVATION LEGEND

- | | |
|----|---|
| 01 | MATERIAL: FIBER CEMENT PANEL SIDING
COLOUR: COBBLE STONE
MANUFACTURER: JAMES HARDIE
w. MATCHING EZ TRIM |
| 02 | MATERIAL: FIBER CEMENT HORIZONTAL PLANK SIDING
COLOUR: MONTEREY TAUPE
MANUFACTURER: JAMES HARDIE
w. MATCHING TRIM |
| 03 | MATERIAL: FIBER CEMENT HORIZONTAL PLANK SIDING
COLOUR: PEPPERY ASH
MANUFACTURER: JAMES HARDIE
w. MATCHING TRIM |
| 04 | MATERIAL: FIBER CEMENT HORIZONTAL PLANK SIDING
COLOUR: MIDNIGHT BLACK
MANUFACTURER: JAMES HARDIE
w. MATCHING TRIM |
| 05 | MATERIAL: WOOD LOOK METAL PANEL
COLOUR: PECAN
MANUFACTURER: LUX
LOCATION: WALL, BALCONY SOFFIT |
| 06 | MATERIAL: BRICK VENEER
COLOUR: SMOKEHOUSE
MANUFACTURER: LXL
MODULAR, STANDARD COURSE |
| 07 | MATERIAL: METAL FLASHING
COLOUR: BLACK
MANUFACTURER: TBD |
| 08 | MATERIAL: PVC WINDOW
GLAZING: CLEAR GLASS
FRAME COLOUR: BLACK
MANUFACTURER: TBD |
| 09 | MATERIAL: PVC SLIDING PATIO DOOR
GLAZING: CLEAR GLASS
FRAME COLOUR: BLACK
MANUFACTURER: TBD |
| 10 | MATERIAL: PRE-FINISHED METAL RAILING
GLAZING: CLEAR GLASS
RAILING COLOUR: BLACK
MANUFACTURER: TBD |
| 11 | MATERIAL: EXTERIOR DOOR CW GLASS INSERT
FRAME COLOUR: BLACK
LOCATION: FRONT ENTRANCE
MANUFACTURER: TBD |
| 12 | MATERIAL: INSULATED EXTERIOR DOOR W/ GLASS INSERT
FRAME COLOUR: BLACK
LOCATION: EXIT STAIRS
MANUFACTURER: TBD |
| 13 | MATERIAL: WRAPPED COLUMN
COLOUR: a - BLACK
b - PECAN
c - COBBLE STONE
LOCATION: EXTERIOR
MANUFACTURER: TBD / LUX |
| 14 | MATERIAL: PREFINISHED METAL SOFFIT
COLOUR: a - BLACK
b - PECAN
LOCATION: SOFFIT
MANUFACTURER: TBD / LUX |
| 15 | MATERIAL: PREFINISHED METAL BALCONY FASCIA
COLOUR: BLACK
LOCATION: FASCIA
MANUFACTURER: TBD |
| 16 | MATERIAL: ROOF FASCIA
COLOUR: BLACK
LOCATION: FASCIA
MANUFACTURER: TBD |
| 17 | MATERIAL: FIBER CEMENT PANEL SIDING
COLOUR: MIDNIGHT BLACK
MANUFACTURER: JAMES HARDIE
w. MATCHING EZ TRIM |
| 18 | MATERIAL: FIBER CEMENT HORIZONTAL PLANK SIDING
COLOUR: COBBLE STONE
MANUFACTURER: JAMES HARDIE
w. MATCHING TRIM |
| 19 | MATERIAL: PRIVACY SCREEN CW FROSTED GLASS INSERT
COLOUR: BLACK W/ FROSTED GLASS
LOCATION: EXIT STAIRS
MANUFACTURER: TBC |
| 20 | MATERIAL: INSULATED EXTERIOR DOOR
FRAME COLOUR: BLACK
LOCATION: EXIT STAIRS
MANUFACTURER: TBD |
| 21 | MATERIAL: INSULATED EXTERIOR DOOR
FRAME COLOUR: a - MONTEREY TAUPE
b - PEPPERY ASH
LOCATION: FRONT ENTRANCE
MANUFACTURER: TBD |
| 22 | MATERIAL: OH GARAGE / PARKADE DOOR
FRAME COLOUR: a - MONTEREY TAUPE
b - PEPPERY ASH
MANUFACTURER: TBD |
| 23 | MATERIAL: ASPHALT SHINGLES
COLOUR: DUAL BLACK
MANUFACTURER: IKO |
| 24 | MATERIAL: FIBER CEMENT PANEL SIDING
COLOUR: a - COBBLE STONE
b - MONTEREY TAUPE
MANUFACTURER: JAMES HARDIE
w. MATCHING TRIM BATTEN BOARDS |
| 25 | MATERIAL: FIBER CEMENT SINGLE SIDING
COLOUR: a - COBBLE STONE
b - MONTEREY TAUPE
c - PEPPERY ASH
MANUFACTURER: JAMES HARDIE
w. MATCHING TRIM |
| 26 | MATERIAL: PRE-FINISHED METAL RAILING - PICKET
COLOUR: BLACK
MANUFACTURER: TBD |
| 27 | MATERIAL: POWDER COATED ALUMINUM PRIVACY SCREEN
COLOUR: BLACK
MANUFACTURER: HIDEAWAY |

GENERAL NOTES:
1. COLOURS AND MATERIALS SELECTED ARE FOR REFERENCE ONLY, FINAL SELECTION SUBJECT TO MANUFACTURER PRICING AND AVAILABILITY.
2. MATCHING ALTERNATE MANUFACTURER MATERIALS MAY BE USED IF APPROVED BY ARCHITECT AND OWNER PRIOR TO CONSTRUCTION.
3. CHANGES OF COLOUR AND MATERIAL OCCUR AT INSIDE CORNERS, UNLESS NOTED OTHERWISE.
4. FLASHING TO MATCH COLOUR OF MATERIAL BELOW, UNLESS NOTED OTHERWISE.
5. TRIM TO MATCH COLOUR OF ADJACENT MATERIAL, UNLESS NOTED OTHERWISE.

NOTES

- ALL RAILINGS TO BE TOP MOUNTED, DOUBLE TOP BAR SQUARE BAR PROFILE
- ALL BALCONY GLASS TO BE PAINTED BLACK
- ALL EXTERIOR GRILLS, VENTS & FLASHING COLOUR TO MATCH ADJACENT MATERIAL

HATCH LEGEND - (HATCHES ENLARGED FOR CLARITY)

GLAZING	CLEAR
FIBRE CEMENT SIDING	PANEL BASIS OF DESIGN: JH COBBLE STONE
FIBRE CEMENT SIDING	HORIZONTAL PLANK, SQUARE CHANNEL BASIS OF DESIGN: JH ARTISAN SIDING COLOUR: MONTEREY TAUPE
FIBRE CEMENT SIDING	HORIZONTAL PLANK, SQUARE CHANNEL BASIS OF DESIGN: JH ARTISAN SIDING COLOUR: PEPPERY ASH
FIBRE CEMENT SIDING	HORIZONTAL PLANK, SQUARE CHANNEL BASIS OF DESIGN: JH ARTISAN SIDING COLOUR: MIDNIGHT BLACK
PREFINISHED METAL SIDING	BASIS OF DESIGN: LUX PANEL COLOUR: PECAN
BRICK VENEER	BASIS OF DESIGN: LXL MODULAR, STANDARD COURSE COLOUR: SMOKEHOUSE
MULLIONS: WHITE	
MULLIONS: BLACK	

DATE	ISSUED FOR	REV
2025-08-20	ISSUE FOR DEVELOPMENT PERMIT	1
2026-08-10	ISSUE FOR DR1	2

4

3

2

1

Scale: As indicated

Project No. RZ1124-0166

Drawing No. DP40-A-01

100 All Title Block - v.2023 - Rev (Sep23) - Copyright © 2023

PRELIMINARY - NOT FOR CONSTRUCTION

partners
Development Group

This drawing has been prepared solely for the use of PARTNERS DEVELOPMENT GROUP and there are no representations of any kind made by NORR to any party with whom NORR has not entered into a contract.

This drawing shall not be used for construction purposes until the seal appearing hereon is signed and dated by the Architect or Engineer

Project Component
DEVELOPMENT PERMIT

Key Plan

Consultants

Survey: URBAN SYSTEMS
Civil: VERITAS DEVELOPMENT SOLUTIONS
Architecture: NORR
Structural: NORR
Mechanical: EMBE CONSULTING ENGINEERS INC
Electrical: EMBE CONSULTING ENGINEERS INC
Interiors: PI DESIGN GROUP
Landscaping: PI DESIGN GROUP

Seal(s)

NORR

2300, 411 - 1st Street SE
Calgary, AB, Canada T2G 4Y5
norr.com

NORR Architects Engineers Planners
A Partnership of Corporations

Jonathan Hughes, Architect, AIA, CMA, CBC, CBCA, AIA, AIAA, AIAPE
Allison Tamm, PE, Eng, AIA, AIAA, AIAPE
Chris Hall, PE, Eng, AIA, AIAA, AIAPE

Project Manager: Tariq Almaslahi
Project Leader: David Schway
Client: Partners Development Group

Partners Development Group
CLIENT ADDRESS
Partners Dev Group -
Homestead Phase 8

City, Province, Country
Drawing Title
TH A - OVERALL BUILDING
ELEVATIONS

8/10/2024 5:10:18 PM
Autodesk Docs | Partners Dev Group - Homestead Phase 8 (RZ1124-0166) - Partners HomesteadPH8_A1_FrontElevation.dwg
RZ1124-0166 - Partners Dev Group - Homestead Phase 8 (RZ1124-0166) - Partners HomesteadPH8_A1_FrontElevation.dwg



1 Left Elevation TH A
DP40-A-02 SCALE: 1:50



2 Right Elevation TH A
DP40-A-02 SCALE: 1:50

ELEVATION LEGEND

- | | |
|----|---|
| 01 | MATERIAL: FIBER CEMENT PANEL SIDING
COLOUR: COBBLE STONE
MANUFACTURER: JAMES HARDIE
w. MATCHING EZ TRIM |
| 02 | MATERIAL: FIBER CEMENT HORIZONTAL PLANK SIDING
COLOUR: MONTEREY TAUPE
MANUFACTURER: JAMES HARDIE
w. MATCHING TRIM |
| 03 | MATERIAL: FIBER CEMENT HORIZONTAL PLANK SIDING
COLOUR: PEPPERY ASH
MANUFACTURER: JAMES HARDIE
w. MATCHING TRIM |
| 04 | MATERIAL: FIBER CEMENT HORIZONTAL PLANK SIDING
COLOUR: MIDNIGHT BLACK
MANUFACTURER: JAMES HARDIE
w. MATCHING TRIM |
| 05 | MATERIAL: WOOD LOOK METAL PANEL
COLOUR: PECAN
MANUFACTURER: LUX
LOCATION: WALL, BALCONY SOFFIT |
| 06 | MATERIAL: BRICK VENEER
COLOUR: SMOKEHOUSE
MANUFACTURER: LXL
MODULAR, STANDARD COURSE |
| 07 | MATERIAL: METAL FLASHING
COLOUR: BLACK
MANUFACTURER: TBD |
| 08 | MATERIAL: PVC WINDOW
GLAZING: CLEAR GLASS
FRAME COLOUR: BLACK
MANUFACTURER: TBD |
| 09 | MATERIAL: PVC SLIDING PATIO DOOR
GLAZING: CLEAR GLASS
FRAME COLOUR: BLACK
MANUFACTURER: TBD |
| 10 | MATERIAL: PRE-FINISHED METAL RAILING
GLAZING: CLEAR GLASS
RAILING COLOUR: BLACK
MANUFACTURER: TBD |
| 11 | MATERIAL: EXTERIOR DOOR CW GLASS INSERT
FRAME COLOUR: BLACK
LOCATION: FRONT ENTRANCE
MANUFACTURER: TBD |
| 12 | MATERIAL: INSULATED EXTERIOR DOOR W/ GLASS INSERT
FRAME COLOUR: BLACK
LOCATION: EXIT STAIRS
MANUFACTURER: TBD |
| 13 | MATERIAL: WRAPPED COLUMN
COLOUR:
a - BLACK
b - PECAN
c - COBBLE STONE
LOCATION: EXTERIOR
MANUFACTURER: TBD / LUX |
| 14 | MATERIAL: PREFINISHED METAL SOFFIT
COLOUR:
a - BLACK
b - PECAN
LOCATION: SOFFIT
MANUFACTURER: TBD / LUX |
| 15 | MATERIAL: PREFINISHED METAL BALCONY FASCIA
COLOUR: BLACK
LOCATION: FASCIA
MANUFACTURER: TBD |
| 16 | MATERIAL: ROOF FASCIA
COLOUR: BLACK
LOCATION: FASCIA
MANUFACTURER: TBD |
| 17 | MATERIAL: FIBER CEMENT PANEL SIDING
COLOUR: MIDNIGHT BLACK
MANUFACTURER: JAMES HARDIE
w. MATCHING EZ TRIM |
| 18 | MATERIAL: FIBER CEMENT HORIZONTAL PLANK SIDING
COLOUR: COBBLE STONE
MANUFACTURER: JAMES HARDIE
w. MATCHING TRIM |
| 19 | MATERIAL: PRIVACY SCREEN CW FROSTED GLASS INSERT
COLOUR: BLACK W/ FROSTED GLASS
MANUFACTURER: TBC |
| 20 | MATERIAL: INSULATED EXTERIOR DOOR
FRAME COLOUR: BLACK
LOCATION: EXIT STAIRS
MANUFACTURER: TBD |
| 21 | MATERIAL: INSULATED EXTERIOR DOOR
FRAME COLOUR: a - MONTEREY TAUPE
b - PEPPERY ASH
LOCATION: FRONT ENTRANCE
MANUFACTURER: TBD |
| 22 | MATERIAL: OH GARAGE / PARKADE DOOR
FRAME COLOUR: a - MONTEREY TAUPE
b - PEPPERY ASH
MANUFACTURER: TBD |
| 23 | MATERIAL: ASPHALT SHINGLES
COLOUR: DUAL BLACK
MANUFACTURER: IKO |
| 24 | MATERIAL: FIBER CEMENT PANEL SIDING
COLOUR: a - COBBLE STONE
b - MONTEREY TAUPE
MANUFACTURER: JAMES HARDIE
w. MATCHING TRIM BATTEN BOARDS |
| 25 | MATERIAL: FIBER CEMENT SHINGLE SIDING
COLOUR:
a - COBBLE STONE
b - MONTEREY TAUPE
c - PEPPERY ASH
MANUFACTURER: JAMES HARDIE
w. MATCHING TRIM |
| 26 | MATERIAL: PRE-FINISHED METAL RAILING - PICKET
COLOUR: BLACK
MANUFACTURER: TBD |
| 27 | MATERIAL: POWDER COATED ALUMINUM PRIVACY SCREEN
COLOUR: BLACK
MANUFACTURER: HIDEAWAY |

GENERAL NOTES:
1. COLOURS AND MATERIALS SELECTED ARE FOR REFERENCE ONLY, FINAL SELECTION SUBJECT TO MANUFACTURER PRICING AND AVAILABILITY.
2. MATCHING ALTERNATE MANUFACTURER MATERIALS MAY BE USED IF APPROVED BY ARCHITECT AND OWNER PRIOR TO CONSTRUCTION.
3. CHANGES OF COLOUR AND MATERIAL OCCUR AT INSIDE CORNERS, UNLESS NOTED OTHERWISE.
4. FLASHING TO MATCH COLOUR OF MATERIAL BELOW, UNLESS NOTED OTHERWISE.
5. TRIM TO MATCH COLOUR OF ADJACENT MATERIAL, UNLESS NOTED OTHERWISE.

NOTES

- ALL RAILINGS TO BE TOP MOUNTED, DOUBLE TOP BAR SQUARE BAR PROFILE
- ALL BALCONY GLASS TO BE PAINTED BLACK
- ALL EXTERIOR GRILLS, VENTS & FLASHING COLOUR TO MATCH ADJACENT MATERIAL

HATCH LEGEND - (HATCHES ENLARGED FOR CLARITY)

GLAZING

CLEAR

FIBRE CEMENT SIDING

PANEL

BASIS OF DESIGN: JH COBBLE STONE

FIBRE CEMENT SIDING

HORIZONTAL PLANK, SQUARE CHANNEL

BASIS OF DESIGN: JH ARTISAN SIDING

COLOUR: MONTEREY TAUPE

FIBRE CEMENT SIDING

HORIZONTAL PLANK, SQUARE CHANNEL

BASIS OF DESIGN: JH ARTISAN SIDING

COLOUR: PEPPERY ASH

FIBRE CEMENT SIDING

HORIZONTAL PLANK, SQUARE CHANNEL

BASIS OF DESIGN: JH ARTISAN SIDING

COLOUR: MIDNIGHT BLACK

PREFINISHED METAL SIDING

BASIS OF DESIGN: LUX PANEL

COLOUR: PECAN

BRICK VENEER

BASIS OF DESIGN: LXL

MODULAR, STANDARD COURSE

COLOUR: SMOKEHOUSE

MULLIONS: WHITE

MULLIONS: BLACK

DATE	ISSUED FOR	REV
2025-08-20	ISSUE FOR DEVELOPMENT PERMIT	1
2026-08-10	ISSUE FOR DR1	2

This drawing has been prepared solely for the use of PARTNERS DEVELOPMENT GROUP and there are no representations of any kind made by NORR to any party with whom NORR has not entered into a contract.

This drawing shall not be used for construction purposes until the seal appearing hereon is signed and dated by the Architect or Engineer

Project Component

DEVELOPMENT PERMIT

Key Plan



Consultants

Survey: URBAN SYSTEMS
Civil: VERITAS DEVELOPMENT SOLUTIONS
Architecture: NORR
Structural: NORR
Mechanical: EMBE CONSULTING ENGINEERS INC
Electrical: EMBE CONSULTING ENGINEERS INC
Interiors: NORR
Landscape: PI DESIGN GROUP

Seal(s)

2

NORR

2300, 411 - 1st Street SE
Calgary, AB, Canada T2G 4Y5
norr.com

NORR Architects Engineers Planner

A Partnership of Corporations

Jonathan Hughes, Architect, AIA, CMA, HBC, BNA, AIA, AIAPE
Allan Tait, P.Eng., P.Eng., AIAPE
Chris Hall, P.Eng., AIAPE

Project Manager

Tariq Almasashi

Project Leader

David Schwy

Client

PARTNERS DEVELOPMENT GROUP

CLIENT ADDRESS

Project

Partners Dev Group - Homestead Phase 8

CITY, PROVINCE, COUNTRY

Drawing Title

TH A - OVERALL BUILDING ELEVATIONS

Scale



As indicated

Project No.

RZ1124-0166

Drawing No.

DP40-A-02

  

ELEVATION LEGEND	
01	MATERIAL: FIBER CEMENT PANEL SIDING COLOUR: COBBLE STONE MANUFACTURER: JAMES HARDIE w. MATCHING EZ TRIM
02	MATERIAL: FIBER CEMENT HORIZONTAL PLANK SIDING COLOUR: MONTEREY TAUPE MANUFACTURER: JAMES HARDIE w. MATCHING TRIM
03	MATERIAL: FIBER CEMENT HORIZONTAL PLANK SIDING COLOUR: PEPPER ASH MANUFACTURER: JAMES HARDIE w. MATCHING TRIM
04	MATERIAL: FIBER CEMENT HORIZONTAL PLANK SIDING COLOUR: MIDNIGHT BLACK MANUFACTURER: JAMES HARDIE w. MATCHING TRIM
05	MATERIAL: WOOD LOOK METAL PANEL COLOUR: PECAN LOCATION: WALL, BALCONY SOFFIT
06	MATERIAL: BRICK VENEER COLOUR: SMOKEHOUSE MANUFACTURER: LXL MODULAR, STANDARD COURSE
07	MATERIAL: METAL FLASHING COLOUR: BLACK MANUFACTURER: TBD
08	MATERIAL: PVC WINDOW GLAZING: CLEAR GLASS FRAME COLOUR: BLACK MANUFACTURER: TBD
09	MATERIAL: PVC SLIDING PATIO DOOR GLAZING: CLEAR GLASS FRAME COLOUR: BLACK MANUFACTURER: TBD
10	MATERIAL: PRE-FINISHED METAL RAILING GLAZING: CLEAR GLASS RAILING COLOUR: BLACK MANUFACTURER: TBD
11	MATERIAL: EXTERIOR DOOR C/W GLASS INSERT FRAME COLOUR: BLACK LOCATION: FRONT ENTRANCE MANUFACTURER: TBD
12	MATERIAL: INSULATED EXTERIOR DOOR W/ GLASS INSERT FRAME COLOUR: BLACK LOCATION: EXIT STAIRS MANUFACTURER: TBD
13	MATERIAL: WRAPPED COLUMN a - BLACK b - PECAN c - COBBLE STONE LOCATION: EXTERIOR MANUFACTURER: TBD / LUX
14	MATERIAL: PREFINISHED METAL SOFFIT COLOUR: a - BLACK b - PECAN LOCATION: SOFFIT MANUFACTURER: TBD / LUX
15	MATERIAL: PREFINISHED METAL BALCONY FASCIA COLOUR: BLACK LOCATION: FASCIA MANUFACTURER: TBD
16	MATERIAL: ROOF FASCIA COLOUR: BLACK LOCATION: FASCIA MANUFACTURER: TBD
17	MATERIAL: FIBER CEMENT PANEL SIDING COLOUR: MIDNIGHT BLACK MANUFACTURER: JAMES HARDIE w. MATCHING EZ TRIM
18	MATERIAL: FIBER CEMENT HORIZONTAL PLANK SIDING COLOUR: COBBLE STONE MANUFACTURER: JAMES HARDIE w. MATCHING TRIM
19	MATERIAL: PRIVACY SCREEN C/W FROSTED GLASS INSERT FRAME COLOUR: FROSTED GLASS MANUFACTURER: TBD
20	MATERIAL: INSULATED EXTERIOR DOOR FRAME COLOUR: BLACK LOCATION: EXIT STAIRS MANUFACTURER: TBD
21	MATERIAL: INSULATED EXTERIOR DOOR FRAME COLOUR: a - MONTEREY TAUPE b - PEPPER ASH LOCATION: FRONT ENTRANCE MANUFACTURER: TBD
22	MATERIAL: OH GARAGE / PARKADE DOOR FRAME COLOUR: a - MONTEREY TAUPE b - PEPPER ASH MANUFACTURER: TBD
23	MATERIAL: ASPHALT SHINGLES COLOUR: DUAL BLACK MANUFACTURER: TBD
24	MATERIAL: FIBER CEMENT PANEL SIDING COLOUR: a - COBBLE STONE b - MONTEREY TAUPE MANUFACTURER: JAMES HARDIE w. MATCHING TRIM BATTEN BOARDS
25	MATERIAL: FIBER CEMENT SHINGLE SIDING COLOUR: a - COBBLE STONE b - MONTEREY TAUPE c - PEPPER ASH MANUFACTURER: JAMES HARDIE w. MATCHING TRIM
26	MATERIAL: PRE-FINISHED METAL RAILING - PICKET COLOUR: BLACK MANUFACTURER: TBD
27	MATERIAL: POWDER COATED ALUMINUM PRIVACY SCREEN COLOUR: BLACK MANUFACTURER: HIDEAWAY
GENERAL NOTES	
1. COLOURS AND MATERIALS SELECTED ARE FOR REFERENCE ONLY. FINAL SELECTION SUBJECT TO MANUFACTURER PRICING AND AVAILABILITY.	
2. MATCHING ALTERNATE MANUFACTURER MATERIALS MAY BE USED IF APPROVED BY ARCHITECT AND OWNER PRIOR TO CONSTRUCTION.	
3. CHANGES AND ALTERATIONS OCCUR AT INSIDE CORNERS, UNLESS NOTED OTHERWISE.	
4. FLASHING TO MATCH COLOUR OF MATERIAL ABOVE, UNLESS NOTED OTHERWISE.	
5. TRIM TO MATCH COLOUR OF ADJACENT MATERIAL, UNLESS NOTED OTHERWISE.	
NOTES	
• ALL RAILINGS TO BE TOP MOUNTED, DOUBLE TOP BAR SQUARE BAR PROFILE	
• ALL EXTERIOR GLASS TO BE PAINTED BLACK	
• ALL EXTERIOR GRILLS, VENTS & FLASHING COLOUR TO MATCH ADJACENT MATERIAL	
HATCH LEGEND - (HATCHES ENLARGED FOR CLARITY)	
	GLAZING CLEAR
	FIBRE CEMENT SIDING PANEL
	FIBRE CEMENT SIDING HORIZONTAL PLANK, SQUARE CHANNEL BASIS OF DESIGN: JH COBBLE STONE
	FIBRE CEMENT SIDING HORIZONTAL PLANK, SQUARE CHANNEL BASIS OF DESIGN: JH ARTISAN SIDING COLOUR: MONTEREY TAUPE
	FIBRE CEMENT SIDING HORIZONTAL PLANK, SQUARE CHANNEL BASIS OF DESIGN: JH ARTISAN SIDING COLOUR: MIDNIGHT BLACK
	PREFINISHED METAL SIDING BASIS OF DESIGN: LUX PANEL COLOUR: PECAN
	BRICK VENEER BASIS OF DESIGN: LXL MODULAR, STANDARD COURSE COLOUR: SMOKEHOUSE
	MULLIONS: WHITE
	MULLIONS: BLACK

DATE	ISSUED FOR	REV
02/25-06-20	ISSUE FOR DEVELOPMENT PERMIT	1
20/28-08-10	ISSUE FOR DR1	2

PRELIMINARY - NOT FOR CONSTRUCTION

Development Group

This drawing has been prepared solely for the use of PARTNERS DEVELOPMENT GROUP and there are no representations of any kind made by NORR to any party with whom NORR has not entered into a contract.

This drawing shall not be used for construction purposes until the seal appearing hereon is signed and dated by the Architect or Engineer.

Project Component
DEVELOPMENT PERMIT

Key Plan

COMMERCIAL CORRIDOR 1
DETIMENT (C-7)

Consultants

Survey:	URBAN SYSTEMS
Civil:	VERITAS DEVELOPMENT SOLUTIONS INC.
Architecture:	NORR
Structural:	EMBE CONSULTING ENGINEERS INC.
Mechanical:	EMBE CONSULTING ENGINEERS INC.
Electrical:	
Interiors:	
Landscape:	PI DESIGN GROUP

Seal(s)

NORR

2300, 411 – 1st Street SE
Calgary, AB, Canada T2G 4Y5
norr.com

NORR Architects Engineers Planners
A Partnership of Corporations

Jeanette Hughes, Architect, AIA, OAA, ABC, MAA, AAAS, AARE
Architect Registration No. 2000, AREG
Chris Pelt, P.Eng., AREGA

Project Manager Tariq Almasshi	Drawn Author
Project Leader David Schwy	Checked Checker

Client

PARTNERS DEVELOPMENT GROUP

CLIENT ADDRESS

**Partners Dev Group -
Homestead Phase 8**

CITY, PROVINCE, COUNTRY

Drawing Title

TH B - OVERALL BUILDING ELEVATIONS

Scale

As indicated

Project No.


RZ1124-0166

Drawing No.

DP40-B-01

PRELIMINARY - NOT FOR CONSTRUCTION

8/10/2024 3:54:40 PM
Autodesk Docs | Partners Dev Group - Homestead Phase 8 (RZ1124-0166) - Partners HomesteadPH8_A1_TrimElevations_RZ1.rvt
150 All Title Block - v.2023 - Rev (Sep23) - Copyright © 2023

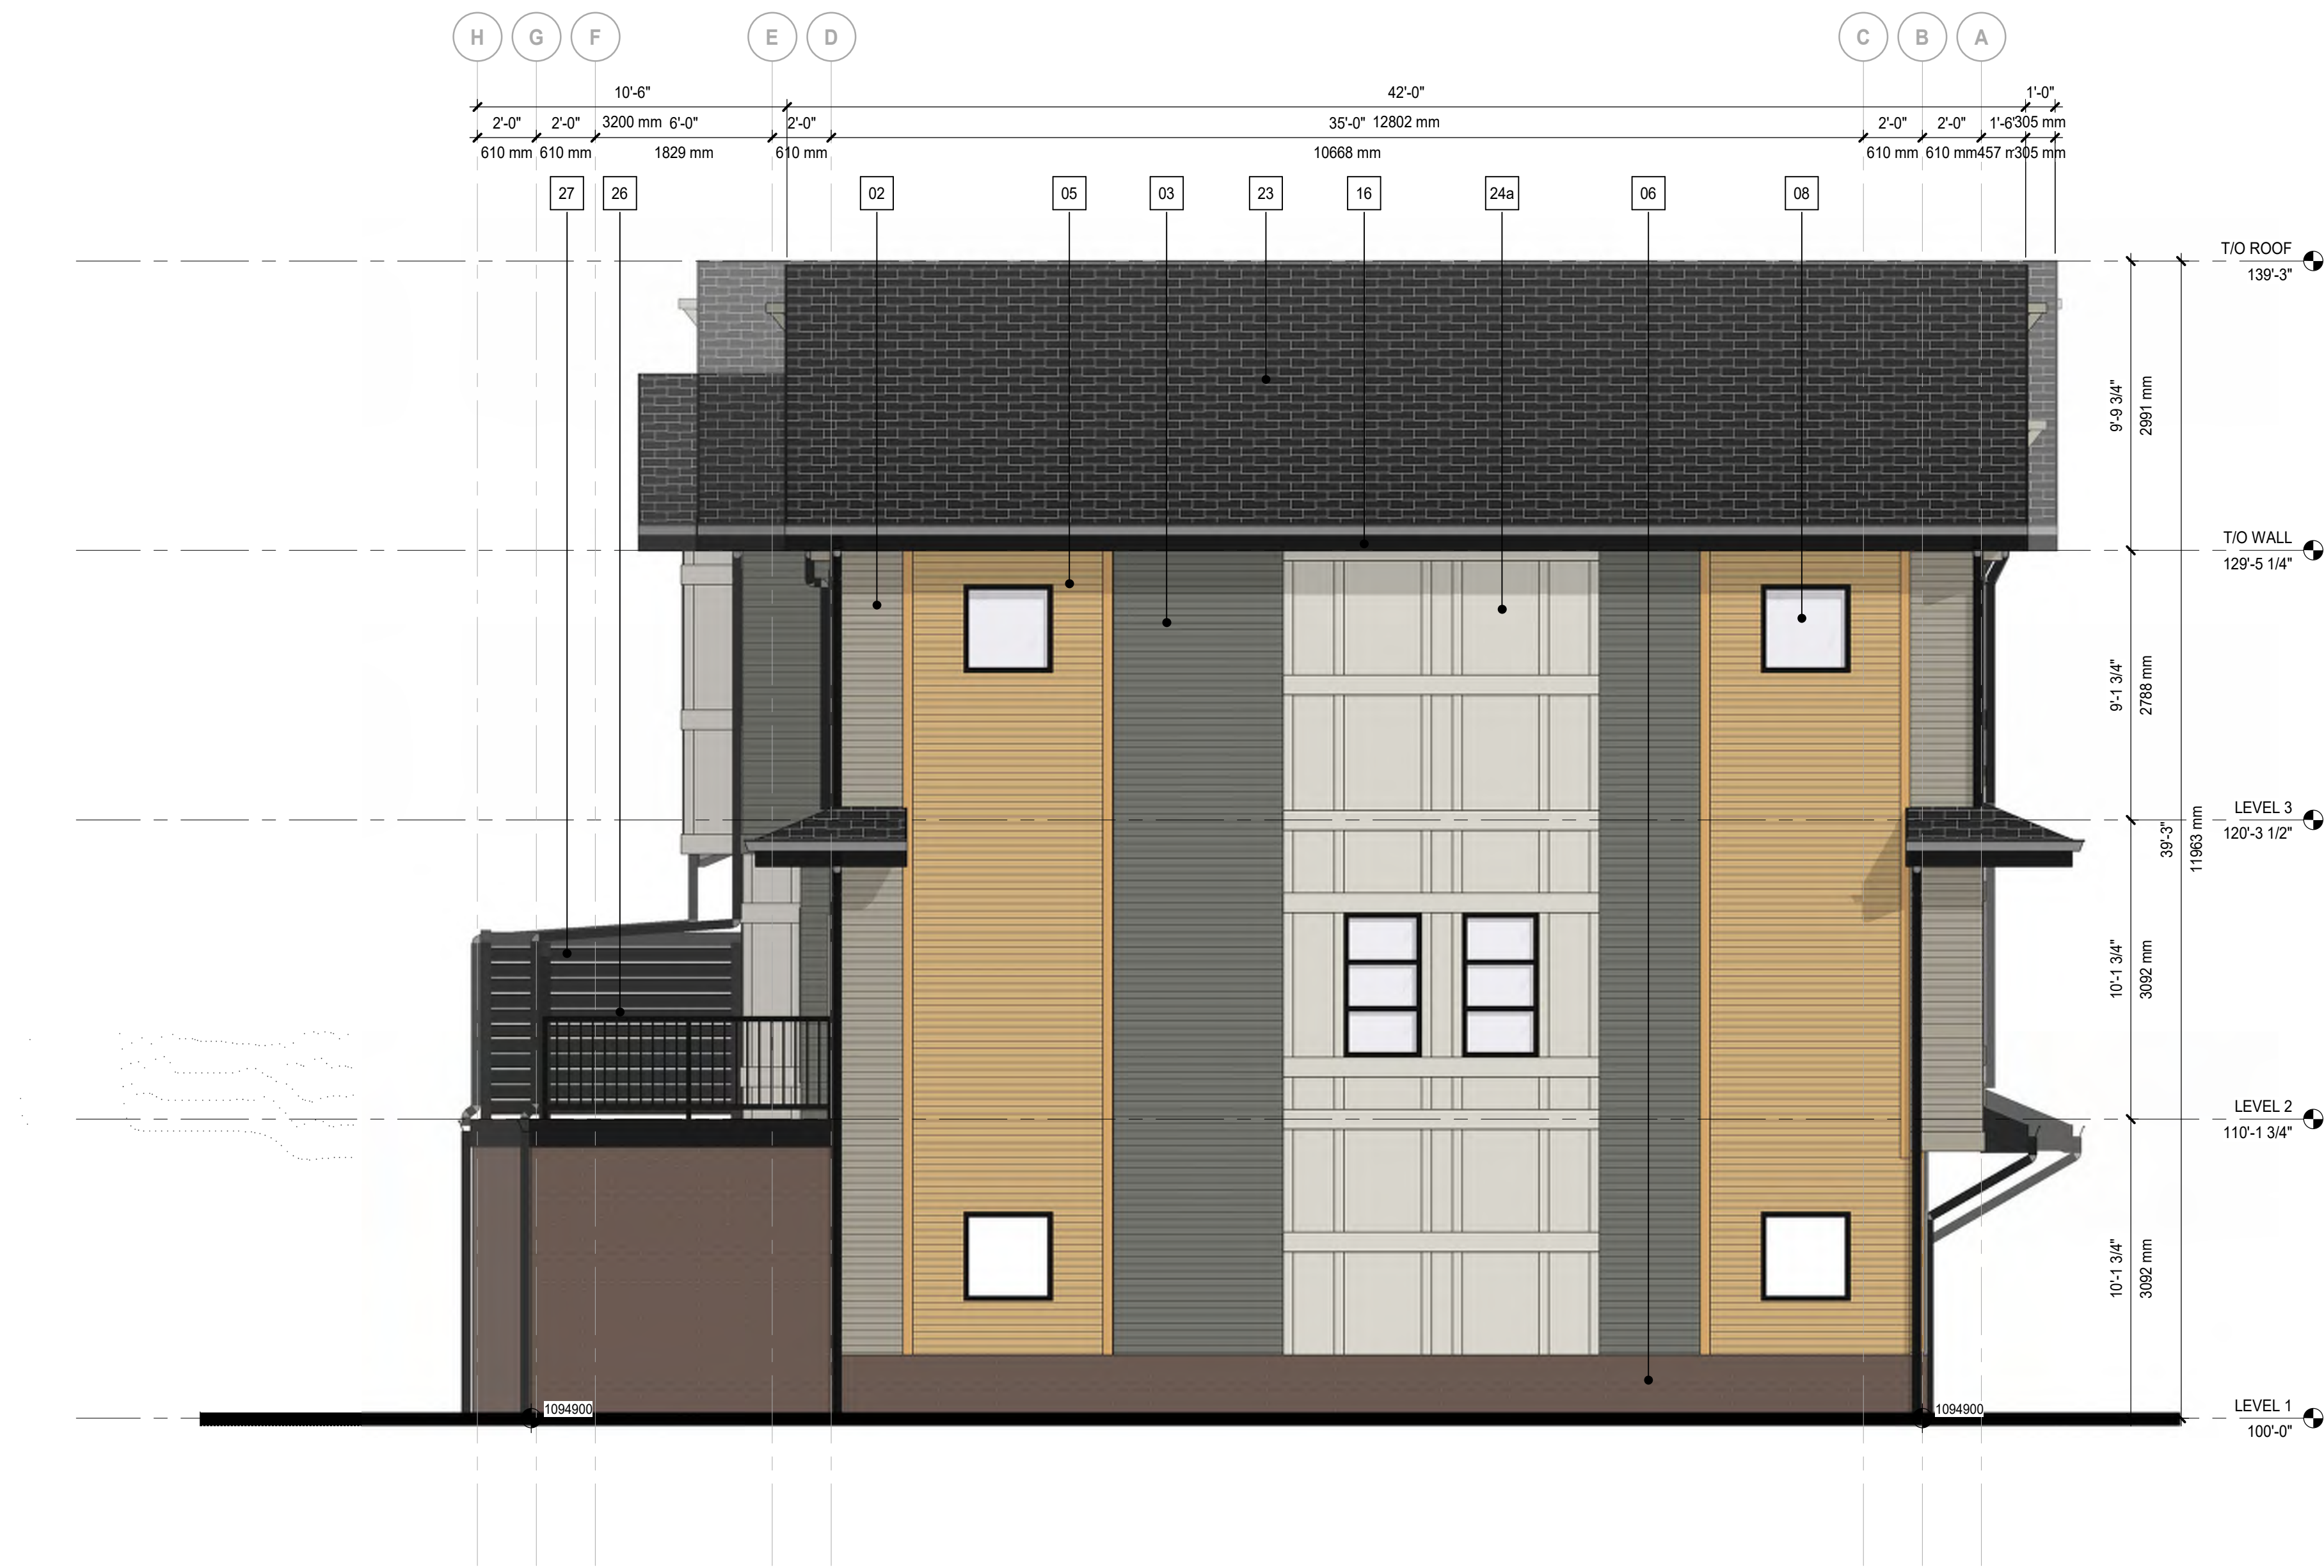

1 Left Elevation TH B
DP40-B-02 SCALE: 1:50



2 Right Elevation TH B
DP40-B-02 SCALE: 1:50

ELEVATION LEGEND

- | | |
|----|--|
| 01 | MATERIAL: FIBER CEMENT PANEL SIDING
COLOUR: COBBLE STONE
MANUFACTURER: JAMES HARDIE
w. MATCHING EZ TRIM |
| 02 | MATERIAL: FIBER CEMENT HORIZONTAL PLANK SIDING
COLOUR: MONTEREY TAUPE
MANUFACTURER: JAMES HARDIE
w. MATCHING TRIM |
| 03 | MATERIAL: FIBER CEMENT HORIZONTAL PLANK SIDING
COLOUR: PEPPERY ASH
MANUFACTURER: JAMES HARDIE
w. MATCHING TRIM |
| 04 | MATERIAL: FIBER CEMENT HORIZONTAL PLANK SIDING
COLOUR: MIDNIGHT BLACK
MANUFACTURER: JAMES HARDIE
w. MATCHING TRIM |
| 05 | MATERIAL: WOOD LOOK METAL PANEL
COLOUR: PECAN
MANUFACTURER: LUX
LOCATION: WALL, BALCONY SOFFIT |
| 06 | MATERIAL: BRICK VENEER
COLOUR: SMOKEHOUSE
MANUFACTURER: LXL
MODULAR, STANDARD COURSE |
| 07 | MATERIAL: METAL FLASHING
COLOUR: BLACK
MANUFACTURER: TBD |
| 08 | MATERIAL: PVC WINDOW
GLAZING: CLEAR GLASS
FRAME COLOUR: BLACK
MANUFACTURER: TBD |
| 09 | MATERIAL: PVC SLIDING PATIO DOOR
GLAZING: CLEAR GLASS
FRAME COLOUR: BLACK
MANUFACTURER: TBD |
| 10 | MATERIAL: PRE-FINISHED METAL RAILING
GLAZING: CLEAR GLASS
RAILING COLOUR: BLACK
MANUFACTURER: TBD |
| 11 | MATERIAL: EXTERIOR DOOR CW GLASS INSERT
FRAME COLOUR: BLACK
LOCATION: FRONT ENTRANCE
MANUFACTURER: TBD |
| 12 | MATERIAL: INSULATED EXTERIOR DOOR W/ GLASS INSERT
FRAME COLOUR: BLACK
LOCATION: EXIT STAIRS
MANUFACTURER: TBD |
| 13 | MATERIAL: WRAPPED COLUMN
COLOUR:
a - BLACK
b - PECAN
c - COBBLE STONE
LOCATION: EXTERIOR
MANUFACTURER: TBD / LUX |
| 14 | MATERIAL: PREFINISHED METAL SOFFIT
COLOUR: a - BLACK
b - PECAN
LOCATION: SOFFIT
MANUFACTURER: TBD / LUX |
| 15 | MATERIAL: PREFINISHED METAL BALCONY FASCIA
COLOUR: BLACK
LOCATION: FASCIA
MANUFACTURER: TBD |
| 16 | MATERIAL: ROOF FASCIA
COLOUR: BLACK
LOCATION: FASCIA
MANUFACTURER: TBD |
| 17 | MATERIAL: FIBER CEMENT PANEL SIDING
COLOUR: MIDNIGHT BLACK
MANUFACTURER: JAMES HARDIE
w. MATCHING EZ TRIM |
| 18 | MATERIAL: FIBER CEMENT HORIZONTAL PLANK SIDING
COLOUR: COBBLE STONE
MANUFACTURER: JAMES HARDIE
w. MATCHING TRIM |
| 19 | MATERIAL: PRIVACY SCREEN CW FROSTED GLASS INSERT
COLOUR: BLACK W/ FROSTED GLASS
MANUFACTURER: TBC |
| 20 | MATERIAL: INSULATED EXTERIOR DOOR
FRAME COLOUR: BLACK
LOCATION: EXIT STAIRS
MANUFACTURER: TBD |
| 21 | MATERIAL: INSULATED EXTERIOR DOOR
FRAME COLOUR: a - MONTEREY TAUPE
b - PEPPERY ASH
LOCATION: FRONT ENTRANCE
MANUFACTURER: TBD |
| 22 | MATERIAL: OH GARAGE / PARKADE DOOR
FRAME COLOUR: a - MONTEREY TAUPE
b - PEPPERY ASH
MANUFACTURER: TBD |
| 23 | MATERIAL: ASPHALT SHINGLES
COLOUR: DUAL BLACK
MANUFACTURER: IKO |
| 24 | MATERIAL: FIBER CEMENT PANEL SIDING
COLOUR: a - COBBLE STONE
b - MONTEREY TAUPE
MANUFACTURER: JAMES HARDIE
w. MATCHING TRIM BATTEN BOARDS |
| 25 | MATERIAL: FIBER CEMENT SHINGLE SIDING
COLOUR: a - COBBLE STONE
b - MONTEREY TAUPE
c - PEPPERY ASH
MANUFACTURER: JAMES HARDIE
w. MATCHING TRIM |
| 26 | MATERIAL: PRE-FINISHED METAL RAILING - PICKET
COLOUR: BLACK
MANUFACTURER: TBD |
| 27 | MATERIAL: POWDER COATED ALUMINUM PRIVACY SCREEN
COLOUR: BLACK
MANUFACTURER: HIDEAWAY |

GENERAL NOTES:
1. COLOURS AND MATERIALS SELECTED ARE FOR REFERENCE ONLY, FINAL SELECTION SUBJECT TO MANUFACTURER PRICING AND AVAILABILITY.
2. MATCHING ALTERNATE MANUFACTURER MATERIALS MAY BE USED IF APPROVED BY ARCHITECT AND OWNER PRIOR TO CONSTRUCTION.
3. CHANGES OF COLOUR AND MATERIAL OCCUR AT INSIDE CORNERS, UNLESS NOTED OTHERWISE.
4. FLASHING TO MATCH COLOUR OF MATERIAL BELOW, UNLESS NOTED OTHERWISE.
5. TRIM TO MATCH COLOUR OF ADJACENT MATERIAL, UNLESS NOTED OTHERWISE.

NOTES

- ALL RAILINGS TO BE TOP MOUNTED, DOUBLE TOP BAR SQUARE BAR PROFILE
- ALL BALCONY GLASS TO BE PAINTED BLACK
- ALL EXTERIOR GRILLS, VENTS & FLASHING COLOUR TO MATCH ADJACENT MATERIAL

HATCH LEGEND - (HATCHES ENLARGED FOR CLARITY)

GLAZING

CLEAR

FIBRE CEMENT SIDING

PANEL

BASIS OF DESIGN: JH COBBLE STONE

FIBRE CEMENT SIDING

HORIZONTAL PLANK, SQUARE CHANNEL

BASIS OF DESIGN: JH ARTISAN SIDING

COLOUR: MONTEREY TAUPE

FIBRE CEMENT SIDING

HORIZONTAL PLANK, SQUARE CHANNEL

BASIS OF DESIGN: JH ARTISAN SIDING

COLOUR: PEPPERY ASH

FIBRE CEMENT SIDING

HORIZONTAL PLANK, SQUARE CHANNEL

BASIS OF DESIGN: JH ARTISAN SIDING

COLOUR: MIDNIGHT BLACK

PREFINISHED METAL SIDING

BASIS OF DESIGN: LUX PANEL

COLOUR: PECAN

BRICK VENEER

BASIS OF DESIGN: LXL

MODULAR, STANDARD COURSE

COLOUR: SMOKEHOUSE

MULLIONS: WHITE

MULLIONS: BLACK

DATE	ISSUED FOR	REV
2025-08-20	ISSUE FOR DEVELOPMENT PERMIT	1
2026-08-10	ISSUE FOR DR1	2

This drawing has been prepared solely for the use of PARTNERS DEVELOPMENT GROUP and there are no representations of any kind made by NORR to any party with whom NORR has not entered into a contract.

This drawing shall not be used for construction purposes until the seal appearing hereon is signed and dated by the Architect or Engineer

Project Component

DEVELOPMENT PERMIT

Key Plan



Consultants

Survey: URBAN SYSTEMS
Civil: VERITAS DEVELOPMENT SOLUTIONS
Architecture: NORR
Structural: NORR
Mechanical: EMBE CONSULTING ENGINEERS INC
Electrical: EMBE CONSULTING ENGINEERS INC
Interiors: NORR
Landscape: PI DESIGN GROUP

Seal(s)

2

NORR

2300, 411 - 1st Street SE
Calgary, AB, Canada T2G 4Y5
norr.com

NORR Architects Engineers Planner

A Partnership of Corporations

Jonathan Hughes, Architect, AIA, CMA, HBC, BNA, AIA, AIAPE
Adam Tait, P.Eng., P.Eng., AIAPE
Chris Hall, P.Eng., AIAPE

Project Manager

Tariq Almasashi

Project Leader

David Schwy

Client

PARTNERS DEVELOPMENT GROUP

CLIENT ADDRESS

Project

Partners Dev Group -

Homestead Phase 8

City, Province, Country

1

Drawing Title

TH B - OVERALL BUILDING

ELEVATIONS

Scale

As indicated

Project No.

RZ1124-0166

Drawing No.

DP40-B-02

150 All Title Block - v.2023 - Rev (Sep23) - Copyright © 2023



1 Front Elevation TH C
SCALE: 1:50
DP40-C-01



2 Rear Elevation TH C
SCALE: 1:50
DP40-C-01

ELEVATION LEGEND

- | | |
|----|--|
| 01 | MATERIAL: FIBER CEMENT PANEL SIDING
COLOUR: COBBLE STONE
MANUFACTURER: JAMES HARDIE
w. MATCHING EZ TRIM |
| 02 | MATERIAL: FIBER CEMENT HORIZONTAL PLANK SIDING
COLOUR: MONTEREY TAUPE
MANUFACTURER: JAMES HARDIE
w. MATCHING TRIM |
| 03 | MATERIAL: FIBER CEMENT HORIZONTAL PLANK SIDING
COLOUR: PEPPERY ASH
MANUFACTURER: JAMES HARDIE
w. MATCHING TRIM |
| 04 | MATERIAL: FIBER CEMENT HORIZONTAL PLANK SIDING
COLOUR: MIDNIGHT BLACK
MANUFACTURER: JAMES HARDIE
w. MATCHING TRIM |
| 05 | MATERIAL: WOOD LOOK METAL PANEL
COLOUR: PECAN
LOCATION: WALL, BALCONY SOFFIT |
| 06 | MATERIAL: BRICK VENEER
COLOUR: SMOKEHOUSE
MANUFACTURER: LXL
MODULAR, STANDARD COURSE |
| 07 | MATERIAL: METAL FLASHING
COLOUR: BLACK
MANUFACTURER: TBD |
| 08 | MATERIAL: PVC WINDOW
GLAZING: CLEAR GLASS
FRAM COLOUR: BLACK
MANUFACTURER: TBD |
| 09 | MATERIAL: PVC SLIDING PATIO DOOR
GLAZING: CLEAR GLASS
FRAME COLOUR: BLACK
MANUFACTURER: TBD |
| 10 | MATERIAL: PRE-FINISHED METAL RAILING
GLAZING: CLEAR GLASS
RAILING COLOUR: BLACK
MANUFACTURER: TBD |
| 11 | MATERIAL: EXTERIOR DOOR CW GLASS INSERT
FRAME COLOUR: BLACK
LOCATION: FRONT ENTRANCE
MANUFACTURER: TBD |
| 12 | MATERIAL: INSULATED EXTERIOR DOOR W/ GLASS INSERT
FRAME COLOUR: BLACK
LOCATION: EXIT STAIRS
MANUFACTURER: TBD |
| 13 | MATERIAL: WRAPPED COLUMN
COLOUR: a - BLACK
b - PECAN
c - COBBLE STONE
LOCATION: EXTERIOR
MANUFACTURER: TBD / LUX |
| 14 | MATERIAL: PREFINISHED METAL SOFFIT
COLOUR: a - BLACK
b - PECAN
LOCATION: SOFFIT
MANUFACTURER: TBD / LUX |
| 15 | MATERIAL: PREFINISHED METAL BALCONY FASCIA
COLOUR: BLACK
LOCATION: FASCIA
MANUFACTURER: TBD |
| 16 | MATERIAL: ROOF FASCIA
COLOUR: BLACK
LOCATION: FASCIA
MANUFACTURER: TBD |
| 17 | MATERIAL: FIBER CEMENT PANEL SIDING
COLOUR: MIDNIGHT BLACK
MANUFACTURER: JAMES HARDIE
w. MATCHING EZ TRIM |
| 18 | MATERIAL: FIBER CEMENT HORIZONTAL PLANK SIDING
COLOUR: COBBLE STONE
MANUFACTURER: JAMES HARDIE
w. MATCHING TRIM |
| 19 | MATERIAL: PRIVACY SCREEN CW FROSTED GLASS INSERT
COLOUR: BLACK W/ FROSTED GLASS
MANUFACTURER: TBC |
| 20 | MATERIAL: INSULATED EXTERIOR DOOR
FRAME COLOUR: BLACK
LOCATION: EXIT STAIRS
MANUFACTURER: TBD |
| 21 | MATERIAL: INSULATED EXTERIOR DOOR
FRAME COLOUR: a - MONTEREY TAUPE
b - PEPPERY ASH
LOCATION: FRONT ENTRANCE
MANUFACTURER: TBD |
| 22 | MATERIAL: OH GARAGE / PARKADE DOOR
FRAME COLOUR: a - MONTEREY TAUPE
b - PEPPERY ASH
MANUFACTURER: TBD |
| 23 | MATERIAL: ASPHALT SHINGLES
COLOUR: DUAL BLACK
MANUFACTURER: IKO |
| 24 | MATERIAL: FIBER CEMENT PANEL SIDING
COLOUR: a - COBBLE STONE
b - MONTEREY TAUPE
MANUFACTURER: JAMES HARDIE
w. MATCHING TRIM BATTEN BOARDS |
| 25 | MATERIAL: FIBER CEMENT SHINGLE SIDING
COLOUR: a - COBBLE STONE
b - MONTEREY TAUPE
c - PEPPERY ASH
MANUFACTURER: JAMES HARDIE
w. MATCHING TRIM |
| 26 | MATERIAL: PRE-FINISHED METAL RAILING - PICKET
COLOUR: BLACK
MANUFACTURER: TBD |
| 27 | MATERIAL: POWDER COATED ALUMINUM PRIVACY SCREEN
COLOUR: BLACK
MANUFACTURER: HIDEAWAY |

- GENERAL NOTES:
1. COLOURS AND MATERIALS SELECTED ARE FOR REFERENCE ONLY, FINAL SELECTION SUBJECT TO MANUFACTURER PRICING AND AVAILABILITY.
2. MATCHING ALTERNATE MANUFACTURER MATERIALS MAY BE USED IF APPROVED BY ARCHITECT AND OWNER PRIOR TO CONSTRUCTION.
3. CHANGES OF COLOUR AND MATERIAL OCCUR AT INSIDE CORNERS, UNLESS NOTED OTHERWISE.
4. FLASHING TO MATCH COLOUR OF MATERIAL BELOW, UNLESS NOTED OTHERWISE.
5. TRIM TO MATCH COLOUR OF ADJACENT MATERIAL, UNLESS NOTED OTHERWISE.
- NOTES
- ALL RAILINGS TO BE TOP MOUNTED, DOUBLE TOP BAR SQUARE BAR PROFILE
 - ALL BALCONY GLASS TO BE PAINTED BLACK
 - ALL EXTERIOR GRILLS, VENTS & FLASHING COLOUR TO MATCH ADJACENT MATERIAL
- HATCH LEGEND - (HATCHES ENLARGED FOR CLARITY)
- | |
|---|
| GLAZING
CLEAR |
| FIBRE CEMENT SIDING
PANEL
BASIS OF DESIGN: JH COBBLE STONE |
| FIBRE CEMENT SIDING
HORIZONTAL PLANK, SQUARE CHANNEL
BASIS OF DESIGN: JH ARTISAN SIDING
COLOUR: MONTEREY TAUPE |
| FIBRE CEMENT SIDING
HORIZONTAL PLANK, SQUARE CHANNEL
BASIS OF DESIGN: JH ARTISAN SIDING
COLOUR: PEPPERY ASH |
| FIBRE CEMENT SIDING
HORIZONTAL PLANK, SQUARE CHANNEL
BASIS OF DESIGN: JH ARTISAN SIDING
COLOUR: MIDNIGHT BLACK |
| PREFINISHED METAL SIDING
BASIS OF DESIGN: LUX PANEL
COLOUR: PECAN |
| BRICK VENEER
BASIS OF DESIGN: LXL
MODULAR, STANDARD COURSE
COLOUR: SMOKEHOUSE |
| MULLIONS: WHITE |
| MULLIONS: BLACK |

DATE	ISSUED FOR	REV
2025-08-20	ISSUE FOR DEVELOPMENT PERMIT	1
2026-08-10	ISSUE FOR DR1	2

This drawing has been prepared solely for the use of PARTNERS DEVELOPMENT GROUP and there are no representations of any kind made by NORR to any party with whom NORR has not entered into a contract.

This drawing shall not be used for construction purposes until the seal appearing hereon is signed and dated by the Architect or Engineer

Project Component
DEVELOPMENT PERMIT

Key Plan

Consultants
Survey: URBAN SYSTEMS
Civil: VERITAS DEVELOPMENT SOLUTIONS
Architecture: NORR
Structural: NORR
Mechanical: EMBE CONSULTING ENGINEERS INC
Electrical: EMBE CONSULTING ENGINEERS INC
Interiors: PI DESIGN GROUP

Seal(s)

NORR
NORR OFFICE ADDRESS
norr.com

Project Manager
Tarq Almasashi
Project Leader
David Schwy

Drawn
Author
Checked
Checker



Client
PARTNERS DEVELOPMENT GROUP
CLIENT ADDRESS
Project
Partners Dev Group - Homestead Phase 8
CITY, PROVINCE, COUNTRY
Drawing Title
TH C - OVERALL BUILDING ELEVATIONS

Scale
As indicated

Project No.
RZ1124-0166

Drawing No.
DP40-C-01

150 All Title Block - v.2023 - Rev (Sept23) - Copyright © 2023

  

DATE	ISSUED FOR	REV
2025-06-20	ISSUE FOR DEVELOPMENT PERMIT	1
2025-08-10	ISSUE FOR DR1	2

Partners Development Group

This drawing has been prepared solely for the use of **PARTNERS DEVELOPMENT GROUP** and there are no representations of any kind made by NORR to any party with whom NORR has not entered into a contract.

This drawing shall not be used for construction purposes until the seal appearing hereon is signed and dated by the Architect or Engineer.

Project Component
DEVELOPMENT PERMIT

Key Plan

CONSULTANTS

Survey: URBAN SYSTEMS
Civil: VERITAS DEVELOPMENT SOLUTIONS
Architecture: NORR
Structural: EMBE CONSULTING ENGINEERS INC.
Mechanical: EMBE CONSULTING ENGINEERS INC.
Electrical: EMBE CONSULTING ENGINEERS INC.
Interiors: PI DESIGN GROUP
Landscape: PI DESIGN GROUP

Seal(s)

NORR

2300, 411 – 1st Street SE
Calgary, AB, Canada T2G 4Y5
norr.com

NORR Architects Engineers Planners
A Partnership of Corporations

Jonathan Hughes, Architect, AIA, OAA, AEC, MAI, AASB, AASPE
Kathleen Tisdale, P.Eng., AIA/ASA
Chris Piu, P.Eng., AIA/ASA

Project Manager Tang Almashti	Drawn Author
Project Leader David Schwy	Checked Checker

Client:

PARTNERS DEVELOPMENT GROUP

CLIENT ADDRESS

Project
**Partners Dev Group -
Homestead Phase 8**

CITY, PROVINCE, COUNTRY

Drawing Title

**TH C - OVERALL BUILDING
ELEVATIONS**

Scale

As indicated

Project No.

RZ1124-0166

Drawing No.

DP40-C-02



1 Front Elevation TH D
DP40-D-01
SCALE: 1:50



2 Rear Elevation TH D
DP40-D-01
SCALE: 1:50

ELEVATION LEGEND

- | | |
|----|--|
| 01 | MATERIAL: FIBER CEMENT PANEL SIDING
COLOUR: COBBLE STONE
w. MATCHING EZ TRIM |
| 02 | MATERIAL: FIBER CEMENT HORIZONTAL PLANK SIDING
COLOUR: MONTEREY TAUPÉ
MANUFACTURER: JAMES HARDIE
w. MATCHING TRIM |
| 03 | MATERIAL: FIBER CEMENT HORIZONTAL PLANK SIDING
COLOUR: PEPPERY ASH
MANUFACTURER: JAMES HARDIE
w. MATCHING TRIM |
| 04 | MATERIAL: FIBER CEMENT HORIZONTAL PLANK SIDING
COLOUR: MIDNIGHT BLACK
MANUFACTURER: JAMES HARDIE
w. MATCHING TRIM |
| 05 | MATERIAL: WOOD LOOK METAL PANEL
COLOUR: PECAN
MANUFACTURER: LUX
LOCATION: WALL, BALCONY SOFFIT |
| 06 | MATERIAL: BRICK VENEER
COLOUR: SMOKEHOUSE
MANUFACTURER: LXL
MODULAR, STANDARD COURSE |
| 07 | MATERIAL: METAL FLASHING
COLOUR: BLACK
MANUFACTURER: TBD |
| 08 | MATERIAL: PVC WINDOW
GLAZING: CLEAR GLASS
FRAME COLOUR: BLACK
MANUFACTURER: TBD |
| 09 | MATERIAL: PVC SLIDING PATIO DOOR
GLAZING: CLEAR GLASS
FRAME COLOUR: BLACK
MANUFACTURER: TBD |
| 10 | MATERIAL: PRE-FINISHED METAL RAILING
GLAZING: CLEAR GLASS
RAILING COLOUR: BLACK
MANUFACTURER: TBD |
| 11 | MATERIAL: EXTERIOR DOOR CW GLASS INSERT
FRAME COLOUR: BLACK
LOCATION: FRONT ENTRANCE
MANUFACTURER: TBD |
| 12 | MATERIAL: INSULATED EXTERIOR DOOR W/ GLASS INSERT
FRAME COLOUR: BLACK
LOCATION: EXIT STAIRS
MANUFACTURER: TBD |
| 13 | MATERIAL: WRAPPED COLUMN
COLOUR: a - BLACK
b - PECAN
c - COBBLE STONE
LOCATION: EXTERIOR
MANUFACTURER: TBD / LUX |
| 14 | MATERIAL: PRE-FINISHED METAL SOFFIT
COLOUR: a - BLACK
b - PECAN
LOCATION: SOFFIT
MANUFACTURER: TBD / LUX |
| 15 | MATERIAL: PRE-FINISHED METAL BALCONY FASCIA
COLOUR: BLACK
LOCATION: FASCIA
MANUFACTURER: TBD |
| 16 | MATERIAL: ROOF FASCIA
COLOUR: BLACK
LOCATION: FASCIA
MANUFACTURER: TBD |
| 17 | MATERIAL: FIBER CEMENT PANEL SIDING
COLOUR: MIDNIGHT BLACK
MANUFACTURER: JAMES HARDIE
w. MATCHING EZ TRIM |
| 18 | MATERIAL: FIBER CEMENT HORIZONTAL PLANK SIDING
COLOUR: COBBLE STONE
MANUFACTURER: JAMES HARDIE
w. MATCHING TRIM |
| 19 | MATERIAL: PRIVACY SCREEN CW FROSTED GLASS INSERT
COLOUR: BLACK W/ FROSTED GLASS
MANUFACTURER: TBC |
| 20 | MATERIAL: INSULATED EXTERIOR DOOR
FRAME COLOUR: a - MONTEREY TAUPÉ
b - PEPPERY ASH
LOCATION: EXIT STAIRS
MANUFACTURER: TBD |
| 21 | MATERIAL: INSULATED EXTERIOR DOOR
FRAME COLOUR: a - MONTEREY TAUPÉ
b - PEPPERY ASH
LOCATION: FRONT ENTRANCE
MANUFACTURER: TBD |
| 22 | MATERIAL: OH GARAGE / PARKADE DOOR
FRAME COLOUR: a - MONTEREY TAUPÉ
b - PEPPERY ASH
MANUFACTURER: TBD |
| 23 | MATERIAL: ASPHALT SHINGLES
COLOUR: DUAL BLACK
MANUFACTURER: IKO |
| 24 | MATERIAL: FIBER CEMENT PANEL SIDING
COLOUR: a - COBBLE STONE
b - MONTEREY TAUPÉ
MANUFACTURER: JAMES HARDIE
w. MATCHING TRIM BATTEN BOARDS |
| 25 | MATERIAL: FIBER CEMENT SHINGLE SIDING
COLOUR: a - COBBLE STONE
b - MONTEREY TAUPÉ
c - PEPPERY ASH
MANUFACTURER: JAMES HARDIE
w. MATCHING TRIM |
| 26 | MATERIAL: PRE-FINISHED METAL RAILING - PICKET
COLOUR: BLACK
MANUFACTURER: TBD |
| 27 | MATERIAL: POWDER COATED ALUMINUM PRIVACY SCREEN
COLOUR: BLACK
MANUFACTURER: HIDEAWAY |

GENERAL NOTES:

1. COLOURS AND MATERIALS SELECTED ARE FOR REFERENCE ONLY, FINAL SELECTION SUBJECT TO MANUFACTURER PRICING AND AVAILABILITY.
2. MATCHING ALTERNATE MANUFACTURER MATERIALS MAY BE USED IF APPROVED BY ARCHITECT AND OWNER PRIOR TO CONSTRUCTION.
3. CHANGES OF COLOUR AND MATERIAL OCCUR AT INSIDE CORNERS, UNLESS NOTED OTHERWISE.
4. FLASHING TO MATCH COLOUR OF MATERIAL BELOW, UNLESS NOTED OTHERWISE.
5. TRIM TO MATCH COLOUR OF ADJACENT MATERIAL, UNLESS NOTED OTHERWISE.

NOTES

- ALL RAILINGS TO BE TOP MOUNTED, DOUBLE TOP BAR SQUARE BAR PROFILE
- ALL BALCONY GLASS TO BE PAINTED BLACK
- ALL EXTERIOR GRILLS, VENTS & FLASHING COLOUR TO MATCH ADJACENT MATERIAL

HATCH LEGEND - (HATCHES ENLARGED FOR CLARITY)

- | | |
|--|---|
| | GLAZING
CLEAR |
| | FIBRE CEMENT SIDING
PANEL
BASIS OF DESIGN: JH COBBLE STONE |
| | FIBRE CEMENT SIDING
HORIZONTAL PLANK, SQUARE CHANNEL
BASIS OF DESIGN: JH ARTISAN SIDING
COLOUR: MONTEREY TAUPÉ |
| | FIBRE CEMENT SIDING
HORIZONTAL PLANK, SQUARE CHANNEL
BASIS OF DESIGN: JH ARTISAN SIDING
COLOUR: PEPPERY ASH |
| | FIBRE CEMENT SIDING
HORIZONTAL PLANK, SQUARE CHANNEL
BASIS OF DESIGN: JH ARTISAN SIDING
COLOUR: MIDNIGHT BLACK |
| | PREFINISHED METAL SIDING
BASIS OF DESIGN: LUX PANEL
COLOUR: PECAN |
| | BRICK VENEER
BASIS OF DESIGN: LXL
MODULAR, STANDARD COURSE
COLOUR: SMOKEHOUSE |

- | | |
|--|-----------------|
| | MULLIONS: WHITE |
| | MULLIONS: BLACK |

DATE	ISSUED FOR	REV
2025-08-20	ISSUE FOR DEVELOPMENT PERMIT	1
2026-08-10	ISSUE FOR DR1	2

4

partners
Development Group


This drawing has been prepared solely for the use of PARTNERS DEVELOPMENT GROUP and there are no representations of any kind made by NORR to any party with whom NORR has not entered into a contract.

This drawing shall not be used for construction purposes until the seal appearing hereon is signed and dated by the Architect or Engineer

Project Component

DEVELOPMENT PERMIT

Key Plan

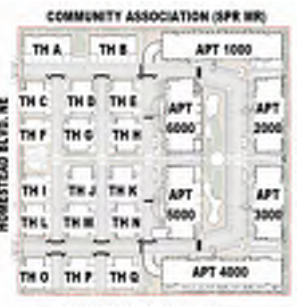

Consultants

Survey: URBAN SYSTEMS
Civil: VERITAS DEVELOPMENT SOLUTIONS
Architecture: NORR
Structural: NORR
Mechanical: ENBE CONSULTING ENGINEERS INC
Electrical: ENBE CONSULTING ENGINEERS INC
Interiors: PI DESIGN GROUP

Seal(s)

2

NORR

2300, 411 – 1st Street SE
Calgary, AB, Canada T2G 4Y5
norr.com

NORR Architects Engineers Planner

A Partnership of Corporations

Jonathan Hughes, Architect, AIA, CMA, NBC, BNA, AIAA, AAPF
Adam Tait, P.Eng., P.Eng., P.Eng.
Chris Hall, P.Eng., P.Eng.

Project Manager

Tariq Almasashi

Project Leader

David Schway

Client

PARTNERS DEVELOPMENT GROUP

CLIENT ADDRESS

Project

Partners Dev Group -
Homestead Phase 8

CITY, PROVINCE, COUNTRY

Drawing Title

TH D - OVERALL BUILDING
ELEVATIONS

Scale

As indicated

Project No.

RZ1124-0166

Drawing No.

DP40-D-01



1 Left Elevation TH D
DR40-D-03 SCALE: 1:50



2 Right Elevation TH D
DR40-D-03 SCALE: 1:50

ELEVATION LEGEND

- | | |
|----|--|
| 01 | MATERIAL: FIBER CEMENT PANEL SIDING
COLOUR: COBBLE STONE
w. MATCHING EZ TRIM |
| 02 | MATERIAL: FIBER CEMENT HORIZONTAL PLANK SIDING
COLOUR: MONTEREY TAUPE
MANUFACTURER: JAMES HARDIE
w. MATCHING TRIM |
| 03 | MATERIAL: FIBER CEMENT HORIZONTAL PLANK SIDING
COLOUR: PEPPERY ASH
MANUFACTURER: JAMES HARDIE
w. MATCHING TRIM |
| 04 | MATERIAL: FIBER CEMENT HORIZONTAL PLANK SIDING
COLOUR: MIDNIGHT BLACK
MANUFACTURER: JAMES HARDIE
w. MATCHING TRIM |
| 05 | MATERIAL: WOOD LOOK METAL PANEL
COLOUR: PECAN
LOCATION: WALL, BALCONY SOFFIT
MANUFACTURER: LUX |
| 06 | MATERIAL: BRICK VENEER
COLOUR: SMOKEHOUSE
MANUFACTURER: 1xL
MODULAR, STANDARD COURSE |
| 07 | MATERIAL: METAL FLASHING
COLOUR: BLACK
MANUFACTURER: TBD |
| 08 | MATERIAL: PVC WINDOW
GLAZING: CLEAR GLASS
FRAM COLOUR: BLACK
MANUFACTURER: TBD |
| 09 | MATERIAL: PVC SLIDING PATIO DOOR
GLAZING: CLEAR GLASS
FRAME COLOUR: BLACK
MANUFACTURER: TBD |
| 10 | MATERIAL: PRE-FINISHED METAL RAILING
GLAZING: CLEAR GLASS
RAILING COLOUR: BLACK
MANUFACTURER: TBD |
| 11 | MATERIAL: EXTERIOR DOOR CW GLASS INSERT
FRAME COLOUR: BLACK
LOCATION: FRONT ENTRANCE
MANUFACTURER: TBD |
| 12 | MATERIAL: INSULATED EXTERIOR DOOR W/ GLASS INSERT
FRAME COLOUR: BLACK
LOCATION: EXIT STAIRS
MANUFACTURER: TBD |
| 13 | MATERIAL: WRAPPED COLUMN
COLOUR: a - BLACK
b - PECAN
c - COBBLE STONE
LOCATION: EXTERIOR
MANUFACTURER: TBD / LUX |
| 14 | MATERIAL: PREFINISHED METAL SOFFIT
COLOUR: a - BLACK
b - PECAN
LOCATION: SOFFIT
MANUFACTURER: TBD / LUX |
| 15 | MATERIAL: PREFINISHED METAL BALCONY FASCIA
COLOUR: BLACK
LOCATION: FASCIA
MANUFACTURER: TBD |
| 16 | MATERIAL: ROOF FASCIA
COLOUR: BLACK
LOCATION: FASCIA
MANUFACTURER: TBD |
| 17 | MATERIAL: FIBER CEMENT PANEL SIDING
COLOUR: MIDNIGHT BLACK
MANUFACTURER: JAMES HARDIE
w. MATCHING EZ TRIM |
| 18 | MATERIAL: FIBER CEMENT HORIZONTAL PLANK SIDING
COLOUR: COBBLE STONE
MANUFACTURER: JAMES HARDIE
w. MATCHING TRIM |
| 19 | MATERIAL: PRIVACY SCREEN CW FROSTED GLASS INSERT
COLOUR: BLACK W/ FROSTED GLASS
MANUFACTURER: TBC |
| 20 | MATERIAL: INSULATED EXTERIOR DOOR
FRAME COLOUR: a - MONTEREY TAUPE
b - PEPPERY ASH
LOCATION: FRONT ENTRANCE
MANUFACTURER: TBD |
| 21 | MATERIAL: INSULATED EXTERIOR DOOR
FRAME COLOUR: a - MONTEREY TAUPE
b - PEPPERY ASH
LOCATION: FRONT ENTRANCE
MANUFACTURER: TBD |
| 22 | MATERIAL: OH GARAGE / PARKADE DOOR
FRAME COLOUR: a - MONTEREY TAUPE
b - PEPPERY ASH
MANUFACTURER: TBD |
| 23 | MATERIAL: ASPHALT SHINGLES
COLOUR: DUAL BLACK
MANUFACTURER: IKO |
| 24 | MATERIAL: FIBER CEMENT PANEL SIDING
COLOUR: a - COBBLE STONE
b - MONTEREY TAUPE
MANUFACTURER: JAMES HARDIE
w. MATCHING TRIM
MATTEN BOARDS |
| 25 | MATERIAL: FIBER CEMENT SHINGLE SIDING
COLOUR: a - COBBLE STONE
b - MONTEREY TAUPE
c - PEPPERY ASH
MANUFACTURER: JAMES HARDIE
w. MATCHING TRIM |
| 26 | MATERIAL: PRE-FINISHED METAL RAILING - PICKET
COLOUR: BLACK
MANUFACTURER: TBD |
| 27 | MATERIAL: POWDER COATED ALUMINUM PRIVACY SCREEN
COLOUR: BLACK
MANUFACTURER: HIDEAWAY |

GENERAL NOTES:

1. COLOURS AND MATERIALS SELECTED ARE FOR REFERENCE ONLY, FINAL SELECTION SUBJECT TO MANUFACTURER PRICING AND AVAILABILITY.
2. MATCHING ALTERNATE MANUFACTURER MATERIALS MAY BE USED IF APPROVED BY ARCHITECT AND OWNER PRIOR TO CONSTRUCTION.
3. CHANGES OF COLOUR AND MATERIAL OCCUR AT INSIDE CORNERS, UNLESS NOTED OTHERWISE.
4. FLASHING TO MATCH COLOUR OF MATERIAL BELOW, UNLESS NOTED OTHERWISE.
5. TRIM TO MATCH COLOUR OF ADJACENT MATERIAL, UNLESS NOTED OTHERWISE.

NOTES

- ALL RAILINGS TO BE TOP MOUNTED, DOUBLE TOP BAR SQUARE BAR PROFILE
- ALL BALCONY GLASS TO BE PAINTED BLACK
- ALL EXTERIOR GRILLS, VENTS & FLASHING COLOUR TO MATCH ADJACENT MATERIAL

HATCH LEGEND - (HATCHES ENLARGED FOR CLARITY)

	GLAZING CLEAR
	FIBRE CEMENT SIDING PANEL BASIS OF DESIGN: JH COBBLE STONE
	FIBRE CEMENT SIDING HORIZONTAL PLANK, SQUARE CHANNEL BASIS OF DESIGN: JH ARTISAN SIDING COLOUR: MONTEREY TAUPE
	FIBRE CEMENT SIDING HORIZONTAL PLANK, SQUARE CHANNEL BASIS OF DESIGN: JH ARTISAN SIDING COLOUR: PEPPERY ASH
	FIBRE CEMENT SIDING HORIZONTAL PLANK, SQUARE CHANNEL BASIS OF DESIGN: JH ARTISAN SIDING COLOUR: MIDNIGHT BLACK
	PREFINISHED METAL SIDING BASIS OF DESIGN: LUX PANEL COLOUR: PECAN
	BRICK VENEER BASIS OF DESIGN: 1xL MODULAR, STANDARD COURSE COLOUR: SMOKEHOUSE

MULLIONS: WHITE

MULLIONS: BLACK

DATE	ISSUED FOR	REV
2025-06-20	ISSUE FOR DEVELOPMENT PERMIT	1
2026-08-10	ISSUE FOR DR1	2

4

3

partners
Development Group

This drawing has been prepared solely for the use of PARTNERS DEVELOPMENT GROUP and there are no representations of any kind made by NORR to any party with whom NORR has not entered into a contract.

This drawing shall not be used for construction purposes until the seal appearing hereon is signed and dated by the Architect or Engineer

Project Component
DEVELOPMENT PERMIT

Key Plan



Consultants

Survey: URBAN SYSTEMS
Civil: VERITAS DEVELOPMENT SOLUTIONS
Architecture: NORR
Structural: NORR
Mechanical: ENBE CONSULTING ENGINEERS INC
Electrical: ENBE CONSULTING ENGINEERS INC
Interiors: PI DESIGN GROUP
Landscapes: PI DESIGN GROUP

Seal(s)

2

NORR

2300, 411 - 1st Street SE
Calgary, AB, Canada T2G 4Y5
norr.com

NORR Architects Engineers Planner
A Partnership of Corporations

Jonathan Hughes, Architect, AIA, OAA, NSIC, NSAC, AIAAB, AAPPE
Allan Tait, P.Eng., P.Eng., P.Eng., P.Eng.
Chris Hall, P.Eng., AIAAB

Project Manager

Tariq Almasashi

Project Leader

David Schway

Client

PARTNERS DEVELOPMENT
GROUP

CLIENT ADDRESS

Project
Partners Dev Group -
Homestead Phase 8

CITY, PROVINCE, COUNTRY

Drawing Title
TH D - OVERALL BUILDING
ELEVATIONS

Scale

As indicated

Project No.

RZ1124-0166

Drawing No.

DP40-D-02

8/10/2024 4:53:54 PM
Autodesk Docs | Partners Dev Group - Homestead Phase 04/2025 - RZ1124-0166 - Partners HomesteadPH04_A3_Bank7_r02a3331m_024.rvt
150 All Title Block - v.2023 - Rev (Sept23) - Copyright © 2023



1 Front Elevation A - TH E
DP40-E-01
SCALE: 1:50



2 Front Elevation B - TH E
DP40-E-01
SCALE: 1:50

ELEVATION LEGEND

- | | |
|----|--|
| 01 | MATERIAL: FIBER CEMENT PANEL SIDING
COLOUR: COBBLE STONE
MANUFACTURER: JAMES HARDIE
w. MATCHING EZ TRIM |
| 02 | MATERIAL: FIBER CEMENT HORIZONTAL PLANK SIDING
COLOUR: MONTEREY TAUPE
MANUFACTURER: JAMES HARDIE
w. MATCHING TRIM |
| 03 | MATERIAL: FIBER CEMENT HORIZONTAL PLANK SIDING
COLOUR: PEPPERY ASH
MANUFACTURER: JAMES HARDIE
w. MATCHING TRIM |
| 04 | MATERIAL: FIBER CEMENT HORIZONTAL PLANK SIDING
COLOUR: MIDNIGHT BLACK
MANUFACTURER: JAMES HARDIE
w. MATCHING TRIM |
| 05 | MATERIAL: WOOD LOOK METAL PANEL
COLOUR: PECAN
MANUFACTURER: LUX
LOCATION: WALL, BALCONY SOFFIT |
| 06 | MATERIAL: BRICK VENEER
COLOUR: SMOKEHOUSE
MANUFACTURER: LXL
MODULAR, STANDARD COURSE |
| 07 | MATERIAL: METAL FLASHING
COLOUR: BLACK
MANUFACTURER: TBD |
| 08 | MATERIAL: PVC WINDOW
GLAZING: CLEAR GLASS
FRAM COLOUR: BLACK
MANUFACTURER: TBD |
| 09 | MATERIAL: PVC SLIDING PATIO DOOR
GLAZING: CLEAR GLASS
FRAME COLOUR: BLACK
MANUFACTURER: TBD |
| 10 | MATERIAL: PRE-FINISHED METAL RAILING
GLAZING: CLEAR GLASS
RAILING COLOUR: BLACK
MANUFACTURER: TBD |
| 11 | MATERIAL: EXTERIOR DOOR CW GLASS INSERT
FRAME COLOUR: BLACK
LOCATION: FRONT ENTRANCE
MANUFACTURER: TBD |
| 12 | MATERIAL: INSULATED EXTERIOR DOOR W/ GLASS INSERT
FRAME COLOUR: BLACK
LOCATION: EXIT STAIRS
MANUFACTURER: TBD |
| 13 | MATERIAL: WRAPPED COLUMN
COLOUR: a - BLACK
b - PECAN
c - COBBLE STONE
LOCATION: EXTERIOR
MANUFACTURER: TBD / LUX |
| 14 | MATERIAL: PREFINISHED METAL SOFFIT
COLOUR: a - BLACK
b - PECAN
LOCATION: SOFFIT
MANUFACTURER: TBD / LUX |
| 15 | MATERIAL: PREFINISHED METAL BALCONY FASCIA
COLOUR: BLACK
LOCATION: FASCIA
MANUFACTURER: TBD |
| 16 | MATERIAL: ROOF FASCIA
COLOUR: BLACK
LOCATION: FASCIA
MANUFACTURER: TBD |
| 17 | MATERIAL: FIBER CEMENT PANEL SIDING
COLOUR: MIDNIGHT BLACK
MANUFACTURER: JAMES HARDIE
w. MATCHING EZ TRIM |
| 18 | MATERIAL: FIBER CEMENT HORIZONTAL PLANK SIDING
COLOUR: COBBLE STONE
MANUFACTURER: JAMES HARDIE
w. MATCHING TRIM |
| 19 | MATERIAL: PRIVACY SCREEN CW FROSTED GLASS INSERT
COLOUR: BLACK W/ FROSTED GLASS
MANUFACTURER: TBC |
| 20 | MATERIAL: INSULATED EXTERIOR DOOR
FRAME COLOUR: BLACK
LOCATION: EXIT STAIRS
MANUFACTURER: TBD |
| 21 | MATERIAL: INSULATED EXTERIOR DOOR
FRAME COLOUR: a - MONTEREY TAUPE
b - PEPPERY ASH
LOCATION: FRONT ENTRANCE
MANUFACTURER: TBD |
| 22 | MATERIAL: 'OH GARAGE / PARKADE DOOR
FRAME COLOUR: a - MONTEREY TAUPE
b - PEPPERY ASH
MANUFACTURER: TBD |
| 23 | MATERIAL: ASPHALT SHINGLES
COLOUR: DUAL BLACK
MANUFACTURER: KO |
| 24 | MATERIAL: FIBER CEMENT PANEL SIDING
COLOUR: a - COBBLE STONE
b - MONTEREY TAUPE
MANUFACTURER: JAMES HARDIE
w. MATCHING TRIM BATTEN BOARDS |
| 25 | MATERIAL: FIBER CEMENT SHINGLE SIDING
COLOUR: a - COBBLE STONE
b - MONTEREY TAUPE
c - PEPPERY ASH
MANUFACTURER: JAMES HARDIE
w. MATCHING TRIM |
| 26 | MATERIAL: PRE-FINISHED METAL RAILING - PICKET
COLOUR: BLACK
MANUFACTURER: TBD |
| 27 | MATERIAL: POWDER COATED ALUMINUM PRIVACY SCREEN
COLOUR: BLACK
MANUFACTURER: HIDEAWAY |

GENERAL NOTES:

- COLOURS AND MATERIALS SELECTED ARE FOR REFERENCE ONLY, FINAL SELECTION SUBJECT TO MANUFACTURER PRICING AND AVAILABILITY.
- MATCHING ALTERNATE MANUFACTURER MATERIALS MAY BE USED IF APPROVED BY ARCHITECT AND OWNER PRIOR TO CONSTRUCTION.
- CHANGES OF COLOUR AND MATERIAL OCCUR AT INSIDE CORNERS, UNLESS NOTED OTHERWISE.
- FLASHING TO MATCH COLOUR OF MATERIAL BELOW, UNLESS NOTED OTHERWISE.
- TRIM TO MATCH COLOUR OF ADJACENT MATERIAL, UNLESS NOTED OTHERWISE.

NOTES

- ALL RAILINGS TO BE TOP MOUNTED, DOUBLE TOP BAR SQUARE BAR PROFILE
- ALL BALCONY GLASS TO BE PAINTED BLACK
- ALL EXTERIOR GRILLS, VENTS & FLASHING COLOUR TO MATCH ADJACENT MATERIAL

HATCH LEGEND - (HATCHES ENLARGED FOR CLARITY)

- | | |
|--|---|
| | GLAZING
CLEAR |
| | FIBRE CEMENT SIDING
PANEL
BASIS OF DESIGN: JH COBBLE STONE |
| | FIBRE CEMENT SIDING
HORIZONTAL PLANK, SQUARE CHANNEL
BASIS OF DESIGN: JH ARTISAN SIDING
COLOUR: MONTEREY TAUPE |
| | FIBRE CEMENT SIDING
HORIZONTAL PLANK, SQUARE CHANNEL
BASIS OF DESIGN: JH ARTISAN SIDING
COLOUR: PEPPERY ASH |
| | FIBRE CEMENT SIDING
HORIZONTAL PLANK, SQUARE CHANNEL
BASIS OF DESIGN: JH ARTISAN SIDING
COLOUR: MIDNIGHT BLACK |
| | PREFINISHED METAL SIDING
BASIS OF DESIGN: LUX PANEL
COLOUR: PECAN |
| | BRICK VENEER
BASIS OF DESIGN: LXL
MODULAR, STANDARD COURSE
COLOUR: SMOKEHOUSE |

MULLIONS: WHITE

MULLIONS: BLACK

DATE	ISSUED FOR	REV
2025-08-20	ISSUE FOR DEVELOPMENT PERMIT	1
2026-08-10	ISSUE FOR DR1	2

4

partners
Development Group

This drawing has been prepared solely for the use of PARTNERS DEVELOPMENT GROUP and there are no representations of any kind made by NORR to any party with whom NORR has not entered into a contract.

This drawing shall not be used for construction purposes until the seal appearing hereon is signed and dated by the Architect or Engineer

Project Component
DEVELOPMENT PERMIT

Key Plan

Consultants

Survey: URBAN SYSTEMS
Civil: VERITAS DEVELOPMENT SOLUTIONS
Architecture: NORR
Structural: NORR
Mechanical: EMBE CONSULTING ENGINEERS INC
Electrical: EMBE CONSULTING ENGINEERS INC
Interiors: PI DESIGN GROUP

Seal(s)
2

NORR

2300, 411 - 1st Street SE
Calgary, AB, Canada T2G 4Y5
norr.com

NORR Architects Engineers Planners
A Partnership of Corporations

Jonathan Hughes, Architect, AIA, CMA, HBCI, BNA, AIAAB, AIAPE
Allan Tamm, P.Eng., APECA
Chris Hall, P.Eng., APECA

Project Manager Tarq Almasashi	Drawn Author
Project Leader David Schway	Checked Checker

Client
PARTNERS DEVELOPMENT GROUP

Project
Partners Dev Group - Homestead Phase 8

CITY, PROVINCE, COUNTRY
Drawing Title
TH E - OVERALL BUILDING ELEVATIONS

Scale
As indicated

Project No.
RZ1124-0166

Drawing No.
DP40-E-01



1 Side Elevation Street - TH E
DP40-E-02 SCALE: 1:50



2 Side Elevation Blind - TH E
DP40-E-02 SCALE: 1:50

ELEVATION LEGEND

01	MATERIAL: FIBER CEMENT PANEL SIDING COLOUR: COBBLE STONE MANUFACTURER: JAMES HARDIE w. MATCHING EZ TRIM
02	MATERIAL: FIBER CEMENT HORIZONTAL PLANK SIDING COLOUR: MONTEREY TAUPE MANUFACTURER: JAMES HARDIE w. MATCHING TRIM
03	MATERIAL: FIBER CEMENT HORIZONTAL PLANK SIDING COLOUR: PEPPERY ASH MANUFACTURER: JAMES HARDIE w. MATCHING TRIM
04	MATERIAL: FIBER CEMENT HORIZONTAL PLANK SIDING COLOUR: MIDNIGHT BLACK MANUFACTURER: JAMES HARDIE w. MATCHING TRIM
05	MATERIAL: WOOD LOOK METAL PANEL COLOUR: PECAN MANUFACTURER: LUX LOCATION: WALL, BALCONY SOFFIT
06	MATERIAL: BRICK VENEER COLOUR: SMOKEHOUSE MANUFACTURER: LXL MODULAR, STANDARD COURSE
07	MATERIAL: METAL FLASHING COLOUR: BLACK MANUFACTURER: TBD
08	MATERIAL: PVC WINDOW GLAZING: CLEAR GLASS FRAME COLOUR: BLACK MANUFACTURER: TBD
09	MATERIAL: PVC SLIDING PATIO DOOR GLAZING: CLEAR GLASS FRAME COLOUR: BLACK MANUFACTURER: TBD
10	MATERIAL: PRE-FINISHED METAL RAILING GLAZING: CLEAR GLASS RAILING COLOUR: BLACK MANUFACTURER: TBD
11	MATERIAL: EXTERIOR DOOR CW GLASS INSERT FRAME COLOUR: BLACK LOCATION: FRONT ENTRANCE MANUFACTURER: TBD
12	MATERIAL: INSULATED EXTERIOR DOOR W/ GLASS INSERT FRAME COLOUR: BLACK LOCATION: EXIT STAIRS MANUFACTURER: TBD
13	MATERIAL: WRAPPED COLUMN COLOUR: a - BLACK b - PECAN c - COBBLE STONE LOCATION: EXTERIOR MANUFACTURER: TBD / LUX
14	MATERIAL: PREFINISHED METAL SOFFIT COLOUR: a - BLACK b - PECAN LOCATION: SOFFIT MANUFACTURER: TBD / LUX
15	MATERIAL: PREFINISHED METAL BALCONY FASCIA COLOUR: BLACK LOCATION: FASCIA MANUFACTURER: TBD
16	MATERIAL: ROOF FASCIA COLOUR: BLACK LOCATION: FASCIA MANUFACTURER: TBD
17	MATERIAL: FIBER CEMENT PANEL SIDING COLOUR: MIDNIGHT BLACK MANUFACTURER: JAMES HARDIE w. MATCHING EZ TRIM
18	MATERIAL: FIBER CEMENT HORIZONTAL PLANK SIDING COLOUR: COBBLE STONE MANUFACTURER: JAMES HARDIE w. MATCHING TRIM
19	MATERIAL: PRIVACY SCREEN CW FROSTED GLASS INSERT COLOUR: BLACK W/ FROSTED GLASS MANUFACTURER: TBC
20	MATERIAL: INSULATED EXTERIOR DOOR FRAME COLOUR: BLACK LOCATION: EXIT STAIRS MANUFACTURER: TBD
21	MATERIAL: INSULATED EXTERIOR DOOR FRAME COLOUR: a - MONTEREY TAUPE b - PEPPERY ASH LOCATION: FRONT ENTRANCE MANUFACTURER: TBD
22	MATERIAL: 'OH GARAGE' / PARKADE DOOR FRAME COLOUR: a - MONTEREY TAUPE b - PEPPERY ASH MANUFACTURER: TBD
23	MATERIAL: ASPHALT SHINGLES COLOUR: DUAL BLACK MANUFACTURER: KO
24	MATERIAL: FIBER CEMENT PANEL SIDING COLOUR: a - COBBLE STONE b - MONTEREY TAUPE MANUFACTURER: JAMES HARDIE w. MATCHING TRIM BATTEN BOARDS
25	MATERIAL: FIBER CEMENT SHINGLE SIDING COLOUR: a - COBBLE STONE b - MONTEREY TAUPE c - PEPPERY ASH MANUFACTURER: JAMES HARDIE w. MATCHING TRIM
26	MATERIAL: PRE-FINISHED METAL RAILING - PICKET COLOUR: BLACK MANUFACTURER: TBD
27	MATERIAL: POWDER COATED ALUMINUM PRIVACY SCREEN COLOUR: BLACK MANUFACTURER: HIDEAWAY

GENERAL NOTES:

- COLOURS AND MATERIALS SELECTED ARE FOR REFERENCE ONLY, FINAL SELECTION SUBJECT TO MANUFACTURER PRICING AND AVAILABILITY.
- MATCHING ALTERNATE MANUFACTURER MATERIALS MAY BE USED IF APPROVED BY ARCHITECT AND OWNER PRIOR TO CONSTRUCTION.
- CHANGES OF COLOUR AND MATERIAL OCCUR AT INSIDE CORNERS, UNLESS NOTED OTHERWISE.
- FLASHING TO MATCH COLOUR OF MATERIAL BELOW, UNLESS NOTED OTHERWISE.
- TRIM TO MATCH COLOUR OF ADJACENT MATERIAL, UNLESS NOTED OTHERWISE.

NOTES

- ALL RAILINGS TO BE TOP MOUNTED, DOUBLE TOP BAR SQUARE BAR PROFILE
- ALL BALCONY GLASS TO BE PAINTED BLACK
- ALL EXTERIOR GRILLS, VENTS & FLASHING COLOUR TO MATCH ADJACENT MATERIAL

HATCH LEGEND - (HATCHES ENLARGED FOR CLARITY)

	GLAZING CLEAR
	FIBRE CEMENT SIDING PANEL BASIS OF DESIGN: JH COBBLE STONE
	FIBRE CEMENT SIDING HORIZONTAL PLANK, SQUARE CHANNEL BASIS OF DESIGN: JH ARTISAN SIDING COLOUR: MONTEREY TAUPE
	FIBRE CEMENT SIDING HORIZONTAL PLANK, SQUARE CHANNEL BASIS OF DESIGN: JH ARTISAN SIDING COLOUR: PEPPERY ASH
	FIBRE CEMENT SIDING HORIZONTAL PLANK, SQUARE CHANNEL BASIS OF DESIGN: JH ARTISAN SIDING COLOUR: MIDNIGHT BLACK
	PREFINISHED METAL SIDING BASIS OF DESIGN: LUX PANEL COLOUR: PECAN
	BRICK VENEER BASIS OF DESIGN: LXL MODULAR, STANDARD COURSE COLOUR: SMOKEHOUSE
	MULLIONS: WHITE
	MULLIONS: BLACK

DATE	ISSUED FOR	REV
2025-08-20	ISSUE FOR DEVELOPMENT PERMIT	1
2026-08-10	ISSUE FOR DR1	2

partners Development Group


This drawing has been prepared solely for the use of PARTNERS DEVELOPMENT GROUP and there are no representations of any kind made by NORR to any party with whom NORR has not entered into a contract.

This drawing shall not be used for construction purposes until the seal appearing hereon is signed and dated by the Architect or Engineer

Project Component

DEVELOPMENT PERMIT

Key Plan

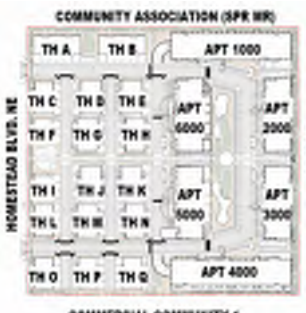

Consultants

Survey:	URBAN SYSTEMS
Civil:	VERITAS DEVELOPMENT SOLUTIONS
Architecture:	NORR
Structural:	
Mechanical:	EMBE CONSULTING ENGINEERS INC
Electrical:	EMBE CONSULTING ENGINEERS INC
Interiors:	
Landscape:	PI DESIGN GROUP

Seal(s)

2

NORR

2300, 411 - 1st Street SE
Calgary, AB, Canada T2G 4Y5
norr.com

NORR Architects Engineers Planner

A Partnership of Corporations

Jonathan Hughes, Architect, AIA, CMA, NBC, BNA, AIA, AIAPE
Allan Tait, P.Eng., P.Eng., AIAPE
Chris Pelt, P.Eng., AIAPE

Project Manager

Tariq Almasashi

Project Leader

David Schway

Client

PARTNERS DEVELOPMENT GROUP

CLIENT ADDRESS

Project

Partners Dev Group -
Homestead Phase 8

CITY, PROVINCE, COUNTRY

Drawing Title
TH E - OVERALL BUILDING
ELEVATIONS

Scale

As indicated

Project No.

RZ1124-0166

Drawing No.

DP40-E-02

8/10/2024 4:44:26 PM
Autodesk Docs | Partners Dev Group - Homestead Phase 04/05/25 - RZ1124-0166 - Partners HomesteadPH04_A3_Bank7_rdbuilding_024.rvt



1 Front Elevation A - TH F
DP40-F-01
SCALE: 1:50



2 Front Elevation B - TH F
DP40-F-01
SCALE: 1:50

ELEVATION LEGEND

- | | |
|----|--|
| 01 | MATERIAL: FIBER CEMENT PANEL SIDING
COLOUR: COBBLE STONE
MANUFACTURER: JAMES HARDIE
w. MATCHING EZ TRIM |
| 02 | MATERIAL: FIBER CEMENT HORIZONTAL PLANK SIDING
COLOUR: MONTEREY TAUPE
MANUFACTURER: JAMES HARDIE
w. MATCHING TRIM |
| 03 | MATERIAL: FIBER CEMENT HORIZONTAL PLANK SIDING
COLOUR: PEPPERY ASH
MANUFACTURER: JAMES HARDIE
w. MATCHING TRIM |
| 04 | MATERIAL: FIBER CEMENT HORIZONTAL PLANK SIDING
COLOUR: MIDNIGHT BLACK
MANUFACTURER: JAMES HARDIE
w. MATCHING TRIM |
| 05 | MATERIAL: WOOD LOOK METAL PANEL
COLOUR: PECAN
MANUFACTURER: LUX
LOCATION: WALL, BALCONY SOFFIT |
| 06 | MATERIAL: BRICK VENEER
COLOUR: SMOKEHOUSE
MANUFACTURER: LXL
MODULAR, STANDARD COURSE |
| 07 | MATERIAL: METAL FLASHING
COLOUR: BLACK
MANUFACTURER: TBD |
| 08 | MATERIAL: PVC WINDOW
GLAZING: CLEAR GLASS
FRAM COLOUR: BLACK
MANUFACTURER: TBD |
| 09 | MATERIAL: PVC SLIDING PATIO DOOR
GLAZING: CLEAR GLASS
FRAME COLOUR: BLACK
MANUFACTURER: TBD |
| 10 | MATERIAL: PRE-FINISHED METAL RAILING
GLAZING: CLEAR GLASS
RAILING COLOUR: BLACK
MANUFACTURER: TBD |
| 11 | MATERIAL: EXTERIOR DOOR CW GLASS INSERT
FRAME COLOUR: BLACK
LOCATION: FRONT ENTRANCE
MANUFACTURER: TBD |
| 12 | MATERIAL: INSULATED EXTERIOR DOOR W/ GLASS INSERT
FRAME COLOUR: BLACK
LOCATION: EXIT STAIRS
MANUFACTURER: TBD |
| 13 | MATERIAL: WRAPPED COLUMN
COLOUR: a - BLACK
b - PECAN
c - COBBLE STONE
LOCATION: EXTERIOR
MANUFACTURER: TBD / LUX |
| 14 | MATERIAL: PREFINISHED METAL SOFFIT
COLOUR: a - BLACK
b - PECAN
LOCATION: SOFFIT
MANUFACTURER: TBD / LUX |
| 15 | MATERIAL: PREFINISHED METAL BALCONY FASCIA
COLOUR: BLACK
LOCATION: FASCIA
MANUFACTURER: TBD |
| 16 | MATERIAL: ROOF FASCIA
COLOUR: BLACK
LOCATION: FASCIA
MANUFACTURER: TBD |
| 17 | MATERIAL: FIBER CEMENT PANEL SIDING
COLOUR: MIDNIGHT BLACK
MANUFACTURER: JAMES HARDIE
w. MATCHING EZ TRIM |
| 18 | MATERIAL: FIBER CEMENT HORIZONTAL PLANK SIDING
COLOUR: COBBLE STONE
MANUFACTURER: JAMES HARDIE
w. MATCHING TRIM |
| 19 | MATERIAL: PRIVACY SCREEN CW FROSTED GLASS INSERT
COLOUR: BLACK W/ FROSTED GLASS
MANUFACTURER: TBC |
| 20 | MATERIAL: INSULATED EXTERIOR DOOR
FRAME COLOUR: BLACK
LOCATION: EXIT STAIRS
MANUFACTURER: TBD |
| 21 | MATERIAL: INSULATED EXTERIOR DOOR
FRAME COLOUR: a - MONTEREY TAUPE
b - PEPPERY ASH
LOCATION: FRONT ENTRANCE
MANUFACTURER: TBD |
| 22 | MATERIAL: 'OH GARAGE / PARKADE DOOR
FRAME COLOUR: a - MONTEREY TAUPE
b - PEPPERY ASH
MANUFACTURER: TBD |
| 23 | MATERIAL: ASPHALT SHINGLES
COLOUR: DUAL BLACK
MANUFACTURER: KO |
| 24 | MATERIAL: FIBER CEMENT PANEL SIDING
COLOUR: a - COBBLE STONE
b - MONTEREY TAUPE
MANUFACTURER: JAMES HARDIE
w. MATCHING TRIM BATTEN BOARDS |
| 25 | MATERIAL: FIBER CEMENT SHINGLE SIDING
COLOUR: a - COBBLE STONE
b - MONTEREY TAUPE
c - PEPPERY ASH
MANUFACTURER: JAMES HARDIE
w. MATCHING TRIM |
| 26 | MATERIAL: PRE-FINISHED METAL RAILING - PICKET
COLOUR: BLACK
MANUFACTURER: TBD |
| 27 | MATERIAL: POWDER COATED ALUMINUM PRIVACY SCREEN
COLOUR: BLACK
MANUFACTURER: HIDEAWAY |

GENERAL NOTES:

1. COLOURS AND MATERIALS SELECTED ARE FOR REFERENCE ONLY, FINAL SELECTION SUBJECT TO MANUFACTURER PRICING AND AVAILABILITY.
2. MATCHING ALTERNATE MANUFACTURER MATERIALS MAY BE USED IF APPROVED BY ARCHITECT AND OWNER PRIOR TO CONSTRUCTION.
3. CHANGES OF COLOUR AND MATERIAL OCCUR AT INSIDE CORNERS, UNLESS NOTED OTHERWISE.
4. FLASHING TO MATCH COLOUR OF MATERIAL BELOW, UNLESS NOTED OTHERWISE.
5. TRIM TO MATCH COLOUR OF ADJACENT MATERIAL, UNLESS NOTED OTHERWISE.

NOTES

- ALL RAILINGS TO BE TOP MOUNTED, DOUBLE TOP BAR SQUARE BAR PROFILE
- ALL BALCONY GLASS TO BE PAINTED BLACK
- ALL EXTERIOR GRILLS, VENTS & FLASHING COLOUR TO MATCH ADJACENT MATERIAL

HATCH LEGEND - (HATCHES ENLARGED FOR CLARITY)

GLAZING
CLEAR

FIBRE CEMENT SIDING
PANEL
BASIS OF DESIGN: JH COBBLE STONE

FIBRE CEMENT SIDING
HORIZONTAL PLANK, SQUARE CHANNEL
BASIS OF DESIGN: JH ARTISAN SIDING
COLOUR: MONTEREY TAUPE

FIBRE CEMENT SIDING
HORIZONTAL PLANK, SQUARE CHANNEL
BASIS OF DESIGN: JH ARTISAN SIDING
COLOUR: PEPPERY ASH

FIBRE CEMENT SIDING
HORIZONTAL PLANK, SQUARE CHANNEL
BASIS OF DESIGN: JH ARTISAN SIDING
COLOUR: MIDNIGHT BLACK

PREFINISHED METAL SIDING
BASIS OF DESIGN: LUX PANEL
COLOUR: PECAN

BRICK VENEER
BASIS OF DESIGN: LXL
MODULAR, STANDARD COURSE
COLOUR: SMOKEHOUSE

MULLIONS: WHITE

MULLIONS: BLACK

DATE	ISSUED FOR	REV
2025-08-20	ISSUE FOR DEVELOPMENT PERMIT	1
2026-08-10	ISSUE FOR DR1	2

partners Development Group


This drawing has been prepared solely for the use of PARTNERS DEVELOPMENT GROUP and there are no representations of any kind made by NORR to any party with whom NORR has not entered into a contract.

This drawing shall not be used for construction purposes until the seal appearing hereon is signed and dated by the Architect or Engineer

Project Component

DEVELOPMENT PERMIT

Key Plan

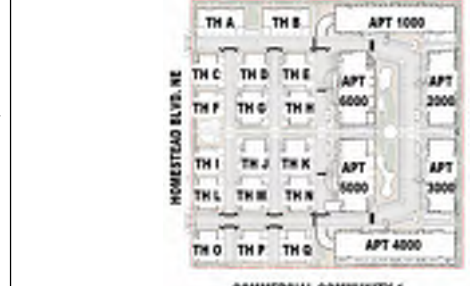

Consultants

Survey: URBAN SYSTEMS
Civil: VERITAS DEVELOPMENT SOLUTIONS
Architecture: NORR
Structural: NORR
Mechanical: EMBE CONSULTING ENGINEERS INC
Electrical: EMBE CONSULTING ENGINEERS INC
Interiors: PI DESIGN GROUP

Seal(s)

2

NORR

2300, 411 - 1st Street SE
Calgary, AB, Canada T2G 4Y5
norr.com

NORR Architects Engineers Planners
A Partnership of Corporations

Jonathan Hughes, Architect, AIA, CMA, RIBC, RIBA, AIA, AIAPE
Allan Tait, P.Eng., P.Eng., AIAPE
Chris Hall, P.Eng., AIAPE

Project Manager

Tariq Almasashi

Project Leader

David Schway

Client

PARTNERS DEVELOPMENT GROUP

CLIENT ADDRESS

Partners Dev Group -
Homestead Phase 8

CITY, PROVINCE, COUNTRY

TH F - OVERALL BUILDING
ELEVATIONS

Scale

As indicated

Project No.

RZ1124-0166

Drawing No.

DP40-F-01



1 Side Elevation Street - TH F
DP40-F-02 SCALE: 1:50



2 Side Elevation Blind - TH F
DP40-F-02 SCALE: 1:50

ELEVATION LEGEND

01	MATERIAL: FIBER CEMENT PANEL SIDING COLOUR: COBBLE STONE MANUFACTURER: JAMES HARDIE w. MATCHING EZ TRIM
02	MATERIAL: FIBER CEMENT HORIZONTAL PLANK SIDING COLOUR: MONTEREY TAUPE MANUFACTURER: JAMES HARDIE w. MATCHING TRIM
03	MATERIAL: FIBER CEMENT HORIZONTAL PLANK SIDING COLOUR: PEPPERY ASH MANUFACTURER: JAMES HARDIE w. MATCHING TRIM
04	MATERIAL: FIBER CEMENT HORIZONTAL PLANK SIDING COLOUR: MIDNIGHT BLACK MANUFACTURER: JAMES HARDIE w. MATCHING TRIM
05	MATERIAL: WOOD LOOK METAL PANEL COLOUR: PECAN MANUFACTURER: LUX LOCATION: WALL, BALCONY SOFFIT
06	MATERIAL: BRICK VENEER COLOUR: SMOKEHOUSE MANUFACTURER: LXL MODULAR, STANDARD COURSE
07	MATERIAL: METAL FLASHING COLOUR: BLACK MANUFACTURER: TBD
08	MATERIAL: PVC WINDOW GLAZING: CLEAR GLASS FRAM COLOUR: BLACK MANUFACTURER: TBD
09	MATERIAL: PVC SLIDING PATIO DOOR GLAZING: CLEAR GLASS FRAME COLOUR: BLACK MANUFACTURER: TBD
10	MATERIAL: PRE-FINISHED METAL RAILING GLAZING: CLEAR GLASS RAILING COLOUR: BLACK MANUFACTURER: TBD
11	MATERIAL: EXTERIOR DOOR CW GLASS INSERT FRAME COLOUR: BLACK LOCATION: FRONT ENTRANCE MANUFACTURER: TBD
12	MATERIAL: INSULATED EXTERIOR DOOR W/ GLASS INSERT FRAME COLOUR: BLACK LOCATION: EXIT STAIRS MANUFACTURER: TBD
13	MATERIAL: WRAPPED COLUMN COLOUR: a - BLACK b - PECAN c - COBBLE STONE LOCATION: EXTERIOR MANUFACTURER: TBD / LUX
14	MATERIAL: PREFINISHED METAL SOFFIT COLOUR: a - BLACK b - PECAN LOCATION: SOFFIT MANUFACTURER: TBD / LUX
15	MATERIAL: PREFINISHED METAL BALCONY FASCIA COLOUR: BLACK LOCATION: FASCIA MANUFACTURER: TBD
16	MATERIAL: ROOF FASCIA COLOUR: BLACK LOCATION: FASCIA MANUFACTURER: TBD
17	MATERIAL: FIBER CEMENT PANEL SIDING COLOUR: MIDNIGHT BLACK MANUFACTURER: JAMES HARDIE w. MATCHING EZ TRIM
18	MATERIAL: FIBER CEMENT HORIZONTAL PLANK SIDING COLOUR: COBBLE STONE MANUFACTURER: JAMES HARDIE w. MATCHING TRIM
19	MATERIAL: PRIVACY SCREEN CW FROSTED GLASS INSERT COLOUR: BLACK W/ FROSTED GLASS MANUFACTURER: TBC
20	MATERIAL: INSULATED EXTERIOR DOOR FRAME COLOUR: BLACK LOCATION: EXIT STAIRS MANUFACTURER: TBD
21	MATERIAL: INSULATED EXTERIOR DOOR FRAME COLOUR: a - MONTEREY TAUPE b - PEPPERY ASH LOCATION: FRONT ENTRANCE MANUFACTURER: TBD
22	MATERIAL: 'OH GARAGE' / PARKADE DOOR FRAME COLOUR: a - MONTEREY TAUPE b - PEPPERY ASH MANUFACTURER: TBD
23	MATERIAL: ASPHALT SHINGLES COLOUR: DUAL BLACK MANUFACTURER: KO
24	MATERIAL: FIBER CEMENT PANEL SIDING COLOUR: a - COBBLE STONE b - MONTEREY TAUPE MANUFACTURER: JAMES HARDIE w. MATCHING TRIM BATTEN BOARDS
25	MATERIAL: FIBER CEMENT SHINGLE SIDING COLOUR: a - COBBLE STONE b - MONTEREY TAUPE c - PEPPERY ASH MANUFACTURER: JAMES HARDIE w. MATCHING TRIM
26	MATERIAL: PRE-FINISHED METAL RAILING - PICKET COLOUR: BLACK MANUFACTURER: TBD
27	MATERIAL: POWDER COATED ALUMINUM PRIVACY SCREEN COLOUR: BLACK MANUFACTURER: HIDEAWAY

GENERAL NOTES:

1. COLOURS AND MATERIALS SELECTED ARE FOR REFERENCE ONLY, FINAL SELECTION SUBJECT TO MANUFACTURER PRICING AND AVAILABILITY.
2. MATCHING ALTERNATE MANUFACTURER MATERIALS MAY BE USED IF APPROVED BY ARCHITECT AND OWNER PRIOR TO CONSTRUCTION.
3. CHANGES OF COLOUR AND MATERIAL OCCUR AT INSIDE CORNERS, UNLESS NOTED OTHERWISE.
4. FLASHING TO MATCH COLOUR OF MATERIAL BELOW, UNLESS NOTED OTHERWISE.
5. TRIM TO MATCH COLOUR OF ADJACENT MATERIAL, UNLESS NOTED OTHERWISE.

NOTES

- ALL RAILINGS TO BE TOP MOUNTED, DOUBLE TOP BAR SQUARE BAR PROFILE
- ALL BALCONY GLASS TO BE PAINTED BLACK
- ALL EXTERIOR GRILLS, VENTS & FLASHING COLOUR TO MATCH ADJACENT MATERIAL

HATCH LEGEND - (HATCHES ENLARGED FOR CLARITY)

	GLAZING CLEAR
	FIBRE CEMENT SIDING PANEL BASIS OF DESIGN: JH COBBLE STONE
	FIBRE CEMENT SIDING HORIZONTAL PLANK, SQUARE CHANNEL BASIS OF DESIGN: JH ARTISAN SIDING COLOUR: MONTEREY TAUPE
	FIBRE CEMENT SIDING HORIZONTAL PLANK, SQUARE CHANNEL BASIS OF DESIGN: JH ARTISAN SIDING COLOUR: PEPPERY ASH
	FIBRE CEMENT SIDING HORIZONTAL PLANK, SQUARE CHANNEL BASIS OF DESIGN: JH ARTISAN SIDING COLOUR: MIDNIGHT BLACK
	PREFINISHED METAL SIDING BASIS OF DESIGN: LUX PANEL COLOUR: PECAN
	BRICK VENEER BASIS OF DESIGN: LXL MODULAR, STANDARD COURSE COLOUR: SMOKEHOUSE
	MULLIONS: WHITE
	MULLIONS: BLACK

DATE	ISSUED FOR	REV
2025-08-20	ISSUE FOR DEVELOPMENT PERMIT	1
2026-08-10	ISSUE FOR DR1	2

This drawing has been prepared solely for the use of PARTNERS DEVELOPMENT GROUP and there are no representations of any kind made by NORR to any party with whom NORR has not entered into a contract.

This drawing shall not be used for construction purposes until the seal appearing hereon is signed and dated by the Architect or Engineer

Project Component
DEVELOPMENT PERMIT



Consultants

Survey:	URBAN SYSTEMS
Civil:	VERITAS DEVELOPMENT SOLUTIONS
Architecture:	NORR
Structural:	
Mechanical:	EMBE CONSULTING ENGINEERS INC
Electrical:	EMBE CONSULTING ENGINEERS INC
Interiors:	
Landscape:	PI DESIGN GROUP

Seal(s)

NORR

2300, 411 – 1st Street SE
Calgary, AB, Canada T2G 4Y5
norr.com

NORR Architects Engineers Planners
A Partnership of Corporations

Jonathan Hughes, Architect, AIA, CMA, NBC, BNA, AIA, AIAPE
Allan Tamm, P.Eng., AIAPE
Chris Pelt, P.Eng., AIAPE

Project Manager Tariq Almasashi	Drawn Author
Project Leader David Schway	Checked Checker



Client
PARTNERS DEVELOPMENT GROUP

Project
Partners Dev Group - Homestead Phase 8

CITY, PROVINCE, COUNTRY
Drawing Title
TH F - OVERALL BUILDING ELEVATIONS

Scale	As indicated
Project No.	RZ1124-0166
Drawing No.	DP40-F-02

102 All Title Block - v.2023 - Rev (Sept23) - Copyright © 2023

  

	DATE	ISSUED FOR	REV
	2026-06-20	ISSUE FOR DEVELOPMENT PERMIT	1
	2026-08-10	ISSUE FOR DR1	2

Partners Development Group

This drawing has been prepared solely for the use of PARTNERS DEVELOPMENT GROUP and there are no representations of any kind made by NORR to any party with whom NORR has not entered into a contract.

This drawing shall not be used for construction purposes until the seal appearing hereon is signed and dated by the Architect or Engineer.

Project Component
DEVELOPMENT PERMIT

Key Plan

COMMERCIAL CORRIDOR 1
SUBJECT (S-C)

Consultants

- Survey: URBAN SYSTEMS
- Civil: VERITAS DEVELOPMENT SOLUTIONS
- Architecture: NORR
- Structural: EMBE CONSULTING ENGINEERS INC.
- Mechanical: EMBE CONSULTING ENGINEERS INC.
- Electrical: EMBE CONSULTING ENGINEERS INC.
- Interiors: PI DESIGN GROUP
- Landscape: PI DESIGN GROUP

Seal(s)

NORR
2300, 411 – 1st Street SE
Calgary, AB, Canada T2G 4Y5
norr.com
NORR Architects Engineers Planners
A Partnership of Corporations
Jonathan Hughes, Architect, AAA, OAA, ASCE, MAIA, AAEP
Kurtis Hesterman, Licensed Professional Geotechnical Engineer BC
Chris Pa, P.Eng., AFCEA

Project Manager Tang Almashti	Drawn Author
Project Leader David Schwy	Checked Checker

Client:
PARTNERS DEVELOPMENT GROUP

CLIENT ADDRESS
Project:
**Partners Dev Group -
Homestead Phase 8**

CITY, PROVINCE, COUNTRY
Drawing Title:
**TH G - OVERALL BUILDING
ELEVATIONS**

Scale:
As indicated

Project No.:
RZ1124-0166

Drawing No.:
DP40-G-01



1 Left Elevation TH G
DWG-G-03 SCALE: 1:50



2 Right Elevation TH G
DWG-G-03 SCALE: 1:50

ELEVATION LEGEND

- | | |
|----|--|
| 01 | MATERIAL: FIBER CEMENT PANEL SIDING
COLOUR: COBBLE STONE
w. MATCHING EZ TRIM |
| 02 | MATERIAL: FIBER CEMENT HORIZONTAL PLANK SIDING
COLOUR: MONTEREY TAUPE
MANUFACTURER: JAMES HARDIE
w. MATCHING TRIM |
| 03 | MATERIAL: FIBER CEMENT HORIZONTAL PLANK SIDING
COLOUR: PEPPERY ASH
MANUFACTURER: JAMES HARDIE
w. MATCHING TRIM |
| 04 | MATERIAL: FIBER CEMENT HORIZONTAL PLANK SIDING
COLOUR: MIDNIGHT BLACK
MANUFACTURER: JAMES HARDIE
w. MATCHING TRIM |
| 05 | MATERIAL: WOOD LOOK METAL PANEL
COLOUR: PECAN
LOCATION: WALL, BALCONY SOFFIT
MANUFACTURER: LUX |
| 06 | MATERIAL: BRICK VENEER
COLOUR: SMOKEHOUSE
MANUFACTURER: 1xL
MODULAR, STANDARD COURSE |
| 07 | MATERIAL: METAL FLASHING
COLOUR: BLACK
MANUFACTURER: TBD |
| 08 | MATERIAL: PVC WINDOW
GLAZING: CLEAR GLASS
FRAM COLOUR: BLACK
MANUFACTURER: TBD |
| 09 | MATERIAL: PVC SLIDING PATIO DOOR
GLAZING: CLEAR GLASS
FRAME COLOUR: BLACK
MANUFACTURER: TBD |
| 10 | MATERIAL: PRE-FINISHED METAL RAILING
GLAZING: CLEAR GLASS
RAILING COLOUR: BLACK
MANUFACTURER: TBD |
| 11 | MATERIAL: EXTERIOR DOOR CW GLASS INSERT
FRAME COLOUR: BLACK
LOCATION: FRONT ENTRANCE
MANUFACTURER: TBD |
| 12 | MATERIAL: INSULATED EXTERIOR DOOR W/ GLASS INSERT
FRAME COLOUR: BLACK
LOCATION: EXIT STAIRS
MANUFACTURER: TBD |
| 13 | MATERIAL: WRAPPED COLUMN
COLOUR: a - BLACK
b - PECAN
c - COBBLE STONE
LOCATION: EXTERIOR
MANUFACTURER: TBD / LUX |
| 14 | MATERIAL: PREFINISHED METAL SOFFIT
COLOUR: a - BLACK
b - PECAN
LOCATION: SOFFIT
MANUFACTURER: TBD / LUX |
| 15 | MATERIAL: PREFINISHED METAL BALCONY FASCIA
COLOUR: BLACK
LOCATION: FASCIA
MANUFACTURER: TBD |
| 16 | MATERIAL: ROOF FASCIA
COLOUR: BLACK
LOCATION: FASCIA
MANUFACTURER: TBD |
| 17 | MATERIAL: FIBER CEMENT PANEL SIDING
COLOUR: MIDNIGHT BLACK
MANUFACTURER: JAMES HARDIE
w. MATCHING EZ TRIM |
| 18 | MATERIAL: FIBER CEMENT HORIZONTAL PLANK SIDING
COLOUR: COBBLE STONE
MANUFACTURER: JAMES HARDIE
w. MATCHING TRIM |
| 19 | MATERIAL: PRIVACY SCREEN CW FROSTED GLASS INSERT
COLOUR: BLACK W/ FROSTED GLASS
MANUFACTURER: TBC |
| 20 | MATERIAL: INSULATED EXTERIOR DOOR
FRAME COLOUR: a - MONTEREY TAUPE
b - PEPPERY ASH
LOCATION: FRONT ENTRANCE
MANUFACTURER: TBD |
| 21 | MATERIAL: INSULATED EXTERIOR DOOR
FRAME COLOUR: a - MONTEREY TAUPE
b - PEPPERY ASH
LOCATION: FRONT ENTRANCE
MANUFACTURER: TBD |
| 22 | MATERIAL: OH GARAGE / PARKADE DOOR
FRAME COLOUR: a - MONTEREY TAUPE
b - PEPPERY ASH
MANUFACTURER: TBD |
| 23 | MATERIAL: ASPHALT SHINGLES
COLOUR: DUAL BLACK
MANUFACTURER: IKO |
| 24 | MATERIAL: FIBER CEMENT PANEL SIDING
COLOUR: a - COBBLE STONE
b - MONTEREY TAUPE
MANUFACTURER: JAMES HARDIE
w. MATCHING TRIM MATTEN BOARDS |
| 25 | MATERIAL: FIBER CEMENT SHINGLE SIDING
COLOUR: a - COBBLE STONE
b - MONTEREY TAUPE
c - PEPPERY ASH
MANUFACTURER: JAMES HARDIE
w. MATCHING TRIM |
| 26 | MATERIAL: PRE-FINISHED METAL RAILING - PICKET
COLOUR: BLACK
MANUFACTURER: TBD |
| 27 | MATERIAL: POWDER COATED ALUMINUM PRIVACY SCREEN
COLOUR: BLACK
MANUFACTURER: HIDEAWAY |

GENERAL NOTES:

1. COLOURS AND MATERIALS SELECTED ARE FOR REFERENCE ONLY, FINAL SELECTION SUBJECT TO MANUFACTURER PRICING AND AVAILABILITY.
2. MATCHING ALTERNATE MANUFACTURER MATERIALS MAY BE USED IF APPROVED BY ARCHITECT AND OWNER PRIOR TO CONSTRUCTION.
3. CHANGES OF COLOUR AND MATERIAL OCCUR AT INSIDE CORNERS, UNLESS NOTED OTHERWISE.
4. FLASHING TO MATCH COLOUR OF MATERIAL BELOW, UNLESS NOTED OTHERWISE.
5. TRIM TO MATCH COLOUR OF ADJACENT MATERIAL, UNLESS NOTED OTHERWISE.

NOTES

- ALL RAILINGS TO BE TOP MOUNTED, DOUBLE TOP BAR SQUARE BAR PROFILE
- ALL BALCONY GLASS TO BE PAINTED BLACK
- ALL EXTERIOR GRILLS, VENTS & FLASHING COLOUR TO MATCH ADJACENT MATERIAL

HATCH LEGEND - (HATCHES ENLARGED FOR CLARITY)

	GLAZING CLEAR
	FIBRE CEMENT SIDING PANEL BASIS OF DESIGN: JH COBBLE STONE
	FIBRE CEMENT SIDING HORIZONTAL PLANK, SQUARE CHANNEL BASIS OF DESIGN: JH ARTISAN SIDING COLOUR: MONTEREY TAUPE
	FIBRE CEMENT SIDING HORIZONTAL PLANK, SQUARE CHANNEL BASIS OF DESIGN: JH ARTISAN SIDING COLOUR: PEPPERY ASH
	FIBRE CEMENT SIDING HORIZONTAL PLANK, SQUARE CHANNEL BASIS OF DESIGN: JH ARTISAN SIDING COLOUR: MIDNIGHT BLACK
	PREFINISHED METAL SIDING BASIS OF DESIGN: LUX PANEL COLOUR: PECAN
	BRICK VENEER BASIS OF DESIGN: 1xL MODULAR, STANDARD COURSE COLOUR: SMOKEHOUSE
	MULLIONS: WHITE
	MULLIONS: BLACK

DATE	ISSUED FOR	REV
2025-06-20	ISSUE FOR DEVELOPMENT PERMIT	1
2026-08-10	ISSUE FOR DR1	2

partners
Development Group

This drawing has been prepared solely for the use of PARTNERS DEVELOPMENT GROUP and there are no representations of any kind made by NORR to any party with whom NORR has not entered into a contract.

This drawing shall not be used for construction purposes until the seal appearing hereon is signed and dated by the Architect or Engineer

Project Component
DEVELOPMENT PERMIT

Key Plan

Consultants

Survey:	URBAN SYSTEMS
Civil:	VERITAS DEVELOPMENT SOLUTIONS
Architecture:	NORR
Structural:	
Mechanical:	EMBE CONSULTING ENGINEERS INC
Electrical:	EMBE CONSULTING ENGINEERS INC
Interiors:	
Landscapes:	PI DESIGN GROUP

Seal(s)

2

NORR

2300, 411 - 1st Street SE
Calgary, AB, Canada T2G 4Y5
norr.com

NORR Architects Engineers Planner
A Partnership of Corporations

Jonathan Hughes, Architect, AIA, CMA, NBC, BNA, AIAA, AAPF
Allan Tait, P.Eng., P.Eng., P.Eng.
Chris Hall, P.Eng., AIAA

Project Manager Tariq Almasashi	Drawn Author
Project Leader David Schway	Checked Checker

Client

PARTNERS DEVELOPMENT GROUP

CLIENT ADDRESS

Project

Partners Dev Group - Homestead Phase 8

CITY, PROVINCE, COUNTRY

Drawing Title

TH G - OVERALL BUILDING ELEVATIONS

Scale

As indicated

Project No.

RZ1124-0166

Drawing No.

DP40-G-02

100 All Title Block - v.2023 - Rev (Sept23) - Copyright © 2023



1 Front Elevation TH H
SCALE: 1:50



2 Rear Elevation TH H
SCALE: 1:50

ELEVATION LEGEND

- 01 MATERIAL: FIBER CEMENT PANEL SIDING
COLOUR: COBBLE STONE
MANUFACTURER: JAMES HARDIE
w. MATCHING EZ TRIM
- 02 MATERIAL: FIBER CEMENT HORIZONTAL PLANK SIDING
COLOUR: MONTEREY TAUPE
MANUFACTURER: JAMES HARDIE
w. MATCHING TRIM
- 03 MATERIAL: FIBER CEMENT HORIZONTAL PLANK SIDING
COLOUR: PEPPERY ASH
MANUFACTURER: JAMES HARDIE
w. MATCHING TRIM
- 04 MATERIAL: FIBER CEMENT HORIZONTAL PLANK SIDING
COLOUR: MIDNIGHT BLACK
MANUFACTURER: JAMES HARDIE
w. MATCHING TRIM
- 05 MATERIAL: WOOD LOOK METAL PANEL
COLOUR: PECAN
MANUFACTURER: LUX
LOCATION: WALL, BALCONY SOFFIT
- 06 MATERIAL: BRICK VENEER
COLOUR: SMOKEHOUSE
MANUFACTURER: LXL
MODULAR, STANDARD COURSE
- 07 MATERIAL: METAL FLASHING
COLOUR: BLACK
MANUFACTURER: TBD
- 08 MATERIAL: PVC WINDOW
GLAZING: CLEAR GLASS
FRAME COLOUR: BLACK
MANUFACTURER: TBD
- 09 MATERIAL: PVC SLIDING PATIO DOOR
GLAZING: CLEAR GLASS
FRAME COLOUR: BLACK
MANUFACTURER: TBD
- 10 MATERIAL: PRE-FINISHED METAL RAILING
GLAZING: CLEAR GLASS
RAILING COLOUR: BLACK
MANUFACTURER: TBD
- 11 MATERIAL: EXTERIOR DOOR CW GLASS INSERT
FRAME COLOUR: BLACK
LOCATION: FRONT ENTRANCE
MANUFACTURER: TBD
- 12 MATERIAL: INSULATED EXTERIOR DOOR W/ GLASS INSERT
FRAME COLOUR: BLACK
LOCATION: EXIT STAIRS
MANUFACTURER: TBD
- 13 MATERIAL: WRAPPED COLUMN
COLOUR: a- BLACK
b- PECAN
c- COBBLE STONE
LOCATION: EXTERIOR
MANUFACTURER: TBD / LUX
- 14 MATERIAL: PREFINISHED METAL SOFFIT
COLOUR: a- BLACK
b- PECAN
LOCATION: SOFFIT
MANUFACTURER: TBD / LUX
- 15 MATERIAL: PREFINISHED METAL BALCONY FASCIA
COLOUR: BLACK
LOCATION: FASCIA
MANUFACTURER: TBD
- 16 MATERIAL: ROOF FASCIA
COLOUR: BLACK
LOCATION: FASCIA
MANUFACTURER: TBD
- 17 MATERIAL: FIBER CEMENT PANEL SIDING
COLOUR: MIDNIGHT BLACK
MANUFACTURER: JAMES HARDIE
w. MATCHING EZ TRIM
- 18 MATERIAL: FIBER CEMENT HORIZONTAL PLANK SIDING
COLOUR: COBBLE STONE
MANUFACTURER: JAMES HARDIE
w. MATCHING TRIM
- 19 MATERIAL: PRIVACY SCREEN CW FROSTED GLASS INSERT
COLOUR: BLACK W/ FROSTED GLASS
MANUFACTURER: TBC
- 20 MATERIAL: INSULATED EXTERIOR DOOR
FRAME COLOUR: BLACK
LOCATION: EXIT STAIRS
MANUFACTURER: TBD
- 21 MATERIAL: INSULATED EXTERIOR DOOR
FRAME COLOUR: a- MONTEREY TAUPE
b- PEPPERY ASH
LOCATION: FRONT ENTRANCE
MANUFACTURER: TBD
- 22 MATERIAL: OH GARAGE / PARKADE DOOR
FRAME COLOUR: a- MONTEREY TAUPE
b- PEPPERY ASH
MANUFACTURER: TBD
- 23 MATERIAL: ASPHALT SHINGLES
COLOUR: DUAL, BLACK
MANUFACTURER: IRO
- 24 MATERIAL: FIBER CEMENT PANEL SIDING
COLOUR: a- COBBLE STONE
b- MONTEREY TAUPE
MANUFACTURER: JAMES HARDIE
w. MATCHING TRIM BATTEN BOARDS
- 25 MATERIAL: FIBER CEMENT SHINGLE SIDING
COLOUR: a- COBBLE STONE
b- MONTEREY TAUPE
c- PEPPERY ASH
MANUFACTURER: JAMES HARDIE
w. MATCHING TRIM
- 26 MATERIAL: PRE-FINISHED METAL RAILING - PICKET
COLOUR: BLACK
MANUFACTURER: TBD
- 27 MATERIAL: POWDER COATED ALUMINUM PRIVACY SCREEN
COLOUR: BLACK
MANUFACTURER: HIDEAWAY

GENERAL NOTES:

1. COLOURS AND MATERIALS SELECTED ARE FOR REFERENCE ONLY, FINAL SELECTION SUBJECT TO MANUFACTURER PRICING AND AVAILABILITY.
2. MATCHING ALTERNATE MANUFACTURER MATERIALS MAY BE USED IF APPROVED BY ARCHITECT AND OWNER PRIOR TO CONSTRUCTION.
3. CHANGES OF COLOUR AND MATERIAL OCCUR AT INSIDE CORNERS, UNLESS NOTED OTHERWISE.
4. FLASHING TO MATCH COLOUR OF MATERIAL BELOW, UNLESS NOTED OTHERWISE.
5. TRIM TO MATCH COLOUR OF ADJACENT MATERIAL, UNLESS NOTED OTHERWISE.

NOTES

- ALL RAILINGS TO BE TOP MOUNTED, DOUBLE TOP BAR SQUARE BAR PROFILE
- ALL BALCONY GLASS TO BE PAINTED BLACK
- ALL EXTERIOR GRILLS, VENTS & FLASHING COLOUR TO MATCH ADJACENT MATERIAL

HATCH LEGEND - (HATCHES ENLARGED FOR CLARITY)

GLAZING CLEAR	
FIBRE CEMENT SIDING PANEL BASIS OF DESIGN: JH COBBLE STONE	
FIBRE CEMENT SIDING HORIZONTAL PLANK, SQUARE CHANNEL BASIS OF DESIGN: JH ARTISAN SIDING COLOUR: MONTEREY TAUPE	
FIBRE CEMENT SIDING HORIZONTAL PLANK, SQUARE CHANNEL BASIS OF DESIGN: JH ARTISAN SIDING COLOUR: PEPPERY ASH	
FIBRE CEMENT SIDING HORIZONTAL PLANK, SQUARE CHANNEL BASIS OF DESIGN: JH ARTISAN SIDING COLOUR: MIDNIGHT BLACK	
PREFINISHED METAL SIDING BASIS OF DESIGN: LUX I-PANEL COLOUR: PECAN	
BRICK VENEER BASIS OF DESIGN: LXL MODULAR, STANDARD COURSE COLOUR: SMOKEHOUSE	

MULLIONS: WHITE

MULLIONS: BLACK

DATE	ISSUED FOR	REV
2025-08-20	ISSUE FOR DEVELOPMENT PERMIT	1
2026-08-10	ISSUE FOR DR1	2

This drawing has been prepared solely for the use of PARTNERS DEVELOPMENT GROUP and there are no representations of any kind made by NORR to any party with whom NORR has not entered into a contract.

This drawing shall not be used for construction purposes until the seal appearing hereon is signed and dated by the Architect or Engineer

Project Component
DEVELOPMENT PERMIT

Key Plan

Consultants
Survey: URBAN SYSTEMS
Civil: VERITAS DEVELOPMENT SOLUTIONS
Architecture: NORR
Structural: NORR
Mechanical: EMBE CONSULTING ENGINEERS INC
Electrical: EMBE CONSULTING ENGINEERS INC
Interiors: PI DESIGN GROUP
Landscape: PI DESIGN GROUP

Seal(s)

NORR

NORR OFFICE ADDRESS
norr.com

Project Manager
Tariq Almasashi
Project Leader
David Schwy

Drawn
Author
Checked
Checker

Client
PARTNERS DEVELOPMENT GROUP

Project
Partners Dev Group - Homestead Phase 8


CITY, PROVINCE, COUNTRY
Drawing Title
TH H - OVERALL BUILDING ELEVATIONS

Scale
As indicated


Project No.
RZ1124-0166

Drawing No.
DP40-H-01

8/10/2025 5:44:23 PM
Autodesk Docs | Partners Dev Group - Homestead Phase 8 | RZ1124-0166 - Partners HomesteadPH8_A1_TerraceElevations.dwg
RZ1124-0166 - Partners HomesteadPH8_A1_TerraceElevations.dwg

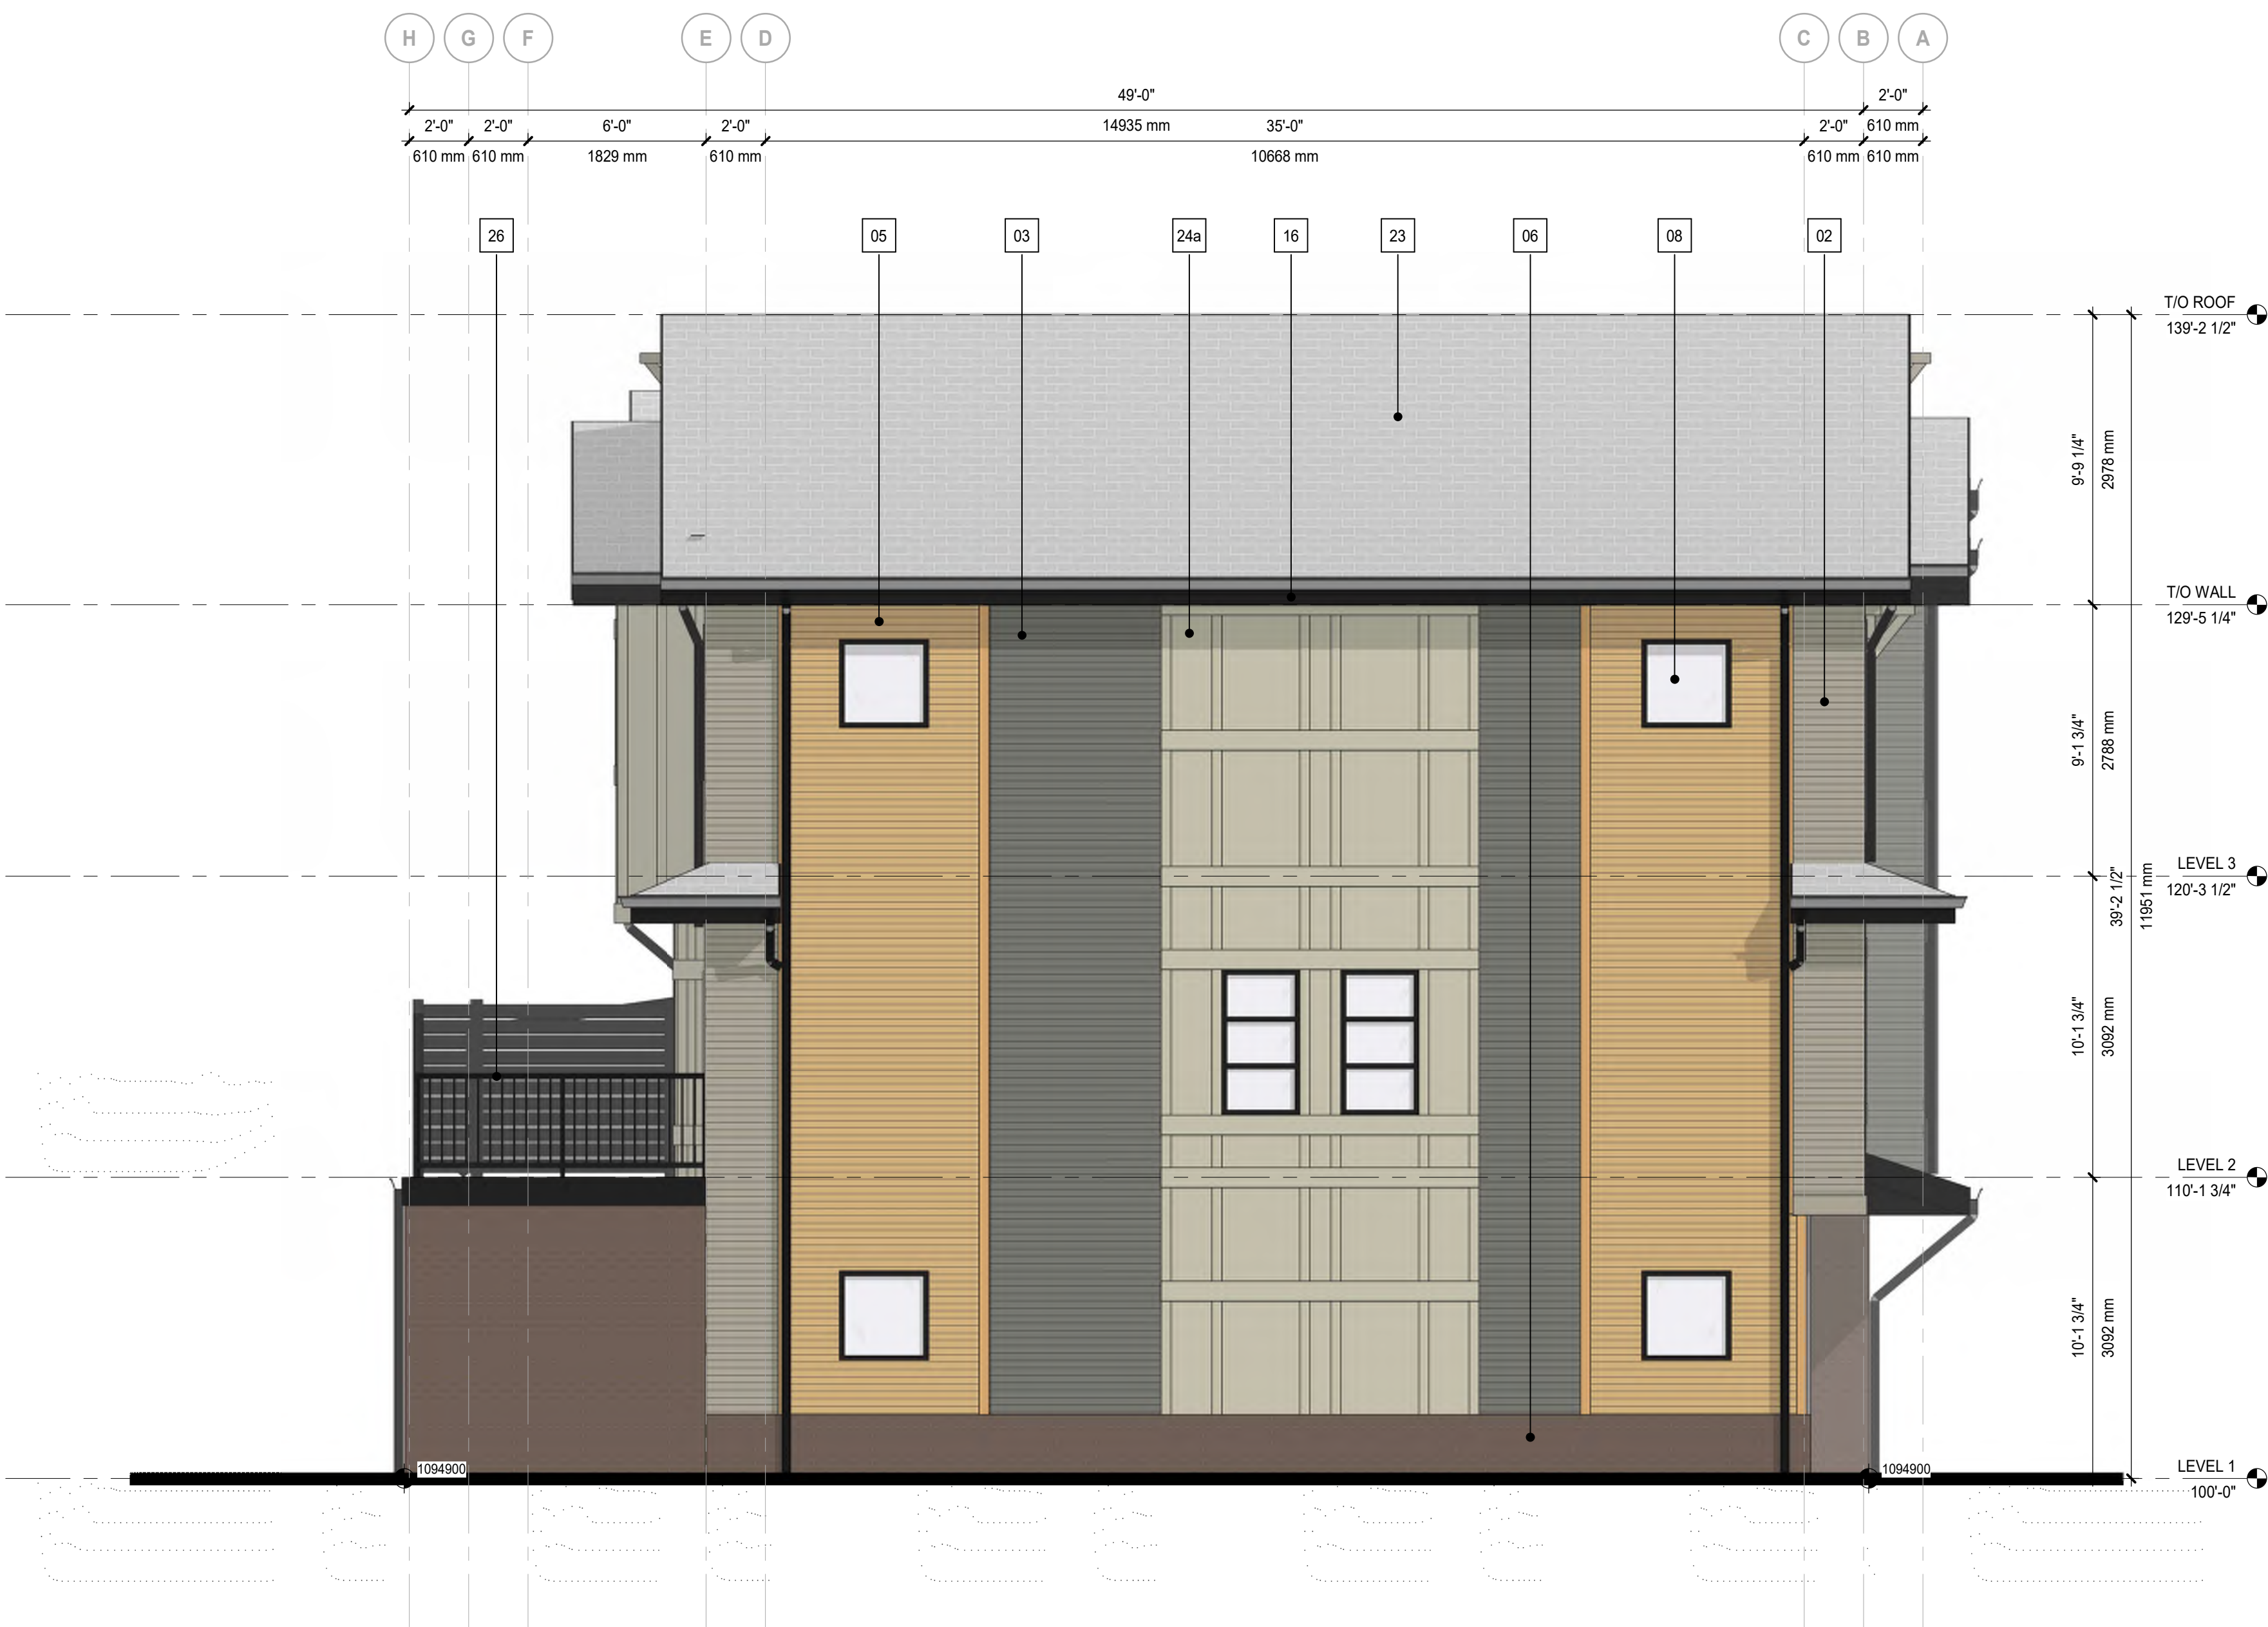

1 Left Elevation TH H
DP40-H-02
SCALE: 1:50

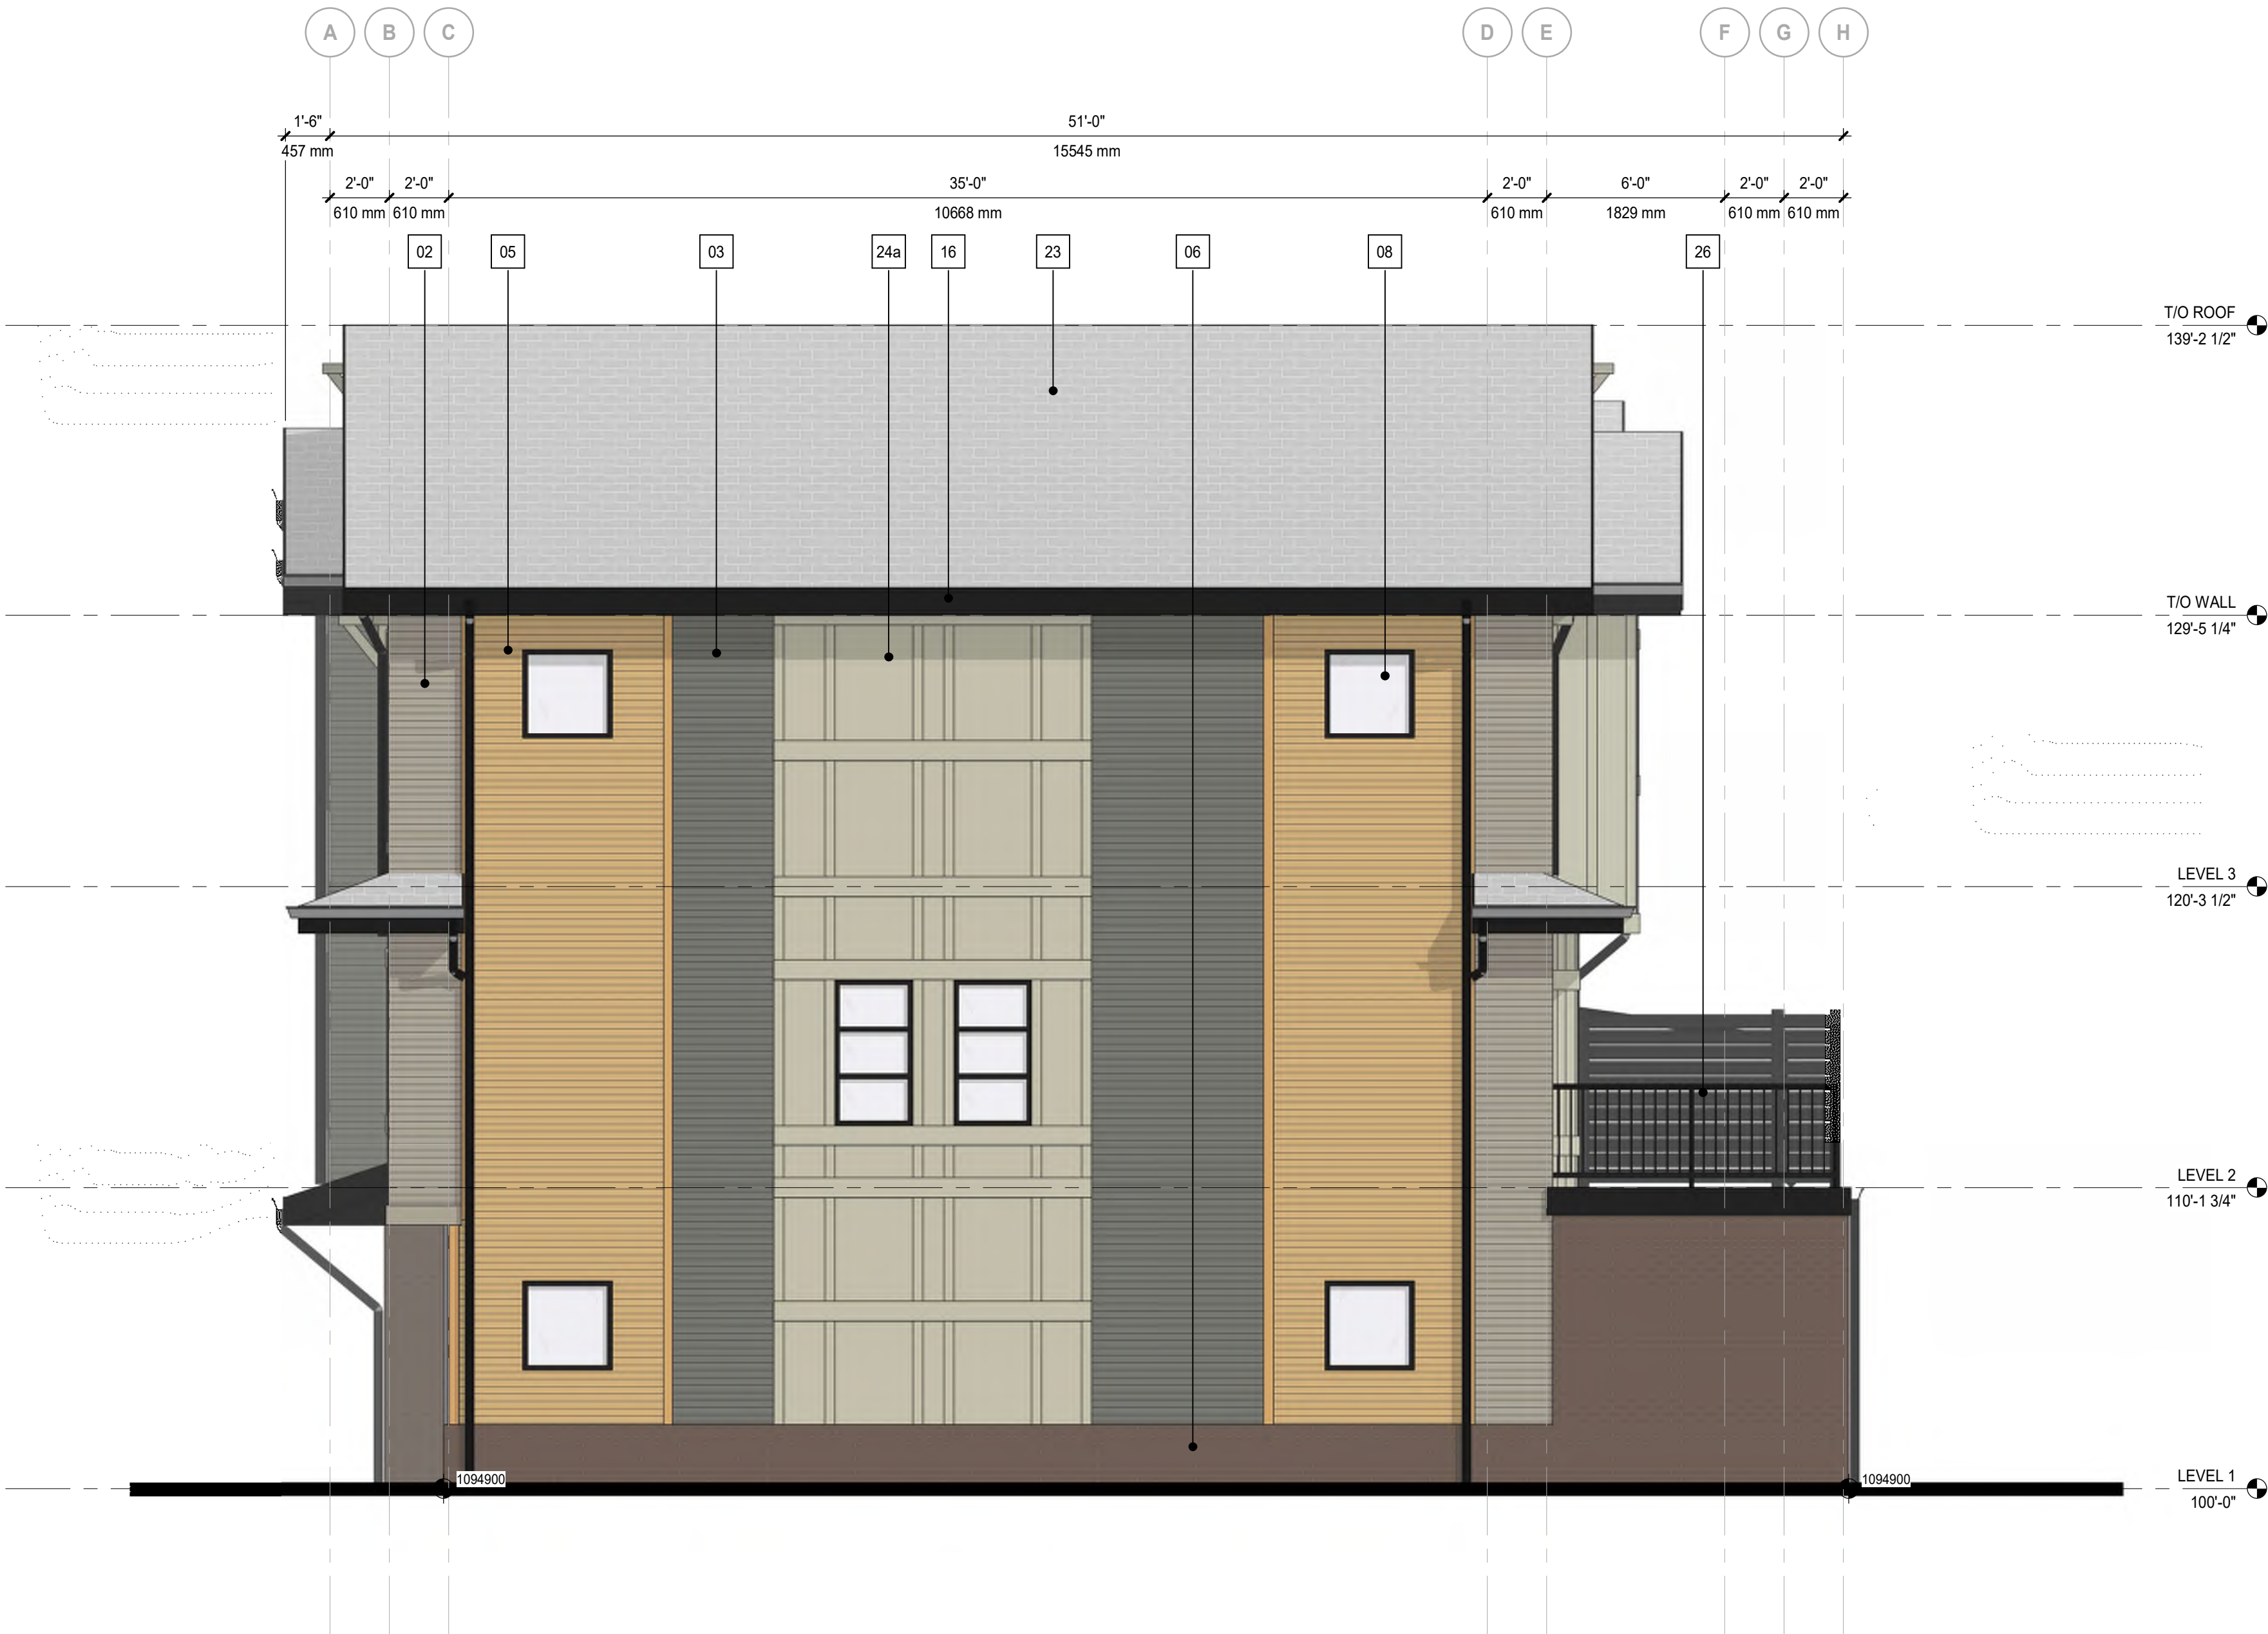

2 Right Elevation TH H
DP40-H-02
SCALE: 1:50

ELEVATION LEGEND

- | | |
|----|--|
| 01 | MATERIAL: FIBER CEMENT PANEL SIDING
COLOUR: COBBLE STONE
MANUFACTURER: JAMES HARDIE
w. MATCHING EZ TRIM |
| 02 | MATERIAL: FIBER CEMENT HORIZONTAL PLANK SIDING
COLOUR: MONTEREY TAUPE
MANUFACTURER: JAMES HARDIE
w. MATCHING TRIM |
| 03 | MATERIAL: FIBER CEMENT HORIZONTAL PLANK SIDING
COLOUR: PEPPERY ASH
MANUFACTURER: JAMES HARDIE
w. MATCHING TRIM |
| 04 | MATERIAL: FIBER CEMENT HORIZONTAL PLANK SIDING
COLOUR: MIDNIGHT BLACK
MANUFACTURER: JAMES HARDIE
w. MATCHING TRIM |
| 05 | MATERIAL: WOOD LOOK METAL PANEL
COLOUR: PECAN
MANUFACTURER: LUX
LOCATION: WALL, BALCONY SOFFIT |
| 06 | MATERIAL: BRICK VENEER
COLOUR: SMOKEHOUSE
MANUFACTURER: LXL
MODULAR, STANDARD COURSE |
| 07 | MATERIAL: METAL FLASHING
COLOUR: BLACK
MANUFACTURER: TBD |
| 08 | MATERIAL: PVC WINDOW
GLAZING: CLEAR GLASS
FRAM COLOUR: BLACK
MANUFACTURER: TBD |
| 09 | MATERIAL: PVC SLIDING PATIO DOOR
GLAZING: CLEAR GLASS
FRAME COLOUR: BLACK
MANUFACTURER: TBD |
| 10 | MATERIAL: PRE-FINISHED METAL RAILING
GLAZING: CLEAR GLASS
RAILING COLOUR: BLACK
MANUFACTURER: TBD |
| 11 | MATERIAL: EXTERIOR DOOR CW GLASS INSERT
FRAME COLOUR: BLACK
LOCATION: FRONT ENTRANCE
MANUFACTURER: TBD |
| 12 | MATERIAL: INSULATED EXTERIOR DOOR W/ GLASS INSERT
FRAME COLOUR: BLACK
LOCATION: EXIT STAIRS
MANUFACTURER: TBD |
| 13 | MATERIAL: WRAPPED COLUMN
COLOUR: a - BLACK
b - PECAN
c - COBBLE STONE
LOCATION: EXTERIOR
MANUFACTURER: TBD / LUX |
| 14 | MATERIAL: PREFINISHED METAL SOFFIT
COLOUR: a - BLACK
b - PECAN
LOCATION: SOFFIT
MANUFACTURER: TBD / LUX |
| 15 | MATERIAL: PREFINISHED METAL BALCONY FASCIA
COLOUR: BLACK
LOCATION: FASCIA
MANUFACTURER: TBD |
| 16 | MATERIAL: ROOF FASCIA
COLOUR: BLACK
LOCATION: FASCIA
MANUFACTURER: TBD |
| 17 | MATERIAL: FIBER CEMENT PANEL SIDING
COLOUR: MIDNIGHT BLACK
MANUFACTURER: JAMES HARDIE
w. MATCHING EZ TRIM |
| 18 | MATERIAL: FIBER CEMENT HORIZONTAL PLANK SIDING
COLOUR: COBBLE STONE
MANUFACTURER: JAMES HARDIE
w. MATCHING TRIM |
| 19 | MATERIAL: PRIVACY SCREEN CW FROSTED GLASS INSERT
COLOUR: BLACK W/ FROSTED GLASS
MANUFACTURER: TBC |
| 20 | MATERIAL: INSULATED EXTERIOR DOOR
FRAME COLOUR: BLACK
LOCATION: EXIT STAIRS
MANUFACTURER: TBD |
| 21 | MATERIAL: INSULATED EXTERIOR DOOR
FRAME COLOUR: a - MONTEREY TAUPE
b - PEPPERY ASH
LOCATION: FRONT ENTRANCE
MANUFACTURER: TBD |
| 22 | MATERIAL: OH GARAGE / PARKADE DOOR
FRAME COLOUR: a - MONTEREY TAUPE
b - PEPPERY ASH
MANUFACTURER: TBD |
| 23 | MATERIAL: ASPHALT SHINGLES
COLOUR: DUAL BLACK
MANUFACTURER: IKO |
| 24 | MATERIAL: FIBER CEMENT PANEL SIDING
COLOUR: a - COBBLE STONE
b - MONTEREY TAUPE
MANUFACTURER: JAMES HARDIE
w. MATCHING TRIM BATTEN BOARDS |
| 25 | MATERIAL: FIBER CEMENT SHINGLE SIDING
COLOUR: a - COBBLE STONE
b - MONTEREY TAUPE
c - PEPPERY ASH
MANUFACTURER: JAMES HARDIE
w. MATCHING TRIM |
| 26 | MATERIAL: PREFINISHED METAL RAILING - PICKET
COLOUR: BLACK
MANUFACTURER: TBD |
| 27 | MATERIAL: POWDER COATED ALUMINUM PRIVACY SCREEN
COLOUR: BLACK
MANUFACTURER: HIDEAWAY |

GENERAL NOTES:

- COLOURS AND MATERIALS SELECTED ARE FOR REFERENCE ONLY, FINAL SELECTION SUBJECT TO MANUFACTURER PRICING AND AVAILABILITY.
- MATCHING ALTERNATE MANUFACTURER MATERIALS MAY BE USED IF APPROVED BY ARCHITECT AND OWNER PRIOR TO CONSTRUCTION.
- CHANGES OF COLOUR AND MATERIAL OCCUR AT INSIDE CORNERS, UNLESS NOTED OTHERWISE.
- FLASHING TO MATCH COLOUR OF MATERIAL BELOW, UNLESS NOTED OTHERWISE.
- TRIM TO MATCH COLOUR OF ADJACENT MATERIAL, UNLESS NOTED OTHERWISE.

NOTES

- ALL RAILINGS TO BE TOP MOUNTED, DOUBLE TOP BAR SQUARE BAR PROFILE
- ALL BALCONY GLASS TO BE PAINTED BLACK
- ALL EXTERIOR GRILLS, VENTS & FLASHING COLOUR TO MATCH ADJACENT MATERIAL

HATCH LEGEND - (HATCHES ENLARGED FOR CLARITY)

- | | |
|---|--|
| GLAZING
CLEAR | |
| FIBRE CEMENT SIDING
PANEL
BASIS OF DESIGN: JH COBBLE STONE | |
| FIBRE CEMENT SIDING
HORIZONTAL PLANK, SQUARE CHANNEL
BASIS OF DESIGN: JH ARTISAN SIDING
COLOUR: MONTEREY TAUPE | |
| FIBRE CEMENT SIDING
HORIZONTAL PLANK, SQUARE CHANNEL
BASIS OF DESIGN: JH ARTISAN SIDING
COLOUR: PEPPERY ASH | |
| FIBRE CEMENT SIDING
HORIZONTAL PLANK, SQUARE CHANNEL
BASIS OF DESIGN: JH ARTISAN SIDING
COLOUR: MIDNIGHT BLACK | |
| PREFINISHED METAL SIDING
BASIS OF DESIGN: LUX PANEL
COLOUR: PECAN | |
| BRICK VENEER
BASIS OF DESIGN: LXL
MODULAR, STANDARD COURSE
COLOUR: SMOKEHOUSE | |

- | | |
|-----------------|--|
| MULLIONS: WHITE | |
| MULLIONS: BLACK | |

DATE	ISSUED FOR	REV
2025-08-20	ISSUE FOR DEVELOPMENT PERMIT	1
2026-08-10	ISSUE FOR DR1	2

4

partners
Development Group

This drawing has been prepared solely for the use of PARTNERS DEVELOPMENT GROUP and there are no representations of any kind made by NORR to any party with whom NORR has not entered into a contract.

This drawing shall not be used for construction purposes until the seal appearing hereon is signed and dated by the Architect or Engineer

Project Component
DEVELOPMENT PERMIT

Key Plan

Key Plan

Consultants

Survey:	URBAN SYSTEMS
Civil:	VERITAS DEVELOPMENT SOLUTIONS
Architecture:	NORR
Structural:	
Mechanical:	EMBE CONSULTING ENGINEERS INC
Electrical:	EMBE CONSULTING ENGINEERS INC
Interiors:	
Landscape:	PI DESIGN GROUP

Seal(s)

2

NORR

2300, 411 - 1st Street SE
Calgary, AB, Canada T2G 4Y5
norr.com

NORR Architects Engineers Planner
A Partnership of Corporations

Jonathan Hughes, Architect, AIA, OAA, ARBC, BNA, AIAAB, AAPPE
Allan Tamm, P.Eng., ARCSA
Chris Hall, P.Eng., ARCSA

Project Manager Tariq Almasashi	Drawn Author
Project Leader David Schwy	Checked Checker

Client

PARTNERS DEVELOPMENT GROUP

Project

Partners Dev Group - Homestead Phase 8

CITY, PROVINCE, COUNTRY

Drawing Title

TH H - OVERALL BUILDING ELEVATIONS

Scale

As indicated

Project No.

RZ1124-0166

Drawing No.

DP40-H-02



1 Front Elevation A - TH I
Scale: 1:50



2 Front Elevation B - TH I
Scale: 1:50

ELEVATION LEGEND

- | | |
|----|--|
| 01 | MATERIAL: FIBER CEMENT PANEL SIDING
COLOUR: COBBLE STONE
MANUFACTURER: JAMES HARDIE
w. MATCHING EZ TRIM |
| 02 | MATERIAL: FIBER CEMENT HORIZONTAL PLANK SIDING
COLOUR: MONTEREY TAUPE
MANUFACTURER: JAMES HARDIE
w. MATCHING TRIM |
| 03 | MATERIAL: FIBER CEMENT HORIZONTAL PLANK SIDING
COLOUR: PEPPERY ASH
MANUFACTURER: JAMES HARDIE
w. MATCHING TRIM |
| 04 | MATERIAL: FIBER CEMENT HORIZONTAL PLANK SIDING
COLOUR: MIDNIGHT BLACK
MANUFACTURER: JAMES HARDIE
w. MATCHING TRIM |
| 05 | MATERIAL: WOOD LOOK METAL PANEL
COLOUR: PECAN
MANUFACTURER: LUX
LOCATION: WALL, BALCONY SOFFIT |
| 06 | MATERIAL: BRICK VENEER
COLOUR: SMOKEHOUSE
MANUFACTURER: LXL
MODULAR, STANDARD COURSE |
| 07 | MATERIAL: METAL FLASHING
COLOUR: BLACK
MANUFACTURER: TBD |
| 08 | MATERIAL: PVC WINDOW
GLAZING: CLEAR GLASS
FRAME COLOUR: BLACK
MANUFACTURER: TBD |
| 09 | MATERIAL: PVC SLIDING PATIO DOOR
GLAZING: CLEAR GLASS
FRAME COLOUR: BLACK
MANUFACTURER: TBD |
| 10 | MATERIAL: PRE-FINISHED METAL RAILING
GLAZING: CLEAR GLASS
RAILING COLOUR: BLACK
MANUFACTURER: TBD |
| 11 | MATERIAL: EXTERIOR DOOR CW GLASS INSERT
FRAME COLOUR: BLACK
LOCATION: FRONT ENTRANCE
MANUFACTURER: TBD |
| 12 | MATERIAL: INSULATED EXTERIOR DOOR W/ GLASS INSERT
FRAME COLOUR: BLACK
LOCATION: EXIT STAIRS
MANUFACTURER: TBD |
| 13 | MATERIAL: WRAPPED COLUMN
COLOUR: a - BLACK
b - PECAN
c - COBBLE STONE
LOCATION: EXTERIOR
MANUFACTURER: TBD / LUX |
| 14 | MATERIAL: PREFINISHED METAL SOFFIT
COLOUR: a - BLACK
b - PECAN
LOCATION: SOFFIT
MANUFACTURER: TBD / LUX |
| 15 | MATERIAL: PREFINISHED METAL BALCONY FASCIA
COLOUR: BLACK
LOCATION: FASCIA
MANUFACTURER: TBD |
| 16 | MATERIAL: ROOF FASCIA
COLOUR: BLACK
LOCATION: FASCIA
MANUFACTURER: TBD |
| 17 | MATERIAL: FIBER CEMENT PANEL SIDING
COLOUR: MIDNIGHT BLACK
MANUFACTURER: JAMES HARDIE
w. MATCHING EZ TRIM |
| 18 | MATERIAL: FIBER CEMENT HORIZONTAL PLANK SIDING
COLOUR: COBBLE STONE
MANUFACTURER: JAMES HARDIE
w. MATCHING TRIM |
| 19 | MATERIAL: PRIVACY SCREEN CW FROSTED GLASS INSERT
COLOUR: BLACK W/ FROSTED GLASS
MANUFACTURER: TBC |
| 20 | MATERIAL: INSULATED EXTERIOR DOOR
FRAME COLOUR: BLACK
LOCATION: EXIT STAIRS
MANUFACTURER: TBD |
| 21 | MATERIAL: INSULATED EXTERIOR DOOR
FRAME COLOUR: a - MONTEREY TAUPE
b - PEPPERY ASH
LOCATION: FRONT ENTRANCE
MANUFACTURER: TBD |
| 22 | MATERIAL: 'OH GARAGE / PARKADE DOOR
FRAME COLOUR: a - MONTEREY TAUPE
b - PEPPERY ASH
MANUFACTURER: TBD |
| 23 | MATERIAL: ASPHALT SHINGLES
COLOUR: DUAL BLACK
MANUFACTURER: KO |
| 24 | MATERIAL: FIBER CEMENT PANEL SIDING
COLOUR: a - COBBLE STONE
b - MONTEREY TAUPE
MANUFACTURER: JAMES HARDIE
w. MATCHING TRIM BATTEN BOARDS |
| 25 | MATERIAL: FIBER CEMENT SHINGLE SIDING
COLOUR: a - COBBLE STONE
b - MONTEREY TAUPE
c - PEPPERY ASH
MANUFACTURER: JAMES HARDIE
w. MATCHING TRIM |
| 26 | MATERIAL: PRE-FINISHED METAL RAILING - PICKET
COLOUR: BLACK
MANUFACTURER: TBD |
| 27 | MATERIAL: POWDER COATED ALUMINUM PRIVACY SCREEN
COLOUR: BLACK
MANUFACTURER: HIDEAWAY |

GENERAL NOTES:

1. COLOURS AND MATERIALS SELECTED ARE FOR REFERENCE ONLY. FINAL SELECTION SUBJECT TO MANUFACTURER PRICING AND AVAILABILITY.
2. MATCHING ALTERNATE MANUFACTURER MATERIALS MAY BE USED IF APPROVED BY ARCHITECT AND OWNER PRIOR TO CONSTRUCTION.
3. CHANGES OF COLOUR AND MATERIAL OCCUR AT INSIDE CORNERS, UNLESS NOTED OTHERWISE.
4. FLASHING TO MATCH COLOUR OF MATERIAL BELOW, UNLESS NOTED OTHERWISE.
5. TRIM TO MATCH COLOUR OF ADJACENT MATERIAL, UNLESS NOTED OTHERWISE.

NOTES

- ALL RAILINGS TO BE TOP MOUNTED, DOUBLE TOP BAR SQUARE BAR PROFILE
- ALL BALCONY GLASS TO BE PAINTED BLACK
- ALL EXTERIOR GRILLS, VENTS & FLASHING COLOUR TO MATCH ADJACENT MATERIAL

HATCH LEGEND - (HATCHES ENLARGED FOR CLARITY)

- | | |
|--|---|
| | GLAZING
CLEAR |
| | FIBRE CEMENT SIDING
PANEL
BASIS OF DESIGN: JH COBBLE STONE |
| | FIBRE CEMENT SIDING
HORIZONTAL PLANK, SQUARE CHANNEL
BASIS OF DESIGN: JH ARTISAN SIDING
COLOUR: MONTEREY TAUPE |
| | FIBRE CEMENT SIDING
HORIZONTAL PLANK, SQUARE CHANNEL
BASIS OF DESIGN: JH ARTISAN SIDING
COLOUR: PEPPERY ASH |
| | FIBRE CEMENT SIDING
HORIZONTAL PLANK, SQUARE CHANNEL
BASIS OF DESIGN: JH ARTISAN SIDING
COLOUR: MIDNIGHT BLACK |
| | PREFINISHED METAL SIDING
BASIS OF DESIGN: LUX PANEL
COLOUR: PECAN |
| | BRICK VENEER
BASIS OF DESIGN: LXL
MODULAR, STANDARD COURSE
COLOUR: SMOKEHOUSE |

MULLIONS: WHITE

MULLIONS: BLACK

DATE	ISSUED FOR	REV
2025-08-20	ISSUE FOR DEVELOPMENT PERMIT	1
2026-08-10	ISSUE FOR DR1	2


This drawing has been prepared solely for the use of PARTNERS DEVELOPMENT GROUP and there are no representations of any kind made by NORR to any party with whom NORR has not entered into a contract.

This drawing shall not be used for construction purposes until the seal appearing hereon is signed and dated by the Architect or Engineer

Project Component

DEVELOPMENT PERMIT

Key Plan

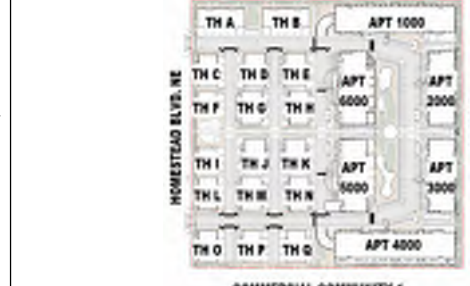

Consultants

Survey: URBAN SYSTEMS
Civil: VERITAS DEVELOPMENT SOLUTIONS
Architecture: NORR
Structural: NORR
Mechanical: EMBE CONSULTING ENGINEERS INC
Electrical: EMBE CONSULTING ENGINEERS INC
Interiors: PI DESIGN GROUP

Seal(s)

2

NORR

2300, 411 – 1st Street SE
Calgary, AB, Canada T2G 4Y5
nor.com

NORR Architects Engineers Planners
A Partnership of Corporations

Jonathan Hughes, Architect, AIA, CMA, RIBC, RIBA, AIA, AIAPE
Allan Tamm, P.Eng., AIAPE
Chris Hall, P.Eng., AIAPE

Project Manager

Tariq Almasashi

Project Leader

David Schway

Client

PARTNERS DEVELOPMENT GROUP

Client ADDRESS

**Partners Dev Group -
Homestead Phase 8**

CITY, PROVINCE, COUNTRY

Drawing Title
**TH 1 - OVERALL BUILDING
ELEVATIONS**


Scale
As indicated

Project No.
RZ1124-0166

Drawing No.
DP40-I-01



1 Side Elevation Street - TH 1
SCALE: 1:50

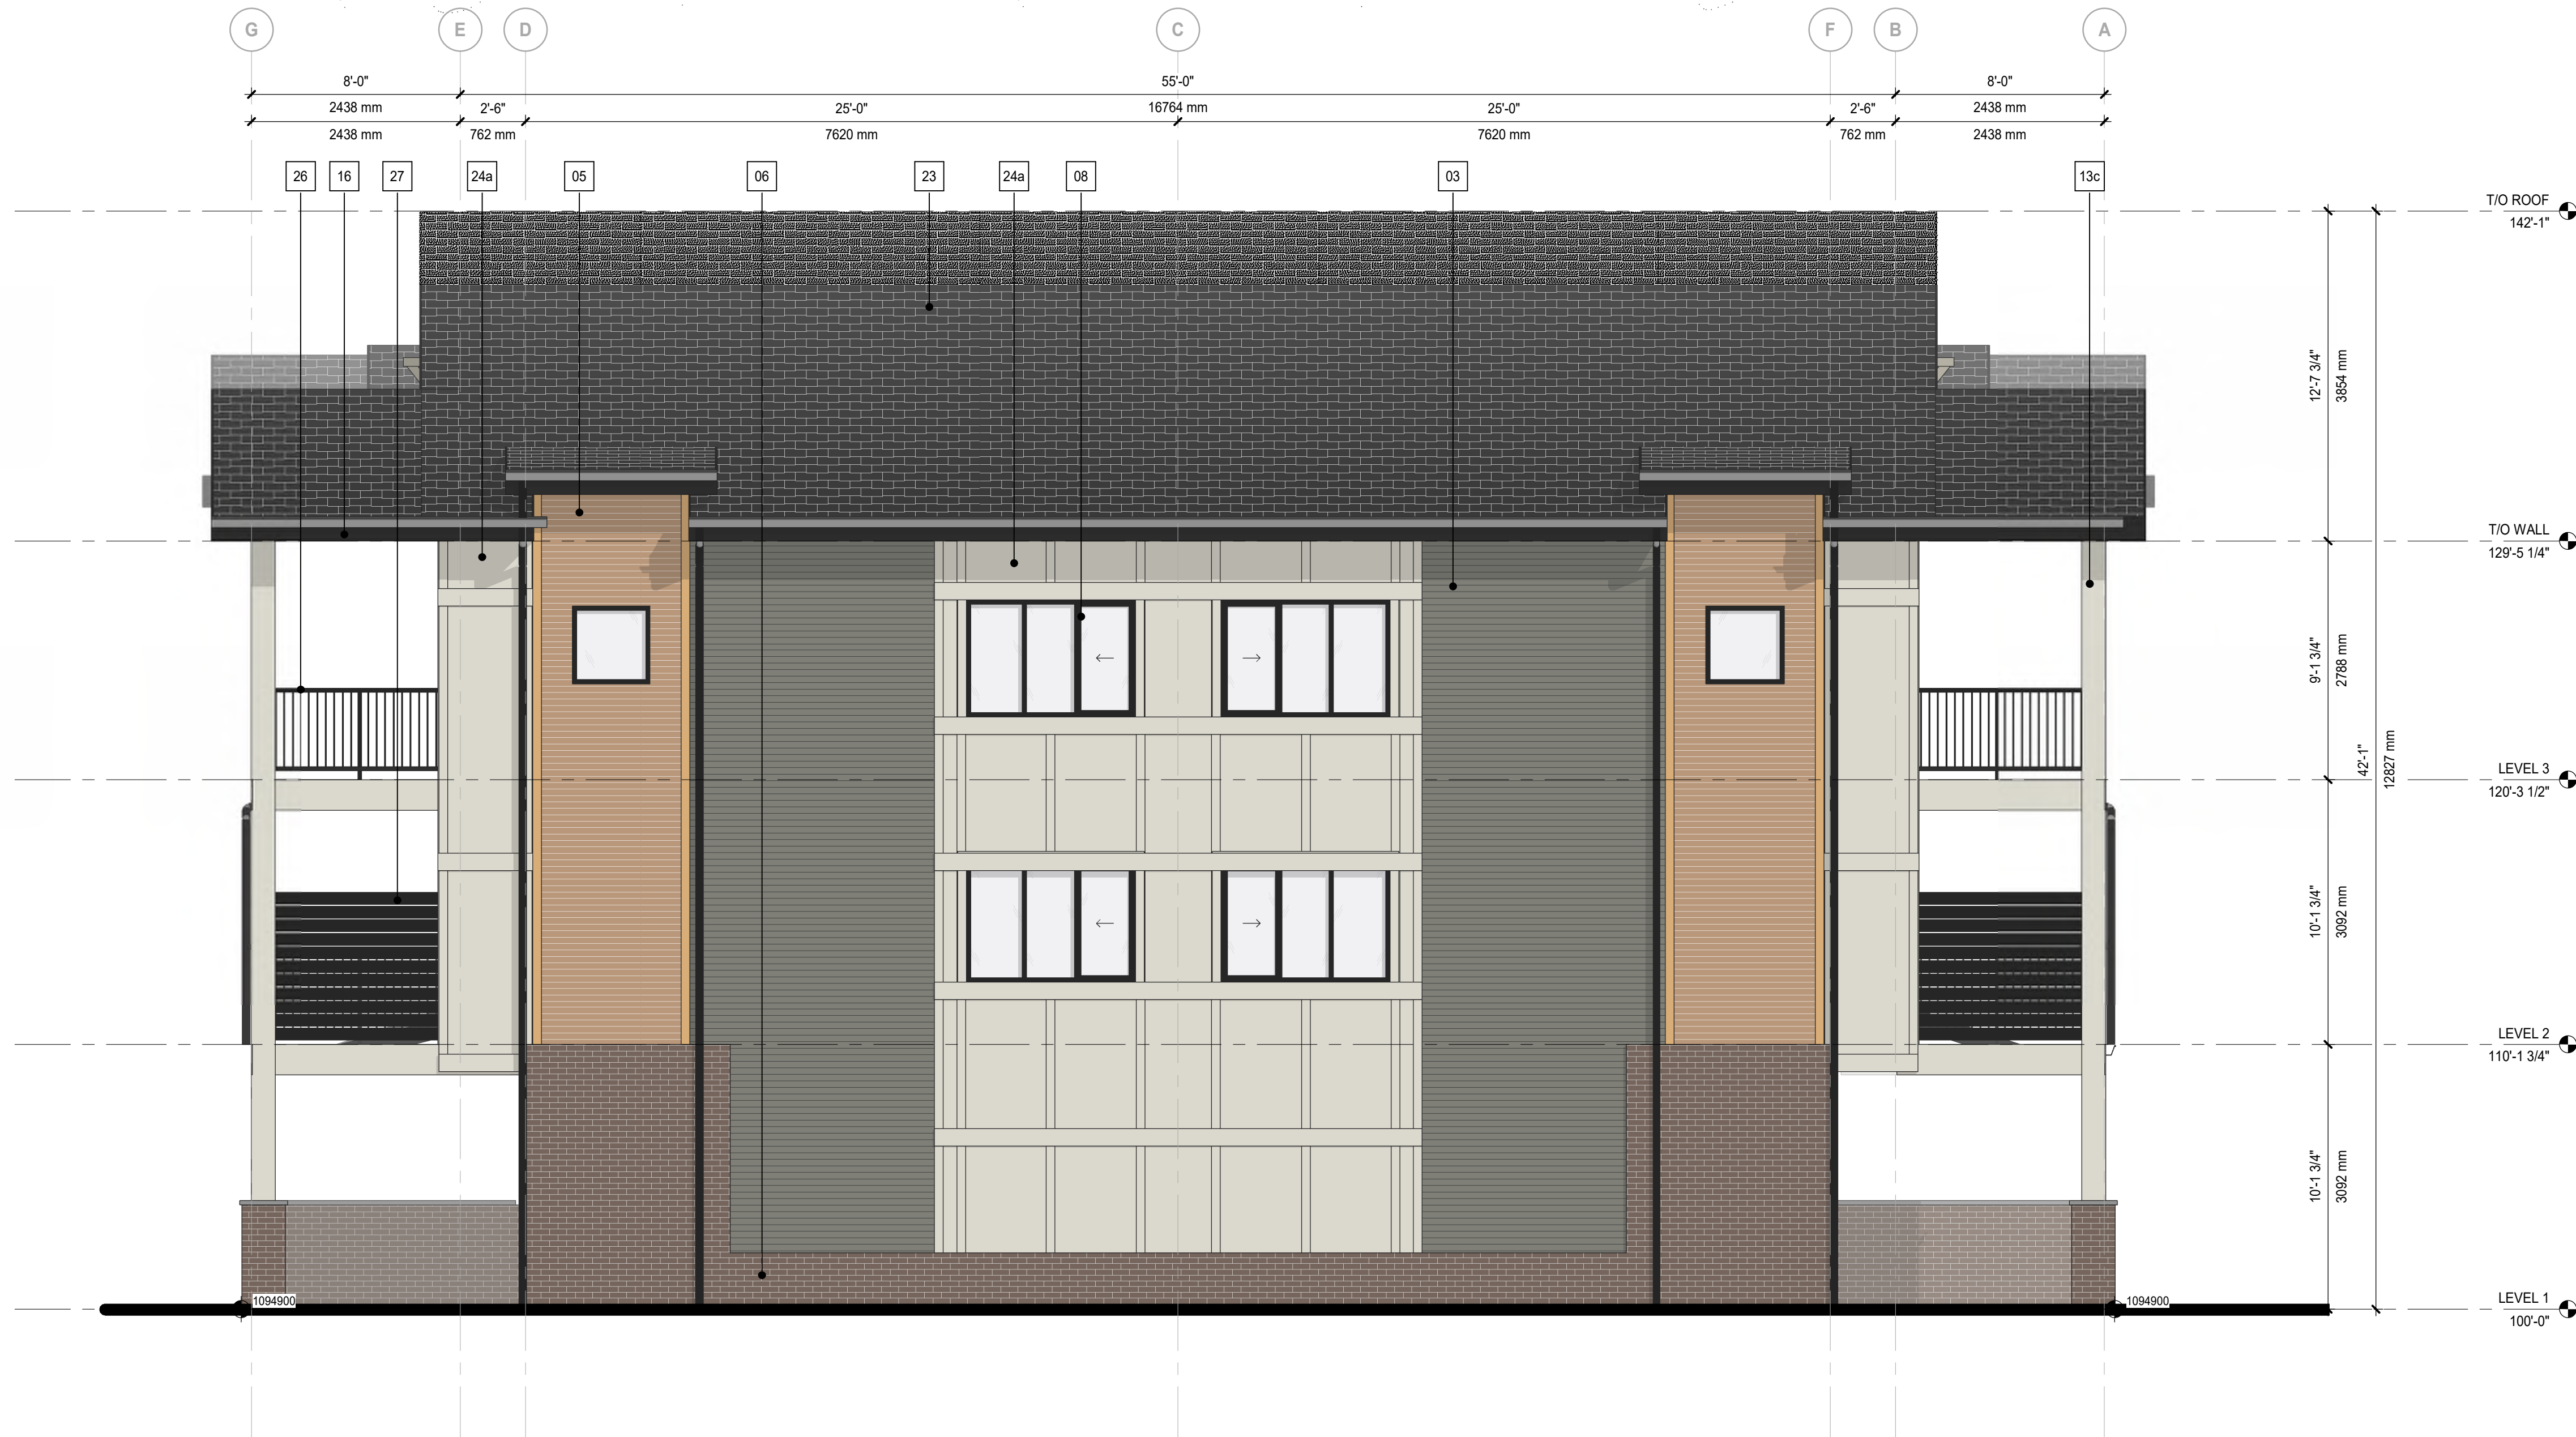

2 Side Elevation Blind - TH 1
SCALE: 1:50

ELEVATION LEGEND

01	MATERIAL: FIBER CEMENT PANEL SIDING COLOUR: COBBLE STONE MANUFACTURER: JAMES HARDIE w. MATCHING EZ TRIM
02	MATERIAL: FIBER CEMENT HORIZONTAL PLANK SIDING COLOUR: MONTEREY TAUPE MANUFACTURER: JAMES HARDIE w. MATCHING TRIM
03	MATERIAL: FIBER CEMENT HORIZONTAL PLANK SIDING COLOUR: PEPPERY ASH MANUFACTURER: JAMES HARDIE w. MATCHING TRIM
04	MATERIAL: FIBER CEMENT HORIZONTAL PLANK SIDING COLOUR: MIDNIGHT BLACK MANUFACTURER: JAMES HARDIE w. MATCHING TRIM
05	MATERIAL: WOOD LOOK METAL PANEL COLOUR: PECAN MANUFACTURER: LUX LOCATION: WALL, BALCONY SOFFIT
06	MATERIAL: BRICK VENEER COLOUR: SMOKEHOUSE MANUFACTURER: LXL MODULAR, STANDARD COURSE
07	MATERIAL: METAL FLASHING COLOUR: BLACK MANUFACTURER: TBD
08	MATERIAL: PVC WINDOW GLAZING: CLEAR GLASS FRAME COLOUR: BLACK MANUFACTURER: TBD
09	MATERIAL: PVC SLIDING PATIO DOOR GLAZING: CLEAR GLASS FRAME COLOUR: BLACK MANUFACTURER: TBD
10	MATERIAL: PRE-FINISHED METAL RAILING GLAZING: CLEAR GLASS RAILING COLOUR: BLACK MANUFACTURER: TBD
11	MATERIAL: EXTERIOR DOOR CW GLASS INSERT FRAME COLOUR: BLACK LOCATION: FRONT ENTRANCE MANUFACTURER: TBD
12	MATERIAL: INSULATED EXTERIOR DOOR W/ GLASS INSERT FRAME COLOUR: BLACK LOCATION: EXIT STAIRS MANUFACTURER: TBD
13	MATERIAL: WRAPPED COLUMN COLOUR: a - BLACK b - PECAN c - COBBLE STONE LOCATION: EXTERIOR MANUFACTURER: TBD / LUX
14	MATERIAL: PREFINISHED METAL SOFFIT COLOUR: a - BLACK b - PECAN LOCATION: SOFFIT MANUFACTURER: TBD / LUX
15	MATERIAL: PREFINISHED METAL BALCONY FASCIA COLOUR: BLACK LOCATION: FASCIA MANUFACTURER: TBD
16	MATERIAL: ROOF FASCIA COLOUR: BLACK LOCATION: FASCIA MANUFACTURER: TBD
17	MATERIAL: FIBER CEMENT PANEL SIDING COLOUR: MIDNIGHT BLACK MANUFACTURER: JAMES HARDIE w. MATCHING EZ TRIM
18	MATERIAL: FIBER CEMENT HORIZONTAL PLANK SIDING COLOUR: COBBLE STONE MANUFACTURER: JAMES HARDIE w. MATCHING TRIM
19	MATERIAL: PRIVACY SCREEN CW FROSTED GLASS INSERT COLOUR: BLACK W/ FROSTED GLASS MANUFACTURER: TBC
20	MATERIAL: INSULATED EXTERIOR DOOR FRAME COLOUR: BLACK LOCATION: EXIT STAIRS MANUFACTURER: TBD
21	MATERIAL: INSULATED EXTERIOR DOOR FRAME COLOUR: a - MONTEREY TAUPE b - PEPPERY ASH LOCATION: FRONT ENTRANCE MANUFACTURER: TBD
22	MATERIAL: 'OH GARAGE / PARKADE DOOR FRAME COLOUR: a - MONTEREY TAUPE b - PEPPERY ASH MANUFACTURER: TBD
23	MATERIAL: ASPHALT SHINGLES COLOUR: DUAL BLACK MANUFACTURER: KO
24	MATERIAL: FIBER CEMENT PANEL SIDING COLOUR: a - COBBLE STONE b - MONTEREY TAUPE MANUFACTURER: JAMES HARDIE w. MATCHING TRIM BATTEN BOARDS
25	MATERIAL: FIBER CEMENT SHINGLE SIDING COLOUR: a - COBBLE STONE b - MONTEREY TAUPE c - PEPPERY ASH MANUFACTURER: JAMES HARDIE w. MATCHING TRIM
26	MATERIAL: PRE-FINISHED METAL RAILING - PICKET COLOUR: BLACK MANUFACTURER: TBD
27	MATERIAL: POWDER COATED ALUMINUM PRIVACY SCREEN COLOUR: BLACK MANUFACTURER: HIDEAWAY

GENERAL NOTES:

1. COLOURS AND MATERIALS SELECTED ARE FOR REFERENCE ONLY, FINAL SELECTION SUBJECT TO MANUFACTURER PRICING AND AVAILABILITY.
2. MATCHING ALTERNATE MANUFACTURER MATERIALS MAY BE USED IF APPROVED BY ARCHITECT AND OWNER PRIOR TO CONSTRUCTION.
3. CHANGES OF COLOUR AND MATERIAL OCCUR AT INSIDE CORNERS, UNLESS NOTED OTHERWISE.
4. FLASHING TO MATCH COLOUR OF MATERIAL BELOW, UNLESS NOTED OTHERWISE.
5. TRIM TO MATCH COLOUR OF ADJACENT MATERIAL, UNLESS NOTED OTHERWISE.

NOTES

- ALL RAILINGS TO BE TOP MOUNTED, DOUBLE TOP BAR SQUARE BAR PROFILE
- ALL BALCONY GLASS TO BE PAINTED BLACK
- ALL EXTERIOR GRILLS, VENTS & FLASHING COLOUR TO MATCH ADJACENT MATERIAL

HATCH LEGEND - (HATCHES ENLARGED FOR CLARITY)

	GLAZING CLEAR
	FIBRE CEMENT SIDING PANEL BASIS OF DESIGN: JH COBBLE STONE
	FIBRE CEMENT SIDING HORIZONTAL PLANK, SQUARE CHANNEL BASIS OF DESIGN: JH ARTISAN SIDING COLOUR: MONTEREY TAUPE
	FIBRE CEMENT SIDING HORIZONTAL PLANK, SQUARE CHANNEL BASIS OF DESIGN: JH ARTISAN SIDING COLOUR: PEPPERY ASH
	FIBRE CEMENT SIDING HORIZONTAL PLANK, SQUARE CHANNEL BASIS OF DESIGN: JH ARTISAN SIDING COLOUR: MIDNIGHT BLACK
	PREFINISHED METAL SIDING BASIS OF DESIGN: LUX PANEL COLOUR: PECAN
	BRICK VENEER BASIS OF DESIGN: LXL MODULAR, STANDARD COURSE COLOUR: SMOKEHOUSE

MULLIONS: WHITE

MULLIONS: BLACK

DATE	ISSUED FOR	REV
2025-08-20	ISSUE FOR DEVELOPMENT PERMIT	1
2026-08-10	ISSUE FOR DR1	2

This drawing has been prepared solely for the use of PARTNERS DEVELOPMENT GROUP and there are no representations of any kind made by NORR to any party with whom NORR has not entered into a contract.

This drawing shall not be used for construction purposes until the seal appearing hereon is signed and dated by the Architect or Engineer

Project Component

DEVELOPMENT PERMIT

Key Plan



Consultants

Survey:	URBAN SYSTEMS
Civil:	VERITAS DEVELOPMENT SOLUTIONS
Architecture:	NORR
Structural:	
Mechanical:	EMBE CONSULTING ENGINEERS INC
Electrical:	EMBE CONSULTING ENGINEERS INC
Interiors:	
Landscape:	PI DESIGN GROUP

Seal(s)

2

NORR

2300, 411 – 1st Street SE
Calgary, AB, Canada T2G 4Y5
norr.com

NORR Architects Engineers Planner

A Partnership of Corporations

Jonathan Hughes, Architect, AIA, CMA, RIBC, BNA, AIA, AIAPE
Allan Tait, P.Eng., P.Eng., AIAPE
Chris Pelt, P.Eng., AIAPE

Project Manager

Tariq Almasashi

Project Leader

David Schway

Client

PARTNERS DEVELOPMENT GROUP

CLIENT ADDRESS

Project

**Partners Dev Group -
Homestead Phase 8**

CITY, PROVINCE, COUNTRY

Drawing Title

**TH 1 - OVERALL BUILDING
ELEVATIONS**

Scale



As indicated

Project No.

RZ1124-0166

Drawing No.

DP40-I-02

  

DATE	ISSUED FOR	REV
2025-06-20	ISSUE FOR DEVELOPMENT PERMIT	1
2026-08-10	ISSUE FOR DR1	2

4

PRELIMINARY - NOT FOR CONSTRUCTION

3

PRELIMINARY - NOT FOR CONSTRUCTION

partners

Development Group

This drawing has been prepared solely for the use of PARTNERS DEVELOPMENT GROUP and there are no representations of any kind made by NORR to any party with whom NORR has not entered into a contract.

This drawing shall not be used for construction purposes until the seal appearing hereon is signed and dated by the Architect or Engineer.

Project Component
DEVELOPMENT PERMIT

Key Plan

Consultants

Survey:	URBAN SYSTEMS
Civil:	VERITAS DEVELOPMENT SOLUTIONS
Architecture:	NORR
Mechanical:	EMBE CONSULTING ENGINEERS INC.
Electrical:	EMBE CONSULTING ENGINEERS INC.
Interiors:	
Landscape:	PI DESIGN GROUP

2

PRELIMINARY - NOT FOR CONSTRUCTION

NORR

2300, 411 – 1st Street SE
Calgary, AB, Canada T2G 4Y5
norr.com

NORR Architects Engineers Planners
A Partnership of Corporations

Jonathan Hughes, Architect, AAA, OAA, AIBC, MAA, AANB, AAPE
Adam Torkelson, P.Eng., APEGGA
Chris Pal, P.Eng., APEGG

1

PRELIMINARY - NOT FOR CONSTRUCTION

Project Manager Tariq Almassh	Drawn Author
Project Leader David Schwy	Checked Checker

Client:

PARTNERS DEVELOPMENT GROUP

CLIENT ADDRESS

Partners Dev Group -
Homestead Phase 8

CITY, PROVINCE, COUNTRY


Drawing Title:

TH J - OVERALL BUILDING ELEVATIONS

Scale	As indicated
Project No.	RZ1124-0166
Drawing No.	DP40-J-01



1 Side Elevation Street - TH J
DP40-J-02 SCALE: 1:50

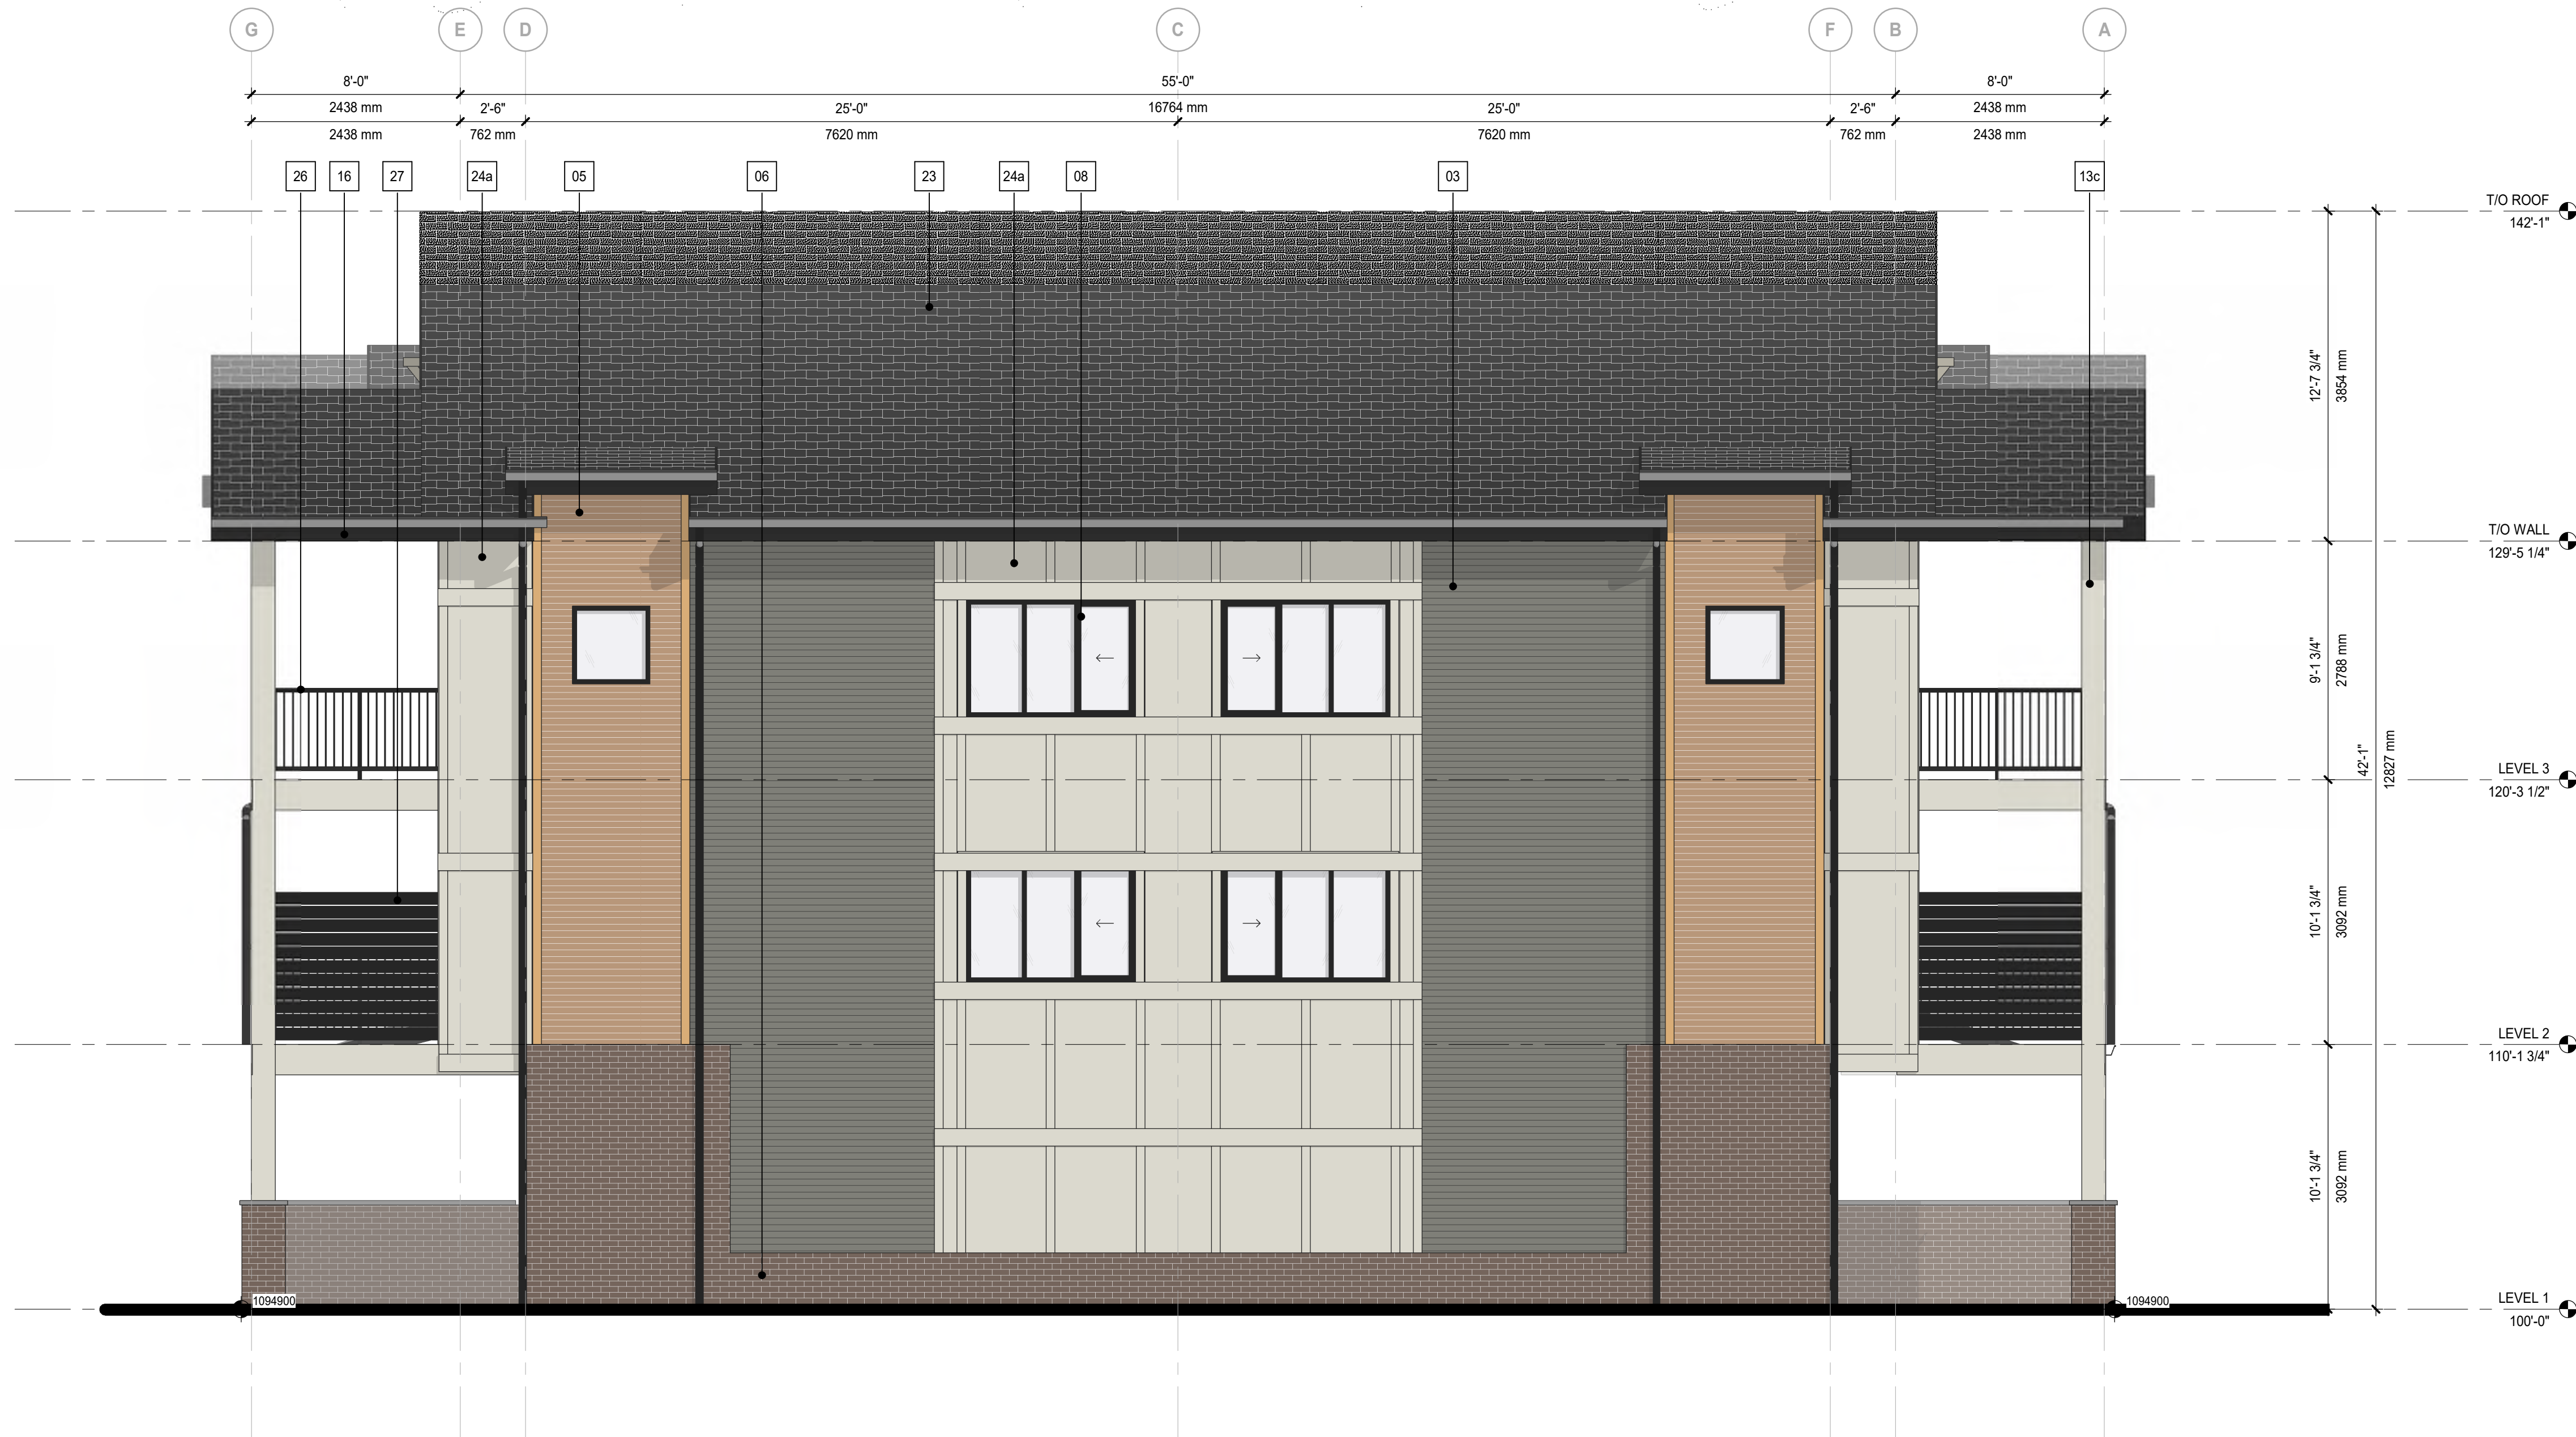

2 Side Elevation Blind - TH J
DP40-J-02 SCALE: 1:50

ELEVATION LEGEND

- | | |
|----|--|
| 01 | MATERIAL: FIBER CEMENT PANEL SIDING
COLOUR: COBBLE STONE
MANUFACTURER: JAMES HARDIE
w. MATCHING EZ TRIM |
| 02 | MATERIAL: FIBER CEMENT HORIZONTAL PLANK SIDING
COLOUR: MONTEREY TAUPE
MANUFACTURER: JAMES HARDIE
w. MATCHING TRIM |
| 03 | MATERIAL: FIBER CEMENT HORIZONTAL PLANK SIDING
COLOUR: PEPPERY ASH
MANUFACTURER: JAMES HARDIE
w. MATCHING TRIM |
| 04 | MATERIAL: FIBER CEMENT HORIZONTAL PLANK SIDING
COLOUR: MIDNIGHT BLACK
MANUFACTURER: JAMES HARDIE
w. MATCHING TRIM |
| 05 | MATERIAL: WOOD LOOK METAL PANEL
COLOUR: PECAN
MANUFACTURER: LUX
LOCATION: WALL, BALCONY SOFFIT |
| 06 | MATERIAL: BRICK VENEER
COLOUR: SMOKEHOUSE
MANUFACTURER: LXL
MODULAR, STANDARD COURSE |
| 07 | MATERIAL: METAL FLASHING
COLOUR: BLACK
MANUFACTURER: TBD |
| 08 | MATERIAL: PVC WINDOW
GLAZING: CLEAR GLASS
FRAME COLOUR: BLACK
MANUFACTURER: TBD |
| 09 | MATERIAL: PVC SLIDING PATIO DOOR
GLAZING: CLEAR GLASS
FRAME COLOUR: BLACK
MANUFACTURER: TBD |
| 10 | MATERIAL: PRE-FINISHED METAL RAILING
GLAZING: CLEAR GLASS
RAILING COLOUR: BLACK
MANUFACTURER: TBD |
| 11 | MATERIAL: EXTERIOR DOOR CW GLASS INSERT
FRAME COLOUR: BLACK
LOCATION: FRONT ENTRANCE
MANUFACTURER: TBD |
| 12 | MATERIAL: INSULATED EXTERIOR DOOR W/ GLASS INSERT
FRAME COLOUR: BLACK
LOCATION: EXIT STAIRS
MANUFACTURER: TBD |
| 13 | MATERIAL: WRAPPED COLUMN
COLOUR:
a - BLACK
b - PECAN
c - COBBLE STONE
LOCATION: EXTERIOR
MANUFACTURER: TBD / LUX |
| 14 | MATERIAL: PRE-FINISHED METAL SOFFIT
COLOUR: a - BLACK
b - PECAN
LOCATION: SOFFIT
MANUFACTURER: TBD / LUX |
| 15 | MATERIAL: PRE-FINISHED METAL BALCONY FASCIA
COLOUR: BLACK
LOCATION: FASCIA
MANUFACTURER: TBD |
| 16 | MATERIAL: ROOF FASCIA
COLOUR: BLACK
LOCATION: FASCIA
MANUFACTURER: TBD |
| 17 | MATERIAL: FIBER CEMENT PANEL SIDING
COLOUR: MIDNIGHT BLACK
MANUFACTURER: JAMES HARDIE
w. MATCHING EZ TRIM |
| 18 | MATERIAL: FIBER CEMENT HORIZONTAL PLANK SIDING
COLOUR: COBBLE STONE
MANUFACTURER: JAMES HARDIE
w. MATCHING TRIM |
| 19 | MATERIAL: PRIVACY SCREEN CW FROSTED GLASS INSERT
COLOUR: BLACK W/ FROSTED GLASS
MANUFACTURER: TBC |
| 20 | MATERIAL: INSULATED EXTERIOR DOOR
FRAME COLOUR: BLACK
LOCATION: EXIT STAIRS
MANUFACTURER: TBD |
| 21 | MATERIAL: INSULATED EXTERIOR DOOR
FRAME COLOUR: a - MONTEREY TAUPE
b - PEPPERY ASH
LOCATION: FRONT ENTRANCE
MANUFACTURER: TBD |
| 22 | MATERIAL: 'OH GARAGE / PARKADE DOOR
FRAME COLOUR: a - MONTEREY TAUPE
b - PEPPERY ASH
MANUFACTURER: TBD |
| 23 | MATERIAL: ASPHALT SHINGLES
COLOUR: DUAL BLACK
MANUFACTURER: KO |
| 24 | MATERIAL: FIBER CEMENT PANEL SIDING
COLOUR: a - COBBLE STONE
b - MONTEREY TAUPE
MANUFACTURER: JAMES HARDIE
w. MATCHING TRIM BATTEN BOARDS |
| 25 | MATERIAL: FIBER CEMENT SHINGLE SIDING
COLOUR: a - COBBLE STONE
b - MONTEREY TAUPE
c - PEPPERY ASH
MANUFACTURER: JAMES HARDIE
w. MATCHING TRIM |
| 26 | MATERIAL: PRE-FINISHED METAL RAILING - PICKET
COLOUR: BLACK
MANUFACTURER: TBD |
| 27 | MATERIAL: POWDER COATED ALUMINUM PRIVACY SCREEN
COLOUR: BLACK
MANUFACTURER: HIDEAWAY |

GENERAL NOTES:

1. COLOURS AND MATERIALS SELECTED ARE FOR REFERENCE ONLY, FINAL SELECTION SUBJECT TO MANUFACTURER PRICING AND AVAILABILITY.
2. MATCHING ALTERNATE MANUFACTURER MATERIALS MAY BE USED IF APPROVED BY ARCHITECT AND OWNER PRIOR TO CONSTRUCTION.
3. CHANGES OF COLOUR AND MATERIAL OCCUR AT INSIDE CORNERS, UNLESS NOTED OTHERWISE.
4. FLASHING TO MATCH COLOUR OF MATERIAL BELOW, UNLESS NOTED OTHERWISE.
5. TRIM TO MATCH COLOUR OF ADJACENT MATERIAL, UNLESS NOTED OTHERWISE.

NOTES

- ALL RAILINGS TO BE TOP MOUNTED, DOUBLE TOP BAR SQUARE BAR PROFILE
- ALL BALCONY GLASS TO BE PAINTED BLACK
- ALL EXTERIOR GRILLS, VENTS & FLASHING COLOUR TO MATCH ADJACENT MATERIAL

HATCH LEGEND - (HATCHES ENLARGED FOR CLARITY)

	GLAZING CLEAR
	FIBRE CEMENT SIDING PANEL BASIS OF DESIGN: JH COBBLE STONE
	FIBRE CEMENT SIDING HORIZONTAL PLANK, SQUARE CHANNEL BASIS OF DESIGN: JH ARTISAN SIDING COLOUR: MONTEREY TAUPE
	FIBRE CEMENT SIDING HORIZONTAL PLANK, SQUARE CHANNEL BASIS OF DESIGN: JH ARTISAN SIDING COLOUR: PEPPERY ASH
	FIBRE CEMENT SIDING HORIZONTAL PLANK, SQUARE CHANNEL BASIS OF DESIGN: JH ARTISAN SIDING COLOUR: MIDNIGHT BLACK
	PREFINISHED METAL SIDING BASIS OF DESIGN: LUX PANEL COLOUR: PECAN
	BRICK VENEER BASIS OF DESIGN: LXL MODULAR, STANDARD COURSE COLOUR: SMOKEHOUSE
	MULLIONS: WHITE
	MULLIONS: BLACK

DATE	ISSUED FOR	REV
2025-08-20	ISSUE FOR DEVELOPMENT PERMIT	1
2026-08-10	ISSUE FOR DR1	2

partners Development Group

This drawing has been prepared solely for the use of PARTNERS DEVELOPMENT GROUP and there are no representations of any kind made by NORR to any party with whom NORR has not entered into a contract.

This drawing shall not be used for construction purposes until the seal appearing hereon is signed and dated by the Architect or Engineer

Project Component DEVELOPMENT PERMIT



Consultants
Survey: URBAN SYSTEMS
Civil: VERITAS DEVELOPMENT SOLUTIONS
Architecture: NORR
Structural: NORR
Mechanical: EMBE CONSULTING ENGINEERS INC
Electrical: EMBE CONSULTING ENGINEERS INC
Interiors: PI DESIGN GROUP

Seal(s)
2

NORR
2300, 411 – 1st Street SE
Calgary, AB, Canada T2G 4Y5
norr.com
NORR Architects Engineers Planner
A Partnership of Corporations
Jonathan Hughes, Architect, AIA, CMA, HBCI, BNA, AIAA, AAPF
Allan Tait, P.Eng., P.Eng., P.Eng.
Chris Pelt, P.Eng., P.Eng.

Project Manager Tariq Almasashi	Drawn Author
Project Leader David Schway	Checked Checker

Client
PARTNERS DEVELOPMENT GROUP

Project
Partners Dev Group - Homestead Phase 8

CITY, PROVINCE, COUNTRY
Drawing Title
TH J - OVERALL BUILDING ELEVATIONS

Scale
As indicated
Project No.
RZ1124-0166
Drawing No.
DP40-J-02



1 Front Elevation TH K
SCALE: 1:50



2 Rear Elevation TH K
SCALE: 1:50

ELEVATION LEGEND

- | | |
|----|--|
| 01 | MATERIAL: FIBER CEMENT PANEL SIDING
COLOUR: COBBLE STONE
MANUFACTURER: JAMES HARDIE
w. MATCHING EZ TRIM |
| 02 | MATERIAL: FIBER CEMENT HORIZONTAL PLANK SIDING
COLOUR: MONTEREY TAUPE
MANUFACTURER: JAMES HARDIE
w. MATCHING TRIM |
| 03 | MATERIAL: FIBER CEMENT HORIZONTAL PLANK SIDING
COLOUR: PEPPERY ASH
MANUFACTURER: JAMES HARDIE
w. MATCHING TRIM |
| 04 | MATERIAL: FIBER CEMENT HORIZONTAL PLANK SIDING
COLOUR: MIDNIGHT BLACK
MANUFACTURER: JAMES HARDIE
w. MATCHING TRIM |
| 05 | MATERIAL: WOOD LOOK METAL PANEL
COLOUR: PECAN
MANUFACTURER: LUX
LOCATION: WALL, BALCONY SOFFIT |
| 06 | MATERIAL: BRICK VENEER
COLOUR: SMOKEHOUSE
MANUFACTURER: LXL
MODULAR, STANDARD COURSE |
| 07 | MATERIAL: METAL FLASHING
COLOUR: BLACK
MANUFACTURER: TBD |
| 08 | MATERIAL: PVC WINDOW
GLAZING: CLEAR GLASS
FRAME COLOUR: BLACK
MANUFACTURER: TBD |
| 09 | MATERIAL: PVC SLIDING PATIO DOOR
GLAZING: CLEAR GLASS
FRAME COLOUR: BLACK
MANUFACTURER: TBD |
| 10 | MATERIAL: PRE-FINISHED METAL RAILING
GLAZING: CLEAR GLASS
RAILING COLOUR: BLACK
MANUFACTURER: TBD |
| 11 | MATERIAL: EXTERIOR DOOR CW GLASS INSERT
FRAME COLOUR: BLACK
LOCATION: FRONT ENTRANCE
MANUFACTURER: TBD |
| 12 | MATERIAL: INSULATED EXTERIOR DOOR W/ GLASS INSERT
FRAME COLOUR: BLACK
LOCATION: EXIT STAIRS
MANUFACTURER: TBD |
| 13 | MATERIAL: WRAPPED COLUMN
COLOUR: a - BLACK
b - PECAN
c - COBBLE STONE
LOCATION: EXTERIOR
MANUFACTURER: TBD / LUX |
| 14 | MATERIAL: PREFINISHED METAL SOFFIT
COLOUR: a - BLACK
b - PECAN
LOCATION: SOFFIT
MANUFACTURER: TBD / LUX |
| 15 | MATERIAL: PREFINISHED METAL BALCONY FASCIA
COLOUR: BLACK
LOCATION: FASCIA
MANUFACTURER: TBD |
| 16 | MATERIAL: ROOF FASCIA
COLOUR: BLACK
LOCATION: FASCIA
MANUFACTURER: TBD |
| 17 | MATERIAL: FIBER CEMENT PANEL SIDING
COLOUR: MIDNIGHT BLACK
MANUFACTURER: JAMES HARDIE
w. MATCHING EZ TRIM |
| 18 | MATERIAL: FIBER CEMENT HORIZONTAL PLANK SIDING
COLOUR: COBBLE STONE
MANUFACTURER: JAMES HARDIE
w. MATCHING TRIM |
| 19 | MATERIAL: PRIVACY SCREEN CW FROSTED GLASS INSERT
COLOUR: BLACK W/ FROSTED GLASS
MANUFACTURER: TBC |
| 20 | MATERIAL: INSULATED EXTERIOR DOOR
FRAME COLOUR: BLACK
LOCATION: EXIT STAIRS
MANUFACTURER: TBD |
| 21 | MATERIAL: INSULATED EXTERIOR DOOR
FRAME COLOUR: a - MONTEREY TAUPE
b - PEPPERY ASH
LOCATION: FRONT ENTRANCE
MANUFACTURER: TBD |
| 22 | MATERIAL: OH GARAGE / PARKADE DOOR
FRAME COLOUR: a - MONTEREY TAUPE
b - PEPPERY ASH
MANUFACTURER: TBD |
| 23 | MATERIAL: ASPHALT SHINGLES
COLOUR: DUAL BLACK
MANUFACTURER: IRO |
| 24 | MATERIAL: FIBER CEMENT PANEL SIDING
COLOUR: a - COBBLE STONE
b - MONTEREY TAUPE
MANUFACTURER: JAMES HARDIE
w. MATCHING TRIM BATTEN BOARDS |
| 25 | MATERIAL: FIBER CEMENT SHINGLE SIDING
COLOUR: a - COBBLE STONE
b - MONTEREY TAUPE
c - PEPPERY ASH
MANUFACTURER: JAMES HARDIE
w. MATCHING TRIM |
| 26 | MATERIAL: PRE-FINISHED METAL RAILING - PICKET
COLOUR: BLACK
MANUFACTURER: TBD |
| 27 | MATERIAL: POWDER COATED ALUMINUM PRIVACY SCREEN
COLOUR: BLACK
MANUFACTURER: HIDEAWAY |

GENERAL NOTES:

1. COLOURS AND MATERIALS SELECTED ARE FOR REFERENCE ONLY, FINAL SELECTION SUBJECT TO MANUFACTURER PRICING AND AVAILABILITY.
2. MATCHING ALTERNATE MANUFACTURER MATERIALS MAY BE USED IF APPROVED BY ARCHITECT AND OWNER PRIOR TO CONSTRUCTION.
3. CHANGES OF COLOUR AND MATERIAL OCCUR AT INSIDE CORNERS, UNLESS NOTED OTHERWISE.
4. FLASHING TO MATCH COLOUR OF MATERIAL BELOW, UNLESS NOTED OTHERWISE.
5. TRIM TO MATCH COLOUR OF ADJACENT MATERIAL, UNLESS NOTED OTHERWISE.

NOTES

- ALL RAILINGS TO BE TOP MOUNTED, DOUBLE TOP BAR SQUARE BAR PROFILE
- ALL BALCONY GLASS TO BE PAINTED BLACK
- ALL EXTERIOR GRILLS, VENTS & FLASHING COLOUR TO MATCH ADJACENT MATERIAL

HATCH LEGEND - (HATCHES ENLARGED FOR CLARITY)

	GLAZING CLEAR
	FIBRE CEMENT SIDING PANEL BASIS OF DESIGN: JH COBBLE STONE
	FIBRE CEMENT SIDING HORIZONTAL PLANK, SQUARE CHANNEL BASIS OF DESIGN: JH ARTISAN SIDING COLOUR: MONTEREY TAUPE
	FIBRE CEMENT SIDING HORIZONTAL PLANK, SQUARE CHANNEL BASIS OF DESIGN: JH ARTISAN SIDING COLOUR: PEPPERY ASH
	FIBRE CEMENT SIDING HORIZONTAL PLANK, SQUARE CHANNEL BASIS OF DESIGN: JH ARTISAN SIDING COLOUR: MIDNIGHT BLACK
	PREFINISHED METAL SIDING BASIS OF DESIGN: LUX PANEL COLOUR: PECAN
	BRICK VENEER BASIS OF DESIGN: LXL MODULAR, STANDARD COURSE COLOUR: SMOKEHOUSE
	MULLIONS: WHITE
	MULLIONS: BLACK

DATE	ISSUED FOR	REV
2025-08-20	ISSUE FOR DEVELOPMENT PERMIT	1
2026-08-10	ISSUE FOR DR1	2

This drawing has been prepared solely for the use of PARTNERS DEVELOPMENT GROUP and there are no representations of any kind made by NORR to any party with whom NORR has not entered into a contract.

This drawing shall not be used for construction purposes until the seal appearing hereon is signed and dated by the Architect or Engineer

Project Component
DEVELOPMENT PERMIT

Key Plan

Consultants
Survey: URBAN SYSTEMS
Civil: VERITAS DEVELOPMENT SOLUTIONS
Architecture: NORR
Structural:
Mechanical: EMBE CONSULTING ENGINEERS INC
Electrical: EMBE CONSULTING ENGINEERS INC
Interiors:
Landscape: PI DESIGN GROUP

Seal(s)

NORR

NORR OFFICE ADDRESS
norr.com

Project Manager
Tarq Almasashi
Project Leader
David Schwy

Drawn
Author
Checked
Checker

Client
PARTNERS DEVELOPMENT GROUP

Project
Partners Dev Group - Homestead Phase 8


CITY, PROVINCE, COUNTRY
Drawing Title
TH K - OVERALL BUILDING ELEVATIONS

Scale
As indicated


Project No.
RZ1124-0166

Drawing No.
DP40-K-01

8/10/2025 5:44:42 PM
Autodesk Docs | Partners Dev Group - Homestead Phase 8 | 2/1/24-2/18/25 | Partners HomesteadPH8_A1_TerraceElevations_RZ.dwg
50 All Title Block - v.2025 - Rev (Sept23) - Copyright © 2023

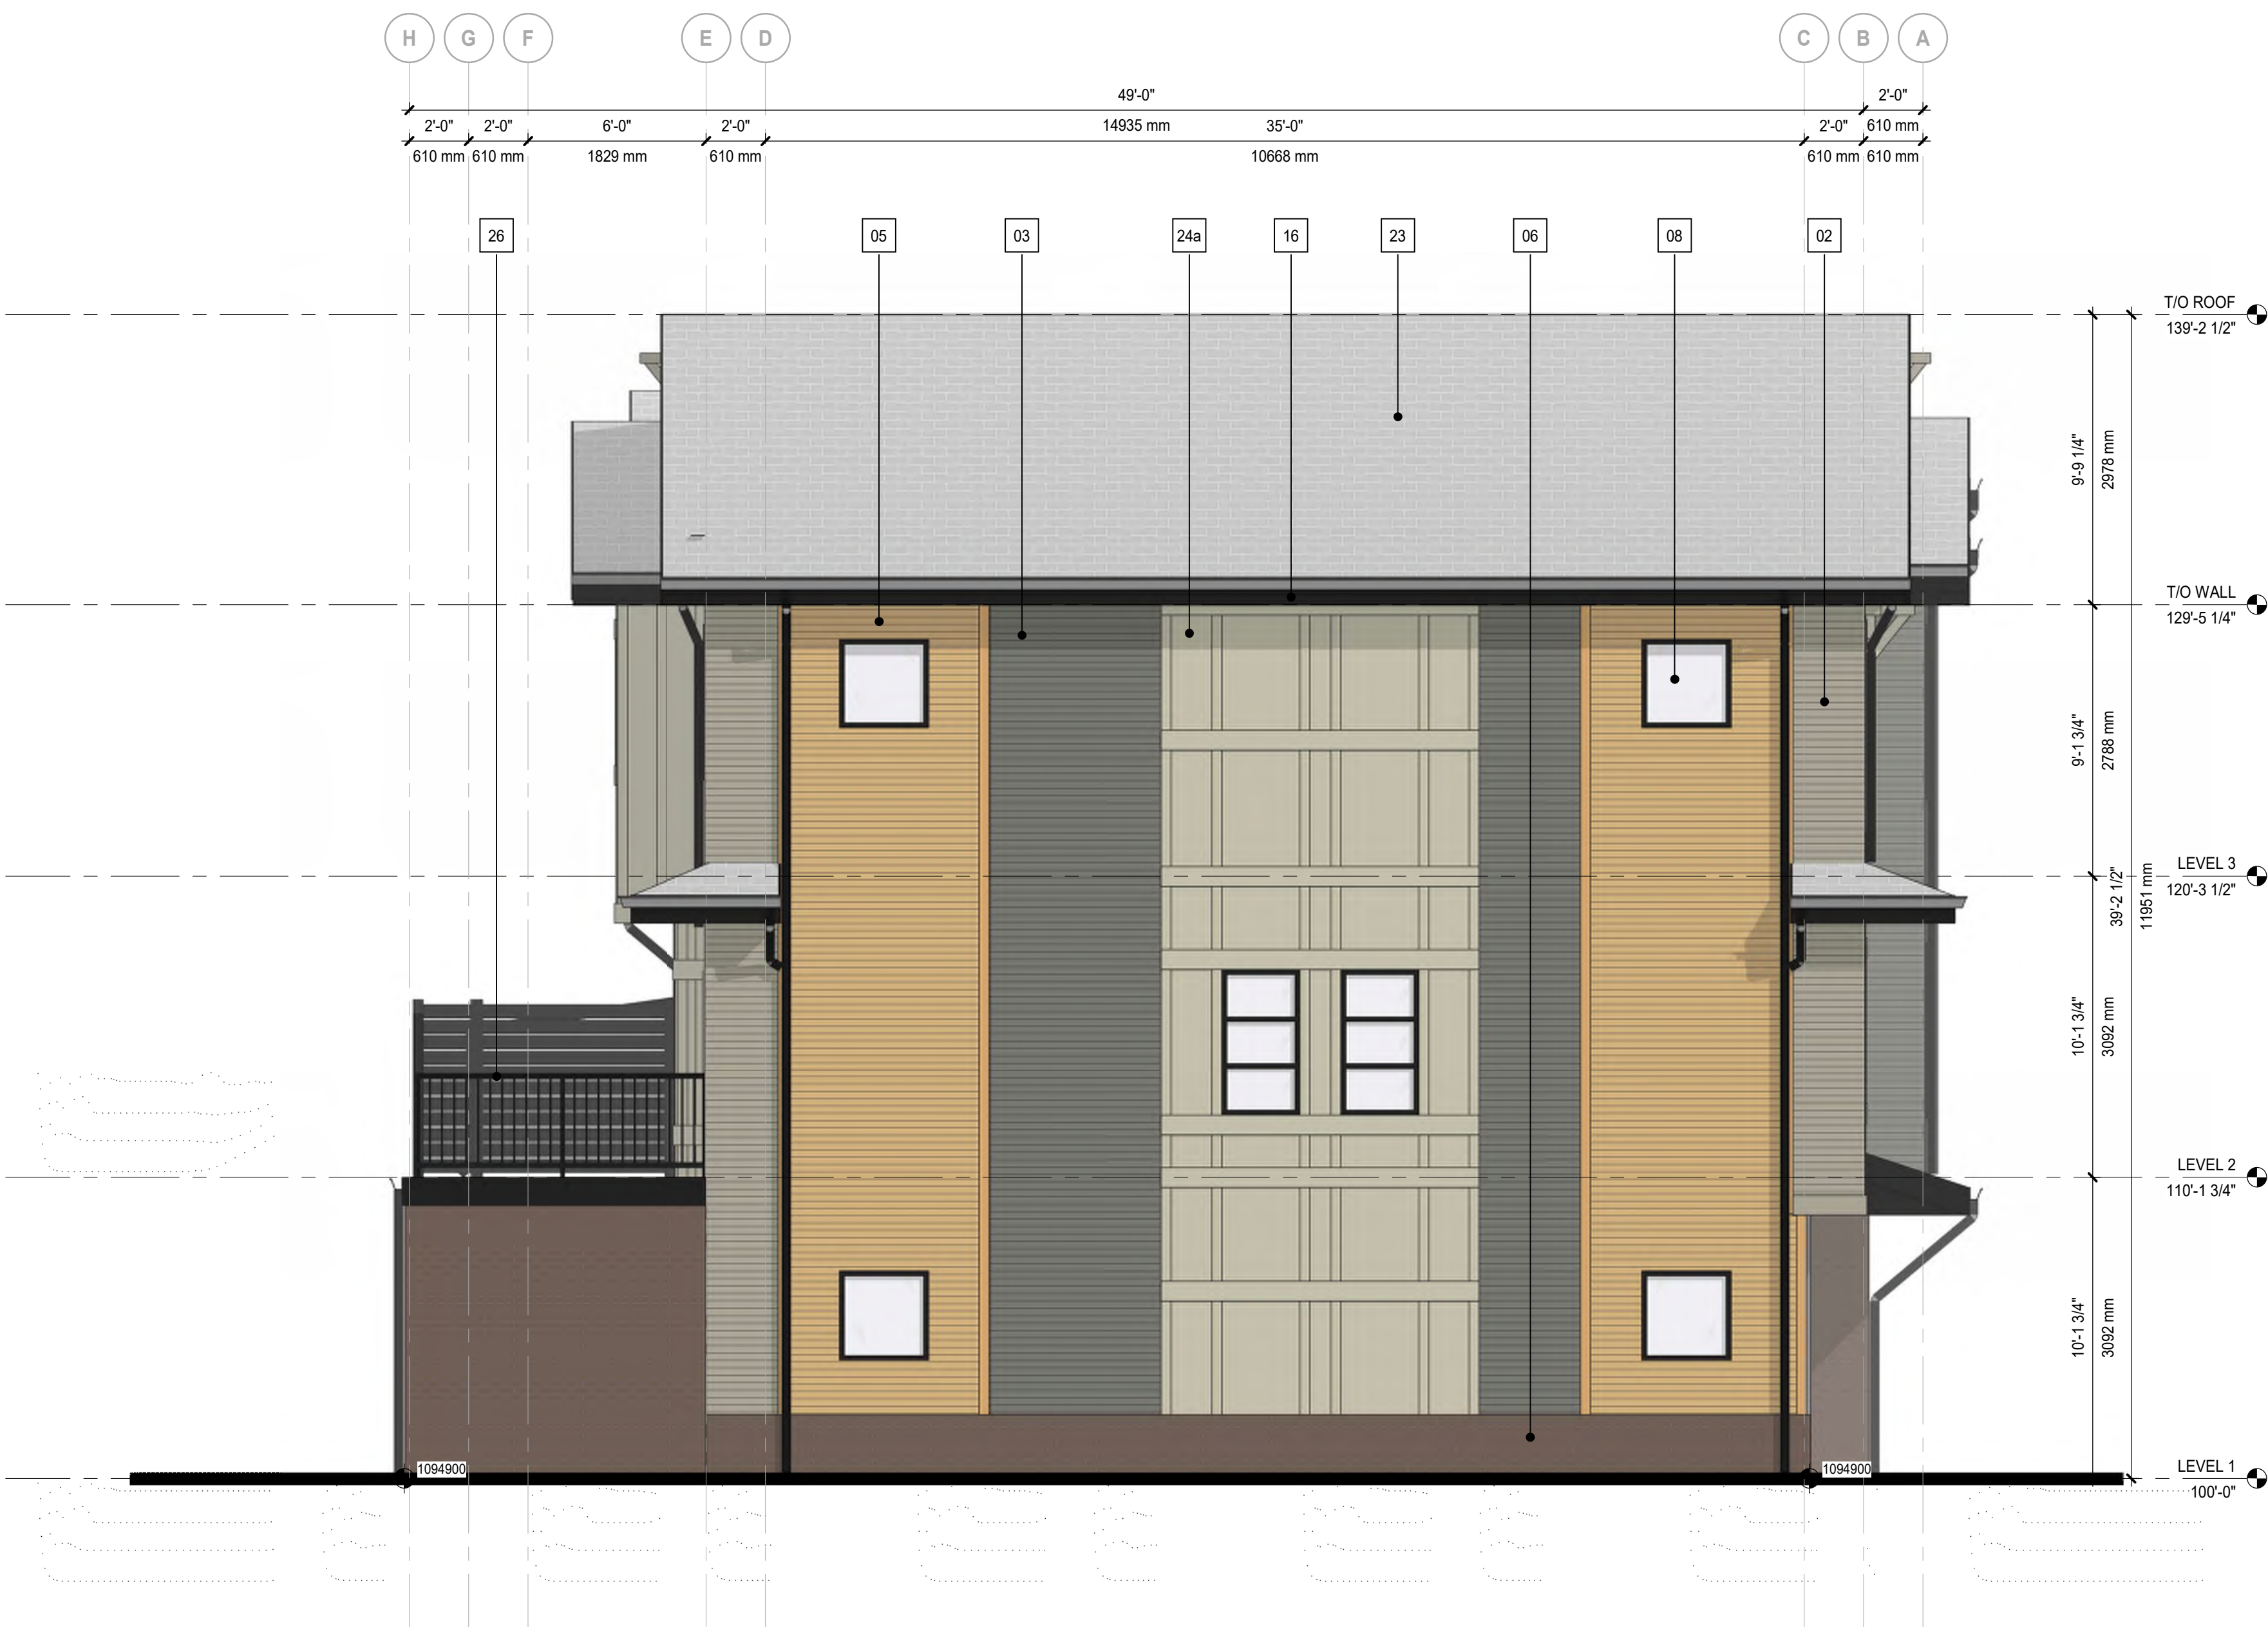

1 Left Elevation TH K
DP40-K-02 SCALE: 1:50

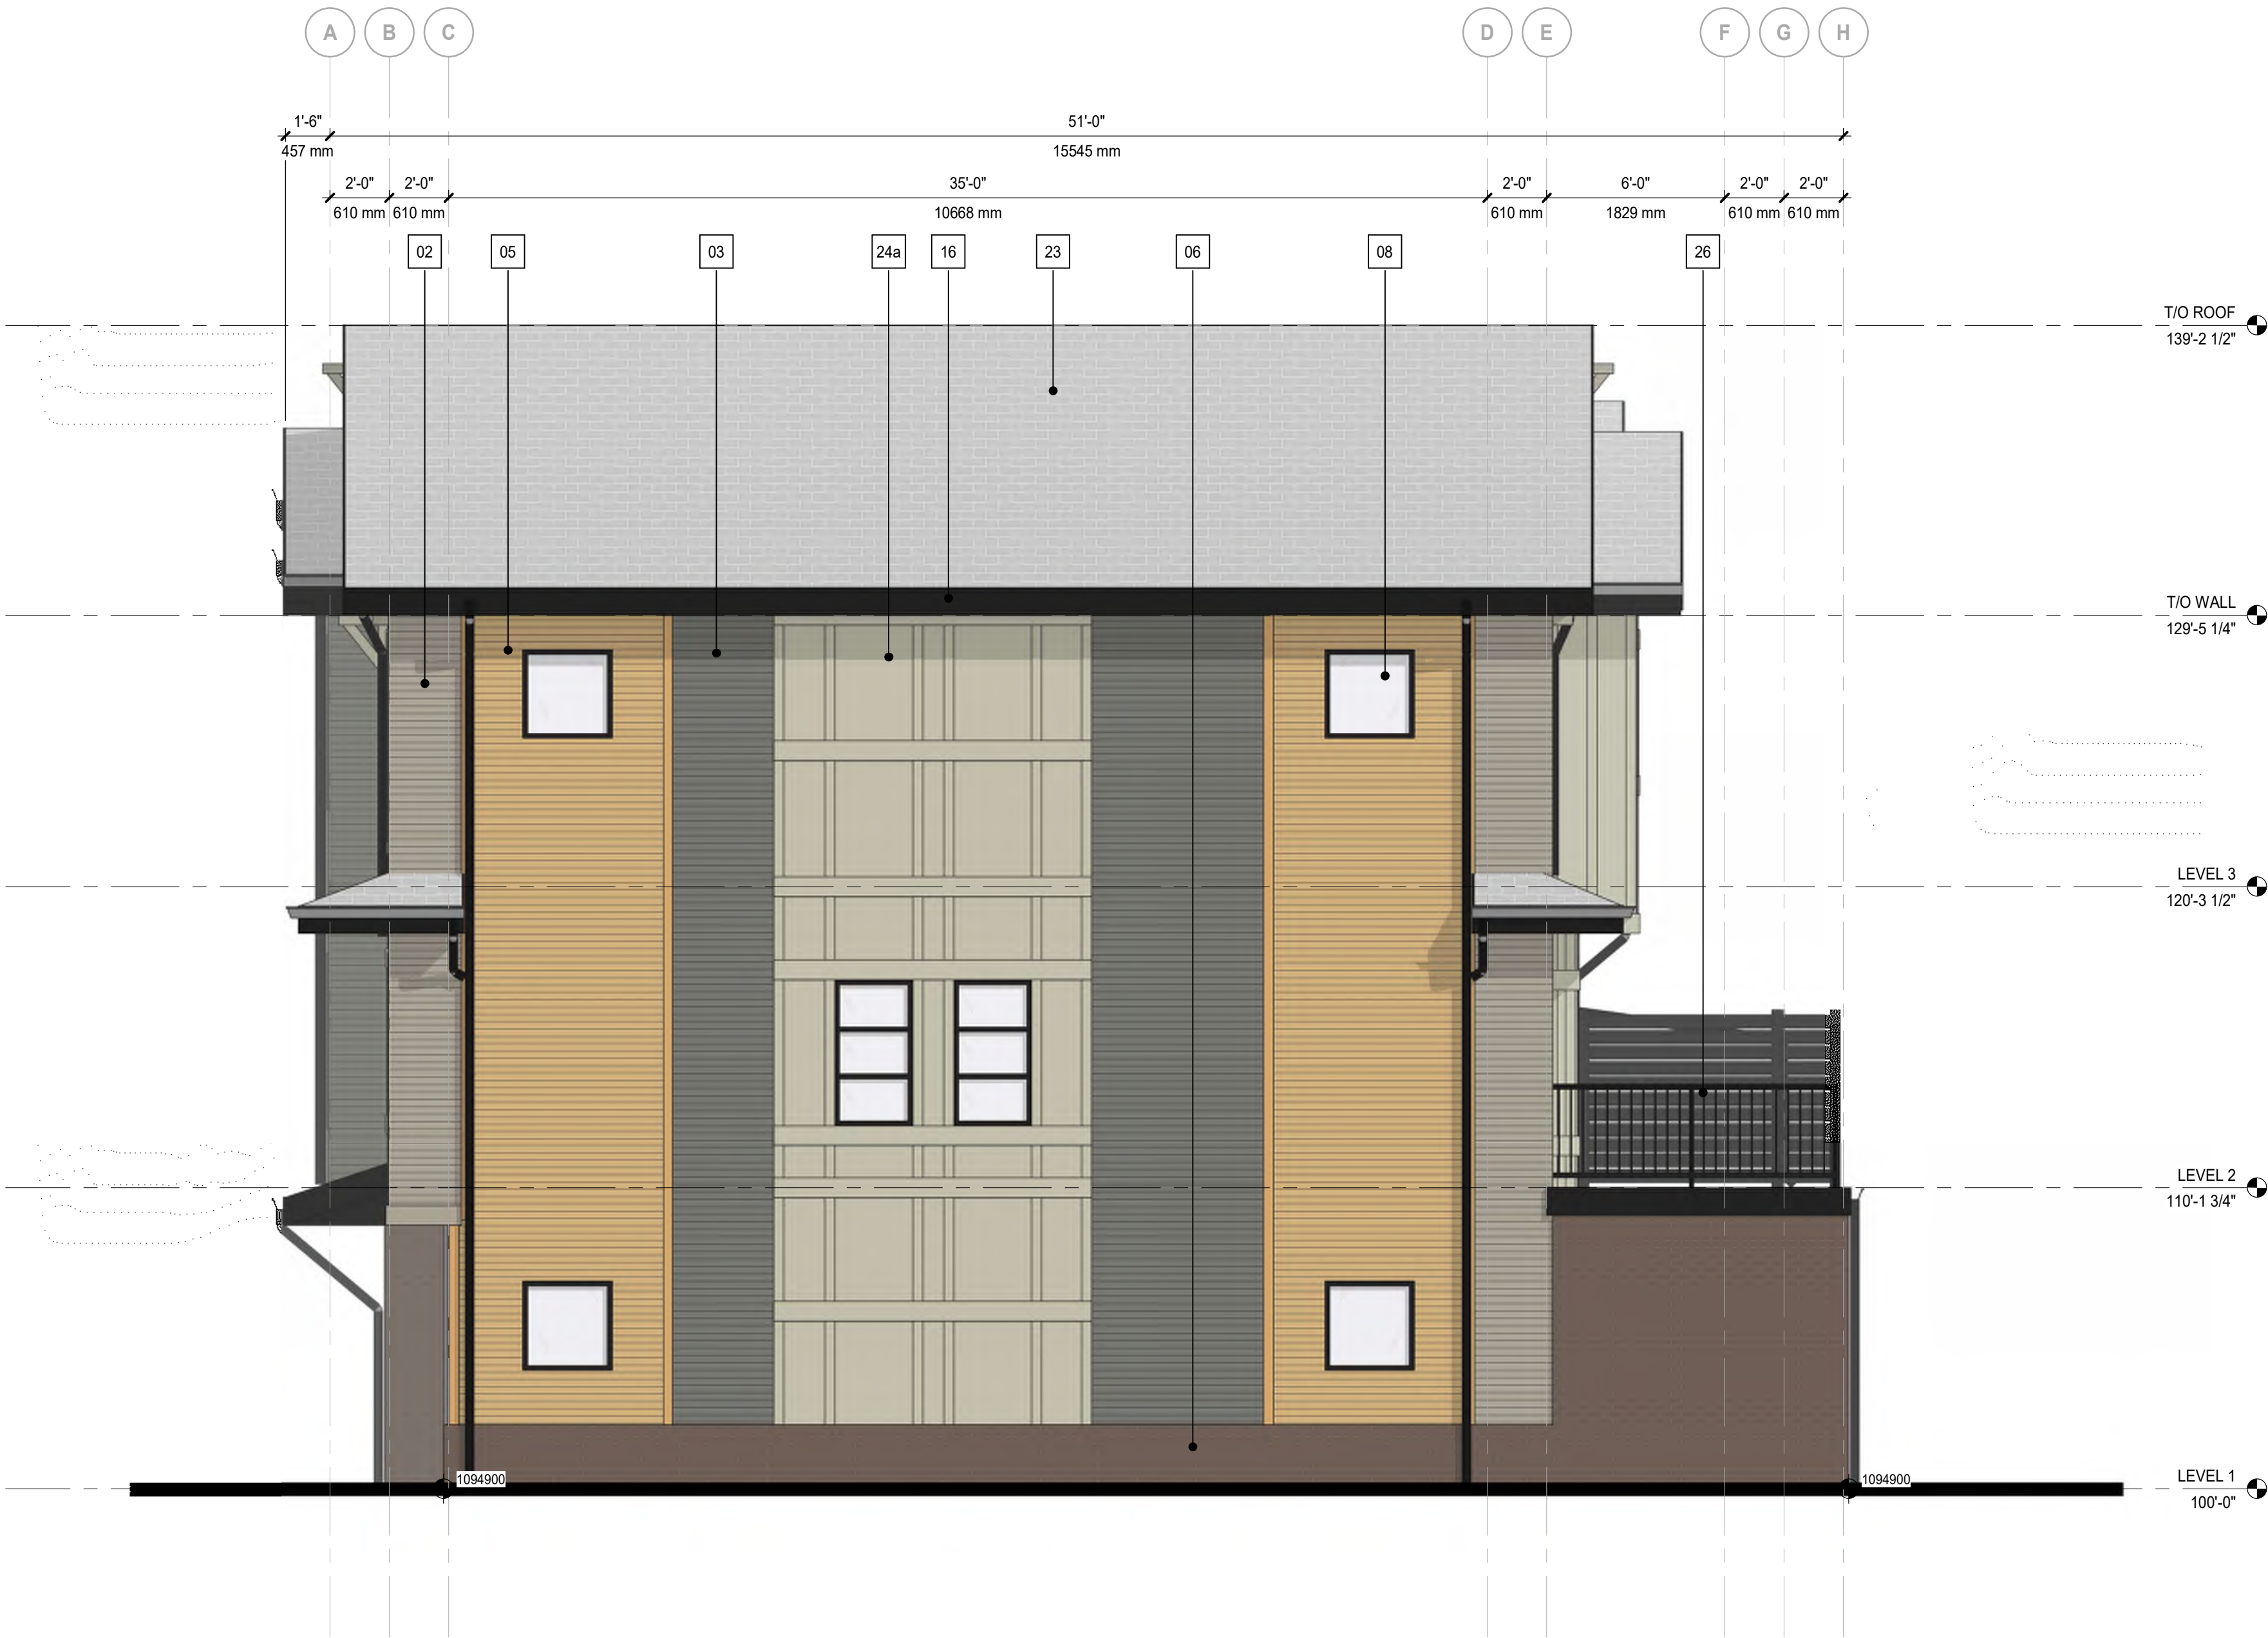

2 Right Elevation TH K
DP40-K-02 SCALE: 1:50

ELEVATION LEGEND

- | | |
|----|--|
| 01 | MATERIAL: FIBER CEMENT PANEL SIDING
COLOUR: COBBLE STONE
MANUFACTURER: JAMES HARDIE
w. MATCHING EZ TRIM |
| 02 | MATERIAL: FIBER CEMENT HORIZONTAL PLANK SIDING
COLOUR: MONTEREY TAUPE
MANUFACTURER: JAMES HARDIE
w. MATCHING TRIM |
| 03 | MATERIAL: FIBER CEMENT HORIZONTAL PLANK SIDING
COLOUR: PEPPERY ASH
MANUFACTURER: JAMES HARDIE
w. MATCHING TRIM |
| 04 | MATERIAL: FIBER CEMENT HORIZONTAL PLANK SIDING
COLOUR: MIDNIGHT BLACK
MANUFACTURER: JAMES HARDIE
w. MATCHING TRIM |
| 05 | MATERIAL: WOOD LOOK METAL PANEL
COLOUR: PECAN
MANUFACTURER: LUX
LOCATION: WALL, BALCONY SOFFIT |
| 06 | MATERIAL: BRICK VENEER
COLOUR: SMOKEHOUSE
MANUFACTURER: LXL
MODULAR, STANDARD COURSE |
| 07 | MATERIAL: METAL FLASHING
COLOUR: BLACK
MANUFACTURER: TBD |
| 08 | MATERIAL: PVC WINDOW
GLAZING: CLEAR GLASS
FRAM COLOUR: BLACK
MANUFACTURER: TBD |
| 09 | MATERIAL: PVC SLIDING PATIO DOOR
GLAZING: CLEAR GLASS
FRAME COLOUR: BLACK
MANUFACTURER: TBD |
| 10 | MATERIAL: PRE-FINISHED METAL RAILING
GLAZING: CLEAR GLASS
RAILING COLOUR: BLACK
MANUFACTURER: TBD |
| 11 | MATERIAL: EXTERIOR DOOR CW GLASS INSERT
FRAME COLOUR: BLACK
LOCATION: FRONT ENTRANCE
MANUFACTURER: TBD |
| 12 | MATERIAL: INSULATED EXTERIOR DOOR W/ GLASS INSERT
FRAME COLOUR: BLACK
LOCATION: EXIT STAIRS
MANUFACTURER: TBD |
| 13 | MATERIAL: WRAPPED COLUMN
COLOUR: a - BLACK
b - PECAN
c - COBBLE STONE
LOCATION: EXTERIOR
MANUFACTURER: TBD / LUX |
| 14 | MATERIAL: PREFINISHED METAL SOFFIT
COLOUR: a - BLACK
b - PECAN
LOCATION: SOFFIT
MANUFACTURER: TBD / LUX |
| 15 | MATERIAL: PREFINISHED METAL BALCONY FASCIA
COLOUR: BLACK
LOCATION: FASCIA
MANUFACTURER: TBD |
| 16 | MATERIAL: ROOF FASCIA
COLOUR: BLACK
LOCATION: FASCIA
MANUFACTURER: TBD |
| 17 | MATERIAL: FIBER CEMENT PANEL SIDING
COLOUR: MIDNIGHT BLACK
MANUFACTURER: JAMES HARDIE
w. MATCHING EZ TRIM |
| 18 | MATERIAL: FIBER CEMENT HORIZONTAL PLANK SIDING
COLOUR: COBBLE STONE
MANUFACTURER: JAMES HARDIE
w. MATCHING TRIM |
| 19 | MATERIAL: PRIVACY SCREEN CW FROSTED GLASS INSERT
COLOUR: BLACK W/ FROSTED GLASS
MANUFACTURER: TBC |
| 20 | MATERIAL: INSULATED EXTERIOR DOOR
FRAME COLOUR: BLACK
LOCATION: EXIT STAIRS
MANUFACTURER: TBD |
| 21 | MATERIAL: INSULATED EXTERIOR DOOR
FRAME COLOUR: a - MONTEREY TAUPE
b - PEPPERY ASH
LOCATION: FRONT ENTRANCE
MANUFACTURER: TBD |
| 22 | MATERIAL: OH GARAGE / PARKADE DOOR
FRAME COLOUR: a - MONTEREY TAUPE
b - PEPPERY ASH
MANUFACTURER: TBD |
| 23 | MATERIAL: ASPHALT SHINGLES
COLOUR: DUAL BLACK
MANUFACTURER: IKO |
| 24 | MATERIAL: FIBER CEMENT PANEL SIDING
COLOUR: a - COBBLE STONE
b - MONTEREY TAUPE
MANUFACTURER: JAMES HARDIE
w. MATCHING TRIM BATTEN BOARDS |
| 25 | MATERIAL: FIBER CEMENT SHINGLE SIDING
COLOUR: a - COBBLE STONE
b - MONTEREY TAUPE
c - PEPPERY ASH
MANUFACTURER: JAMES HARDIE
w. MATCHING TRIM |
| 26 | MATERIAL: PRE-FINISHED METAL RAILING - PICKET
COLOUR: BLACK
MANUFACTURER: TBD |
| 27 | MATERIAL: POWDER COATED ALUMINUM PRIVACY SCREEN
COLOUR: BLACK
MANUFACTURER: HIDEAWAY |

GENERAL NOTES:

- COLOURS AND MATERIALS SELECTED ARE FOR REFERENCE ONLY, FINAL SELECTION SUBJECT TO MANUFACTURER PRICING AND AVAILABILITY.
- MATCHING ALTERNATE MANUFACTURER MATERIALS MAY BE USED IF APPROVED BY ARCHITECT AND OWNER PRIOR TO CONSTRUCTION.
- CHANGES OF COLOUR AND MATERIAL OCCUR AT INSIDE CORNERS, UNLESS NOTED OTHERWISE.
- FLASHING TO MATCH COLOUR OF MATERIAL BELOW, UNLESS NOTED OTHERWISE.
- TRIM TO MATCH COLOUR OF ADJACENT MATERIAL, UNLESS NOTED OTHERWISE.

NOTES

- ALL RAILINGS TO BE TOP MOUNTED, DOUBLE TOP BAR SQUARE BAR PROFILE
- ALL BALCONY GLASS TO BE PAINTED BLACK
- ALL EXTERIOR GRILLS, VENTS & FLASHING COLOUR TO MATCH ADJACENT MATERIAL

HATCH LEGEND - (HATCHES ENLARGED FOR CLARITY)

- | | |
|---|--|
| GLAZING
CLEAR | |
| FIBRE CEMENT SIDING
PANEL
BASIS OF DESIGN: JH COBBLE STONE | |
| FIBRE CEMENT SIDING
HORIZONTAL PLANK, SQUARE CHANNEL
BASIS OF DESIGN: JH ARTISAN SIDING
COLOUR: MONTEREY TAUPE | |
| FIBRE CEMENT SIDING
HORIZONTAL PLANK, SQUARE CHANNEL
BASIS OF DESIGN: JH ARTISAN SIDING
COLOUR: PEPPERY ASH | |
| FIBRE CEMENT SIDING
HORIZONTAL PLANK, SQUARE CHANNEL
BASIS OF DESIGN: JH ARTISAN SIDING
COLOUR: MIDNIGHT BLACK | |
| PREFINISHED METAL SIDING
BASIS OF DESIGN: LUX PANEL
COLOUR: PECAN | |
| BRICK VENEER
BASIS OF DESIGN: LXL
MODULAR, STANDARD COURSE
COLOUR: SMOKEHOUSE | |

- | |
|-----------------|
| MULLIONS: WHITE |
| MULLIONS: BLACK |

DATE	ISSUED FOR	REV
2025-08-20	ISSUE FOR DEVELOPMENT PERMIT	1
2026-08-10	ISSUE FOR DR1	2

4

partners
Development Group

This drawing has been prepared solely for the use of PARTNERS DEVELOPMENT GROUP and there are no representations of any kind made by NORR to any party with whom NORR has not entered into a contract.

This drawing shall not be used for construction purposes until the seal appearing hereon is signed and dated by the Architect or Engineer

Project Component
DEVELOPMENT PERMIT

Key Plan

5

Consultants

Survey:	URBAN SYSTEMS
Civil:	VERITAS DEVELOPMENT SOLUTIONS
Architecture:	NORR
Structural:	
Mechanical:	EMBE CONSULTING ENGINEERS INC
Electrical:	EMBE CONSULTING ENGINEERS INC
Interiors:	
Landscape:	PI DESIGN GROUP

Seal(s)

2

NORR

2300, 411 - 1st Street SE
Calgary, AB, Canada T2G 4Y5
norr.com

NORR Architects Engineers Planner
A Partnership of Corporations

Jonathan Hughes, Architect, AIA, OAA, IBAC, BNA, AIAAB, AAPPE
Allan Tamm, P.Eng., IBAC, AIAAB, AAPPE
Chris Hall, P.Eng., IBAC, AIAAB, AAPPE

Project Manager Tariq Almasashi	Drawn Author
Project Leader David Schwy	Checked Checker

Client
PARTNERS DEVELOPMENT GROUP



Project
Partners Dev Group - Homestead Phase 8

CITY, PROVINCE, COUNTRY
Drawing Title
TH K - OVERALL BUILDING ELEVATIONS


Scale
As indicated

Project No.
RZ1124-0166


Drawing No.
DP40-K-02

  

DATE	ISSUED FOR	REV
2025-06-20	ISSUE FOR DEVELOPMENT PERMIT	1
2026-08-10	ISSUE FOR DR1	2
This drawing has been prepared solely for the use of PARTNERS DEVELOPMENT GROUP and there are no representations of any kind made by NORR to any party with whom NORR has not entered into a contract. This drawing shall not be used for construction purposes until the seal appearing hereon is signed and dated by the Architect or Engineer. Project Component DEVELOPMENT PERMIT Key Plan		
Consultants Survey: URBAN SYSTEMS Civil: VERITAS DEVELOPMENT SOLUTIONS Architecture: NORR Structural: EMBE CONSULTING ENGINEERS INC. Mechanical: EMBE CONSULTING ENGINEERS INC. Electrical: EMBE CONSULTING ENGINEERS INC. Interiors: PI DESIGN GROUP Landscape: PI DESIGN GROUP		
Seal(s) NORR NORR OFFICE ADDRESS norr.com		
Project Manager Tang Ainsworth Drawn Author Project Leader David Schwy Checked Checker Client PARTNERS DEVELOPMENT GROUP CLIENT ADDRESS Partners Dev Group - Homestead Phase 8 CITY, PROVINCE, COUNTRY TH L - OVERALL BUILDING ELEVATIONS		
Scale As indicated Project No. RZ1124-0166 Drawing No. DP40-L-01		

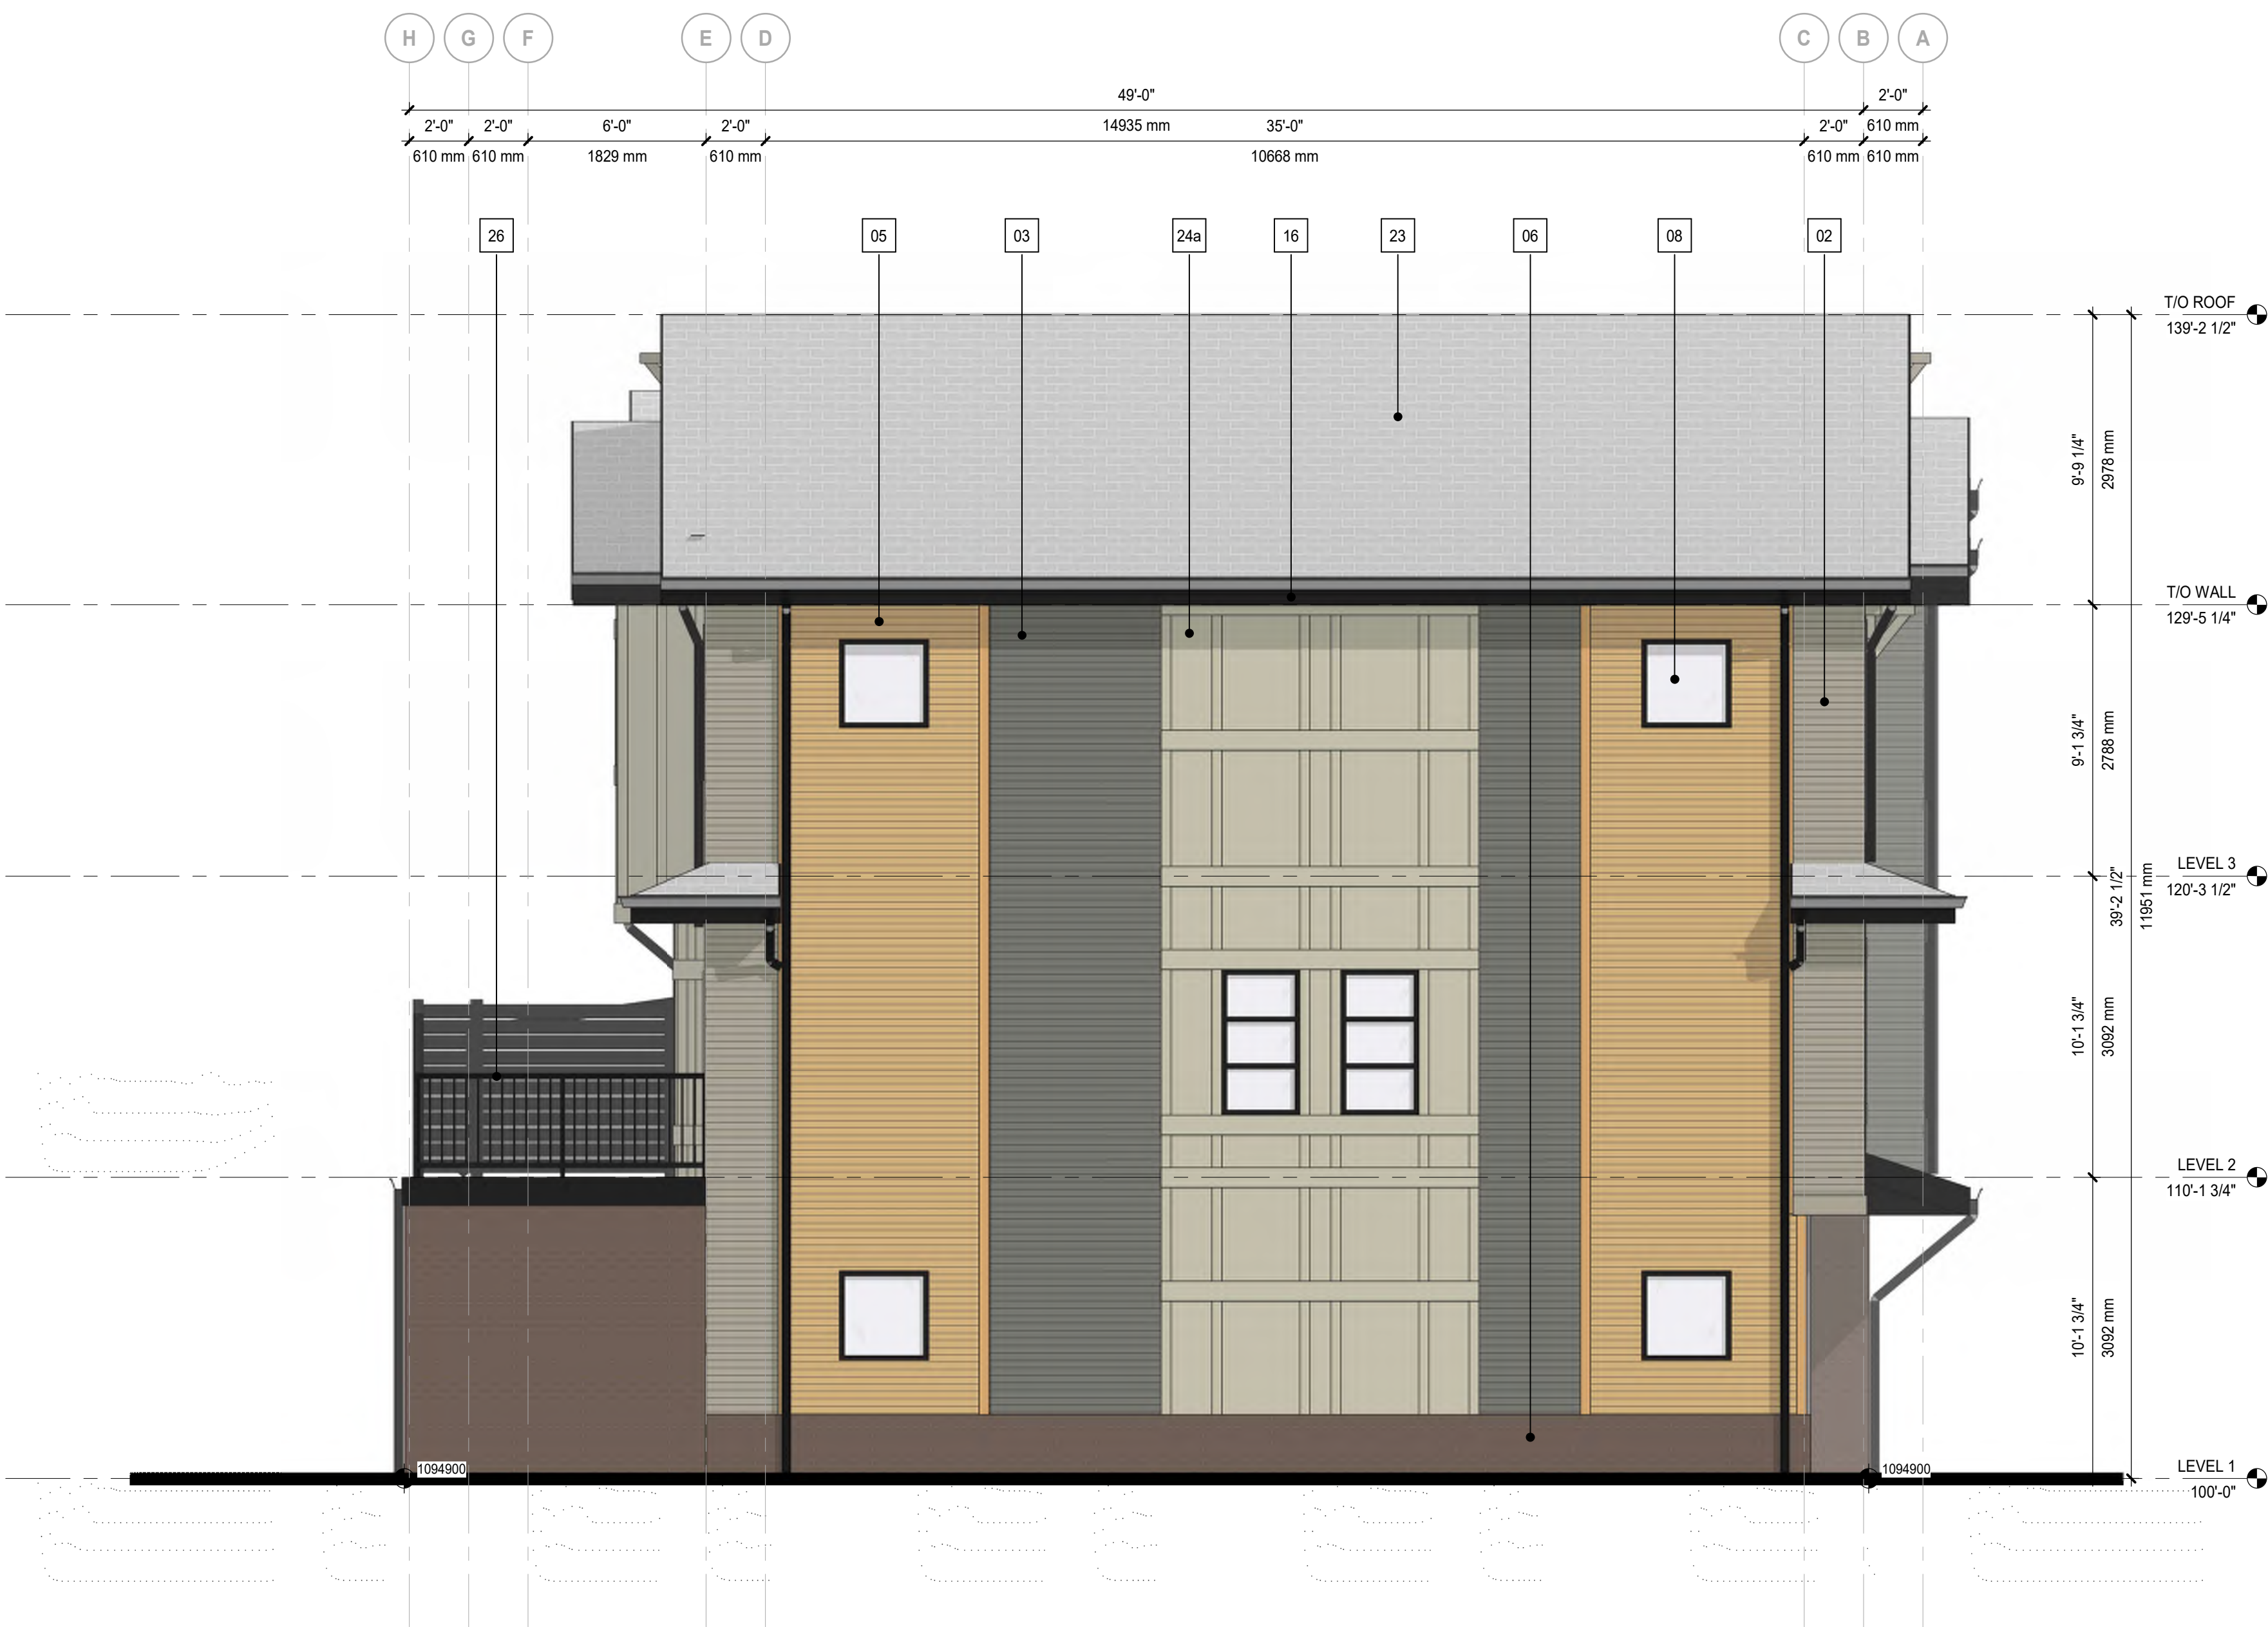

1 Left Elevation TH L
DP40-L-02 SCALE: 1:50

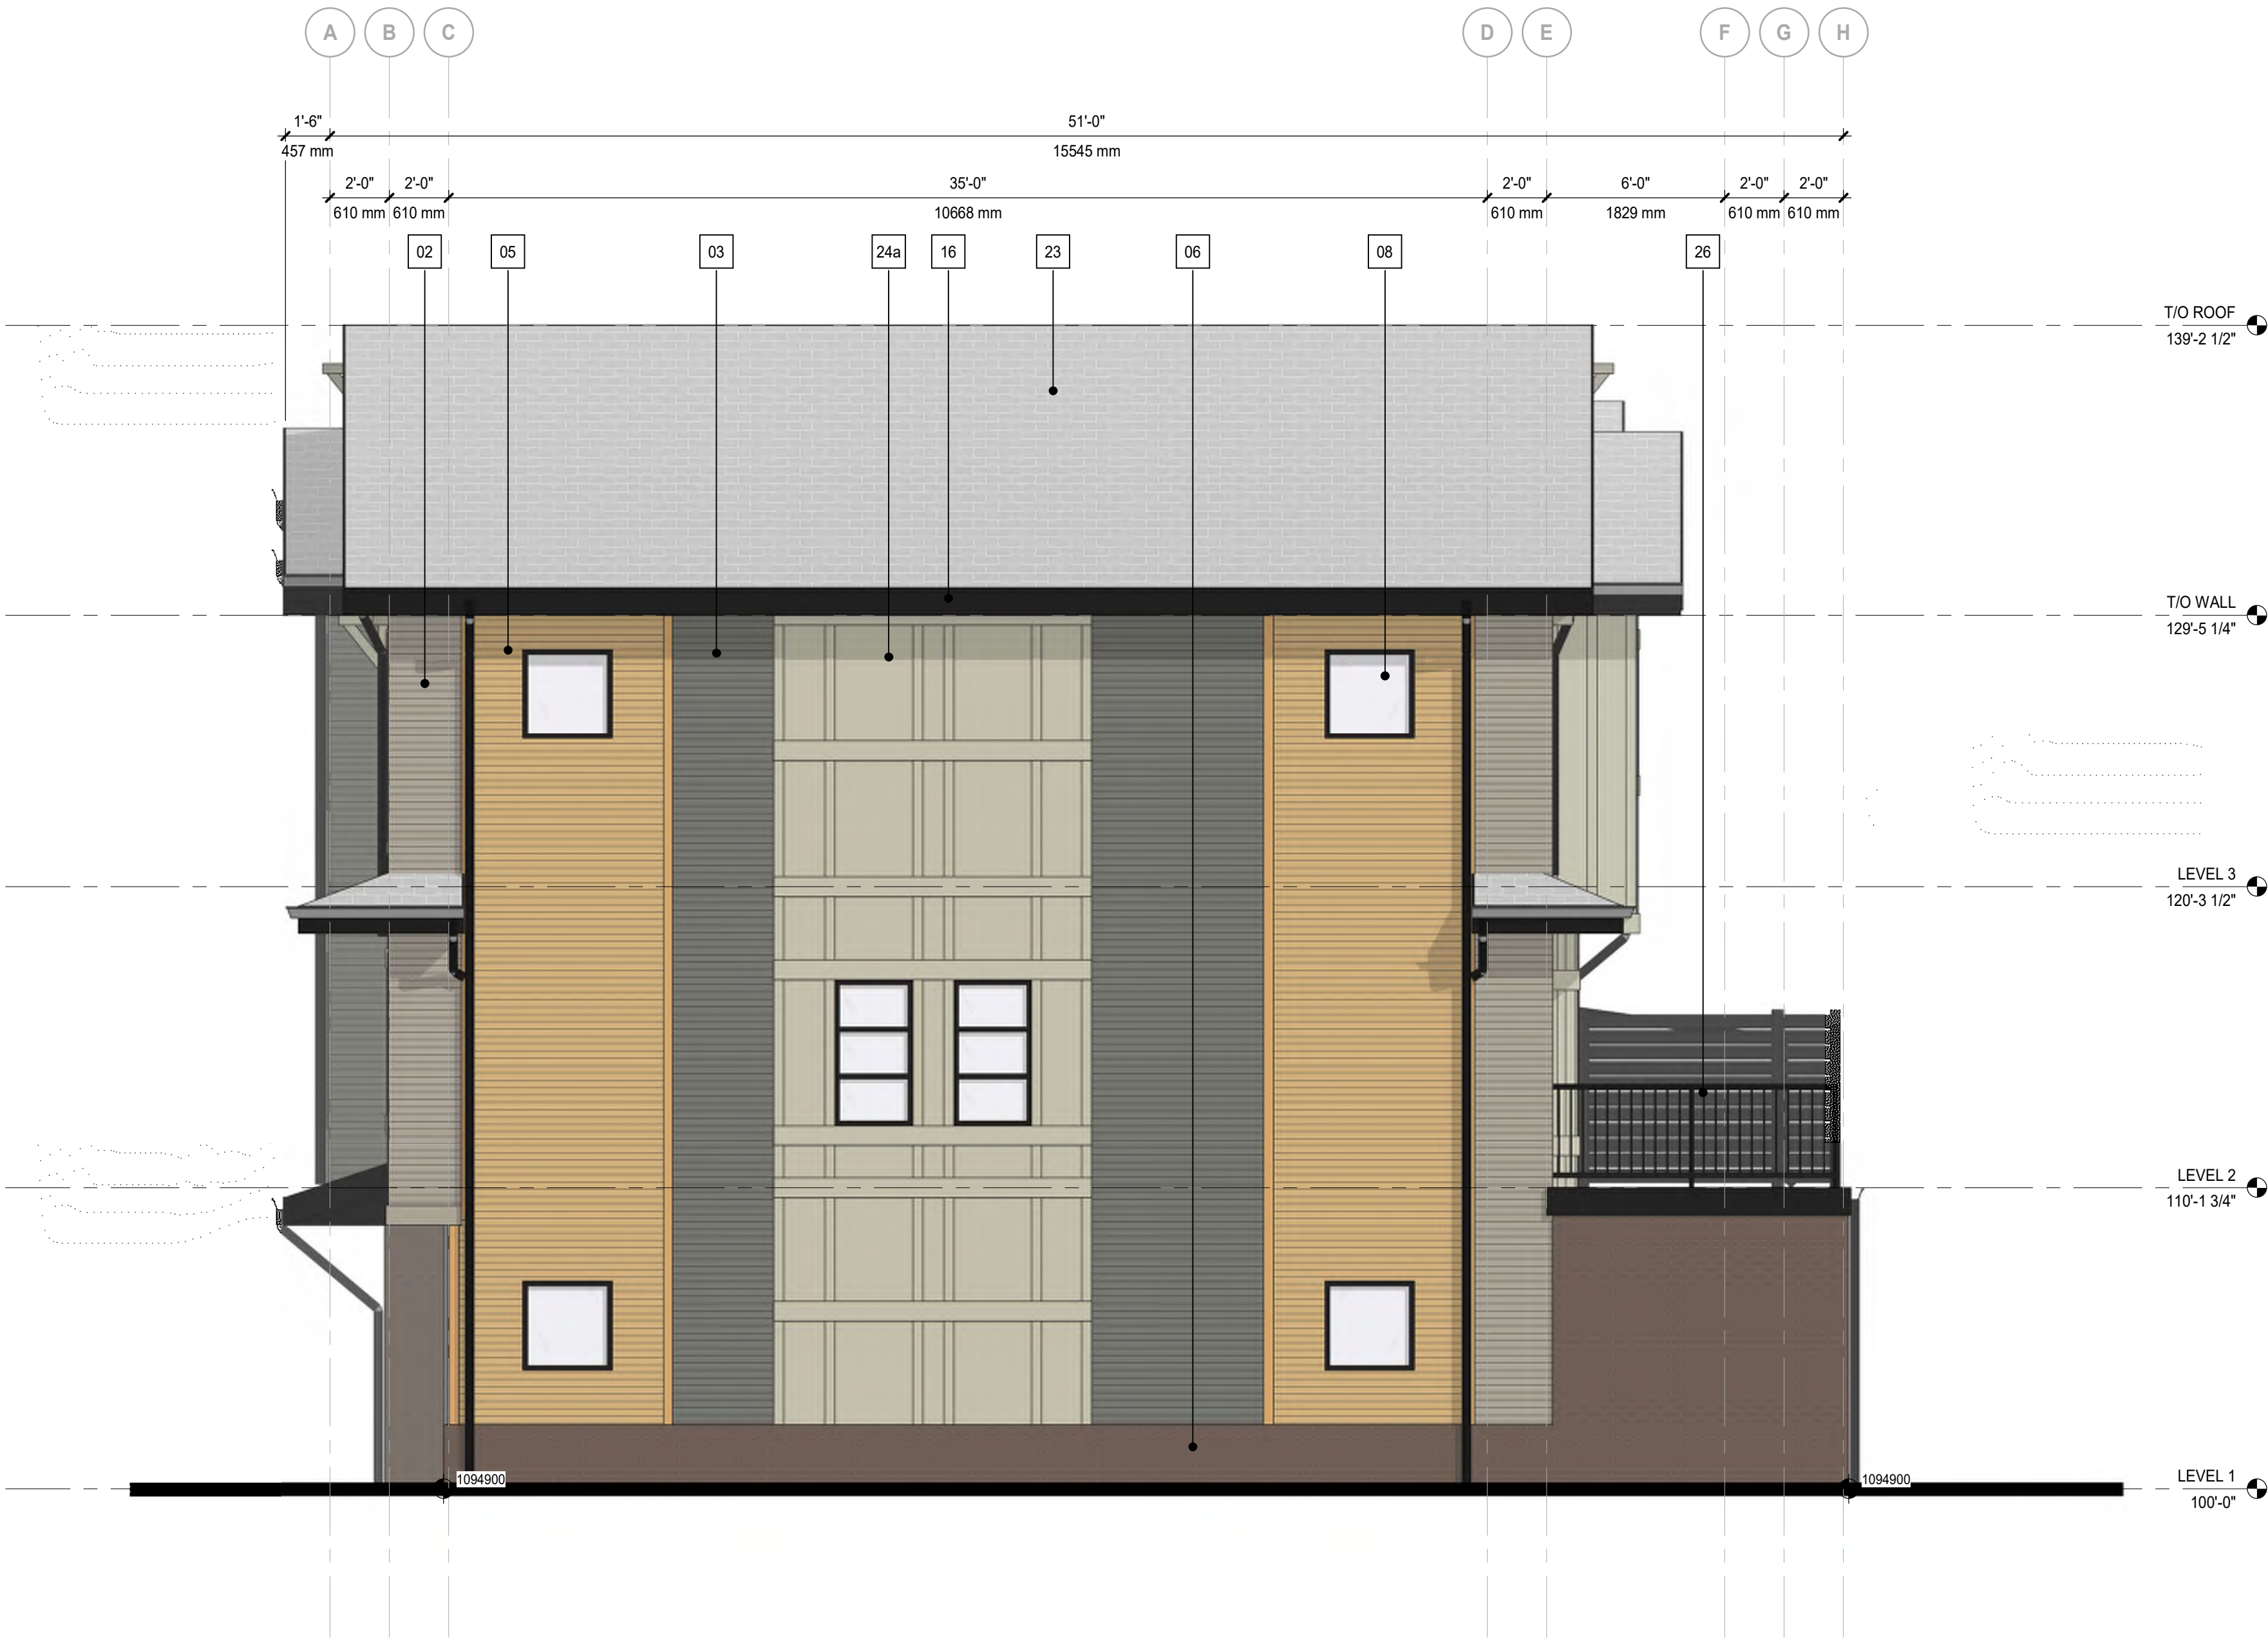

2 Right Elevation TH L
DP40-L-02 SCALE: 1:50

ELEVATION LEGEND

- | | |
|----|---|
| 01 | MATERIAL: FIBER CEMENT PANEL SIDING
COLOUR: COBBLE STONE
MANUFACTURER: JAMES HARDIE
w. MATCHING EZ TRIM |
| 02 | MATERIAL: FIBER CEMENT HORIZONTAL PLANK SIDING
COLOUR: MONTEREY TAUPE
MANUFACTURER: JAMES HARDIE
w. MATCHING TRIM |
| 03 | MATERIAL: FIBER CEMENT HORIZONTAL PLANK SIDING
COLOUR: PEPPERY ASH
MANUFACTURER: JAMES HARDIE
w. MATCHING TRIM |
| 04 | MATERIAL: FIBER CEMENT HORIZONTAL PLANK SIDING
COLOUR: MIDNIGHT BLACK
MANUFACTURER: JAMES HARDIE
w. MATCHING TRIM |
| 05 | MATERIAL: WOOD LOOK METAL PANEL
COLOUR: PECAN
MANUFACTURER: LUX
LOCATION: WALL, BALCONY SOFFIT |
| 06 | MATERIAL: BRICK VENEER
COLOUR: SMOKEHOUSE
MANUFACTURER: LXL
MODULAR, STANDARD COURSE |
| 07 | MATERIAL: METAL FLASHING
COLOUR: BLACK
MANUFACTURER: TBD |
| 08 | MATERIAL: PVC WINDOW
GLAZING: CLEAR GLASS
FRAME COLOUR: BLACK
MANUFACTURER: TBD |
| 09 | MATERIAL: PVC SLIDING PATIO DOOR
GLAZING: CLEAR GLASS
FRAME COLOUR: BLACK
MANUFACTURER: TBD |
| 10 | MATERIAL: PRE-FINISHED METAL RAILING
GLAZING: CLEAR GLASS
RAILING COLOUR: BLACK
MANUFACTURER: TBD |
| 11 | MATERIAL: EXTERIOR DOOR CW GLASS INSERT
FRAME COLOUR: BLACK
LOCATION: FRONT ENTRANCE
MANUFACTURER: TBD |
| 12 | MATERIAL: INSULATED EXTERIOR DOOR W/ GLASS INSERT
FRAME COLOUR: BLACK
LOCATION: EXIT STAIRS
MANUFACTURER: TBD |
| 13 | MATERIAL: WRAPPED COLUMN
COLOUR:
a - BLACK
b - PECAN
c - COBBLE STONE
LOCATION: EXTERIOR
MANUFACTURER: TBD / LUX |
| 14 | MATERIAL: PREFINISHED METAL SOFFIT
COLOUR:
a - BLACK
b - PECAN
LOCATION: SOFFIT
MANUFACTURER: TBD / LUX |
| 15 | MATERIAL: PREFINISHED METAL BALCONY FASCIA
COLOUR: BLACK
LOCATION: FASCIA
MANUFACTURER: TBD |
| 16 | MATERIAL: ROOF FASCIA
COLOUR: BLACK
LOCATION: FASCIA
MANUFACTURER: TBD |
| 17 | MATERIAL: FIBER CEMENT PANEL SIDING
COLOUR: MIDNIGHT BLACK
MANUFACTURER: JAMES HARDIE
w. MATCHING EZ TRIM |
| 18 | MATERIAL: FIBER CEMENT HORIZONTAL PLANK SIDING
COLOUR: COBBLE STONE
MANUFACTURER: JAMES HARDIE
w. MATCHING TRIM |
| 19 | MATERIAL: PRIVACY SCREEN CW FROSTED GLASS INSERT
COLOUR: BLACK W/ FROSTED GLASS
MANUFACTURER: TBC |
| 20 | MATERIAL: INSULATED EXTERIOR DOOR
FRAME COLOUR: BLACK
LOCATION: EXIT STAIRS
MANUFACTURER: TBD |
| 21 | MATERIAL: INSULATED EXTERIOR DOOR
FRAME COLOUR: a - MONTEREY TAUPE
b - PEPPERY ASH
LOCATION: FRONT ENTRANCE
MANUFACTURER: TBD |
| 22 | MATERIAL: OH GARAGE / PARKADE DOOR
FRAME COLOUR: a - MONTEREY TAUPE
b - PEPPERY ASH
MANUFACTURER: TBD |
| 23 | MATERIAL: ASPHALT SHINGLES
COLOUR: DUAL BLACK
MANUFACTURER: IKO |
| 24 | MATERIAL: FIBER CEMENT PANEL SIDING
COLOUR:
a - COBBLE STONE
b - MONTEREY TAUPE
MANUFACTURER: JAMES HARDIE
w. MATCHING TRIM BATTEN BOARDS |
| 25 | MATERIAL: FIBER CEMENT SHINGLE SIDING
COLOUR:
a - COBBLE STONE
b - MONTEREY TAUPE
c - PEPPERY ASH
MANUFACTURER: JAMES HARDIE
w. MATCHING TRIM |
| 26 | MATERIAL: PREFINISHED METAL RAILING - PICKET
COLOUR: BLACK
MANUFACTURER: TBD |
| 27 | MATERIAL: POWDER COATED ALUMINUM PRIVACY SCREEN
COLOUR: BLACK
MANUFACTURER: HIDEAWAY |

GENERAL NOTES:

- COLOURS AND MATERIALS SELECTED ARE FOR REFERENCE ONLY, FINAL SELECTION SUBJECT TO MANUFACTURER PRICING AND AVAILABILITY.
- MATCHING ALTERNATE MANUFACTURER MATERIALS MAY BE USED IF APPROVED BY ARCHITECT AND OWNER PRIOR TO CONSTRUCTION.
- CHANGES OF COLOUR AND MATERIAL OCCUR AT INSIDE CORNERS, UNLESS NOTED OTHERWISE.
- FLASHING TO MATCH COLOUR OF MATERIAL BELOW, UNLESS NOTED OTHERWISE.
- TRIM TO MATCH COLOUR OF ADJACENT MATERIAL, UNLESS NOTED OTHERWISE.

NOTES

- ALL RAILINGS TO BE TOP MOUNTED, DOUBLE TOP BAR SQUARE BAR PROFILE
- ALL BALCONY GLASS TO BE PAINTED BLACK
- ALL EXTERIOR GRILLS, VENTS & FLASHING COLOUR TO MATCH ADJACENT MATERIAL

HATCH LEGEND - (HATCHES ENLARGED FOR CLARITY)

	GLAZING CLEAR
	FIBRE CEMENT SIDING PANEL BASIS OF DESIGN: JH COBBLE STONE
	FIBRE CEMENT SIDING HORIZONTAL PLANK, SQUARE CHANNEL BASIS OF DESIGN: JH ARTISAN SIDING COLOUR: MONTEREY TAUPE
	FIBRE CEMENT SIDING HORIZONTAL PLANK, SQUARE CHANNEL BASIS OF DESIGN: JH ARTISAN SIDING COLOUR: PEPPERY ASH
	FIBRE CEMENT SIDING HORIZONTAL PLANK, SQUARE CHANNEL BASIS OF DESIGN: JH ARTISAN SIDING COLOUR: MIDNIGHT BLACK
	PREFINISHED METAL SIDING BASIS OF DESIGN: LUX PANEL COLOUR: PECAN
	BRICK VENEER BASIS OF DESIGN: LXL MODULAR, STANDARD COURSE COLOUR: SMOKEHOUSE
	MULLIONS: WHITE
	MULLIONS: BLACK

DATE	ISSUED FOR	REV
2025-08-20	ISSUE FOR DEVELOPMENT PERMIT	1
2026-08-10	ISSUE FOR DR1	2

This drawing has been prepared solely for the use of PARTNERS DEVELOPMENT GROUP and there are no representations of any kind made by NORR to any party with whom NORR has not entered into a contract.

This drawing shall not be used for construction purposes until the seal appearing hereon is signed and dated by the Architect or Engineer

Project Component

DEVELOPMENT PERMIT



Consultants	
Survey:	URBAN SYSTEMS
Civil:	VERITAS DEVELOPMENT SOLUTIONS
Architecture:	NORR
Structural:	NORR
Mechanical:	EMBE CONSULTING ENGINEERS INC
Electrical:	EMBE CONSULTING ENGINEERS INC
Interiors:	
Landscape:	PI DESIGN GROUP

Seal(s)

2

NORR

2300, 411 - 1st Street SE
Calgary, AB, Canada T2G 4Y5
norr.com

NORR Architects Engineers Planner
A Partnership of Corporations

Jonathan Hughes, Architect, AIA, CMA, RIBC, BNA, AIAAB, AAPPE
Allan Tait, Architect, P.Eng., AIA, RIBC, BNA, AIAAB, AAPPE
Chris Hall, P.Eng., AIA, RIBC, BNA, AIAAB, AAPPE

Project Manager Tariq Almasashi	Drawn Author
Project Leader David Schwy	Checked Checker

Client

PARTNERS DEVELOPMENT GROUP

CLIENT ADDRESS

Partners Dev Group -
Homestead Phase 8

CITY, PROVINCE, COUNTRY

Drawing Title
TH L - OVERALL BUILDING
ELEVATIONS

Scale
As indicated

Project No.
RZ1124-0166

Drawing No.
DP40-L-02



1 Front Elevation TH M
DP40-M-01 SCALE: 1:50



2 Rear Elevation TH M
DP40-M-01 SCALE: 1:50

ELEVATION LEGEND

- | | |
|----|--|
| 01 | MATERIAL: FIBER CEMENT PANEL SIDING
COLOUR: COBBLE STONE
MANUFACTURER: JAMES HARDIE
w. MATCHING EZ TRIM |
| 02 | MATERIAL: FIBER CEMENT HORIZONTAL PLANK SIDING
COLOUR: MONTEREY TAUPE
MANUFACTURER: JAMES HARDIE
w. MATCHING TRIM |
| 03 | MATERIAL: FIBER CEMENT HORIZONTAL PLANK SIDING
COLOUR: PEPPERY ASH
MANUFACTURER: JAMES HARDIE
w. MATCHING TRIM |
| 04 | MATERIAL: FIBER CEMENT HORIZONTAL PLANK SIDING
COLOUR: MIDNIGHT BLACK
MANUFACTURER: JAMES HARDIE
w. MATCHING TRIM |
| 05 | MATERIAL: WOOD LOOK METAL PANEL
COLOUR: PECAN
MANUFACTURER: LUX
LOCATION: WALL, BALCONY SOFFIT |
| 06 | MATERIAL: BRICK VENEER
COLOUR: SMOKEHOUSE
MANUFACTURER: LXL
MODULAR, STANDARD COURSE |
| 07 | MATERIAL: METAL FLASHING
COLOUR: BLACK
MANUFACTURER: TBD |
| 08 | MATERIAL: PVC WINDOW
GLAZING: CLEAR GLASS
FRAME COLOUR: BLACK
MANUFACTURER: TBD |
| 09 | MATERIAL: PVC SLIDING PATIO DOOR
GLAZING: CLEAR GLASS
FRAME COLOUR: BLACK
MANUFACTURER: TBD |
| 10 | MATERIAL: PRE-FINISHED METAL RAILING
GLAZING: CLEAR GLASS
RAILING COLOUR: BLACK
MANUFACTURER: TBD |
| 11 | MATERIAL: EXTERIOR DOOR CW GLASS INSERT
FRAME COLOUR: BLACK
LOCATION: FRONT ENTRANCE
MANUFACTURER: TBD |
| 12 | MATERIAL: INSULATED EXTERIOR DOOR W/ GLASS INSERT
FRAME COLOUR: BLACK
LOCATION: EXIT STAIRS
MANUFACTURER: TBD |
| 13 | MATERIAL: WRAPPED COLUMN
COLOUR: a - BLACK
b - PECAN
c - COBBLE STONE
LOCATION: EXTERIOR
MANUFACTURER: TBD / LUX |
| 14 | MATERIAL: PREFINISHED METAL SOFFIT
COLOUR: a - BLACK
b - PECAN
LOCATION: SOFFIT
MANUFACTURER: TBD / LUX |
| 15 | MATERIAL: PREFINISHED METAL BALCONY FASCIA
COLOUR: BLACK
LOCATION: FASCIA
MANUFACTURER: TBD |
| 16 | MATERIAL: ROOF FASCIA
COLOUR: BLACK
LOCATION: FASCIA
MANUFACTURER: TBD |
| 17 | MATERIAL: FIBER CEMENT PANEL SIDING
COLOUR: MIDNIGHT BLACK
MANUFACTURER: JAMES HARDIE
w. MATCHING EZ TRIM |
| 18 | MATERIAL: FIBER CEMENT HORIZONTAL PLANK SIDING
COLOUR: COBBLE STONE
MANUFACTURER: JAMES HARDIE
w. MATCHING TRIM |
| 19 | MATERIAL: PRIVACY SCREEN CW FROSTED GLASS INSERT
COLOUR: BLACK W/ FROSTED GLASS
MANUFACTURER: TBC |
| 20 | MATERIAL: INSULATED EXTERIOR DOOR
FRAME COLOUR: BLACK
LOCATION: EXIT STAIRS
MANUFACTURER: TBD |
| 21 | MATERIAL: INSULATED EXTERIOR DOOR
FRAME COLOUR: a - MONTEREY TAUPE
b - PEPPERY ASH
LOCATION: FRONT ENTRANCE
MANUFACTURER: TBD |
| 22 | MATERIAL: OH GARAGE / PARKADE DOOR
FRAME COLOUR: a - MONTEREY TAUPE
b - PEPPERY ASH
MANUFACTURER: TBD |
| 23 | MATERIAL: ASPHALT SHINGLES
COLOUR: DUAL BLACK
MANUFACTURER: IRO |
| 24 | MATERIAL: FIBER CEMENT PANEL SIDING
COLOUR: a - COBBLE STONE
b - MONTEREY TAUPE
MANUFACTURER: JAMES HARDIE
w. MATCHING TRIM BATTEN BOARDS |
| 25 | MATERIAL: FIBER CEMENT SHINGLE SIDING
COLOUR: a - COBBLE STONE
b - MONTEREY TAUPE
c - PEPPERY ASH
MANUFACTURER: JAMES HARDIE
w. MATCHING TRIM |
| 26 | MATERIAL: PRE-FINISHED METAL RAILING - PICKET
COLOUR: BLACK
MANUFACTURER: TBD |
| 27 | MATERIAL: POWDER COATED ALUMINUM PRIVACY SCREEN
COLOUR: BLACK
MANUFACTURER: HIDEAWAY |

- GENERAL NOTES:
1. COLOURS AND MATERIALS SELECTED ARE FOR REFERENCE ONLY, FINAL SELECTION SUBJECT TO MANUFACTURER PRICING AND AVAILABILITY.
 2. MATCHING ALTERNATE MANUFACTURER MATERIALS MAY BE USED IF APPROVED BY ARCHITECT AND OWNER PRIOR TO CONSTRUCTION.
 3. CHANGES OF COLOUR AND MATERIAL OCCUR AT INSIDE CORNERS, UNLESS NOTED OTHERWISE.
 4. FLASHING TO MATCH COLOUR OF MATERIAL BELOW, UNLESS NOTED OTHERWISE.
 5. TRIM TO MATCH COLOUR OF ADJACENT MATERIAL, UNLESS NOTED OTHERWISE.
- HATCH LEGEND - (HATCHES ENLARGED FOR CLARITY)
- | |
|---|
| GLAZING
CLEAR |
| FIBRE CEMENT SIDING
PANEL
BASIS OF DESIGN: JH COBBLE STONE |
| FIBRE CEMENT SIDING
HORIZONTAL PLANK, SQUARE CHANNEL
BASIS OF DESIGN: JH ARTISAN SIDING
COLOUR: MONTEREY TAUPE |
| FIBRE CEMENT SIDING
HORIZONTAL PLANK, SQUARE CHANNEL
BASIS OF DESIGN: JH ARTISAN SIDING
COLOUR: PEPPERY ASH |
| FIBRE CEMENT SIDING
HORIZONTAL PLANK, SQUARE CHANNEL
BASIS OF DESIGN: JH ARTISAN SIDING
COLOUR: MIDNIGHT BLACK |
| PREFINISHED METAL SIDING
BASIS OF DESIGN: LUX PANEL
COLOUR: PECAN |
| BRICK VENEER
BASIS OF DESIGN: LXL
MODULAR, STANDARD COURSE
COLOUR: SMOKEHOUSE |
| MULLIONS: WHITE |
| MULLIONS: BLACK |

NOTES

- ALL RAILINGS TO BE TOP MOUNTED, DOUBLE TOP BAR SQUARE BAR PROFILE
- ALL BALCONY GLASS TO BE PAINTED BLACK
- ALL EXTERIOR GRILLS, VENTS & FLASHING COLOUR TO MATCH ADJACENT MATERIAL

DATE	ISSUED FOR	REV
2025-08-20	ISSUE FOR DEVELOPMENT PERMIT	1
2026-08-10	ISSUE FOR DR1	2

This drawing has been prepared solely for the use of PARTNERS DEVELOPMENT GROUP and there are no representations of any kind made by NORR to any party with whom NORR has not entered into a contract.

This drawing shall not be used for construction purposes until the seal appearing hereon is signed and dated by the Architect or Engineer

Project Component
DEVELOPMENT PERMIT

Key Plan

Consultants

Survey:	URBAN SYSTEMS
Civil:	VERITAS DEVELOPMENT SOLUTIONS
Architecture:	NORR
Structural:	
Mechanical:	EMBE CONSULTING ENGINEERS INC
Electrical:	EMBE CONSULTING ENGINEERS INC
Interiors:	
Landscape:	PI DESIGN GROUP

Seal(s)

NORR

NORR OFFICE ADDRESS
norr.com

Project Manager Tarq Almasashi	Drawn Author
Project Leader David Schwy	Checked Checker

Client
PARTNERS DEVELOPMENT GROUP

Project
CLIENT ADDRESS
Partners Dev Group - Homestead Phase 8


CITY, PROVINCE, COUNTRY
Drawing Title
TH M - OVERALL BUILDING ELEVATIONS

Scale
As indicated


Project No.
RZ1124-0166

Drawing No.
DP40-M-01

8/10/2025 5:05:18 PM
Autodesk Docs | Partners Dev Group - Homestead Phase 8 | RZ1124-0166 - Partners HomesteadPH8_A1_Trim2.dwg
RZ1124-0166 - Partners HomesteadPH8_A1_Trim2.dwg

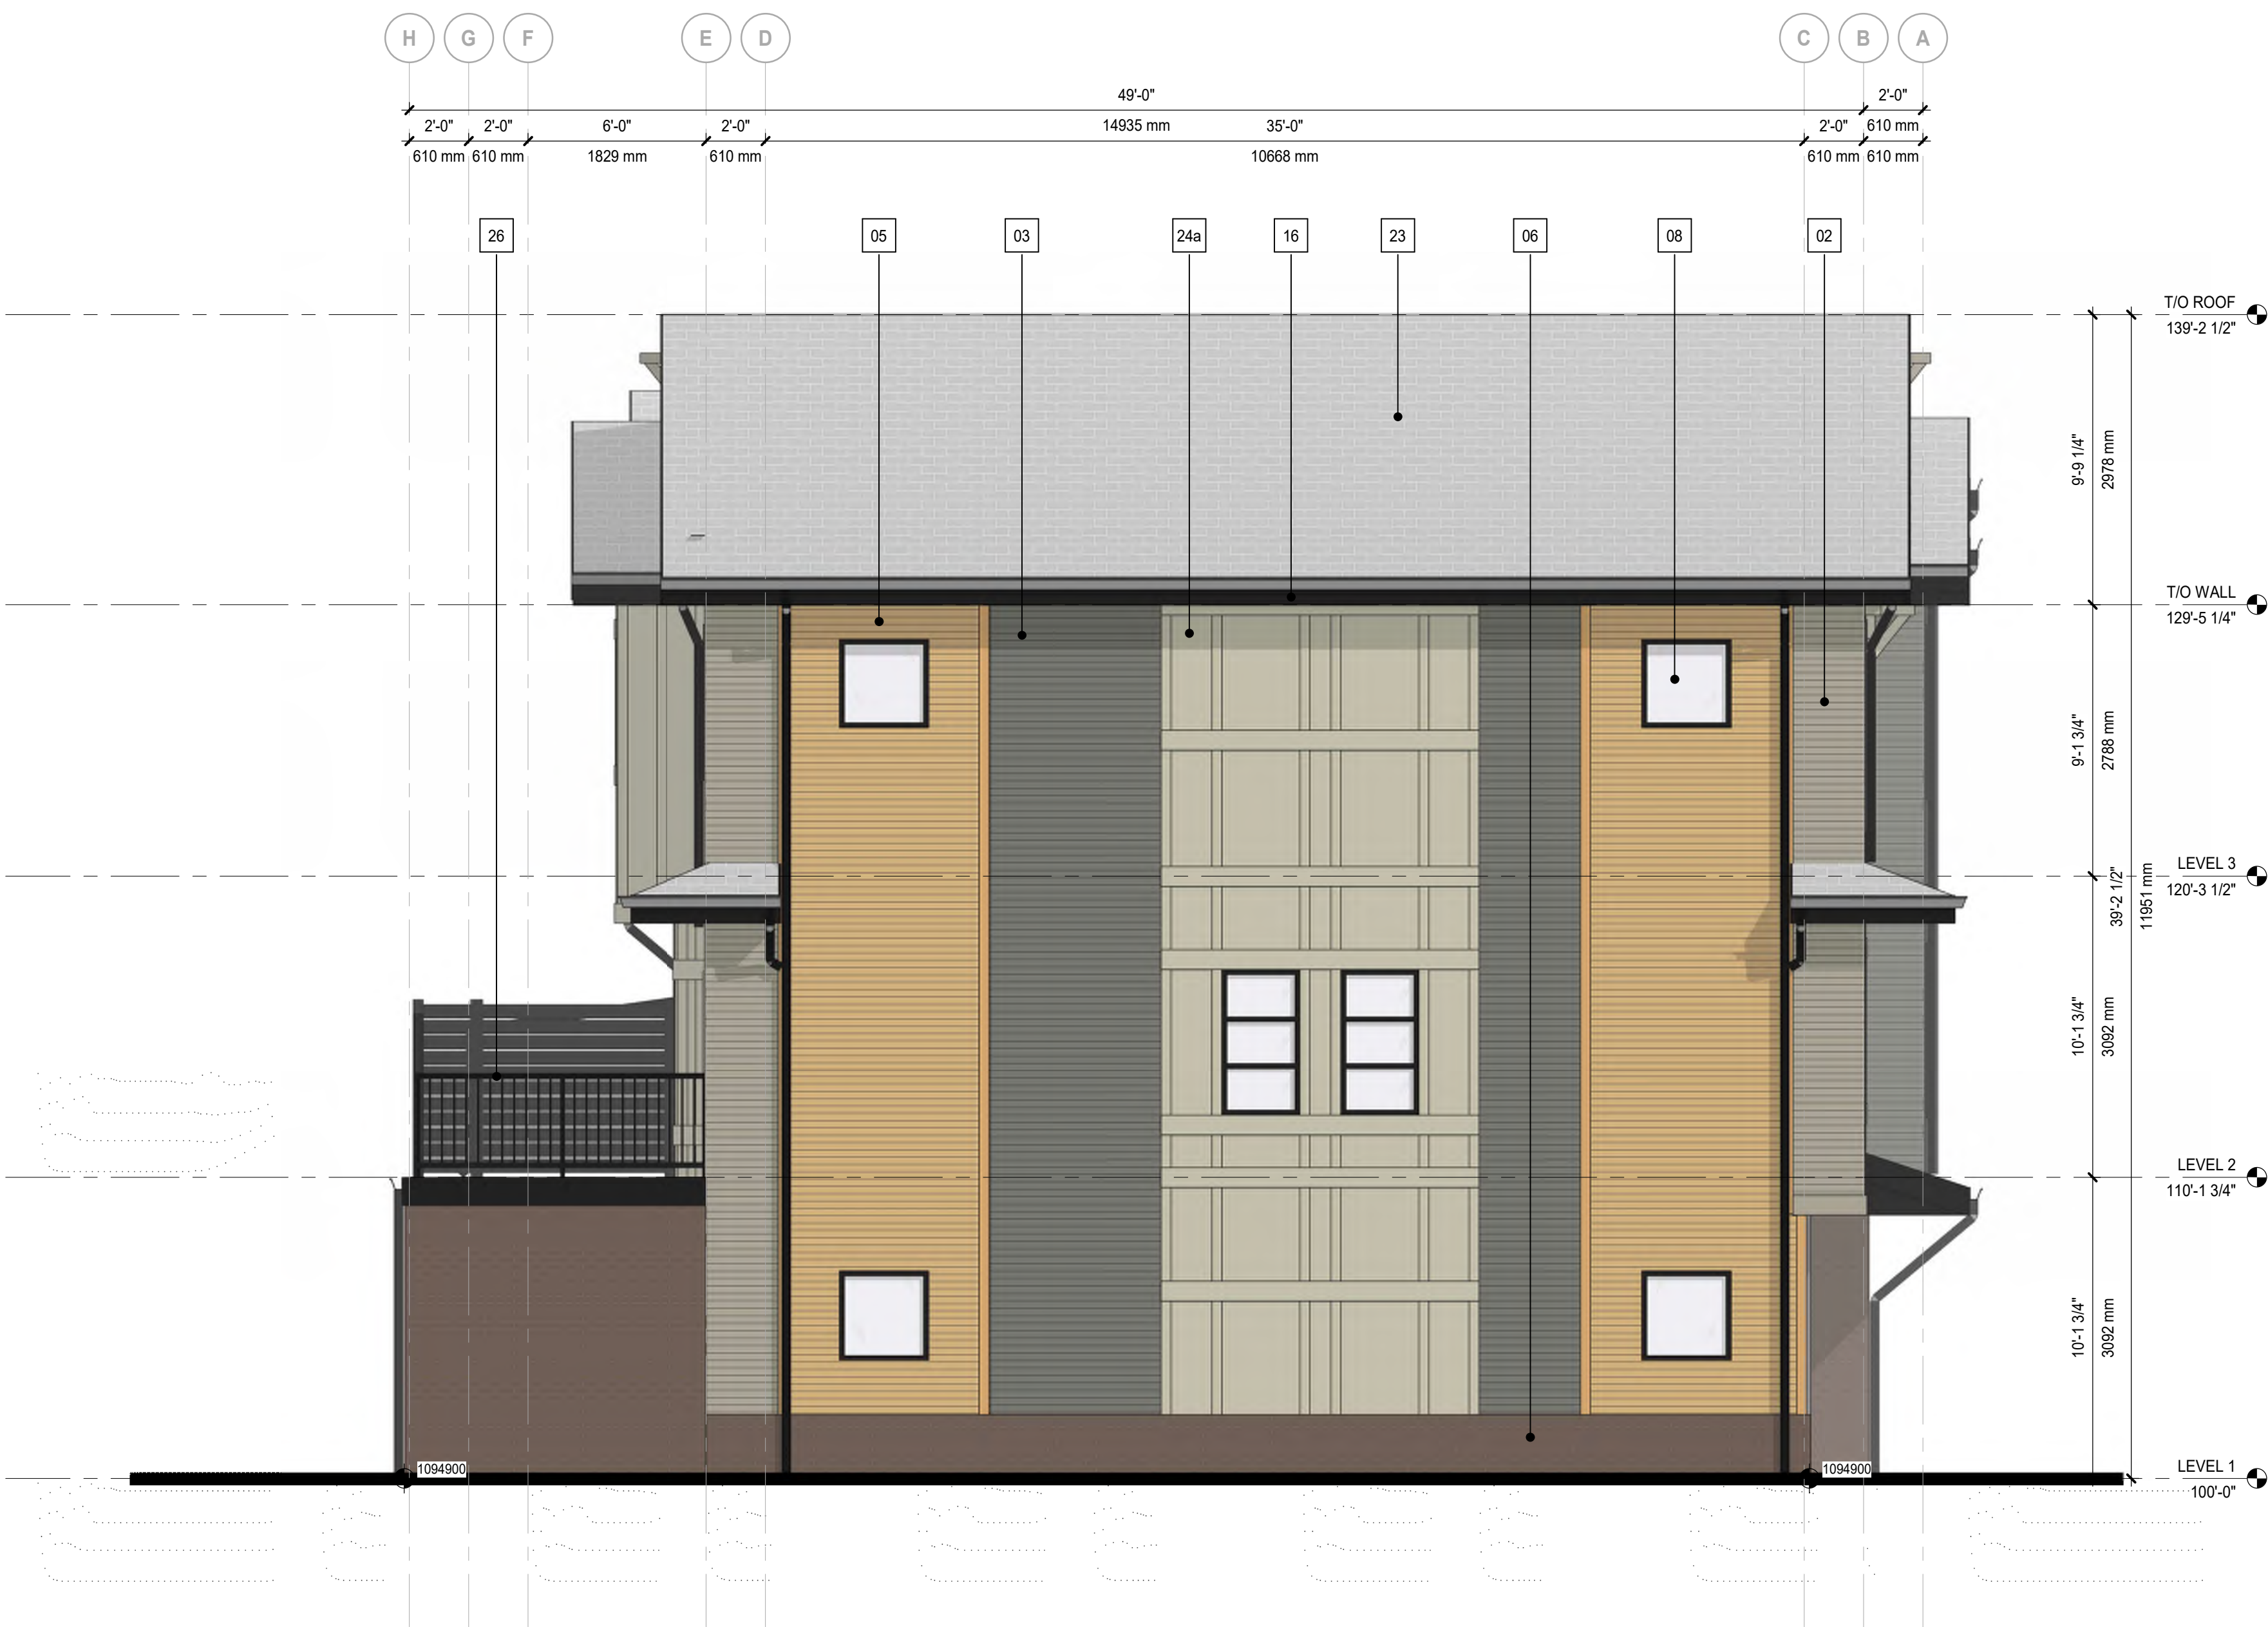

1 Left Elevation TH M
DP40-M-02 SCALE: 1:50

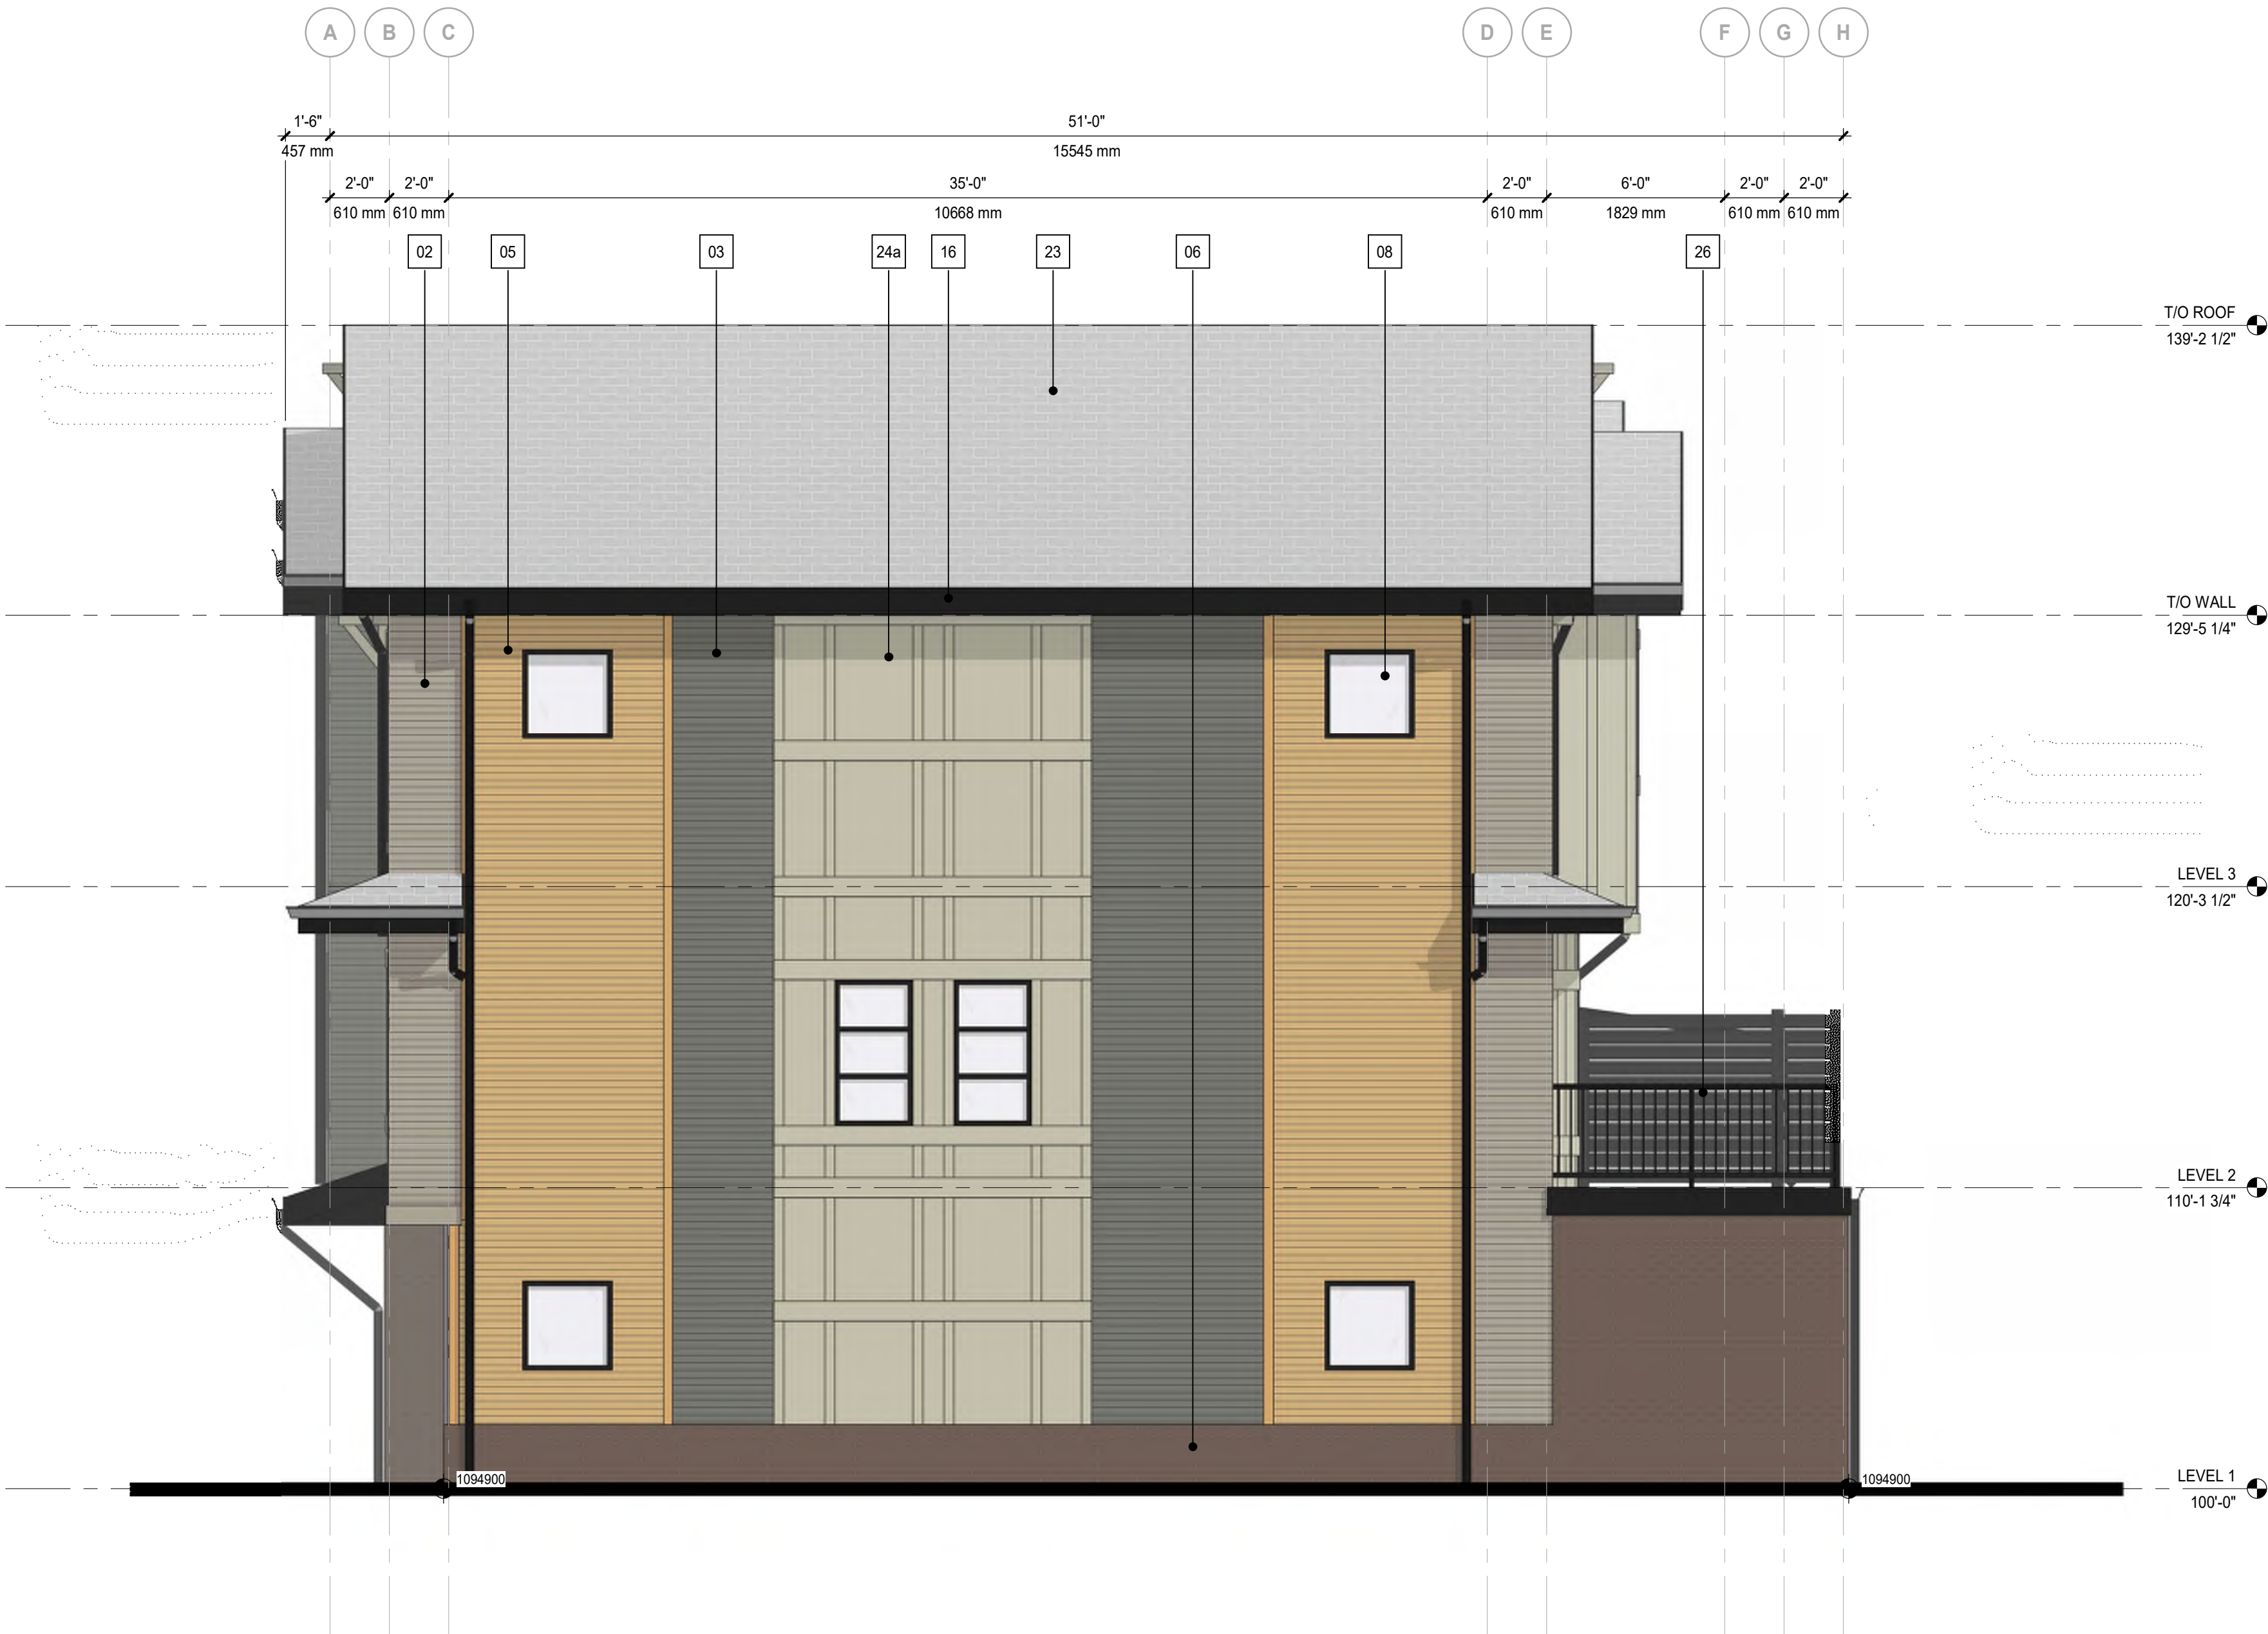

2 Right Elevation TH M
DP40-M-02 SCALE: 1:50

ELEVATION LEGEND

- | | |
|----|--|
| 01 | MATERIAL: FIBER CEMENT PANEL SIDING
COLOUR: COBBLE STONE
MANUFACTURER: JAMES HARDIE
w. MATCHING EZ TRIM |
| 02 | MATERIAL: FIBER CEMENT HORIZONTAL PLANK SIDING
COLOUR: MONTEREY TAUPE
MANUFACTURER: JAMES HARDIE
w. MATCHING TRIM |
| 03 | MATERIAL: FIBER CEMENT HORIZONTAL PLANK SIDING
COLOUR: PEPPERY ASH
MANUFACTURER: JAMES HARDIE
w. MATCHING TRIM |
| 04 | MATERIAL: FIBER CEMENT HORIZONTAL PLANK SIDING
COLOUR: MIDNIGHT BLACK
MANUFACTURER: JAMES HARDIE
w. MATCHING TRIM |
| 05 | MATERIAL: WOOD LOOK METAL PANEL
COLOUR: PECAN
MANUFACTURER: LUX
LOCATION: WALL, BALCONY SOFFIT |
| 06 | MATERIAL: BRICK VENEER
COLOUR: SMOKEHOUSE
MANUFACTURER: LXL
MODULAR, STANDARD COURSE |
| 07 | MATERIAL: METAL FLASHING
COLOUR: BLACK
MANUFACTURER: TBD |
| 08 | MATERIAL: PVC WINDOW
GLAZING: CLEAR GLASS
FRAM COLOUR: BLACK
MANUFACTURER: TBD |
| 09 | MATERIAL: PVC SLIDING PATIO DOOR
GLAZING: CLEAR GLASS
FRAME COLOUR: BLACK
MANUFACTURER: TBD |
| 10 | MATERIAL: PRE-FINISHED METAL RAILING
GLAZING: CLEAR GLASS
RAILING COLOUR: BLACK
MANUFACTURER: TBD |
| 11 | MATERIAL: EXTERIOR DOOR CW GLASS INSERT
FRAME COLOUR: BLACK
LOCATION: FRONT ENTRANCE
MANUFACTURER: TBD |
| 12 | MATERIAL: INSULATED EXTERIOR DOOR W/ GLASS INSERT
FRAME COLOUR: BLACK
LOCATION: EXIT STAIRS
MANUFACTURER: TBD |
| 13 | MATERIAL: WRAPPED COLUMN
COLOUR: a - BLACK
b - PECAN
c - COBBLE STONE
LOCATION: EXTERIOR
MANUFACTURER: TBD / LUX |
| 14 | MATERIAL: PREFINISHED METAL SOFFIT
COLOUR: a - BLACK
b - PECAN
LOCATION: SOFFIT
MANUFACTURER: TBD / LUX |
| 15 | MATERIAL: PREFINISHED METAL BALCONY FASCIA
COLOUR: BLACK
LOCATION: FASCIA
MANUFACTURER: TBD |
| 16 | MATERIAL: ROOF FASCIA
COLOUR: BLACK
LOCATION: FASCIA
MANUFACTURER: TBD |
| 17 | MATERIAL: FIBER CEMENT PANEL SIDING
COLOUR: MIDNIGHT BLACK
MANUFACTURER: JAMES HARDIE
w. MATCHING EZ TRIM |
| 18 | MATERIAL: FIBER CEMENT HORIZONTAL PLANK SIDING
COLOUR: COBBLE STONE
MANUFACTURER: JAMES HARDIE
w. MATCHING TRIM |
| 19 | MATERIAL: PRIVACY SCREEN CW FROSTED GLASS INSERT
COLOUR: BLACK W/ FROSTED GLASS
MANUFACTURER: TBC |
| 20 | MATERIAL: INSULATED EXTERIOR DOOR
FRAME COLOUR: BLACK
LOCATION: EXIT STAIRS
MANUFACTURER: TBD |
| 21 | MATERIAL: INSULATED EXTERIOR DOOR
FRAME COLOUR: a - MONTEREY TAUPE
b - PEPPERY ASH
LOCATION: FRONT ENTRANCE
MANUFACTURER: TBD |
| 22 | MATERIAL: OH GARAGE / PARKADE DOOR
FRAME COLOUR: a - MONTEREY TAUPE
b - PEPPERY ASH
MANUFACTURER: TBD |
| 23 | MATERIAL: ASPHALT SHINGLES
COLOUR: DUAL BLACK
MANUFACTURER: IKO |
| 24 | MATERIAL: FIBER CEMENT PANEL SIDING
COLOUR: a - COBBLE STONE
b - MONTEREY TAUPE
MANUFACTURER: JAMES HARDIE
w. MATCHING TRIM BATTEN BOARDS |
| 25 | MATERIAL: FIBER CEMENT SHINGLE SIDING
COLOUR: a - COBBLE STONE
b - MONTEREY TAUPE
c - PEPPERY ASH
MANUFACTURER: JAMES HARDIE
w. MATCHING TRIM |
| 26 | MATERIAL: PRE-FINISHED METAL RAILING - PICKET
COLOUR: BLACK
MANUFACTURER: TBD |
| 27 | MATERIAL: POWDER COATED ALUMINUM PRIVACY SCREEN
COLOUR: BLACK
MANUFACTURER: HIDEAWAY |

GENERAL NOTES:

1. COLOURS AND MATERIALS SELECTED ARE FOR REFERENCE ONLY, FINAL SELECTION SUBJECT TO MANUFACTURER PRICING AND AVAILABILITY.
2. MATCHING ALTERNATE MANUFACTURER MATERIALS MAY BE USED IF APPROVED BY ARCHITECT AND OWNER PRIOR TO CONSTRUCTION.
3. CHANGES OF COLOUR AND MATERIAL OCCUR AT INSIDE CORNERS, UNLESS NOTED OTHERWISE.
4. FLASHING TO MATCH COLOUR OF MATERIAL BELOW, UNLESS NOTED OTHERWISE.
5. TRIM TO MATCH COLOUR OF ADJACENT MATERIAL, UNLESS NOTED OTHERWISE.

NOTES

- ALL RAILINGS TO BE TOP MOUNTED, DOUBLE TOP BAR SQUARE BAR PROFILE
- ALL BALCONY GLASS TO BE PAINTED BLACK
- ALL EXTERIOR GRILLS, VENTS & FLASHING COLOUR TO MATCH ADJACENT MATERIAL

HATCH LEGEND - (HATCHES ENLARGED FOR CLARITY)

- | | |
|--|---|
| | GLAZING
CLEAR |
| | FIBRE CEMENT SIDING
PANEL
BASIS OF DESIGN: JH COBBLE STONE |
| | FIBRE CEMENT SIDING
HORIZONTAL PLANK, SQUARE CHANNEL
BASIS OF DESIGN: JH ARTISAN SIDING
COLOUR: MONTEREY TAUPE |
| | FIBRE CEMENT SIDING
HORIZONTAL PLANK, SQUARE CHANNEL
BASIS OF DESIGN: JH ARTISAN SIDING
COLOUR: PEPPERY ASH |
| | FIBRE CEMENT SIDING
HORIZONTAL PLANK, SQUARE CHANNEL
BASIS OF DESIGN: JH ARTISAN SIDING
COLOUR: MIDNIGHT BLACK |
| | PREFINISHED METAL SIDING
BASIS OF DESIGN: LUX PANEL
COLOUR: PECAN |
| | BRICK VENEER
BASIS OF DESIGN: LXL
MODULAR, STANDARD COURSE
COLOUR: SMOKEHOUSE |

MULLIONS: WHITE

MULLIONS: BLACK


DATE	ISSUED FOR	REV
2025-08-20	ISSUE FOR DEVELOPMENT PERMIT	1
2026-08-10	ISSUE FOR DR1	2

partners Development Group

This drawing has been prepared solely for the use of PARTNERS DEVELOPMENT GROUP and there are no representations of any kind made by NORR to any party with whom NORR has not entered into a contract.

This drawing shall not be used for construction purposes until the seal appearing hereon is signed and dated by the Architect or Engineer

Project Component DEVELOPMENT PERMIT

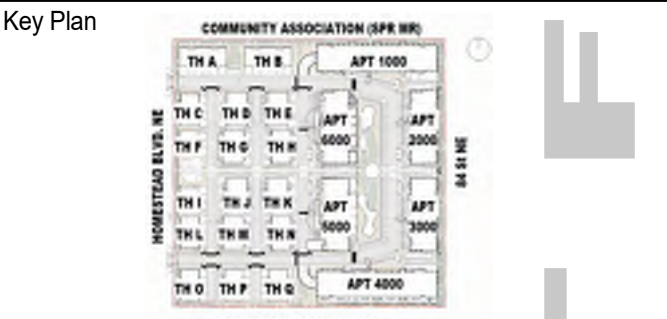

Consultants	URBAN SYSTEMS
Survey:	VERITAS DEVELOPMENT SOLUTIONS
Civil:	NORR
Architecture:	NORR
Structural:	EMBE CONSULTING ENGINEERS INC
Mechanical:	EMBE CONSULTING ENGINEERS INC
Electrical:	EMBE CONSULTING ENGINEERS INC
Interiors:	PI DESIGN GROUP
Landscape:	PI DESIGN GROUP

Seal(s)

NORR

2300, 411 - 1st Street SE
Calgary, AB, Canada T2G 4Y5
norr.com

NORR Architects Engineers Planner
A Partnership of Corporations

Jonathan Hughes, Architect: AIA, CMA, RIBC, BNA, AIAAB, AAPPE
Allan Tait, P.Eng., P.Eng., P.Eng., P.Eng.
Chris Hall, P.Eng., P.Eng.

Project Manager	Drawn
Tariq Almasashi	Author
Project Leader	Checked
David Schwy	Checker

Client PARTNERS DEVELOPMENT GROUP

Project Partners Dev Group - Homestead Phase 8

CITY, PROVINCE, COUNTRY
Drawing Title
**TH M - OVERALL BUILDING
ELEVATIONS**

Scale	As indicated
Project No.	RZ1124-0166
Drawing No.	DP40-M-02



1 Front Elevation A - TH N
SCALE: 1:50



2 Front Elevation B - TH N
SCALE: 1:50

ELEVATION LEGEND

- | | |
|----|--|
| 01 | MATERIAL: FIBER CEMENT PANEL SIDING
COLOUR: COBBLE STONE
MANUFACTURER: JAMES HARDIE
w. MATCHING EZ TRIM |
| 02 | MATERIAL: FIBER CEMENT HORIZONTAL PLANK SIDING
COLOUR: MONTEREY TAUPE
MANUFACTURER: JAMES HARDIE
w. MATCHING TRIM |
| 03 | MATERIAL: FIBER CEMENT HORIZONTAL PLANK SIDING
COLOUR: PEPPERY ASH
MANUFACTURER: JAMES HARDIE
w. MATCHING TRIM |
| 04 | MATERIAL: FIBER CEMENT HORIZONTAL PLANK SIDING
COLOUR: MIDNIGHT BLACK
MANUFACTURER: JAMES HARDIE
w. MATCHING TRIM |
| 05 | MATERIAL: WOOD LOOK METAL PANEL
COLOUR: PECAN
MANUFACTURER: LUX
LOCATION: WALL, BALCONY SOFFIT |
| 06 | MATERIAL: BRICK VENER
COLOUR: SMOKEHOUSE
MANUFACTURER: LXL
MODULAR, STANDARD COURSE |
| 07 | MATERIAL: METAL FLASHING
COLOUR: BLACK
MANUFACTURER: TBD |
| 08 | MATERIAL: PVC WINDOW
GLAZING: CLEAR GLASS
FRAM COLOUR: BLACK
MANUFACTURER: TBD |
| 09 | MATERIAL: PVC SLIDING PATIO DOOR
GLAZING: CLEAR GLASS
FRAME COLOUR: BLACK
MANUFACTURER: TBD |
| 10 | MATERIAL: PRE-FINISHED METAL RAILING
GLAZING: CLEAR GLASS
RAILING COLOUR: BLACK
MANUFACTURER: TBD |
| 11 | MATERIAL: EXTERIOR DOOR CW GLASS INSERT
FRAME COLOUR: BLACK
LOCATION: FRONT ENTRANCE
MANUFACTURER: TBD |
| 12 | MATERIAL: INSULATED EXTERIOR DOOR W/ GLASS INSERT
FRAME COLOUR: BLACK
LOCATION: EXIT STAIRS
MANUFACTURER: TBD |
| 13 | MATERIAL: WRAPPED COLUMN
COLOUR: a - BLACK
b - PECAN
c - COBBLE STONE
LOCATION: EXTERIOR
MANUFACTURER: TBD / LUX |
| 14 | MATERIAL: PREFINISHED METAL SOFFIT
COLOUR: a - BLACK
b - PECAN
LOCATION: SOFFIT
MANUFACTURER: TBD / LUX |
| 15 | MATERIAL: PREFINISHED METAL BALCONY FASCIA
COLOUR: BLACK
LOCATION: FASCIA
MANUFACTURER: TBD |
| 16 | MATERIAL: ROOF FASCIA
COLOUR: BLACK
LOCATION: FASCIA
MANUFACTURER: TBD |
| 17 | MATERIAL: FIBER CEMENT PANEL SIDING
COLOUR: MIDNIGHT BLACK
MANUFACTURER: JAMES HARDIE
w. MATCHING EZ TRIM |
| 18 | MATERIAL: FIBER CEMENT HORIZONTAL PLANK SIDING
COLOUR: COBBLE STONE
MANUFACTURER: JAMES HARDIE
w. MATCHING TRIM |
| 19 | MATERIAL: PRIVACY SCREEN CW FROSTED GLASS INSERT
COLOUR: BLACK W/ FROSTED GLASS
MANUFACTURER: TBC |
| 20 | MATERIAL: INSULATED EXTERIOR DOOR
FRAME COLOUR: BLACK
LOCATION: EXIT STAIRS
MANUFACTURER: TBD |
| 21 | MATERIAL: INSULATED EXTERIOR DOOR
FRAME COLOUR: a - MONTEREY TAUPE
b - PEPPERY ASH
LOCATION: FRONT ENTRANCE
MANUFACTURER: TBD |
| 22 | MATERIAL: 'OH GARAGE / PARKADE DOOR
FRAME COLOUR: a - MONTEREY TAUPE
b - PEPPERY ASH
MANUFACTURER: TBD |
| 23 | MATERIAL: ASPHALT SHINGLES
COLOUR: DUAL BLACK
MANUFACTURER: KO |
| 24 | MATERIAL: FIBER CEMENT PANEL SIDING
COLOUR: a - COBBLE STONE
b - MONTEREY TAUPE
MANUFACTURER: JAMES HARDIE
w. MATCHING TRIM BATTEN BOARDS |
| 25 | MATERIAL: FIBER CEMENT SHINGLE SIDING
COLOUR: a - COBBLE STONE
b - MONTEREY TAUPE
c - PEPPERY ASH
MANUFACTURER: JAMES HARDIE
w. MATCHING TRIM |
| 26 | MATERIAL: PRE-FINISHED METAL RAILING - PICKET
COLOUR: BLACK
MANUFACTURER: TBD |
| 27 | MATERIAL: POWDER COATED ALUMINUM PRIVACY SCREEN
COLOUR: BLACK
MANUFACTURER: HIDEAWAY |

GENERAL NOTES:

1. COLOURS AND MATERIALS SELECTED ARE FOR REFERENCE ONLY, FINAL SELECTION SUBJECT TO MANUFACTURER PRICING AND AVAILABILITY.
2. MATCHING ALTERNATE MANUFACTURER MATERIALS MAY BE USED IF APPROVED BY ARCHITECT AND OWNER PRIOR TO CONSTRUCTION.
3. CHANGES OF COLOUR AND MATERIAL OCCUR AT INSIDE CORNERS, UNLESS NOTED OTHERWISE.
4. FLASHING TO MATCH COLOUR OF MATERIAL BELOW, UNLESS NOTED OTHERWISE.
5. TRIM TO MATCH COLOUR OF ADJACENT MATERIAL, UNLESS NOTED OTHERWISE.

NOTES

- ALL RAILINGS TO BE TOP MOUNTED, DOUBLE TOP BAR SQUARE BAR PROFILE
- ALL BALCONY GLASS TO BE PAINTED BLACK
- ALL EXTERIOR GRILLS, VENTS & FLASHING COLOUR TO MATCH ADJACENT MATERIAL

HATCH LEGEND - (HATCHES ENLARGED FOR CLARITY)

	GLAZING CLEAR
	FIBRE CEMENT SIDING PANEL BASIS OF DESIGN: JH COBBLE STONE
	FIBRE CEMENT SIDING HORIZONTAL PLANK, SQUARE CHANNEL BASIS OF DESIGN: JH ARTISAN SIDING COLOUR: MONTEREY TAUPE
	FIBRE CEMENT SIDING HORIZONTAL PLANK, SQUARE CHANNEL BASIS OF DESIGN: JH ARTISAN SIDING COLOUR: PEPPERY ASH
	FIBRE CEMENT SIDING HORIZONTAL PLANK, SQUARE CHANNEL BASIS OF DESIGN: JH ARTISAN SIDING COLOUR: MIDNIGHT BLACK
	PREFINISHED METAL SIDING BASIS OF DESIGN: LUX PANEL COLOUR: PECAN
	BRICK VENEER BASIS OF DESIGN: LXL MODULAR, STANDARD COURSE COLOUR: SMOKEHOUSE

MULLIONS: WHITE

MULLIONS: BLACK

DATE	ISSUED FOR	REV
2025-08-20	ISSUE FOR DEVELOPMENT PERMIT	1
2026-08-10	ISSUE FOR DR1	2


This drawing has been prepared solely for the use of PARTNERS DEVELOPMENT GROUP and there are no representations of any kind made by NORR to any party with whom NORR has not entered into a contract.

This drawing shall not be used for construction purposes until the seal appearing hereon is signed and dated by the Architect or Engineer

Project Component

DEVELOPMENT PERMIT

Key Plan

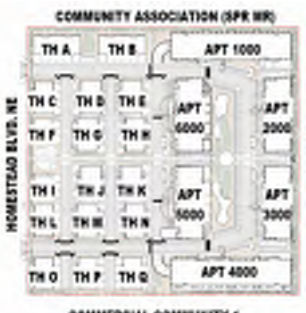

Consultants

Survey:	URBAN SYSTEMS
Civil:	VERITAS DEVELOPMENT SOLUTIONS
Architecture:	NORR
Structural:	
Mechanical:	EMBE CONSULTING ENGINEERS INC
Electrical:	EMBE CONSULTING ENGINEERS INC
Interiors:	PI DESIGN GROUP
Landscape:	

Seal(s)

2

NORR

2300, 411 – 1st Street SE
Calgary, AB, Canada T2G 4Y5
norr.com

NORR Architects Engineers Planners

A Partnership of Corporations

Jonathan Hughes, Architect, AIA, CMA, RIBC, RINA, AIAPE, AIAPE
Allan Tait, P.Eng., P.Eng., AIAPE
Chris Hall, P.Eng., AIAPE

Project Manager Tarq Almasashi	Drawn Author
Project Leader David Schway	Checked Checker

Client

PARTNERS DEVELOPMENT GROUP

CLIENT ADDRESS

Partners Dev Group -
Homestead Phase 8

CITY, PROVINCE, COUNTRY

Drawing Title
TH N - OVERALL BUILDING ELEVATIONS

Scale
As indicated

Project No.
RZ1124-0166

Drawing No.
DP40-N-01



1 Side Elevation Street - TH N
SCALE: 1:50



2 Side Elevation Blind - TH N
SCALE: 1:50

ELEVATION LEGEND

- | | |
|----|--|
| 01 | MATERIAL: FIBER CEMENT PANEL SIDING
COLOUR: COBBLE STONE
MANUFACTURER: JAMES HARDIE
w. MATCHING EZ TRIM |
| 02 | MATERIAL: FIBER CEMENT HORIZONTAL PLANK SIDING
COLOUR: MONTEREY TAUPE
MANUFACTURER: JAMES HARDIE
w. MATCHING TRIM |
| 03 | MATERIAL: FIBER CEMENT HORIZONTAL PLANK SIDING
COLOUR: PEPPERY ASH
MANUFACTURER: JAMES HARDIE
w. MATCHING TRIM |
| 04 | MATERIAL: FIBER CEMENT HORIZONTAL PLANK SIDING
COLOUR: MIDNIGHT BLACK
MANUFACTURER: JAMES HARDIE
w. MATCHING TRIM |
| 05 | MATERIAL: WOOD LOOK METAL PANEL
COLOUR: PECAN
MANUFACTURER: LUX
LOCATION: WALL, BALCONY SOFFIT |
| 06 | MATERIAL: BRICK VENEER
COLOUR: SMOKEHOUSE
MANUFACTURER: LXL
MODULAR, STANDARD COURSE |
| 07 | MATERIAL: METAL FLASHING
COLOUR: BLACK
MANUFACTURER: TBD |
| 08 | MATERIAL: PVC WINDOW
GLAZING: CLEAR GLASS
FRAME COLOUR: BLACK
MANUFACTURER: TBD |
| 09 | MATERIAL: PVC SLIDING PATIO DOOR
GLAZING: CLEAR GLASS
FRAME COLOUR: BLACK
MANUFACTURER: TBD |
| 10 | MATERIAL: PRE-FINISHED METAL RAILING
GLAZING: CLEAR GLASS
RAILING COLOUR: BLACK
MANUFACTURER: TBD |
| 11 | MATERIAL: EXTERIOR DOOR CW GLASS INSERT
FRAME COLOUR: BLACK
LOCATION: FRONT ENTRANCE
MANUFACTURER: TBD |
| 12 | MATERIAL: INSULATED EXTERIOR DOOR W/ GLASS INSERT
FRAME COLOUR: BLACK
LOCATION: EXIT STAIRS
MANUFACTURER: TBD |
| 13 | MATERIAL: WRAPPED COLUMN
COLOUR:
a - BLACK
b - PECAN
c - COBBLE STONE
LOCATION: EXTERIOR
MANUFACTURER: TBD / LUX |
| 14 | MATERIAL: PREFINISHED METAL SOFFIT
COLOUR: a - BLACK
b - PECAN
LOCATION: SOFFIT
MANUFACTURER: TBD / LUX |
| 15 | MATERIAL: PREFINISHED METAL BALCONY FASCIA
COLOUR: BLACK
LOCATION: FASCIA
MANUFACTURER: TBD |
| 16 | MATERIAL: ROOF FASCIA
COLOUR: BLACK
LOCATION: FASCIA
MANUFACTURER: TBD |
| 17 | MATERIAL: FIBER CEMENT PANEL SIDING
COLOUR: MIDNIGHT BLACK
MANUFACTURER: JAMES HARDIE
w. MATCHING EZ TRIM |
| 18 | MATERIAL: FIBER CEMENT HORIZONTAL PLANK SIDING
COLOUR: COBBLE STONE
MANUFACTURER: JAMES HARDIE
w. MATCHING TRIM |
| 19 | MATERIAL: PRIVACY SCREEN CW FROSTED GLASS INSERT
COLOUR: BLACK W/ FROSTED GLASS
MANUFACTURER: TBC |
| 20 | MATERIAL: INSULATED EXTERIOR DOOR
FRAME COLOUR: BLACK
LOCATION: EXIT STAIRS
MANUFACTURER: TBD |
| 21 | MATERIAL: INSULATED EXTERIOR DOOR
FRAME COLOUR: a - MONTEREY TAUPE
b - PEPPERY ASH
LOCATION: FRONT ENTRANCE
MANUFACTURER: TBD |
| 22 | MATERIAL: OH GARAGE / PARKADE DOOR
FRAME COLOUR: a - MONTEREY TAUPE
b - PEPPERY ASH
MANUFACTURER: TBD |
| 23 | MATERIAL: ASPHALT SHINGLES
COLOUR: DUAL BLACK
MANUFACTURER: KO |
| 24 | MATERIAL: FIBER CEMENT PANEL SIDING
COLOUR: a - COBBLE STONE
b - MONTEREY TAUPE
MANUFACTURER: JAMES HARDIE
w. MATCHING TRIM BATTEN BOARDS |
| 25 | MATERIAL: FIBER CEMENT SHINGLE SIDING
COLOUR: a - COBBLE STONE
b - MONTEREY TAUPE
c - PEPPERY ASH
MANUFACTURER: JAMES HARDIE
w. MATCHING TRIM |
| 26 | MATERIAL: PRE-FINISHED METAL RAILING - PICKET
COLOUR: BLACK
MANUFACTURER: TBD |
| 27 | MATERIAL: POWDER COATED ALUMINUM PRIVACY SCREEN
COLOUR: BLACK
MANUFACTURER: HIDEAWAY |

GENERAL NOTES:

- COLOURS AND MATERIALS SELECTED ARE FOR REFERENCE ONLY, FINAL SELECTION SUBJECT TO MANUFACTURER PRICING AND AVAILABILITY.
- MATCHING ALTERNATE MANUFACTURER MATERIALS MAY BE USED IF APPROVED BY ARCHITECT AND OWNER PRIOR TO CONSTRUCTION.
- CHANGES OF COLOUR AND MATERIAL OCCUR AT INSIDE CORNERS, UNLESS NOTED OTHERWISE.
- FLASHING TO MATCH COLOUR OF MATERIAL BELOW, UNLESS NOTED OTHERWISE.
- TRIM TO MATCH COLOUR OF ADJACENT MATERIAL, UNLESS NOTED OTHERWISE.

NOTES

- ALL RAILINGS TO BE TOP MOUNTED, DOUBLE TOP BAR SQUARE BAR PROFILE
- ALL BALCONY GLASS TO BE PAINTED BLACK
- ALL EXTERIOR GRILLS, VENTS & FLASHING COLOUR TO MATCH ADJACENT MATERIAL

HATCH LEGEND - (HATCHES ENLARGED FOR CLARITY)

	GLAZING CLEAR
	FIBRE CEMENT SIDING PANEL BASIS OF DESIGN: JH COBBLE STONE
	FIBRE CEMENT SIDING HORIZONTAL PLANK, SQUARE CHANNEL BASIS OF DESIGN: JH ARTISAN SIDING COLOUR: MONTEREY TAUPE
	FIBRE CEMENT SIDING HORIZONTAL PLANK, SQUARE CHANNEL BASIS OF DESIGN: JH ARTISAN SIDING COLOUR: PEPPERY ASH
	FIBRE CEMENT SIDING HORIZONTAL PLANK, SQUARE CHANNEL BASIS OF DESIGN: JH ARTISAN SIDING COLOUR: MIDNIGHT BLACK
	PREFINISHED METAL SIDING BASIS OF DESIGN: LUX PANEL COLOUR: PECAN
	BRICK VENEER BASIS OF DESIGN: LXL MODULAR, STANDARD COURSE COLOUR: SMOKEHOUSE

MULLIONS: WHITE

MULLIONS: BLACK

DATE	ISSUED FOR	REV
2025-08-20	ISSUE FOR DEVELOPMENT PERMIT	1
2026-08-10	ISSUE FOR DR1	2

This drawing has been prepared solely for the use of PARTNERS DEVELOPMENT GROUP and there are no representations of any kind made by NORR to any party with whom NORR has not entered into a contract.

This drawing shall not be used for construction purposes until the seal appearing hereon is signed and dated by the Architect or Engineer

Project Component

DEVELOPMENT PERMIT

Key Plan



Consultants

Survey:	URBAN SYSTEMS
Civil:	VERITAS DEVELOPMENT SOLUTIONS
Architecture:	NORR
Structural:	
Mechanical:	EMBE CONSULTING ENGINEERS INC
Electrical:	EMBE CONSULTING ENGINEERS INC
Interiors:	
Landscape:	PI DESIGN GROUP

Seal(s)

2

NORR

2300, 411 - 1st Street SE
Calgary, AB, Canada T2G 4Y5
norr.com

NORR Architects Engineers Planner
A Partnership of Corporations

Jonathan Hughes, Architect, AIA, CMA, NBC, BNA, AIAA, AAPF
Allan Tamm, P.Eng., AREC
Chris Pelt, P.Eng., AREC

Project Manager

Tariq Almasashi

Project Leader

David Schway

Client

PARTNERS DEVELOPMENT GROUP

Project

Partners Dev Group - Homestead Phase 8

CITY, PROVINCE, COUNTRY

TH N - OVERALL BUILDING ELEVATIONS

Scale

As indicated

Project No.

RZ1124-0166

Drawing No.

DP40-N-02

8/10/2024 4:58:26 PM
Autodesk Docs | Partners Dev Group - Homestead Phase 04/0016 - RZ1124-0166 - Partners HomesteadPH04_01_Bank7_r01a331.mxd - R24.rvt



1 Front Elevation A - TH O
SCALE: 1:50



2 Front Elevation B - TH O
SCALE: 1:50

ELEVATION LEGEND

01	MATERIAL: FIBER CEMENT PANEL SIDING COLOUR: COBBLE STONE MANUFACTURER: JAMES HARDIE w. MATCHING EZ TRIM
02	MATERIAL: FIBER CEMENT HORIZONTAL PLANK SIDING COLOUR: MONTEREY TAUPE MANUFACTURER: JAMES HARDIE w. MATCHING TRIM
03	MATERIAL: FIBER CEMENT HORIZONTAL PLANK SIDING COLOUR: PEPPERY ASH MANUFACTURER: JAMES HARDIE w. MATCHING TRIM
04	MATERIAL: FIBER CEMENT HORIZONTAL PLANK SIDING COLOUR: MIDNIGHT BLACK MANUFACTURER: JAMES HARDIE w. MATCHING TRIM
05	MATERIAL: WOOD LOOK METAL PANEL COLOUR: PECAN MANUFACTURER: LUX LOCATION: WALL, BALCONY SOFFIT
06	MATERIAL: BRICK VENEER COLOUR: SMOKEHOUSE MANUFACTURER: LXL MODULAR, STANDARD COURSE
07	MATERIAL: METAL FLASHING COLOUR: BLACK MANUFACTURER: TBD
08	MATERIAL: PVC WINDOW GLAZING: CLEAR GLASS FRAME COLOUR: BLACK MANUFACTURER: TBD
09	MATERIAL: PVC SLIDING PATIO DOOR GLAZING: CLEAR GLASS FRAME COLOUR: BLACK MANUFACTURER: TBD
10	MATERIAL: PRE-FINISHED METAL RAILING GLAZING: CLEAR GLASS RAILING COLOUR: BLACK MANUFACTURER: TBD
11	MATERIAL: EXTERIOR DOOR CW GLASS INSERT FRAME COLOUR: BLACK LOCATION: FRONT ENTRANCE MANUFACTURER: TBD
12	MATERIAL: INSULATED EXTERIOR DOOR W/ GLASS INSERT FRAME COLOUR: BLACK LOCATION: EXIT STAIRS MANUFACTURER: TBD
13	MATERIAL: WRAPPED COLUMN COLOUR: a - BLACK b - PECAN c - COBBLE STONE LOCATION: EXTERIOR MANUFACTURER: TBD / LUX
14	MATERIAL: PREFINISHED METAL SOFFIT COLOUR: a - BLACK b - PECAN LOCATION: SOFFIT MANUFACTURER: TBD / LUX
15	MATERIAL: PREFINISHED METAL BALCONY FASCIA COLOUR: BLACK LOCATION: FASCIA MANUFACTURER: TBD
16	MATERIAL: ROOF FASCIA COLOUR: BLACK LOCATION: FASCIA MANUFACTURER: TBD
17	MATERIAL: FIBER CEMENT PANEL SIDING COLOUR: MIDNIGHT BLACK MANUFACTURER: JAMES HARDIE w. MATCHING EZ TRIM
18	MATERIAL: FIBER CEMENT HORIZONTAL PLANK SIDING COLOUR: COBBLE STONE MANUFACTURER: JAMES HARDIE w. MATCHING TRIM
19	MATERIAL: PRIVACY SCREEN CW FROSTED GLASS INSERT COLOUR: BLACK W/ FROSTED GLASS MANUFACTURER: TBC
20	MATERIAL: INSULATED EXTERIOR DOOR FRAME COLOUR: BLACK LOCATION: EXIT STAIRS MANUFACTURER: TBD
21	MATERIAL: INSULATED EXTERIOR DOOR FRAME COLOUR: a - MONTEREY TAUPE b - PEPPERY ASH LOCATION: FRONT ENTRANCE MANUFACTURER: TBD
22	MATERIAL: 'OH GARAGE / PARKADE DOOR FRAME COLOUR: a - MONTEREY TAUPE b - PEPPERY ASH MANUFACTURER: TBD
23	MATERIAL: ASPHALT SHINGLES COLOUR: DUAL BLACK MANUFACTURER: KO
24	MATERIAL: FIBER CEMENT PANEL SIDING COLOUR: a - COBBLE STONE b - MONTEREY TAUPE MANUFACTURER: JAMES HARDIE w. MATCHING TRIM BATTEN BOARDS
25	MATERIAL: FIBER CEMENT SHINGLE SIDING COLOUR: a - COBBLE STONE b - MONTEREY TAUPE c - PEPPERY ASH MANUFACTURER: JAMES HARDIE w. MATCHING TRIM
26	MATERIAL: PRE-FINISHED METAL RAILING - PICKET COLOUR: BLACK MANUFACTURER: TBD
27	MATERIAL: POWDER COATED ALUMINUM PRIVACY SCREEN COLOUR: BLACK MANUFACTURER: HIDEAWAY

GENERAL NOTES:

1. COLOURS AND MATERIALS SELECTED ARE FOR REFERENCE ONLY, FINAL SELECTION SUBJECT TO MANUFACTURER PRICING AND AVAILABILITY.
2. MATCHING ALTERNATE MANUFACTURER MATERIALS MAY BE USED IF APPROVED BY ARCHITECT AND OWNER PRIOR TO CONSTRUCTION.
3. CHANGES OF COLOUR AND MATERIAL OCCUR AT INSIDE CORNERS, UNLESS NOTED OTHERWISE.
4. FLASHING TO MATCH COLOUR OF MATERIAL BELOW, UNLESS NOTED OTHERWISE.
5. TRIM TO MATCH COLOUR OF ADJACENT MATERIAL, UNLESS NOTED OTHERWISE.

NOTES

- ALL RAILINGS TO BE TOP MOUNTED, DOUBLE TOP BAR SQUARE BAR PROFILE
- ALL BALCONY GLASS TO BE PAINTED BLACK
- ALL EXTERIOR GRILLS, VENTS & FLASHING COLOUR TO MATCH ADJACENT MATERIAL

HATCH LEGEND - (HATCHES ENLARGED FOR CLARITY)

	GLAZING CLEAR
	FIBRE CEMENT SIDING PANEL BASIS OF DESIGN: JH COBBLE STONE
	FIBRE CEMENT SIDING HORIZONTAL PLANK, SQUARE CHANNEL BASIS OF DESIGN: JH ARTISAN SIDING COLOUR: MONTEREY TAUPE
	FIBRE CEMENT SIDING HORIZONTAL PLANK, SQUARE CHANNEL BASIS OF DESIGN: JH ARTISAN SIDING COLOUR: PEPPERY ASH
	FIBRE CEMENT SIDING HORIZONTAL PLANK, SQUARE CHANNEL BASIS OF DESIGN: JH ARTISAN SIDING COLOUR: MIDNIGHT BLACK
	PREFINISHED METAL SIDING BASIS OF DESIGN: LUX PANEL COLOUR: PECAN
	BRICK VENEER BASIS OF DESIGN: LXL MODULAR, STANDARD COURSE COLOUR: SMOKEHOUSE

MULLIONS: WHITE

MULLIONS: BLACK

DATE	ISSUED FOR	REV
2025-08-20	ISSUE FOR DEVELOPMENT PERMIT	1
2026-08-10	ISSUE FOR DR1	2

4

partners
Development Group

This drawing has been prepared solely for the use of PARTNERS DEVELOPMENT GROUP and there are no representations of any kind made by NORR to any party with whom NORR has not entered into a contract.

This drawing shall not be used for construction purposes until the seal appearing hereon is signed and dated by the Architect or Engineer

Project Component
DEVELOPMENT PERMIT

Key Plan

Consultants

Survey: URBAN SYSTEMS
Civil: VERITAS DEVELOPMENT SOLUTIONS
Architecture: NORR
Structural: NORR
Mechanical: EMBE CONSULTING ENGINEERS INC
Electrical: EMBE CONSULTING ENGINEERS INC
Interiors: PI DESIGN GROUP

Seal(s)

2

NORR

2300, 411 - 1st Street SE
Calgary, AB, Canada T2G 4Y5
nor.com

NORR Architects Engineers Planners
A Partnership of Corporations

Jonathan Hughes, Architect, AIA, CMA, RIBC, RIBA, AIA, AIAPE
Allan Tamm, P.Eng., AIAPE
Chris Hall, P.Eng., AIAPE

Project Manager
Tariq Almasashi

Drawn
Author

Project Leader
Checked

David Schway
Checker

Client

PARTNERS DEVELOPMENT GROUP

Project ADDRESS

Partners Dev Group -
Homestead Phase 8

CITY, PROVINCE, COUNTRY

Drawing Title

TH O - OVERALL BUILDING ELEVATIONS

Scale

As indicated

Project No.

RZ1124-0166

Drawing No.

DP40-O-01



1 Side Elevation Street - TH O
DP40-O-02 SCALE: 1:50



2 Side Elevation Blind - TH O
DP40-O-02 SCALE: 1:50

ELEVATION LEGEND

- | | |
|----|--|
| 01 | MATERIAL: FIBER CEMENT PANEL SIDING
COLOUR: COBBLE STONE
MANUFACTURER: JAMES HARDIE
w. MATCHING EZ TRIM |
| 02 | MATERIAL: FIBER CEMENT HORIZONTAL PLANK SIDING
COLOUR: MONTEREY TAUPE
MANUFACTURER: JAMES HARDIE
w. MATCHING TRIM |
| 03 | MATERIAL: FIBER CEMENT HORIZONTAL PLANK SIDING
COLOUR: PEPPERY ASH
MANUFACTURER: JAMES HARDIE
w. MATCHING TRIM |
| 04 | MATERIAL: FIBER CEMENT HORIZONTAL PLANK SIDING
COLOUR: MIDNIGHT BLACK
MANUFACTURER: JAMES HARDIE
w. MATCHING TRIM |
| 05 | MATERIAL: WOOD LOOK METAL PANEL
COLOUR: PECAN
MANUFACTURER: LUX
LOCATION: WALL, BALCONY SOFFIT |
| 06 | MATERIAL: BRICK VENEER
COLOUR: SMOKEHOUSE
MANUFACTURER: LXL
MODULAR, STANDARD COURSE |
| 07 | MATERIAL: METAL FLASHING
COLOUR: BLACK
MANUFACTURER: TBD |
| 08 | MATERIAL: PVC WINDOW
GLAZING: CLEAR GLASS
FRAME COLOUR: BLACK
MANUFACTURER: TBD |
| 09 | MATERIAL: PVC SLIDING PATIO DOOR
GLAZING: CLEAR GLASS
FRAME COLOUR: BLACK
MANUFACTURER: TBD |
| 10 | MATERIAL: PRE-FINISHED METAL RAILING
GLAZING: CLEAR GLASS
RAILING COLOUR: BLACK
MANUFACTURER: TBD |
| 11 | MATERIAL: EXTERIOR DOOR CW GLASS INSERT
FRAME COLOUR: BLACK
LOCATION: FRONT ENTRANCE
MANUFACTURER: TBD |
| 12 | MATERIAL: INSULATED EXTERIOR DOOR W/ GLASS INSERT
FRAME COLOUR: BLACK
LOCATION: EXIT STAIRS
MANUFACTURER: TBD |
| 13 | MATERIAL: WRAPPED COLUMN
COLOUR:
a - BLACK
b - PECAN
c - COBBLE STONE
LOCATION: EXTERIOR
MANUFACTURER: TBD / LUX |
| 14 | MATERIAL: PREFINISHED METAL SOFFIT
COLOUR: a - BLACK
b - PECAN
LOCATION: SOFFIT
MANUFACTURER: TBD / LUX |
| 15 | MATERIAL: PREFINISHED METAL BALCONY FASCIA
COLOUR: BLACK
LOCATION: FASCIA
MANUFACTURER: TBD |
| 16 | MATERIAL: ROOF FASCIA
COLOUR: BLACK
LOCATION: FASCIA
MANUFACTURER: TBD |
| 17 | MATERIAL: FIBER CEMENT PANEL SIDING
COLOUR: MIDNIGHT BLACK
MANUFACTURER: JAMES HARDIE
w. MATCHING EZ TRIM |
| 18 | MATERIAL: FIBER CEMENT HORIZONTAL PLANK SIDING
COLOUR: COBBLE STONE
MANUFACTURER: JAMES HARDIE
w. MATCHING TRIM |
| 19 | MATERIAL: PRIVACY SCREEN CW FROSTED GLASS INSERT
COLOUR: BLACK W/ FROSTED GLASS
MANUFACTURER: TBC |
| 20 | MATERIAL: INSULATED EXTERIOR DOOR
FRAME COLOUR: BLACK
LOCATION: EXIT STAIRS
MANUFACTURER: TBD |
| 21 | MATERIAL: INSULATED EXTERIOR DOOR
FRAME COLOUR: a - MONTEREY TAUPE
b - PEPPERY ASH
LOCATION: FRONT ENTRANCE
MANUFACTURER: TBD |
| 22 | MATERIAL: 'OH GARAGE' / PARKADE DOOR
FRAME COLOUR: a - MONTEREY TAUPE
b - PEPPERY ASH
MANUFACTURER: TBD |
| 23 | MATERIAL: ASPHALT SHINGLES
COLOUR: DUAL BLACK
MANUFACTURER: KO |
| 24 | MATERIAL: FIBER CEMENT PANEL SIDING
COLOUR: a - COBBLE STONE
b - MONTEREY TAUPE
MANUFACTURER: JAMES HARDIE
w. MATCHING TRIM BATTEN BOARDS |
| 25 | MATERIAL: FIBER CEMENT SHINGLE SIDING
COLOUR: a - COBBLE STONE
b - MONTEREY TAUPE
c - PEPPERY ASH
MANUFACTURER: JAMES HARDIE
w. MATCHING TRIM |
| 26 | MATERIAL: PRE-FINISHED METAL RAILING - PICKET
COLOUR: BLACK
MANUFACTURER: TBD |
| 27 | MATERIAL: POWDER COATED ALUMINUM PRIVACY SCREEN
COLOUR: BLACK
MANUFACTURER: HIDEAWAY |

GENERAL NOTES:

- COLOURS AND MATERIALS SELECTED ARE FOR REFERENCE ONLY, FINAL SELECTION SUBJECT TO MANUFACTURER PRICING AND AVAILABILITY.
- MATCHING ALTERNATE MANUFACTURER MATERIALS MAY BE USED IF APPROVED BY ARCHITECT AND OWNER PRIOR TO CONSTRUCTION.
- CHANGES OF COLOUR AND MATERIAL OCCUR AT INSIDE CORNERS, UNLESS NOTED OTHERWISE.
- FLASHING TO MATCH COLOUR OF MATERIAL BELOW, UNLESS NOTED OTHERWISE.
- TRIM TO MATCH COLOUR OF ADJACENT MATERIAL, UNLESS NOTED OTHERWISE.

NOTES

- ALL RAILINGS TO BE TOP MOUNTED, DOUBLE TOP BAR SQUARE BAR PROFILE
- ALL BALCONY GLASS TO BE PAINTED BLACK
- ALL EXTERIOR GRILLS, VENTS & FLASHING COLOUR TO MATCH ADJACENT MATERIAL

HATCH LEGEND - (HATCHES ENLARGED FOR CLARITY)

	GLAZING CLEAR
	FIBRE CEMENT SIDING PANEL BASIS OF DESIGN: JH COBBLE STONE
	FIBRE CEMENT SIDING HORIZONTAL PLANK, SQUARE CHANNEL BASIS OF DESIGN: JH ARTISAN SIDING COLOUR: MONTEREY TAUPE
	FIBRE CEMENT SIDING HORIZONTAL PLANK, SQUARE CHANNEL BASIS OF DESIGN: JH ARTISAN SIDING COLOUR: PEPPERY ASH
	FIBRE CEMENT SIDING HORIZONTAL PLANK, SQUARE CHANNEL BASIS OF DESIGN: JH ARTISAN SIDING COLOUR: MIDNIGHT BLACK
	PREFINISHED METAL SIDING BASIS OF DESIGN: LUX PANEL COLOUR: PECAN
	BRICK VENEER BASIS OF DESIGN: LXL MODULAR, STANDARD COURSE COLOUR: SMOKEHOUSE

MULLIONS: WHITE

MULLIONS: BLACK

DATE	ISSUED FOR	REV
2025-08-20	ISSUE FOR DEVELOPMENT PERMIT	1
2026-08-10	ISSUE FOR DR1	2


This drawing has been prepared solely for the use of PARTNERS DEVELOPMENT GROUP and there are no representations of any kind made by NORR to any party with whom NORR has not entered into a contract.

This drawing shall not be used for construction purposes until the seal appearing hereon is signed and dated by the Architect or Engineer

Project Component

DEVELOPMENT PERMIT

Key Plan

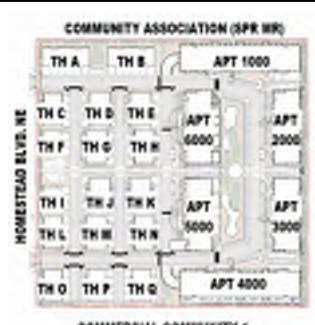

Consultants

Survey:	URBAN SYSTEMS
Civil:	VERITAS DEVELOPMENT SOLUTIONS
Architecture:	NORR
Structural:	
Mechanical:	EMBE CONSULTING ENGINEERS INC
Electrical:	EMBE CONSULTING ENGINEERS INC
Interiors:	
Landscape:	PI DESIGN GROUP

Seal(s)

2

NORR

2300, 411 – 1st Street SE
Calgary, AB, Canada T2G 4Y5
norr.com

NORR Architects Engineers Planner
A Partnership of Corporations

Jonathan Hughes, Architect, AIA, CMA, NBC, BNA, AIAA, AAPF
Allan Tait, P.Eng., P.Eng., P.Eng.
Chris Pelt, P.Eng., AIAA

Project Manager

Tariq Almasashi

Project Leader

David Schway

Client

PARTNERS DEVELOPMENT GROUP

Project

Partners Dev Group - Homestead Phase 8

Client Address

1

CITY, PROVINCE, COUNTRY

TH O - OVERALL BUILDING ELEVATIONS

Scale

As indicated

Project No.

RZ1124-0166

Drawing No.

DP40-O-02

8/10/2024 4:55:54 PM
Autodesk Docs | Partners Dev Group - Homestead Phase 04/05/25 - RZ1124-0166 - Partners HomesteadPH04_A3_Bank7_rdb3x3.rvt, R24.rvt



1 Front Elevation A - TH P
DP40-P-01
SCALE: 1:50



2 Front Elevation B - TH P
DP40-P-01
SCALE: 1:50

ELEVATION LEGEND

- | | |
|----|--|
| 01 | MATERIAL: FIBER CEMENT PANEL SIDING
COLOUR: COBBLE STONE
MANUFACTURER: JAMES HARDIE
w. MATCHING EZ TRIM |
| 02 | MATERIAL: FIBER CEMENT HORIZONTAL PLANK SIDING
COLOUR: MONTEREY TAUPE
MANUFACTURER: JAMES HARDIE
w. MATCHING TRIM |
| 03 | MATERIAL: FIBER CEMENT HORIZONTAL PLANK SIDING
COLOUR: PEPPERY ASH
MANUFACTURER: JAMES HARDIE
w. MATCHING TRIM |
| 04 | MATERIAL: FIBER CEMENT HORIZONTAL PLANK SIDING
COLOUR: MIDNIGHT BLACK
MANUFACTURER: JAMES HARDIE
w. MATCHING TRIM |
| 05 | MATERIAL: WOOD LOOK METAL PANEL
COLOUR: PECAN
MANUFACTURER: LUX
LOCATION: WALL, BALCONY SOFFIT |
| 06 | MATERIAL: BRICK VENEER
COLOUR: SMOKEHOUSE
MANUFACTURER: LXL
MODULAR, STANDARD COURSE |
| 07 | MATERIAL: METAL FLASHING
COLOUR: BLACK
MANUFACTURER: TBD |
| 08 | MATERIAL: PVC WINDOW
GLAZING: CLEAR GLASS
FRAME COLOUR: BLACK
MANUFACTURER: TBD |
| 09 | MATERIAL: PVC SLIDING PATIO DOOR
GLAZING: CLEAR GLASS
FRAME COLOUR: BLACK
MANUFACTURER: TBD |
| 10 | MATERIAL: PRE-FINISHED METAL RAILING
GLAZING: CLEAR GLASS
RAILING COLOUR: BLACK
MANUFACTURER: TBD |
| 11 | MATERIAL: EXTERIOR DOOR CW GLASS INSERT
FRAME COLOUR: BLACK
LOCATION: FRONT ENTRANCE
MANUFACTURER: TBD |
| 12 | MATERIAL: INSULATED EXTERIOR DOOR W/ GLASS INSERT
FRAME COLOUR: BLACK
LOCATION: EXIT STAIRS
MANUFACTURER: TBD |
| 13 | MATERIAL: WRAPPED COLUMN
COLOUR: a - BLACK
b - PECAN
c - COBBLE STONE
LOCATION: EXTERIOR
MANUFACTURER: TBD / LUX |
| 14 | MATERIAL: PREFINISHED METAL SOFFIT
COLOUR: a - BLACK
b - PECAN
LOCATION: SOFFIT
MANUFACTURER: TBD / LUX |
| 15 | MATERIAL: PREFINISHED METAL BALCONY FASCIA
COLOUR: BLACK
LOCATION: FASCIA
MANUFACTURER: TBD |
| 16 | MATERIAL: ROOF FASCIA
COLOUR: BLACK
LOCATION: FASCIA
MANUFACTURER: TBD |
| 17 | MATERIAL: FIBER CEMENT PANEL SIDING
COLOUR: MIDNIGHT BLACK
MANUFACTURER: JAMES HARDIE
w. MATCHING EZ TRIM |
| 18 | MATERIAL: FIBER CEMENT HORIZONTAL PLANK SIDING
COLOUR: COBBLE STONE
MANUFACTURER: JAMES HARDIE
w. MATCHING TRIM |
| 19 | MATERIAL: PRIVACY SCREEN CW FROSTED GLASS INSERT
COLOUR: BLACK W/ FROSTED GLASS
MANUFACTURER: TBC |
| 20 | MATERIAL: INSULATED EXTERIOR DOOR
FRAME COLOUR: BLACK
LOCATION: EXIT STAIRS
MANUFACTURER: TBD |
| 21 | MATERIAL: INSULATED EXTERIOR DOOR
FRAME COLOUR: a - MONTEREY TAUPE
b - PEPPERY ASH
LOCATION: FRONT ENTRANCE
MANUFACTURER: TBD |
| 22 | MATERIAL: 'OH GARAGE / PARKADE DOOR
FRAME COLOUR: a - MONTEREY TAUPE
b - PEPPERY ASH
MANUFACTURER: TBD |
| 23 | MATERIAL: ASPHALT SHINGLES
COLOUR: DUAL BLACK
MANUFACTURER: KO |
| 24 | MATERIAL: FIBER CEMENT PANEL SIDING
COLOUR: a - COBBLE STONE
b - MONTEREY TAUPE
MANUFACTURER: JAMES HARDIE
w. MATCHING TRIM BATTEN BOARDS |
| 25 | MATERIAL: FIBER CEMENT SHINGLE SIDING
COLOUR: a - COBBLE STONE
b - MONTEREY TAUPE
c - PEPPERY ASH
MANUFACTURER: JAMES HARDIE
w. MATCHING TRIM |
| 26 | MATERIAL: PRE-FINISHED METAL RAILING - PICKET
COLOUR: BLACK
MANUFACTURER: TBD |
| 27 | MATERIAL: POWDER COATED ALUMINUM PRIVACY SCREEN
COLOUR: BLACK
MANUFACTURER: HIDEAWAY |

GENERAL NOTES:

1. COLOURS AND MATERIALS SELECTED ARE FOR REFERENCE ONLY, FINAL SELECTION SUBJECT TO MANUFACTURER PRICING AND AVAILABILITY.
2. MATCHING ALTERNATE MANUFACTURER MATERIALS MAY BE USED IF APPROVED BY ARCHITECT AND OWNER PRIOR TO CONSTRUCTION.
3. CHANGES OF COLOUR AND MATERIAL OCCUR AT INSIDE CORNERS, UNLESS NOTED OTHERWISE.
4. FLASHING TO MATCH COLOUR OF MATERIAL BELOW, UNLESS NOTED OTHERWISE.
5. TRIM TO MATCH COLOUR OF ADJACENT MATERIAL, UNLESS NOTED OTHERWISE.

NOTES

- ALL RAILINGS TO BE TOP MOUNTED, DOUBLE TOP BAR SQUARE BAR PROFILE
- ALL BALCONY GLASS TO BE PAINTED BLACK
- ALL EXTERIOR GRILLS, VENTS & FLASHING COLOUR TO MATCH ADJACENT MATERIAL

HATCH LEGEND - (HATCHES ENLARGED FOR CLARITY)

- | | |
|--|---|
| | GLAZING
CLEAR |
| | FIBRE CEMENT SIDING
PANEL
BASIS OF DESIGN: JH COBBLE STONE |
| | FIBRE CEMENT SIDING
HORIZONTAL PLANK, SQUARE CHANNEL
BASIS OF DESIGN: JH ARTISAN SIDING
COLOUR: MONTEREY TAUPE |
| | FIBRE CEMENT SIDING
HORIZONTAL PLANK, SQUARE CHANNEL
BASIS OF DESIGN: JH ARTISAN SIDING
COLOUR: PEPPERY ASH |
| | FIBRE CEMENT SIDING
HORIZONTAL PLANK, SQUARE CHANNEL
BASIS OF DESIGN: JH ARTISAN SIDING
COLOUR: MIDNIGHT BLACK |
| | PREFINISHED METAL SIDING
BASIS OF DESIGN: LUX PANEL
COLOUR: PECAN |
| | BRICK VENEER
BASIS OF DESIGN: LXL
MODULAR, STANDARD COURSE
COLOUR: SMOKEHOUSE |

MULLIONS: WHITE

MULLIONS: BLACK

DATE	ISSUED FOR	REV
2025-08-20	ISSUE FOR DEVELOPMENT PERMIT	1
2026-08-10	ISSUE FOR DR1	2


This drawing has been prepared solely for the use of PARTNERS DEVELOPMENT GROUP and there are no representations of any kind made by NORR to any party with whom NORR has not entered into a contract.

This drawing shall not be used for construction purposes until the seal appearing hereon is signed and dated by the Architect or Engineer

Project Component

DEVELOPMENT PERMIT

Key Plan

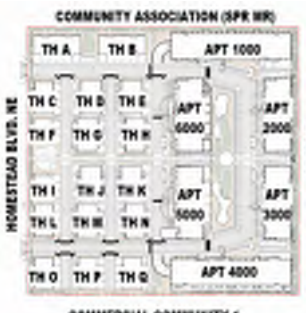

Consultants

Survey: URBAN SYSTEMS
Civil: VERITAS DEVELOPMENT SOLUTIONS
Architecture: NORR
Structural: NORR
Mechanical: EMBE CONSULTING ENGINEERS INC
Electrical: EMBE CONSULTING ENGINEERS INC
Interiors: PI DESIGN GROUP

Seal(s)

2

NORR

2300, 411 – 1st Street SE
Calgary, AB, Canada T2G 4Y5
norr.com

NORR Architects Engineers Planner

A Partnership of Corporations

Jonathan Hughes, Architect, AIA, CMA, RIBC, RIBA, AIA, AIAPE
Allan Tait, P.Eng., P.Eng., AIAPE
Chris Hall, P.Eng., AIAPE

Project Manager
Tariq Almasashi

Drawn
Author

Project Leader
Checked

David Schway
Checker

Client

PARTNERS DEVELOPMENT GROUP

Project

**Partners Dev Group -
Homestead Phase 8**

CITY, PROVINCE, COUNTRY

Drawing Title
**TH P - OVERALL BUILDING
ELEVATIONS**

Scale
As indicated

Project No.
RZ1124-0166

Drawing No.
DP40-P-01

ISO A3 Title Block - v2023 - Rev (Sept23) - Copyright © 2023



1 Side Elevation Street - TH P
DP40-P-02 SCALE: 1:50



2 Side Elevation Blind - TH P
DP40-P-02 SCALE: 1:50

ELEVATION LEGEND		
01	MATERIAL: FIBER CEMENT PANEL SIDING COLOUR: COBBLE STONE MANUFACTURER: JAMES HARDIE w. MATCHING EZ TRIM	
02	MATERIAL: FIBER CEMENT HORIZONTAL PLANK SIDING COLOUR: MONTEREY TAUPE MANUFACTURER: JAMES HARDIE w. MATCHING TRIM	
03	MATERIAL: FIBER CEMENT HORIZONTAL PLANK SIDING COLOUR: PEPPERY ASH MANUFACTURER: JAMES HARDIE w. MATCHING TRIM	
04	MATERIAL: FIBER CEMENT HORIZONTAL PLANK SIDING COLOUR: MIDNIGHT BLACK MANUFACTURER: JAMES HARDIE w. MATCHING TRIM	
05	MATERIAL: WOOD LOOK METAL PANEL COLOUR: PECAN MANUFACTURER: LUX LOCATION: WALL, BALCONY SOFFIT	
06	MATERIAL: BRICK VENEER COLOUR: SMOKEHOUSE MANUFACTURER: LXL MODULAR, STANDARD COURSE	
07	MATERIAL: METAL FLASHING COLOUR: BLACK MANUFACTURER: TBD	
08	MATERIAL: PVC WINDOW GLAZING: CLEAR GLASS FRAME COLOUR: BLACK MANUFACTURER: TBD	
09	MATERIAL: PVC SLIDING PATIO DOOR GLAZING: CLEAR GLASS FRAME COLOUR: BLACK MANUFACTURER: TBD	
10	MATERIAL: PRE-FINISHED METAL RAILING GLAZING: CLEAR GLASS RAILING COLOUR: BLACK MANUFACTURER: TBD	
11	MATERIAL: EXTERIOR DOOR CW GLASS INSERT FRAME COLOUR: BLACK LOCATION: FRONT ENTRANCE MANUFACTURER: TBD	
12	MATERIAL: INSULATED EXTERIOR DOOR W/ GLASS INSERT FRAME COLOUR: BLACK LOCATION: EXIT STAIRS MANUFACTURER: TBD	
13	MATERIAL: WRAPPED COLUMN COLOUR: a - BLACK b - PECAN c - COBBLE STONE LOCATION: EXTERIOR MANUFACTURER: TBD / LUX	
14	MATERIAL: PREFINISHED METAL SOFFIT COLOUR: a - BLACK b - PECAN LOCATION: SOFFIT MANUFACTURER: TBD / LUX	
15	MATERIAL: PREFINISHED METAL BALCONY FASCIA COLOUR: BLACK LOCATION: FASCIA MANUFACTURER: TBD	
16	MATERIAL: ROOF FASCIA COLOUR: BLACK LOCATION: FASCIA MANUFACTURER: TBD	
17	MATERIAL: FIBER CEMENT PANEL SIDING COLOUR: MIDNIGHT BLACK MANUFACTURER: JAMES HARDIE w. MATCHING EZ TRIM	
18	MATERIAL: FIBER CEMENT HORIZONTAL PLANK SIDING COLOUR: COBBLE STONE MANUFACTURER: JAMES HARDIE w. MATCHING TRIM	
19	MATERIAL: PRIVACY SCREEN CW FROSTED GLASS INSERT COLOUR: BLACK W/ FROSTED GLASS MANUFACTURER: TBC	
20	MATERIAL: INSULATED EXTERIOR DOOR FRAME COLOUR: BLACK LOCATION: EXIT STAIRS MANUFACTURER: TBD	
21	MATERIAL: INSULATED EXTERIOR DOOR FRAME COLOUR: a - MONTEREY TAUPE b - PEPPERY ASH LOCATION: FRONT ENTRANCE MANUFACTURER: TBD	
22	MATERIAL: 'OH GARAGE / PARKADE DOOR FRAME COLOUR: a - MONTEREY TAUPE b - PEPPERY ASH MANUFACTURER: TBD	
23	MATERIAL: ASPHALT SHINGLES COLOUR: DUAL BLACK MANUFACTURER: KO	
24	MATERIAL: FIBER CEMENT PANEL SIDING COLOUR: a - COBBLE STONE b - MONTEREY TAUPE MANUFACTURER: JAMES HARDIE w. MATCHING TRIM BATTEN BOARDS	
25	MATERIAL: FIBER CEMENT SHINGLE SIDING COLOUR: a - COBBLE STONE b - MONTEREY TAUPE c - PEPPERY ASH MANUFACTURER: JAMES HARDIE w. MATCHING TRIM	
26	MATERIAL: PRE-FINISHED METAL RAILING - PICKET COLOUR: BLACK MANUFACTURER: TBD	
27	MATERIAL: POWDER COATED ALUMINUM PRIVACY SCREEN COLOUR: BLACK MANUFACTURER: HIDEAWAY	
GENERAL NOTES: 1. COLOURS AND MATERIALS SELECTED ARE FOR REFERENCE ONLY, FINAL SELECTION SUBJECT TO MANUFACTURER PRICING AND AVAILABILITY. 2. MATCHING ALTERNATE MANUFACTURER MATERIALS MAY BE USED IF APPROVED BY ARCHITECT AND OWNER PRIOR TO CONSTRUCTION. 3. CHANGES OF COLOUR AND MATERIAL OCCUR AT INSIDE CORNERS, UNLESS NOTED OTHERWISE. 4. FLASHING TO MATCH COLOUR OF MATERIAL BELOW, UNLESS NOTED OTHERWISE. 5. TRIM TO MATCH COLOUR OF ADJACENT MATERIAL, UNLESS NOTED OTHERWISE.		
NOTES		
• ALL RAILINGS TO BE TOP MOUNTED, DOUBLE TOP BAR SQUARE BAR PROFILE • ALL BALCONY GLASS TO BE PAINTED BLACK • ALL EXTERIOR GRILLS, VENTS & FLASHING COLOUR TO MATCH ADJACENT MATERIAL		
HATCH LEGEND - (HATCHES ENLARGED FOR CLARITY)		
	GLAZING CLEAR	
	FIBRE CEMENT SIDING PANEL BASIS OF DESIGN: JH COBBLE STONE	
	FIBRE CEMENT SIDING HORIZONTAL PLANK, SQUARE CHANNEL BASIS OF DESIGN: JH ARTISAN SIDING COLOUR: MONTEREY TAUPE	
	FIBRE CEMENT SIDING HORIZONTAL PLANK, SQUARE CHANNEL BASIS OF DESIGN: JH ARTISAN SIDING COLOUR: PEPPERY ASH	
	FIBRE CEMENT SIDING HORIZONTAL PLANK, SQUARE CHANNEL BASIS OF DESIGN: JH ARTISAN SIDING COLOUR: MIDNIGHT BLACK	
	PREFINISHED METAL SIDING BASIS OF DESIGN: LUX PANEL COLOUR: PECAN	
	BRICK VENEER BASIS OF DESIGN: LXL MODULAR, STANDARD COURSE COLOUR: SMOKEHOUSE	
	MULLIONS: WHITE	
	MULLIONS: BLACK	

DATE	ISSUED FOR	REV
2025-08-20	ISSUE FOR DEVELOPMENT PERMIT	1
2026-08-10	ISSUE FOR DR1	2

This drawing has been prepared solely for the use of PARTNERS DEVELOPMENT GROUP and there are no representations of any kind made by NORR to any party with whom NORR has not entered into a contract.

This drawing shall not be used for construction purposes until the seal appearing hereon is signed and dated by the Architect or Engineer

Project Component
DEVELOPMENT PERMIT

Key Plan

Consultants
Survey: URBAN SYSTEMS
Civil: VERITAS DEVELOPMENT SOLUTIONS
Architecture: NORR
Structural: EMBE CONSULTING ENGINEERS INC
Mechanical: EMBE CONSULTING ENGINEERS INC
Electrical: EMBE CONSULTING ENGINEERS INC
Interiors: PI DESIGN GROUP

Seal(s)
2

NORR
2300, 411 – 1st Street SE
Calgary, AB, Canada T2G 4Y5
norr.com
NORR Architects Engineers Planners
A Partnership of Corporations
Jonathan Hughes, Architect, AIA, CMA, NBC, BNA, AIAAB, AAPF
Alicia Tamm, P.Eng., AREC
Chris Pelt, P.Eng., AREC

Project Manager
Tariq Almasashi
Project Leader
David Schway
Client
PARTNERS DEVELOPMENT GROUP
Project
Partners Dev Group - Homestead Phase 8
Client ADDRESS
CITY, PROVINCE, COUNTRY
Drawing Title
TH P - OVERALL BUILDING ELEVATIONS

Scale
As indicated

Project No.
RZ1124-0166

Drawing No.
DP40-P-02

10/ All Title Block - v.2023 - Rev (Sept23) - Copyright © 2023

8/10/2024 4:57:23 PM
Autodesk Docs | Partners Dev Group - Homestead Phase 04/05/25 - RZ1124-0166 - Partners HomesteadPH04_A3_Bank7_rdbank3.rvt - R24.rvt



1 Front Elevation A - TH Q
SCALE: 1:50



2 Front Elevation B - TH Q
SCALE: 1:50

ELEVATION LEGEND

- | | |
|----|--|
| 01 | MATERIAL: FIBER CEMENT PANEL SIDING
COLOUR: COBBLE STONE
MANUFACTURER: JAMES HARDIE
w. MATCHING EZ TRIM |
| 02 | MATERIAL: FIBER CEMENT HORIZONTAL PLANK SIDING
COLOUR: MONTEREY TAUPE
MANUFACTURER: JAMES HARDIE
w. MATCHING TRIM |
| 03 | MATERIAL: FIBER CEMENT HORIZONTAL PLANK SIDING
COLOUR: PEPPERY ASH
MANUFACTURER: JAMES HARDIE
w. MATCHING TRIM |
| 04 | MATERIAL: FIBER CEMENT HORIZONTAL PLANK SIDING
COLOUR: MIDNIGHT BLACK
MANUFACTURER: JAMES HARDIE
w. MATCHING TRIM |
| 05 | MATERIAL: WOOD LOOK METAL PANEL
COLOUR: PECAN
MANUFACTURER: LUX
LOCATION: WALL, BALCONY SOFFIT |
| 06 | MATERIAL: BRICK VENER
COLOUR: SMOKEHOUSE
MANUFACTURER: LXL
MODULAR, STANDARD COURSE |
| 07 | MATERIAL: METAL FLASHING
COLOUR: BLACK
MANUFACTURER: TBD |
| 08 | MATERIAL: PVC WINDOW
GLAZING: CLEAR GLASS
FRAM COLOUR: BLACK
MANUFACTURER: TBD |
| 09 | MATERIAL: PVC SLIDING PATIO DOOR
GLAZING: CLEAR GLASS
FRAME COLOUR: BLACK
MANUFACTURER: TBD |
| 10 | MATERIAL: PRE-FINISHED METAL RAILING
GLAZING: CLEAR GLASS
RAILING COLOUR: BLACK
MANUFACTURER: TBD |
| 11 | MATERIAL: EXTERIOR DOOR CW GLASS INSERT
FRAME COLOUR: BLACK
LOCATION: FRONT ENTRANCE
MANUFACTURER: TBD |
| 12 | MATERIAL: INSULATED EXTERIOR DOOR W/ GLASS INSERT
FRAME COLOUR: BLACK
LOCATION: EXIT STAIRS
MANUFACTURER: TBD |
| 13 | MATERIAL: WRAPPED COLUMN
COLOUR: a - BLACK
b - PECAN
c - COBBLE STONE
LOCATION: EXTERIOR
MANUFACTURER: TBD / LUX |
| 14 | MATERIAL: PREFINISHED METAL SOFFIT
COLOUR: a - BLACK
b - PECAN
LOCATION: SOFFIT
MANUFACTURER: TBD / LUX |
| 15 | MATERIAL: PREFINISHED METAL BALCONY FASCIA
COLOUR: BLACK
LOCATION: FASCIA
MANUFACTURER: TBD |
| 16 | MATERIAL: ROOF FASCIA
COLOUR: BLACK
LOCATION: FASCIA
MANUFACTURER: TBD |
| 17 | MATERIAL: FIBER CEMENT PANEL SIDING
COLOUR: MIDNIGHT BLACK
MANUFACTURER: JAMES HARDIE
w. MATCHING EZ TRIM |
| 18 | MATERIAL: FIBER CEMENT HORIZONTAL PLANK SIDING
COLOUR: COBBLE STONE
MANUFACTURER: JAMES HARDIE
w. MATCHING TRIM |
| 19 | MATERIAL: PRIVACY SCREEN CW FROSTED GLASS INSERT
COLOUR: BLACK W/ FROSTED GLASS
MANUFACTURER: TBC |
| 20 | MATERIAL: INSULATED EXTERIOR DOOR
FRAME COLOUR: BLACK
LOCATION: EXIT STAIRS
MANUFACTURER: TBD |
| 21 | MATERIAL: INSULATED EXTERIOR DOOR
FRAME COLOUR: a - MONTEREY TAUPE
b - PEPPERY ASH
LOCATION: FRONT ENTRANCE
MANUFACTURER: TBD |
| 22 | MATERIAL: 'OH GARAGE / PARKADE DOOR
FRAME COLOUR: a - MONTEREY TAUPE
b - PEPPERY ASH
MANUFACTURER: TBD |
| 23 | MATERIAL: ASPHALT SHINGLES
COLOUR: DUAL BLACK
MANUFACTURER: KO |
| 24 | MATERIAL: FIBER CEMENT PANEL SIDING
COLOUR: a - COBBLE STONE
b - MONTEREY TAUPE
MANUFACTURER: JAMES HARDIE
w. MATCHING TRIM BATTEN BOARDS |
| 25 | MATERIAL: FIBER CEMENT SHINGLE SIDING
COLOUR: a - COBBLE STONE
b - MONTEREY TAUPE
c - PEPPERY ASH
MANUFACTURER: JAMES HARDIE
w. MATCHING TRIM |
| 26 | MATERIAL: PRE-FINISHED METAL RAILING - PICKET
COLOUR: BLACK
MANUFACTURER: TBD |
| 27 | MATERIAL: POWDER COATED ALUMINUM PRIVACY SCREEN
COLOUR: BLACK
MANUFACTURER: HIDEAWAY |

GENERAL NOTES:

1. COLOURS AND MATERIALS SELECTED ARE FOR REFERENCE ONLY, FINAL SELECTION SUBJECT TO MANUFACTURER PRICING AND AVAILABILITY.
2. MATCHING ALTERNATE MANUFACTURER MATERIALS MAY BE USED IF APPROVED BY ARCHITECT AND OWNER PRIOR TO CONSTRUCTION.
3. CHANGES OF COLOUR AND MATERIAL OCCUR AT INSIDE CORNERS, UNLESS NOTED OTHERWISE.
4. FLASHING TO MATCH COLOUR OF MATERIAL BELOW, UNLESS NOTED OTHERWISE.
5. TRIM TO MATCH COLOUR OF ADJACENT MATERIAL, UNLESS NOTED OTHERWISE.

NOTES

- ALL RAILINGS TO BE TOP MOUNTED, DOUBLE TOP BAR SQUARE BAR PROFILE
- ALL BALCONY GLASS TO BE PAINTED BLACK
- ALL EXTERIOR GRILLS, VENTS & FLASHING COLOUR TO MATCH ADJACENT MATERIAL

HATCH LEGEND - (HATCHES ENLARGED FOR CLARITY)

GLAZING
CLEAR

FIBRE CEMENT SIDING
PANEL
BASIS OF DESIGN: JH COBBLE STONE

FIBRE CEMENT SIDING
HORIZONTAL PLANK, SQUARE CHANNEL
BASIS OF DESIGN: JH ARTISAN SIDING
COLOUR: MONTEREY TAUPE

FIBRE CEMENT SIDING
HORIZONTAL PLANK, SQUARE CHANNEL
BASIS OF DESIGN: JH ARTISAN SIDING
COLOUR: PEPPERY ASH

FIBRE CEMENT SIDING
HORIZONTAL PLANK, SQUARE CHANNEL
BASIS OF DESIGN: JH ARTISAN SIDING
COLOUR: MIDNIGHT BLACK

PREFINISHED METAL SIDING
BASIS OF DESIGN: LUX PANEL
COLOUR: PECAN

BRICK VENER
BASIS OF DESIGN: LXL
MODULAR, STANDARD COURSE
COLOUR: SMOKEHOUSE

MULLIONS: WHITE

MULLIONS: BLACK

DATE	ISSUED FOR	REV
2025-08-20	ISSUE FOR DEVELOPMENT PERMIT	1
2026-08-10	ISSUE FOR DR1	2


partners
Development Group

This drawing has been prepared solely for the use of PARTNERS DEVELOPMENT GROUP and there are no representations of any kind made by NORR to any party with whom NORR has not entered into a contract.

This drawing shall not be used for construction purposes until the seal appearing hereon is signed and dated by the Architect or Engineer

Project Component

DEVELOPMENT PERMIT

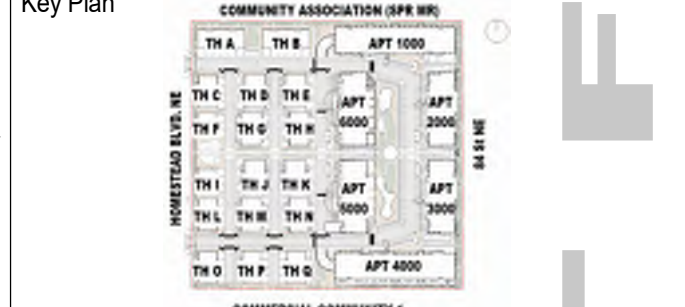

Consultants:	URBAN SYSTEMS
Survey:	VERITAS DEVELOPMENT SOLUTIONS
Civil:	NORR
Architecture:	NORR
Structural:	NORR
Mechanical:	EMBE CONSULTING ENGINEERS INC
Electrical:	EMBE CONSULTING ENGINEERS INC
Interiors:	PI DESIGN GROUP
Landscape:	PI DESIGN GROUP

Seal(s)

2

NORR

2300, 411 – 1st Street SE
Calgary, AB, Canada T2G 4Y5
norr.com

NORR Architects Engineers Planners
A Partnership of Corporations

Jonathan Hughes, Architect, AIA, CMA, RIBC, RIBA, AIA, AIAPE
Allan Tait, PE, Eng., AIAPE
Chris Hall, PE, Eng., AIAPE

Project Manager	Drawn
Tariq Almasashi	Author
Project Leader	Checked
David Schway	Checker

Client

PARTNERS DEVELOPMENT GROUP

CLIENT ADDRESS

Partners Dev Group - Homestead Phase 8

CITY, PROVINCE, COUNTRY

Drawing Title

TH Q - OVERALL BUILDING ELEVATIONS

Scale: As indicated


Project No. RZ1124-0166

Drawing No. DP40-Q-01

102 All Title Block - v.2023 - Rev (Sept23) - Copyright © 2023



1 Side Elevation Street - TH Q
DP40-Q-02 SCALE: 1:50

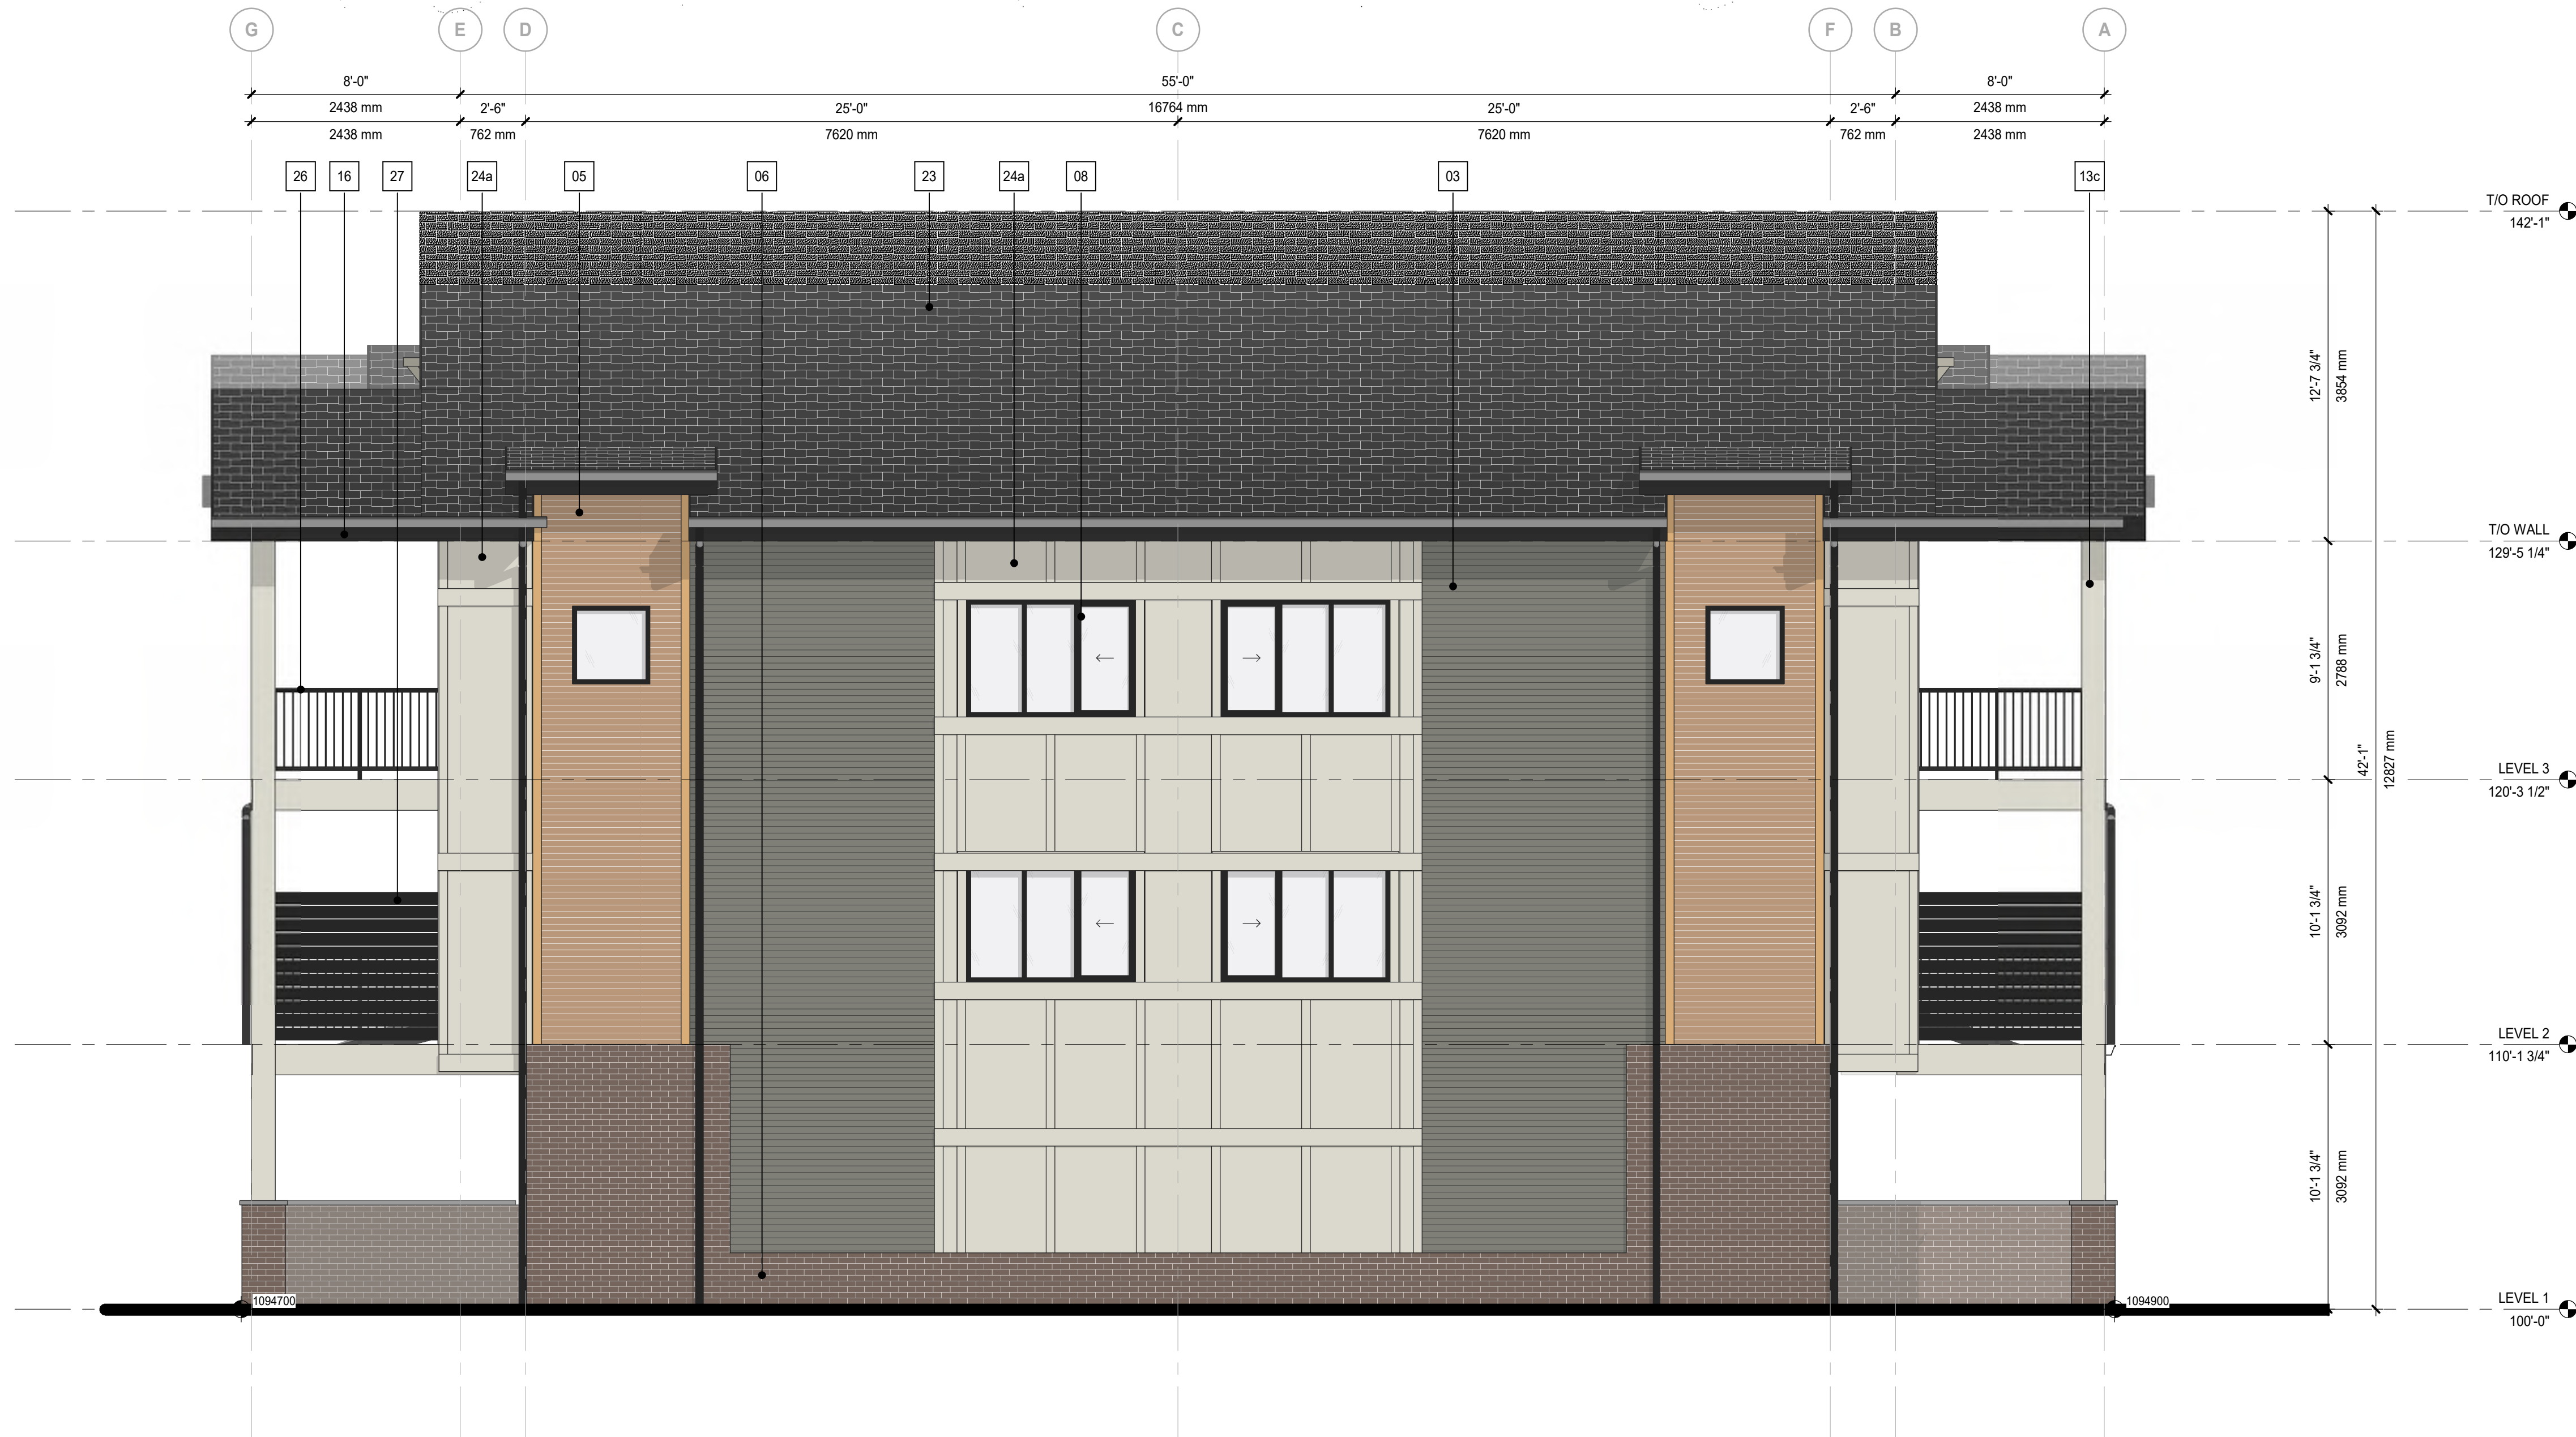

2 Side Elevation Blind - TH Q
DP40-Q-02 SCALE: 1:50

ELEVATION LEGEND

01	MATERIAL: FIBER CEMENT PANEL SIDING COLOUR: COBBLE STONE MANUFACTURER: JAMES HARDIE w. MATCHING EZ TRIM
02	MATERIAL: FIBER CEMENT HORIZONTAL PLANK SIDING COLOUR: MONTEREY TAUPE MANUFACTURER: JAMES HARDIE w. MATCHING TRIM
03	MATERIAL: FIBER CEMENT HORIZONTAL PLANK SIDING COLOUR: PEPPERY ASH MANUFACTURER: JAMES HARDIE w. MATCHING TRIM
04	MATERIAL: FIBER CEMENT HORIZONTAL PLANK SIDING COLOUR: MIDNIGHT BLACK MANUFACTURER: JAMES HARDIE w. MATCHING TRIM
05	MATERIAL: WOOD LOOK METAL PANEL COLOUR: PECAN MANUFACTURER: LUX LOCATION: WALL, BALCONY SOFFIT
06	MATERIAL: BRICK VENEER COLOUR: SMOKEHOUSE MANUFACTURER: LXL MODULAR, STANDARD COURSE
07	MATERIAL: METAL FLASHING COLOUR: BLACK MANUFACTURER: TBD
08	MATERIAL: PVC WINDOW GLAZING: CLEAR GLASS FRAM COLOUR: BLACK MANUFACTURER: TBD
09	MATERIAL: PVC SLIDING PATIO DOOR GLAZING: CLEAR GLASS FRAME COLOUR: BLACK MANUFACTURER: TBD
10	MATERIAL: PRE-FINISHED METAL RAILING GLAZING: CLEAR GLASS RAILING COLOUR: BLACK MANUFACTURER: TBD
11	MATERIAL: EXTERIOR DOOR CW GLASS INSERT FRAME COLOUR: BLACK LOCATION: FRONT ENTRANCE MANUFACTURER: TBD
12	MATERIAL: INSULATED EXTERIOR DOOR W/ GLASS INSERT FRAME COLOUR: BLACK LOCATION: EXIT STAIRS MANUFACTURER: TBD
13	MATERIAL: WRAPPED COLUMN COLOUR: a - BLACK b - PECAN c - COBBLE STONE LOCATION: EXTERIOR MANUFACTURER: TBD / LUX
14	MATERIAL: PREFINISHED METAL SOFFIT COLOUR: a - BLACK b - PECAN LOCATION: SOFFIT MANUFACTURER: TBD / LUX
15	MATERIAL: PREFINISHED METAL BALCONY FASCIA COLOUR: BLACK LOCATION: FASCIA MANUFACTURER: TBD
16	MATERIAL: ROOF FASCIA COLOUR: BLACK LOCATION: FASCIA MANUFACTURER: TBD
17	MATERIAL: FIBER CEMENT PANEL SIDING COLOUR: MIDNIGHT BLACK MANUFACTURER: JAMES HARDIE w. MATCHING EZ TRIM
18	MATERIAL: FIBER CEMENT HORIZONTAL PLANK SIDING COLOUR: COBBLE STONE MANUFACTURER: JAMES HARDIE w. MATCHING TRIM
19	MATERIAL: PRIVACY SCREEN CW FROSTED GLASS INSERT COLOUR: BLACK W/ FROSTED GLASS MANUFACTURER: TBC
20	MATERIAL: INSULATED EXTERIOR DOOR FRAME COLOUR: BLACK LOCATION: EXIT STAIRS MANUFACTURER: TBD
21	MATERIAL: INSULATED EXTERIOR DOOR FRAME COLOUR: a - MONTEREY TAUPE b - PEPPERY ASH LOCATION: FRONT ENTRANCE MANUFACTURER: TBD
22	MATERIAL: 'OH GARAGE' / PARKADE DOOR FRAME COLOUR: a - MONTEREY TAUPE b - PEPPERY ASH MANUFACTURER: TBD
23	MATERIAL: ASPHALT SHINGLES COLOUR: DUAL BLACK MANUFACTURER: KO
24	MATERIAL: FIBER CEMENT PANEL SIDING COLOUR: a - COBBLE STONE b - MONTEREY TAUPE MANUFACTURER: JAMES HARDIE w. MATCHING TRIM BATTEN BOARDS
25	MATERIAL: FIBER CEMENT SHINGLE SIDING COLOUR: a - COBBLE STONE b - MONTEREY TAUPE c - PEPPERY ASH MANUFACTURER: JAMES HARDIE w. MATCHING TRIM
26	MATERIAL: PRE-FINISHED METAL RAILING - PICKET COLOUR: BLACK MANUFACTURER: TBD
27	MATERIAL: POWDER COATED ALUMINUM PRIVACY SCREEN COLOUR: BLACK MANUFACTURER: HIDEAWAY

GENERAL NOTES:

- COLOURS AND MATERIALS SELECTED ARE FOR REFERENCE ONLY, FINAL SELECTION SUBJECT TO MANUFACTURER PRICING AND AVAILABILITY.
- MATCHING ALTERNATE MANUFACTURER MATERIALS MAY BE USED IF APPROVED BY ARCHITECT AND OWNER PRIOR TO CONSTRUCTION.
- CHANGES OF COLOUR AND MATERIAL OCCUR AT INSIDE CORNERS, UNLESS NOTED OTHERWISE.
- FLASHING TO MATCH COLOUR OF MATERIAL BELOW, UNLESS NOTED OTHERWISE.
- TRIM TO MATCH COLOUR OF ADJACENT MATERIAL, UNLESS NOTED OTHERWISE.

NOTES

- ALL RAILINGS TO BE TOP MOUNTED, DOUBLE TOP BAR SQUARE BAR PROFILE
- ALL BALCONY GLASS TO BE PAINTED BLACK
- ALL EXTERIOR GRILLS, VENTS & FLASHING COLOUR TO MATCH ADJACENT MATERIAL

HATCH LEGEND - (HATCHES ENLARGED FOR CLARITY)

	GLAZING CLEAR
	FIBRE CEMENT SIDING PANEL BASIS OF DESIGN: JH COBBLE STONE
	FIBRE CEMENT SIDING HORIZONTAL PLANK, SQUARE CHANNEL BASIS OF DESIGN: JH ARTISAN SIDING COLOUR: MONTEREY TAUPE
	FIBRE CEMENT SIDING HORIZONTAL PLANK, SQUARE CHANNEL BASIS OF DESIGN: JH ARTISAN SIDING COLOUR: PEPPERY ASH
	FIBRE CEMENT SIDING HORIZONTAL PLANK, SQUARE CHANNEL BASIS OF DESIGN: JH ARTISAN SIDING COLOUR: MIDNIGHT BLACK
	PREFINISHED METAL SIDING BASIS OF DESIGN: LUX PANEL COLOUR: PECAN
	BRICK VENEER BASIS OF DESIGN: LXL MODULAR, STANDARD COURSE COLOUR: SMOKEHOUSE

MULLIONS: WHITE

MULLIONS: BLACK

DATE	ISSUED FOR	REV
2025-08-20	ISSUE FOR DEVELOPMENT PERMIT	1
2026-08-10	ISSUE FOR DR1	2


This drawing has been prepared solely for the use of PARTNERS DEVELOPMENT GROUP and there are no representations of any kind made by NORR to any party with whom NORR has not entered into a contract.

This drawing shall not be used for construction purposes until the seal appearing hereon is signed and dated by the Architect or Engineer

Project Component

DEVELOPMENT PERMIT

Key Plan

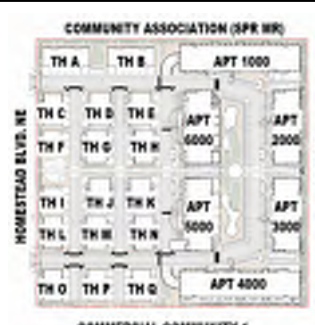

Consultants

Survey:	URBAN SYSTEMS
Civil:	VERITAS DEVELOPMENT SOLUTIONS
Architecture:	NORR
Structural:	
Mechanical:	EMBE CONSULTING ENGINEERS INC
Electrical:	EMBE CONSULTING ENGINEERS INC
Interiors:	PI DESIGN GROUP
Landscape:	

Seal(s)

2

NORR

2300, 411 – 1st Street SE
Calgary, AB, Canada T2G 4Y5
norr.com

NORR Architects Engineers Planner

A Partnership of Corporations

Jonathan Hughes, Architect, AIA, CMA, NBC, BNA, AIAAB, AAPF
Allan Tait, P.Eng., P.Eng., P.Eng.
Chris Pelt, P.Eng., AIAAB

Project Manager

Tariq Almasashi

Project Leader

David Schway

Client

PARTNERS DEVELOPMENT GROUP

Project

**Partners Dev Group -
Homestead Phase 8**

CITY, PROVINCE, COUNTRY

**TH Q - OVERALL BUILDING
ELEVATIONS**

Scale


As indicated

Project No.

RZ1124-0166

Drawing No.

DP40-Q-02

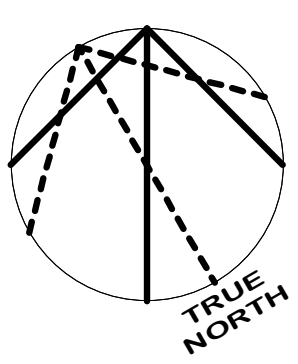

LEGEND

Area of Tree Protection

Preliminary URW
Note: Only Perennials and Ornamental Grasses will be planted on top of URW

SOFT / PERMEABLE LANDSCAPING

Sod - (Fine Fescue Blend)
refer to GENERAL NOTES #18

Grass Outside of Property Line

Wide Grasses (Exact grass mix to TBD)

Building Footprint and Landscape Benches

Bark Mulch

Pea Gravel / Premium Washed Rocks

HARD / NON-PERMEABLE LANDSCAPING

Asphalt
(Refer to GENERAL NOTES #18)

Internal Concrete
(Refer to GENERAL NOTES #18)

Planter Wall

Retaining Wall

Concrete Swale

HARD / PERMEABLE LANDSCAPING

Rock Aggregate
1-2" Small Angular Dark Grey Rocks

Washed Rocks
3-4" Large Light Grey

LINE TYPES

Subject Property Lines

Cantilevers / Projections

Eaves / Canopies

Utility Lines - Overhead

Utility Lines - Underground

Proposed Chain Link Fence (Refer to detail)

Proposed Ornamental Fence (Refer to detail)

NON-LANDSCAPED AREAS

Area Light (Refer to Electrical)

Lighting Bollard (Refer to Electrical)

Surface mounted down facing accent lighting (Refer to Electrical)

Rock Boulders Sandstone or Alternative

Transformers

Generation 50 Litter 'Landscape Form'

Approximate +/-75% grown tree size

Approximate +/-75% root ball spread

Drillpipe Root spread

NOTE: Keep placement of any rock boulders min. 1.0m from all pedestrian surfaces (Calgary Parks 2020, Development Guidelines and Standard Specifications: Landscape Construction)

DATE	ISSUED FOR	REV
2025.04.24	Issued for DTR1 Comments	3
2025.06.17	Issued for Review	1
2025.06.25	Issued for DP	2

Copyright reserved: This drawing, its contents, and its design are and shall remain the property of PI Design Group and cannot be used or reproduced, in whole or in part, without the expressed written consent of PI Design Group. These drawings are not to be scaled. All dimensions are to face of solid unless noted otherwise. Contractors must verify all dimensions, all drawings, details and specifications. Any discrepancies are to be resolved by the architect and PI Design Group prior to proceeding with work. This includes any errors or omissions.

Consentual Plan
This drawing is for conceptual purposes only and provided for reference. It should not be relied upon as an express or implied representation of the final plan, location, or dimensions of any lot or building area. The developer expressly reserves the right to make modifications, revisions, or changes as required by law or governmental authorities. Other requirements are applicable and reserved for illustrative purposes only. No guarantee, warranty, or representation is made regarding the accuracy or completeness of this conceptual plan.

This drawing has been prepared solely for the use of PARTNERED and there are no representations of any kind made by PI Design Group to any party with whom PI Design Group has not entered into a contract.

This drawing shall not be used for construction purposes until the seal appearing hereon is signed and dated by the Architect/Engineer.

Project Component	Key Plan
Consultants	Survey: Civil Architecture: Noor Structural: Mechanical Electrical: Interiors: PI Design Group Landscape: PI Design Group
Seal(s)	

PI DESIGN
LANDSCAPE ARCHITECTS

PI Design Group OFFICE ADDRESS
pdesigngroup.ca

Project Manager	Drawn
PI	Author
Project Leader	Checked
PI	Checker
Client	

PARTNERS

Project

HOMESTEAD PH. 8

Street Address: Homestead Dr SW and 84 St NE (TBD)
Legal Address: NE 12-25-28-04

Drawing Title

Landscape Site Plan

Scale	As indicated
Project No.	2024-001 - RZ1124-0166
Drawing No.	L1.2

PRELIMINARY - NOT FOR CONSTRUCTION