


# 4 PLEX MULTI-UNIT

4 UNITS

2415 Centre Street N.W., Calgary, Alberta

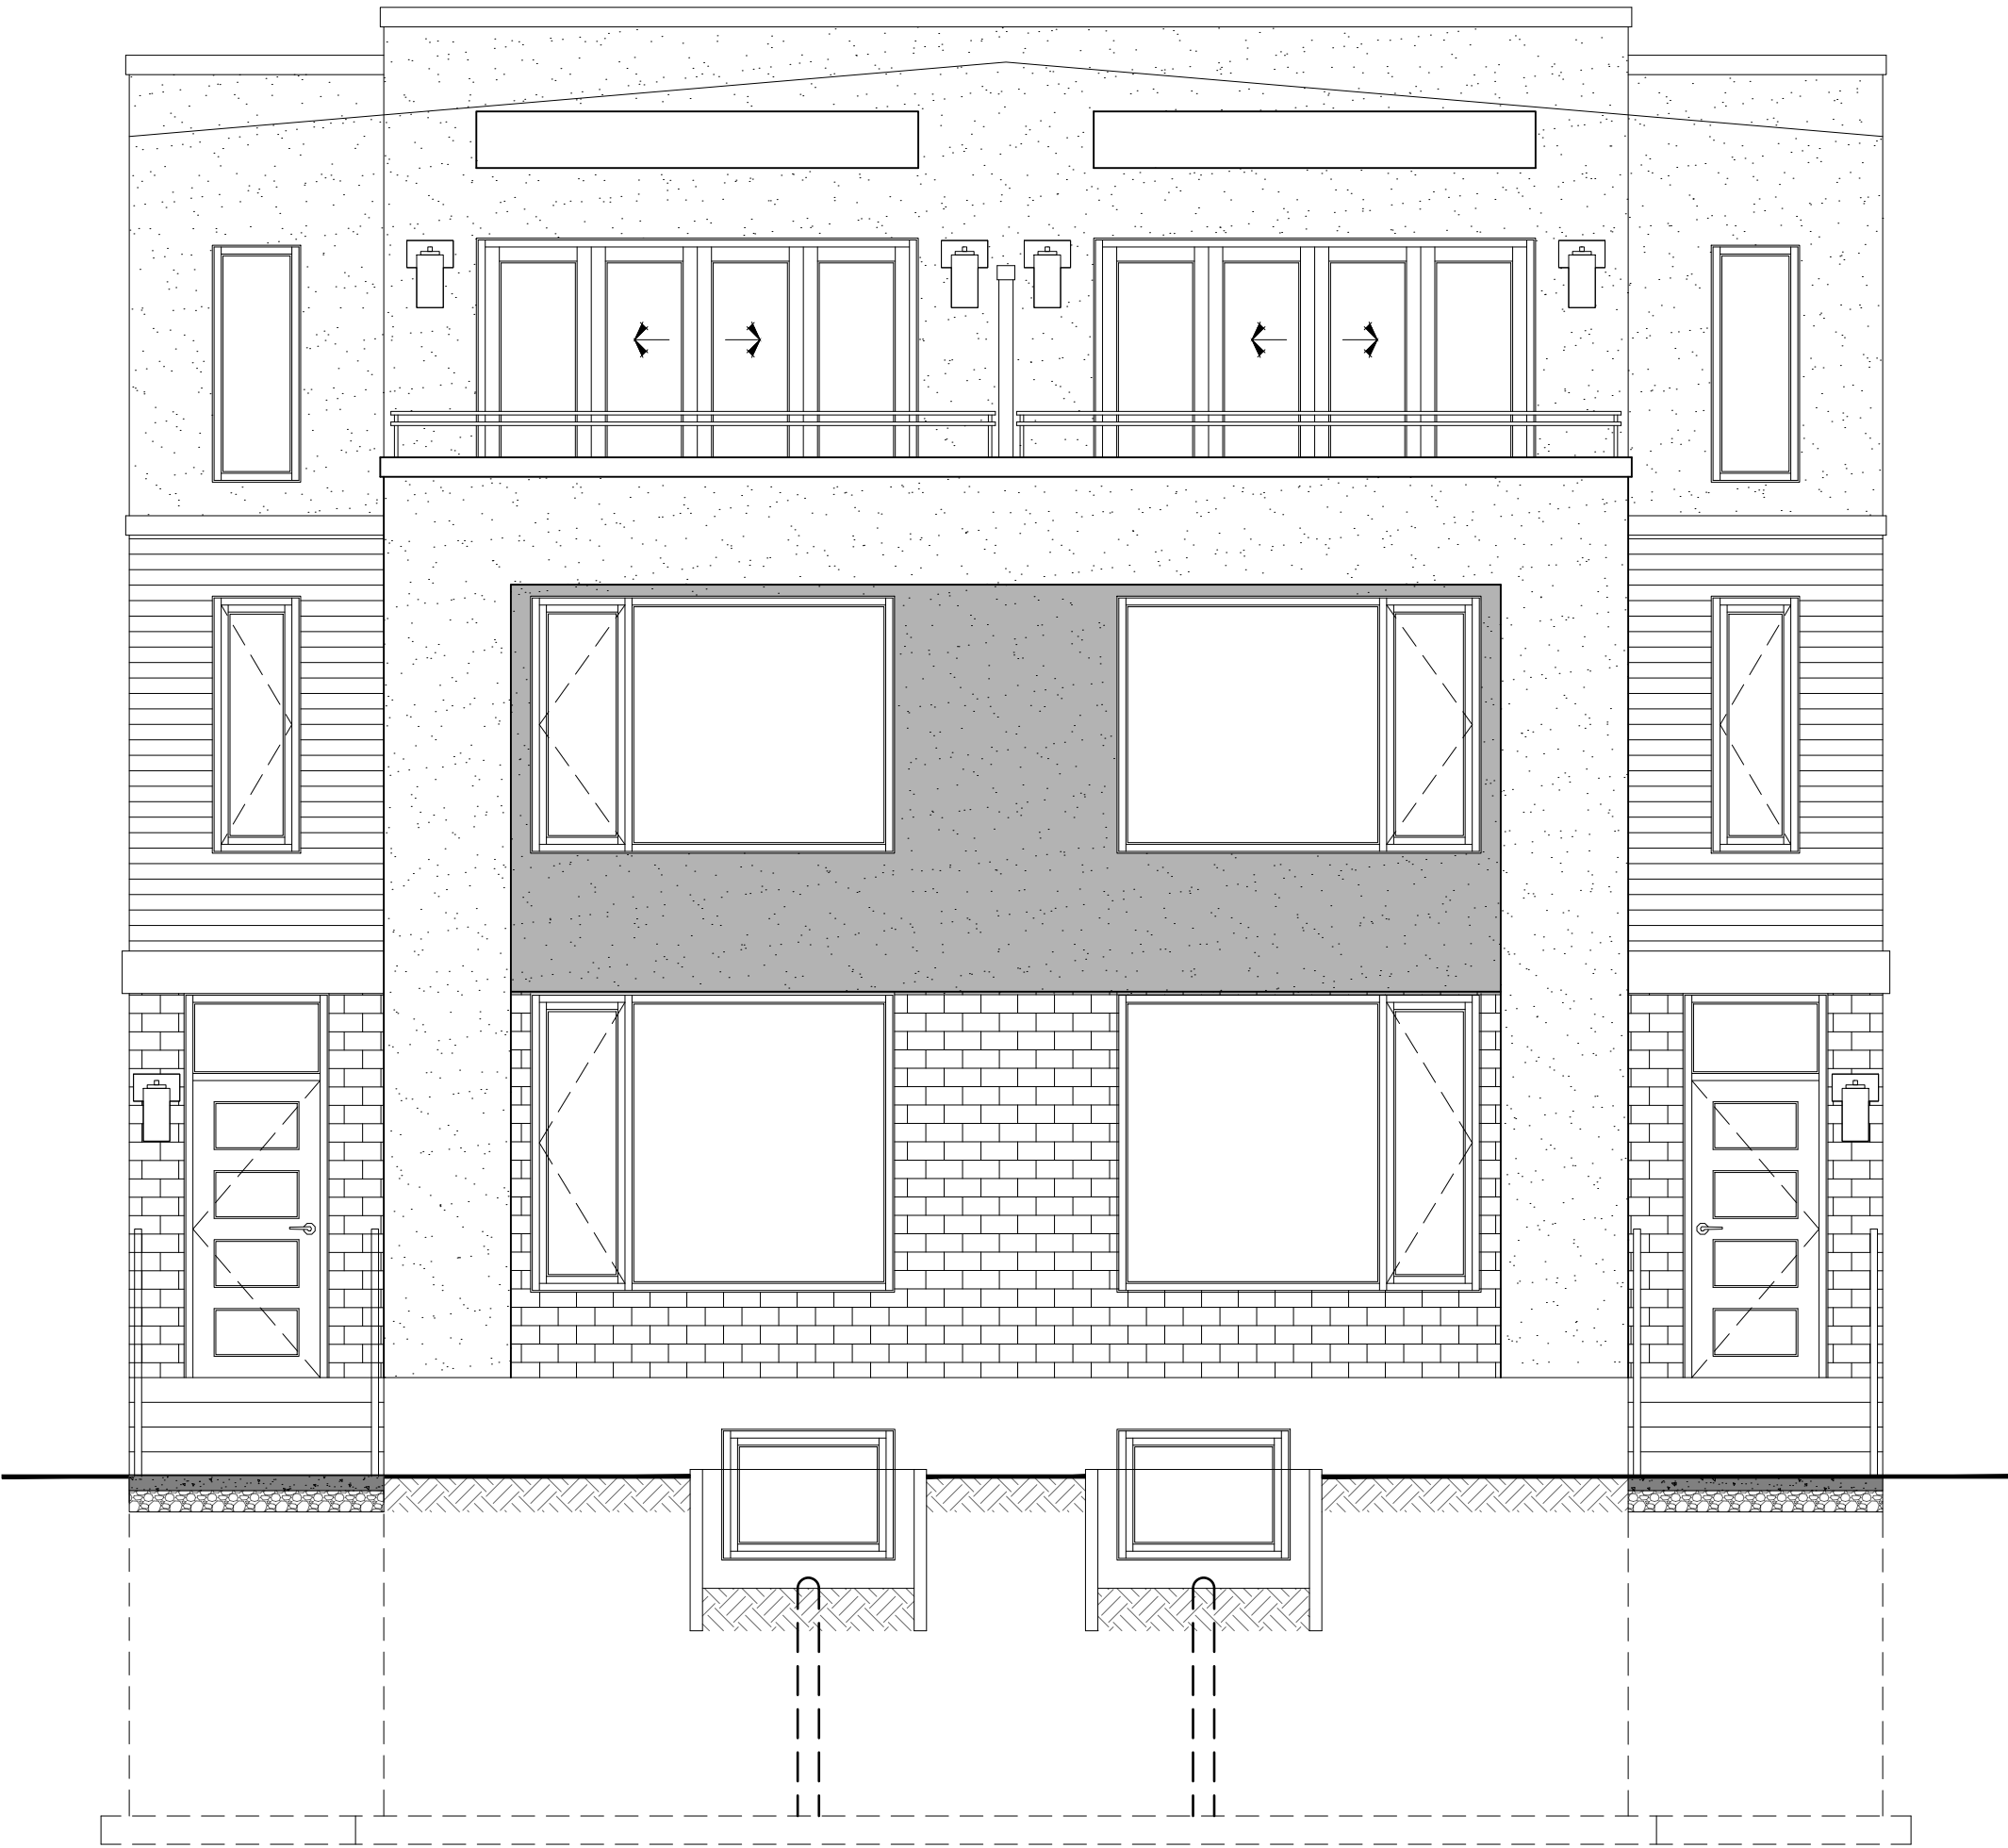

## ISSUED FOR DP PERMIT - REVISION TO ORIGINAL SUBMISION

DATE: OCTOBER 6, 2025

### DRAWING LIST:

|       |                                    |
|-------|------------------------------------|
|       | COVER SHEET                        |
| DP.00 | BLOCK PLAN + STREETScape           |
| DP.01 | SITE & LANDSCAPE PLANS             |
| DP.02 | DOOR & WINDOW SCHEDULES            |
| DP.03 | FOUNDATION + BASEMENT PLANS        |
| DP.04 | MAIN + SECOND FLOOR PLANS          |
| DP.05 | THIRD FLOOR + ROOF PLANS           |
| DP.06 | GARAGE PLANS + ELEVATIONS          |
| DP.07 | GARAGE BUILDING SECTIONS No. 1 & 2 |
| DP.08 | EXTERIOR ELEVATIONS                |
| DP.09 | EXTERIOR ELEVATIONS                |
| DP.10 | BUILDING SECTIONS No. 1 & 2        |
| DP.11 | SITE SECTIONS No. 1 & 2            |
| DP.12 | SITE SECTIONS No. 3                |
| DP.13 | ASSEMBLIES                         |
| DP.14 | ENERGY MODEL CALCULATIONS          |
| DP.15 | ENERGY MODEL CALCULATIONS          |



ALBERTA LAND SURVEYORS' ASSOCIATION  
PERMIT NUMBER  
P306  
THIRD ROCK  
GEOMATICS LTD.




THIS DRAWING AND DESIGN ARE AT ALL TIMES  
REMAIN THE EXCLUSIVE PROPERTY OF THE MOVIE  
TECHNICAL INC. AND MAY NOT BE USED  
REPRODUCED WITHOUT PRIOR WRITTEN CONSENT.

|                                                                                   |                                                                         |
|-----------------------------------------------------------------------------------|-------------------------------------------------------------------------|
|  | <b>ASPHALT SHINGLES</b><br><b>25 YEARS</b><br><b>COLOUR: DUAL BLACK</b> |
|  | <b>THINSET BRICK VENEER</b><br><b>COLOUR: GREY/BROWN</b>                |
|  | <b>HARDIE LAP SIDING</b><br><b>COLOUR: CEDAR</b>                        |

THINSET BRICK VENEER  
COLOUR: GREY/BROWN

HARDIE LAP SIDING  
COLOUR: CEDAR

ACRYLIC STUCCO SYSTEM  
COLOUR: MEDIUM GREY

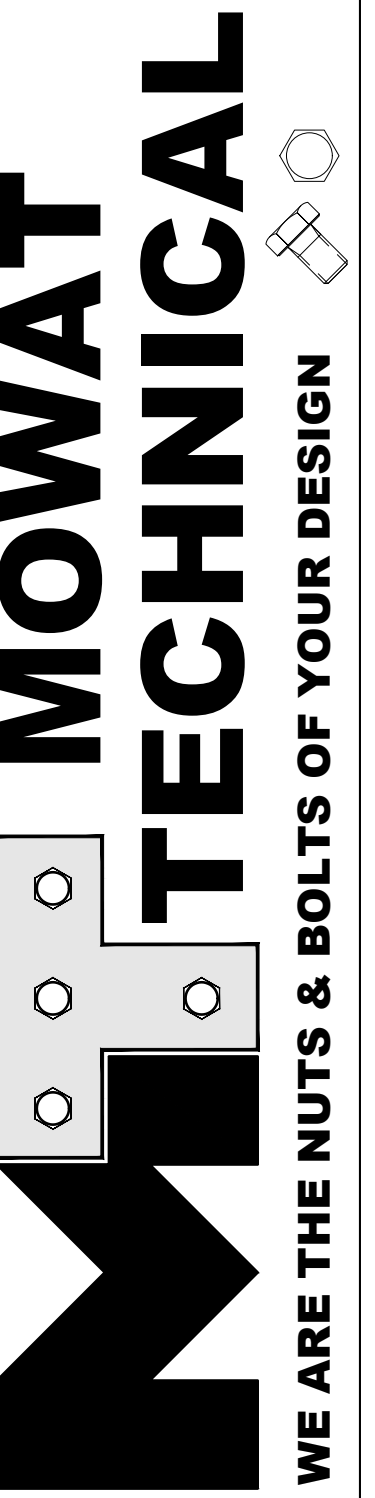

MOWAT TECHNICAL INC.  
1955 COVENTRY HILLS WAY NE  
CALGARY, ALBERTA, T3K 6J4

PAUL MOWAT  
CELL: 403.888.9152  
EMAIL: PAUL@MOWATTECHNICAL.COM

[illegible]

|    |                        |          |
|----|------------------------|----------|
| 02 | ISSUED FOR DP PERMIT 2 | 25.10.06 |
| 01 | ISSUED FOR DP PERMIT   | 25.09.25 |

PROJECT NAME

CENTRE STREET  
MULTI - UNIT

415 CENTRE STREET N.W.  
CALGARY, ALBERTA, T2E 2T8

PLAN 21290; BLOCK 29, LOT 10

PROJECT NO.  
MT-2025-08

| NAME    | CHECKED |
|---------|---------|
| PM & ZM | PM      |

|                 |          |
|-----------------|----------|
| DATE            | SCALE    |
| OCTOBER 6, 2025 | AS NOTED |


## DRAWING TITLE

# GARAGE PLANS & ELEVATIONS

Journal Number


DP.06

THIS DRAWING AND DESIGN ARE AT ALL TIMES TO REMAIN THE EXCLUSIVE PROPERTY OF THE MOWAT TECHNICAL INC. AND MAY NOT BE USED OR REPRODUCED WITHOUT PRIOR WRITTEN CONSENT.

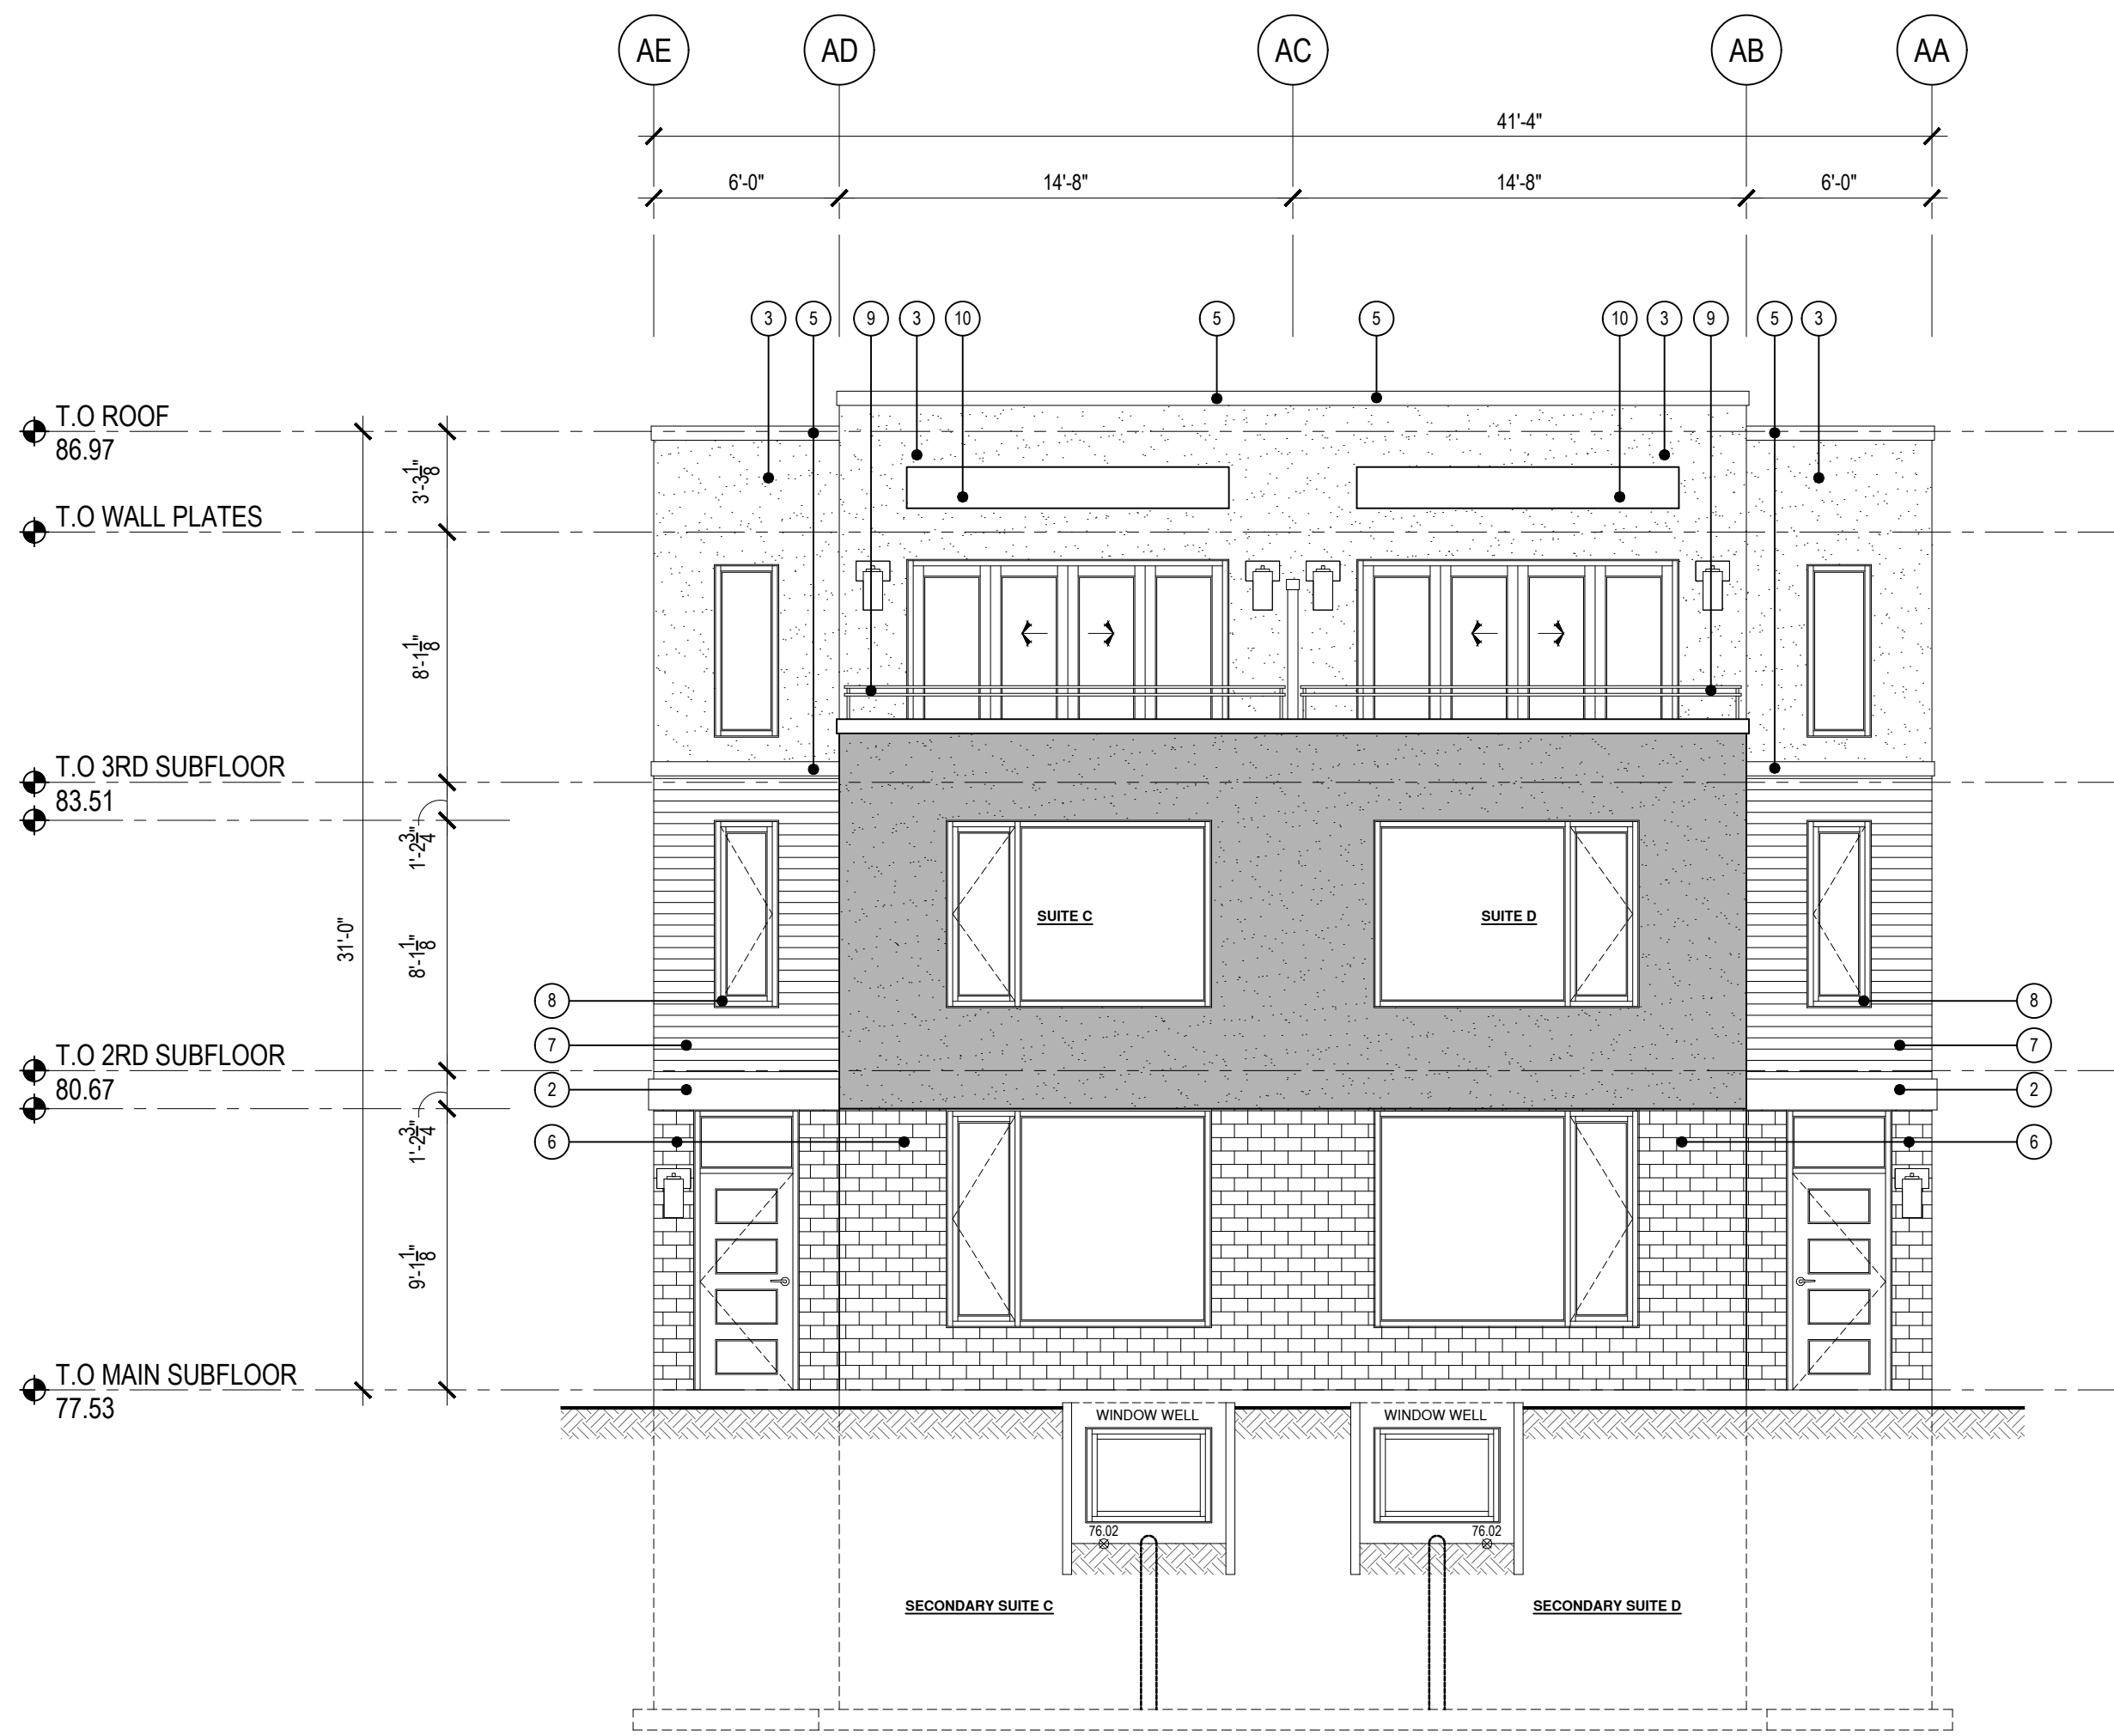


1 WEST ELEVATION  
SCALE: 3/16" = 1'-0"

MATERIAL BOARD:

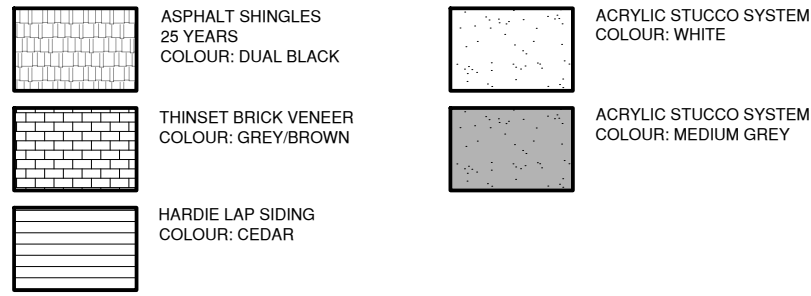


ELEVATION KEYNOTES:

- SHOWN AS THUS
- 1 WATERPROOF MEMBRANE - BLACK
  - 2 ALUMINUM SOFFIT & FASCIA - WHITE
  - 3 STUCCO SIDING - WHITE
  - 4 STUCCO SIDING - GREY
  - 5 6" FLASHING - WHITE
  - 6 BRICK - GREY/BROWN
  - 7 ALUMINUM HARDIE SIDING - CEDAR
  - 8 WINDOWS/DOORS - BLACK
  - 9 ALUMINUM RAILING - BLACK
  - 10 12" SMART BOARD ROOF - BLACK/WHITE

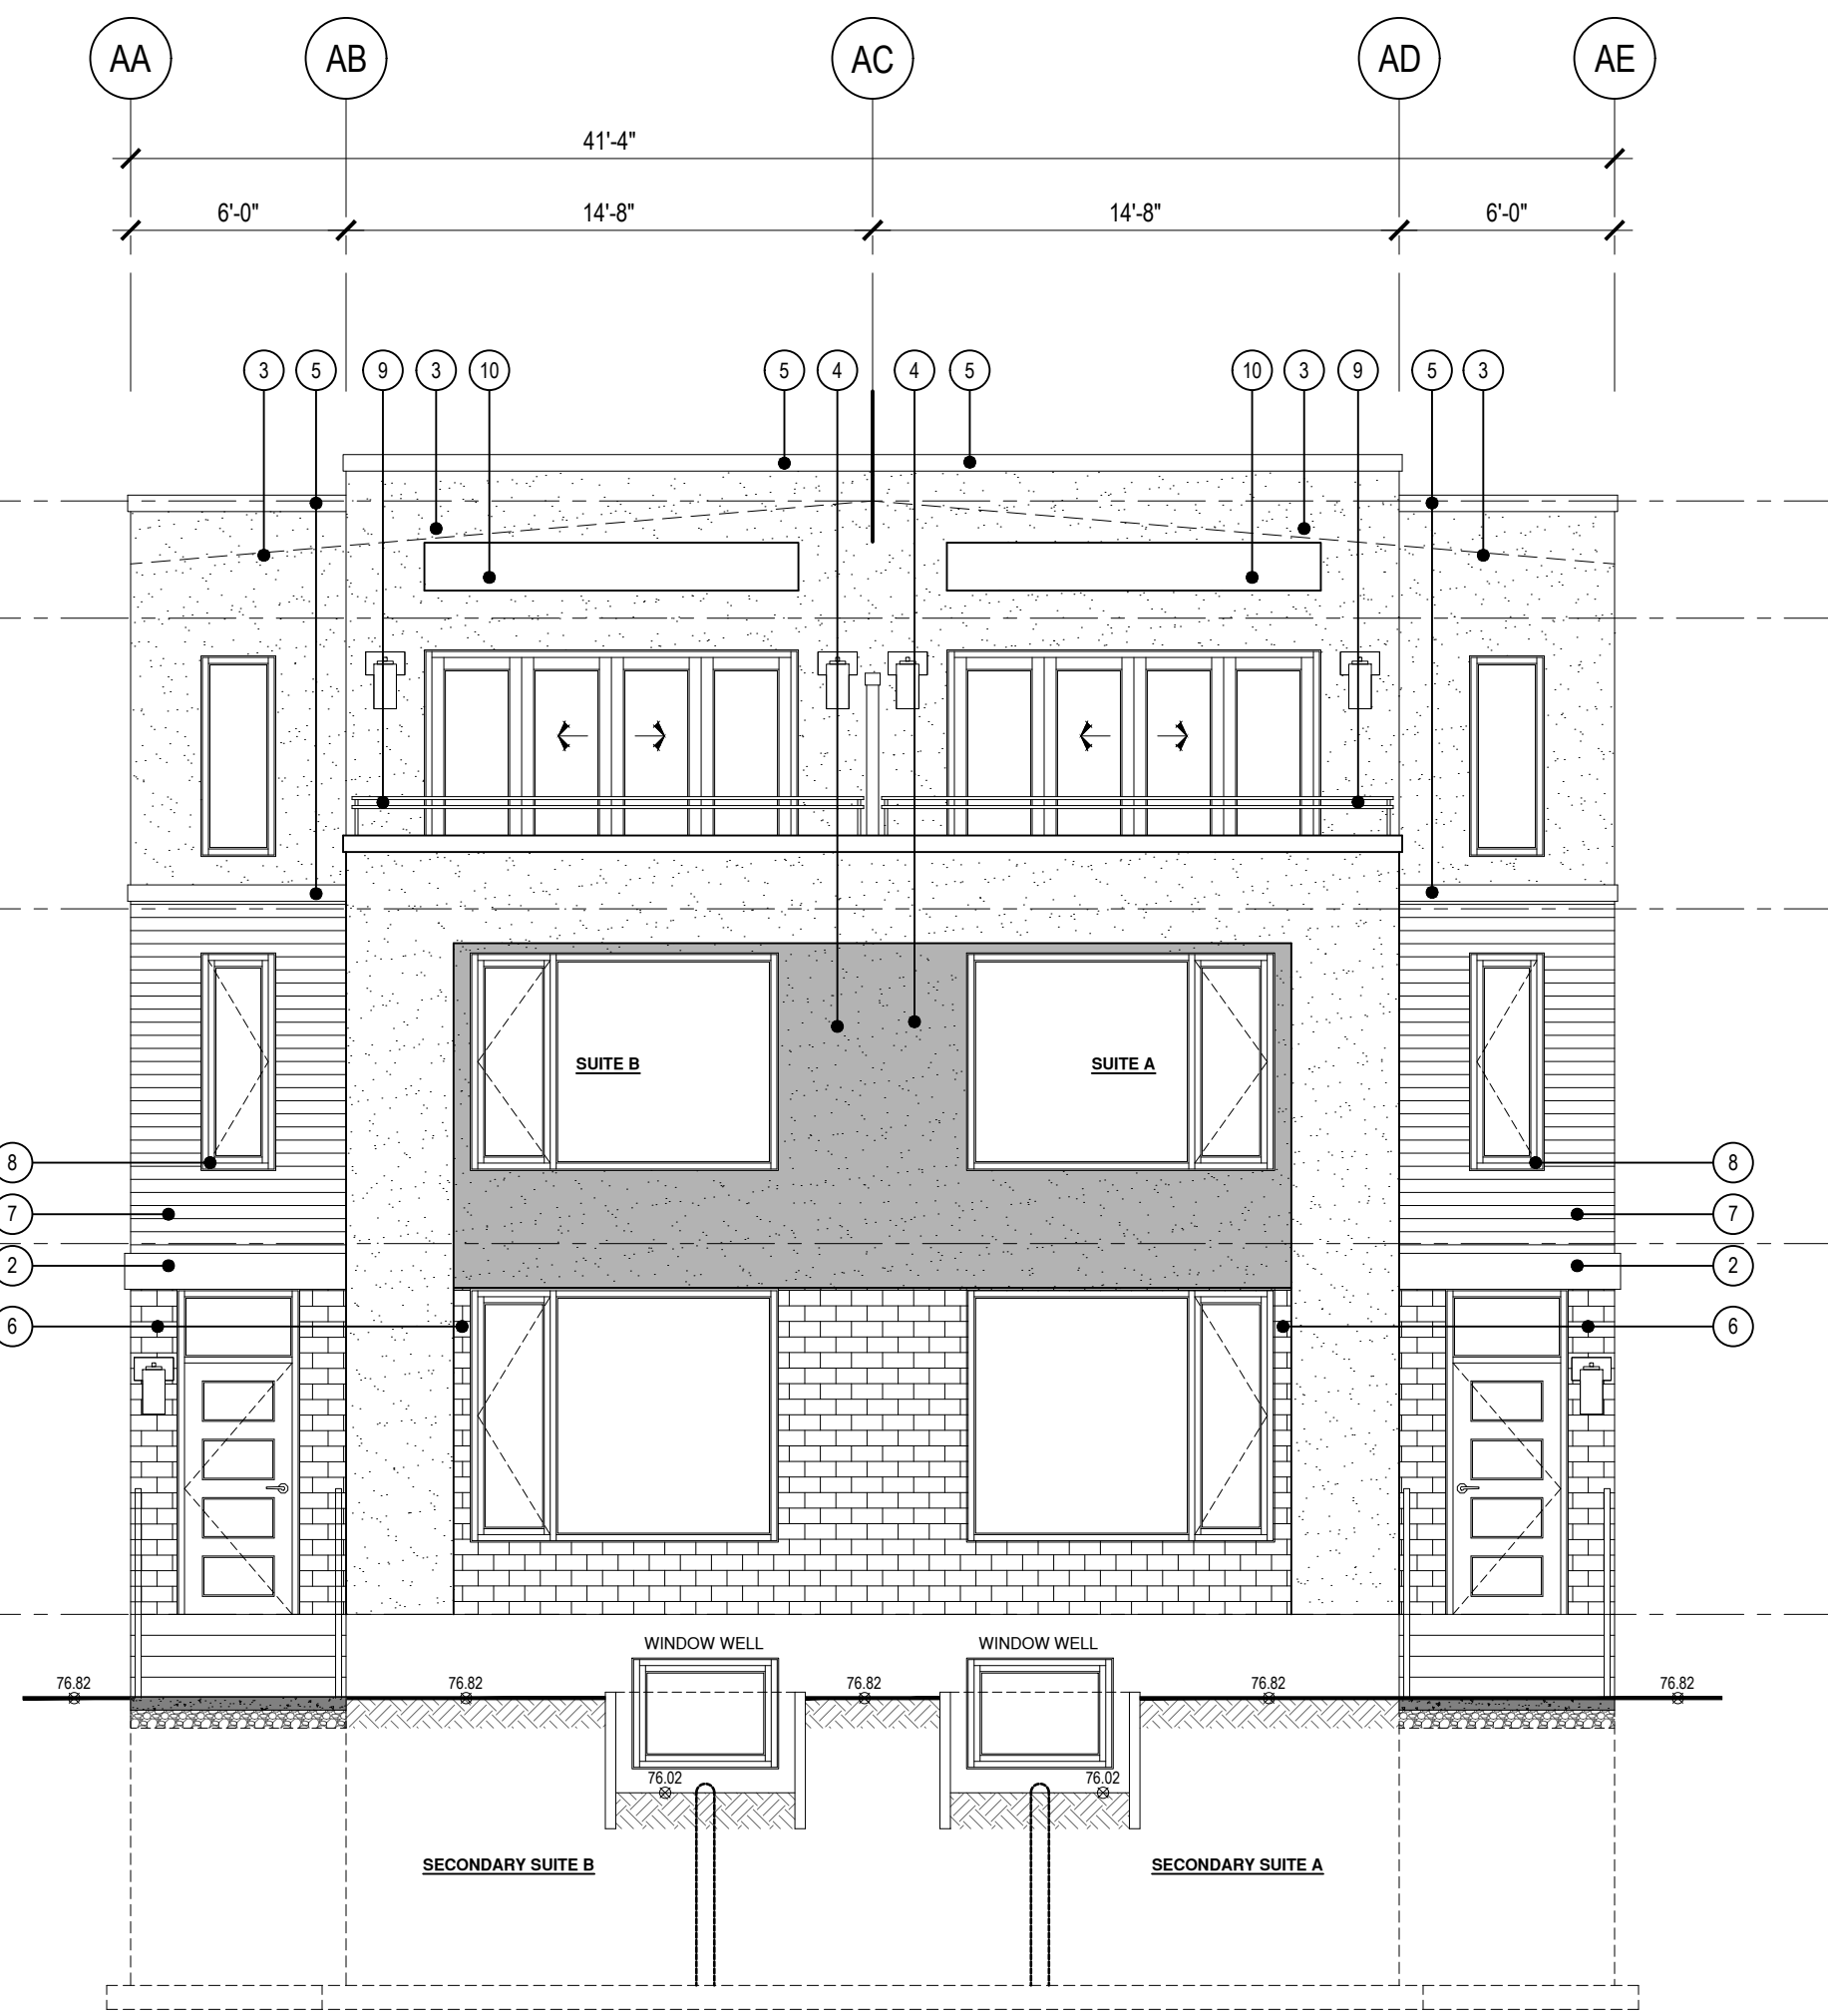

3 EAST ELEVATION  
SCALE: 3/16" = 1'-0"

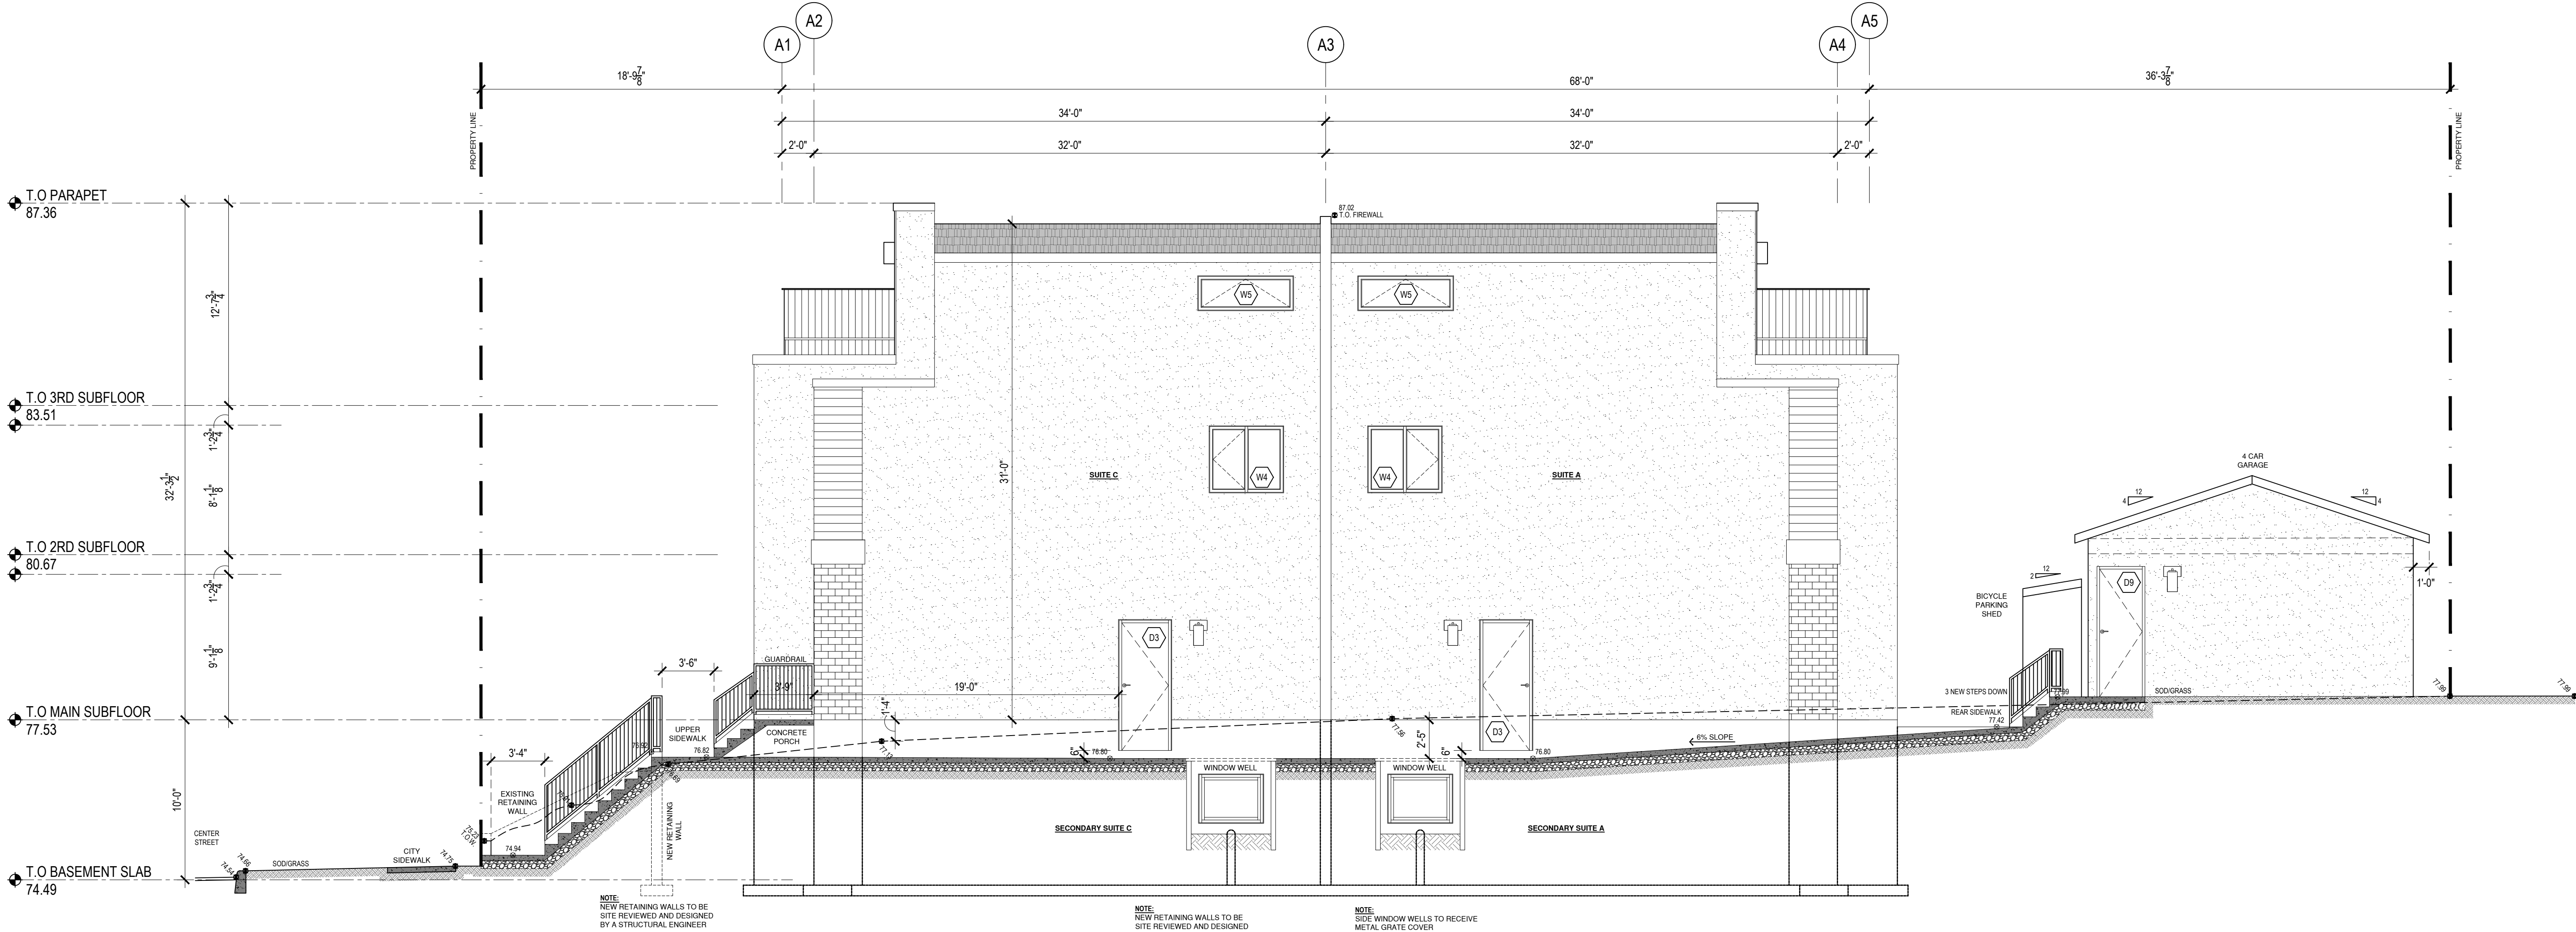

2 SOUTH ELEVATION  
SCALE: 3/16" = 1'-0"

MOWAT TECHNICAL INC.  
11955 COVENTRY HILLS WAY NE  
CALGARY, ALBERTA, T2K 6A4

PAUL MOWAT  
CELL: 403.888.9152  
EMAIL: PAUL@MOWATTECHNICAL.COM

RELEASES

| NO. | DESCRIPTION             | DATE     |
|-----|-------------------------|----------|
| 01  | ISSUED FOR DP PERMIT 1  | 25.10.20 |
| 02  | ISSUED FOR DP PERMIT 2  | 25.10.20 |
| 03  | ISSUED FOR DP PERMIT 3  | 25.10.20 |
| 04  | ISSUED FOR DP PERMIT 4  | 25.10.20 |
| 05  | ISSUED FOR DP PERMIT 5  | 25.10.20 |
| 06  | ISSUED FOR DP PERMIT 6  | 25.10.20 |
| 07  | ISSUED FOR DP PERMIT 7  | 25.10.20 |
| 08  | ISSUED FOR DP PERMIT 8  | 25.10.20 |
| 09  | ISSUED FOR DP PERMIT 9  | 25.10.20 |
| 10  | ISSUED FOR DP PERMIT 10 | 25.10.20 |
| 11  | ISSUED FOR DP PERMIT 11 | 25.10.20 |
| 12  | ISSUED FOR DP PERMIT 12 | 25.10.20 |
| 13  | ISSUED FOR DP PERMIT 13 | 25.10.20 |
| 14  | ISSUED FOR DP PERMIT 14 | 25.10.20 |
| 15  | ISSUED FOR DP PERMIT 15 | 25.10.20 |
| 16  | ISSUED FOR DP PERMIT 16 | 25.10.20 |
| 17  | ISSUED FOR DP PERMIT 17 | 25.10.20 |
| 18  | ISSUED FOR DP PERMIT 18 | 25.10.20 |
| 19  | ISSUED FOR DP PERMIT 19 | 25.10.20 |
| 20  | ISSUED FOR DP PERMIT 20 | 25.10.20 |

CENTRE STREET  
MULTI - UNIT

MOWAT ADDRESS  
2415 CENTRE STREET N.W.  
CALGARY, ALBERTA, T2E 2T8

LEGAL ADDRESS  
PLAN 21290; BLOCK 25 LOT 10

PROJECT NO.  
MT-2025-08

DRAWN  
PM & ZM

CHECKED  
PM

DATE  
OCTOBER 6, 2025

SCALE  
AS NOTED

DRAWING TITLE  
EXTERIOR ELEVATIONS


DRAWING NUMBER  
DP.08


THIS DRAWING AND DESIGN ARE AT ALL TIMES TO REMAIN THE EXCLUSIVE PROPERTY OF THE MOWAT TECHNICAL INC. AND MAY NOT BE USED OR REPRODUCED WITHOUT PRIOR WRITTEN CONSENT.

|                                                                                   |                                                           |                                                                                   |                                                     |
|-----------------------------------------------------------------------------------|-----------------------------------------------------------|-----------------------------------------------------------------------------------|-----------------------------------------------------|
|  | <b>ASPHALT SHINGLES</b><br>25 YEARS<br>COLOUR: DUAL BLACK |  | <b>ACRYLIC STUCCO SYSTEM</b><br>COLOUR: WHITE       |
|  | <b>THINSET BRICK VENEER</b><br>COLOUR: GREY/BROWN         |  | <b>ACRYLIC STUCCO SYSTEM</b><br>COLOUR: MEDIUM GREY |
|  | <b>HARDIE LAP SIDING</b><br>COLOUR: CEDAR                 |                                                                                   |                                                     |

**SHOW AS THUS**

- 1 WATERPROOF MEMBRANE - BLACK
- 2 ALUMINUM SOFFIT & FASCIA - WHITE
- 3 STUCCO SIDING - WHITE
- 4 STUCCO SIDING - GREY
- 5 6" FLASHING - WHITE
- 6 BRICK - GREY BROWN
- 7 ALUMINUM HARDIE SIDING - CEDAR
- 8 WINDOWS/ DOORS - BLACK
- 9 ALUMINUM RAILING - BLACK
- 10 12" SMART BOARD ROOF - BLACK/WHITE

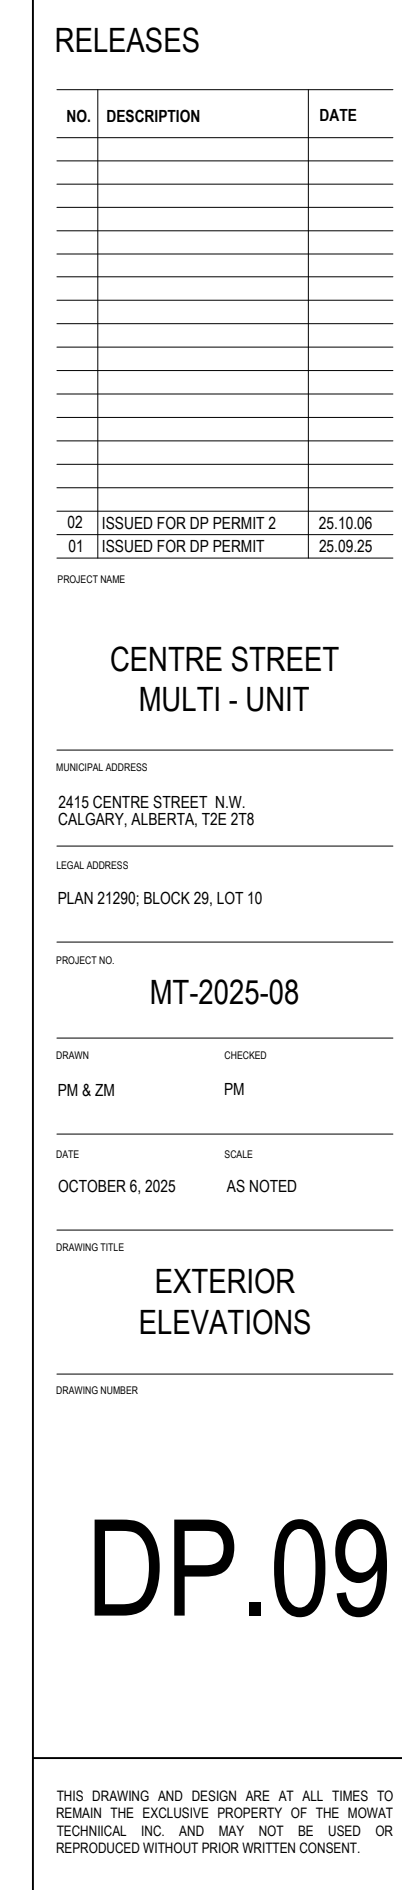

 [illegible]

CENTRE STREET  
MULTI - UNIT

MAIL ADDRESS  
115 CENTRE STREET N.W.  
CALGARY, ALBERTA, T2E 2T8

---

MAIL ADDRESS  
LAN 21290; BLOCK 29, LOT 10

MT-2025-08

|        |         |
|--------|---------|
| RAN    | CHECKED |
| M & ZM | PM      |

|                 |          |
|-----------------|----------|
| DATE            | SCALE    |
| OCTOBER 6, 2025 | AS NOTED |

DRIVING TITLE

KATHY MUNDLER

# DP.11

THIS DRAWING AND DESIGN ARE AT ALL TIMES TO REMAIN THE EXCLUSIVE PROPERTY OF THE NORDEN ENGINEERING CO., INC. AND MAY NOT BE USED OR REPRODUCED WITHOUT PRIOR WRITTEN CONSENT.