


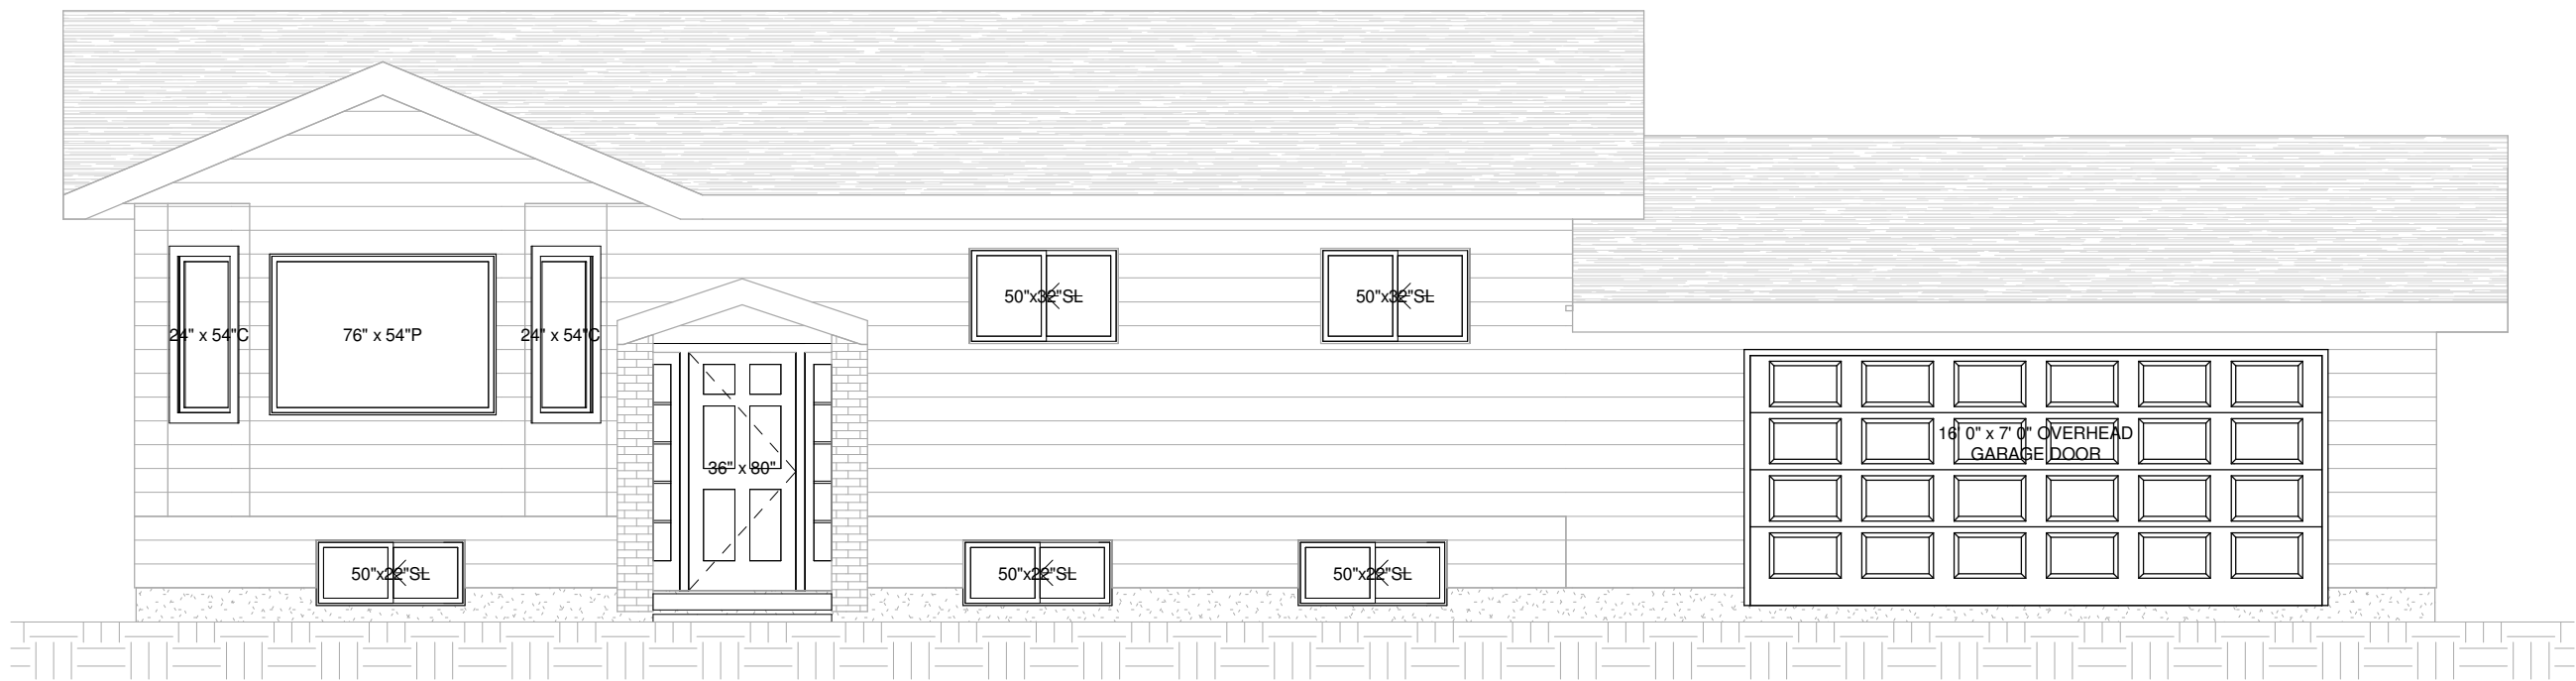

1 Existing North Elevation
3/16" = 1'-0"

DEVELOPMENT
PERMIT
DECISION
RENDERED
ON THIS PLAN

PERMIT NUMBERS:				SCALE AS NOTED	DATE		STAMP	PROJECT	DRAWING	DWG No
								Southglen Daycare	Existing North Elevation	A06
				FILE	DRAWN	CHECKED		11003 Southglen Pl S.W., Calgary, AB		
DATE	No.	REVISION	BY							



Roof Peak
13' - 3 1/2"


T/O First Floor Wall
7' - 11"

Main Floor Plan
0"

T/O Basement Wall
-10"

Basement Floor
-8' - 2"


T/O Footing
-8' - 6"

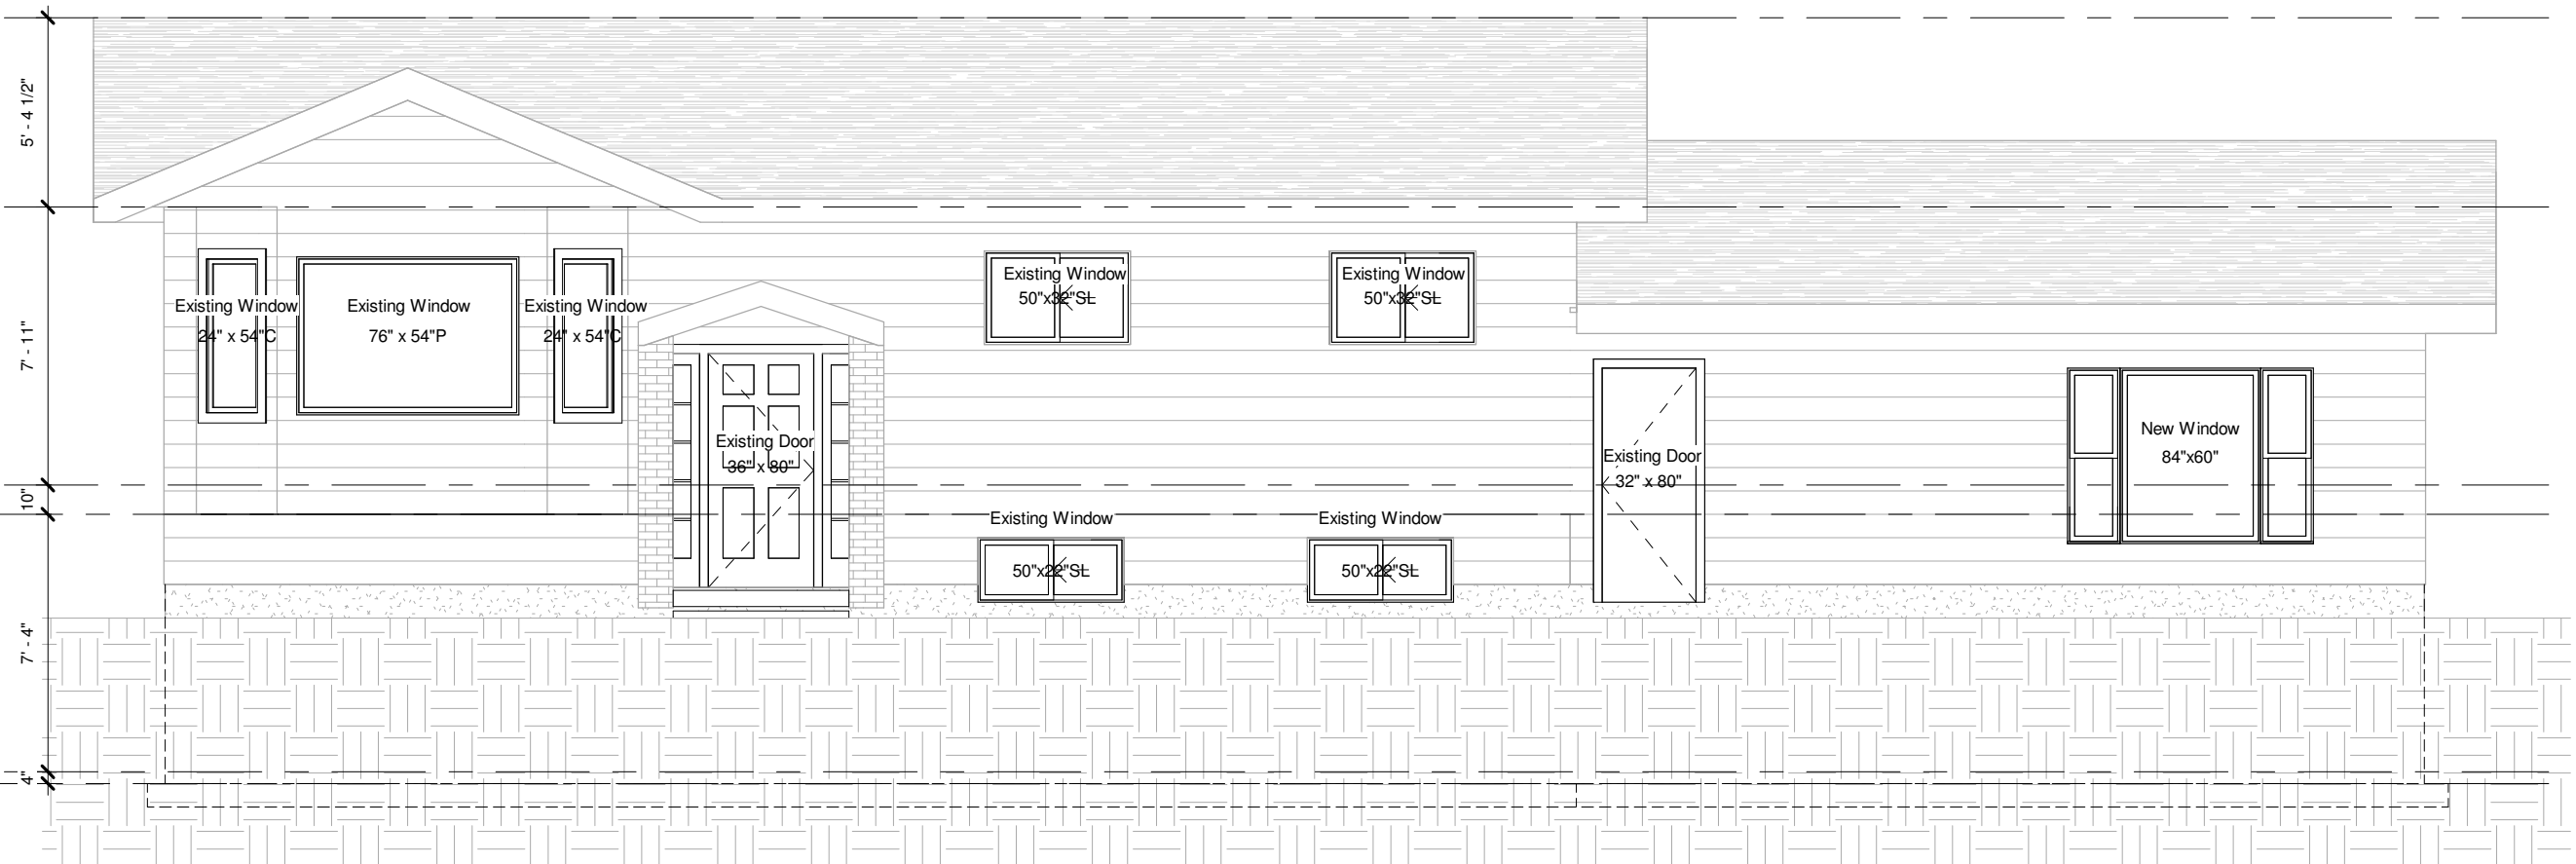

1 Proposed North Elevation
3/16" = 1'-0"

DEVELOPMENT
PERMIT
DECISION
RENDERED
ON THIS PLAN


PERMIT NUMBERS:				SCALE AS NOTED	DATE		STAMP	PROJECT	DRAWING	DWG No	
								Southglen Daycare	Proposed North Elevation	A07	
				FILE	DRAWN	CHECKED		11003 Southglen Pl S.W., Calgary, AB			
DATE	No.	REVISION	BY								

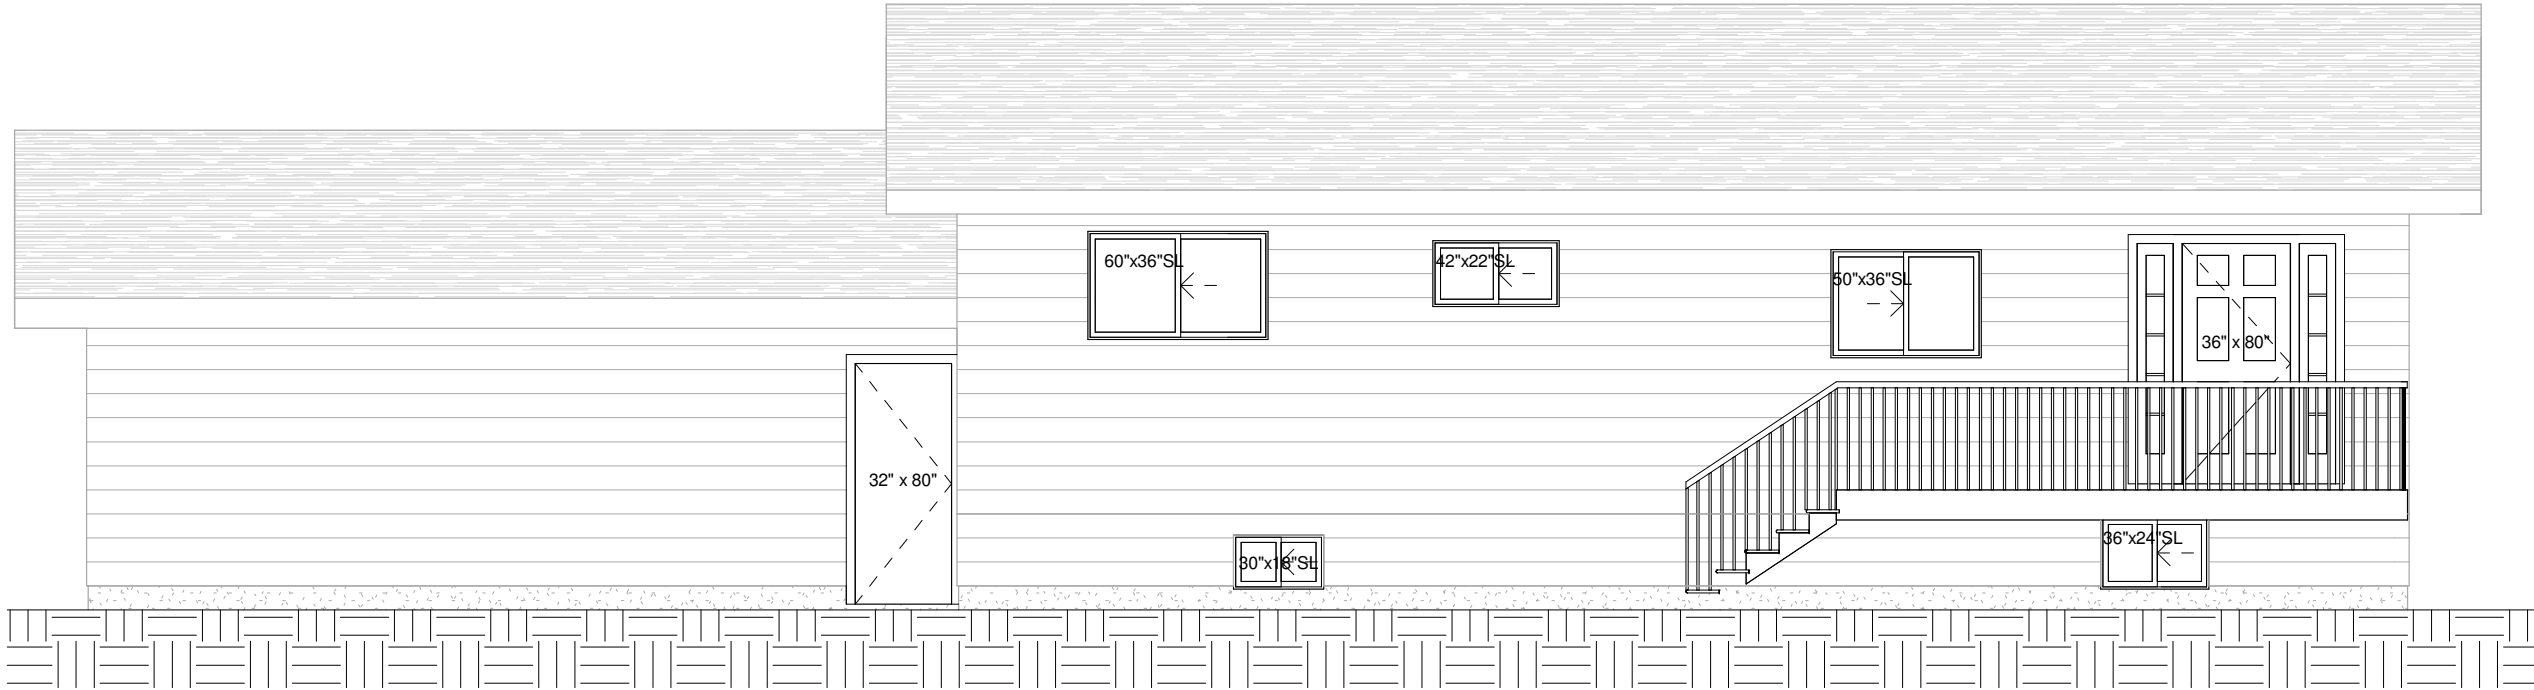

1 Existing South Elevation
3/16" = 1'-0"

DEVELOPMENT
PERMIT
DECISION
RENDERED
ON THIS PLAN

PERMIT NUMBERS:				SCALE AS NOTED	DATE		STAMP	PROJECT	DRAWING	DWG No	
					DRAWN	CHECKED		Southglen Daycare 11003 Southglen Pl S.W., Calgary, AB	Existing South Elevation	A08	
				FILE							
DATE	No.	REVISION	BY								

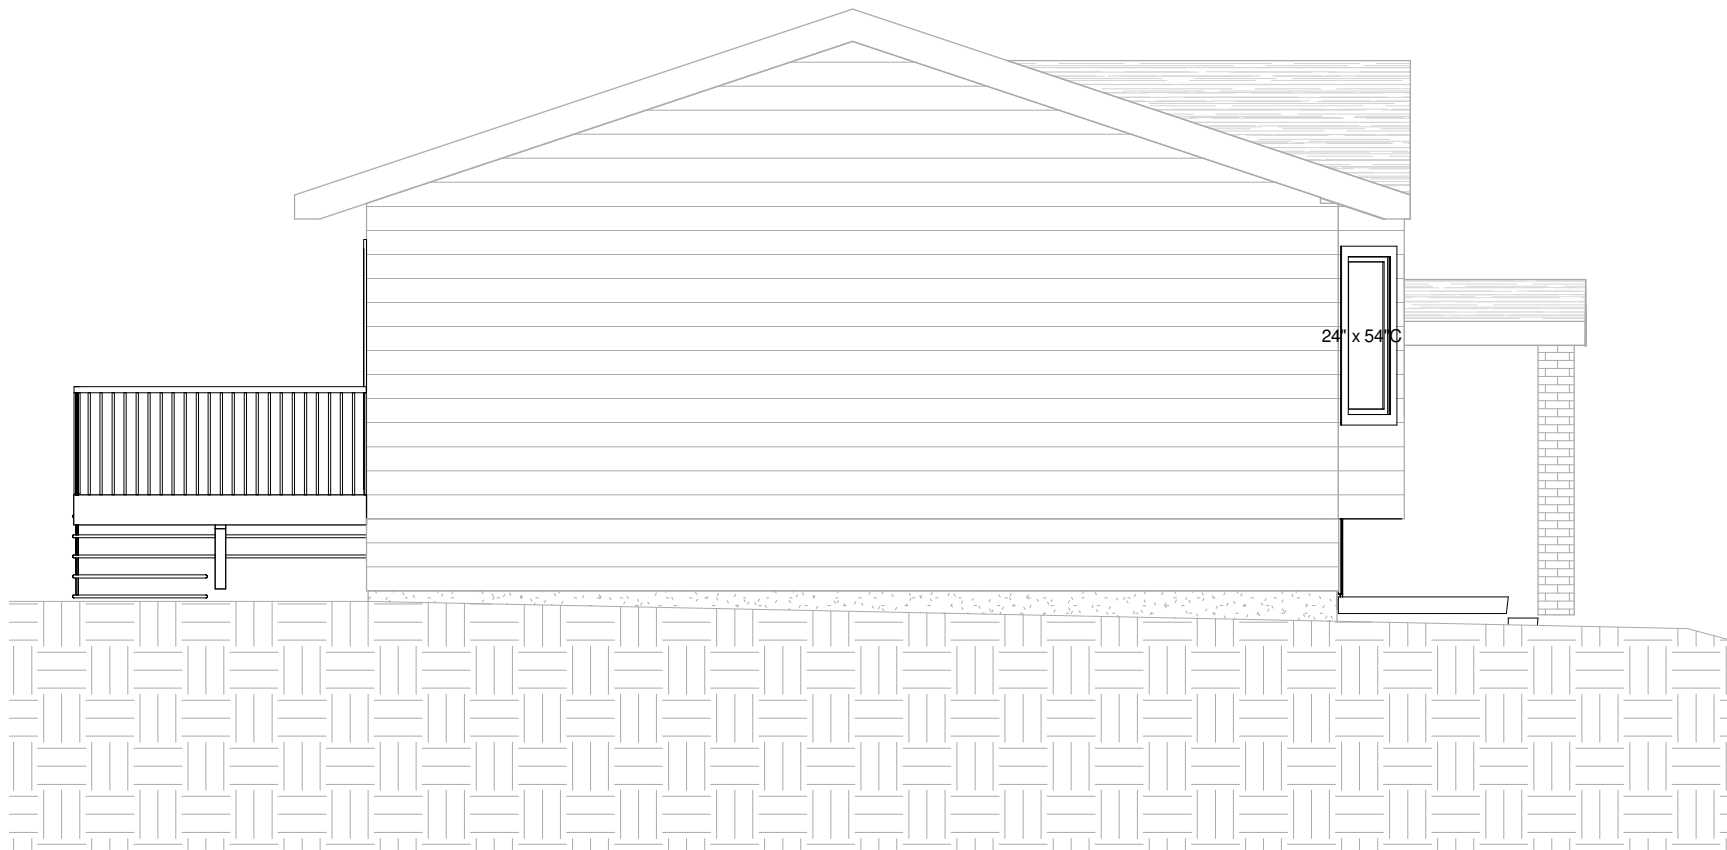


① Existing East Elevation
3/16" = 1'-0"

DEVELOPMENT
PERMIT
DECISION
RENDERED
ON THIS PLAN


PERMIT NUMBERS:				SCALE AS NOTED		DATE		STAMP	PROJECT		DRAWING	DWG No
									Southglen Daycare		Existing East Elevation	A10
				FILE	DRAWN	CHECKED			11003 Southglen Pl S.W., Calgary, AB			
DATE	No.	REVISION	BY									



 

DEVELOPMENT
PERMIT
DECISION
RENDERED
ON THIS PLAN


PERMIT NUMBERS:				SCALE AS NOTED	DATE		STAMP	PROJECT	DRAWING	DWG No.	
				FILE	DRAWN	CHECKED		Southglen Daycare 11003 Southglen Pl S.W., Calgary, AB	Proposed East Elevation	A11	
DATE	No.	REVISION	BY								

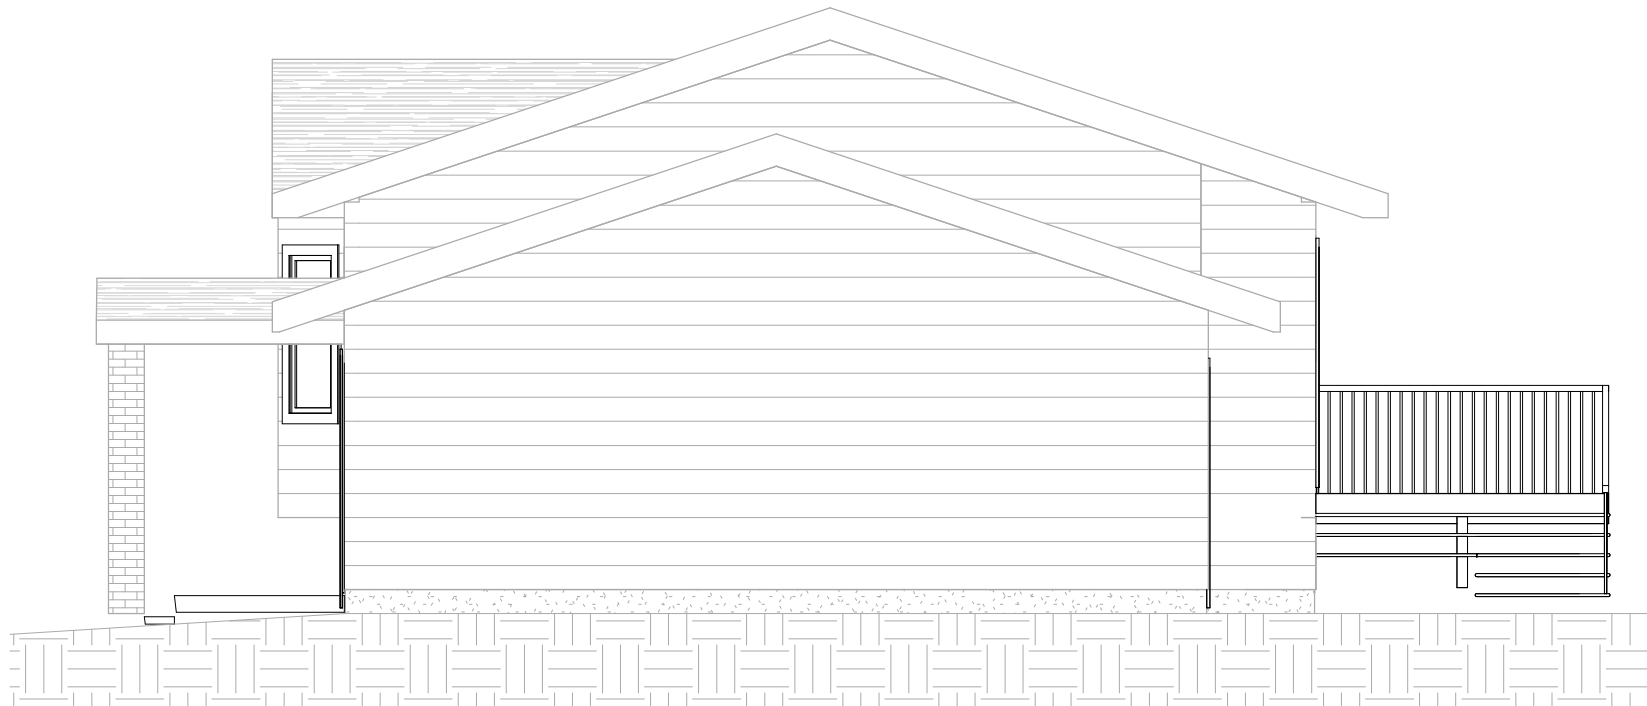

1 Existing West Elevation
3/16" = 1'-0"

DEVELOPMENT
PERMIT
DECISION
RENDERED
ON THIS PLAN

PERMIT NUMBERS:				SCALE AS NOTED	DATE		STAMP	PROJECT	DRAWING	DWG No	
					FILE	DRAWN		Southglen Daycare	Existing West Elevation	A12	
								11003 Southglen Pl S.W., Calgary, AB			
DATE	No.	REVISION	BY								

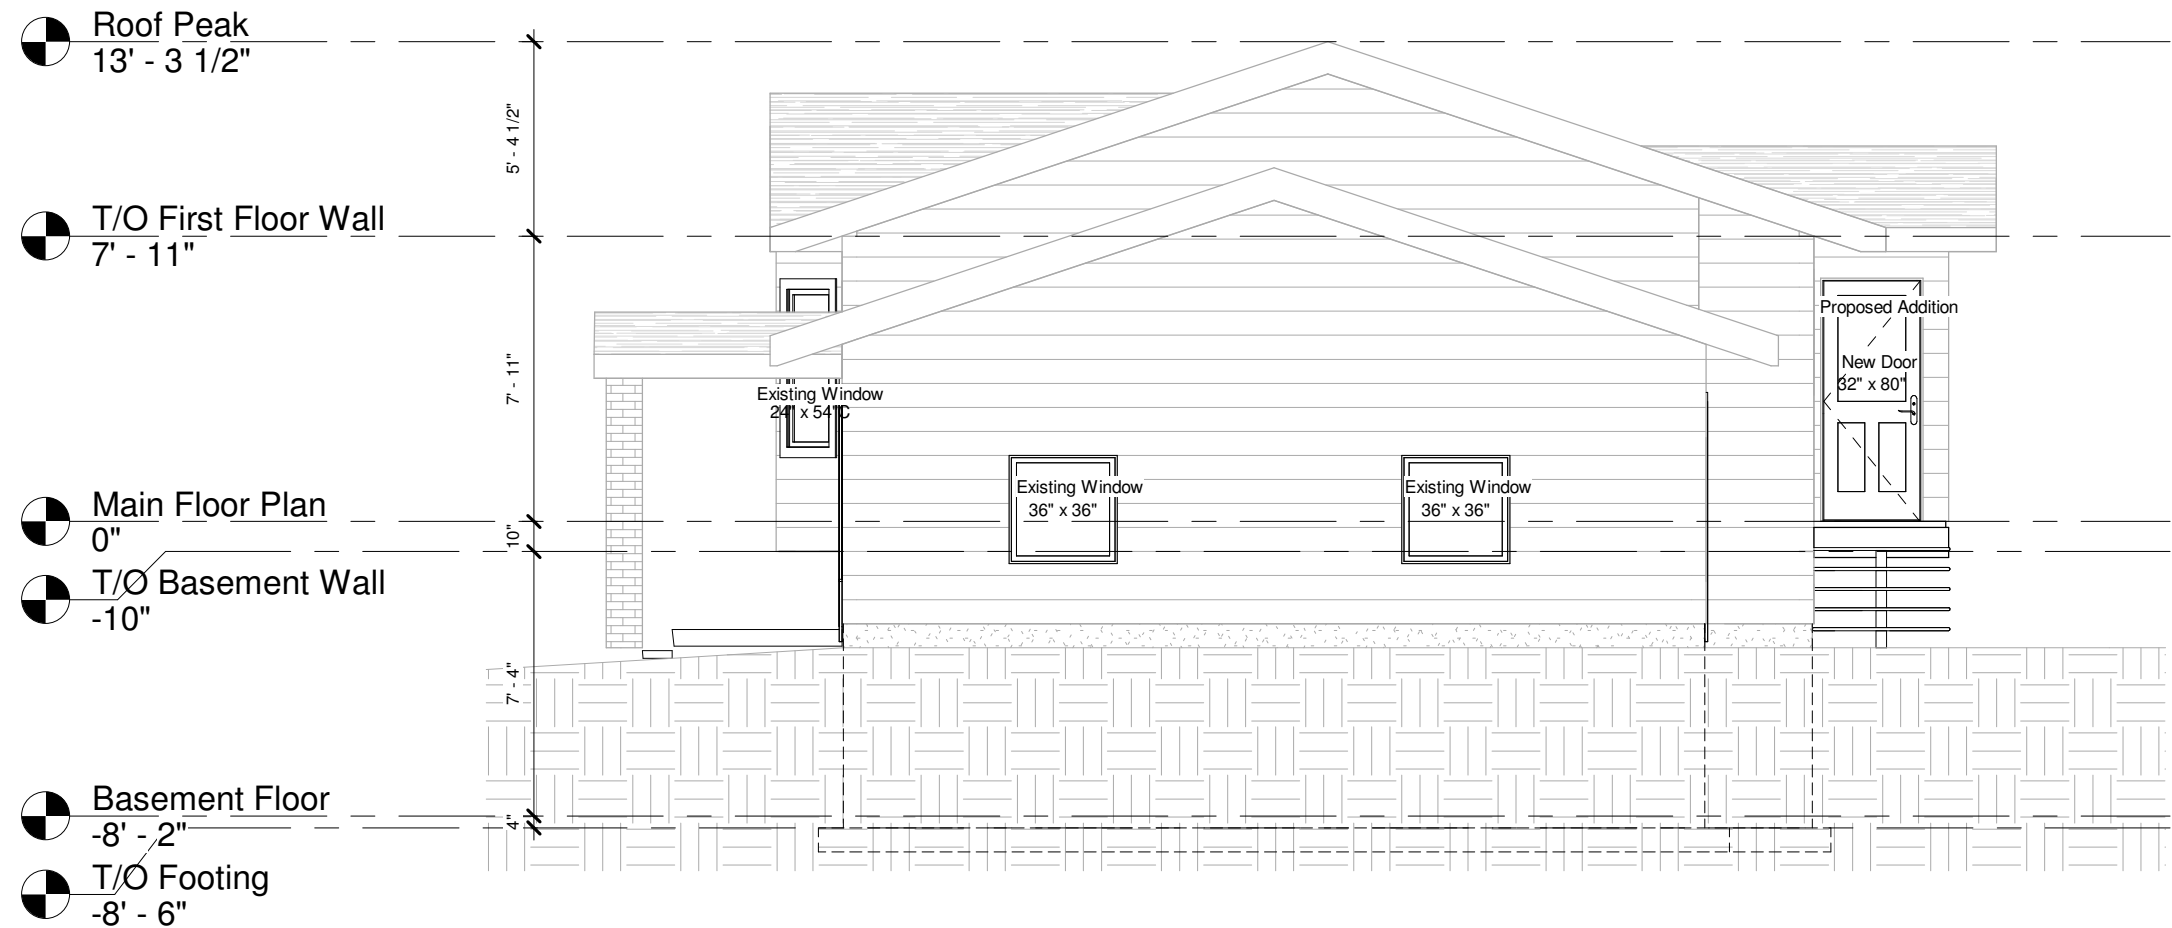

① Proposed West Elevation
3/16" = 1'-0"

DEVELOPMENT
PERMIT
DECISION
RENDERED
ON THIS PLAN

PERMIT NUMBERS:				SCALE AS NOTED	DATE		STAMP	PROJECT		DRAWING	DWG No						
								Southglen Daycare		Proposed West Elevation	A13						
				FILE	DRAWN	CHECKED		11003 Southglen Pl S.W., Calgary, AB									
DATE	No.	REVISION	BY														