


MUNICIPAL ADDRESS
11003 Southglen Pl. S.W.
Calgary , AB

LEGAL DESCRIPTION
Lot 17, Block 19,
Plan 5319 JK

LAND USE DESIGNATION
R-CG Residential – Grade-Oriented Infill

PARCEL AREA
5645.63 ft²=524.5 m²

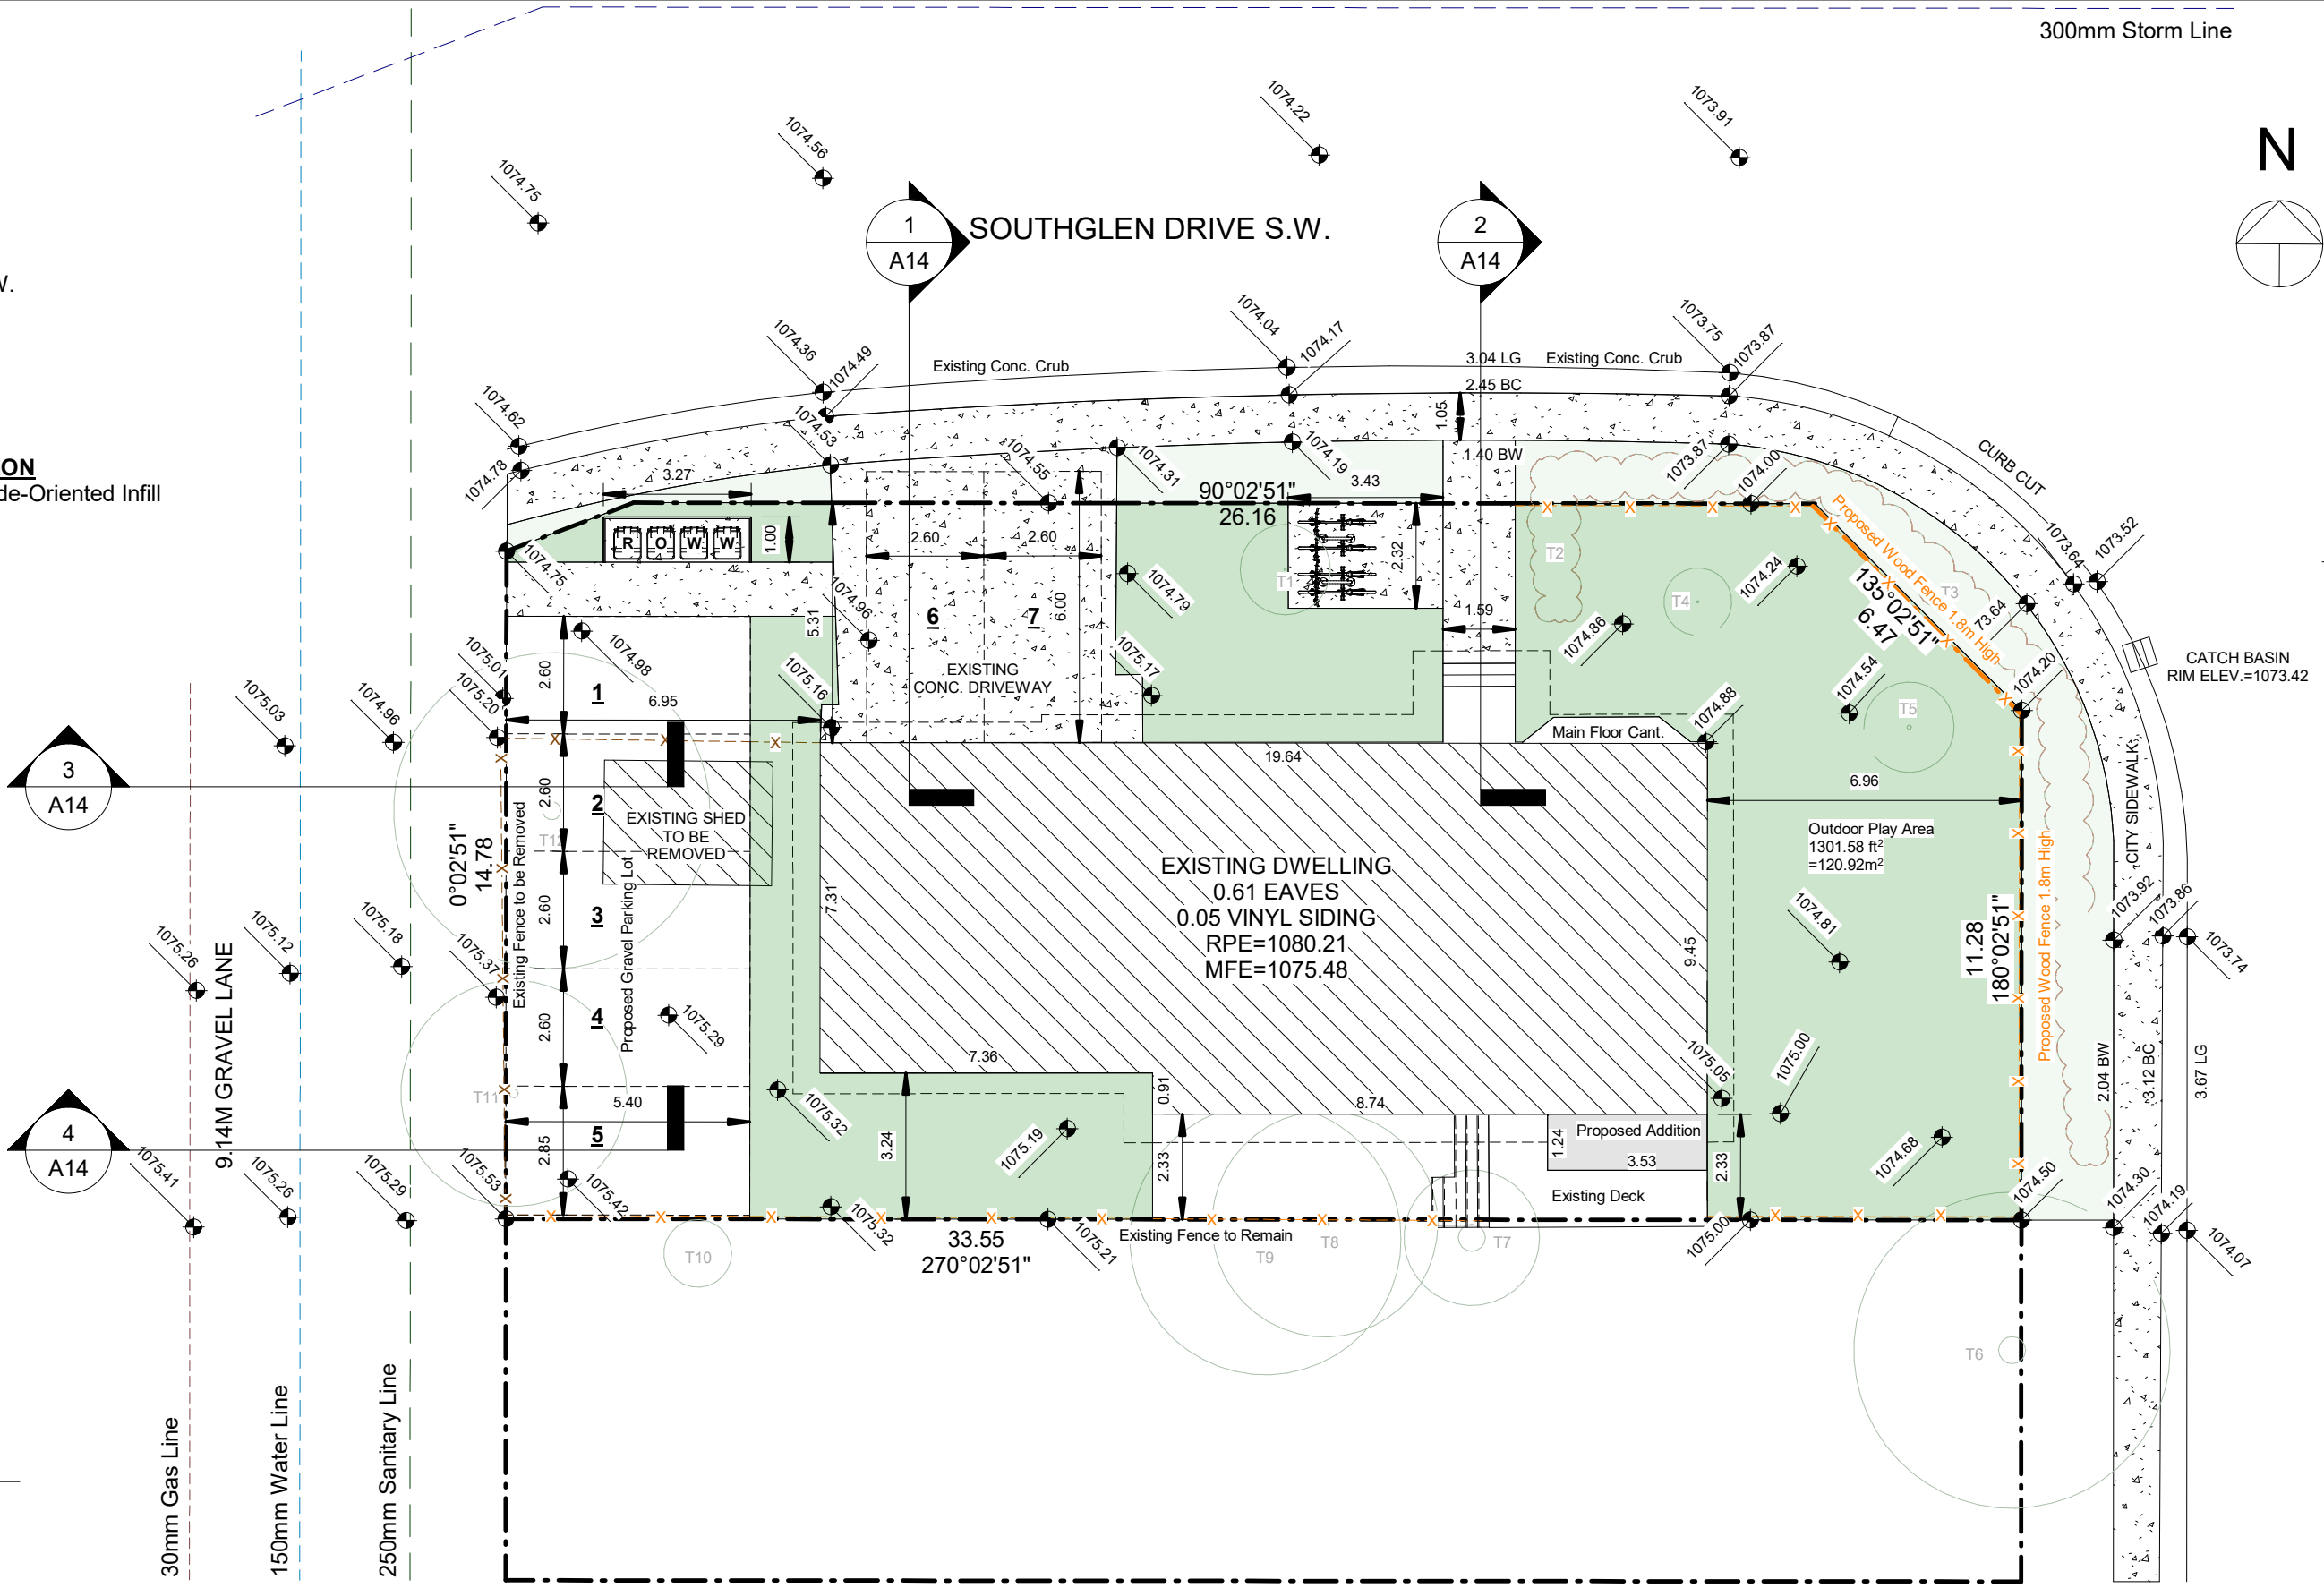

PERMIT NUMBERS:

SCALE
AS NOTED

DATE

STAMP

PROJECT

DRAWING

DWG No

Southglen Daycare

Site Plan

A01

11003 Southglen Pl S.W., Calgary, AB


FILE

DRAWN

CHECKED

DATE No. REVISION BY




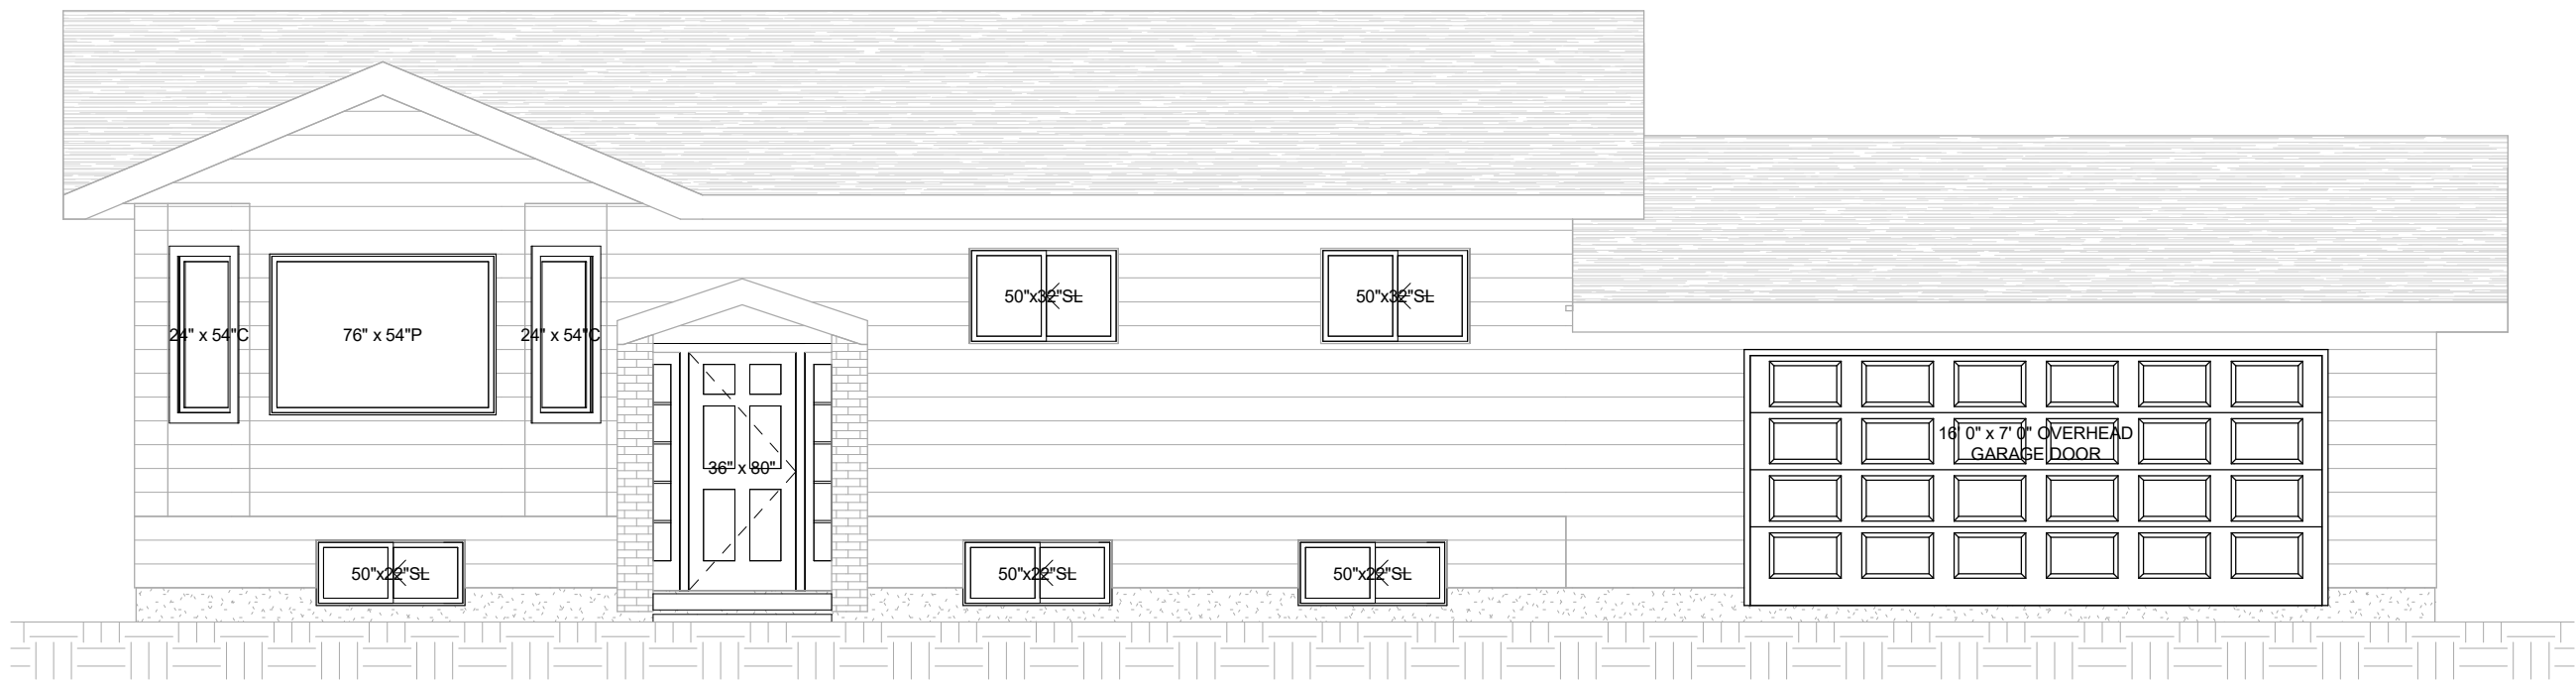

① Existing North Elevation
3/16" = 1'-0"

PERMIT NUMBERS:				SCALE AS NOTED		DATE		STAMP	PROJECT		DRAWING		DWG No		
									Southglen Daycare		Existing North Elevation		A06		
				FILE		DRAWN				11003 Southglen Pl S.W., Calgary, AB					
DATE	No.	REVISION	BY												




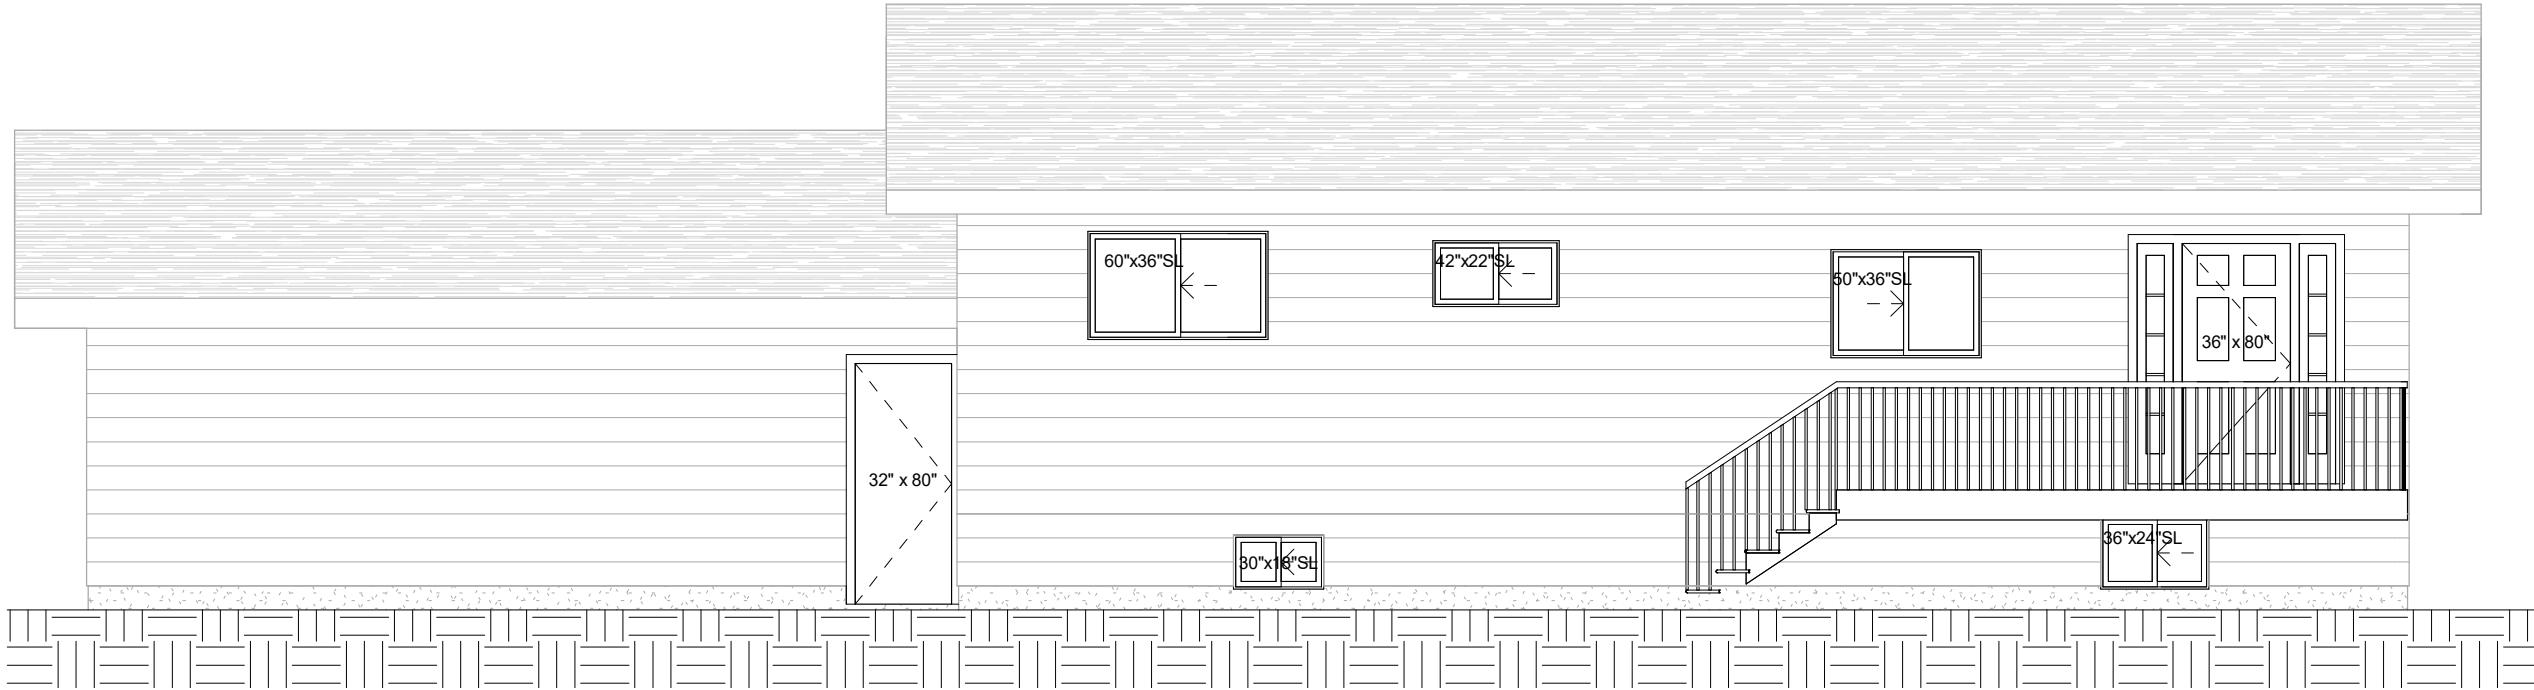

1 Existing South Elevation
3/16" = 1'-0"


PERMIT NUMBERS:				SCALE AS NOTED	DATE		STAMP	PROJECT	DRAWING	DWG No
					DRAWN	CHECKED		Southglen Daycare	Existing South Elevation	A08
				FILE				11003 Southglen Pl S.W., Calgary, AB		
DATE	No.	REVISION	BY							



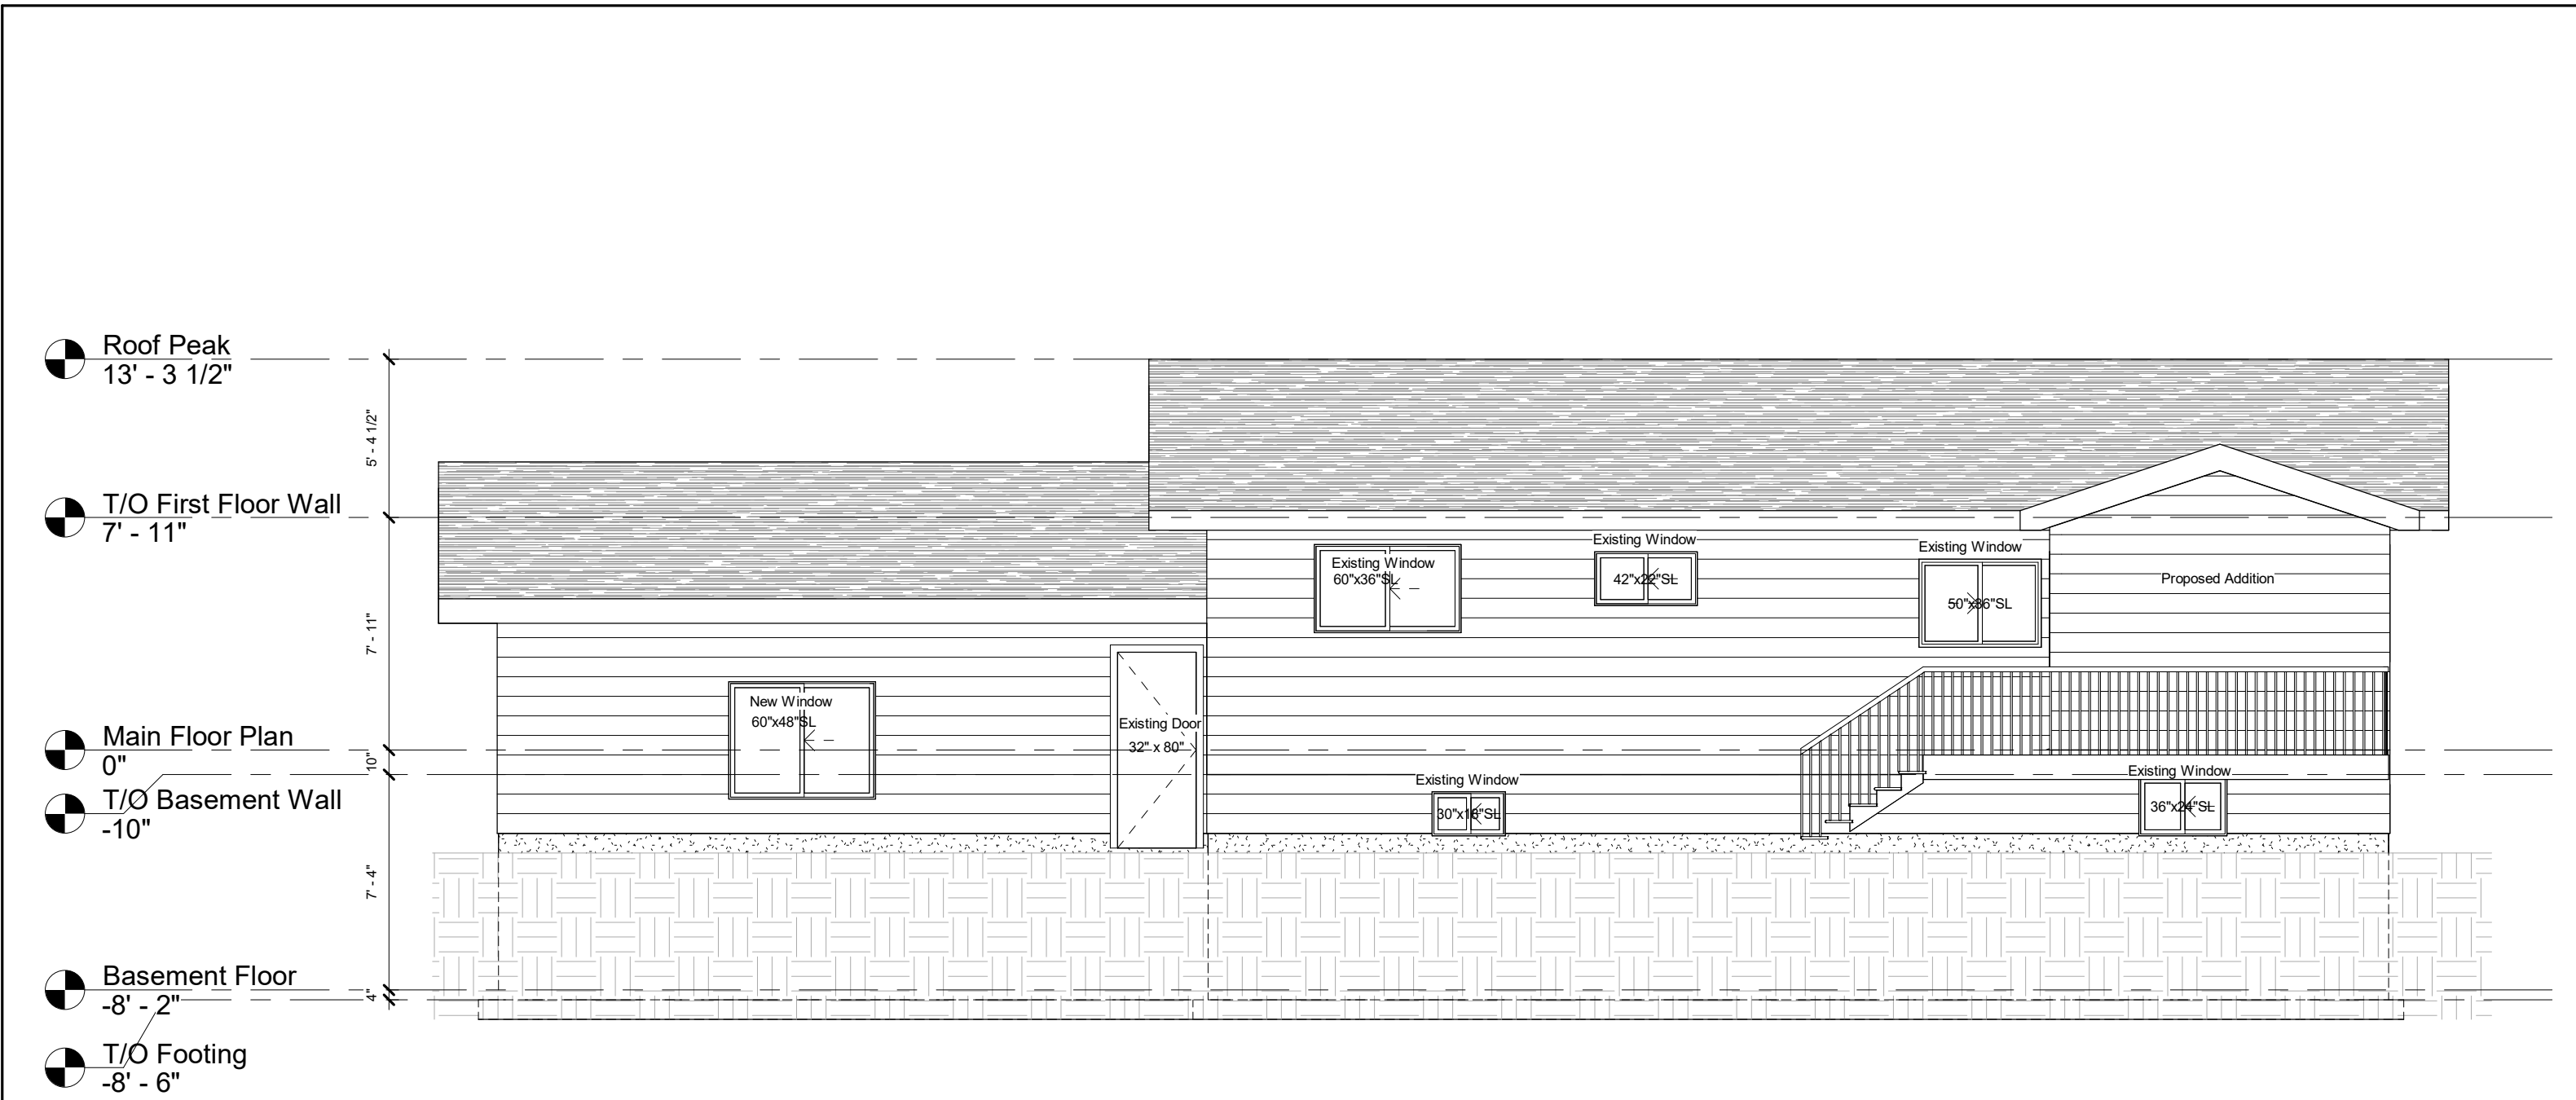


1 Proposed South Elevation
3/16" = 1'-0"

PERMIT NUMBERS:				SCALE AS NOTED	DATE		STAMP	PROJECT		DRAWING	DWG No	
								Southglen Daycare		Proposed South Elevation	A09	
				FILE	DRAWN	CHECKED		11003 Southglen PI S.W., Calgary, AB				
DATE	No.	REVISION	BY									

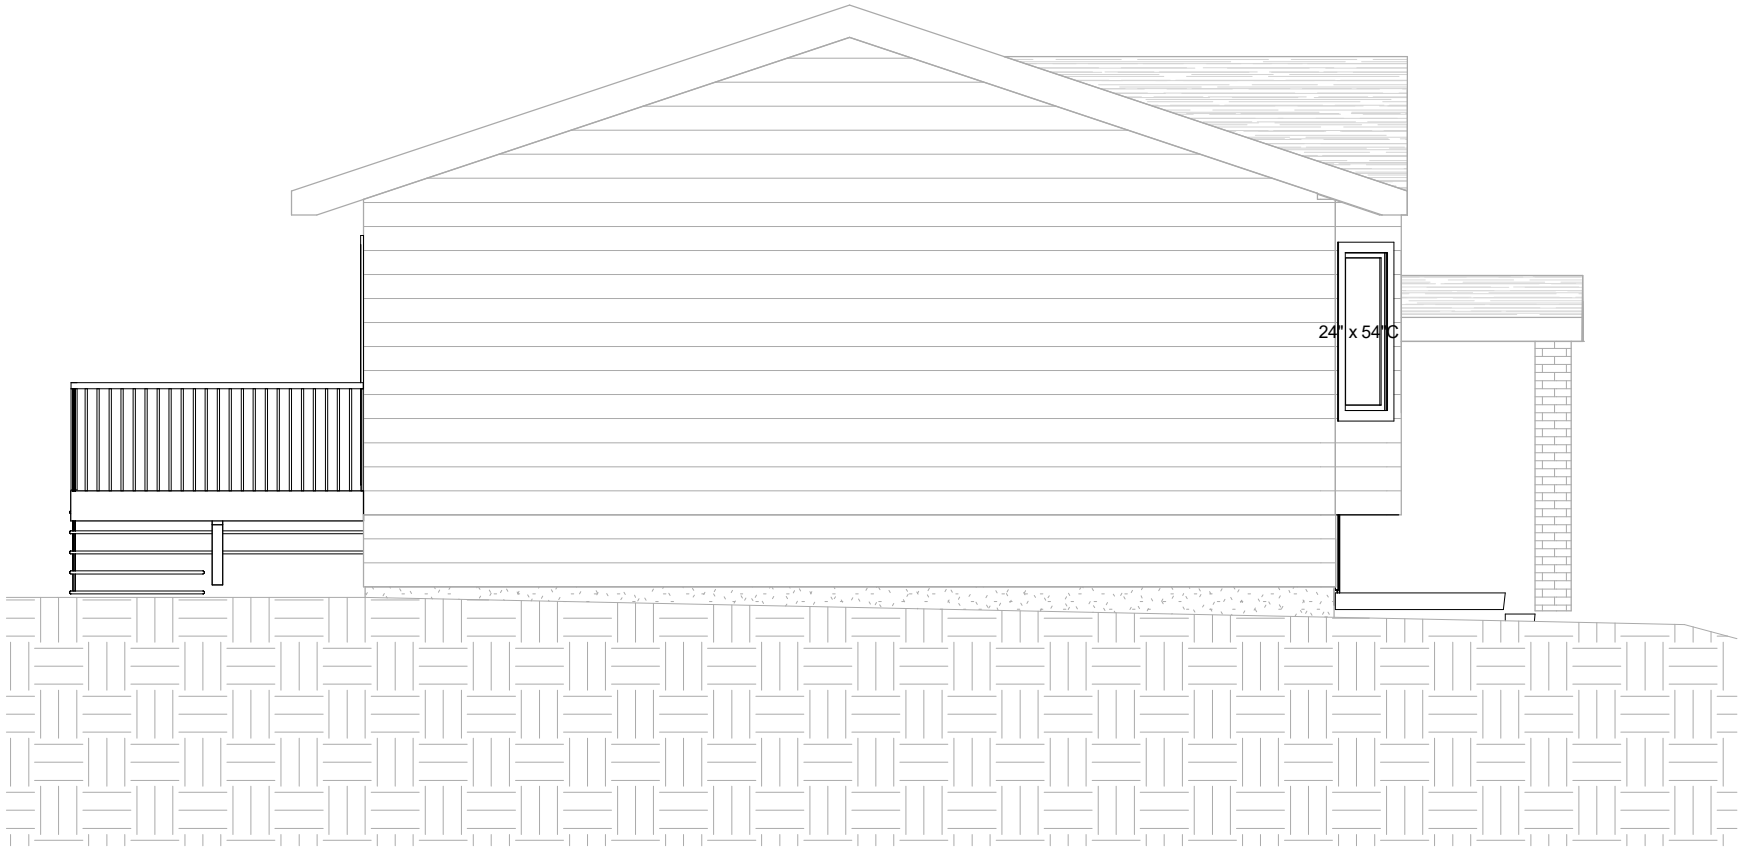

① Existing East Elevation
3/16" = 1'-0"

PERMIT NUMBERS:				SCALE AS NOTED		DATE		STAMP	PROJECT		DRAWING	DWG No
									Southglen Daycare		Existing East Elevation	A10
				FILE	DRAWN	CHECKED			11003 Southglen Pl S.W., Calgary, AB			
DATE	No.	REVISION	BY									

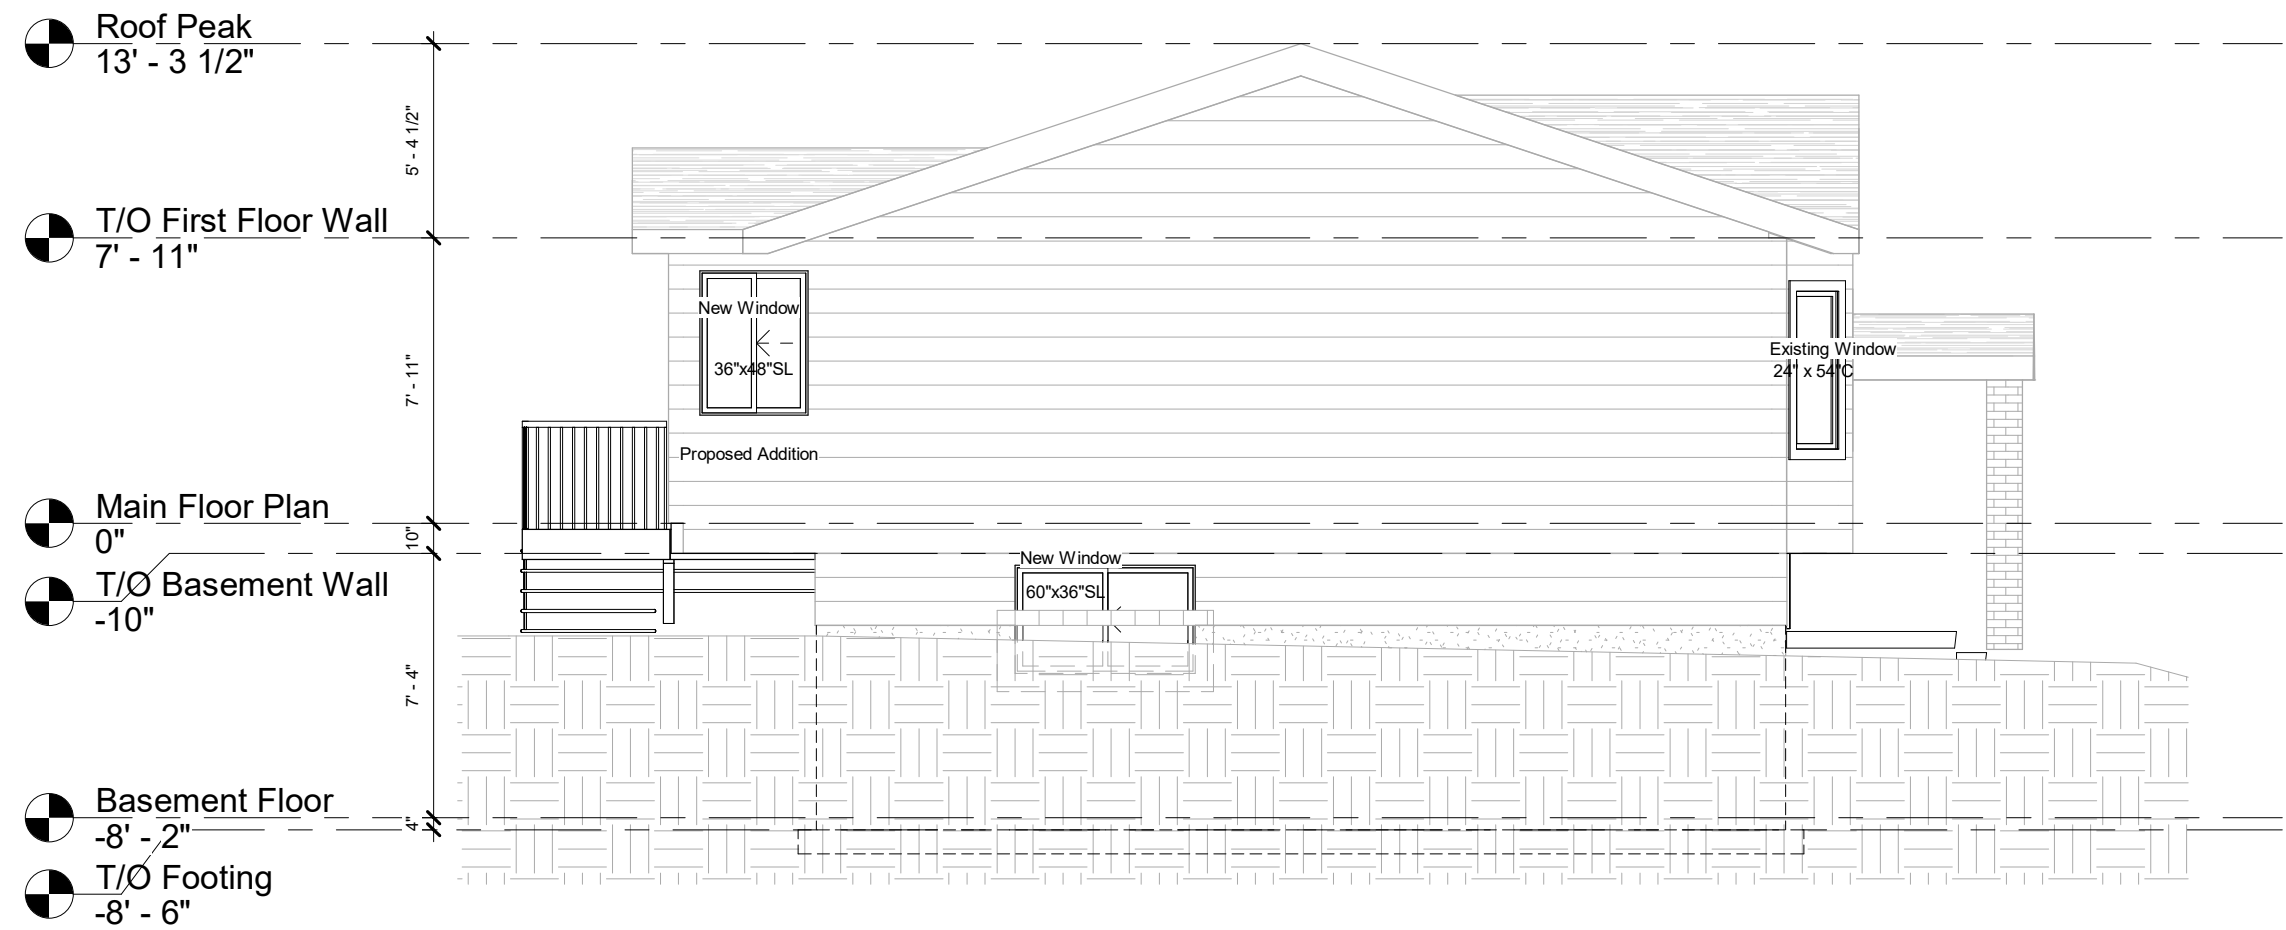

1 Proposed East Elevation
3/16" = 1'-0"


PERMIT NUMBERS:				SCALE AS NOTED	DATE		STAMP	PROJECT	DRAWING	DWG No	
								Southglen Daycare	Proposed East Elevation	A11	
				FILE	DRAWN	CHECKED	11003 Southglen Pl S.W., Calgary, AB				
DATE	No.	REVISION	BY								



① Existing West Elevation
3/16" = 1'-0"

PERMIT NUMBERS:				SCALE AS NOTED	DATE		STAMP	PROJECT	DRAWING	DWG No
					FILE	DRAWN	CHECKED	Southglen Daycare	Existing West Elevation	A12
								11003 Southglen Pl S.W., Calgary, AB		
DATE	No.	REVISION	BY							

**NINES**
DESIGN & VISUALIZATION

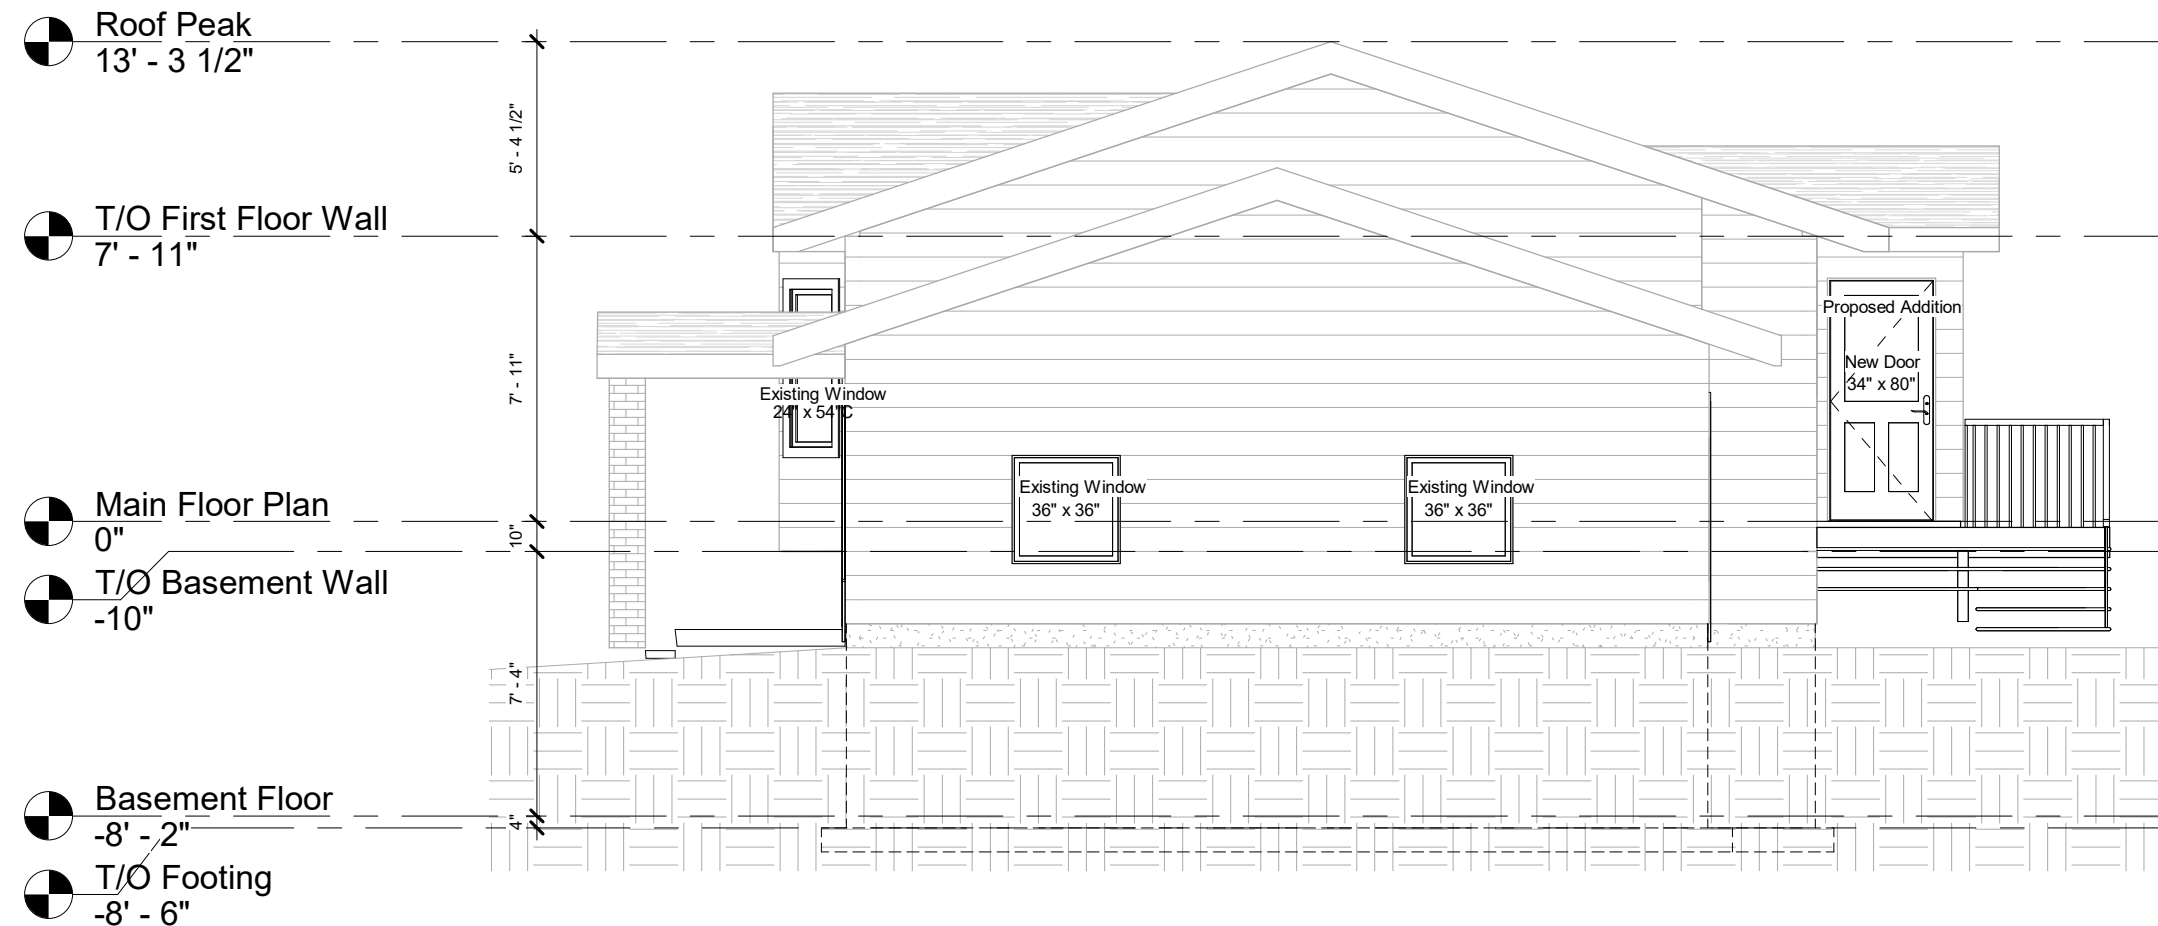

① Proposed West Elevation
3/16" = 1'-0"

PERMIT NUMBERS:				SCALE AS NOTED	DATE		STAMP	PROJECT	DRAWING	DWG No	
								Southglen Daycare	Proposed West Elevation	A13	
				FILE	DRAWN	CHECKED	11003 Southglen Pl S.W., Calgary, AB				
DATE	No.	REVISION	BY								