

2026-01-15 4:08:20 PM
Q:\Jobs Current\2414-Currie Barracks\2414-Drawings\2414-Revit\Archive\2414-Currie Barracks
CENTRAL_2025-11-19\2414-Currie Barracks CENTRAL_detached.rvt



CURRIE BARRACKS

APPLICATION FOR DEVELOPMENT PERMIT

Drawing List - DP

- Architectural
- DP0.0 TITLE PAGE, LIST OF CONSULTANTS, DRAWING INDEX
 - DP0.1 SITE SURVEY
 - DP0.2 SITE STATISTICS
 - DP0.3 SITE PHOTOS
 - DP1.0 SITE PLAN - EXISTING
 - DP1.1 SITE PLAN - PROPOSED
 - DP1.2 SHADOW STUDIES
 - DP1.3 SITE DETAILS - WASTE & RECYCLING
 - DP1.4 SITE DETAILS - BICYCLE PARKING
 - DP1.5 SITE DETAILS - VEHICLE PARKING
 - DP2.0 PARKADE PLAN
 - DP2.2 MAIN FLOOR PLAN
 - DP2.3 TYPICAL FLOOR PLAN (LEVELS 2 TO 4)
 - DP2.4 LEVEL 5 FLOOR PLAN
 - DP2.5 ROOF PLAN
 - DP3.0 ELEVATIONS
 - DP3.1 ELEVATIONS
 - DP4.0 SECTIONS
 - DP5.0 3D PERSPECTIVES
 - DP5.1 3D PERSPECTIVES

- Landscape
- DP-L0 BYLAW PLAN
 - DP-L1 LAYOUT PLAN
 - DP-L2 PLANTING PLAN
 - DP-L3 SECTIONS AND ELEVATIONS
 - DP-L4 TYPICAL DETAILS

- Civil
- 236-02 GRAD SITE GRADING PLAN
 - 263-02 SVC SITE SERVICING PLAN
 - C01.0 SITE SERVICING PLAN
 - C02.0 SITE GRADING PLAN

GENERAL NOTES

This drawing and all its contents are protected by copyright, and shall not be reproduced, in whole or in part without the expressed written consent of Casola Koppe Architects Ltd. These drawings are not to be scaled. All dimensions are to face of stud or sheathing unless noted otherwise. Contractor must verify all dimensions, drawings, details and specifications. Any discrepancies are to be reported to Casola Koppe Architects Ltd. prior to proceeding with work; this includes any errors or omissions.

REVISIONS

Revision Schedule			
Number	Date (yy/mm/dd)	Description	
1	2025-12-03	Submitted for DP	
2	2026-01-15	Re-submitted for DP	

PERMIT TO PRACTICE

STAMP

ARCHITECT

casola koppe
ARCHITECTS

Suite 300, 1410 1st. street SW, Calgary AB T2R 0V8
P 403.287.9960 F 403.287.9962 info@ckarch.ca

CLIENT


MANCAL PROPERTIES INC.

Suite 2400, 530 8th Avenue SW, Calgary, Alberta T2P 3S8
(403) 231-7600, mcn-info@mancal.com

PROJECT NAME AND ADDRESS

CURRIE BARRACKS
220 DIEPPE DRIVE S.W.,
CALGARY, ALBERTA

PLAN 2311868 BLOCK 12 LOT 1

DRAWING

TITLE PAGE, LIST OF
CONSULTANTS,
DRAWING INDEX

DRAWN BY PB	JOB NO. 2414	Building Permit #
CHECKED BY HK	SHEET	
ISSUE DATE (yy/mm) 2025/11		
SCALE AS NOTED		

DP0.0

ARCHITECTURAL



#300 - 1410 1st Street SW, Calgary, Alberta T2R 0V8
bus: (403) 287-9960 info@ckarch.ca

CIVIL



Unit 4, 141 Commercial Drive, Calgary, Alberta T3Z 2A7
bus: (587) 393-5653 info@veritasdevelopment.ca

LANDSCAPE



Suite 25, 6020 2nd Street SE, Calgary, Alberta T2H 2L8
(403) 475-0719, curious@groundcubed.com

STRUCTURAL




#100 - 1615 10th Avenue SW, Calgary, Alberta T3C 0J7
bus: (403) 244-4944 tfl@trleng.ca

MECHANICAL & ELECTRICAL



121,15th Avenue SE, Calgary, Alberta T2G 1G1
(403) 460-2277, info@embeconsulting.ca

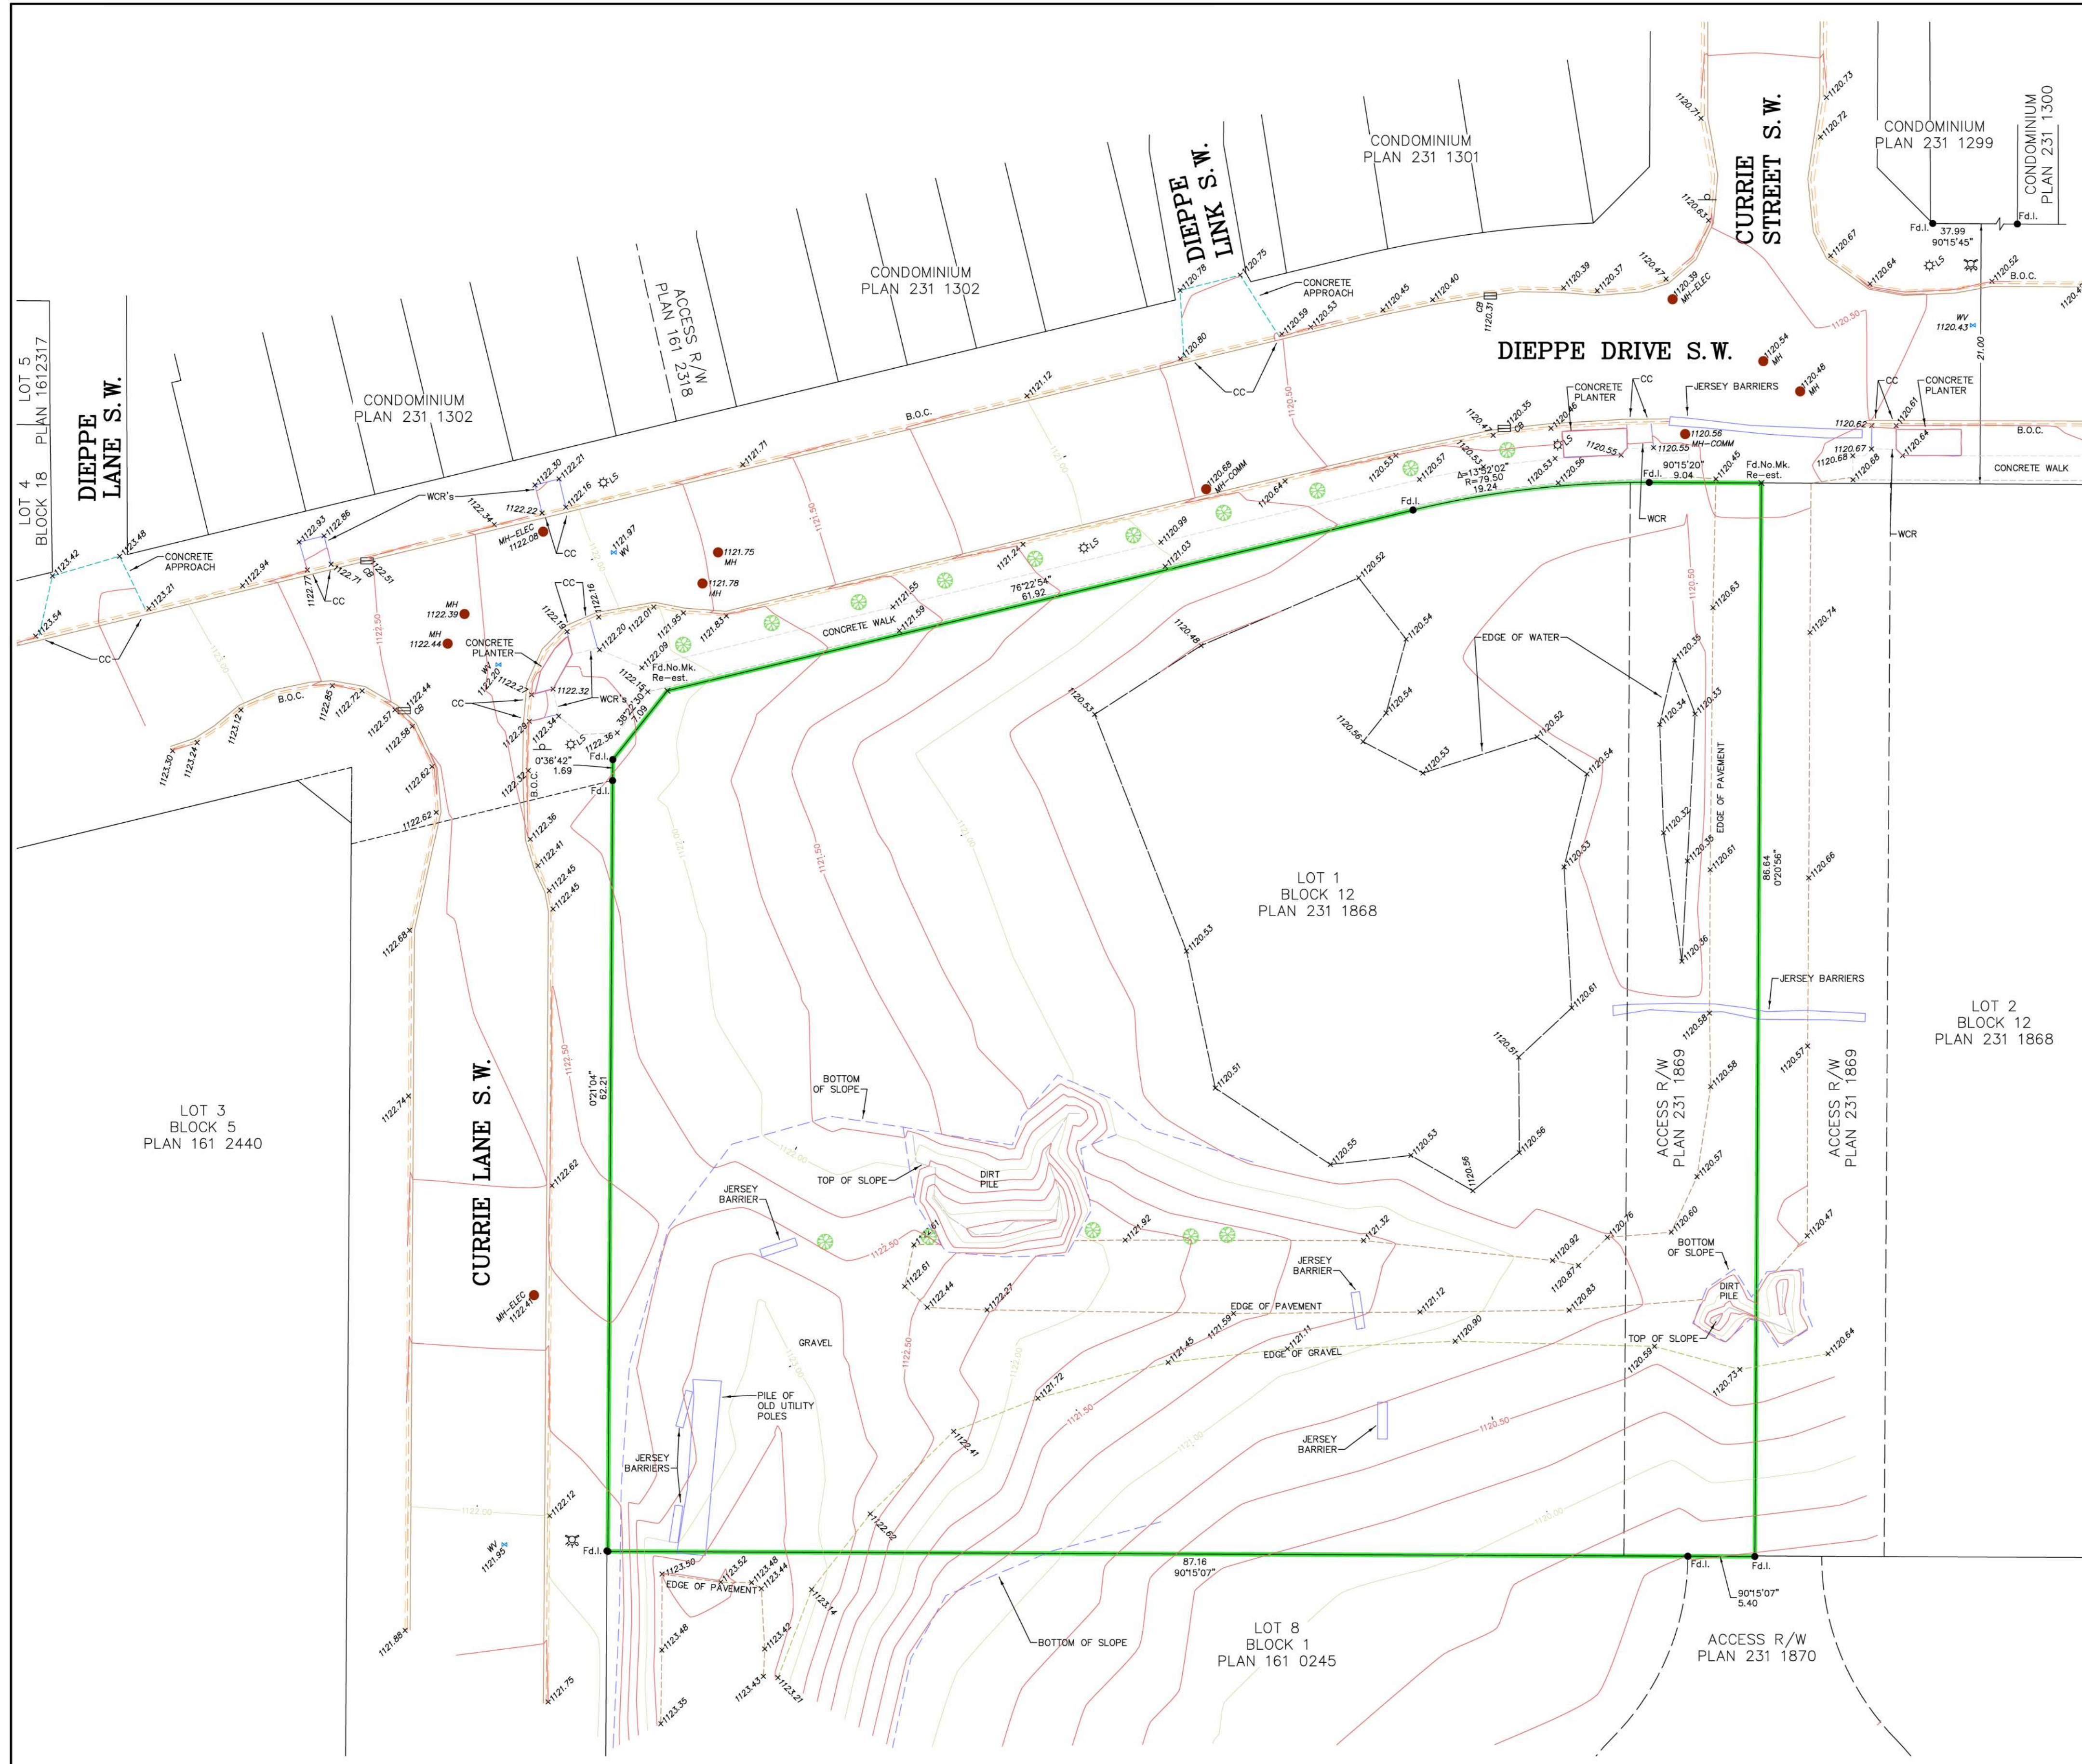


CITY OF CALGARY, ALBERTA

PLAN SHOWING SURVEY OF SITE PLAN AND ELEVATIONS

Lot 1, Block 12, Plan 231 1868
WITHIN
N.E.1/4 Sec. 6, Twp.24, Rge.1 W. 5 M.

SCALE: 1:250

 

BY: NATHAN PRINS, A.L.S. 2024

LEGEND

Distances shown are in metres and decimals thereof.
Distances shown on curved boundaries are Arc distances.
Elevations are derived from ASCM 412908 = 1134.069
Bearings are Grid and derived from GPS observations.
The Coordinate System used for this plan is:
Datum – North American Datum 1983
Projection – 3° Transverse Mercator
Reference Meridian – 114° West Longitude
Combined Scale Factor – 0.999733

Elevations are shown thus:
Catch basins are shown thus:
Manholes are shown thus:
Fire Hydrants are shown thus:
Light Standards are shown thus:
Water Valves are shown thus:
Signs are shown thus:
Face of Curb lines are shown thus:
Lip of Gutter lines are shown thus:
Contour lines are at 0.25m intervals and shown thus:
Deciduous trees are shown thus:

NOTE:
CITY OF CALGARY BLOCK PROFILES UNAVAILABLE AT THIS TIME.

PROPERTY IS SUBJECT TO REGISTERED DOCUMENTS:
ENCUMBRANCE REGISTERED AS No.: 101 067 649.
CAVEATS REGISTERED AS No.'s: 161 049 078, 161 049 079, 161 049 080.
EASEMENT REGISTERED AS No.: 231 288 345

ABBREVIATIONS

ASCM	Alberta Survey Control Marker
N.	North
S.	South
E.	East
W.	West
Sec.	Section
Twp.	Township
Rge.	Range
M.	Meridian
Fd.	Found
I.	Iron Post
Mk.	Mark

(R)	Radial Bearing
R/W	Right-of-Way
Re-est.	Re-established
R	Radius
L	Arc Length
B.O.C.	Back of Curb
WCR	Wheel Chair Ramp
CC	Curb Cut
CB	Catch Basin
MH	Manhole
LS	Light Standard
WV	Water Valve

The survey was performed on April 16 – 22, 2024

Certified Correct this 24th Day of April, 2024


Alberta Land Surveyor

ADDRESS OF SITE

220 DIEPPE DRIVE S.W.
CALGARY, ALBERTA

REGISTERED OWNERS

AS OF C. OF T. NO. 231 288 343
EMBASSY BOSA INC. &
CANADA LANDS COMPANY CLC LIMITED.

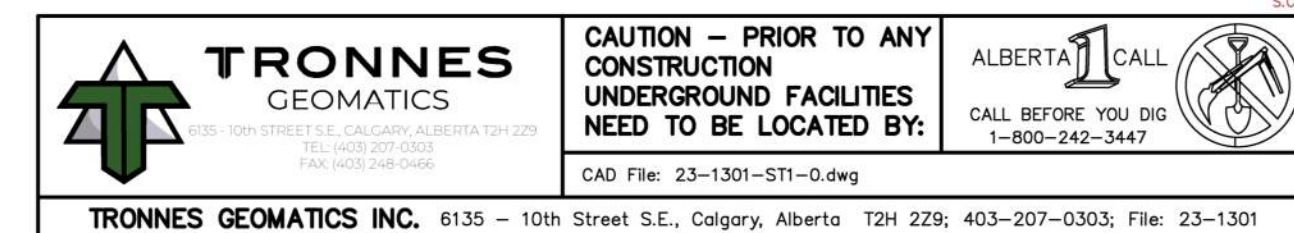

GENERAL NOTES

This drawing and all its contents are protected by copyright, and shall not be reproduced, in whole or in part without the expressed written consent of Casola Corp Architects Ltd. These drawings are not to be scaled. All dimensions are to face of stud or sheathing unless noted otherwise. Contractor must verify all dimensions, drawings, details and specifications. Any discrepancies are to be reported to Casola Corp Architects Ltd, prior to proceeding with work; this includes any errors or omissions.

REVISIONS

Revision Schedule		
Number	Date (yy/mm/dd)	Description
1	2025-12-03	Submitted for DP
2	2026-01-15	Re-submitted for DP

PERMIT TO PRACTICE

STAMP

ARCHITECT

casola-koppe
ARCHITECTS

Suite 300, 1410 1st. street SW, Calgary AB T2R 0V8
P 403.287.9960 F 403.287.9962 info@ckarch.ca

CLIENT



MANCAL PROPERTIES INC.
Suite 2400, 530 8th Avenue SW, Calgary, Alberta T2P 3S8
(403) 231-7600, mcn-info@mancal.com

PROJECT NAME AND ADDRESS

CURRIE BARRACKS

220 DIEPPE DRIVE S.W.
CALGARY, ALBERTA

PLAN 2311868 BLOCK 12 LOT 1

DRAWING

SITE SURVEY

DRAWN BY Author	JOB NO. 2414	Building Permit #
--------------------	-----------------	----------------------

CHECKED BY Checker	SHEET
-----------------------	-------


ISSUE DATE (yy/mm)
2025/11

SCALE
AS NOTED


DP0.1

Q:\Jobs Current\2414-Currie Barracks\2414-Drawings\2414-Revit\Archive\2414 Currie Barracks CENTRAL_2025-11-19\2414 Currie Barracks CENTRAL_detached.rvt

2026-01-15 4:08:25 PM

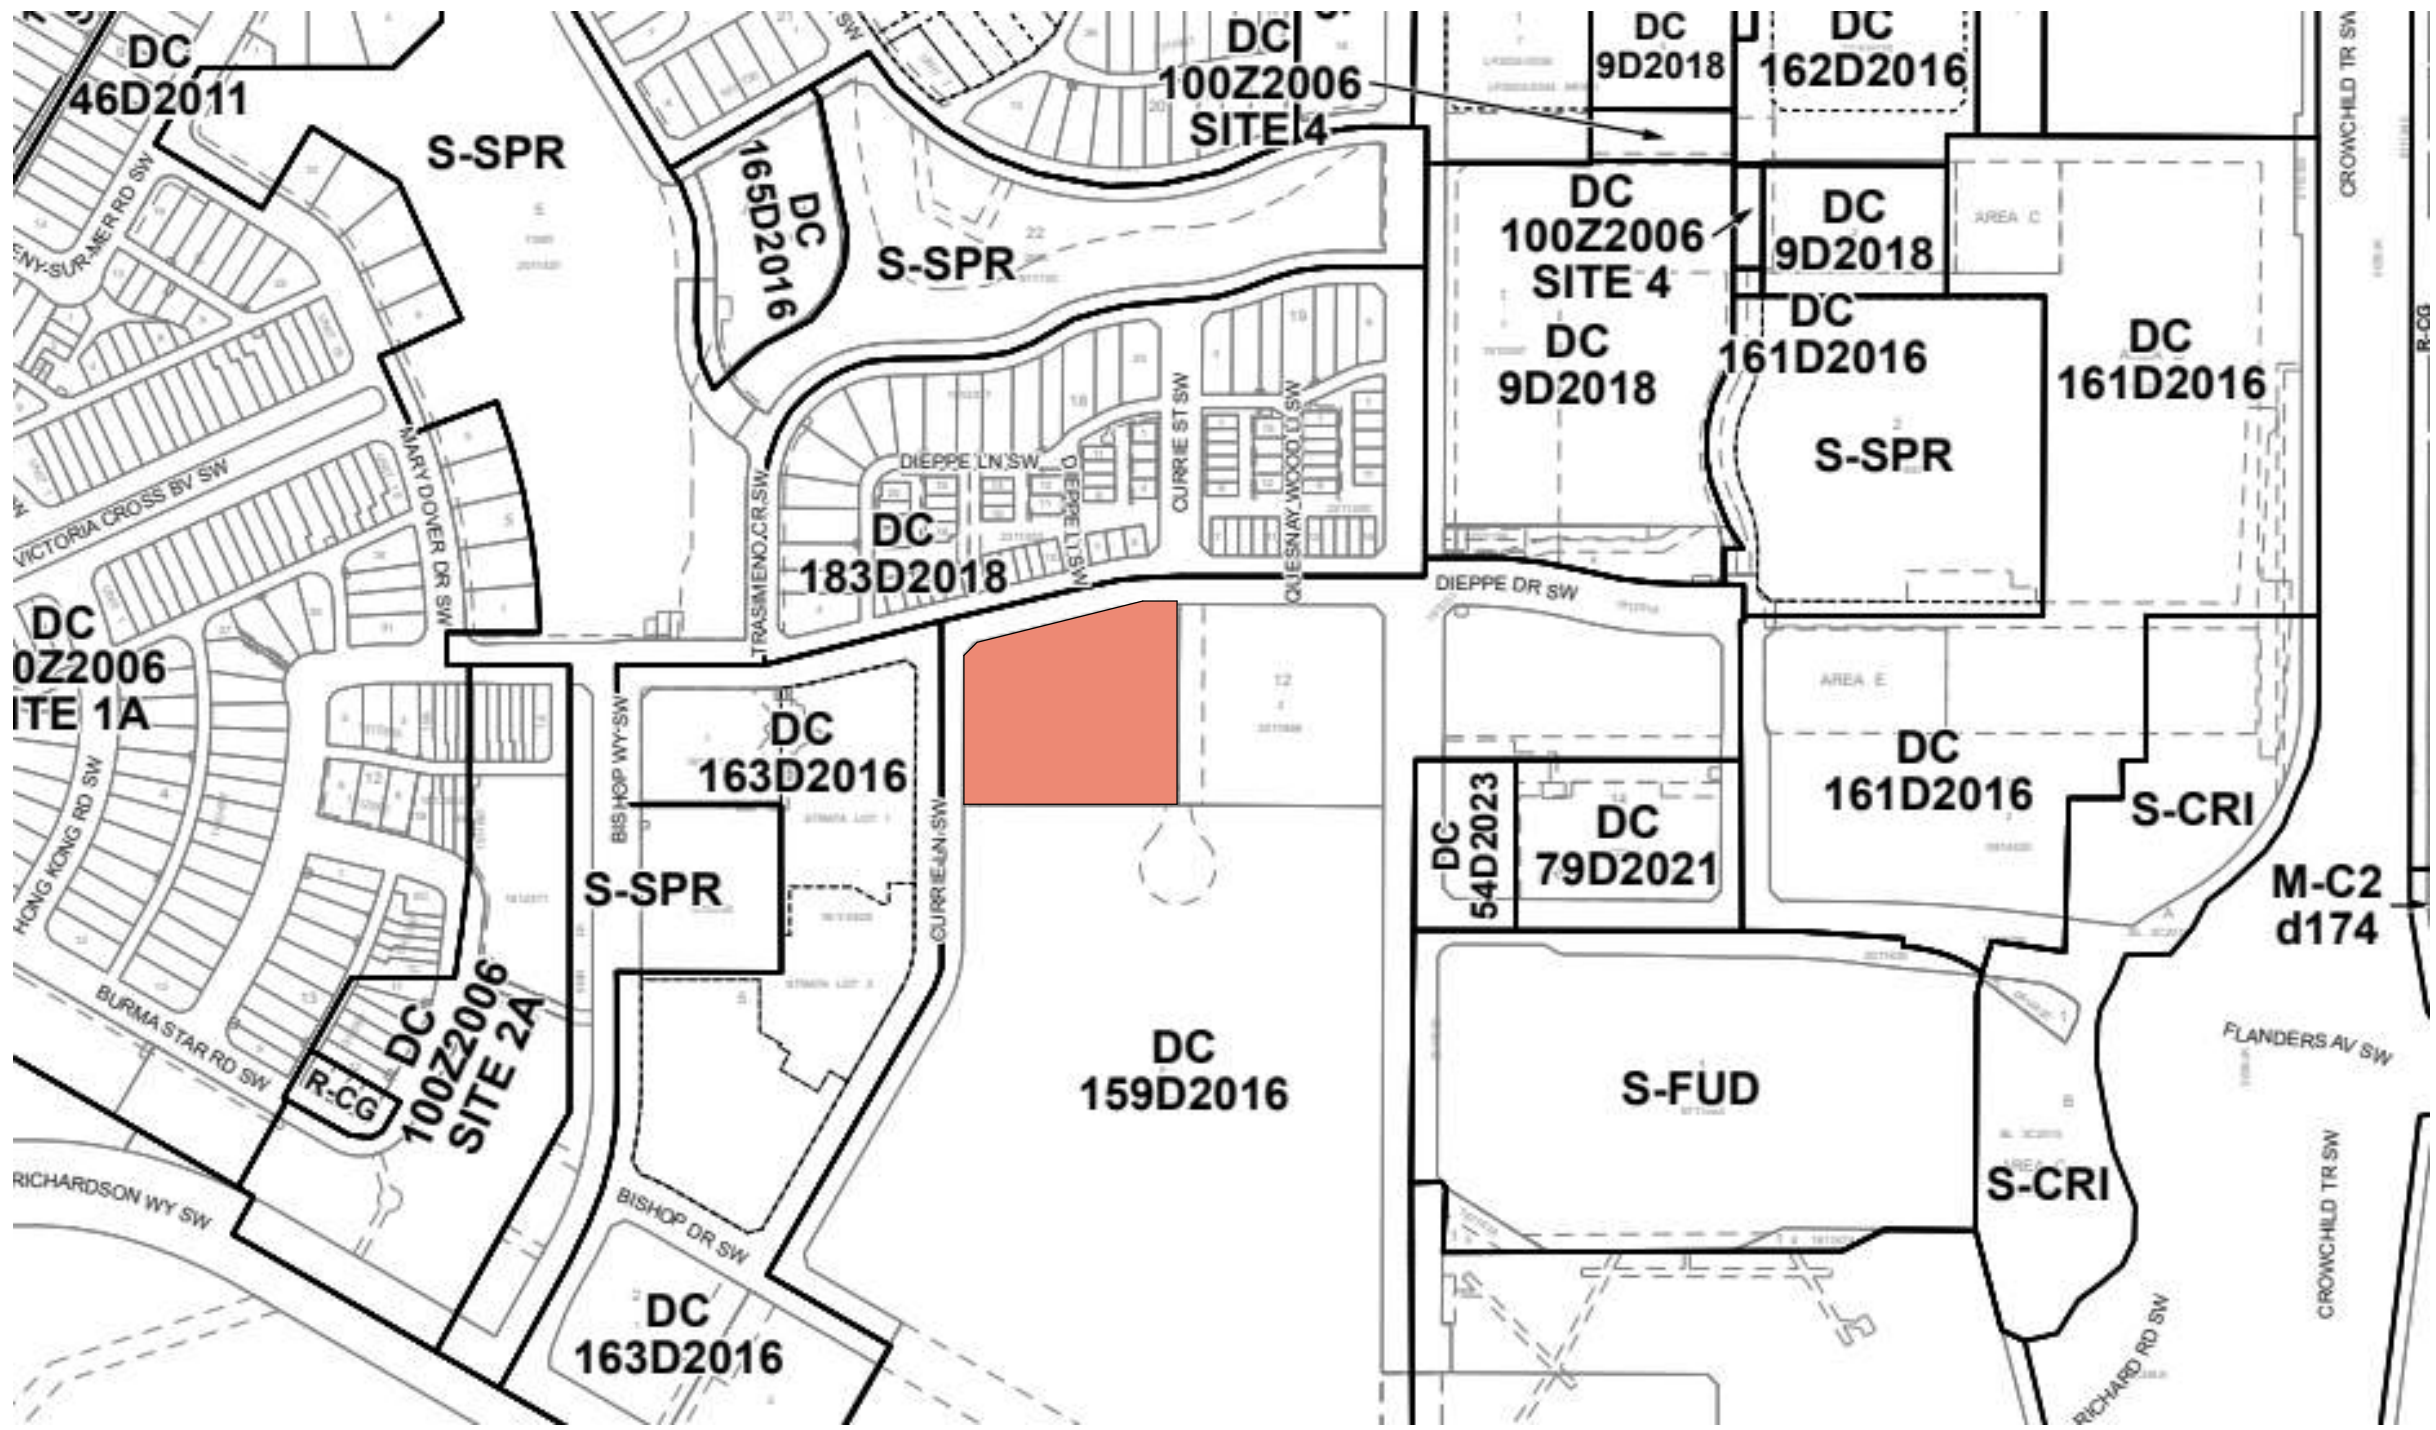




Land Use Map

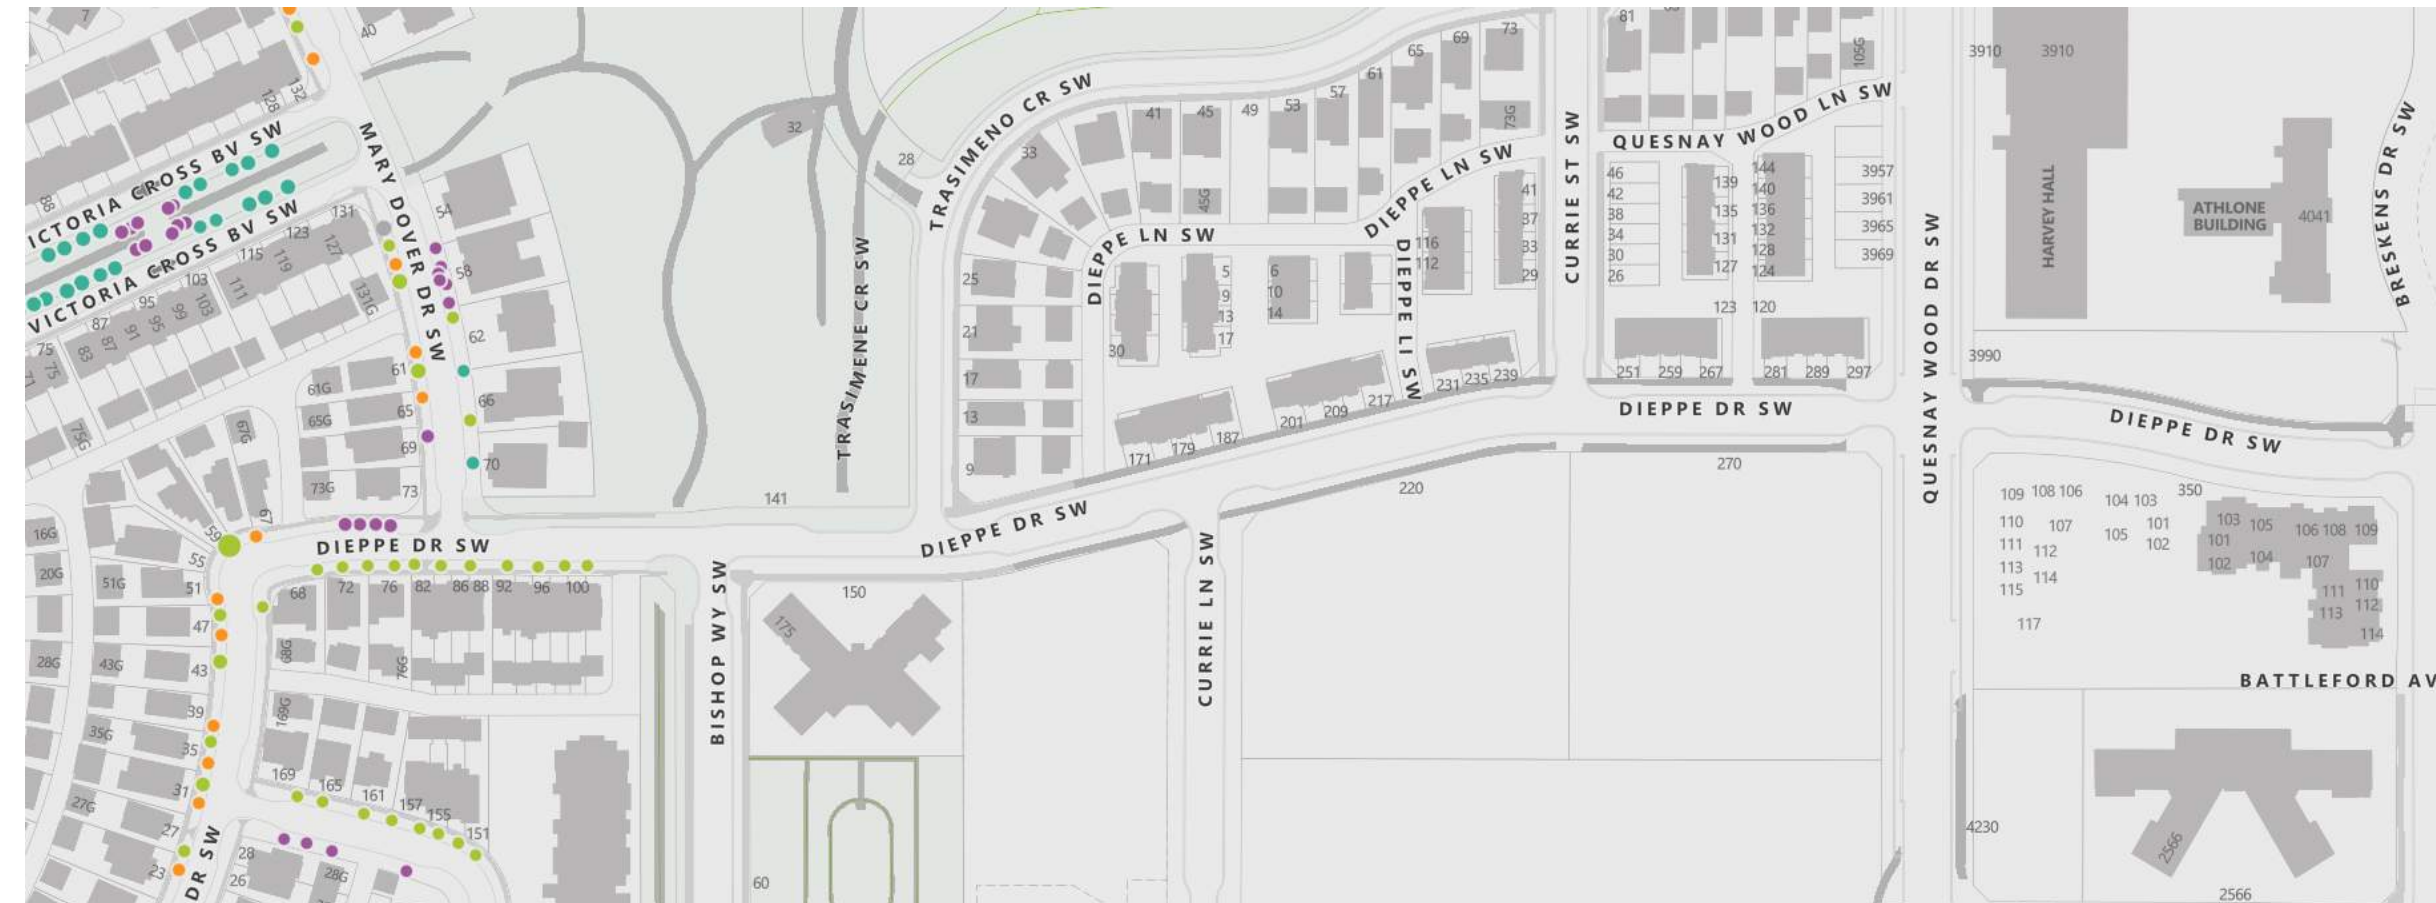

Urban Forestry Map



Currie Design Guidelines 2016

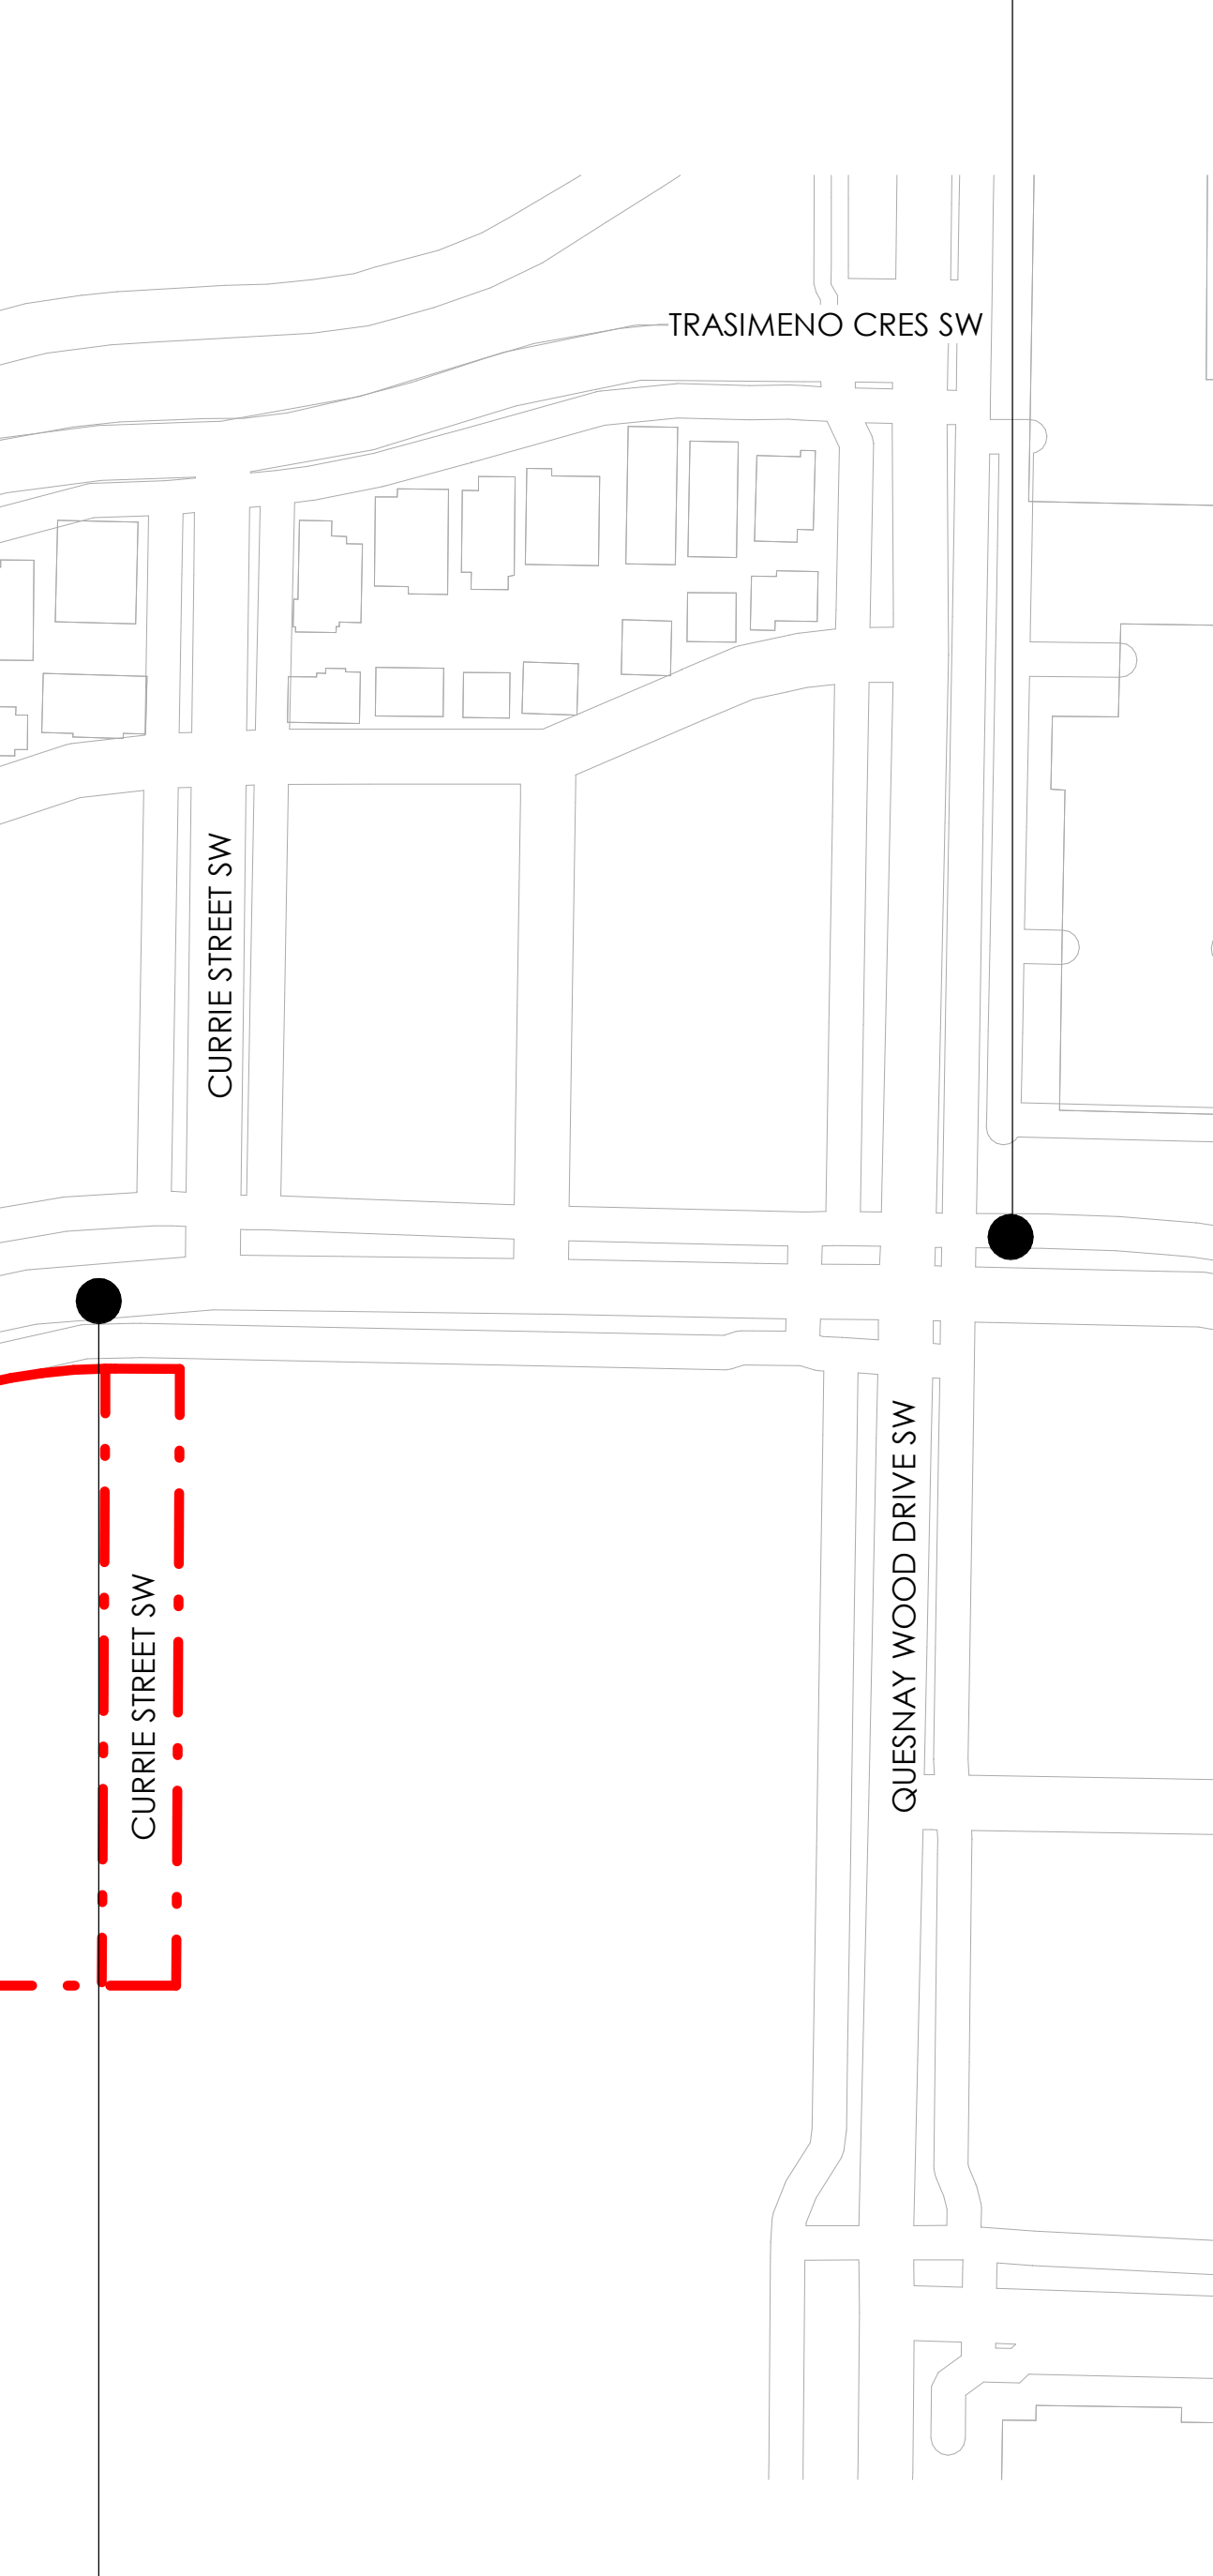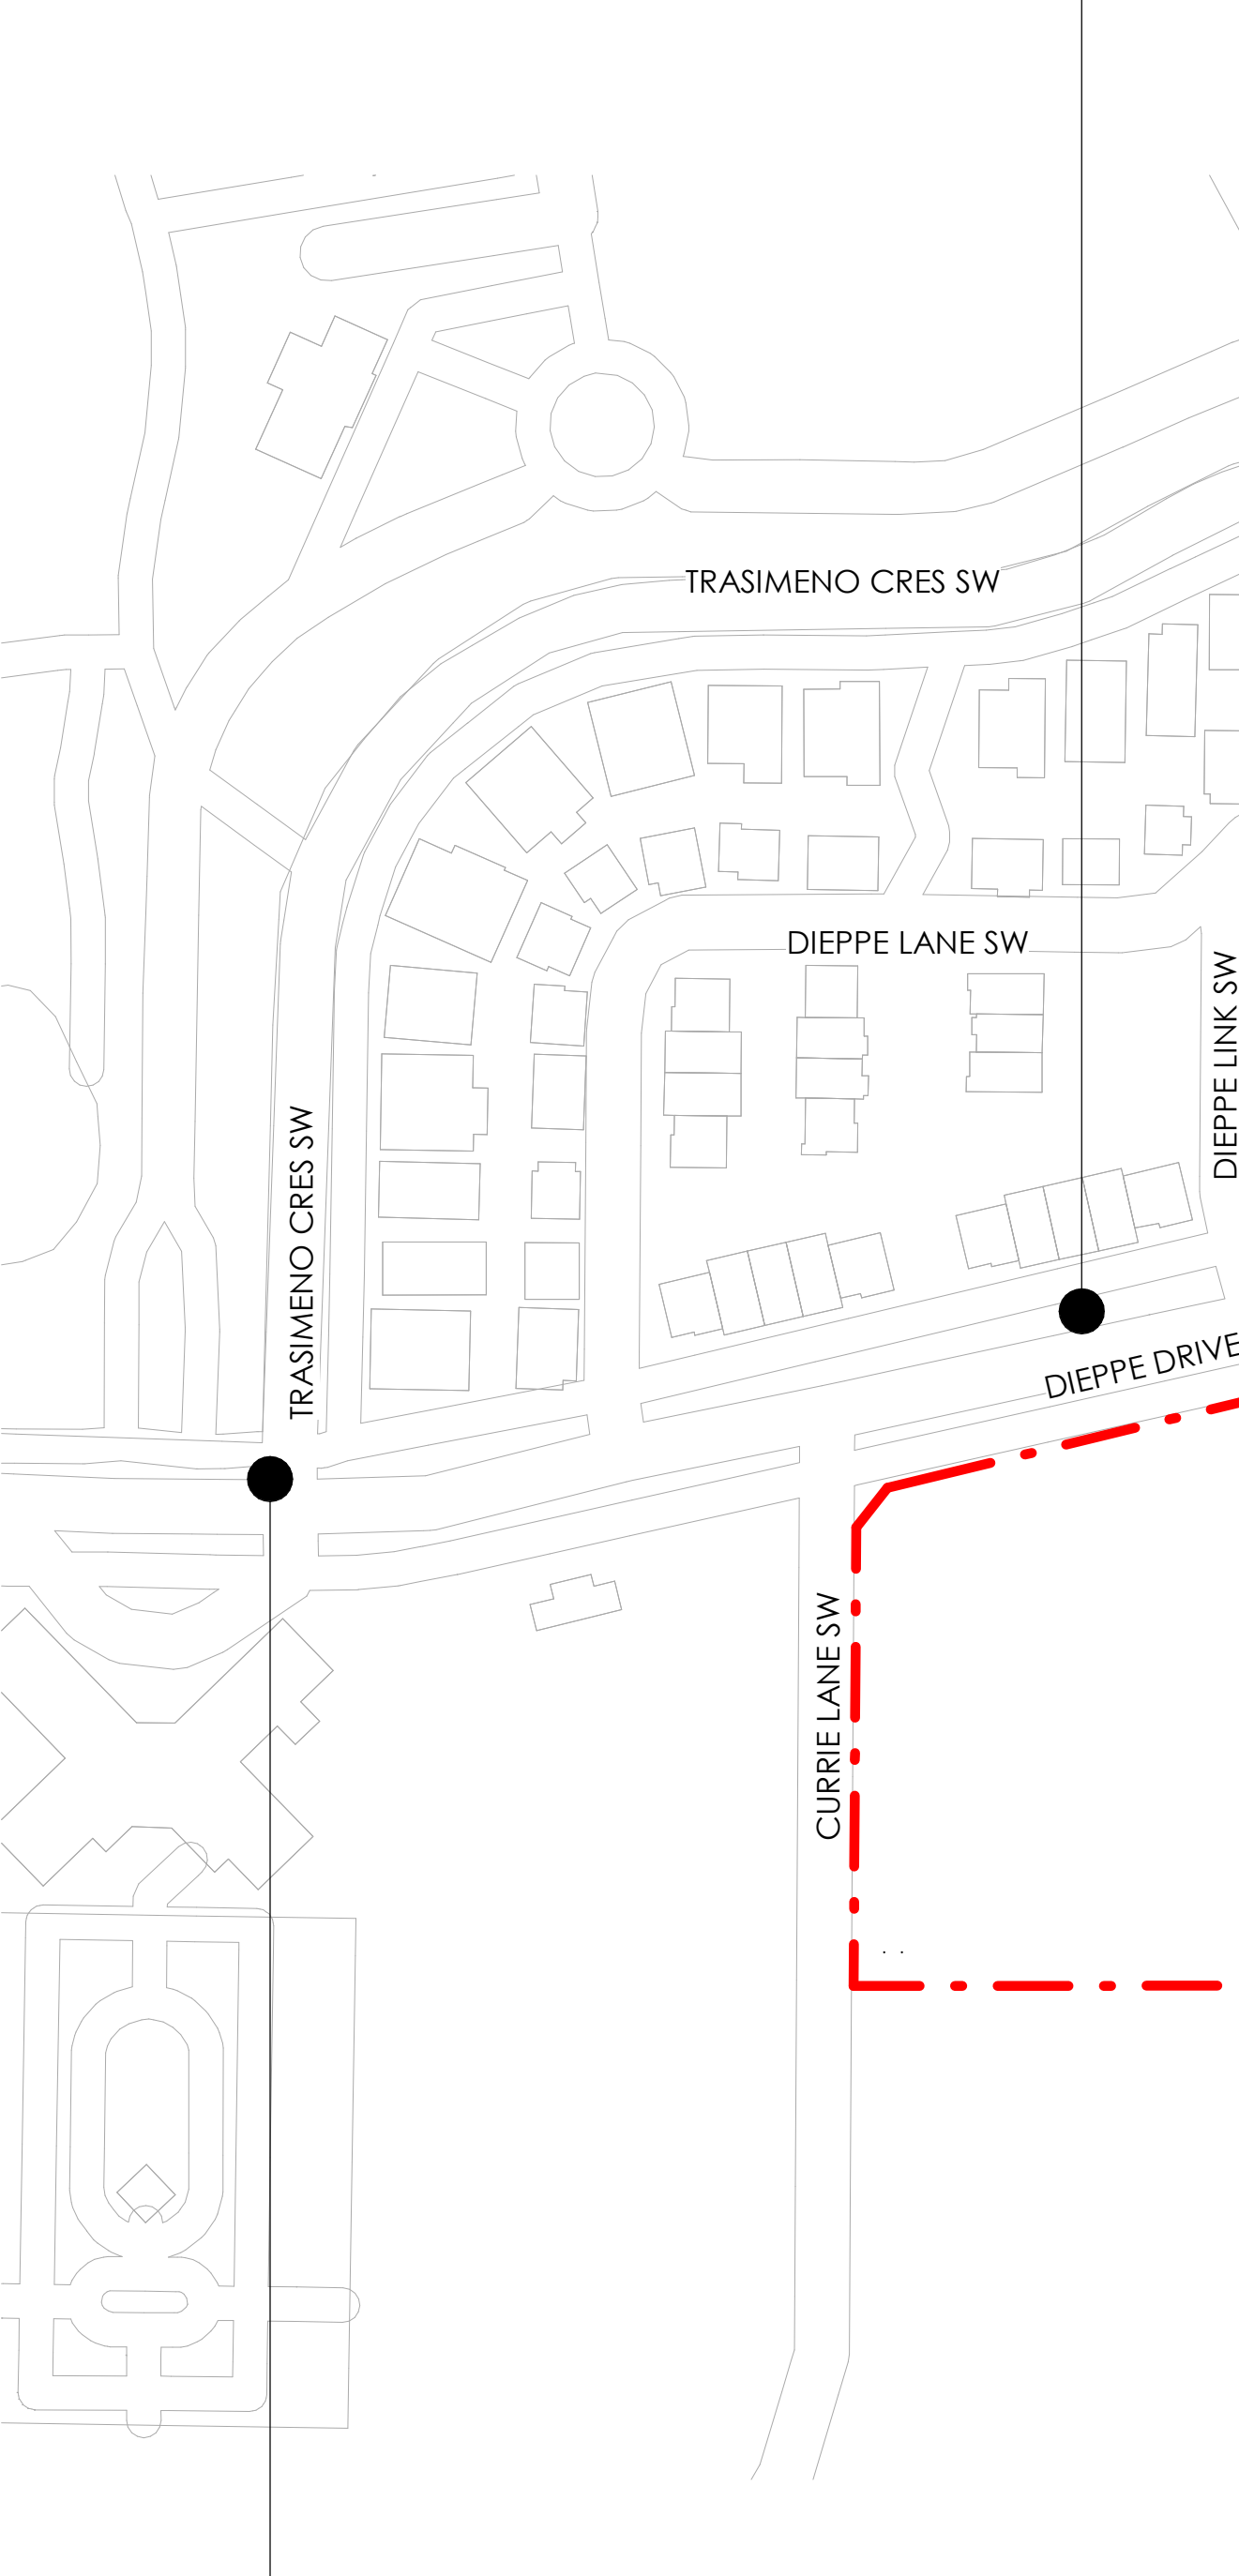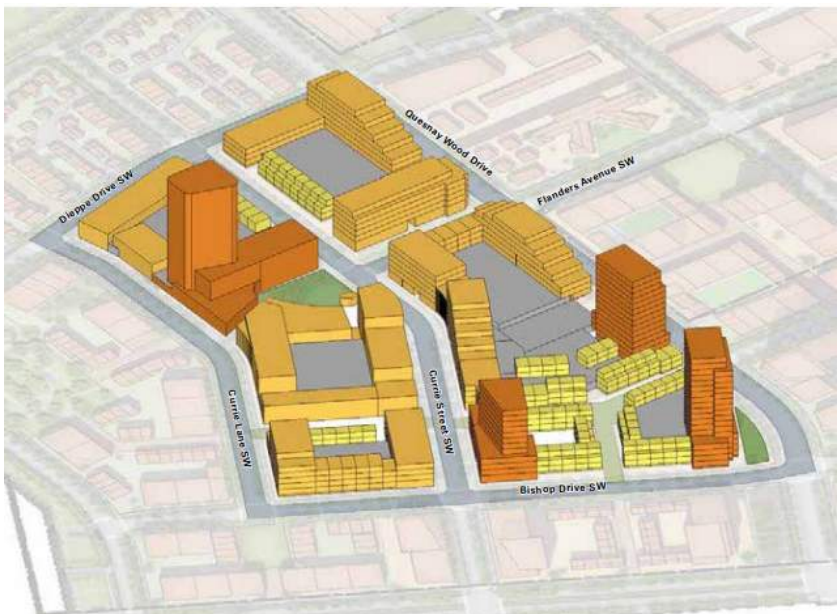

1
DP0.3

DP_Site Context
1 : 1000

GENERAL NOTES

This drawing and all its contents are protected by copyright, and shall not be reproduced, in whole or in part without the expressed written consent of Casola Koppe Architects Ltd. These drawings are not to be scaled. All dimensions are to face of stud or sheathing unless noted otherwise. Contractor must verify all dimensions, drawings, details and specifications. Any discrepancies are to be reported to Casola Koppe Architects Ltd. prior to proceeding with work; this includes any errors or omissions.

REVISIONS

Revision Schedule		
Number	Date (yy/mm/dd)	Description
1	2025-12-03	Submitted for DP
2	2026-01-15	Re-submitted for DP

PERMIT TO PRACTICE

STAMP

ARCHITECT

casola koppe
ARCHITECTS

Suite 300, 1410 1st. street SW, Calgary AB T2R 0V8
P 403.287.9960 F 403.287.9962 info@ckarch.ca

CLIENT


MANCAL PROPERTIES INC.

Suite 2400, 530 8th Avenue SW, Calgary, Alberta T2P 3S8
(403) 231-7600, mcn-info@mancal.com

PROJECT NAME AND ADDRESS

CURRIE BARRACKS
220 DIEPPE DRIVE S.W.,
CALGARY, ALBERTA


PLAN 2311868 BLOCK 12 LOT 1

DRAWING

SITE PHOTOS

DRAWN BY Author	JOB NO. 2414	Building Permit #
CHECKED BY Checker		SHEET
ISSUE DATE (yy/mm) 2025/11		
SCALE AS NOTED		

DP0.3

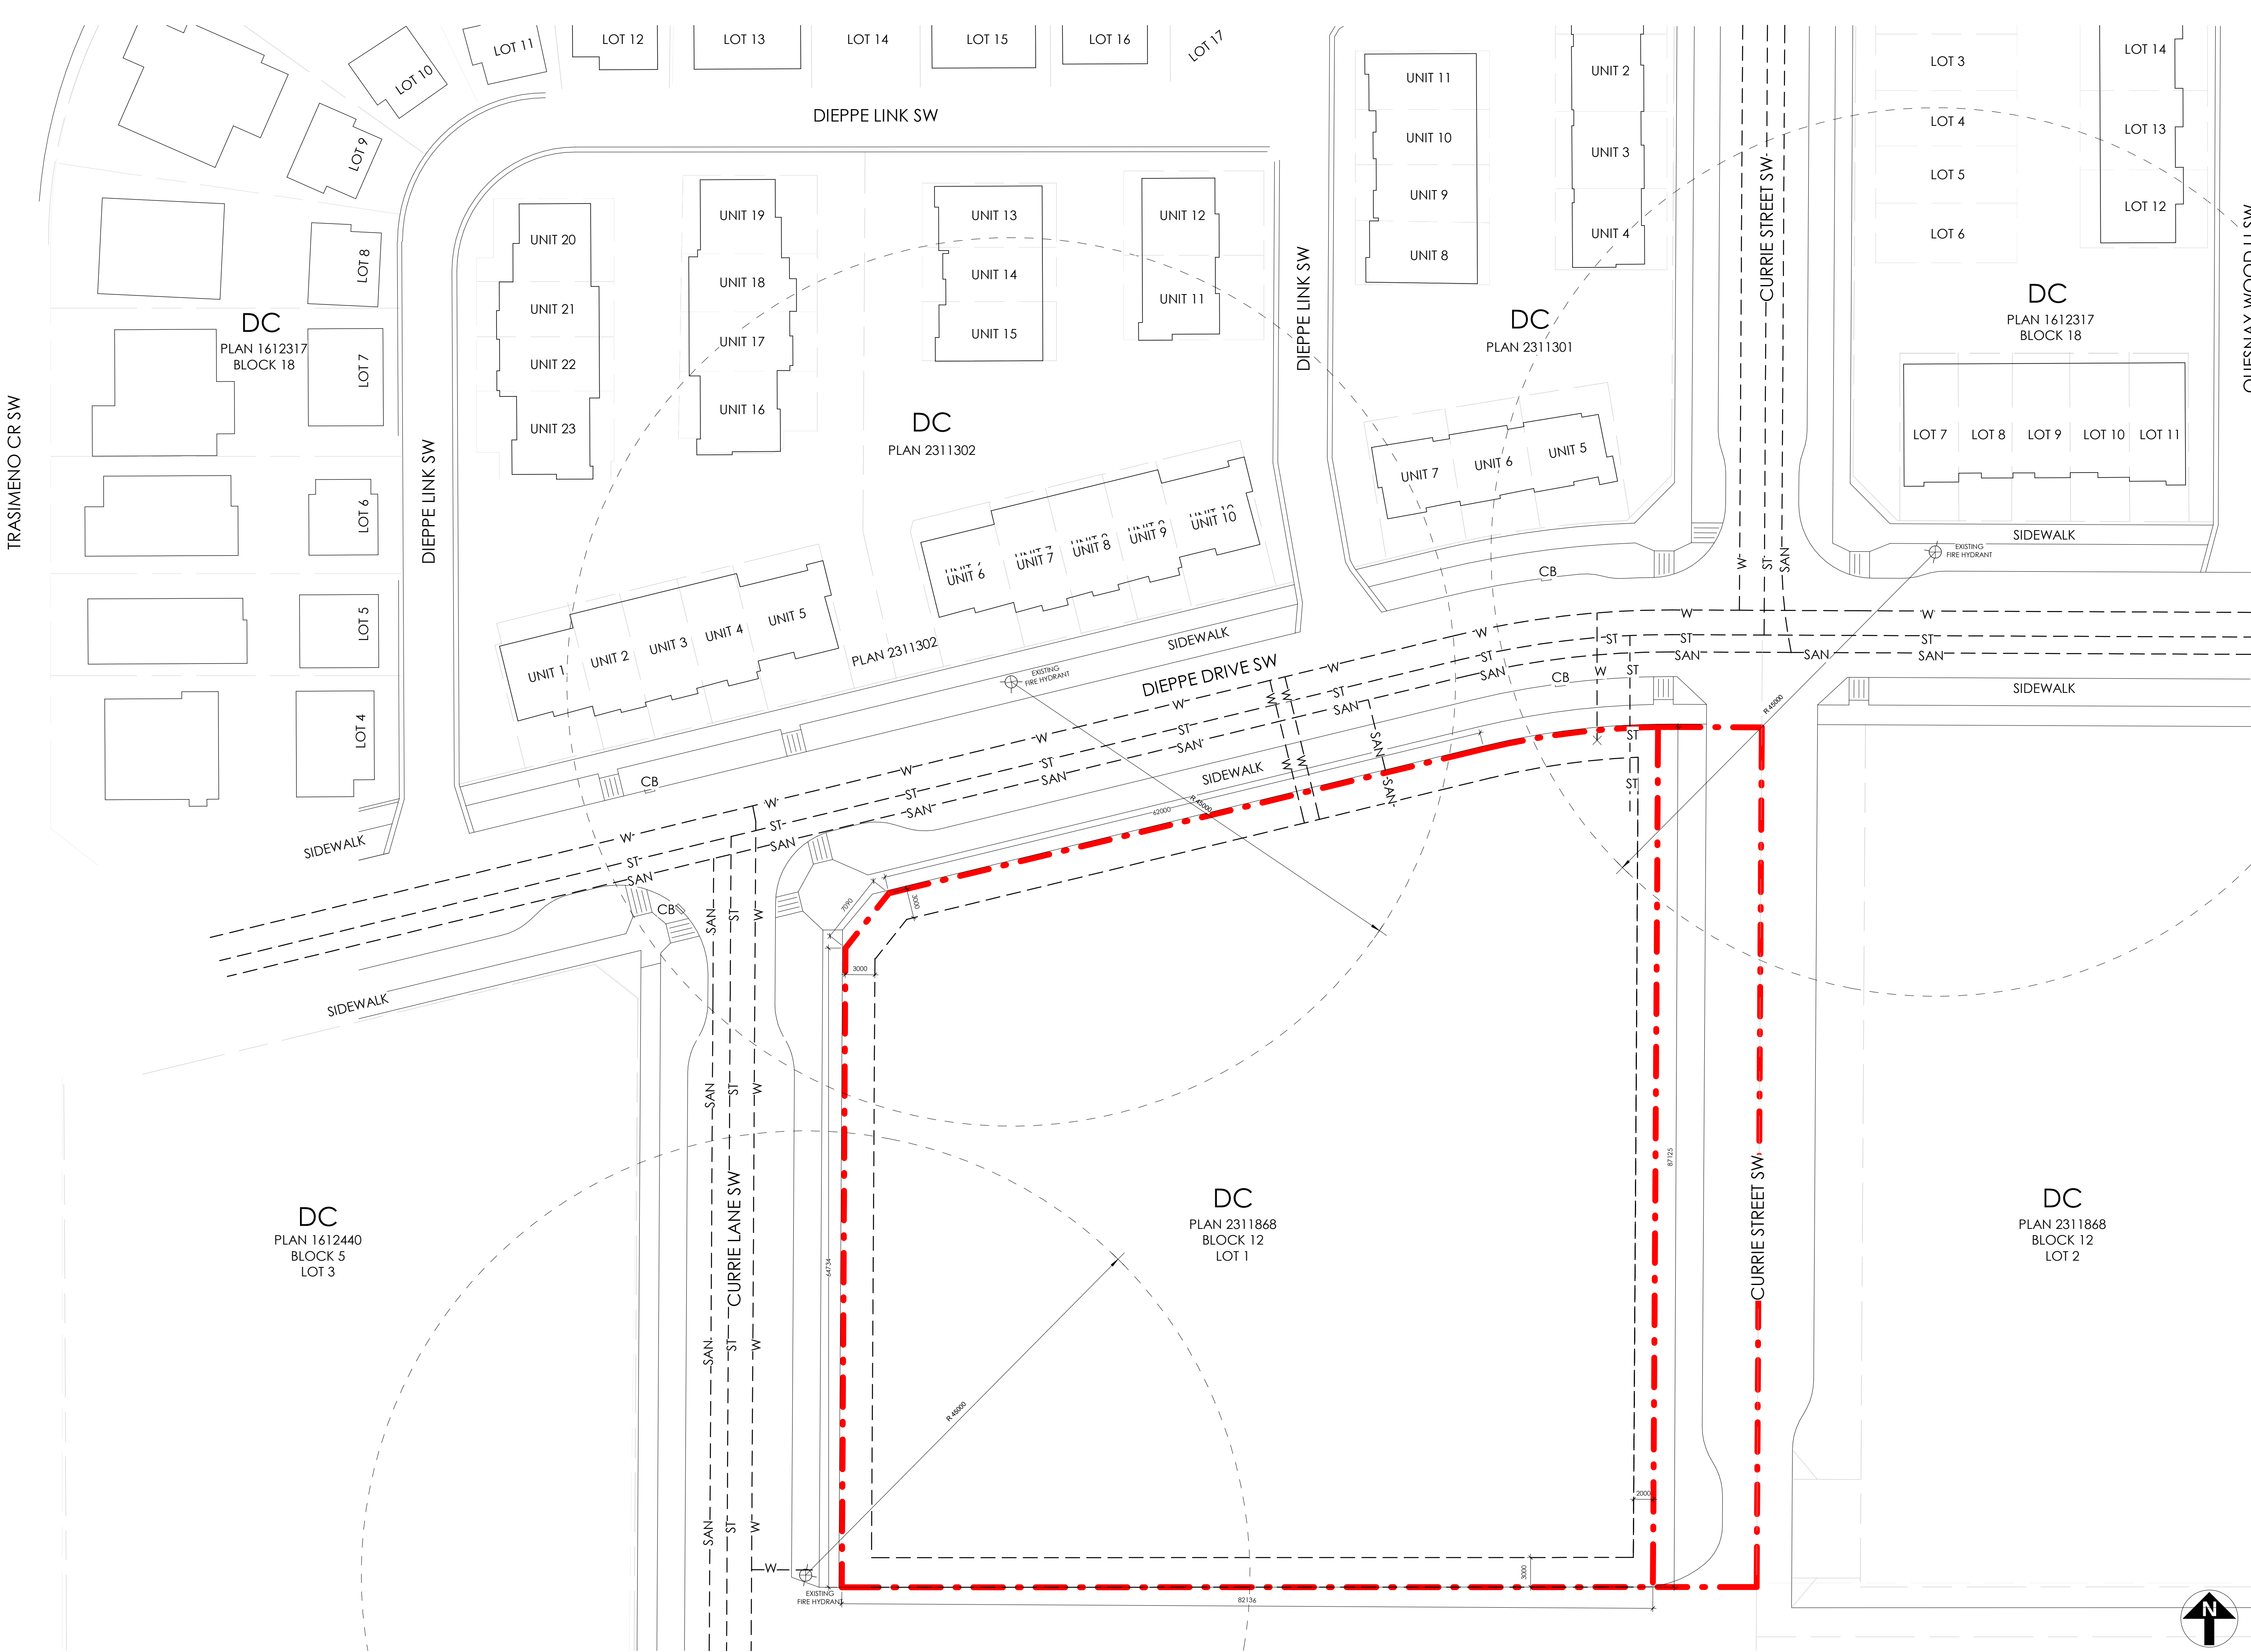

GENERAL NOTES

This drawing and all its contents are protected by copyright, and shall not be reproduced, in whole or in part without the expressed written consent of Casola Koppe Architects Ltd. These drawings are not to be scaled. All dimensions are to face of stud or sheathing unless noted otherwise. Contractor must verify all dimensions, drawings, details and specifications. Any discrepancies are to be reported to Casola Koppe Architects Ltd. prior to proceeding with work; this includes any errors or omissions.

REVISIONS

Revision Schedule		
Number	Date (yy/mm/dd)	Description
1	2025-12-03	Submitted for DP
2	2026-01-15	Re-submitted for DP

LEGEND

WATER LINE 150-300MM	—W—
SANITARY LINE	—SAN—
STORM LINE	—ST—
OVERHEAD POWER LINE	—OH—
POWER POLES	●
CATCH BASIN	⊕
FIRE HYDRANT	⊕

PERMIT TO PRACTICE

STAMP

ARCHITECT

casola koppe
ARCHITECTS

Suite 300, 1410 1st. street SW, Calgary AB T2R 0V8
P 403.287.9960 F 403.287.9962 info@ckarch.ca

CLIENT

MANCAL PROPERTIES INC.

Suite 2400, 530 8th Avenue SW, Calgary, Alberta T2P 3S8
(403) 231-7600, mcn-info@mancal.com

PROJECT NAME AND ADDRESS

CURRIE BARRACKS
220 DIEPPE DRIVE S.W.,
CALGARY, ALBERTA

PLAN 2311868 BLOCK 12 LOT 1

DRAWING


SITE PLAN - EXISTING

DRAWN BY	JOB NO.	Building Permit #
Author	2414	
CHECKED BY		SHEET
Checker		
ISSUE DATE (yy/mm)		
2025/11		
SCALE		
AS NOTED		

DP1.0




DP1.1

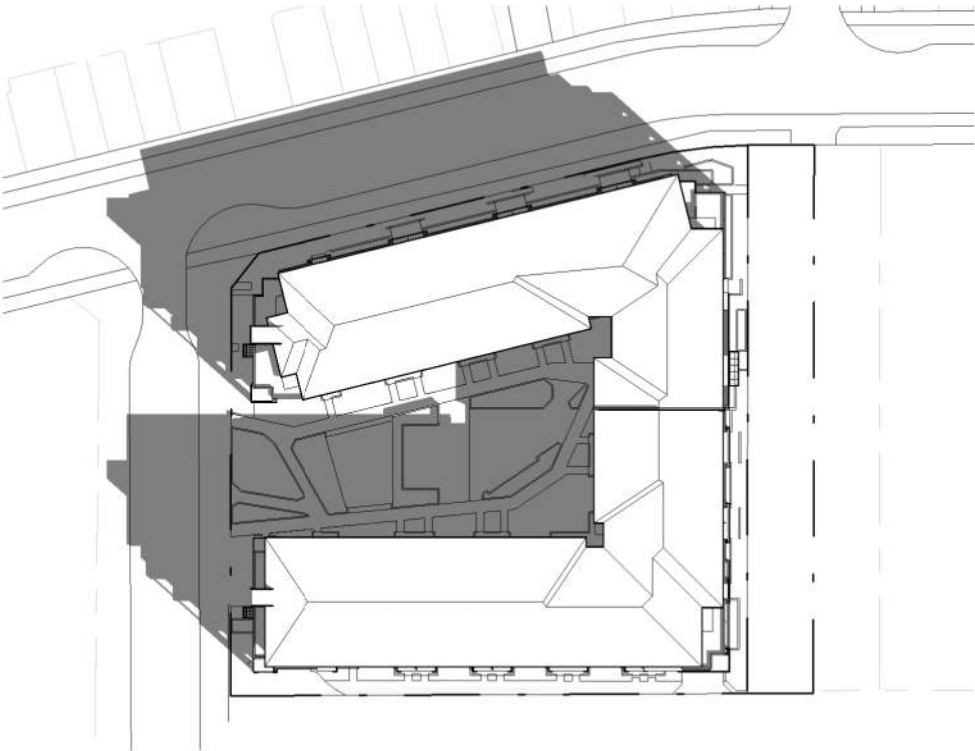

1
DP1.2

Shadow Study - 21 March - 1000


1 : 1200

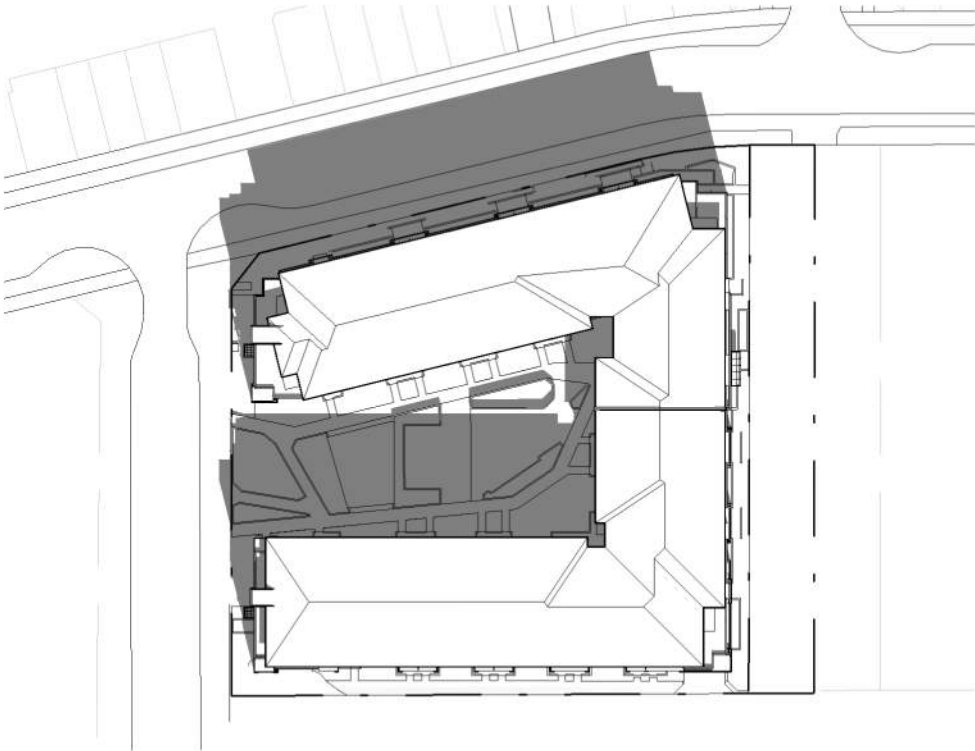

2
DP1.2

Shadow Study - 21 March - 1200


1 : 1200

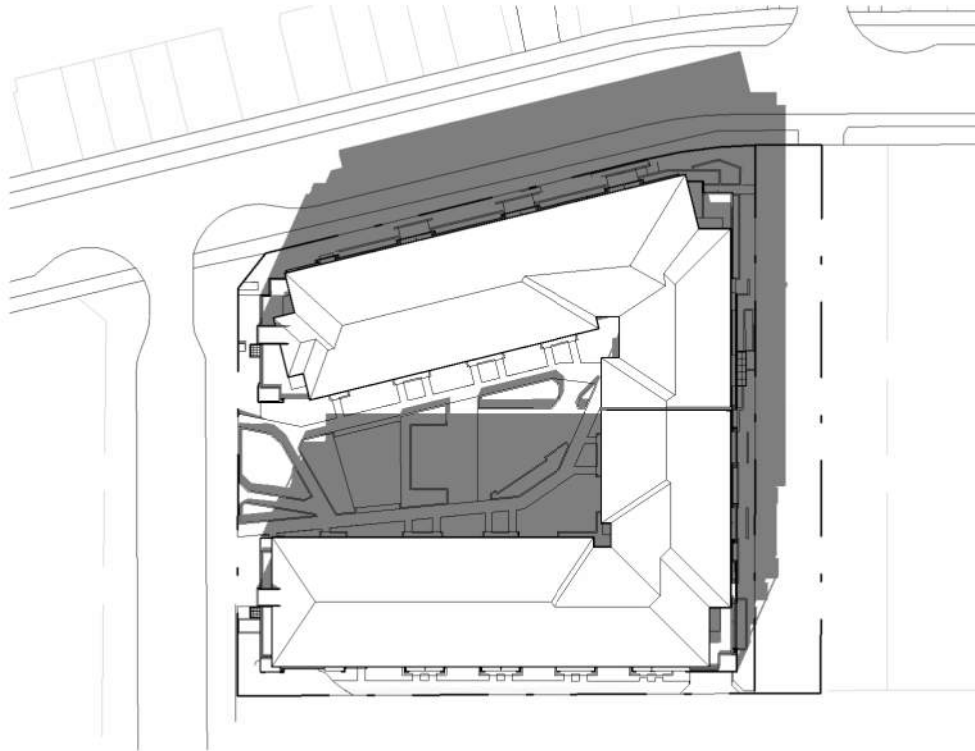

3
DP1.2

Shadow Study - 21 March - 1400


1 : 1200

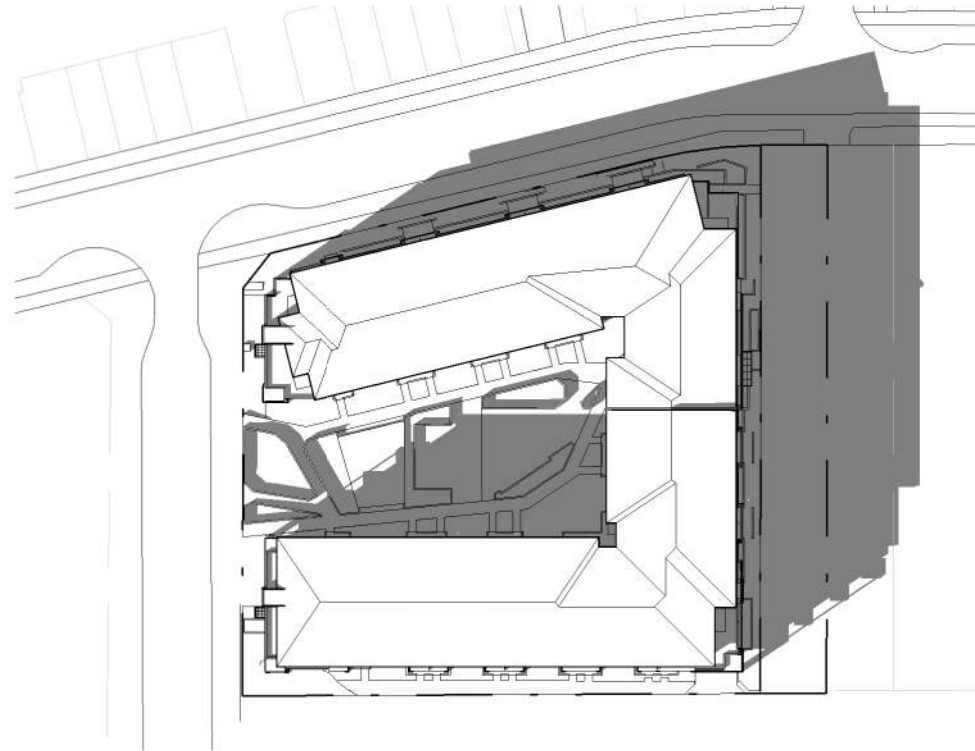

4
DP1.2

Shadow Study - 21 March - 1600


1 : 1200

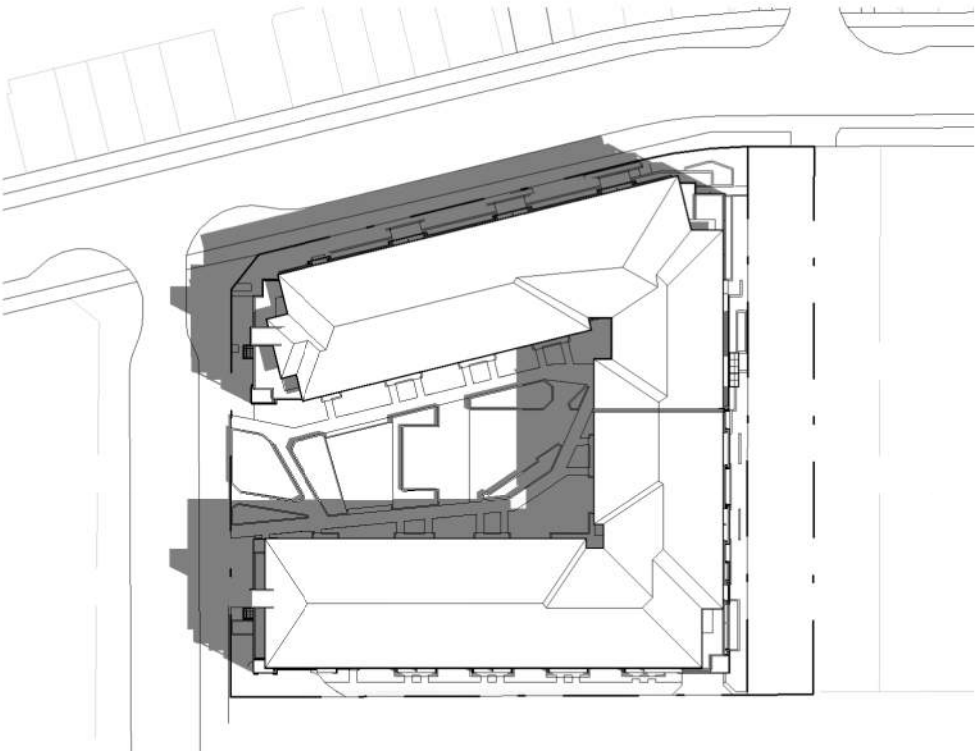

5
DP1.2

Shadow Study - 21 June - 1000


1 : 1200

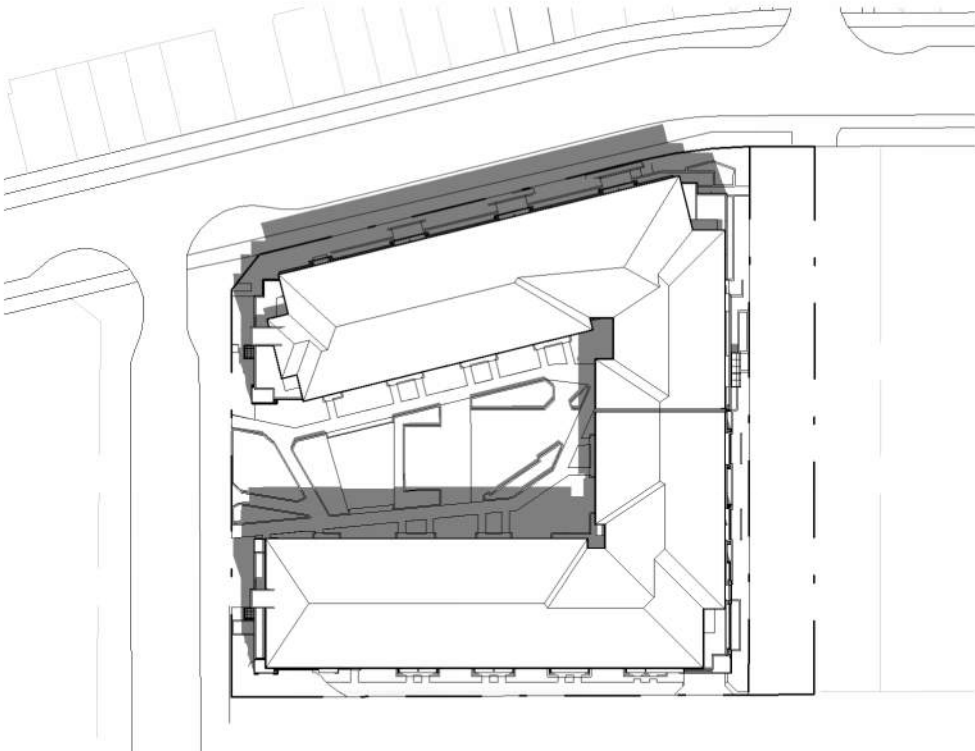

6
DP1.2

Shadow Study - 21 June - 1200


1 : 1200

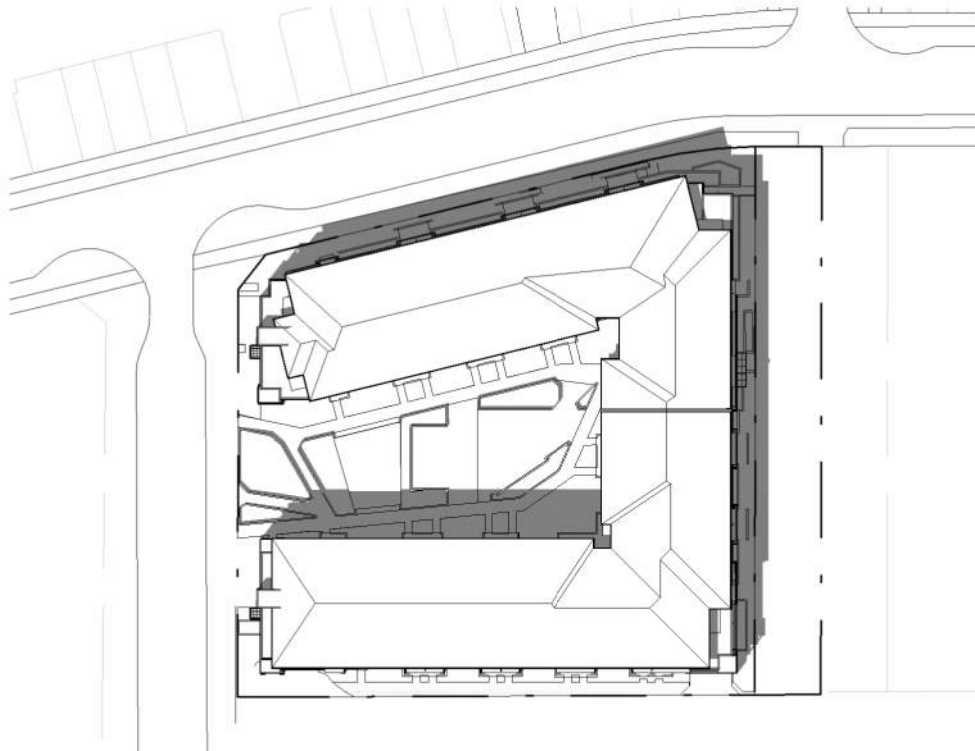

7
DP1.2

Shadow Study - 21 June - 1400


1 : 1200

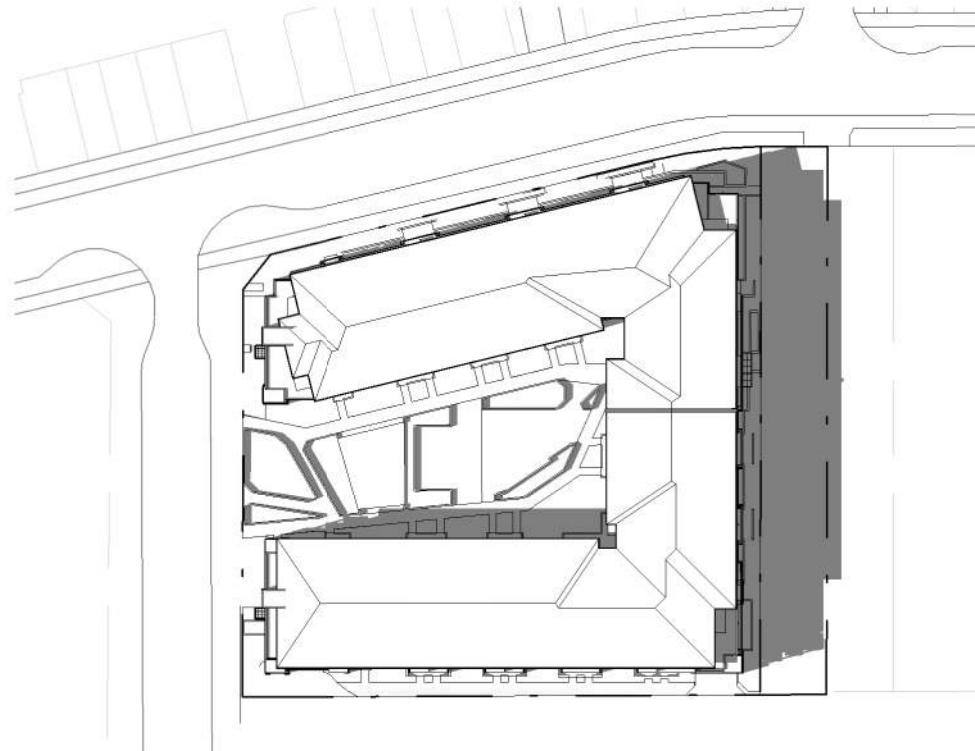

8
DP1.2

Shadow Study - 21 June - 1600


1 : 1200

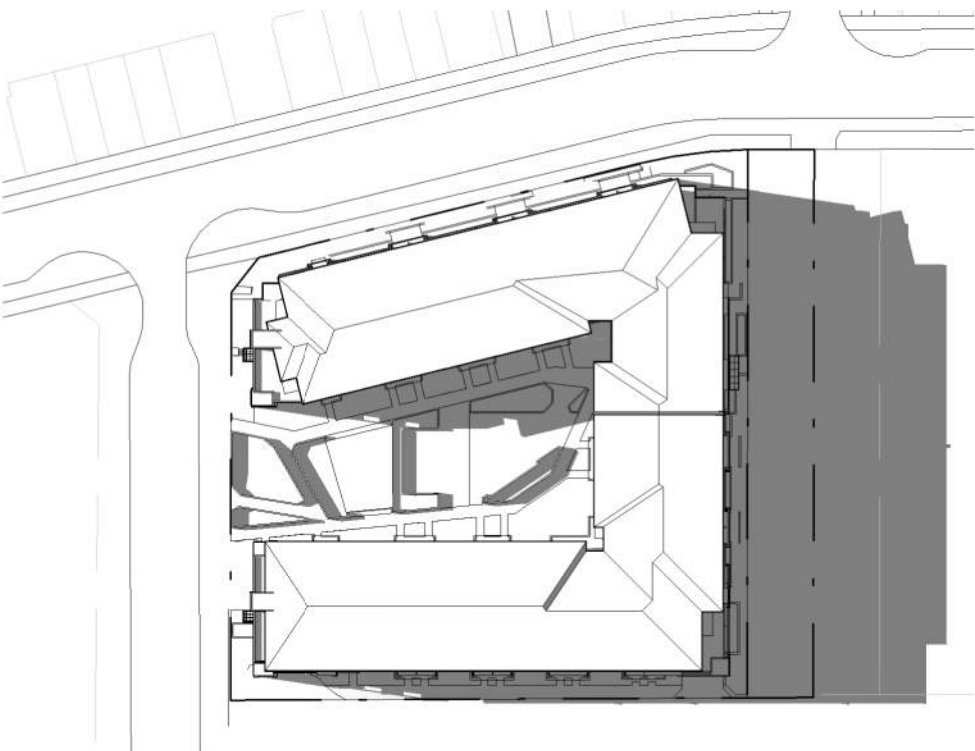

9
DP1.2

Shadow Study - 21 June - 1800


1 : 1200

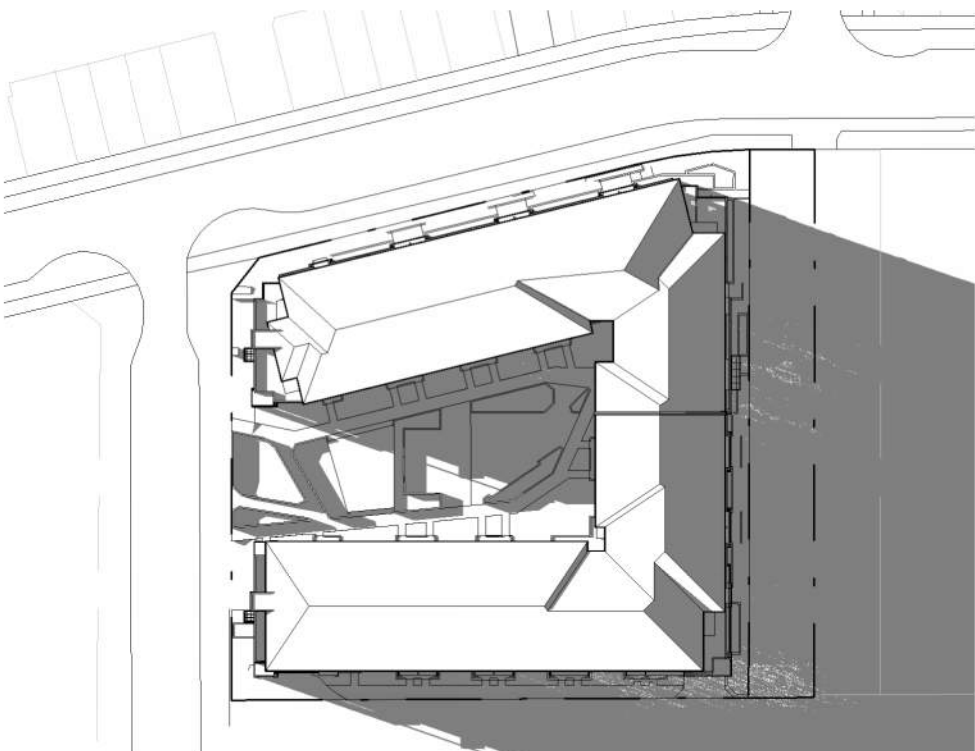

10
DP1.2

Shadow Study - 21 June - 1900


1 : 1200

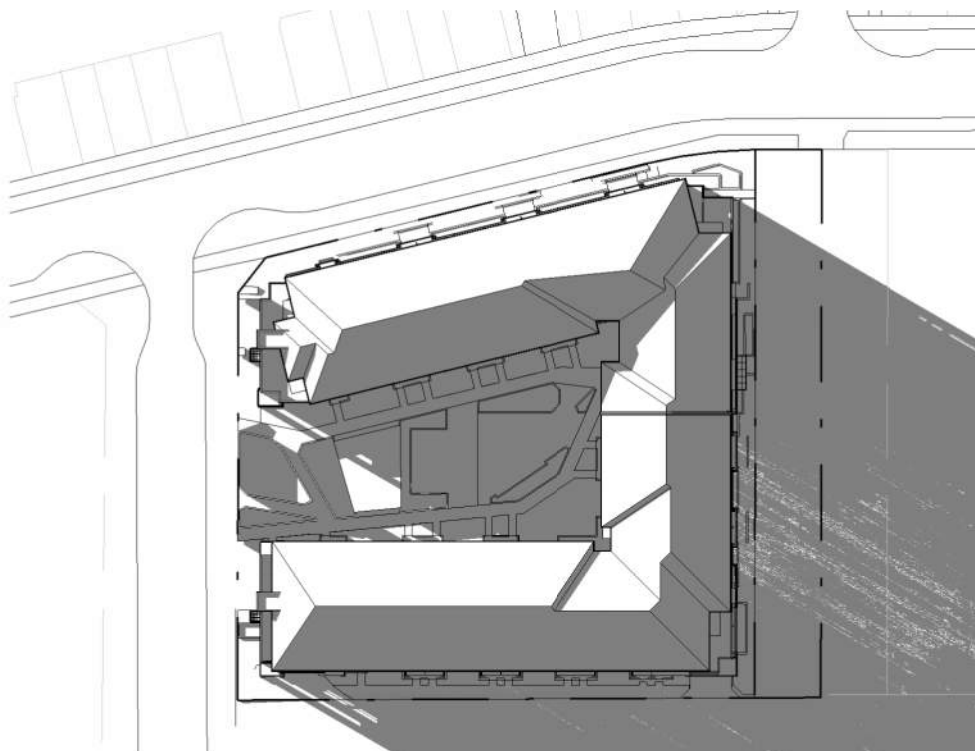

11
DP1.2

Shadow Study - 21 June - 2000


1 : 1200

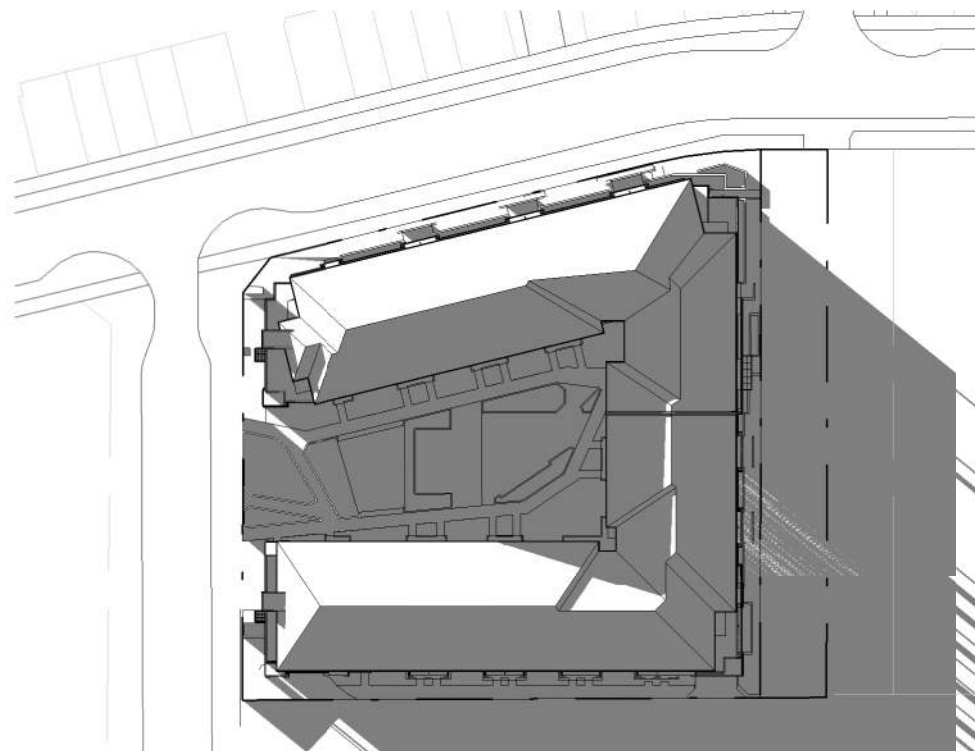

12
DP1.2

Shadow Study - 21 June - 2100


1 : 1200

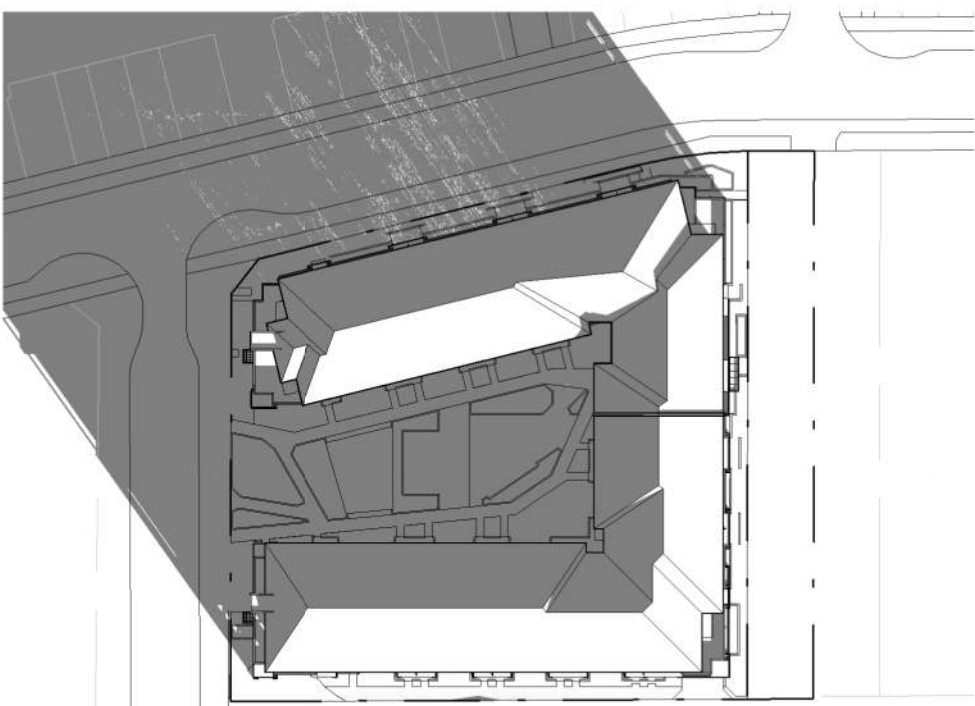

13
DP1.2

Shadow Study - 21 Dec - 1000


1 : 1200

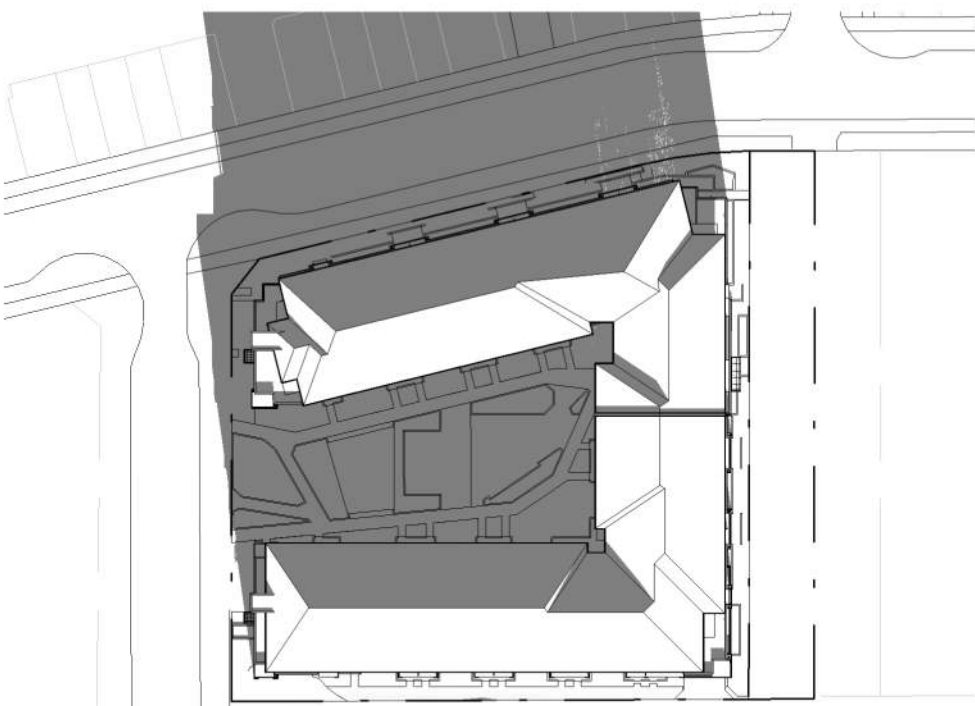

14
DP1.2

Shadow Study - 21 Dec - 1200


1 : 1200

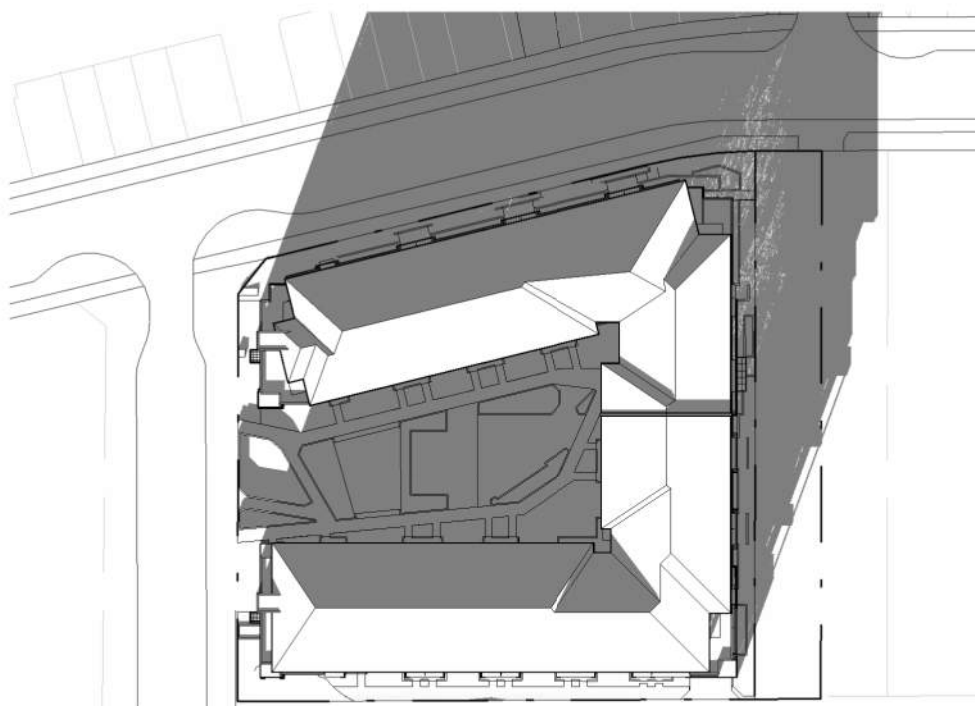

15
DP1.2

Shadow Study - 21 Dec - 1400

1 : 1200

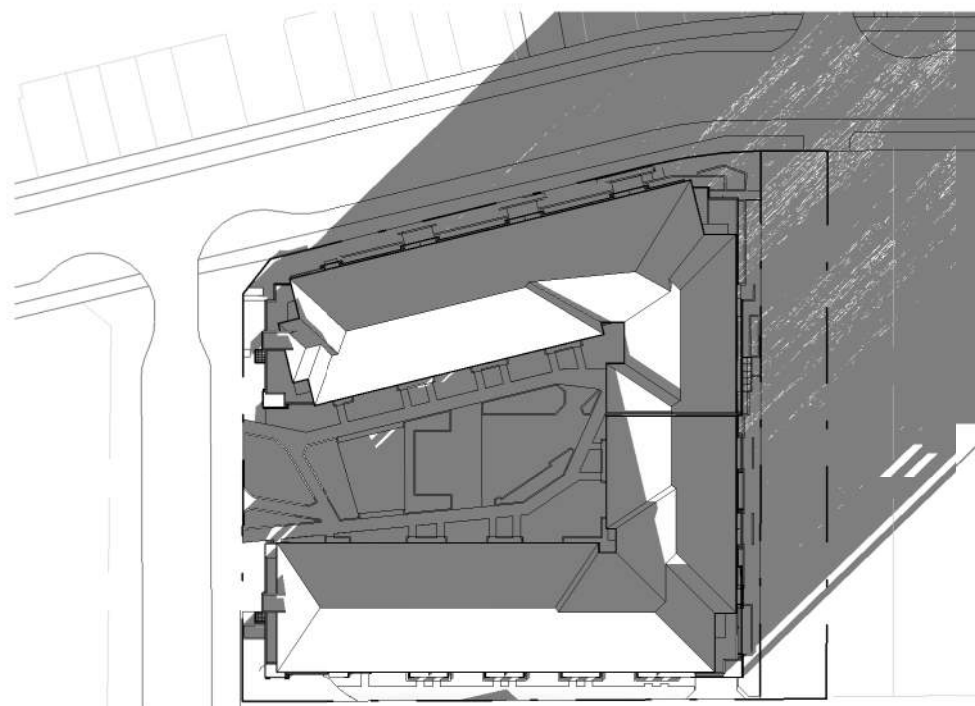

16
DP1.2

Shadow Study - 21 Dec - 1600

1 : 1200

GENERAL NOTES

This drawing and all its contents are protected by copyright, and shall not be reproduced, in whole or in part without the expressed written consent of Casola Koppe Architects Ltd. These drawings are not to be scaled. All dimensions are to face of stud or sheathing unless noted otherwise. Contractor must verify all dimensions, drawings, details and specifications. Any discrepancies are to be reported to Casola Koppe Architects Ltd. prior to proceeding with work; this includes any errors or omissions.

REVISIONS

Revision Schedule			
Number	Date (yy/mm/dd)	Description	
1	2025-12-03	Submitted for DP	
2	2026-01-15	Re-submitted for DP	

PERMIT TO PRACTICE

STAMP

ARCHITECT

casola koppe

ARCHITECTS

Suite 300, 1410 1st. street SW, Calgary AB T2R 0V8
P 403.287.9960 F 403.287.9962 info@ckarch.ca

CUENT



MANCAL PROPERTIES INC.

Suite 2400, 530 8th Avenue SW, Calgary, Alberta T2P 3S8
(403) 231-7600, mcn-info@mancal.com

PROJECT NAME AND ADDRESS

CURRIE BARRACKS

220 DIEPPE DRIVE S.W,
CALGARY, ALBERTA

PLAN 2311868 BLOCK 12 LOT 1

DRAWING

SHADOW STUDIES

DRAWN BY

Author

CHECKED BY

Checker

ISSUE DATE (yy/mm)

2025/11

SCALE

AS NOTED

JOB NO.


2414

Building Permit #

SHEET

DP1.2

2026-01-15 4:09:51 PM
Q:\Jobs Current\2414-Currie Barracks\2414-Drawings\2414-Revit\Archive\2414 Currie Barracks CENTRAL_2025-11-19\2414 Currie Barracks CENTRAL_detached.rvt

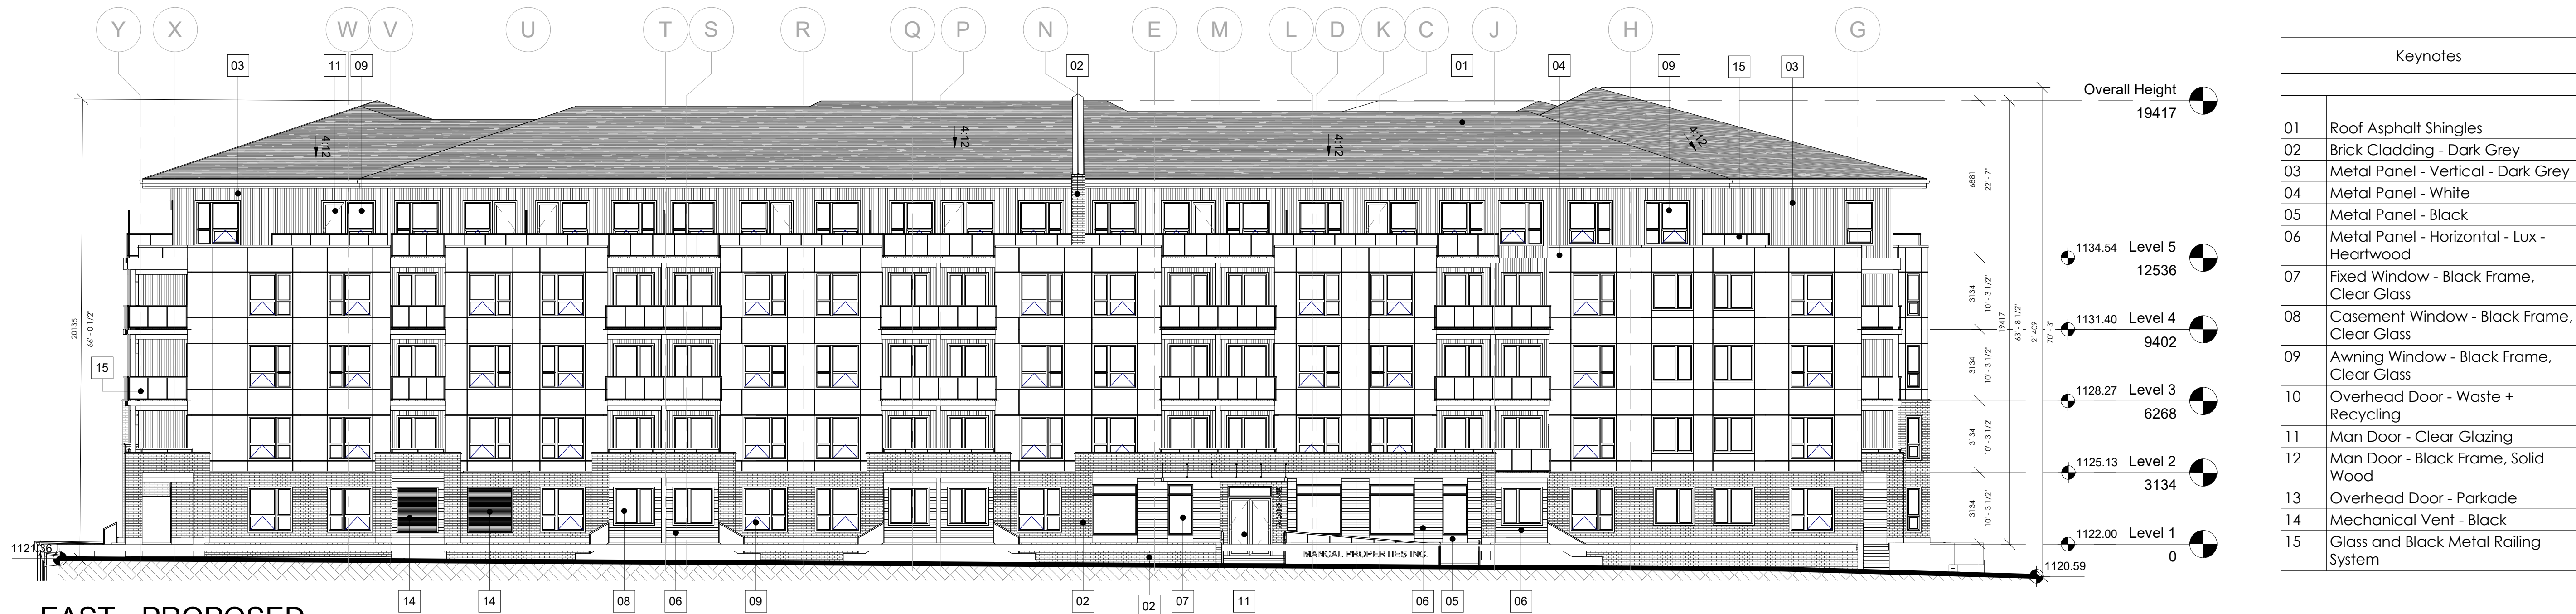

1
DP3.0
EAST - PROPOSED
1 : 150



2
DP3.0
NORTH - PROPOSED
1 : 150



3
DP3.0
NORTH (INTERNAL) - PROPOSED
1 : 150

Keynotes

01	Roof Asphalt Shingles
02	Brick Cladding - Dark Grey
03	Metal Panel - Vertical - Dark Grey
04	Metal Panel - White
05	Metal Panel - Black
06	Metal Panel - Horizontal - Lux - Heartwood
07	Fixed Window - Black Frame, Clear Glass
08	Casement Window - Black Frame, Clear Glass
09	Awning Window - Black Frame, Clear Glass
10	Overhead Door - Waste + Recycling
11	Man Door - Clear Glazing
12	Man Door - Black Frame, Solid Wood
13	Overhead Door - Parkade
14	Mechanical Vent - Black
15	Glass and Black Metal Railing System

GENERAL NOTES

This drawing and all its contents are protected by copyright, and shall not be reproduced, in whole or in part without the expressed written consent of Casola Koppe Architects Ltd. These drawings are not to be scaled. All dimensions are to face of stud or sheathing unless noted otherwise. Contractor must verify all dimensions, drawings, details and specifications. Any discrepancies are to be reported to Casola Koppe Architects Ltd. prior to proceeding with work; this includes any errors or omissions.

REVISIONS

Revision Schedule			
Number	Date (yy/mm/dd)	Submitted for	Description
1	2025-12-03	Submitted for DP	
2	2026-01-15	Re-submitted for DP	

PERMIT TO PRACTICE

STAMP

ARCHITECT

casola koppe
ARCHITECTS

Suite 300, 1410 1st. street SW, Calgary AB T2R 0V8
P 403.287.9960 F 403.287.9962 info@ckarch.ca

CLIENT



MANCAL PROPERTIES INC.

Suite 2400, 530 8th Avenue SW, Calgary, Alberta T2P 3S8
(403) 231-7600, mcn-info@mancal.com

PROJECT NAME AND ADDRESS

CURRIE BARRACKS

220 DIEPPE DRIVE S.W.,
CALGARY, ALBERTA

PLAN 2311868 BLOCK 12 LOT 1


DRAWING

ELEVATIONS

DRAWN BY Author	JOB NO. 2414	Building Permit #
CHECKED BY Checker		SHEET
ISSUE DATE (yy/mm) 2025/11		
SCALE AS NOTED		

DP3.0

Q:\Jobs Current\2414-Currie Barracks\2414-Drawings\2414-Revit\Archive\2414-Currie Barracks CENTRAL_2025-11-19\2414 Currie Barracks CENTRAL_detached.rvt
2026-01-15 4:10:00 PM

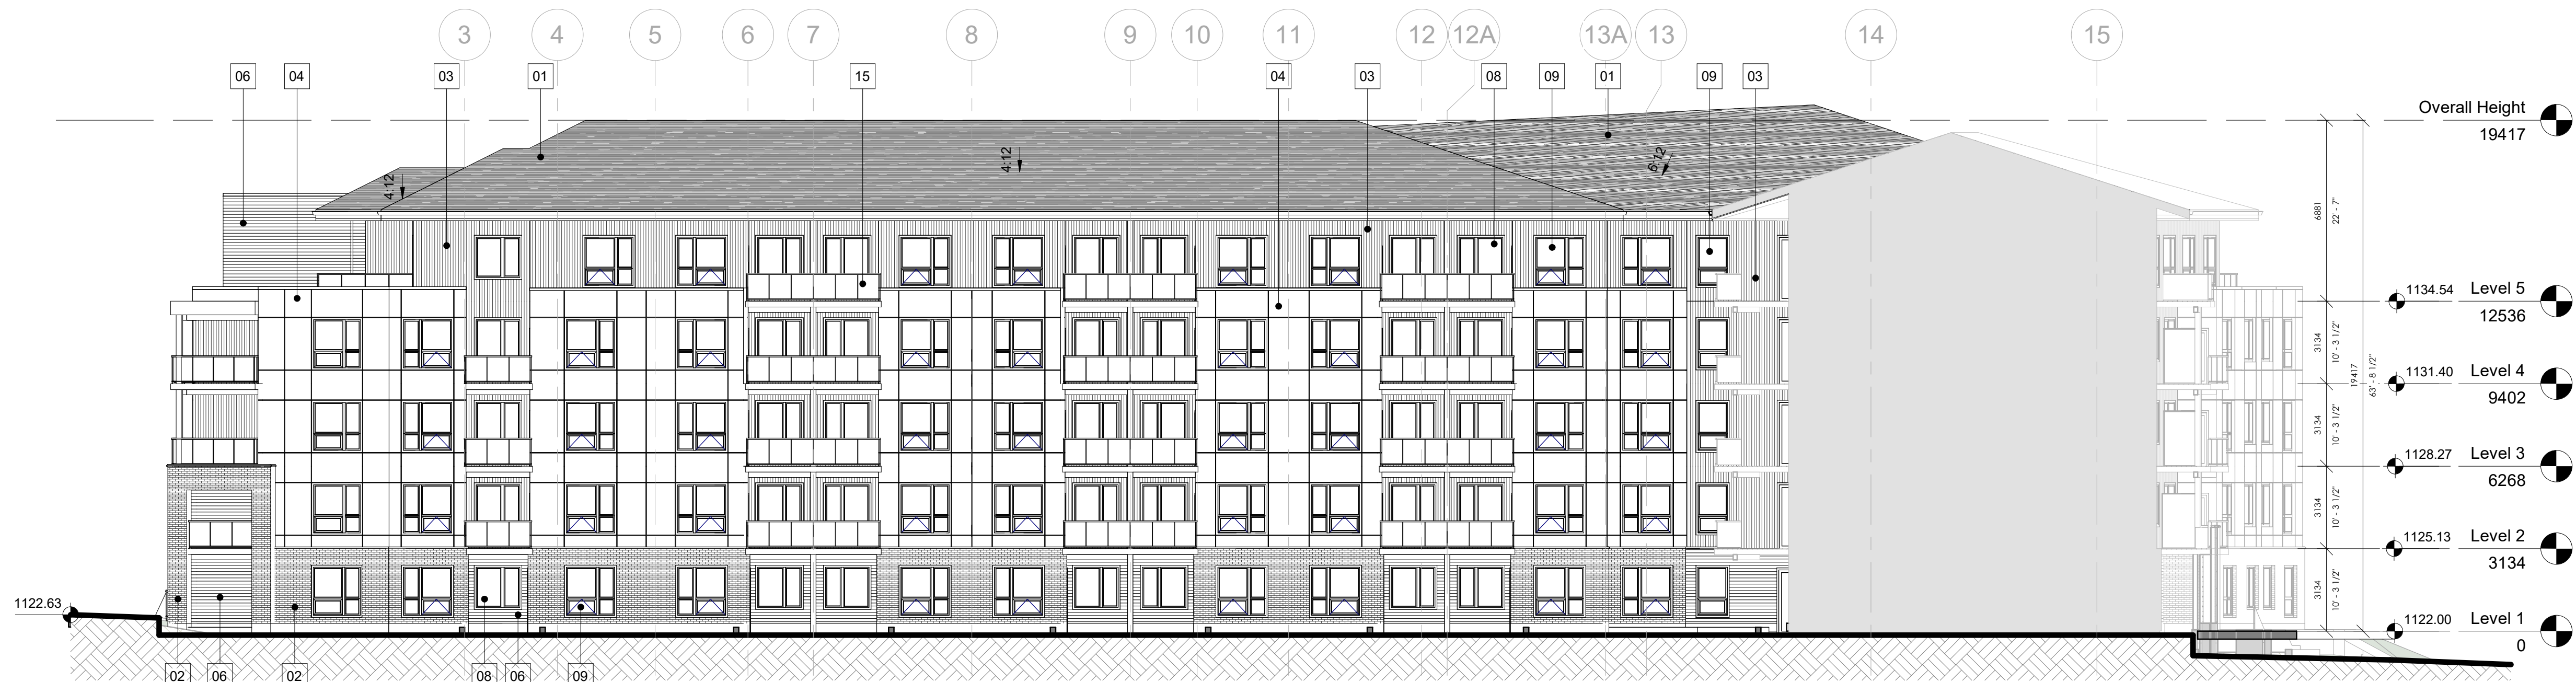


SOUTH (INTERNAL) - PROPOSED

1 : 150



SOUTH - PROPOSED

1 : 150

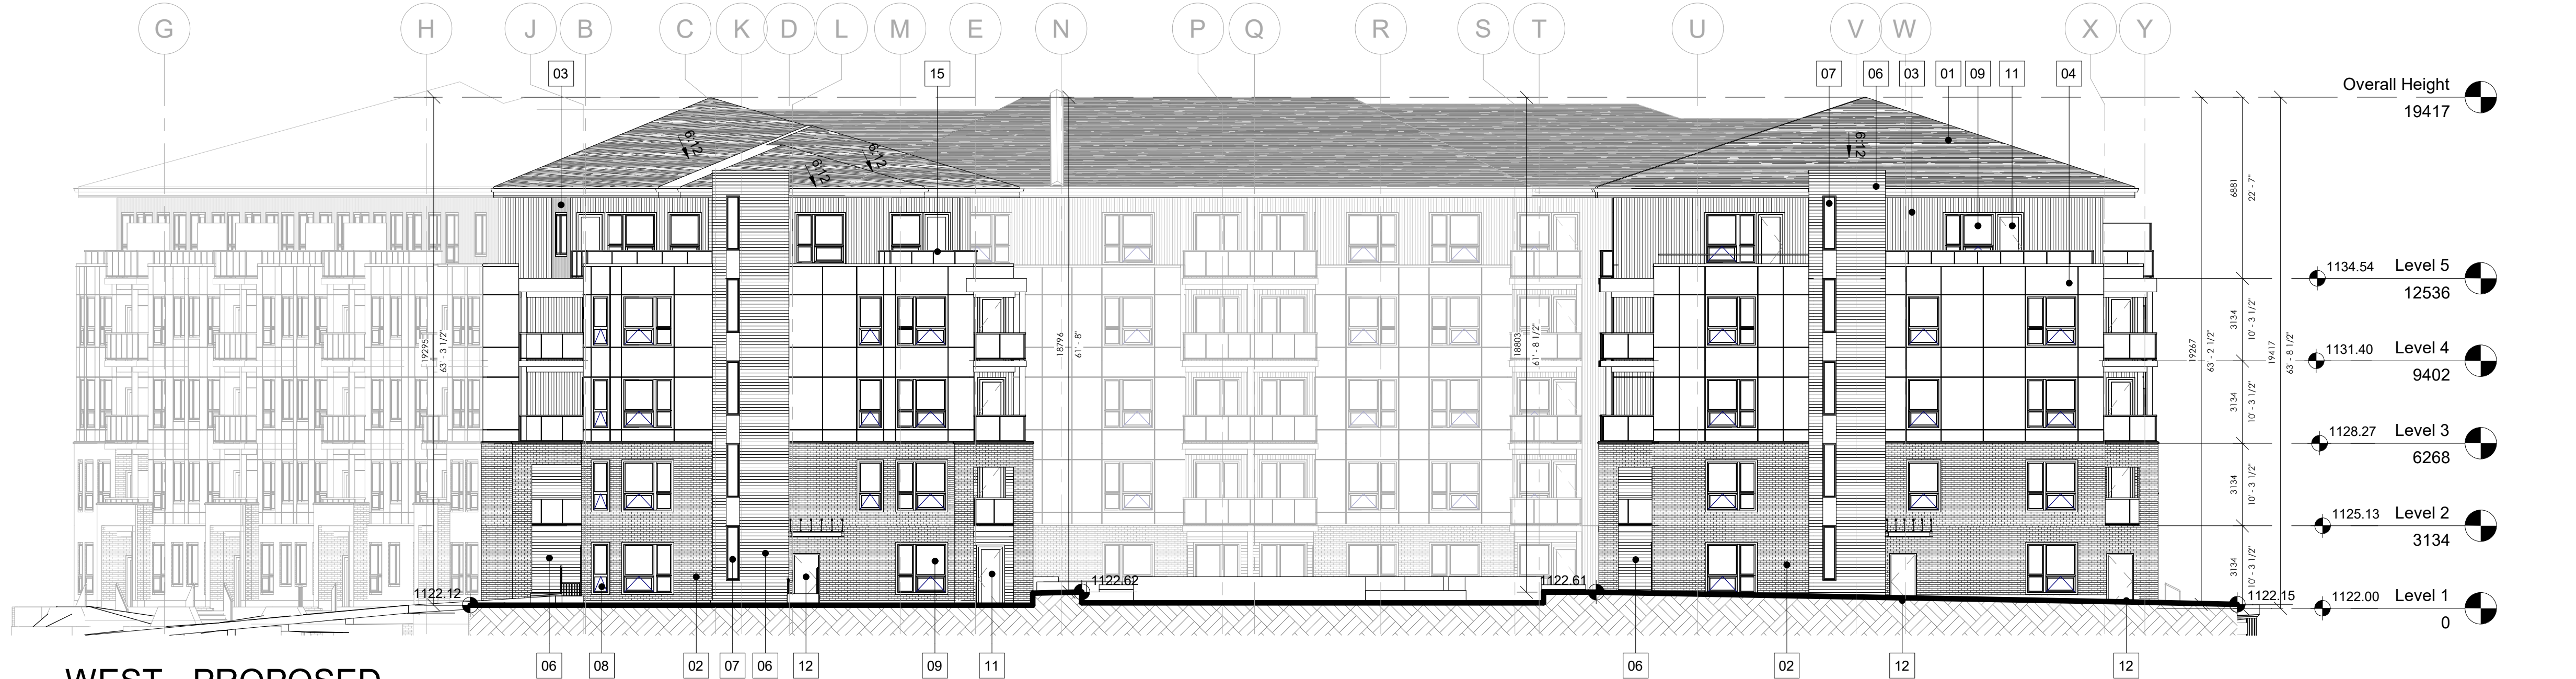

WEST - PROPOSED

1 : 150

Keynotes

01	Roof Asphalt Shingles
02	Brick Cladding - Dark Grey
03	Metal Panel - Vertical - Dark Grey
04	Metal Panel - White
05	Metal Panel - Black
06	Metal Panel - Horizontal - Lux - Heartwood
07	Fixed Window - Black Frame, Clear Glass
08	Casement Window - Black Frame, Clear Glass
09	Awning Window - Black Frame, Clear Glass
10	Overhead Door - Waste + Recycling
11	Man Door - Clear Glazing
12	Man Door - Black Frame, Solid Wood
13	Overhead Door - Parkade
14	Mechanical Vent - Black
15	Glass and Black Metal Railing System

GENERAL NOTES

This drawing and all its contents are protected by copyright, and shall not be reproduced, in whole or in part without the expressed written consent of Casola Koppe Architects Ltd. These drawings are not to be scaled. All dimensions are to face of stud or sheathing unless noted otherwise. Contractor must verify all dimensions, drawings, details and specifications. Any discrepancies are to be reported to Casola Koppe Architects Ltd. prior to proceeding with work; this includes any errors or omissions.

REVISIONS

Revision Schedule			
Number	Date (yy/mm/dd)	Submitted for	Description
1	2025-12-03	Submitted for DP	
2	2026-01-15	Re-submitted for DP	

PERMIT TO PRACTICE

STAMP

ARCHITECT

casola koppe
ARCHITECTS

Suite 300, 1410 1st. Street SW, Calgary AB T2R 0V8
P 403.287.9960 F 403.287.9962 info@ckarch.ca

CLIENT



MANICAL PROPERTIES INC.

Suite 2400, 530 8th Avenue SW, Calgary, Alberta T2P 3S8
(403) 231-7600, mcn-info@manical.com

PROJECT NAME AND ADDRESS

CURRIE BARRACKS

220 DIEPPE DRIVE S.W.,
CALGARY, ALBERTA

PLAN 2311868 BLOCK 12 LOT 1

DRAWING

ELEVATIONS

DRAWN BY Author	JOB NO. 2414	Building Permit #
CHECKED BY Checker		SHEET
ISSUE DATE (yy/mm) 2025/11		
SCALE AS NOTED		

DP3.1

Q:\Jobs Current\2414-Currie Barracks\2414-Drawings\2414-Revit\Archive\2414-Currie Barracks
CENTRAL_2025-11-19\2414-Currie Barracks CENTRAL_detached.rvt 2026-01-15 4:10:04 PM



3D View - NW



3D Perspective - West



3D View - SW
1 : 9

GENERAL NOTES
This drawing and all its contents are protected by copyright, and shall not be reproduced, in whole or in part without the expressed written consent of Casola Koppe Architects Ltd. These drawings are not to be scaled. All dimensions are to face of stud or sheathing unless noted otherwise. Contractor must verify all dimensions, drawings, details and specifications. Any discrepancies are to be reported to Casola Koppe Architects Ltd. prior to proceeding with work; this includes any errors or omissions.

Revision Schedule			
Number	Date (yy/mm/dd)	Description	
1	2025-12-03	Submitted for DP	
2	2026-01-15	Re-submitted for DP	

PERMIT TO PRACTICE

STAMP

ARCHITECT
casola koppe
ARCHITECTS
Suite 300, 1410 1st. street SW, Calgary AB T2R 0V8
P 403.287.9960 F 403.287.9962 info@ckarch.ca

CLIENT

MANCAL PROPERTIES INC.
Suite 2400, 530 8th Avenue SW, Calgary, Alberta T2P 3S8
(403) 231-7600, mcn-info@mancal.com

PROJECT NAME AND ADDRESS
CURRIE BARRACKS
220 DIEPPE DRIVE S.W.,
CALGARY, ALBERTA
PLAN 2311868 BLOCK 12 LOT 1

DRAWING
3D PERSPECTIVES

DRAWN BY Author	JOB NO. 2414	Building Permit #
CHECKED BY Checker		SHEET
ISSUE DATE (yy/mm) 2025/11		DP5.0
SCALE AS NOTED		

2026-01-15 4:10:07 PM

Q:\Jobs Current\2414-Currie Barracks\2414-Drawings\2414-Revit\Archive\2414 Currie Barracks CENTRAL_2025-11-19\2414 Currie Barracks CENTRAL_detached.rvt



3D View - NE
1 : 11



3D Perspective - East
1 : 9



3D View - SE
1 : 11

GENERAL NOTES

This drawing and all its contents are protected by copyright, and shall not be reproduced, in whole or in part without the expressed written consent of Casola Koppe Architects Ltd. These drawings are not to be scaled. All dimensions are to face of stud or sheathing unless noted otherwise. Contractor must verify all dimensions, drawings, details and specifications. Any discrepancies are to be reported to Casola Koppe Architects Ltd. prior to proceeding with work; this includes any errors or omissions.

REVISIONS

Revision Schedule		
Number	Date (yy/mm/dd)	Description
1	2025-12-03	Submitted for DP
2	2026-01-15	Re-submitted for DP

PERMIT TO PRACTICE

STAMP

ARCHITECT

casola koppe
ARCHITECTS

Suite 300, 1410 1st. street SW, Calgary AB T2R 0V8
P 403.287.9960 F 403.287.9962 info@ckarch.ca

CLIENT


MANCAL PROPERTIES INC.

Suite 2400, 530 8th Avenue SW, Calgary, Alberta T2P 3S8
(403) 231-7600, mcn-info@mancal.com

PROJECT NAME AND ADDRESS

CURRIE BARRACKS
220 DIEPPE DRIVE S.W.,
CALGARY, ALBERTA

PLAN 2311868 BLOCK 12 LOT 1


DRAWING

3D PERSPECTIVES


DRAWN BY	JOB NO.	Building Permit #
Author	2414	
CHECKED BY		SHEET
Checker		
ISSUE DATE (yy/mm)		
2025/11		
SCALE		
AS NOTED		

DP5.1

P:\O - Residential\25.0001 Mancal Currie Street Residential\02 Drawings\03 Schematic Design\25.10.14 - 220 Dieppe Dr_Landscape.dwg
emma.b
M
L
K
L
H
G
T
F
D
C
B
A

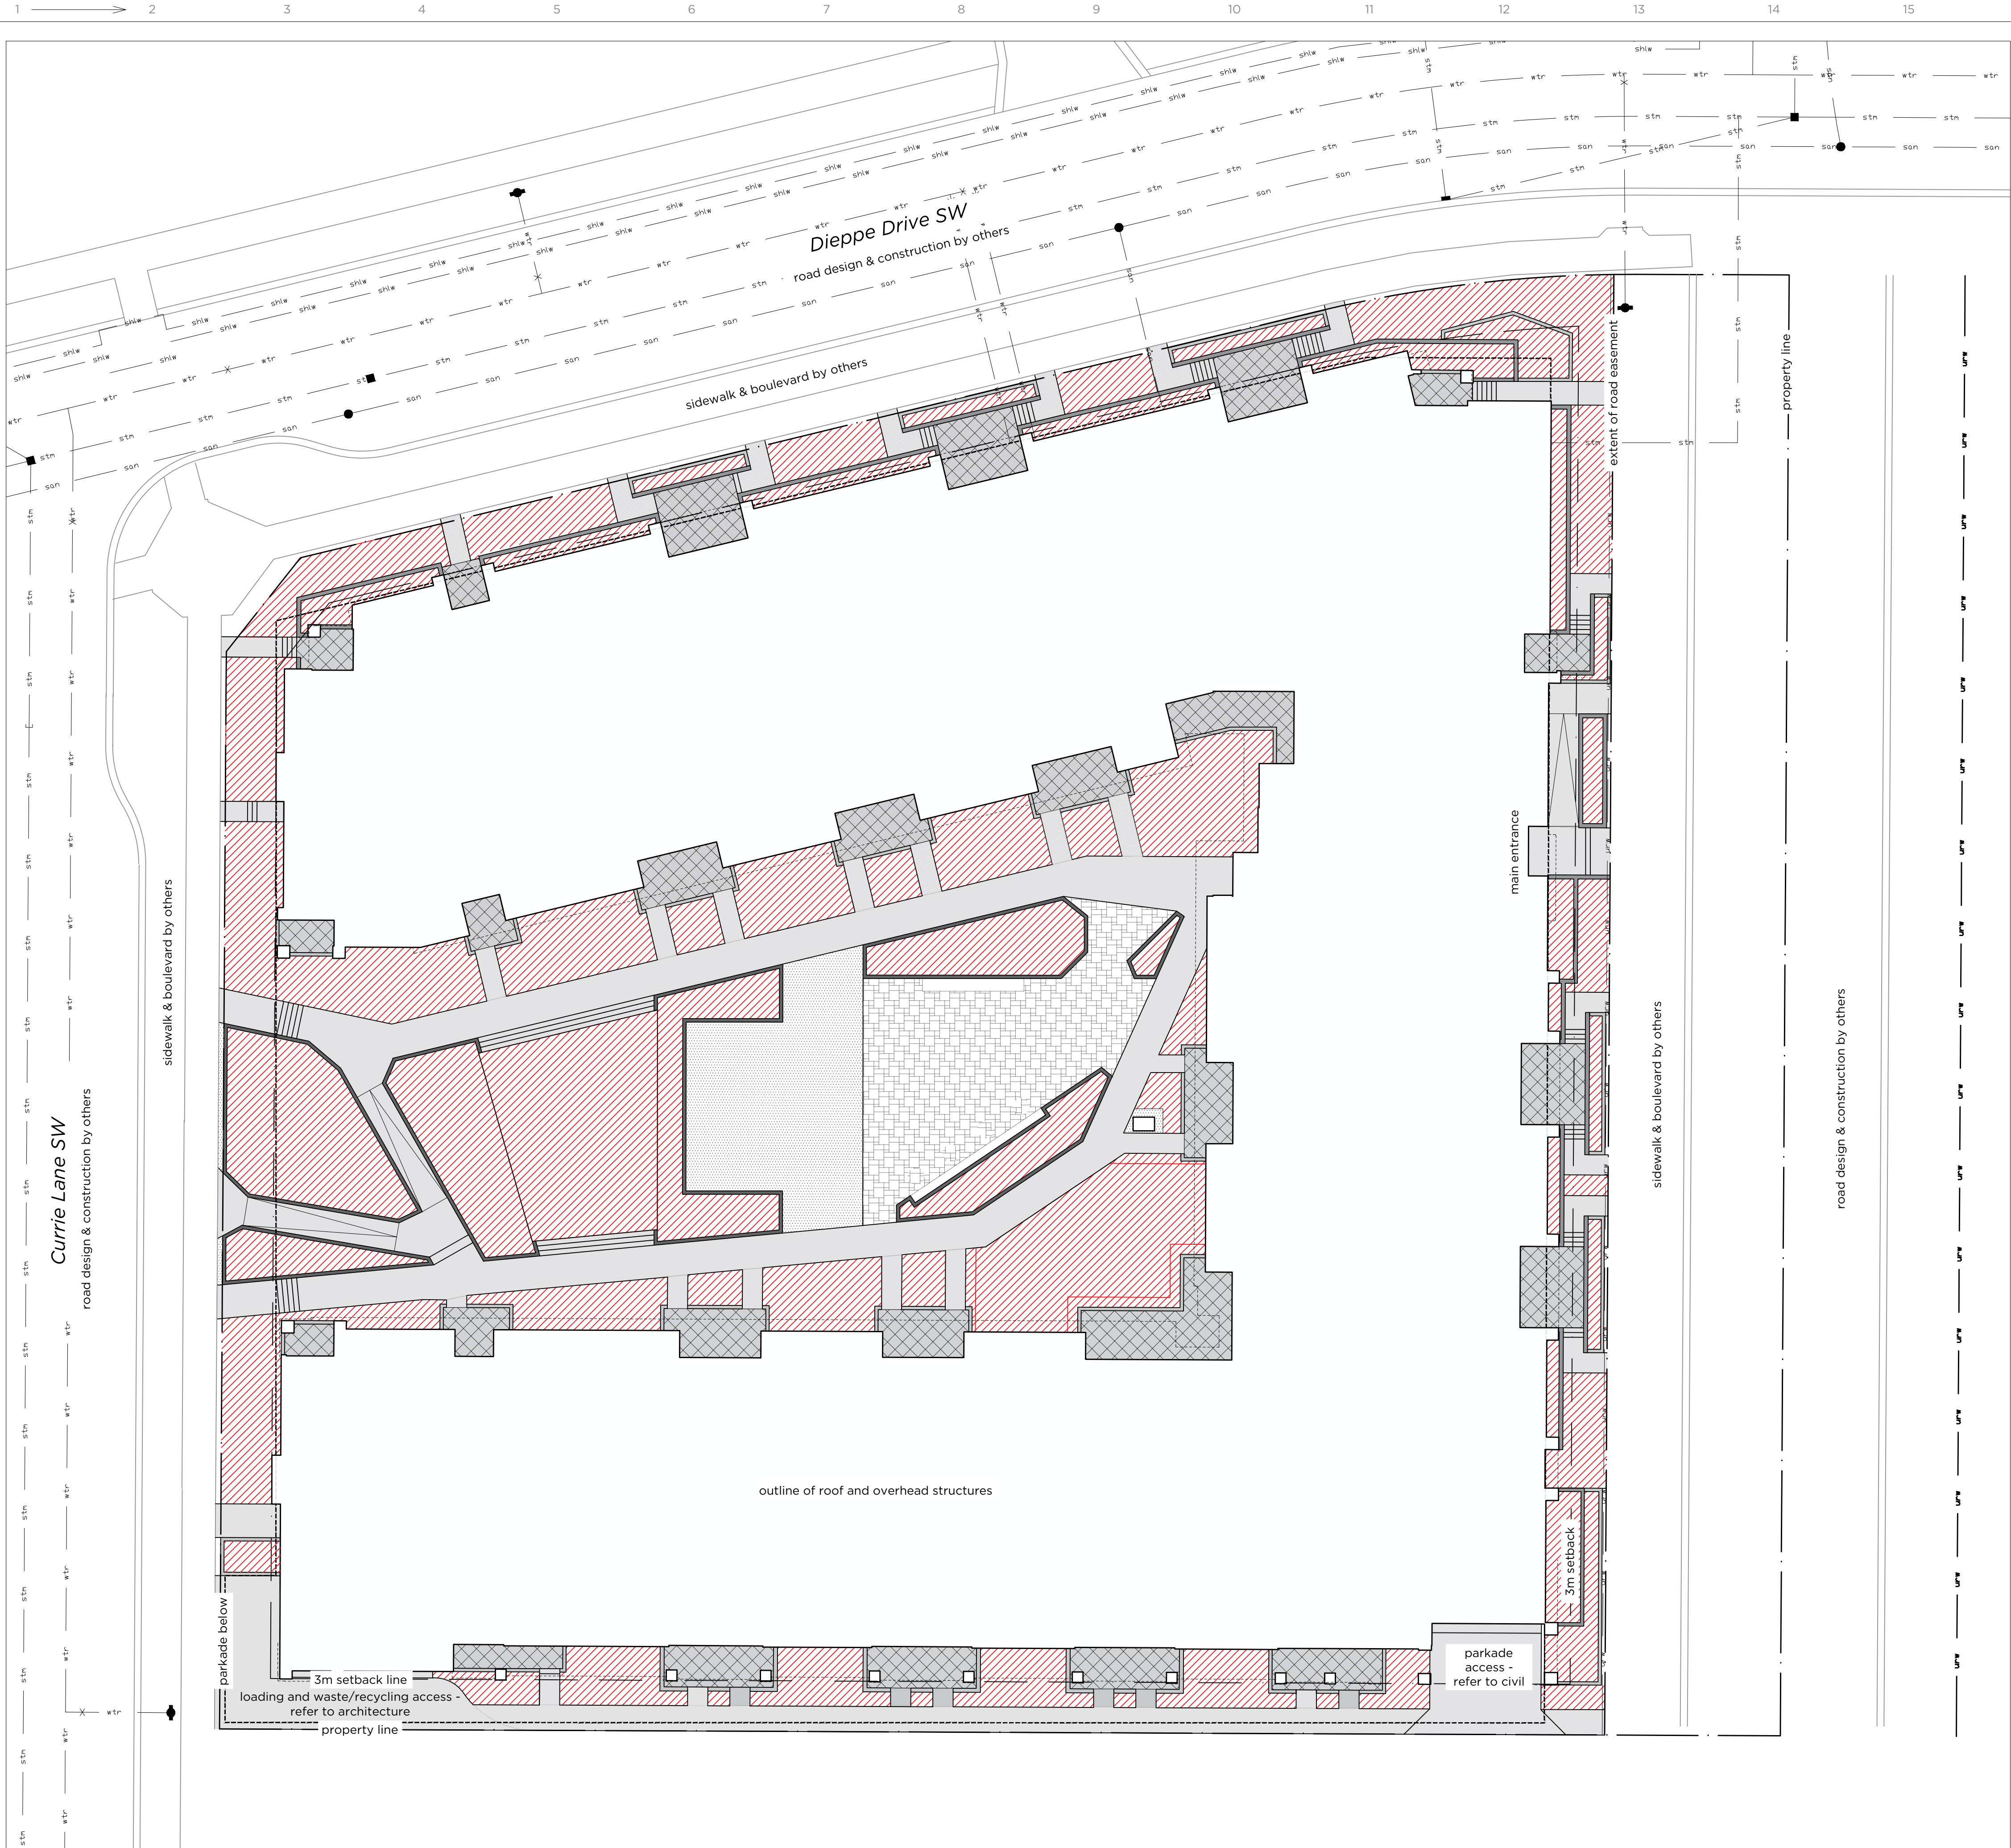

Landscape Bylaw Calculations

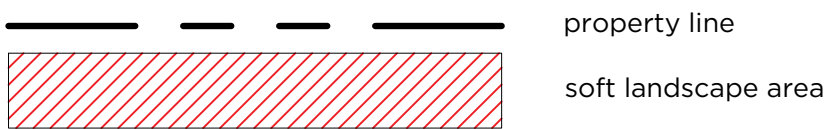

Landscape Bylaw Calculations

landscape area calculations are based on the city of Calgary land-use bylaw 159D2016 In Direct Control District (DC).

REQUIREMENT SUMMARY

- A minimum of 25.0 per cent of the area of the parcel must be a landscaped area.
- Landscaped area provided at grade or below 36.0 metres above grade may be credited towards the landscaped area requirement.
- Any trees or shrubs provided in satisfaction of the landscaped area requirement must be of a species capable of healthy growth in Calgary and must conform to the standards of the Canadian Nursery Landscape Association.

AREA CALCULATIONS

- total parcel area = 6,424 m²
- total landscape area = 3,091 m²
- total landscape area at grade = 3,091 m²
- total hardscape area = 1,624 m²
- total softscape area = 1,467 m²

landscape area percent per parcel area:
(3,091 m² / 6,424 m²) x 100 = 48%

TOTAL PLANTING PROVIDED

- coniferous trees = 14
- 3.0 m ht = 14
- 2.0 m ht = 0
- deciduous trees = 58
- 75 mm caliper = 43
- 50 mm caliper = 15
- shrubs = 282
- ornamental grasses = 724

General Notes

1. site plan prepared using information provided by Casola Koppe Architecture 2025-11-03 and Veritas Development Solutions 2025-11-04.
2. contractor is responsible for locating utilities and protecting same from damage during construction. contact Alberta One call at 1-800-242-3447. commencement of work indicates completion of utility locates.
3. all drawings are property of landscape architect. site clean-up is incidental to the work. the contractor shall report any discrepancies between the site conditions shown and to those existing at the time of construction to the owner's representative.
4. if discrepancies exist between drawings, the largest scale shall be taken as correct. final interpretation belongs to the landscape architect.
5. contractor to coordinate and attend all inspections and approvals required by the owner.
6. all drawings are metric unless otherwise noted.
7. all layouts shall be approved on site by landscape architect prior to construction. contractor to notify owner's representative minimum 72 hours prior.
8. contractor shall refer to related disciplines as indicated on plan's where applicable.
9. all soft landscape areas are to be sloped to ensure positive drainage away from structures. u.n.o. disturbance outside limit of construction line to repaired to the satisfaction of the owner's representative.
11. refer to civil engineering drawings for grading information.

Irrigation Note

1. All soft surfaced landscaped areas must be irrigated by an underground irrigation system.

NOT FOR CONSTRUCTION



issue / revision	date	no.
issued for DP review	25/09/17	1
reissued for DP review	25/10/04	2
reissued for DP review	25/11/28	3

project	Currie Barracks 220 Dieppe Drive SW
---------	--


drawn	checked	approved
EB	EB	JS

project #	date
25.0001	25/11/28

drawing	Bylaw Plan
---------	------------

N ↑	sheet
	DP-L0

P:\0 - Residential\25 0001 Mancal Currie Street Residential\02 Drawings\03 Schematic Design\25.10.14 - 220 Dieppe Dr_Landscape.dwg
emma.b
M
L
K
J
I
H
G
F
E
D
C
B
A

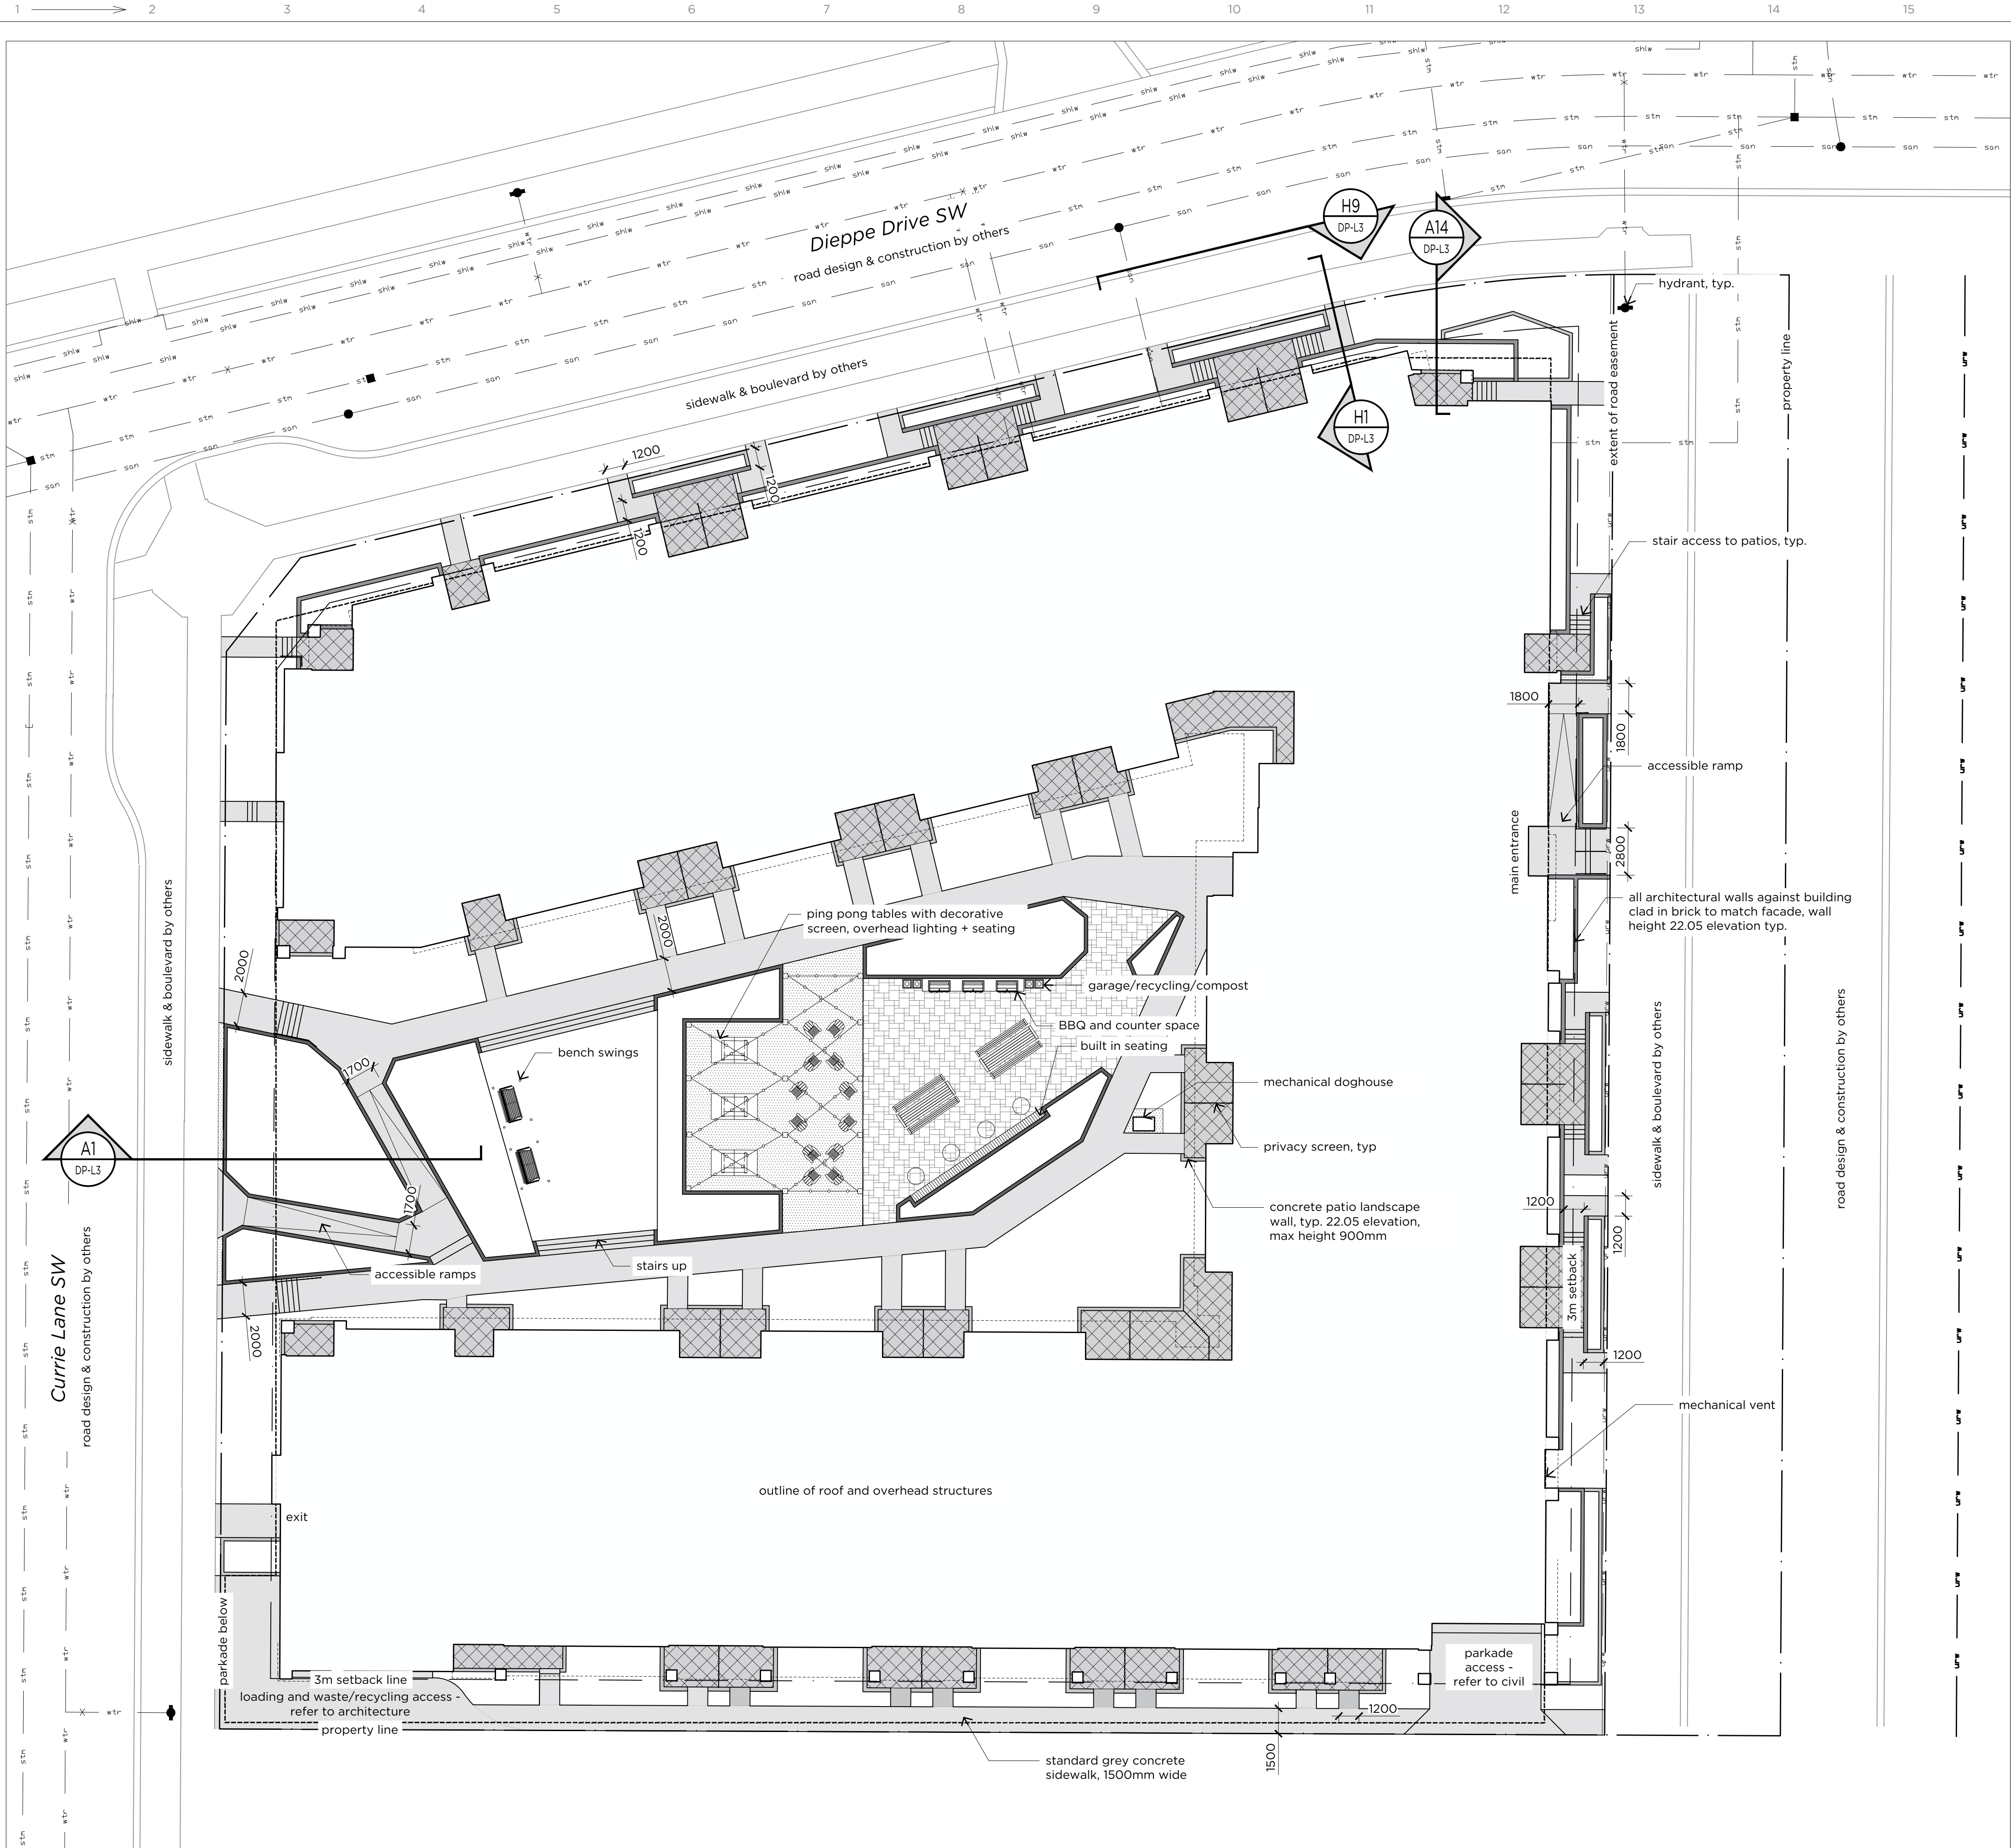

Legend

- Decorative paver, colour: neutral tones and/or brick tone
- Decorative concrete, finish TBD, colour: grey
- Standard concrete, broom finish, colour: grey

Materials Imagery

- saw cut, broom finish, grey concrete
- fluted concrete wall relief
- stone pavers in amenity spaces

General Notes

- site plan prepared using information provided by Casola Koppe Architecture 2025-11-03 and Veritas Development Solutions 2025-11-04.
- contractor is responsible for locating utilities and protecting same from damage during construction. contact Alberta One call at 1-800-242-3447. commencement of work indicates completion of utility locates.
- all drawings are property of landscape architect. site clean-up is incidental to the work. the contractor shall report any discrepancies between the site conditions shown and to those existing at the time of construction to the owner's representative.
- if discrepancies exist between drawings, the largest scale shall be taken as correct. final interpretation belongs to the landscape architect.
- contractor to coordinate and attend all inspections and approvals required by the owner.
- all drawings are metric unless otherwise noted.
- all layouts shall be approved on site by landscape architect prior to construction. contractor to notify owner's representative minimum 72 hours prior.
- contractor shall refer to related disciplines as indicated on plan's where applicable.
- all soft landscape areas are to be sloped to ensure positive drainage away from structures. u.n.o. disturbance outside limit of construction line to repaired to the satisfaction of the owner's representative.
- refer to civil engineering drawings for grading information.

Irrigation Note

- All soft surfaced landscaped areas must be irrigated by an underground irrigation system.

NOT FOR CONSTRUCTION



issue / revision	date	no.
issued for DP review	25/09/17	1
reissued for DP review	25/10/04	2
reissued for DP review	25/11/28	3

project
Currie Barracks
220 Dieppe Drive SW

drawn EB	checked EB	approved JS
-------------	---------------	----------------


project # 25.0001	date 25/11/28
----------------------	------------------

drawing
Layout Plan

N ↑	sheet DP-L1
--------	----------------

A1 Landscape Plan
DP-L1 Scale 1:200

P:\0 - Residential\25 0001 Mancal Currie Street Residential\02 Drawings\03 Schematic Design\25.10.14 - 220 Dieppe Dr Landscape.dwg
emma.b
M
L
K
J
H
G
F
E
D
C
B
A

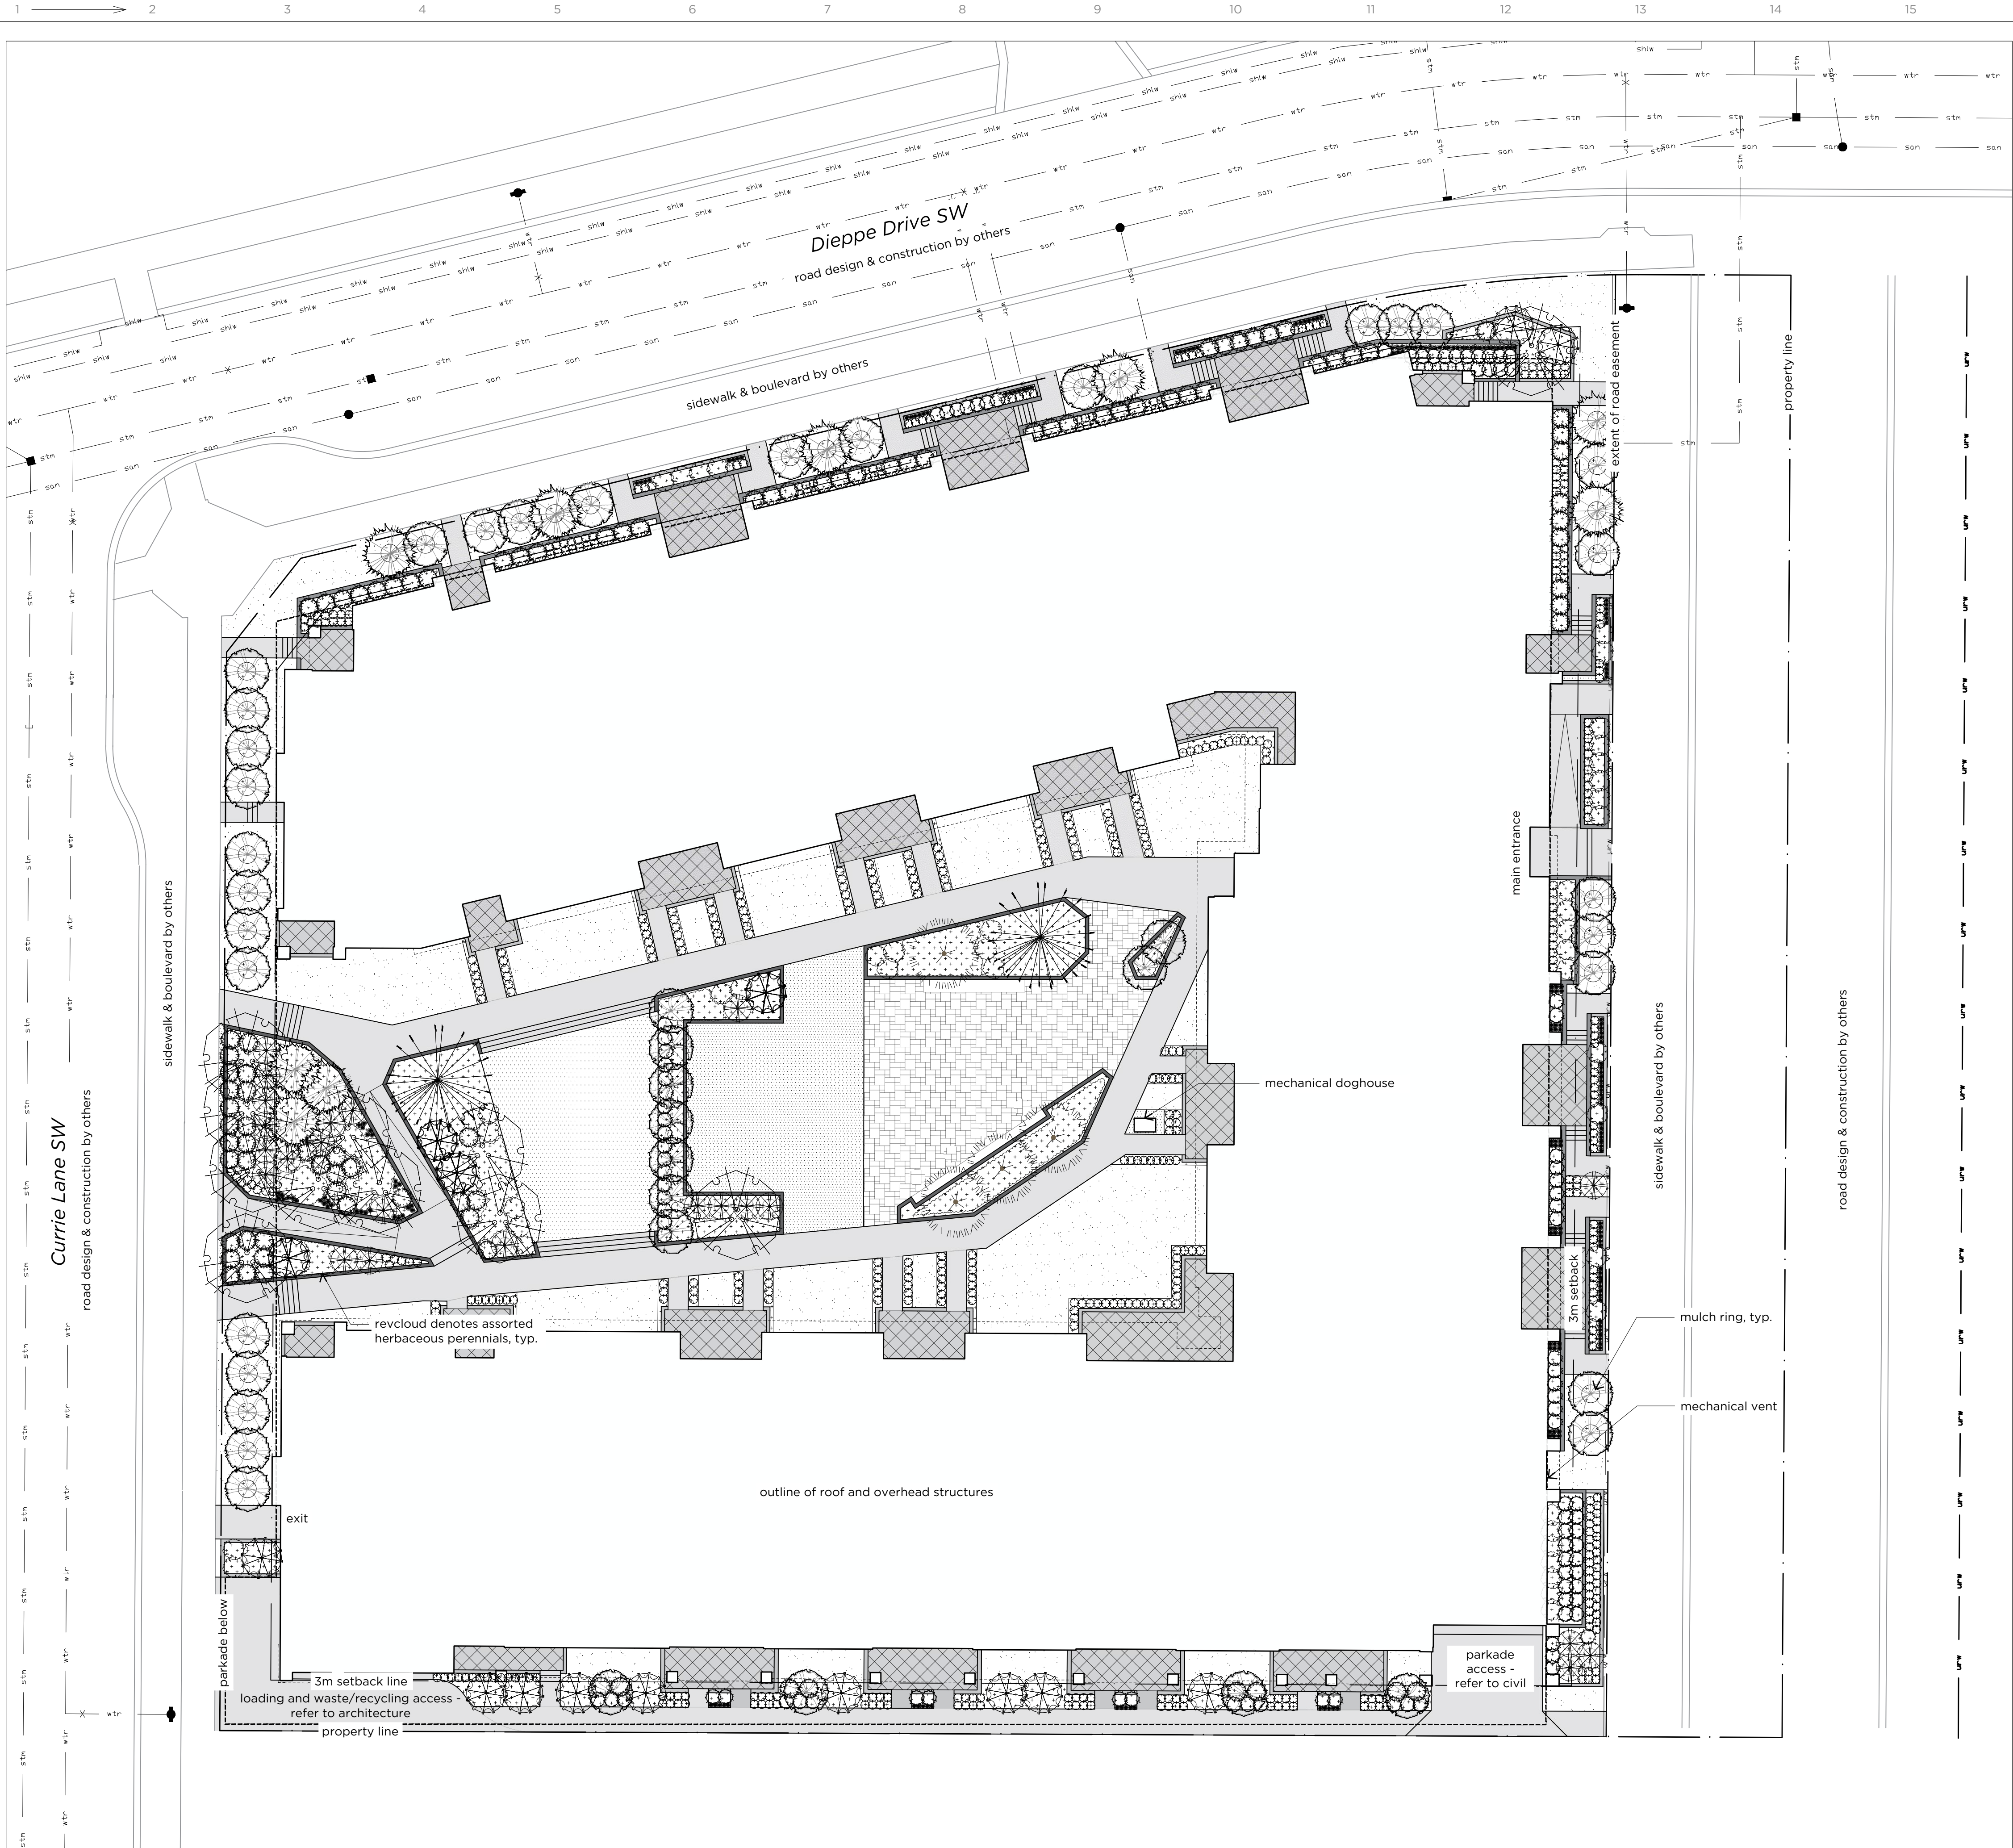

A1 Landscape Plan
DP-L2 Scale 1:200

Legend

	Sod over 300mm min depth soil
	75mm depth shredded mulch over 600mm min soil (shrubs) or 1200mm min soil (trees)
	Manicured sod over 300mm min depth soil

Tree Planting Schedule

	code	botanical / common name	qty	hght	sprd	calp	root	spcg
Trees	gltrh	<i>gleditsia triacanthos 'harve'</i> northern lights honey locust	4	12m	9m	50mm	90cm	shown
	lasi	<i>larix sibirica</i> siberian larch	2	6m	3m	3m	90cm	shown
	piun	<i>pinus uncinata</i> mountain pine	12	4m	2m	3m	90cm	shown
	potrc	<i>populus tremuloides 'clump'</i> trembling aspen (clump)	11	15m	9m	50mm	90cm	shown
	prnip	<i>prunus nigra 'princess kay'</i> princess kay plum	43	4m	2m	75mm	90cm	shown

Shrub Planting Schedule

	code	botanical / common name	qty	hght	sprd	pot	spcg
Shrubs	bethb	<i>berberis thunbergii 'bailone'</i> ruby carousel barberry	96	1m	1m	#5	shown
	jusa	<i>juniperus sabina</i> savin juniper	23	1.2m	1.8m	#5	shown
	pimu	<i>pinus mugo</i> mugo pine	15	4m	3m	#5	shown
	romb	<i>rosa 'morden blush'</i> morden blush rose	53	0.8m	0.8m	#5	shown
	syal	<i>symphoricarpos albus</i> snowberry	95	1m	1m	#5	shown

Perennial Planting Schedule

	code	botanical / common name	qty	hght	sprd	pot	spcg
Perennials	caaca	<i>calamagrostis x acutiflora 'avalanche'</i> avalanche reed grass	517	1.2m	0.5m	#2	shown
	fegle	<i>festuca glauca 'elijah blue'</i> elijah blue fescue	207	0.3m	0.3m	#2	shown

Symbols Legend

CONIFER SHRUBS	
	savin juniper / <i>Juniperus sabina</i>
	mugo pine / <i>Pinus mugo</i>
DECIDUOUS SHRUBS	
	ruby carousel barberry / <i>Berberis thunbergii 'Bailone'</i>
	snowberry / <i>Symphoricarpos albus</i>
	morden blush rose / <i>Rosa 'Morden Blush'</i>
CONIFER TREES	
	mountain pine / <i>Pinus uncinata</i>
	siberian larch / <i>Larix sibirica</i>
DECIDUOUS TREES	
	princess kay plum / <i>Prunus nigra 'Princess Kay'</i>
	northern lights honey locust / <i>Gleditsia triacanthos 'Harve'</i>
	trembling aspen (clump) / <i>Populus tremuloides 'Clump'</i>
ORNAMENTAL GRASSES	
	elijah blue fescue / <i>Festuca glauca 'Elijah Blue'</i>
	avalanche feather reed grass / <i>Calamagrostis acutiflora 'Avalanche'</i>

General Notes

- site plan prepared using information provided by Casola Koppe Architecture 2025-11-03 and Veritas Development Solutions 2025-11-04.
- contractor is responsible for locating utilities and protecting same from damage during construction. contact Alberta One call at 1-800-242-3447. commencement of work indicates completion of utility locates.
- all drawings are property of landscape architect. site clean-up is incidental to the work. the contractor shall report any discrepancies between the site conditions shown and to those existing at the time of construction to the owner's representative.
- if discrepancies exist between drawings, the largest scale shall be taken as correct. final interpretation belongs to the landscape architect.
- contractor to coordinate and attend all inspections and approvals required by the owner.
- all drawings are metric unless otherwise noted.
- all layouts shall be approved on site by landscape architect prior to construction. contractor to notify owner's representative minimum 72 hours prior.
- contractor shall refer to related disciplines as indicated on plan's where applicable.
- all soft landscape areas are to be sloped to ensure positive drainage away from structures. u.n.o.
- disturbance outside limit of construction line to repaired to the satisfaction of the owner's representative.
- refer to civil engineering drawings for grading information.

Irrigation Note

- All soft surfaced landscaped areas must be irrigated by an underground irrigation system.

Planting Note

- Planting species subject to change

NOT FOR CONSTRUCTION



issue / revision	date	no.
issued for DP review	25/09/17	1
reissued for DP review	25/10/04	2
reissued for DP review	25/11/28	3

project
**Currie Barracks
220 Dieppe Drive SW**


drawn EB	checked EB	approved JS
--------------------	----------------------	-----------------------

project # 25.0001	date 25/11/28
-----------------------------	-------------------------


drawing
Planting Plan

	sheet DP-L2
--	-----------------------


P:\0 - Residential\25 0001 Mancal Currie Street Residential\02 Drawings\03 Schematic Design\25.10.14 - 220 Dieppe Dr_Landscape.dwg
emma.b
M
L
K
J
H
G
F
E
D
C
B
A

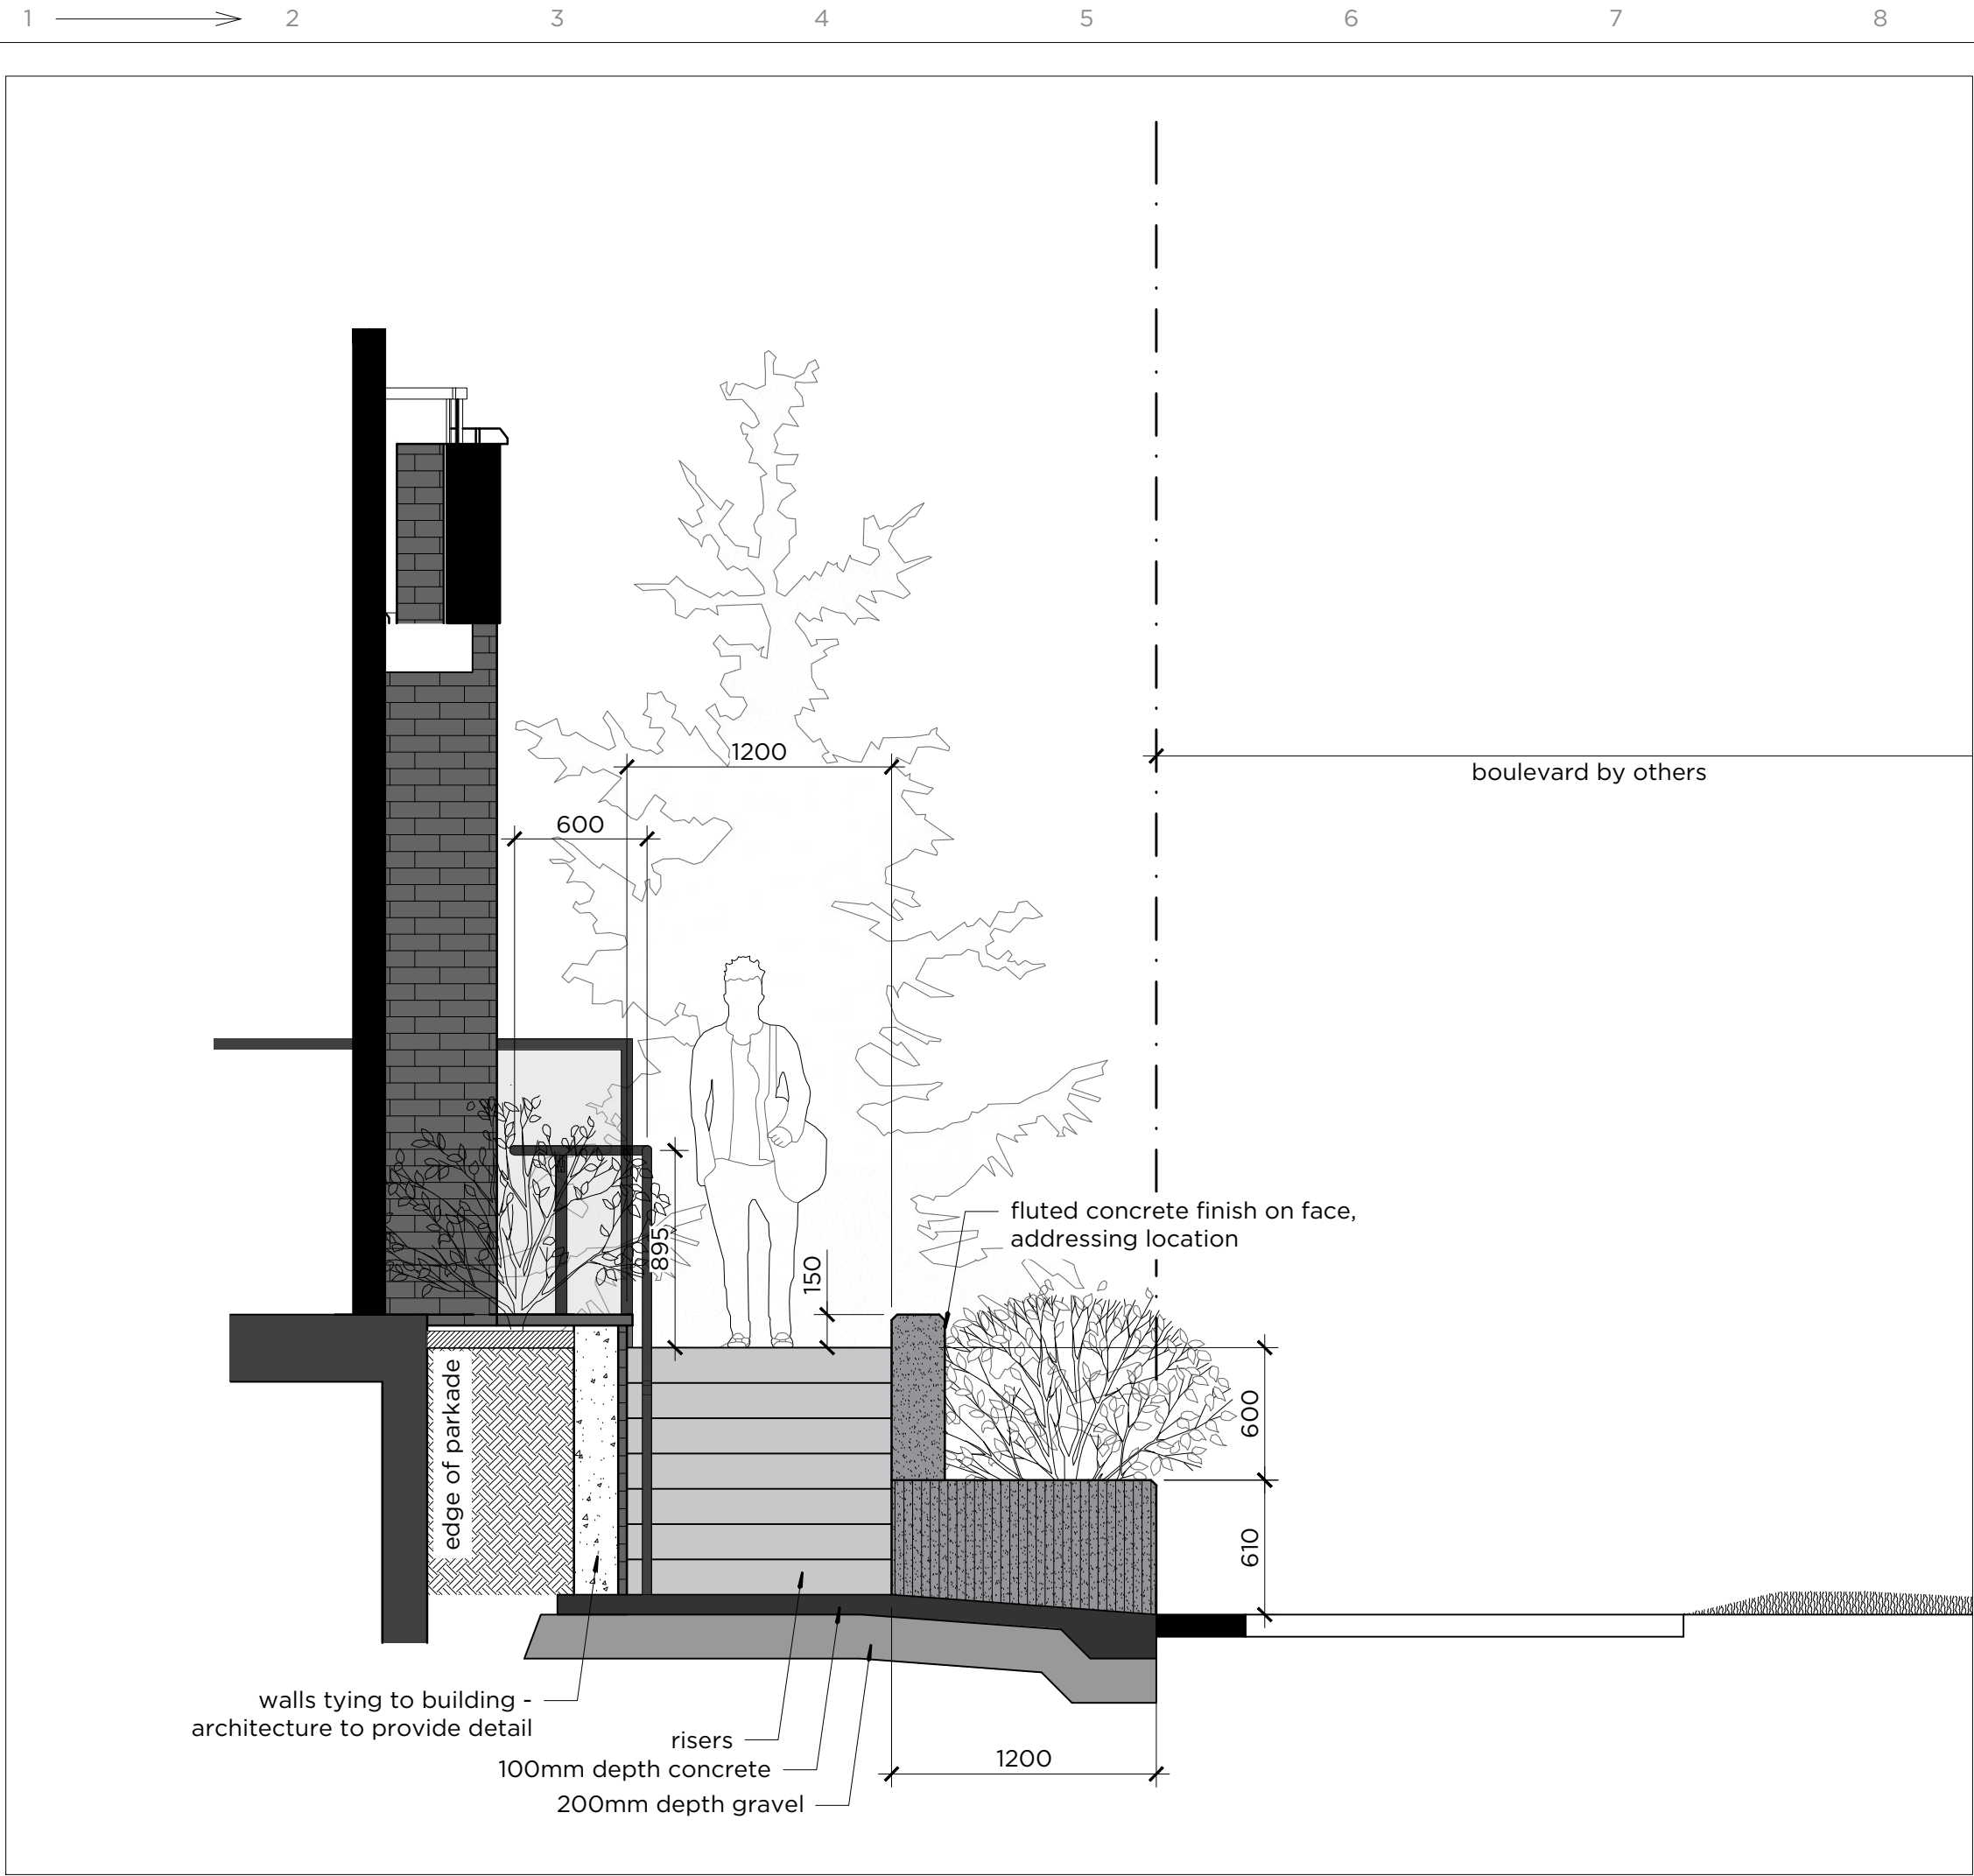


H1 Section B
DP-L3 1:30

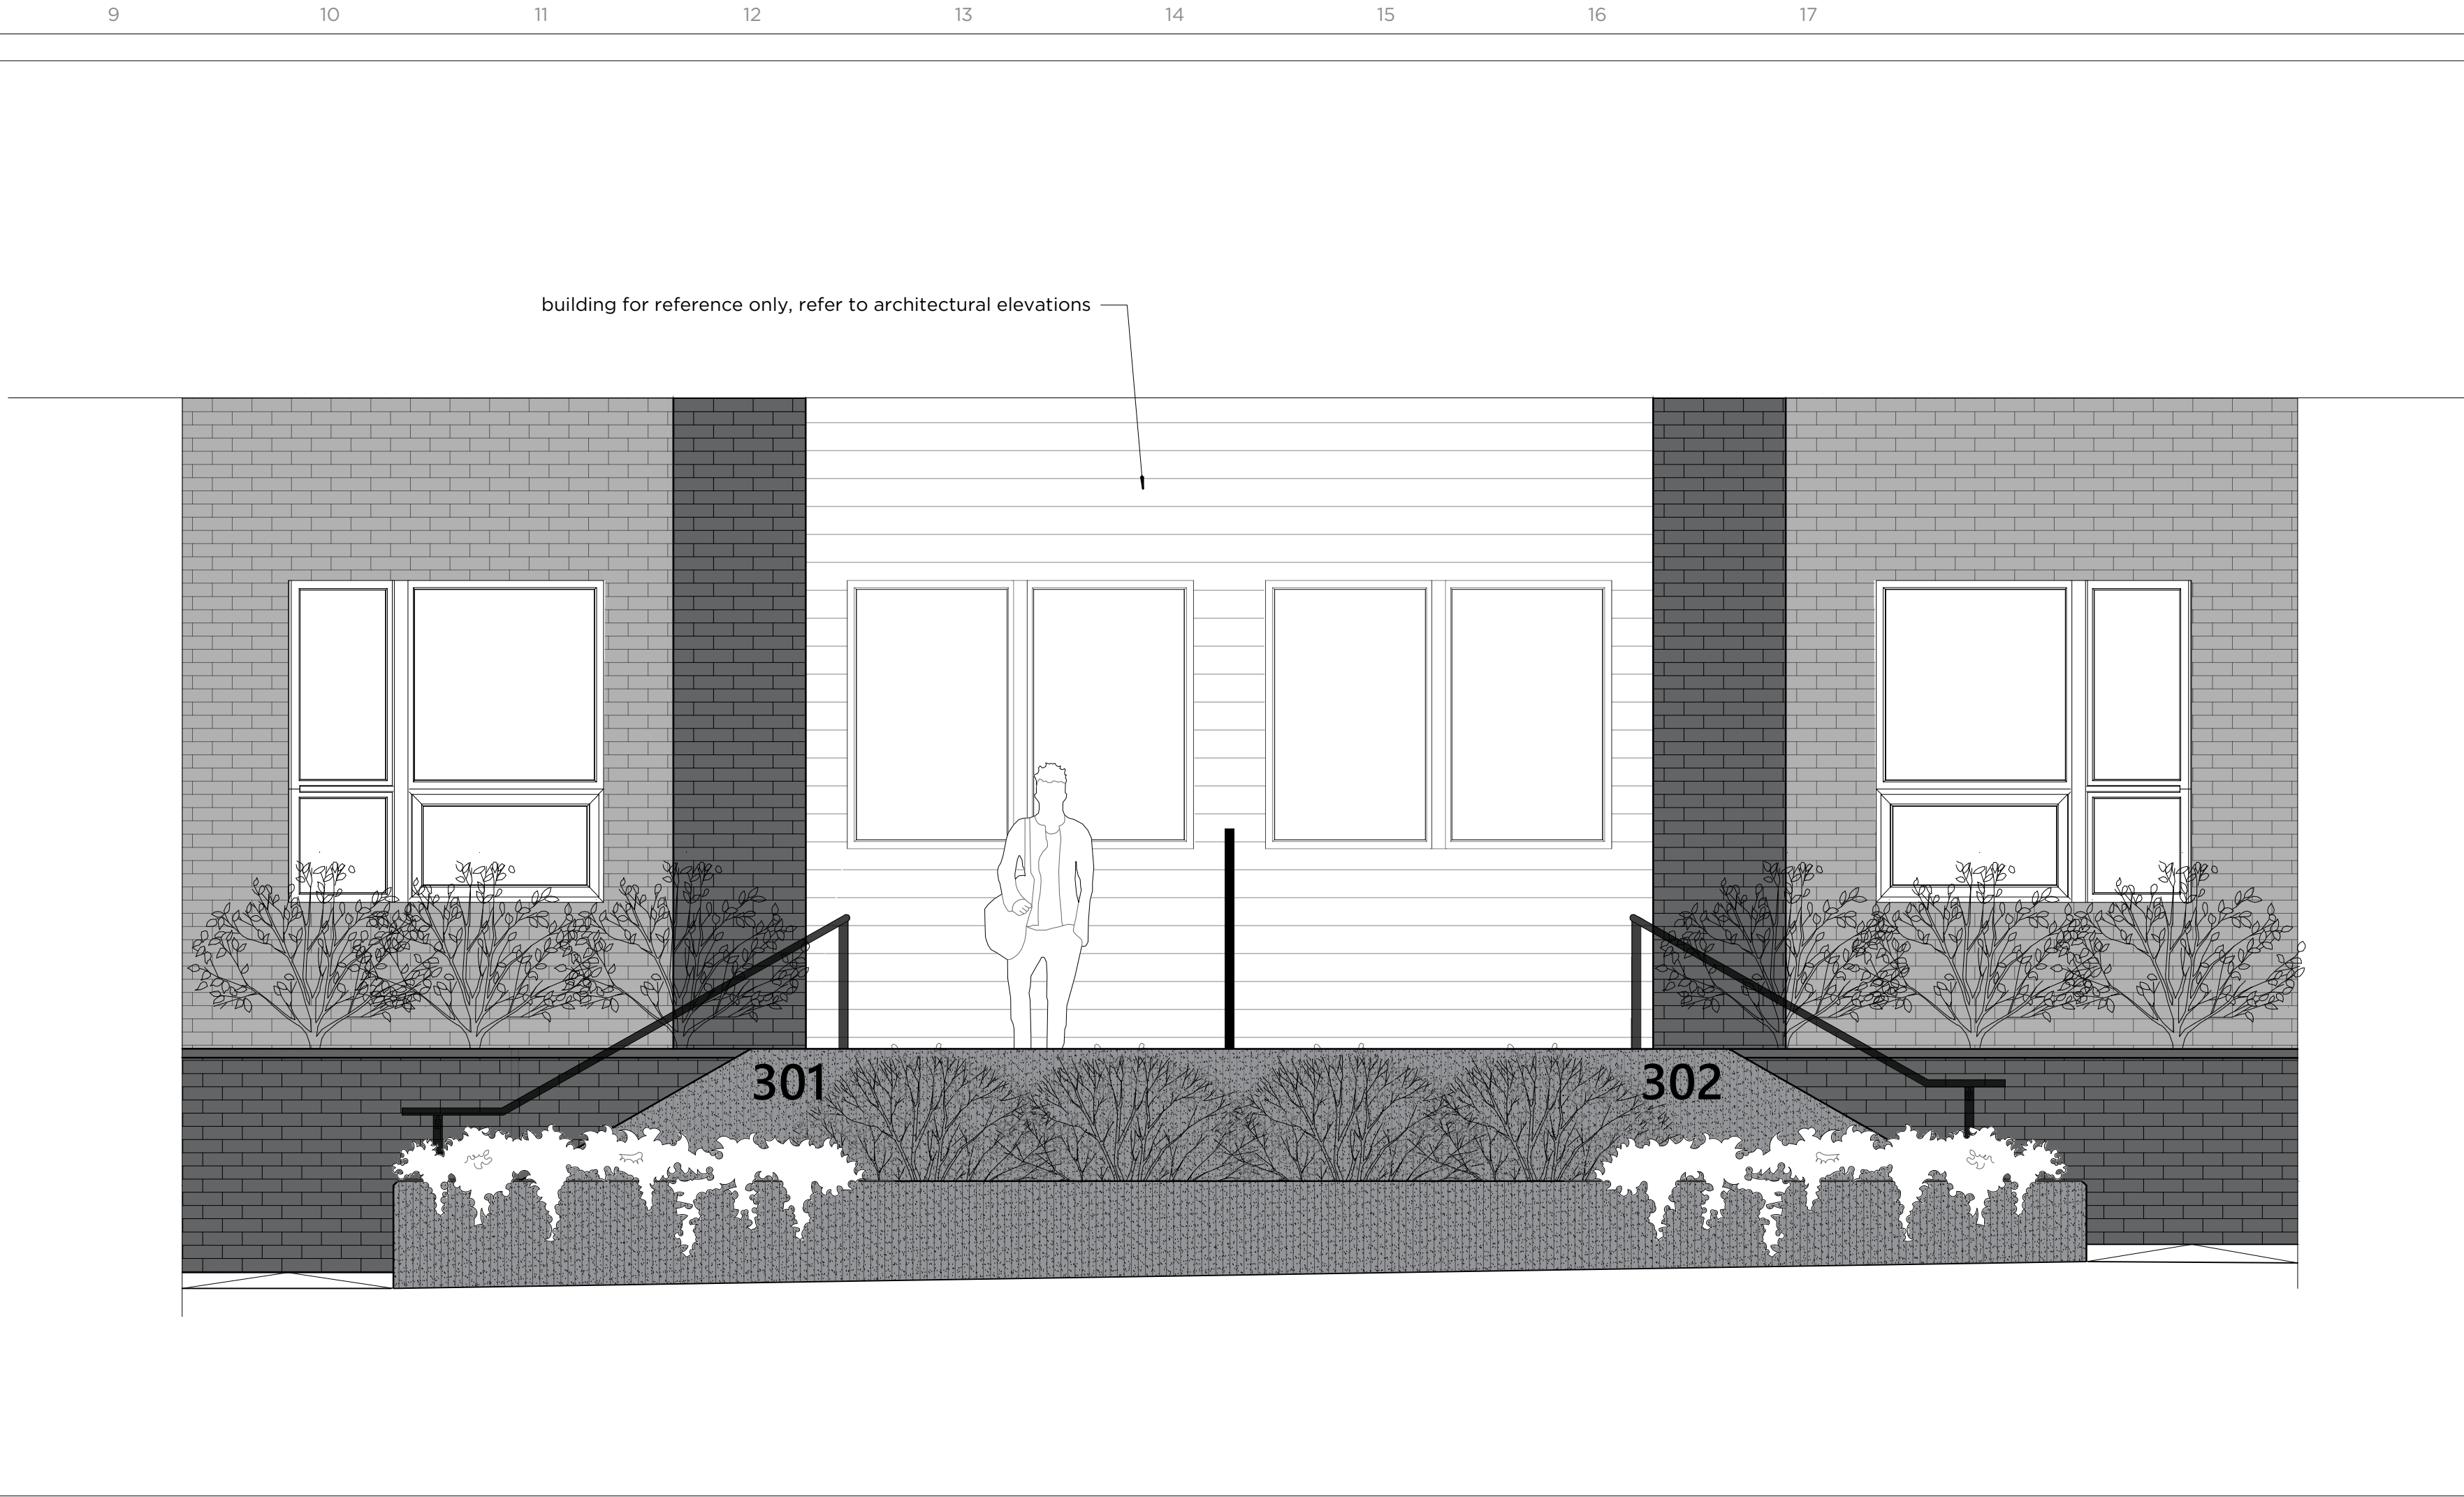

H9 Elevation, Public Facing Patio Interface at Max Height Condition
DP-L3 1:30

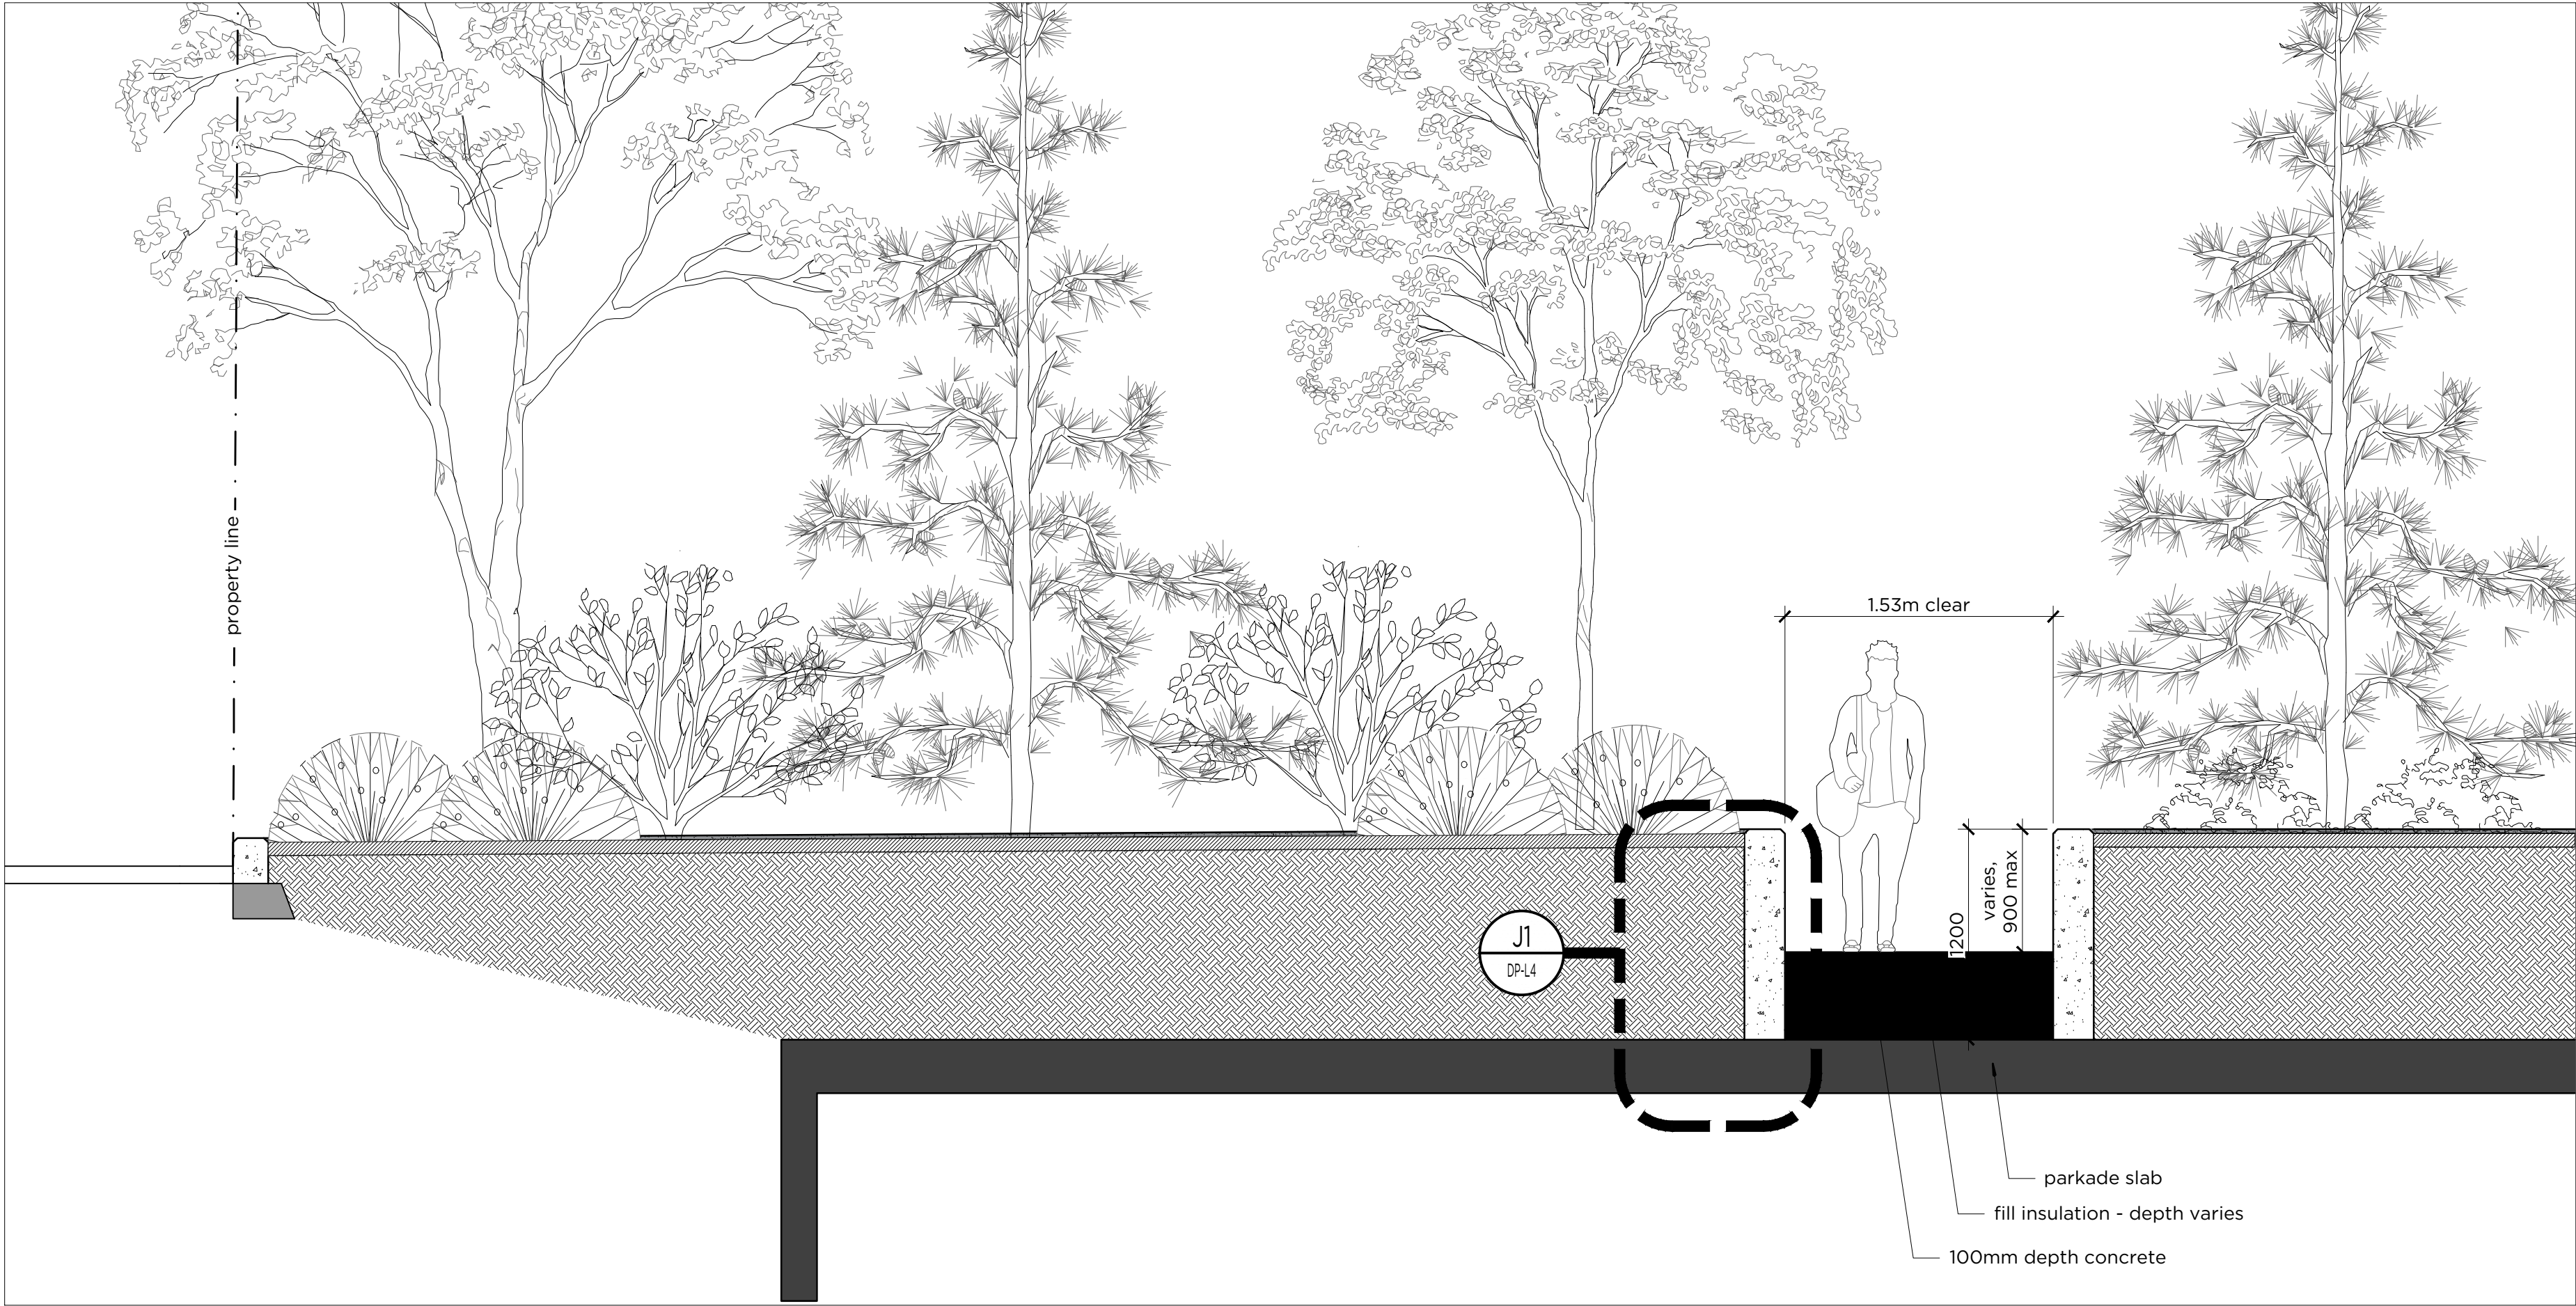

A1 Section A
DP-L3 1:30

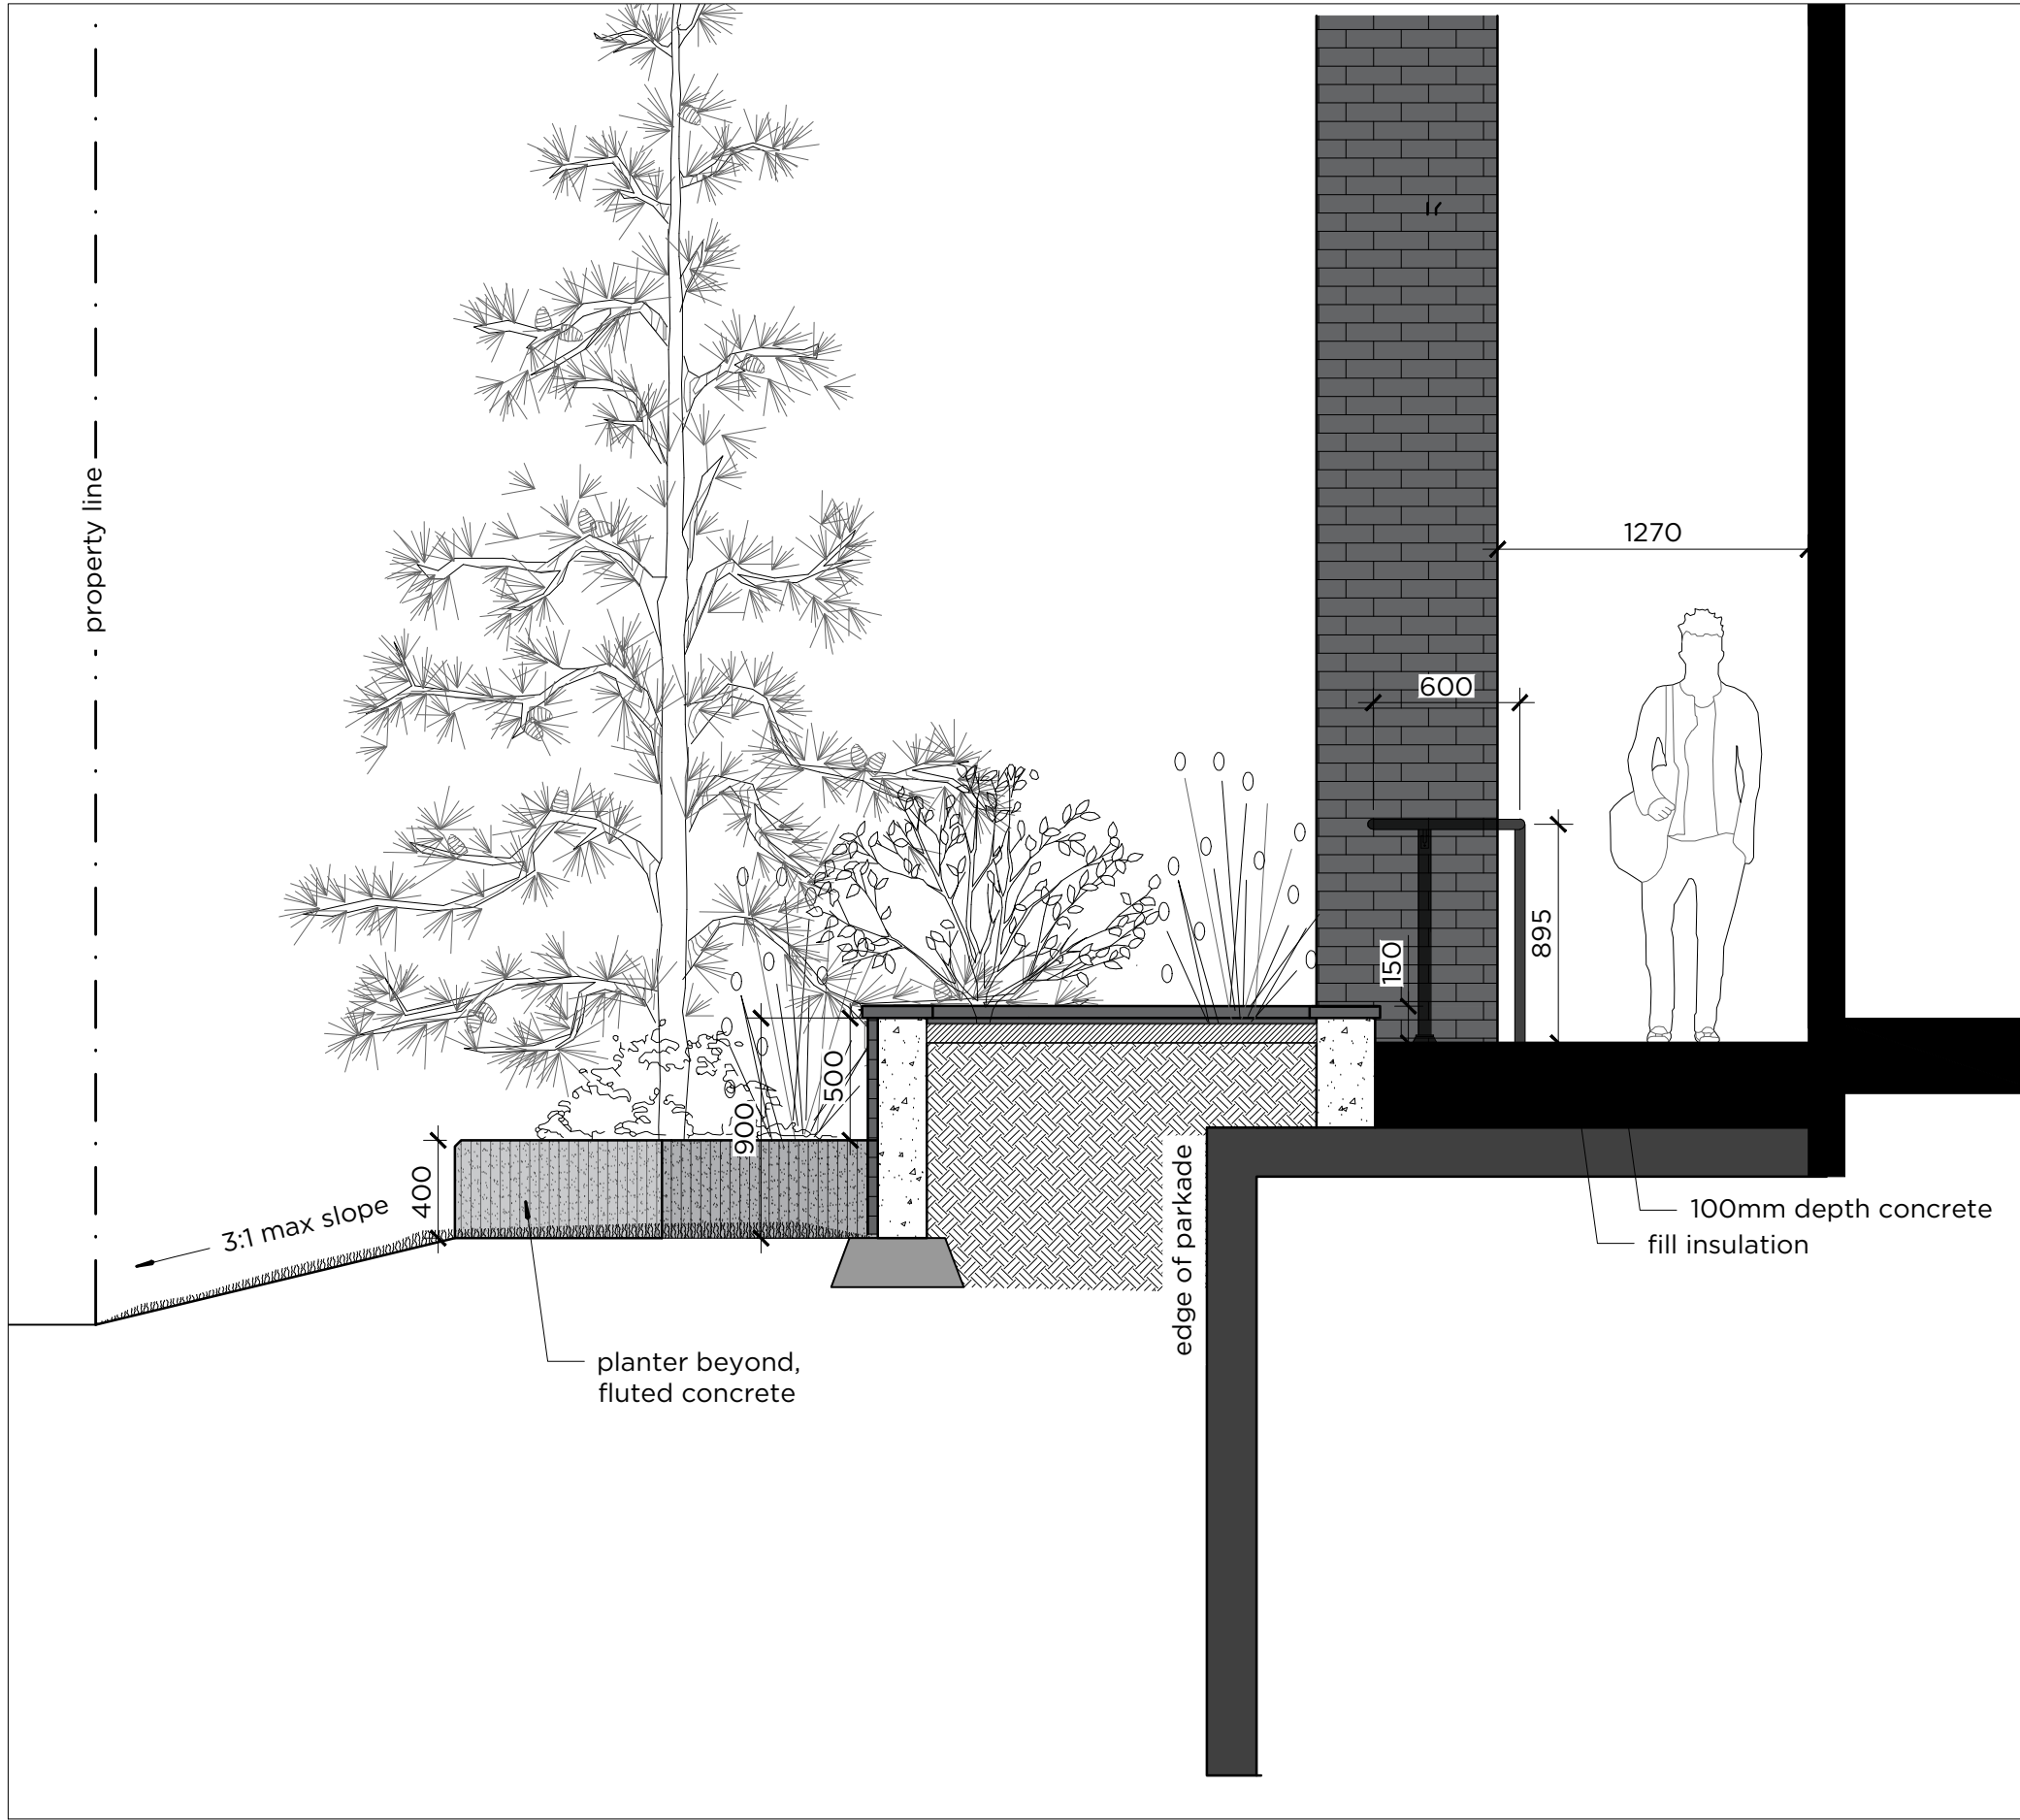

A14 Section C
DP-L3 1:30

General Notes

- site plan prepared using information provided by Casola Koppe Architecture 2025-11-03 and Veritas Development Solutions 2025-11-04.
- contractor is responsible for locating utilities and protecting same from damage during construction. contact Alberta One call at 1-800-242-3447. commencement of work indicates completion of utility locates.
- all drawings are property of landscape architect. site clean-up is incidental to the work. the contractor shall report any discrepancies between the site conditions shown and to those existing at the time of construction to the owner's representative.
- if discrepancies exist between drawings, the largest scale shall be taken as correct. final interpretation belongs to the landscape architect.
- contractor to coordinate and attend all inspections and approvals required by the owner.
- all drawings are metric unless otherwise noted.
- all layouts shall be approved on site by landscape architect prior to construction. contractor to notify owner's representative minimum 72 hours prior.
- contractor shall refer to related disciplines as indicated on plan's where applicable.
- all soft landscape areas are to be sloped to ensure positive drainage away from structures. u.n.o.
- disturbance outside limit of construction line to repaired to the satisfaction of the owner's representative.
- refer to civil engineering drawings for grading information.

Irrigation Note

- All soft surfaced landscaped areas must be irrigated by an underground irrigation system.

NOT FOR CONSTRUCTION



issue / revision	date	no.
issued for DP review	25/09/17	1
reissued for DP review	25/11/04	2
reissued for DP review	25/11/28	3

project	Currie Barracks 220 Dieppe Drive SW
---------	--

drawn	checked	approved
EB	EB	JS

project #	date
25.0001	25/11/04

drawing
Sections and Elevations

sheet
DP-L3



DP-L4	1:20
-------	------



DP-L4	Scale 1:20
-------	------------



DP-L4	Scale 1:20
-------	------------

1. site plan prepared using information provided by Casola Koppe Architecture 2025-11-03 and Veritas Development Solutions 2025-11-04.
2. contractor is responsible for locating utilities and protecting same from damage during construction, contact Casola Koppe at 1-800-242-3447 for more information. work indicates completion of utility locates.
3. all drawings are property of landscape architect. site clean-up is incidental to the work. the contractor shall report any discrepancies between the site conditions shown and to those existing at the time of construction to the owner's representative.
4. if discrepancies exist between drawings, the largest scale shall be taken as correct. final interpretation belongs to the landscape architect.
5. contractor to coordinate and attend all inspections and approvals required by the owner.
6. all drawings are metric unless otherwise noted.
7. all layouts shall be approved on site by landscape architect prior to construction. contractor to notify owner's representative minimum 72 hours prior.
8. contractor shall refer to related disciplines as indicated on plan's where applicable.
9. all soft landscape areas are to be sloped to ensure positive drainage away from structures. u.n.o.
10. disturbances outside limit of construction line to be reported to the satisfaction of the owner's representative.
11. refer to civil engineering drawings for grading information.

1. All soft surfaced landscaped areas must be irrigated by an underground irrigation system.

