


WEST ELEVATION

SCALE: 1:50

EAST ELEVATION

SCALE: 1:50

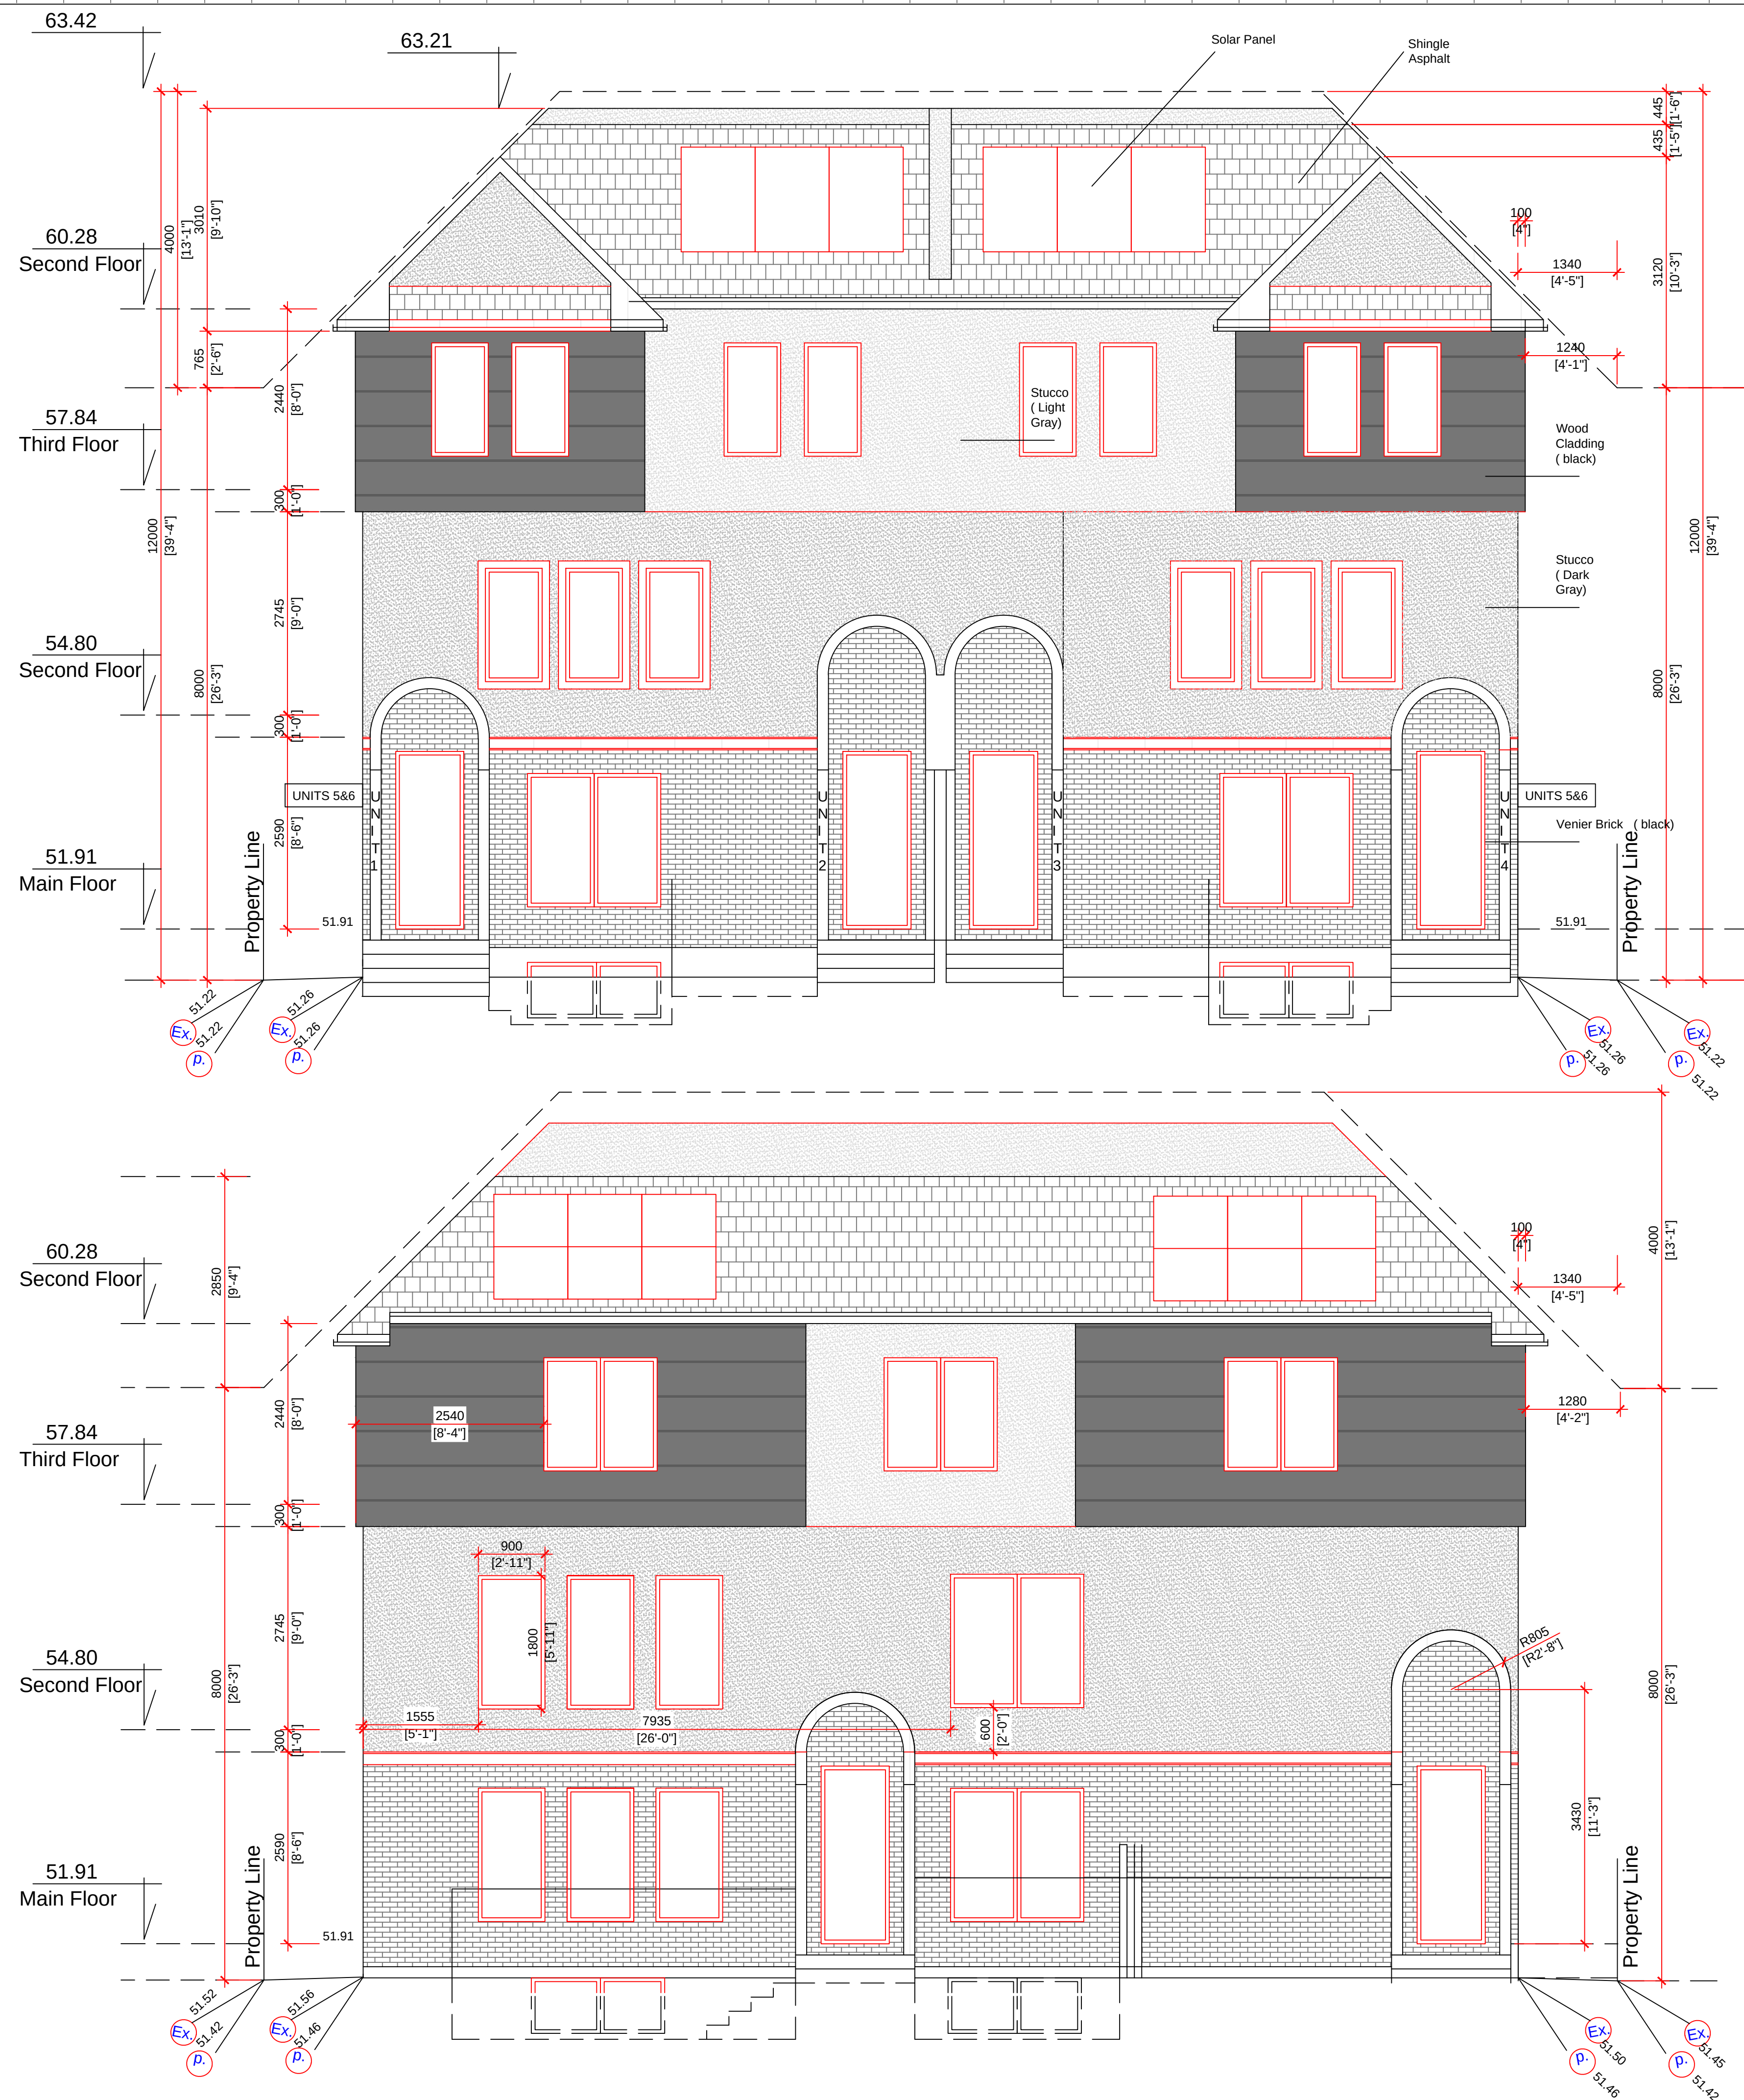

#	Date:	Description:
revisions		

1932 45 Street S.W
CALGARY, AB

Darafzin Design & Development
D.D.D.


Darafzin Design & Development Co.
Ph: (403) 805 9043
Email: darafzindesign@gmail.com
29 Yorkstone Green SW
Calgary Alberta T2X5N2

SHEET TITLE
East and West Elevation

date: June, 2022 sheet number
scale
drawn
checked
A1.05

SOUTH ELEVATION
SCALE: 1/50

NORTH ELEVATION
SCALE: 1/50

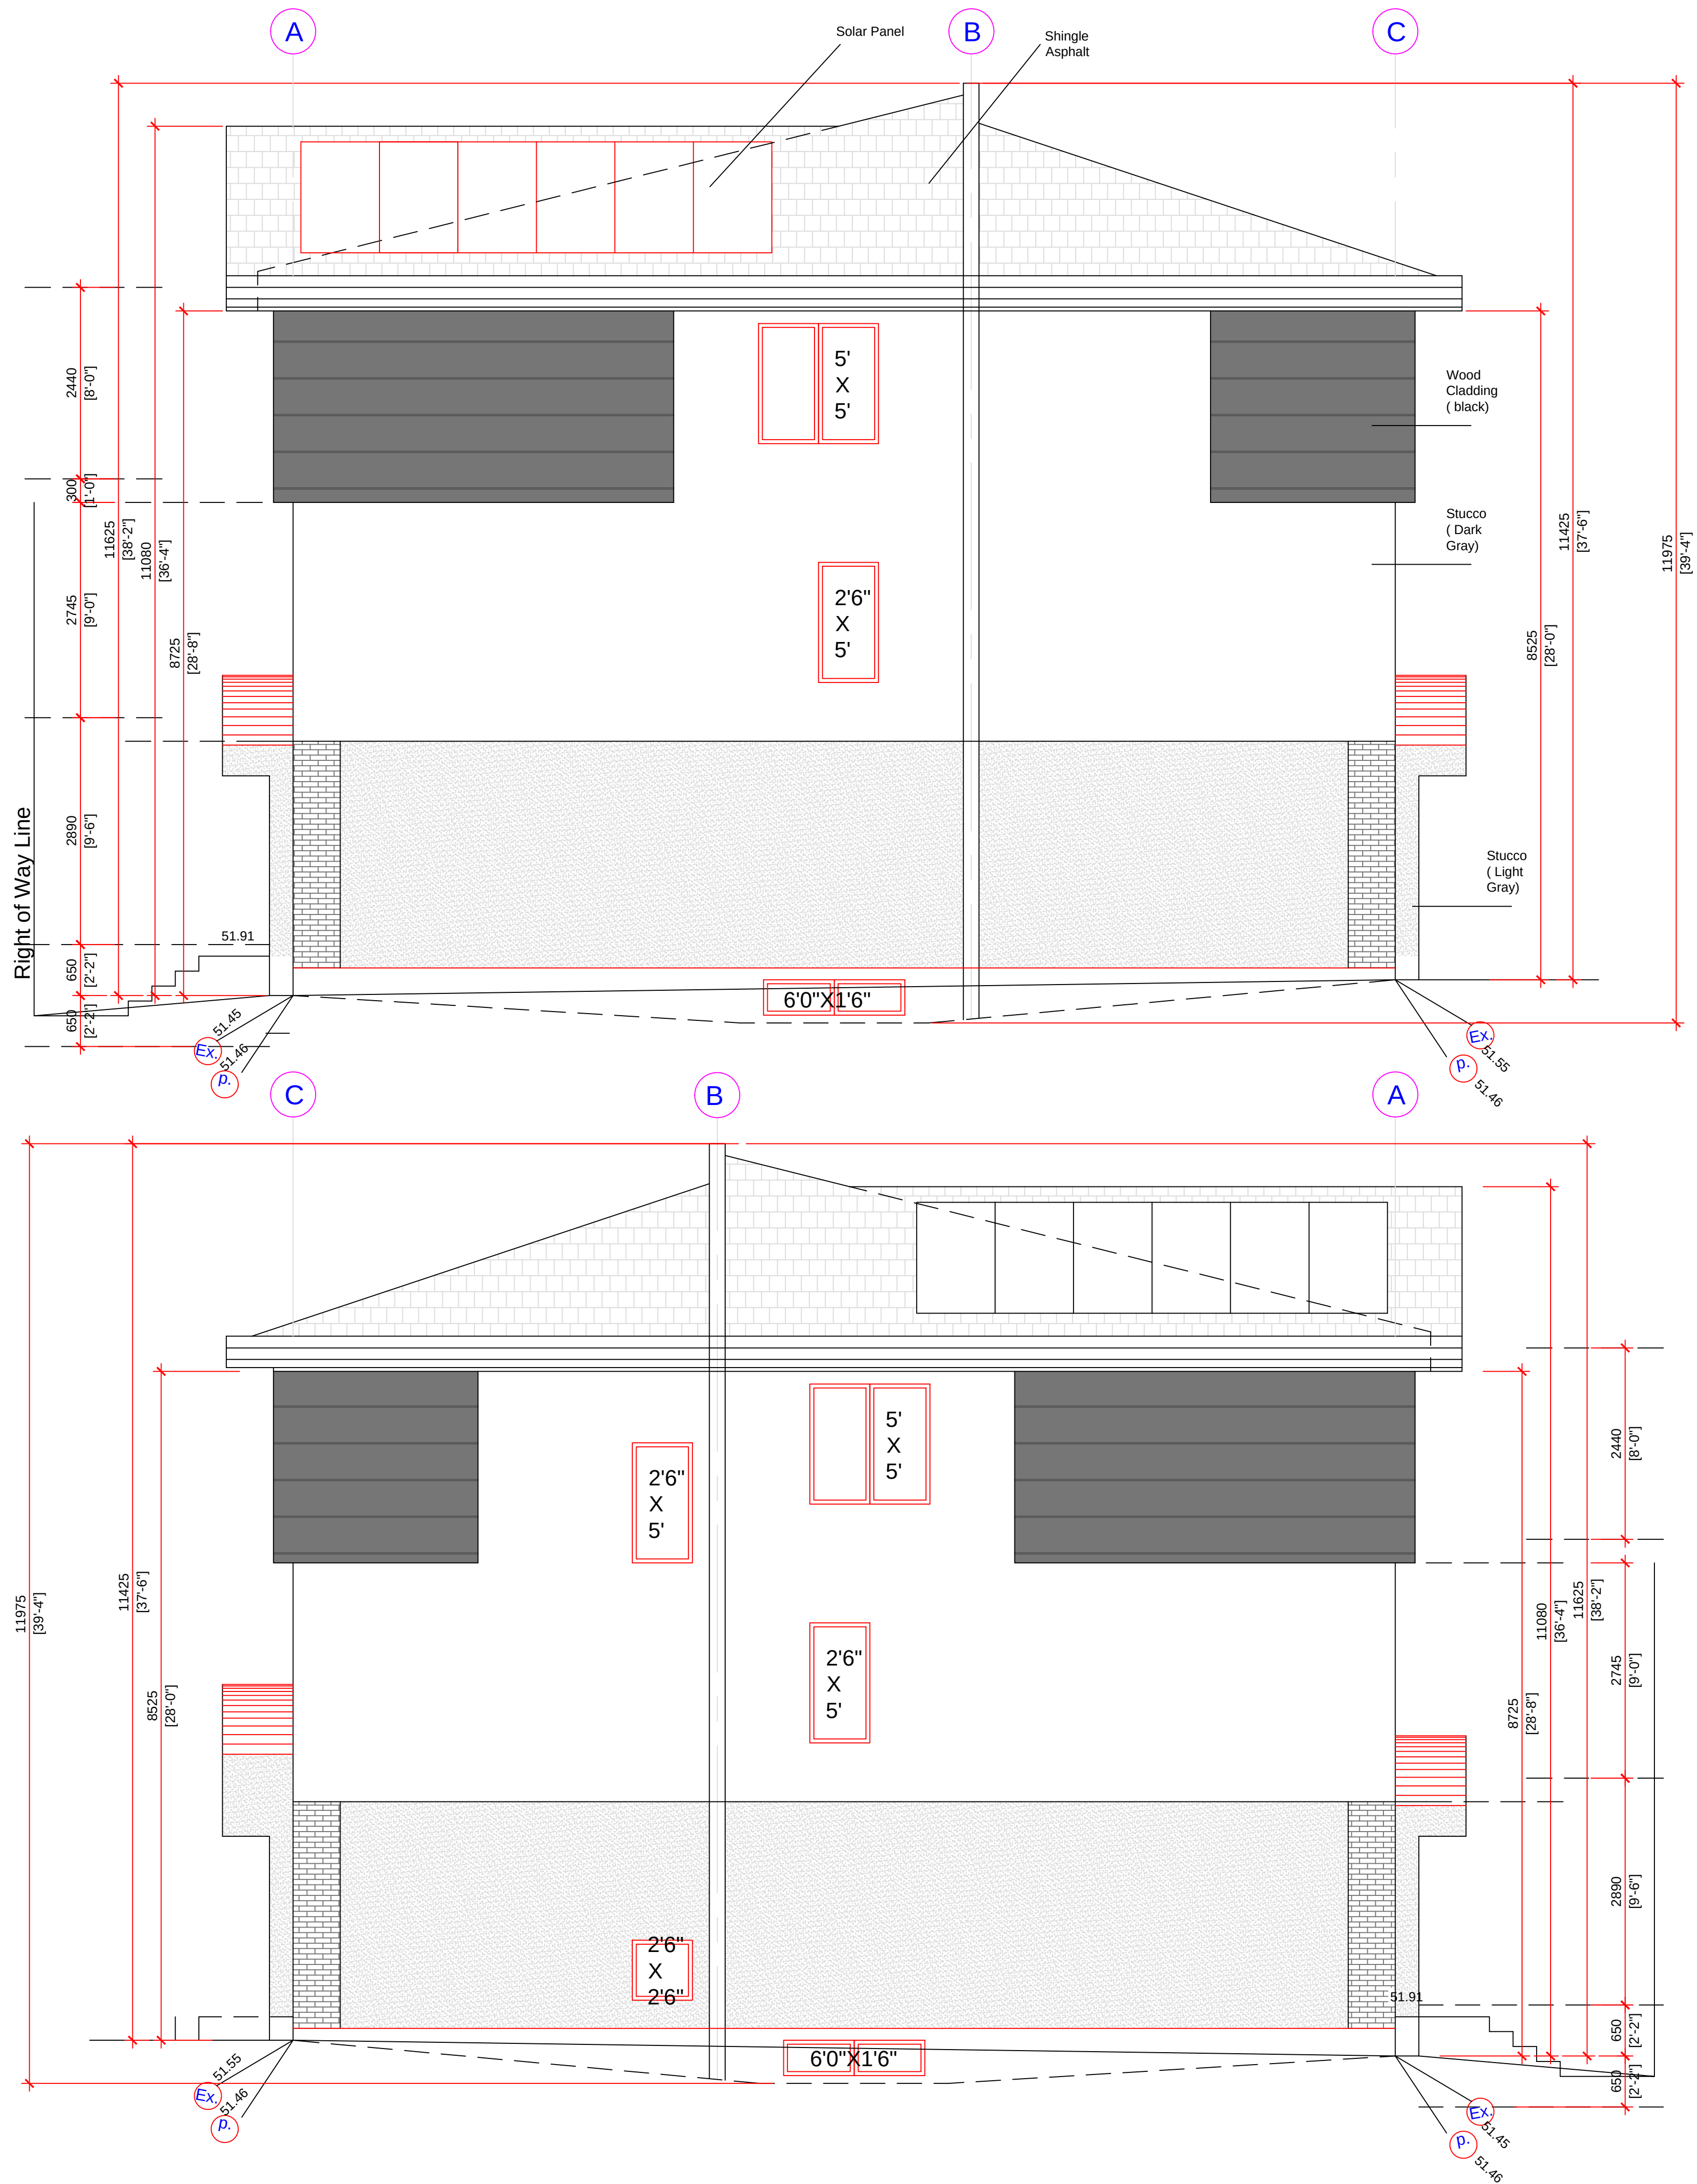

#	Date	Description
1		
2		
1932 45 STREET S.W
CALGARY, AB


Darafzin Design & Development
D.D.D.
Darafzin Design & Development Co.
Ph: (403) 805-9043
Email: darafzindesign@gmail.com
29 Yorkstone Green SW
Calgary Alberta T2X5N2

SHEET TITLE
North and South Elevation

date: Jan. 2026	sheet number
scale	
drawn	
checked	

A1.06

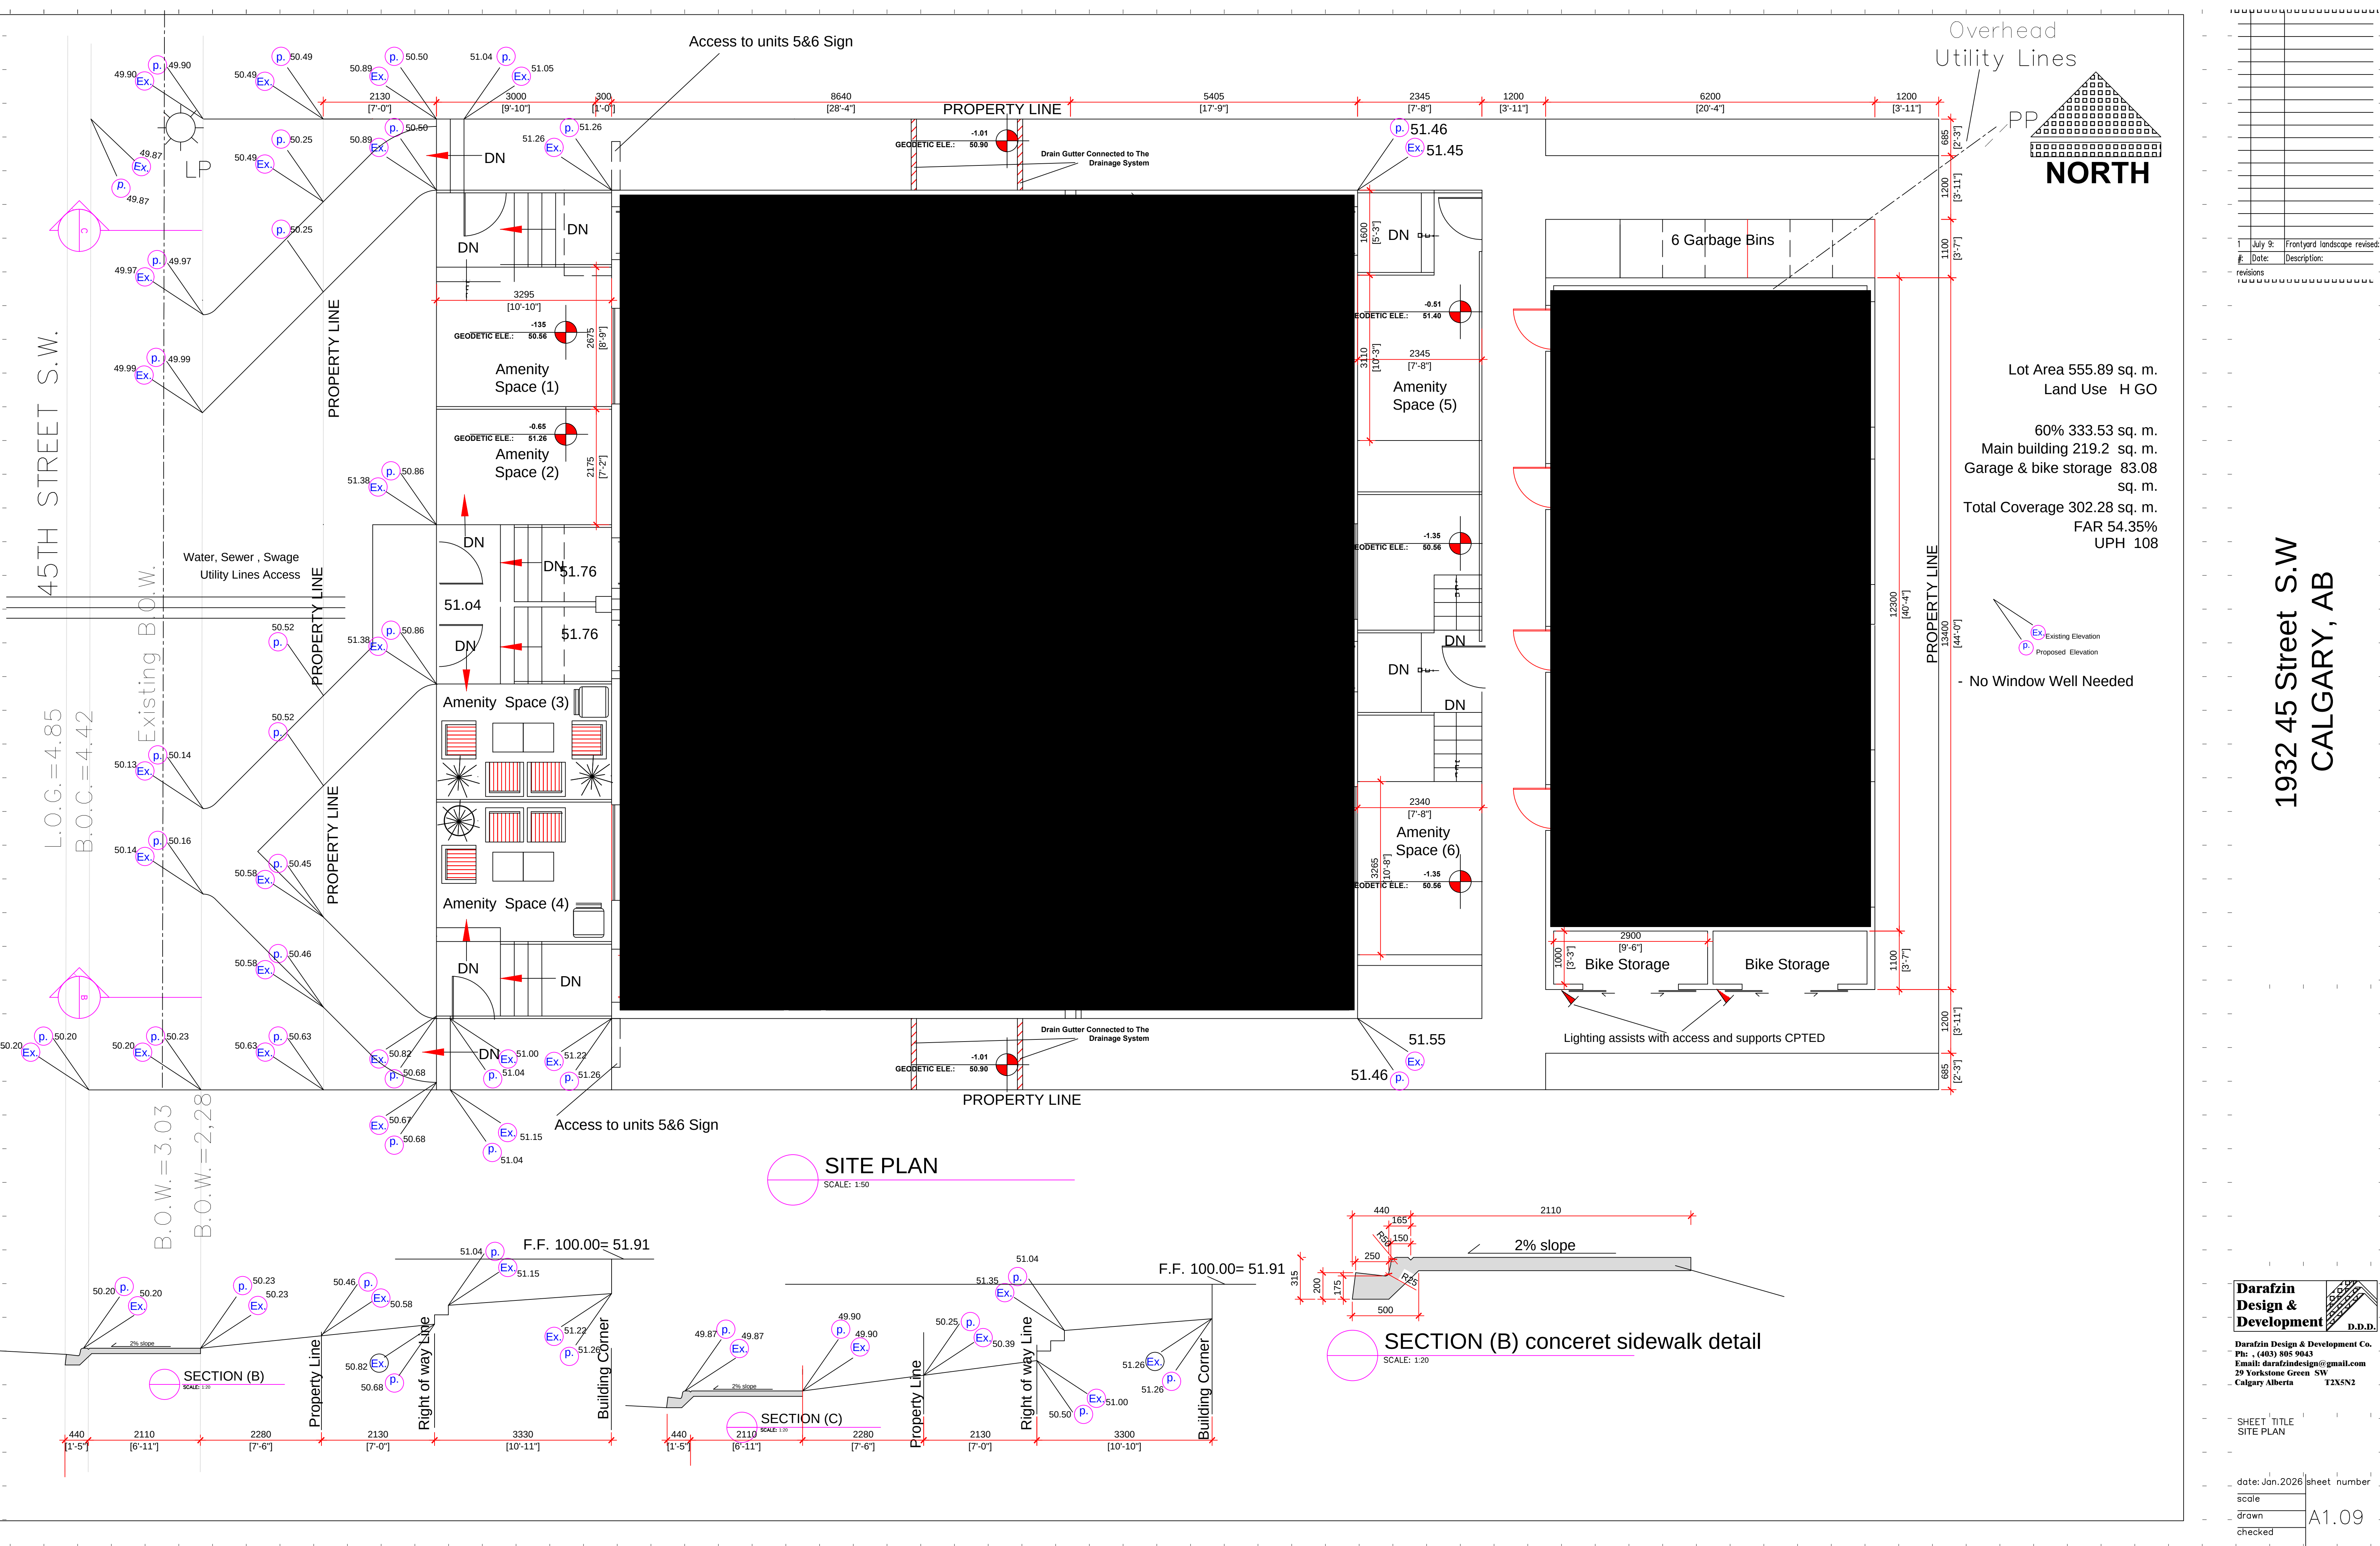

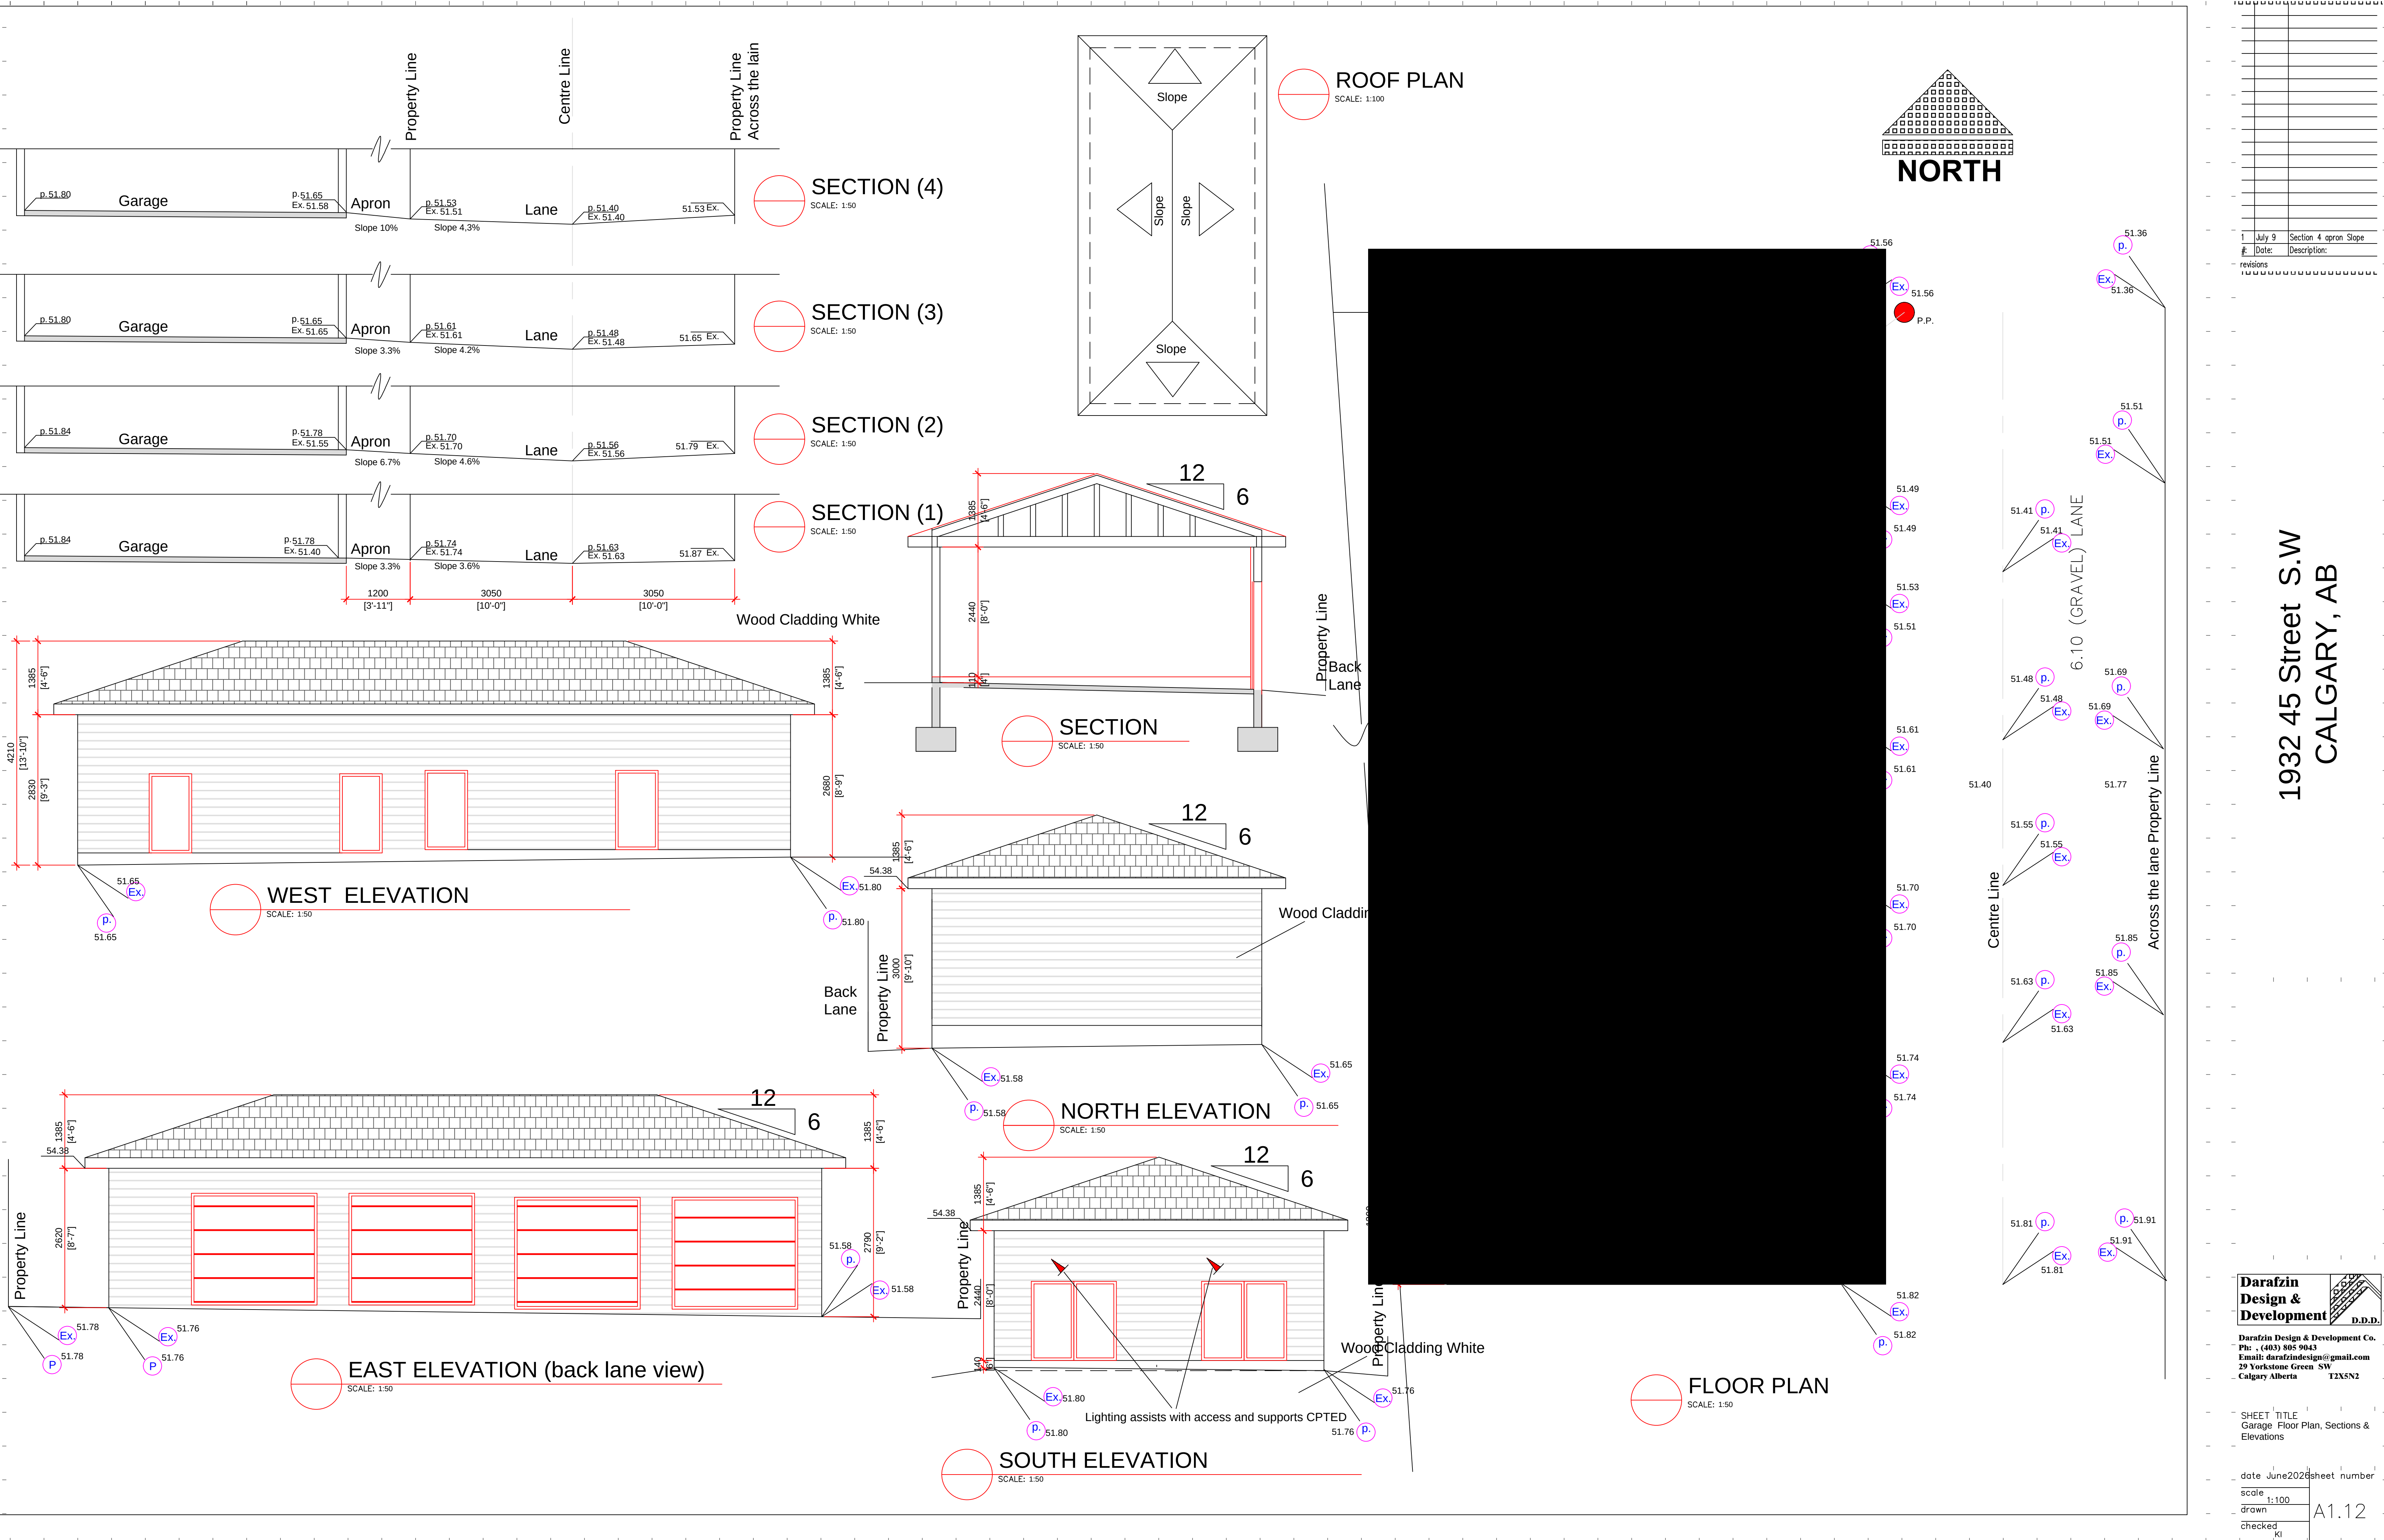

1	July 9	Section 4 apron Slope
#	Date:	Description:
revisions		

1932 45 Street S.W
CALGARY, AB

Darafzin Design & Development
D.D.D.

Darafzin Design & Development Co.
Ph : (403) 805 9043
Email: darafzindesign@gmail.com
29 Yorkstone Green SW
Calgary Alberta T2X5N2

SHEET TITLE
Garage Floor Plan, Sections & Elevations

date	June 2024	sheet number
scale	1:100	
drawn		A1.12
checked		