

3012 30 AVE SE

LOT 1 BLOCK 3 PLAN 6716 JK

3012 30TH AVE SE

CALGARY, ALBERTA

PROJECT ISSUE DATE:

6/15/23

CURRENT REVISION DATE:

7.5.26

BUILDING ANALYSIS:

BUILDING HEIGHT:

PROPOSED PEAK GEODETIC:

- MAIN BUILDING =	1074.90
- GARAGE =	1084.88

PARCEL COVERAGE:

LOT AREA: 5,886.46 SQ. FT. (546.78m2)
COVERAGE ALLOWED: 60% (3,531.88 SQ. FT./328.12m2)
FOOTPRINT COVERAGE: 2,572.5 SQ. FT. (238.99m2)
CARPORT (4) STALLS: 690.0 SQ. FT. 64.10m2)
CLASS 1 BIKE LOCKERS: (2) REQUIRED (2) PROVIDED
TOTAL COVERAGE OF DEVELOPMENT: 2,572.5 (238.99m2) 44.95%

ZONING: RC-G
FRONT SETBACK: 3.0m
REAR SETBACK: 3.0m
SIDE SETBACKS: 1.2m
HEIGHT LIMIT/HEIGHT PLANE GEODETIC: 1085.95 (11.0m)

DEDICATED SITE AMENITY SPACE FOR EACH MAIN UNIT:
193.6 SQ. FT. (17.99m2)

DEDICATED SITE AMENITY SPACE FOR EACH SUITE:
73.40 SQ. FT. (6.82m2)

TOTAL GROSS FLOOR AREA: (DETAILS BELOW)

4,692 SQ. FT. (435.9m2)
FAR = 4,692 / 5,886.46 = 0.80

PARKING STALLS PROVIDED ON SITE - 4.0

DWELLING UNITS: 8
PARKING STALL PER DWELLING UNIT: 0.50
VISITORS STALLS PER DWELLING UNIT: 0
PARKING STALLS PROVIDED: 4
PROVIDED VIA PRIVATE GARAGES

MOBILITY STORAGE LOCKERS PROVIDED ON SITE: 2

ENERGY CODE NOTATIONS:

1. IF HEATING DUCT OR PIPING IS INSTALLED WITHIN THE THERMAL BARRIER OF AN EXTERIOR ASSEMBLY, BREAKING THE CONTINUITY OF THE INSULATION, THE CAVITY IN WHICH THE PIE OR DUCT IS USING SHOULD HAVE AN EFFECTIVE RSI VALUE OF 2.78 (R-15.78) PER 9.36.5-7

2. ALL MECHANICAL PENETRATIONS THROUGH THE ENVELOPE ASEMBLY SHALL COMPLY WITH SECTION ABC 2023 9.36.3.3 WHERE MOTORIZED DAMPERS OR GRAVITY/BACK-FLOW DAMPERS ARE TO BE INSTALLED

3. WHERE THE AIR BARRIER SYSTEM CONSISTS OF FLEXIBLE SHEET MATERIAL, PER ABC 2023 9.25.3.3.-6: ALL JOINTS SHOULD BE LAPPED OR SEALED BY NOT LESS THAN 100mm AND CLAMPED BETWEEN FURRING MEMBERS, FRAMING, OR BLOCKING.

4. 6mm POLY CUT AROUND JOISTS CANNOT ACT AS AN AIR BARRIER; THEREFORE FRAMING MUST BE MADE AIR-TIGHT. DETAIL APPROVED SEALANT OR SILL GASKET AT ALL MECHANICAL JOINTS (INCLUDING BUTT JOINTS IN RIM)*

5. MATERIALS INTENDED TO PROVIDE THE PRINCIPAL RESISTANCE TO AIR LEAKAGE CONFORM TO CAN/ULC-S741, AIR BARRIER MATERIALS - SPECIFICATION*

6. HEAT DUCT AND COLD AIR RETURNS ARE TO BE PROTECTED WITH A THERMAL BARRIER. ENSURE THIS IS PROPERLY DETAILED.

7. ALL HOT WATER PIPES INSTALLATIONS SHALL COMPLY WITH ABC 9.36.4.4

8. PENETRATIONS SHOULD BE SEALED TO MAINTAIN THE INTEGRITY OF THE AIR BARRIER PER ABC 2023 9.25.3.3.-6

9. ALL PENETRATIONS AND TIE-INS OF THE AIR BARRIER SYSTEM SHALL COMPLY WITH ABC 2023 SECTION 9.36.2.10

10. THE INTERFACES BETWEEN WINDOWS, DOORS, AND SKYLIGHTS AND WALL/CEILING ASSEMBLIES SHALL BE CONSTRUCTED AIR TIGHT BY SEALING ALL JOINSTS AND JUNCTIONS BETWEEN THE AIR BARRIER MATERIALS IN THE WALL AND THE WINDOW, DOOR OR SKYLIGHT FRAME (ABC 2023 SECTION 9.7.6). PER ABC 2023 A-9.36.2.10-9), THIS CAN BE ACHIEVED USING EXTERIOR SEALANT, INTERIOR SEALANT, LOW EXPANSION FOAM, OR SHEATHING TAPE IN COMBINATION WITH DRYWALL, POLYETHYLENE, CLOSED-CELL BACKER ROD, OR WOOD LINER.

LANDSCAPE ANALYSIS:

REQUIRED PLANTINGS:

A MINIMUM OF 1.0 TREE AND 3.0 SHRUBS MUST BE PROVIDED FOR EACH 110m2 OF PARCEL AREA
LOT AREA: 5,886.46 SQ. FT. / 546.87m2
TREES = 1.0 X 5.88 = 6
SHRUBS = 3 X 5.88 = 18

PROPOSED PLANTING:

TREES - 7
SHRUBS - 23

TOTAL LANDSCAPED AREA:

LOT AREA: 5,886.46 SQ. FT. (546.87m2)
FOOTPRINT COVERAGE: 2,572.5 SQ. FT. (238.99m2)
CARPORT AREA: 690.7 SQ. FT. (64.1m2)
BIKE LOCKERS: 73.4 SQ. FT. (6.8m2)
TOTAL NON-LANDSCAPED AREA: 2,645.90 SQ. FT. (245.81m2)

TOTAL LANDSCAPE: 3,313.9% SQ. FT. (307.88m2) 55.05%

HARDSCAPE:

HAND TROWELED WALKWAYS: 1015.7 SQ. FT. (94.4m2)

REAR LANDING: 36 SQ. FT. (8.92m2)

SOFTSCAPE:

MULCHED PLANTERS: 277.31 SQ. FT. (25.76m2)
SOD: 1,145.93 SQ. FT. (106.46m2)



BASEMENT SUITES - 648 SQ. FT.
MAIN FLOOR AREA - 608 SQ. FT.
UPPER FLOOR AREA - 565 SQ. FT.

TOTAL MAIN UNIT AREA - 1,173 SQ. FT.

No.	Description	Date
1	CONCEPTS	12/07/25
2	CONCEPTS REVISED	1/11/26
3	DEVELOPMENT PERMIT DRAWINGS	1.20.26
4	DR#1	7.5.26

COPYRIGHT:
THESE DRAWINGS ARE THE PROPERTY OF MIDNIGHT DESIGN STUDIO, INC. ALL RIGHTS RESERVED, INCLUDING THE RIGHT OF REPRODUCTION IN WHOLE OR IN PART, IN ANY FORM, WITHOUT THE WRITTEN PERMISSION OF MIDNIGHT DESIGN STUDIO, INC. ANY COPYING OR PLAGIARIZATION WILL RESULT IN PROSECUTION.

DISCLAIMER:
BUILDER SHALL REVIEW ALL DRAWINGS AND SPECIFICATIONS FOR CLARITY AND FOR ACCURACY. ALL WORK SHALL BE DONE IN A GOOD WORKMANSHIP MANNER AND TO THE BEST INDUSTRY STANDARDS AND PRACTICES, REGARDLESS OF DRAWINGS AND/OR SPECIFICATIONS. ALL DISCREPANCIES AND/OR MISTAKES SHALL BE COMMUNICATED TO MIDNIGHT DESIGN STUDIOS, INC. TO BE CORRECTED OR SUCH MISTAKES SHALL BE THE RESPONSIBILITY OF THE BUILDER/DEVELOPER/OWNER.

DATE ISSUED: 6/15/23

DESIGN BY: MJK

SCALE: As indicated


LOT 1 BLOCK 3 PLAN 6716 JK
3012 30TH AVE SE
CALGARY, ALBERTA

A0
COVERSHEET


DEVELOPMENT PERMIT
DRAWINGS

MIDNIGHT DESIGN STUDIO, INC.
5319 3RD STREET SE, CALGARY, AB
(403) 815-0604 - office
www.midnightdesignstudio.ca

30-TWELVE

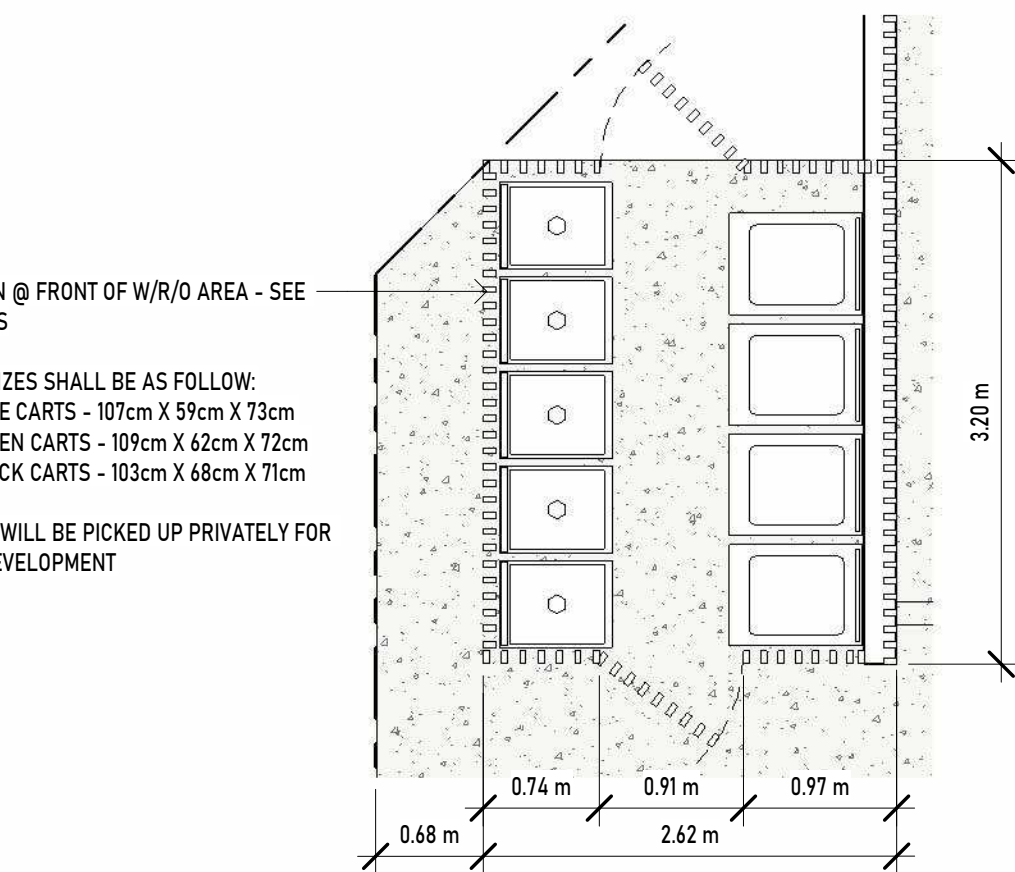

4 WASTE & RECYCLING FACILITY
1 : 48

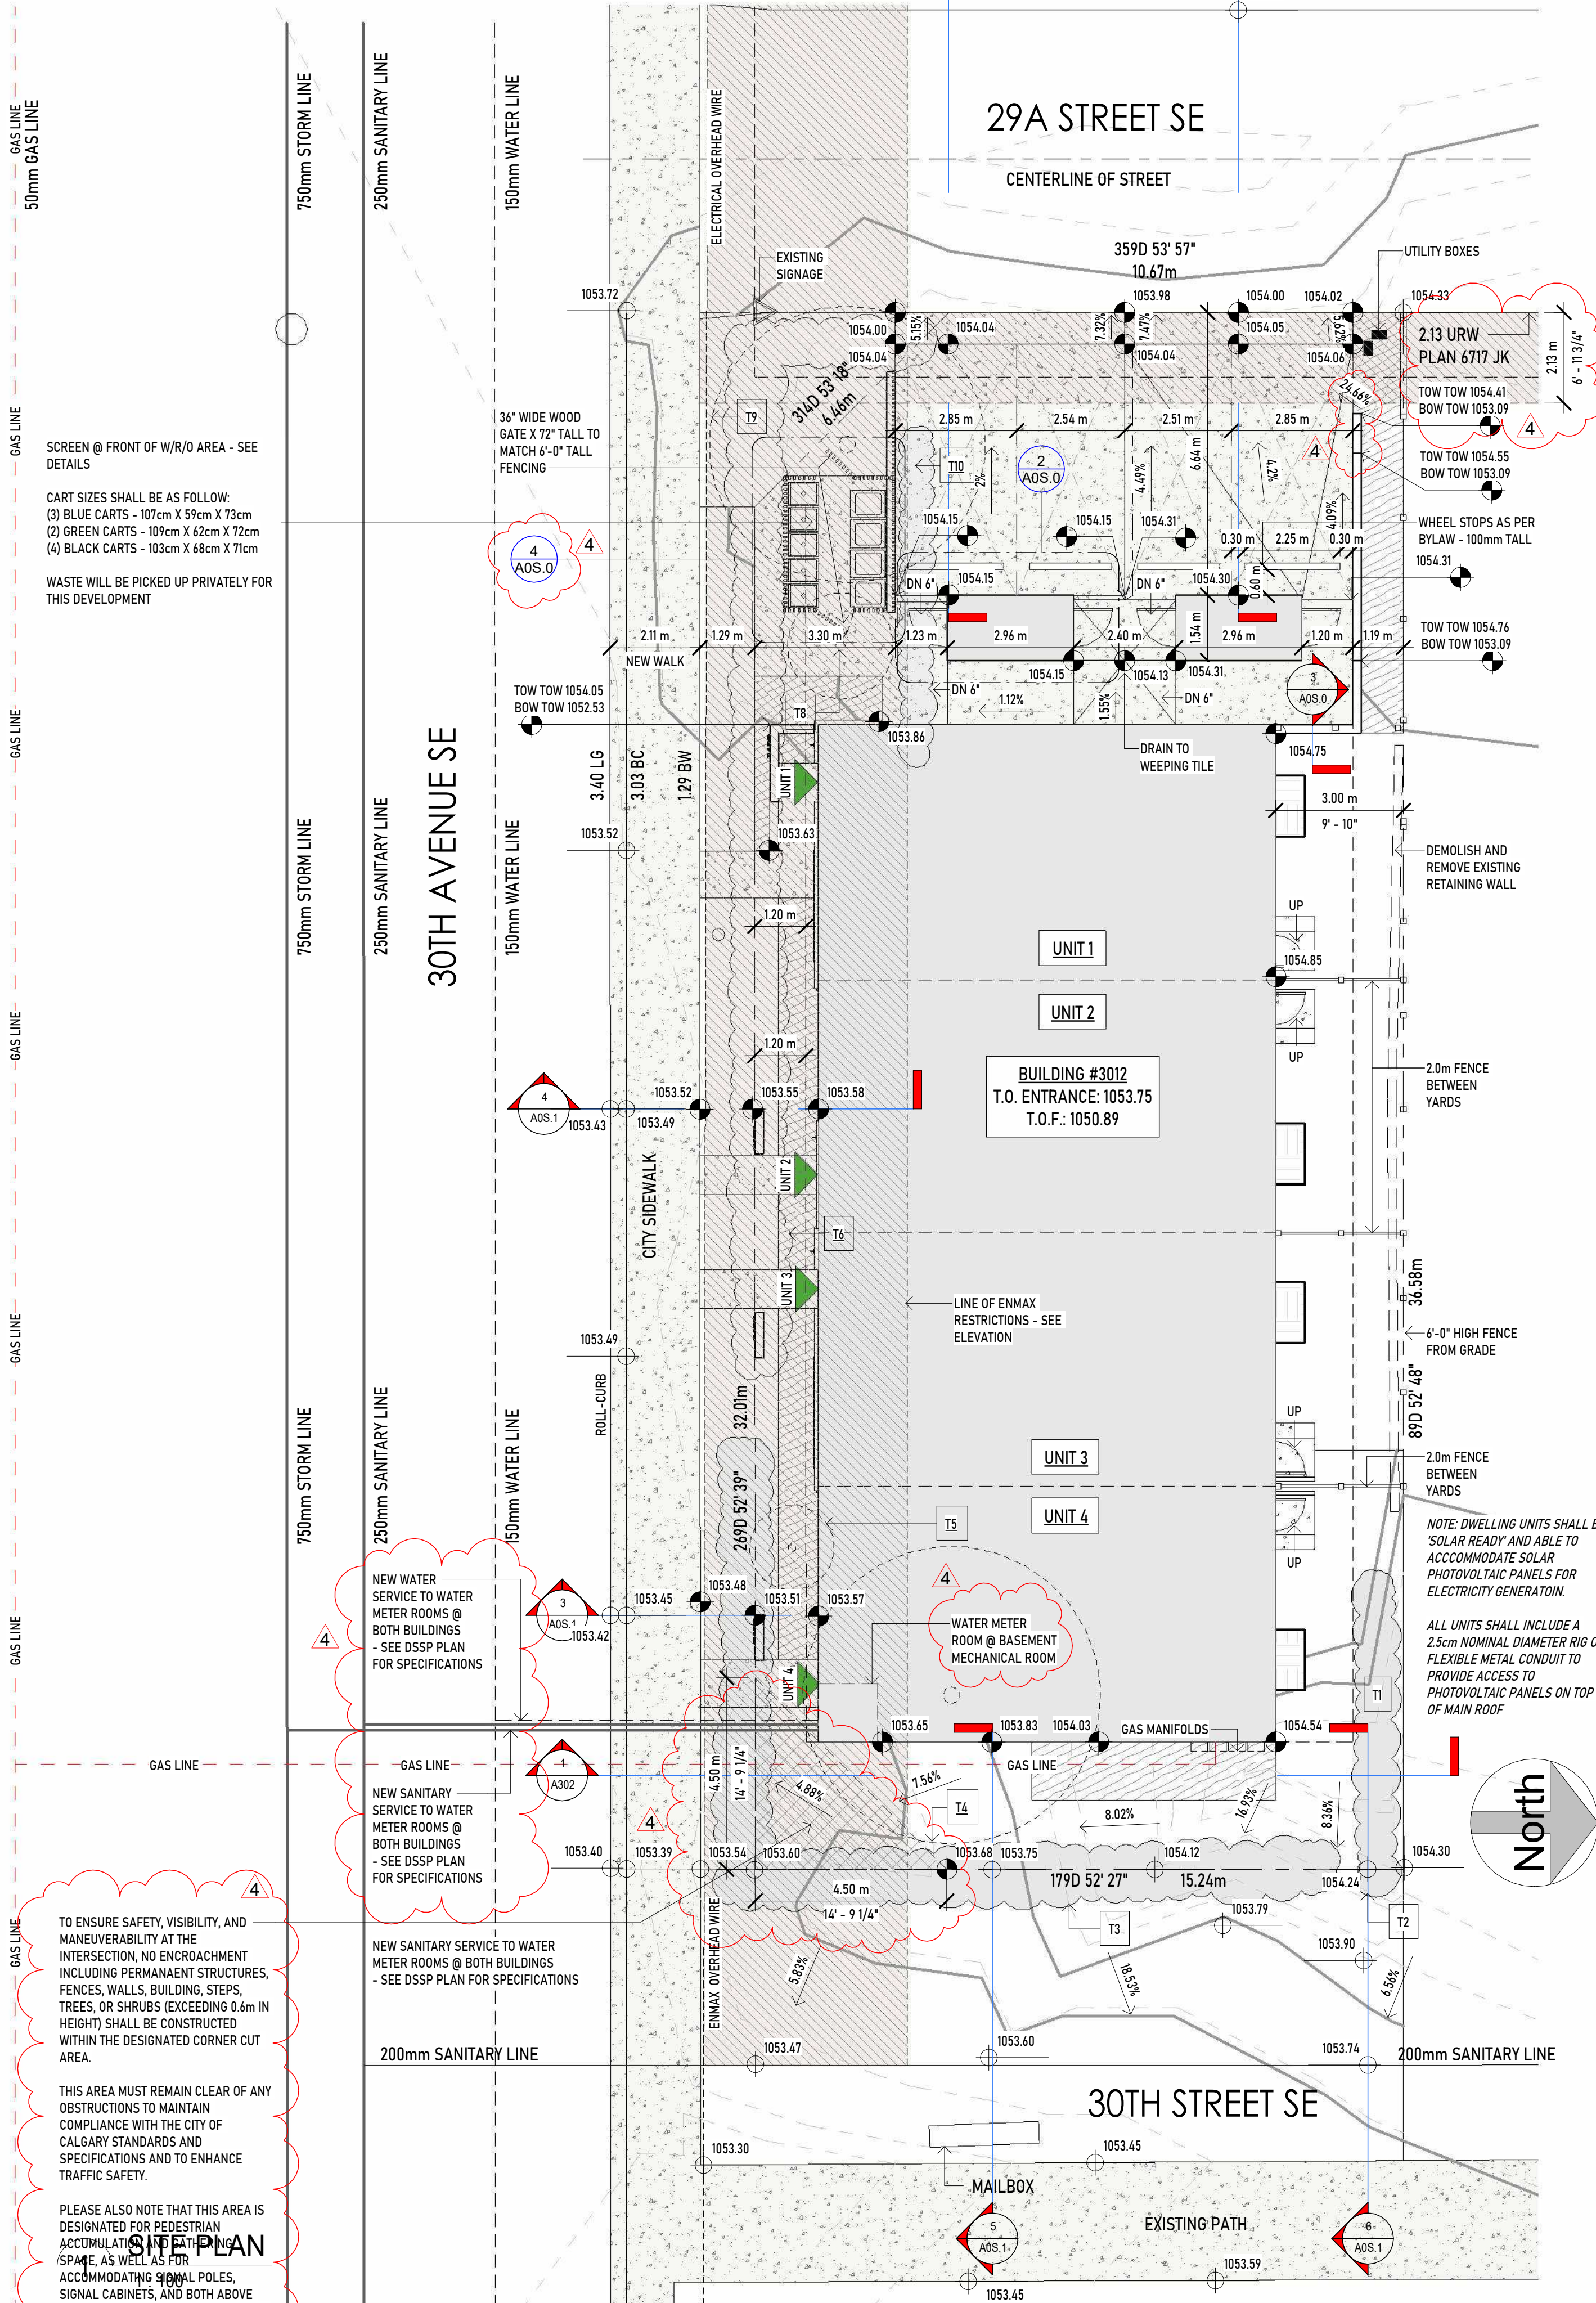


ALL EXISTING STRUCTURES ON THE SUBJECT PROPERTY SHALL BE EITHER REMOVED OR DEMOLISHED

ALL DIMENSIONS ARE IN METRES AND DECIMALS THEREOF UNLESS OTHERWISE SHOWN

ELEVATIONS ARE GEODETIC AND DERIVED FROM MARKER ASCM XXXX

PROPERTIES ARE SUBJECT TO THE FOLLOWING INSTRUMENTS:
- N/A

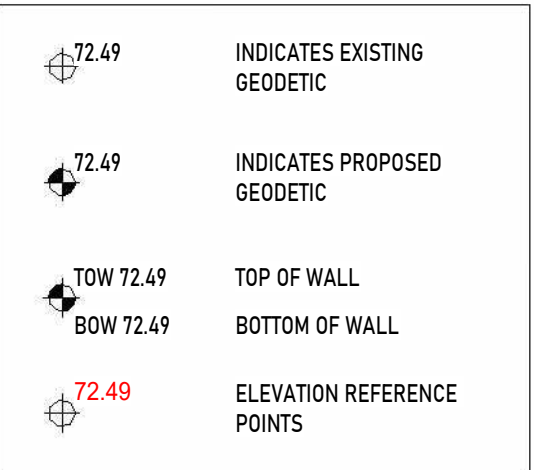

DENOTES WINDOW WELL

DENOTES CONCRETE DRIVE OR WALKWAY - FINISH AS PER SITE PLAN NOTATION

DENOTES PATIO OR WALKWAY FINISH AS PER SITE PLAN NOTATION

DENOTES ENMAX URW

DENOTES CANTILEVER OF UPPER FLOOR

DENOTES PUBLIC ZONE

FOOTPRINT OF SUBJECT PROPERTY

DENOTES BLACK MULCH GROUND COVER



DENOTES KENTUCKY BLUEGRASS SOD

CLASS 1 BIKE LOCKER


NOTE: ALL AREAS NOT DESIGNATED WITH MATERIAL SHALL BE SOD

- DENOTES EXISTING TREE TO BE REMOVED

- DENOTES EXISTING TREE TO REMAIN

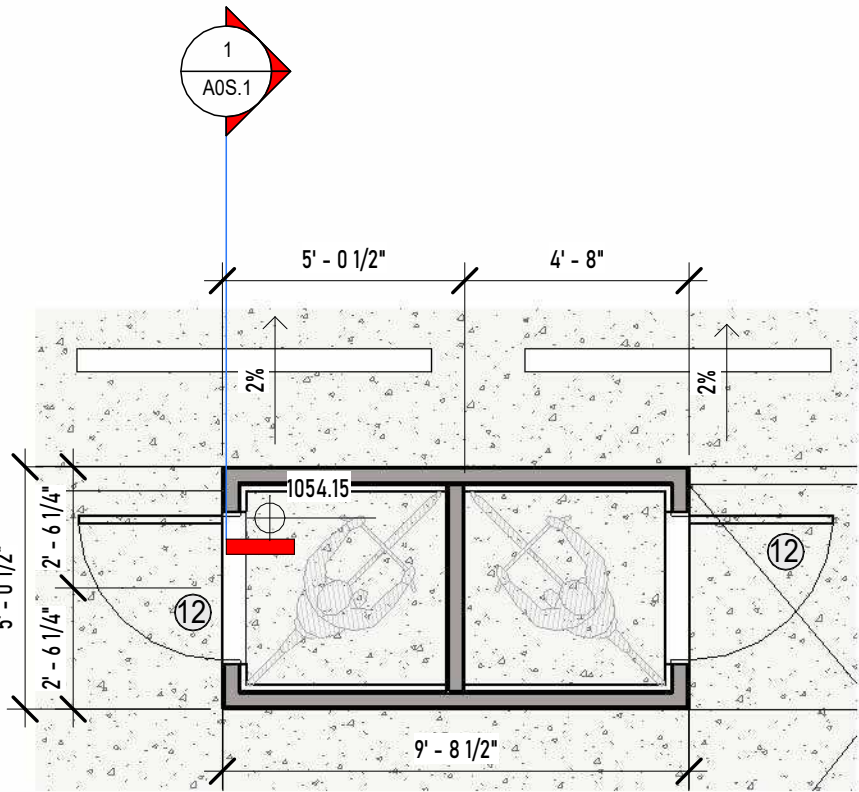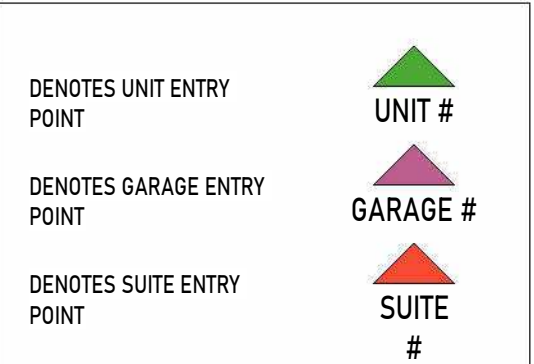

2 CLASS 1 BIKE LOCKER
1 : 48

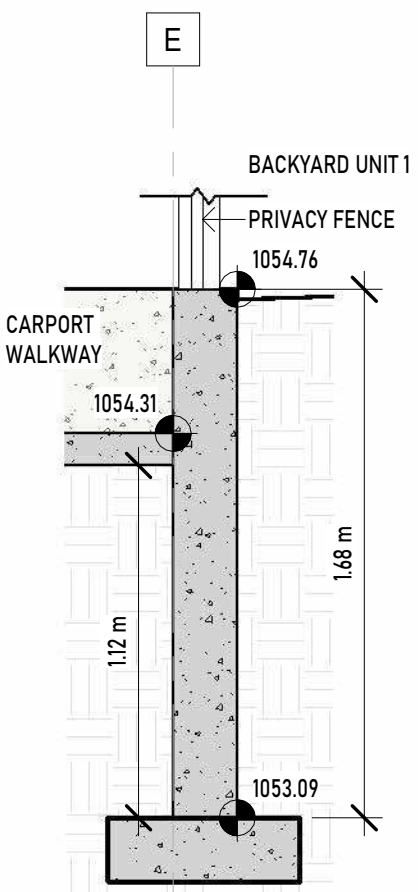

3 CARPORT RET. WALL DET.
1 : 24

MIDNIGHT
DESIGN
STUDIO

NO.	REVISION DESCRIPTION	DATE
1	CONCEPTS	12/07/25
3	DEVELOPMENT PERMIT DRAWINGS	1.20.26
4	DR# 1	7.5.26

COPYRIGHT:
THESE DRAWINGS ARE THE PROPERTY OF MIDNIGHT DESIGN STUDIO, INC. ALL RIGHTS RESERVED. INCLUDING THE RIGHT OF REPRODUCTION IN WHOLE OR IN PART, IN ANY FORM, WITHOUT THE WRITTEN PERMISSION OF MIDNIGHT DESIGN STUDIO, INC. ANY COPYING OR PLAGIARIZATION WILL RESULT IN PROSECUTION.

DISCLAIMER:
BUILDER SHALL REVIEW ALL DRAWINGS AND SPECIFICATIONS FOR CLARITY AND FOR ACCURACY. ALL WORK SHALL BE DONE IN A GOOD WORKMANSHIP MANNER AND TO THE BEST INDUSTRY STANDARDS AND PRACTICES, REGARDLESS OF DRAWINGS AND/OR SPECIFICATIONS. ALL DISCREPANCIES AND/OR MISTAKES SHALL BE COMMUNICATED TO MIDNIGHT DESIGN STUDIOS, INC. TO BE CORRECTED OR SUCH MISTAKES SHALL BE THE RESPONSIBILITY OF THE BUILDER/DEVELOPER/OWNER.

DATE ISSUED:	6/15/23
DESIGN BY:	MJK
SCALE:	As indicated

LOT 1 BLOCK 3 PLAN 6716 JK
3012 30TH AVE SE
CALGARY, ALBERTA


AOS.0

SITE PLAN


DEVELOPMENT PERMIT DRAWINGS

MIDNIGHT DESIGN STUDIO, INC.
5319 3RD ST SE, CALGARY, AB
403-815-0604
www.midnightdesignstudio.ca


30-TWELVE

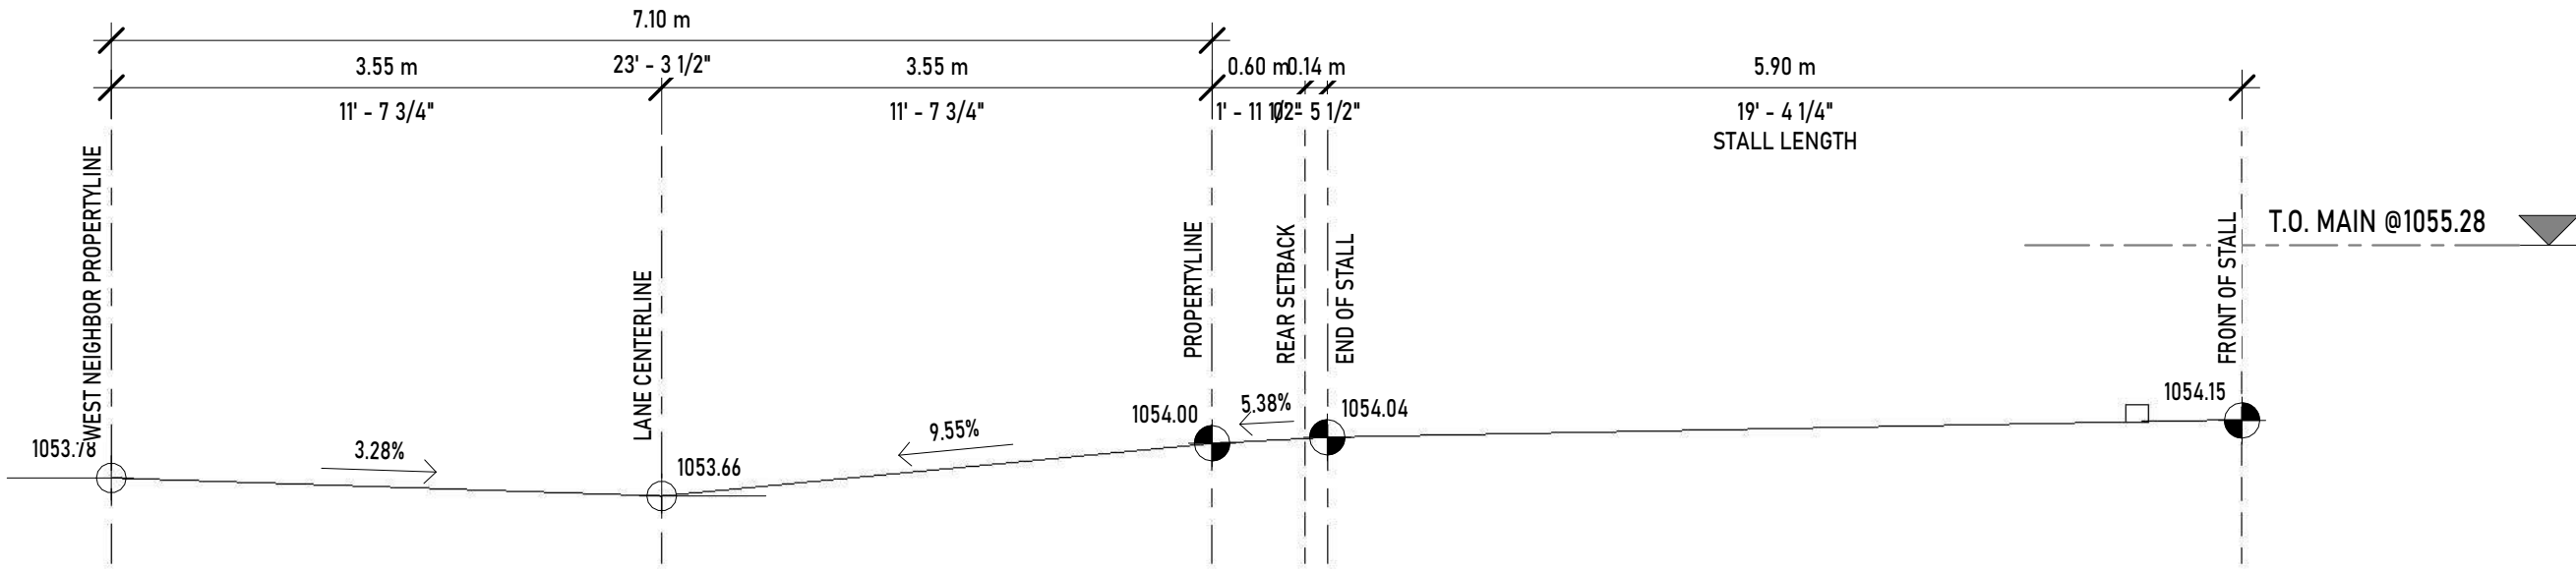


1 29A STREET SECTION 1
1 : 48

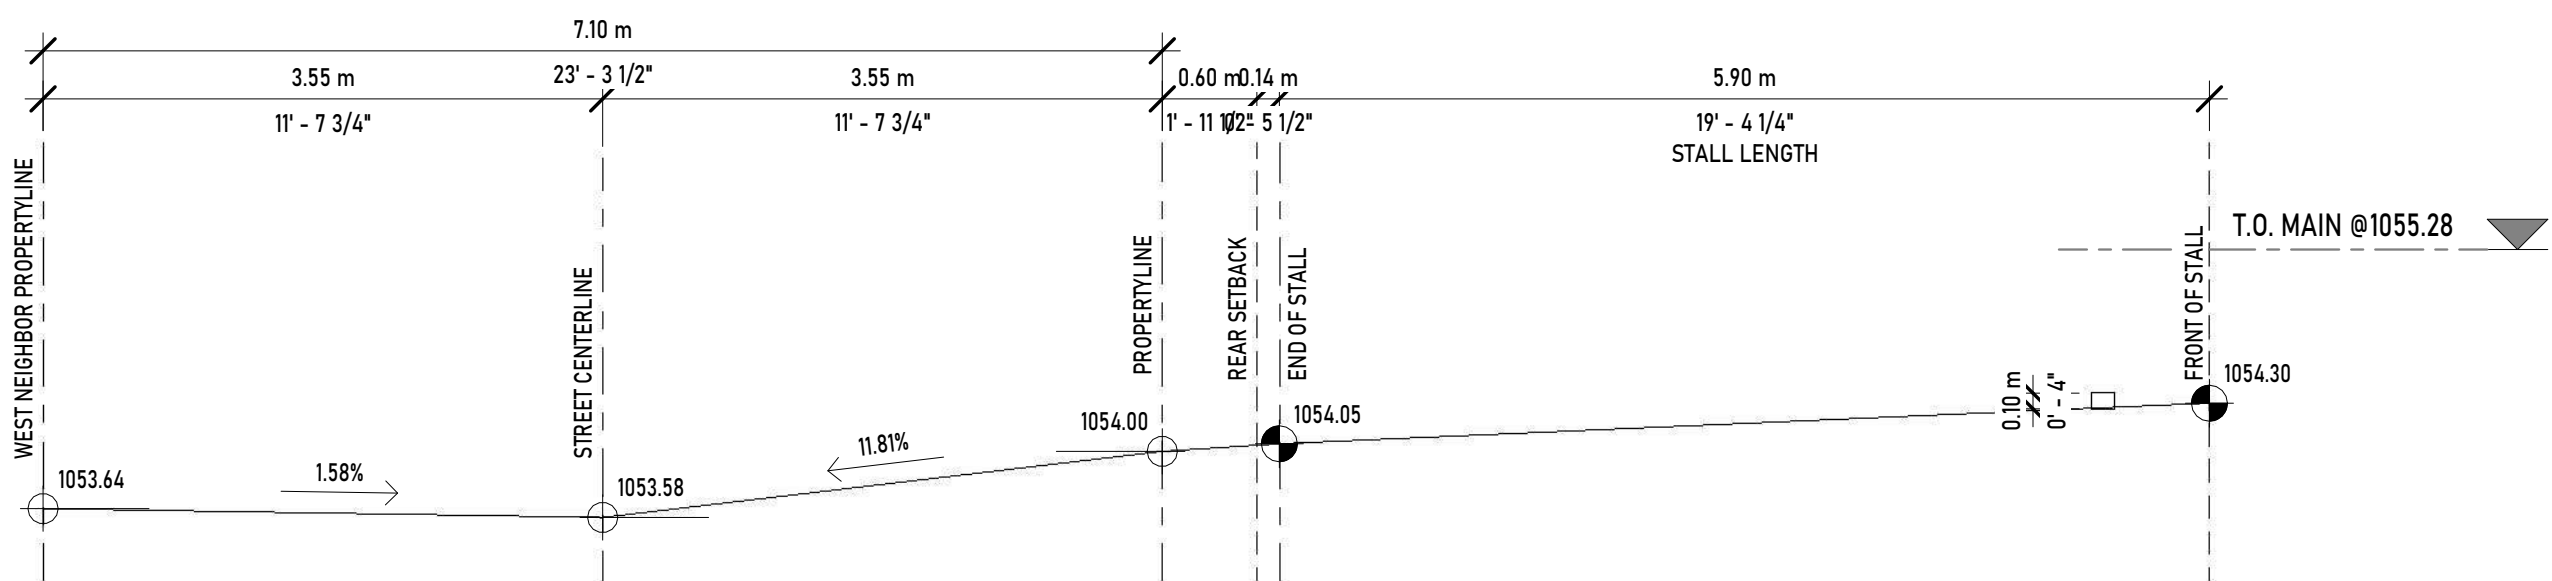


2 29A STREET SECTION 2
1 : 48

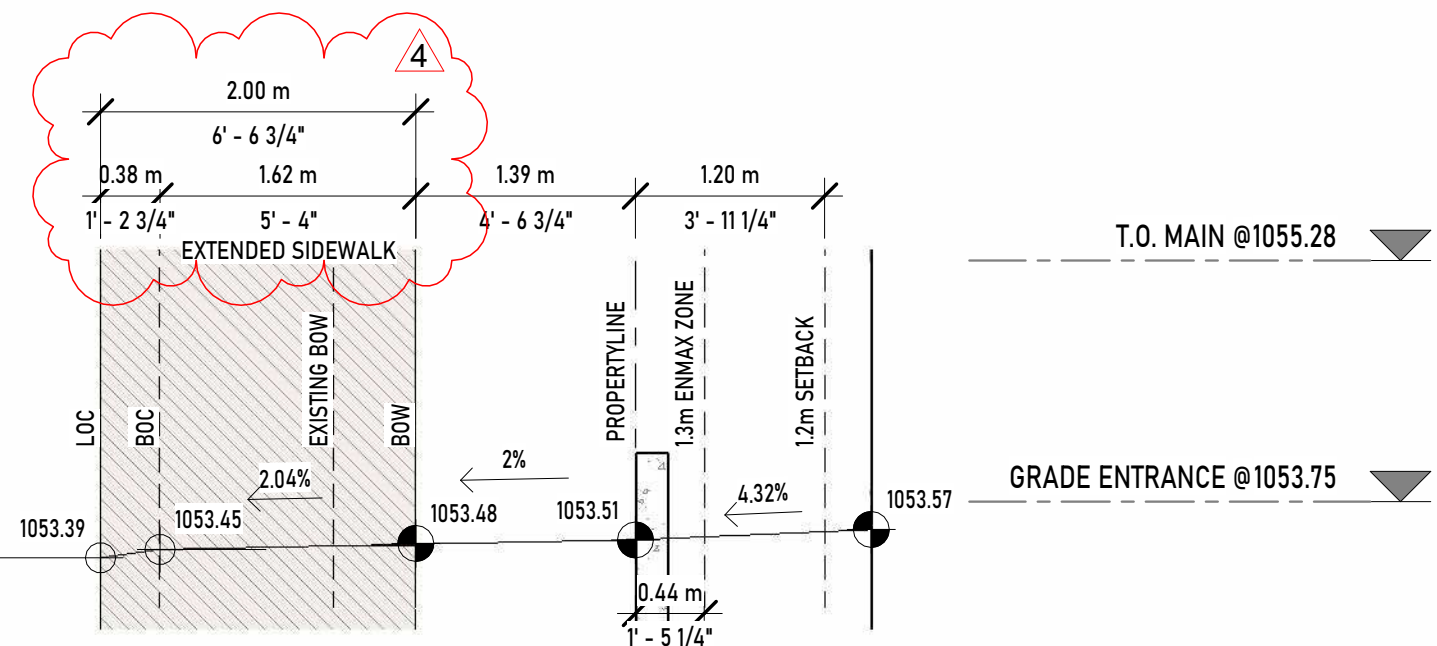

3 30TH AVE SE SECTION 1
1 : 48

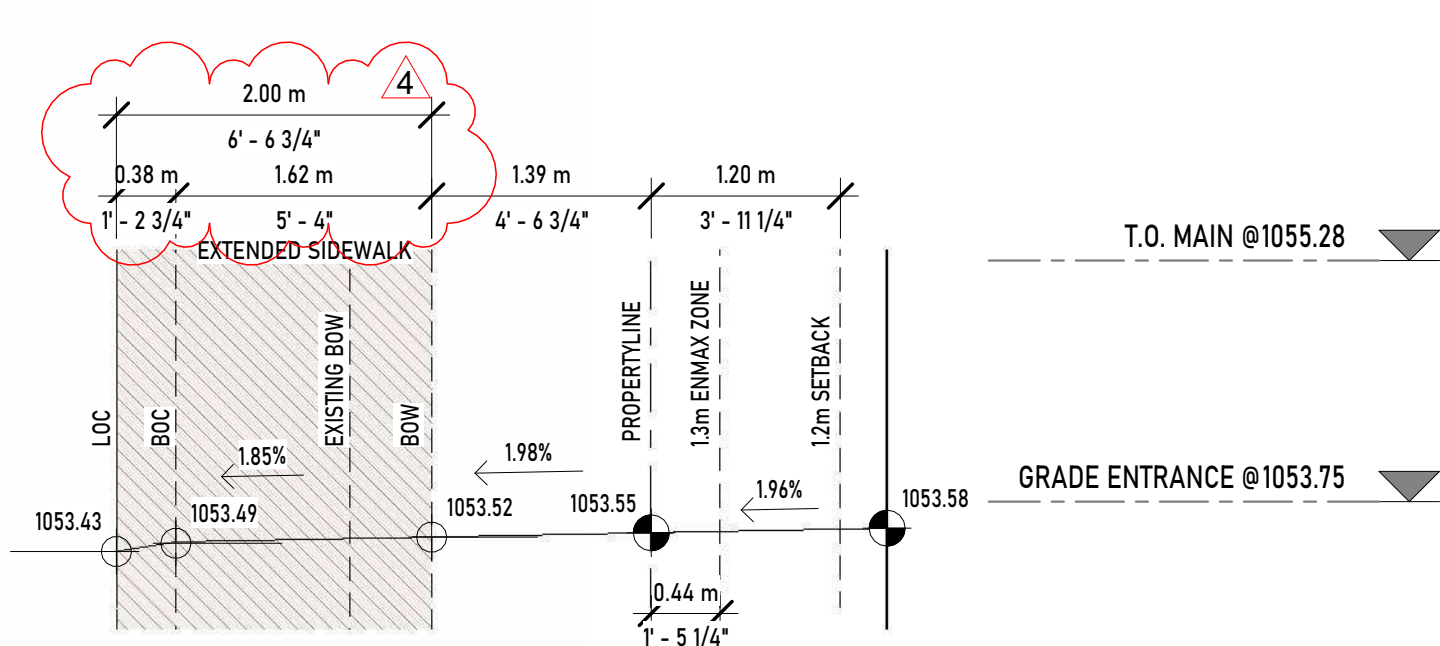

4 30TH AVE SE SECTION 2
1 : 48

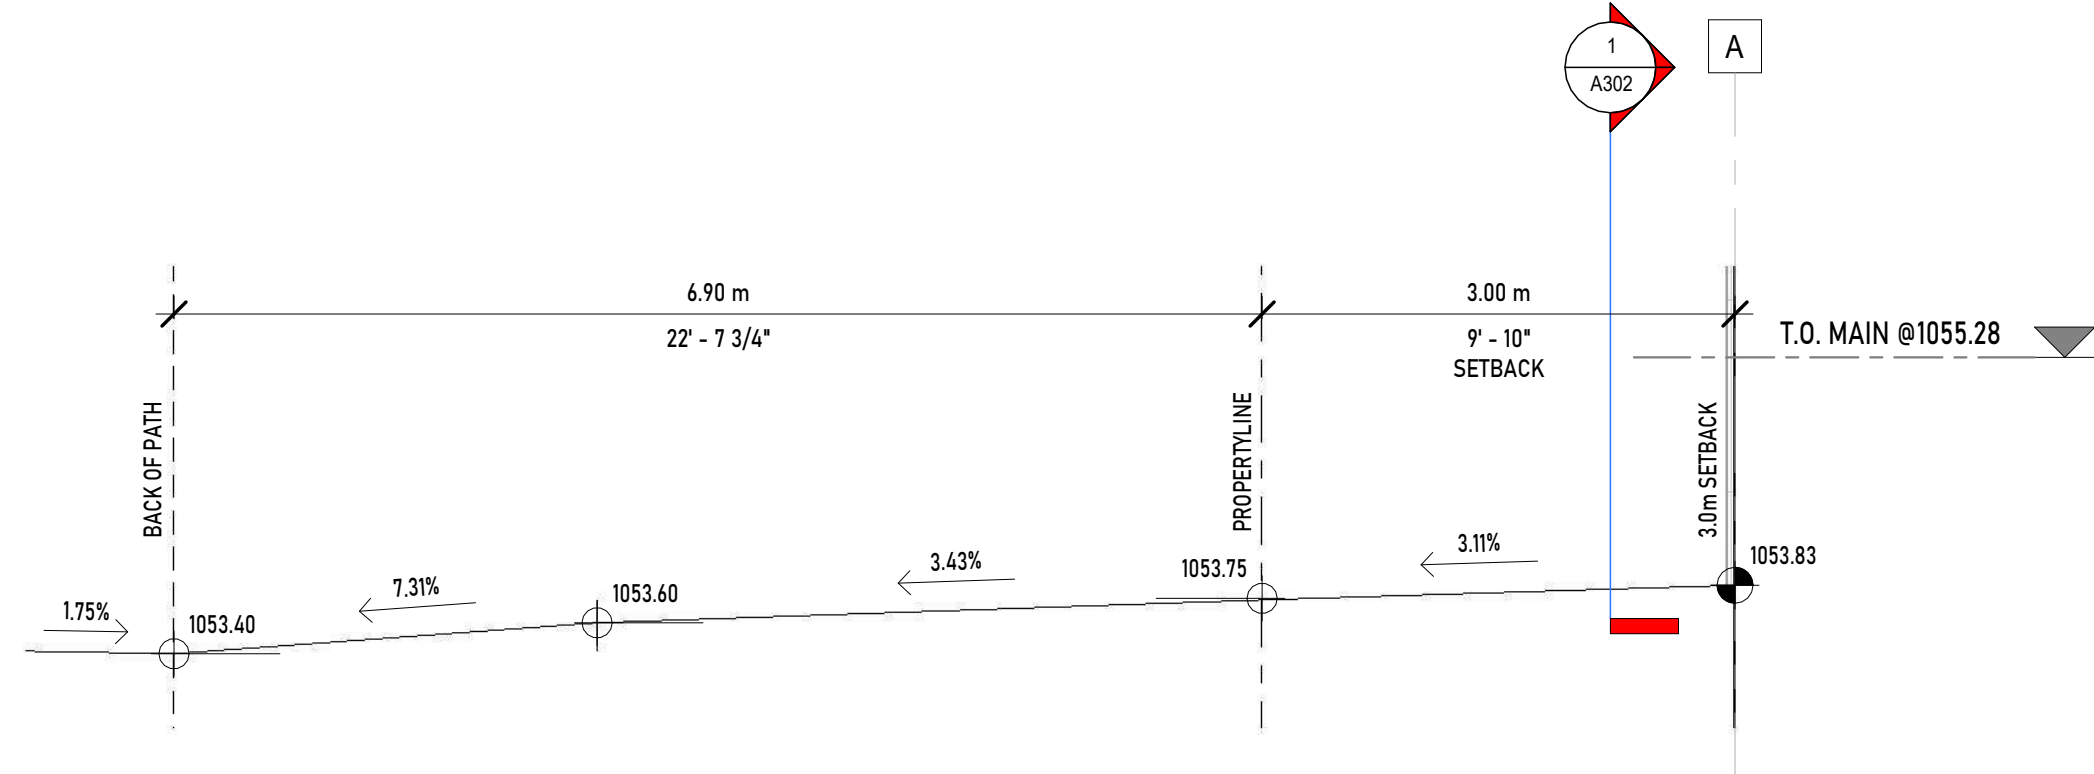

5 30TH STREET SECTION 1
1 : 48



6 30TH STREET SECTION 2
1 : 48

NO.	REVISION DESCRIPTION	DATE
1	CONCEPTS	12/07/25
3	DEVELOPMENT PERMIT DRAWINGS	1.20.26
4	DR# 1	7.5.26

COPYRIGHT:
THESE DRAWINGS ARE THE PROPERTY OF MIDNIGHT DESIGN STUDIO, INC. ALL RIGHTS RESERVED, INCLUDING THE RIGHT OF REPRODUCTION IN WHOLE OR IN PART, IN ANY FORM, WITHOUT THE WRITTEN PERMISSION OF MIDNIGHT DESIGN STUDIO, INC. ANY COPYING OR PLAGIARIZATION WILL RESULT IN PROSECUTION.

DISCLAIMER:
BUILDER SHALL REVIEW ALL DRAWINGS AND SPECIFICATIONS FOR CLARITY AND FOR ACCURACY. ALL WORK SHALL BE DONE IN A GOOD WORKMANSHIP MANNER AND TO THE BEST INDUSTRY STANDARDS AND PRACTICES, REGARDLESS OF DRAWINGS AND/OR SPECIFICATIONS. ALL DISCREPANCIES AND/OR MISTAKES SHALL BE COMMUNICATED TO MIDNIGHT DESIGN STUDIOS, INC. TO BE CORRECTED OR SUCH MISTAKES SHALL BE THE RESPONSIBILITY OF THE BUILDER/DEVELOPER/OWNER.

DATE ISSUED:	6/15/23
DESIGN BY:	MJK
SCALE:	1 : 48

LOT 1 BLOCK 3 PLAN 6716 JK
3012 30TH AVE SE
CALGARY, ALBERTA

A0S.1

SITE PLAN SECTION CUTS

DEVELOPMENT PERMIT DRAWINGS


MIDNIGHT DESIGN STUDIO, INC.
5319 3RD ST SE, CALGARY, AB
403-815-0904
www.midnightdesignstudio.ca

30-TWELVE

SUBJECT PROPERTY

NORTH OF SUBJECT PROPERTY - NEIGHBOURS

REAR OF SUBJECT PROPERTY AND NEIGHBOUR

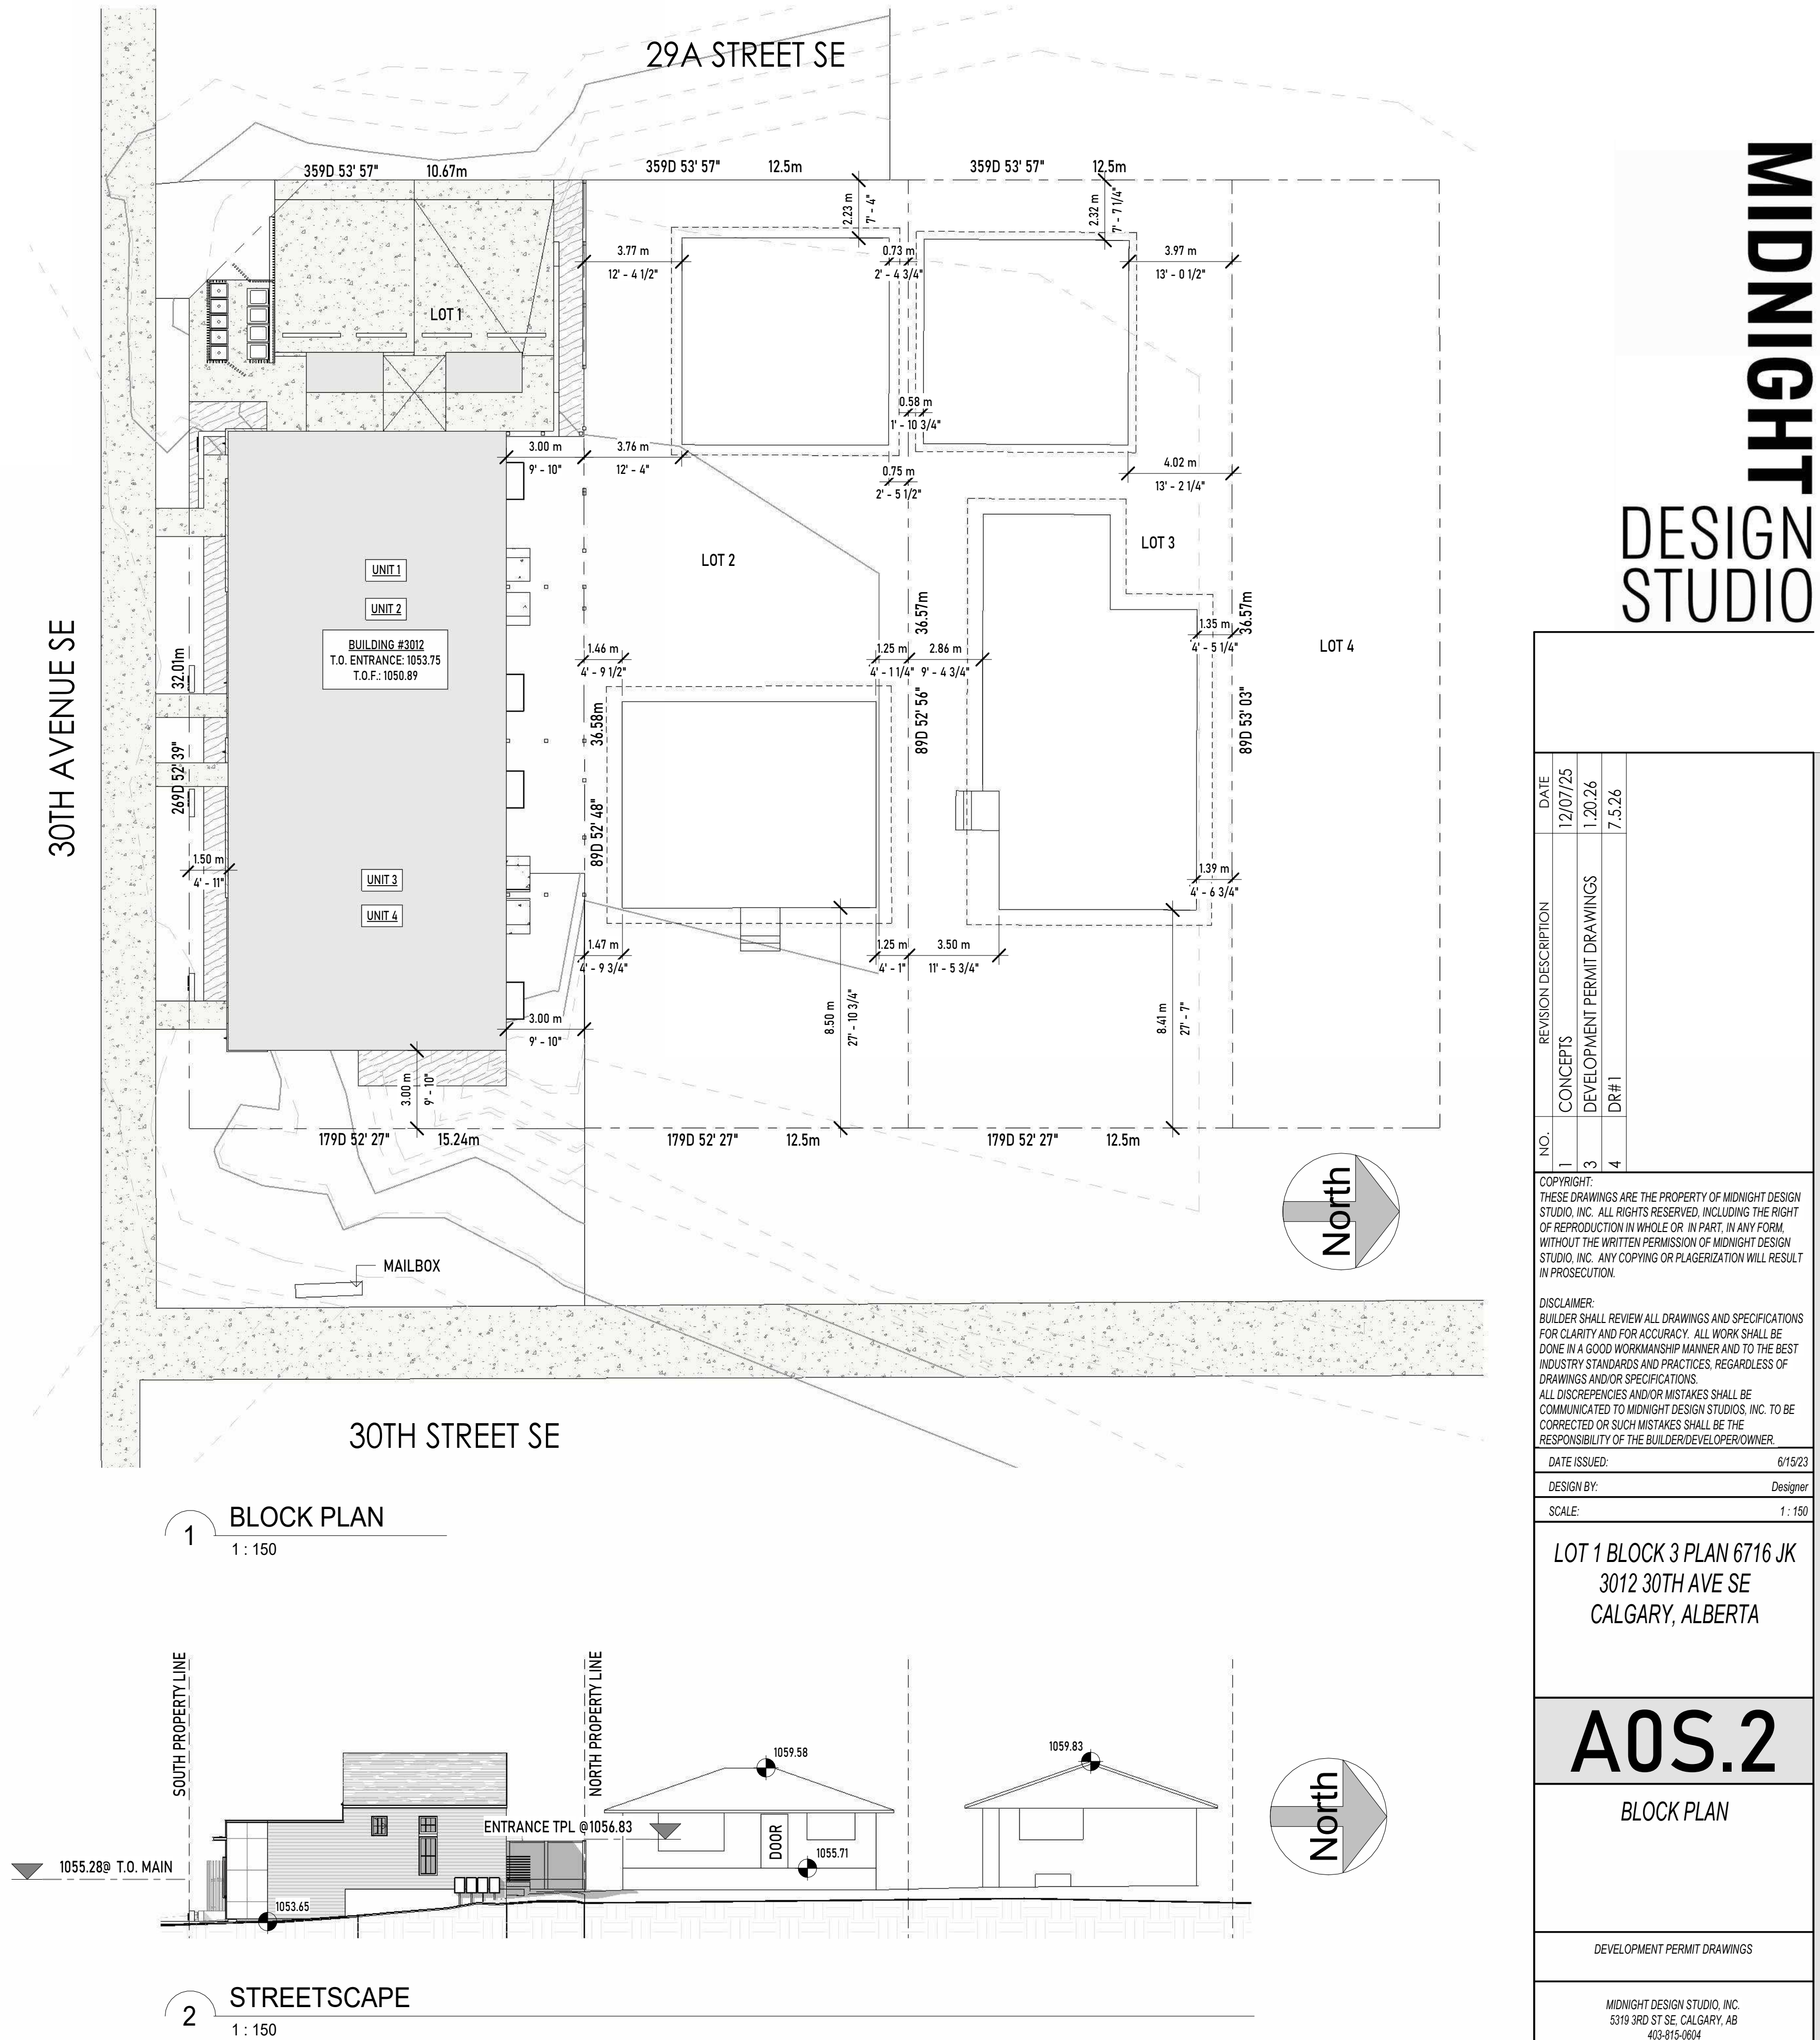

NO.	REVISION DESCRIPTION	DATE
3	DEVELOPMENT PERMIT DRAWINGS	1.20.26
4	DR#1	7.5.26

COPYRIGHT:
THESE DRAWINGS ARE THE PROPERTY OF MIDNIGHT DESIGN
STUDIO, INC. ALL RIGHTS RESERVED, INCLUDING THE RIGHT
OF REPRODUCTION IN WHOLE OR IN PART, IN ANY FORM,
WITHOUT THE WRITTEN PERMISSION OF MIDNIGHT DESIGN
STUDIO, INC. ANY COPYING OR PLAGIARIZATION WILL RESULT
IN PROSECUTION.

DISCLAIMER:
BUILDER SHALL REVIEW ALL DRAWINGS AND SPECIFICATIONS FOR CLARITY AND FOR ACCURACY. ALL WORK SHALL BE DONE IN A GOOD WORKSMANSHIP MANNER AND TO THE BEST INDUSTRY STANDARDS AND PRACTICES, REGARDLESS OF DRAWINGS AND/OR SPECIFICATIONS.
ALL DISCREPANCIES AND/OR MISTAKES SHALL BE COMMUNICATED TO MIDNIGHT DESIGN STUDIOS, INC. TO BE CORRECTED OR SUCH MISTAKES SHALL BE THE RESPONSIBILITY OF THE BUILDER/DEVELOPER/OWNER.

DATE ISSUED:	6/15/23
DESIGN BY:	Designer
SCALE:	As indicated

LOT 1 BLOCK 3 PLAN 6716 JK
3012 30TH AVE SE
CALGARY, ALBERTA


AOS.3

LANDSCAPE PLAN

DEVELOPMENT PERMIT DRAWINGS

MIDNIGHT DESIGN STUDIO, INC.
5319 3RD ST SE, CALGARY, AB
403-815-0604
www.midnightdesignstudio.ca

30-TWELVE

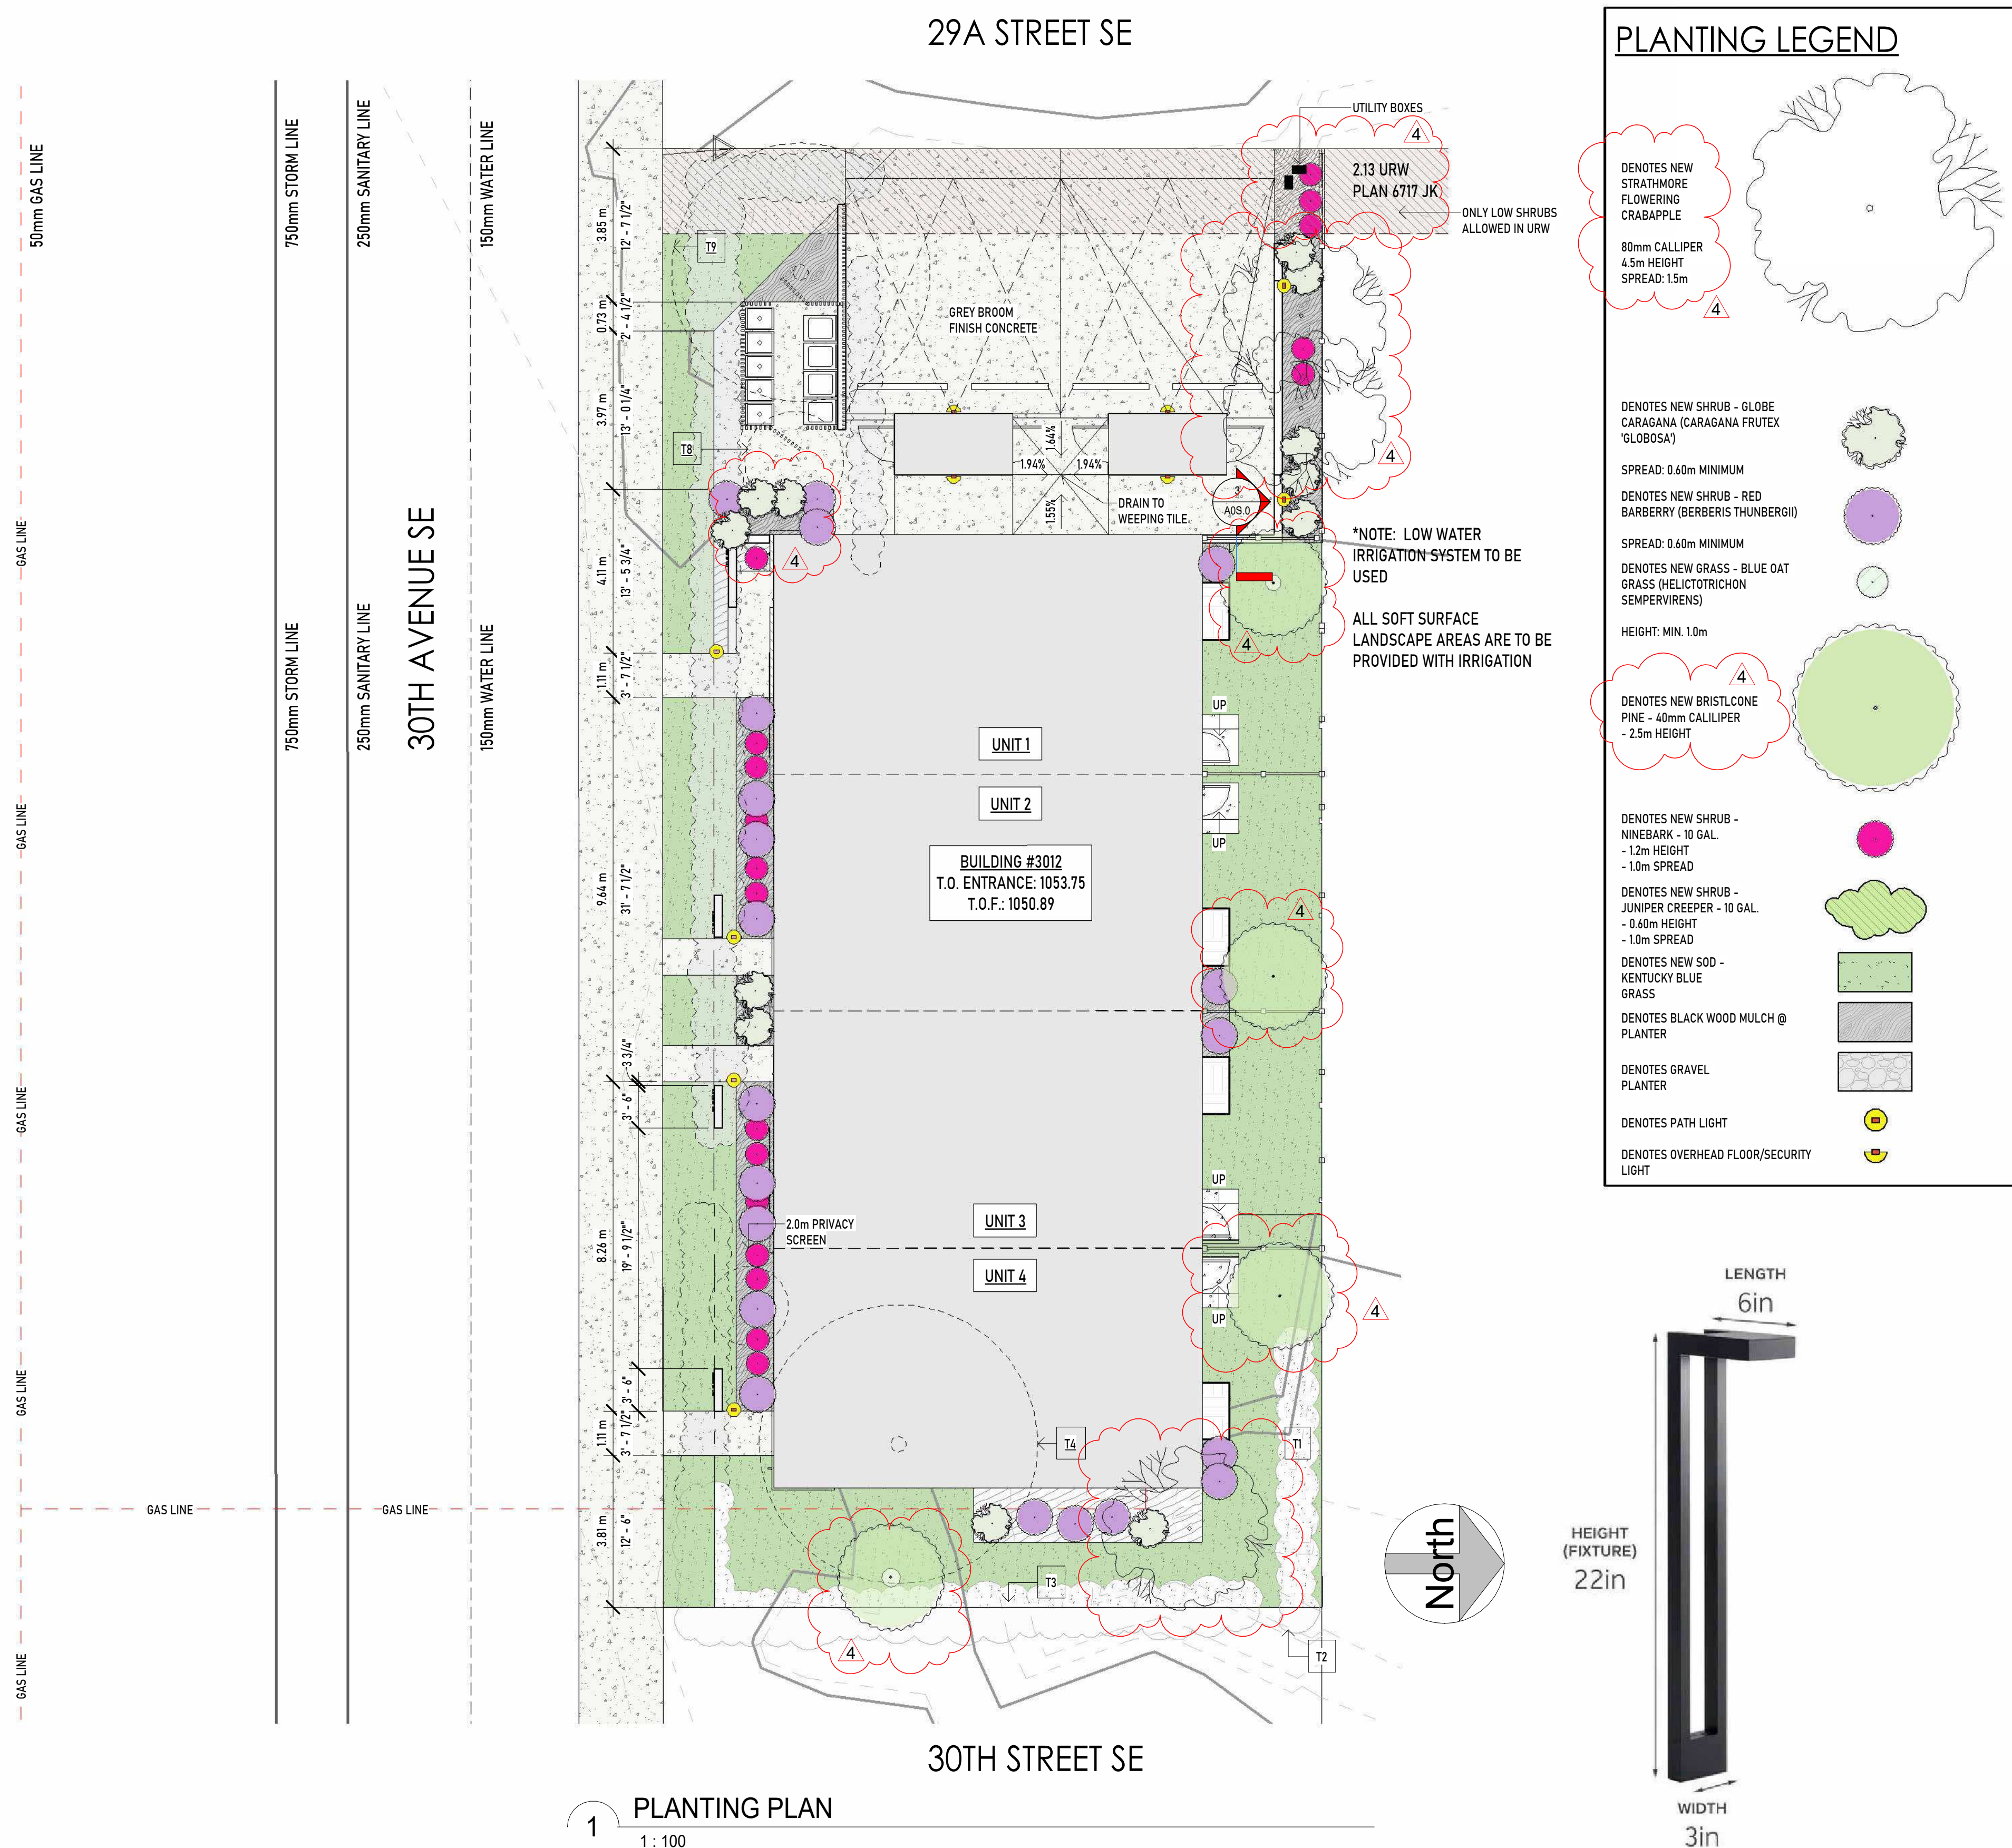

PLANTING PLAN

1 : 100

LANDSCAPE PATH LIGHT SPECS



SOUTH PERSPECTIVE



SOUTHEAST PERSPECTIVE



SOUTHWEST PERSPECTIVE

MIDNIGHT
DESIGN
STUDIO

NO.	REVISION DESCRIPTION	DATE
1	CONCEPTS	12/07/25
3	DEVELOPMENT PERMIT DRAWINGS	1.20.26
4	DR#1	7.5.26

COPYRIGHT:
THESE DRAWINGS ARE THE PROPERTY OF MIDNIGHT DESIGN STUDIO, INC. ALL RIGHTS RESERVED, INCLUDING THE RIGHT OF REPRODUCTION IN WHOLE OR IN PART, IN ANY FORM, WITHOUT THE WRITTEN PERMISSION OF MIDNIGHT DESIGN STUDIO, INC. ANY COPYING OR PLAGIARIZATION WILL RESULT IN PROSECUTION.

DISCLAIMER:
BUILDER SHALL REVIEW ALL DRAWINGS AND SPECIFICATIONS FOR CLARITY AND FOR ACCURACY. ALL WORK SHALL BE DONE IN A GOOD WORKMANSHIP MANNER AND TO THE BEST INDUSTRY STANDARDS AND PRACTICES, REGARDLESS OF DRAWINGS AND/OR SPECIFICATIONS. ALL DISCREPANCIES AND/OR MISTAKES SHALL BE COMMUNICATED TO MIDNIGHT DESIGN STUDIOS, INC. TO BE CORRECTED OR SUCH MISTAKES SHALL BE THE RESPONSIBILITY OF THE BUILDER/DEVELOPER/OWNER.

DATE ISSUED: 6/15/23

DESIGN BY: MJK

SCALE:

LOT 1 BLOCK 3 PLAN 6716 JK
3012 30TH AVE SE
CALGARY, ALBERTA

A300

EXTERIOR PERSPECTIVES

DEVELOPMENT PERMIT DRAWINGS

MIDNIGHT DESIGN STUDIO, INC.
5319 3RD ST SE, CALGARY, AB
403-815-0904
www.midnightdesignstudio.ca

30-TWELVE


EXTERIOR FINISHES

1. CONCRETE FOUNDATION WALL - NO WATERPROOFING ABOVE GRADE - PROVIDE PARGING AT ALL EXPOSED FACES
2. EXPOSED DECORATIVE CONCRETE RETAINING WALL w/ SMOOTH-FACE DETAIL - SEAL EXPOSED CONCRETE w/ SPRAY-ON RADONSEAL PLUS CONCRETE PENETRATING SEALER
3. MASONRY FINISH - SEE OWNERS' SPECIFICATIONS FOR EXACT SELECTION AS IT MAY DIFFER FROM THESE DRAWINGS
4. DEKKON CONCRETE PANEL FINISH - INSTALL PER MFGR SPECIFICATIONS
5. ROYAL RENDITIONS ALUMINUM SOFFITS - INSTALL AS PER MFGR SPECIFICATIONS AND ENVELOPE ENGINEER'S SPECS IF VENTING REQUIRED - FINISH TO BE V-GROOVE CHARWOOD
6. ACRYLIC STUCCO FINISH - COLOUR TBD OR PER OWNERS' SPECIFICATIONS - PROVIDE REVEAL AS NOTED ON SPECIFIC ELEVATION
A. WHERE AN EXPANSION JOINT IS NOT CALLED OUT BUT ONE IS REQUIRED, CONTRACTOR SHALL INQUIRE OF LOCATION TO MDS OFFICE, NO SUBSTITUTIONS
7. JAMES HARDI 8" LAPSIDING - INSTALL PER MFGR SPECIFICATIONS
8. ALUMINUM PRE-FAB FASCIA BENT TO LOOK LIKE C-CHANNELS - SEE DETAIL
9. LUX FOLDED WALL - IRONWOOD FINISH - SEE DETAIL
10. ALUMINUM 3" U-STYLE GUTTER - BLACK
11. 22 GAUGE ALUMINUM FASCIA w/ FASCIA BOARDS - SEE EAVE DETAIL FOR SIZING
12. ALUMINUM CORNER CONNECTING WINDOWS BY WDW MANUFACTURER
13. VERTICAL PRIVACY SCREEN BY LUX PRODUCTS - COMPOSITE BEAMS IN PERUVIAN TEAK - INSTALL PER MFGRS INSTRUCTIONS
14. CAP FLASHING w/ EXTERIOR WALL - SEE DETAIL
15. BLACK I/O ASPHALT SHINGLES w/ 30# FELT BUILDING PAPER - OVERLAP 10" MIN.



SOUTH ELEVATION

1 : 48

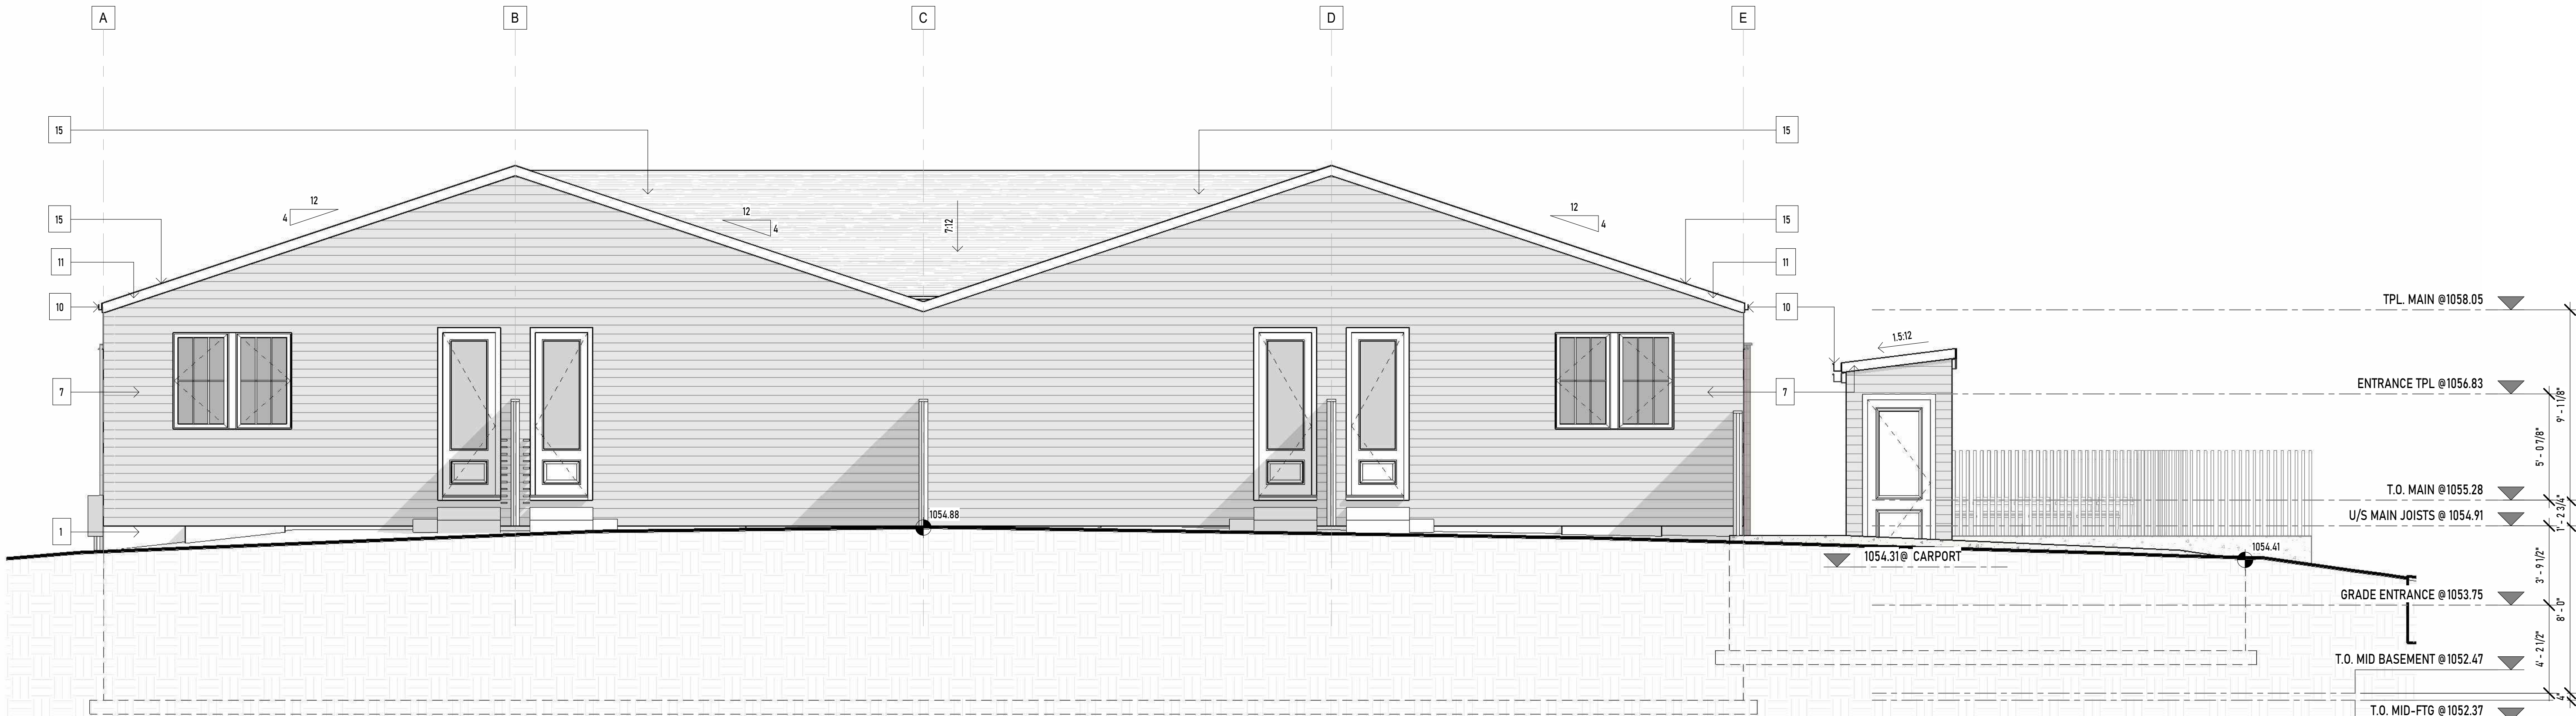

NORTH ELEVATION

1 : 48

NO.	REVISION DESCRIPTION	DATE	
		12/07/25	1.20.26
1	CONCEPTS	1.20.26	7.5.26
3	DEVELOPMENT PERMIT DRAWINGS		
4	DR#1		

COPYRIGHT:
THESE DRAWINGS ARE THE PROPERTY OF MIDNIGHT DESIGN STUDIO, INC. ALL RIGHTS RESERVED, INCLUDING THE RIGHT OF REPRODUCTION IN WHOLE OR IN PART, IN ANY FORM, WITHOUT THE WRITTEN PERMISSION OF MIDNIGHT DESIGN STUDIO, INC. ANY COPYING OR PLAGIARIZATION WILL RESULT IN PROSECUTION.

DISCLAIMER:
BUILDER SHALL REVIEW ALL DRAWINGS AND SPECIFICATIONS FOR CLARITY AND FOR ACCURACY. ALL WORK SHALL BE DONE IN A GOOD WORKMANSHIP MANNER AND TO THE BEST INDUSTRY STANDARDS AND PRACTICES, REGARDLESS OF DRAWINGS AND/OR SPECIFICATIONS. ALL DISCREPANCIES AND/OR MISTAKES SHALL BE COMMUNICATED TO MIDNIGHT DESIGN STUDIOS, INC. TO BE CORRECTED OR SUCH MISTAKES SHALL BE THE RESPONSIBILITY OF THE BUILDER/DEVELOPER/OWNER.

DATE ISSUED:	6/15/23
DESIGN BY:	Designer
SCALE:	As indicated

LOT 1 BLOCK 3 PLAN 6716 JK
3012 30TH AVE SE
CALGARY, ALBERTA

A301

EXTERIOR SCHEMATICS



DEVELOPMENT PERMIT DRAWINGS

MIDNIGHT DESIGN STUDIO, INC.
5319 3RD ST SE, CALGARY, AB
403-815-0604
www.midnightdesignstudio.ca

30-TWELVE

EXTERIOR FINISHES

- CONCRETE FOUNDATION WALL - NO WATERPROOFING ABOVE GRADE - PROVIDE PARGING AT ALL EXPOSED FACES
- EXPOSED DECORATIVE CONCRETE RETAINING WALL w/ SMOOTH-FACE DETAIL - SEAL EXPOSED CONCRETE w/ SPRAY-ON RADONSEAL PLUS CONCRETE PENETRATING SEALER
- MASONRY FINISH - SEE OWNERS' SPECIFICATIONS FOR EXACT SELECTION AS IT MAY DIFFER FROM THESE DRAWINGS
- DEKKON CONCRETE PANEL FINISH - INSTALL PER MFGR SPECIFICATIONS
- ROYAL RENDITIONS ALUMINUM SOFFITS - INSTALL AS PER MFGR SPECIFICATIONS AND ENVELOPE ENGINEER'S SPECS IF VENTING REQUIRED - FINISH TO BE V-GROOVE CHARWOOD
- ACRYLIC STUCCO FINISH - COLOUR TBD OR PER OWNERS' SPECIFICATIONS - PROVIDE REVEAL AS NOTED ON SPECIFIC ELEVATION
A. WHERE AN EXPANSION JOINT IS NOT CALLED OUT BUT ONE IS REQUIRED, CONTRACTOR SHALL INQUIRE OF LOCATION TO MDS OFFICE, NO SUBSTITUTIONS
- JAMES HARDI 8" LAPSIDING - INSTALL PER MFGR SPECIFICATIONS
- ALUMINUM PRE-FAB FASCIA BENT TO LOOK LIKE C-CHANNELS - SEE DETAIL
- LUX FOLDED WALL - IRONWOOD FINISH - SEE DETAIL
- ALUMINUM 3" U-STYLE GUTTER - BLACK
- 22 GAUGE ALUMINUM FASCIA o/ FASCIA BOARDS - SEE EAVE DETAIL FOR SIZING
- ALUMINUM CORNER CONNECTING WINDOWS BY WDW MANUFACTURER
- VERTICAL PRIVACY SCREEN BY LUX PRODUCTS - COMPOSITE BEAMS IN PERUVIAN TEAK - INSTALL PER MFGRS INSTRUCTIONS
- CAP FLASHING o/ EXTERIOR WALL - SEE DETAIL
- BLACK IKO ASPHALT SHINGLES o/ 30# FELT BUILDING PAPER - OVERLAP 10" MIN.

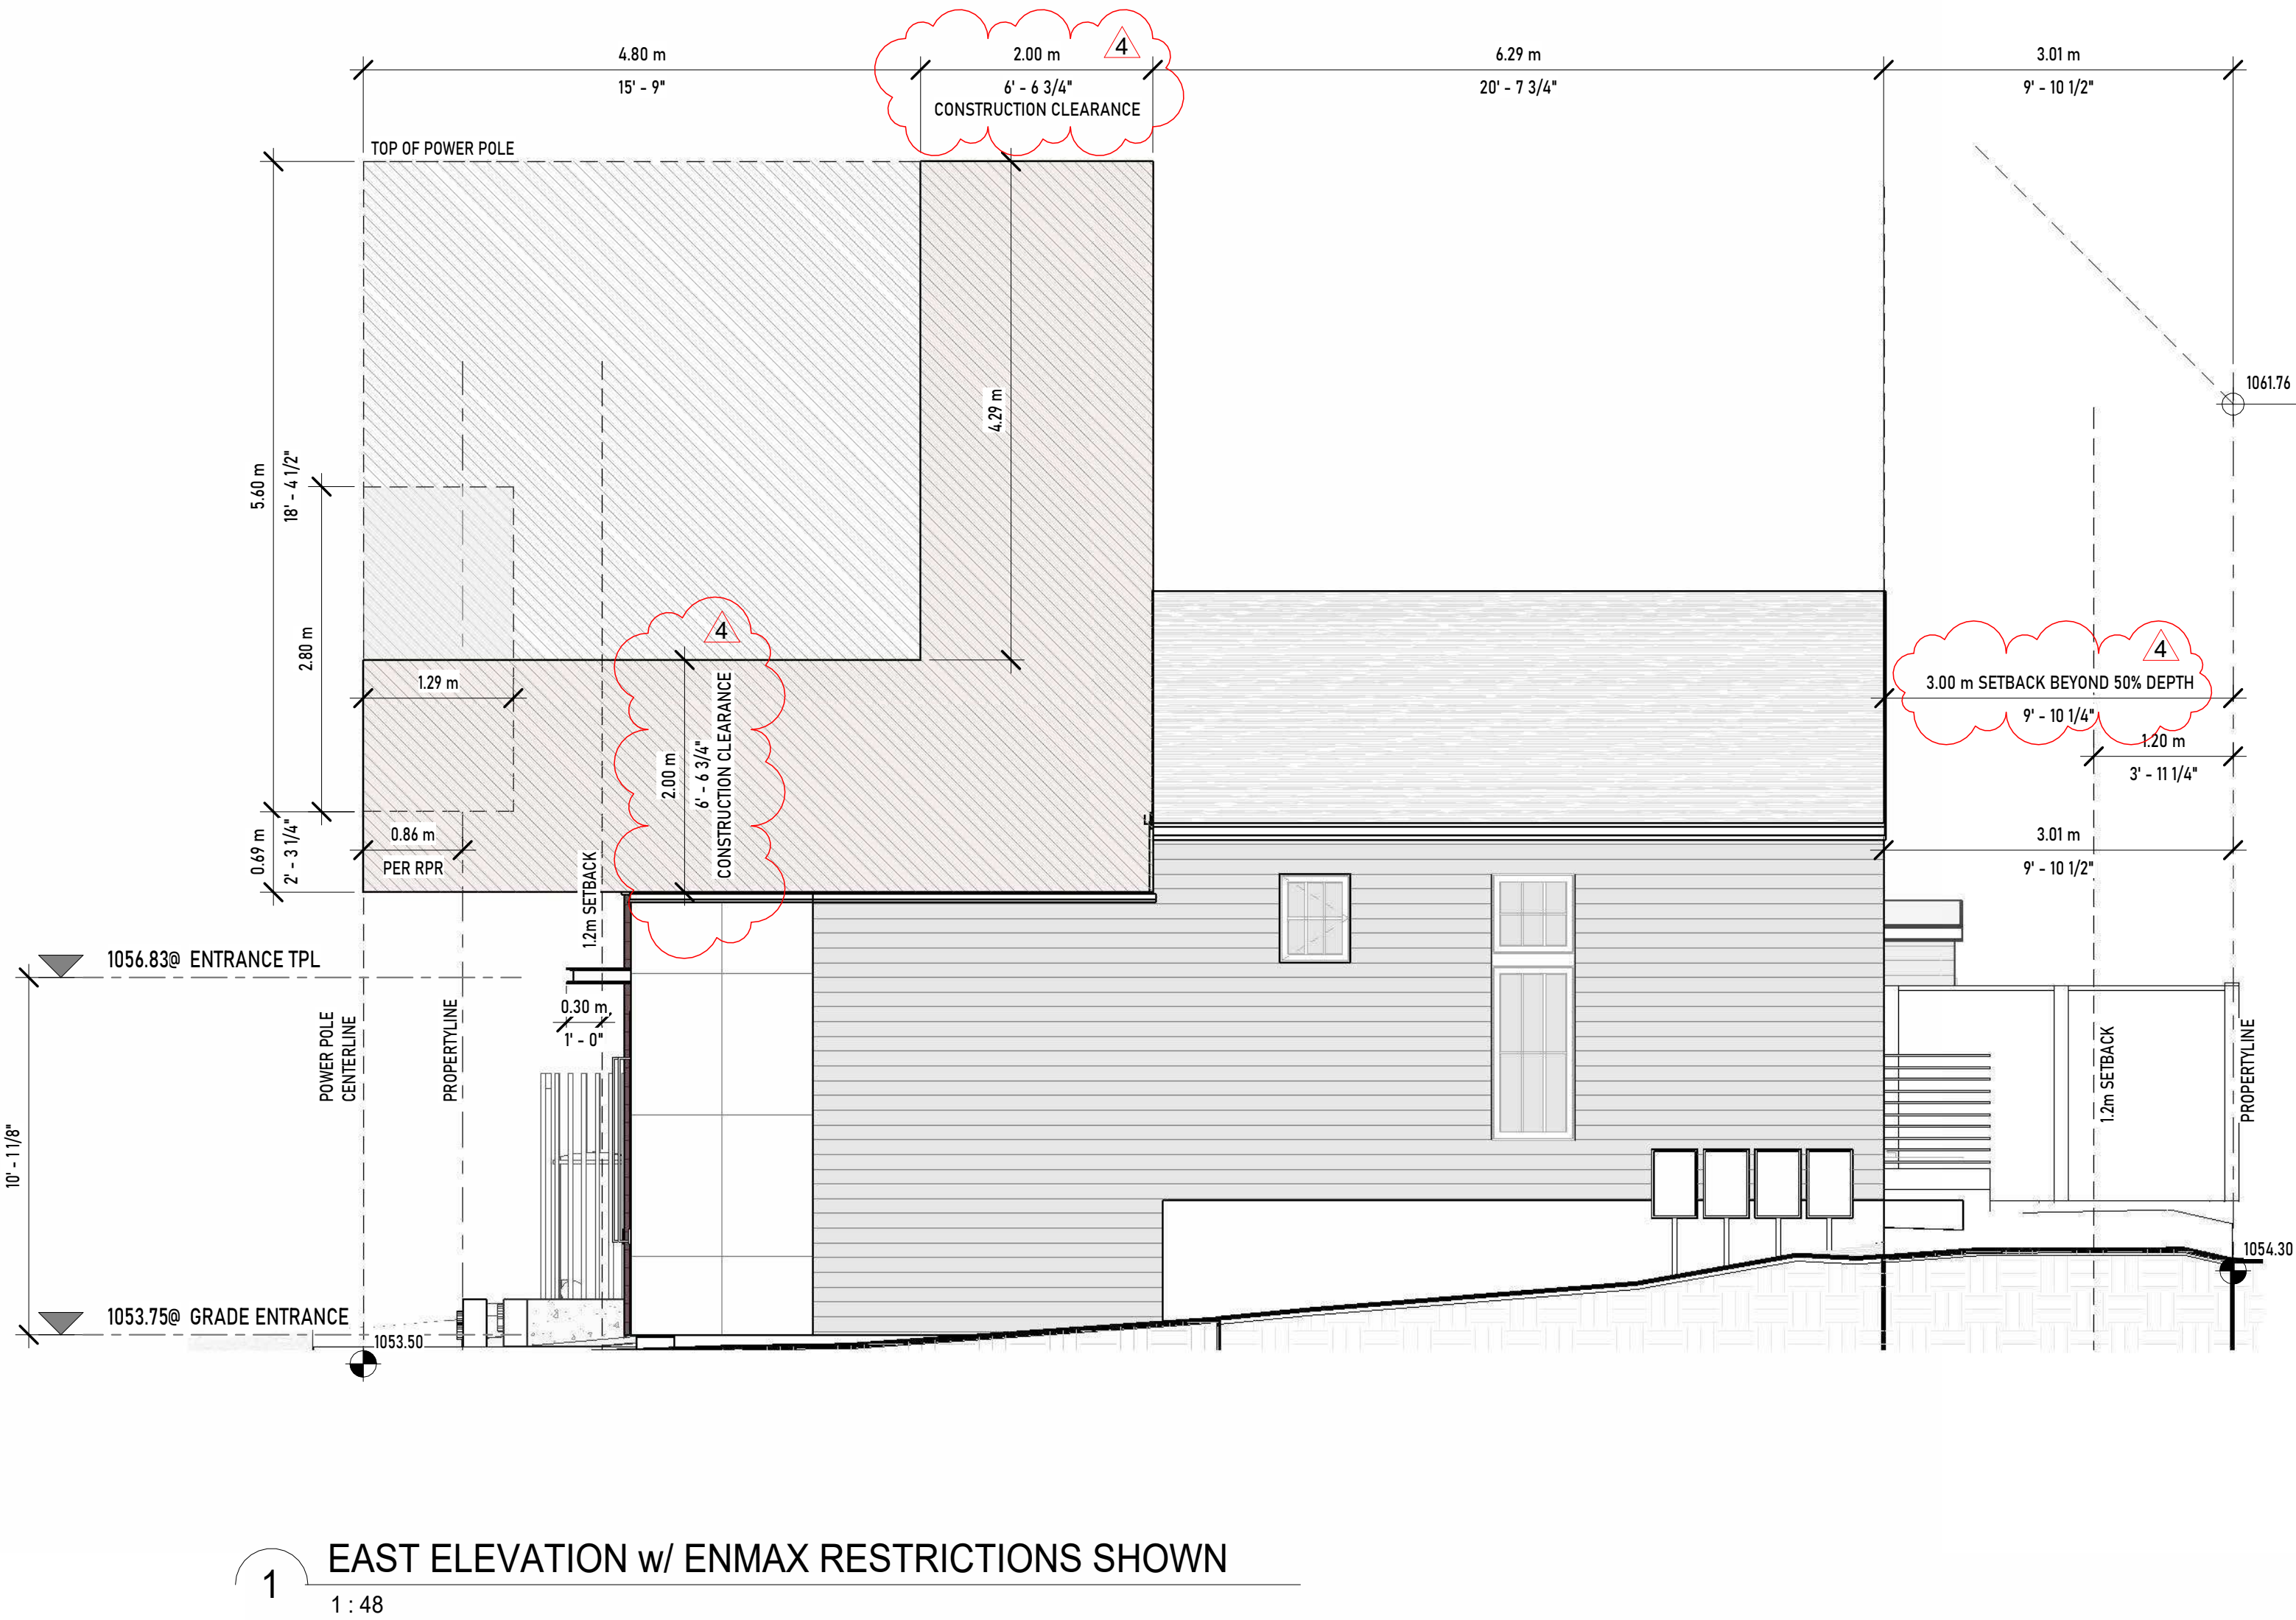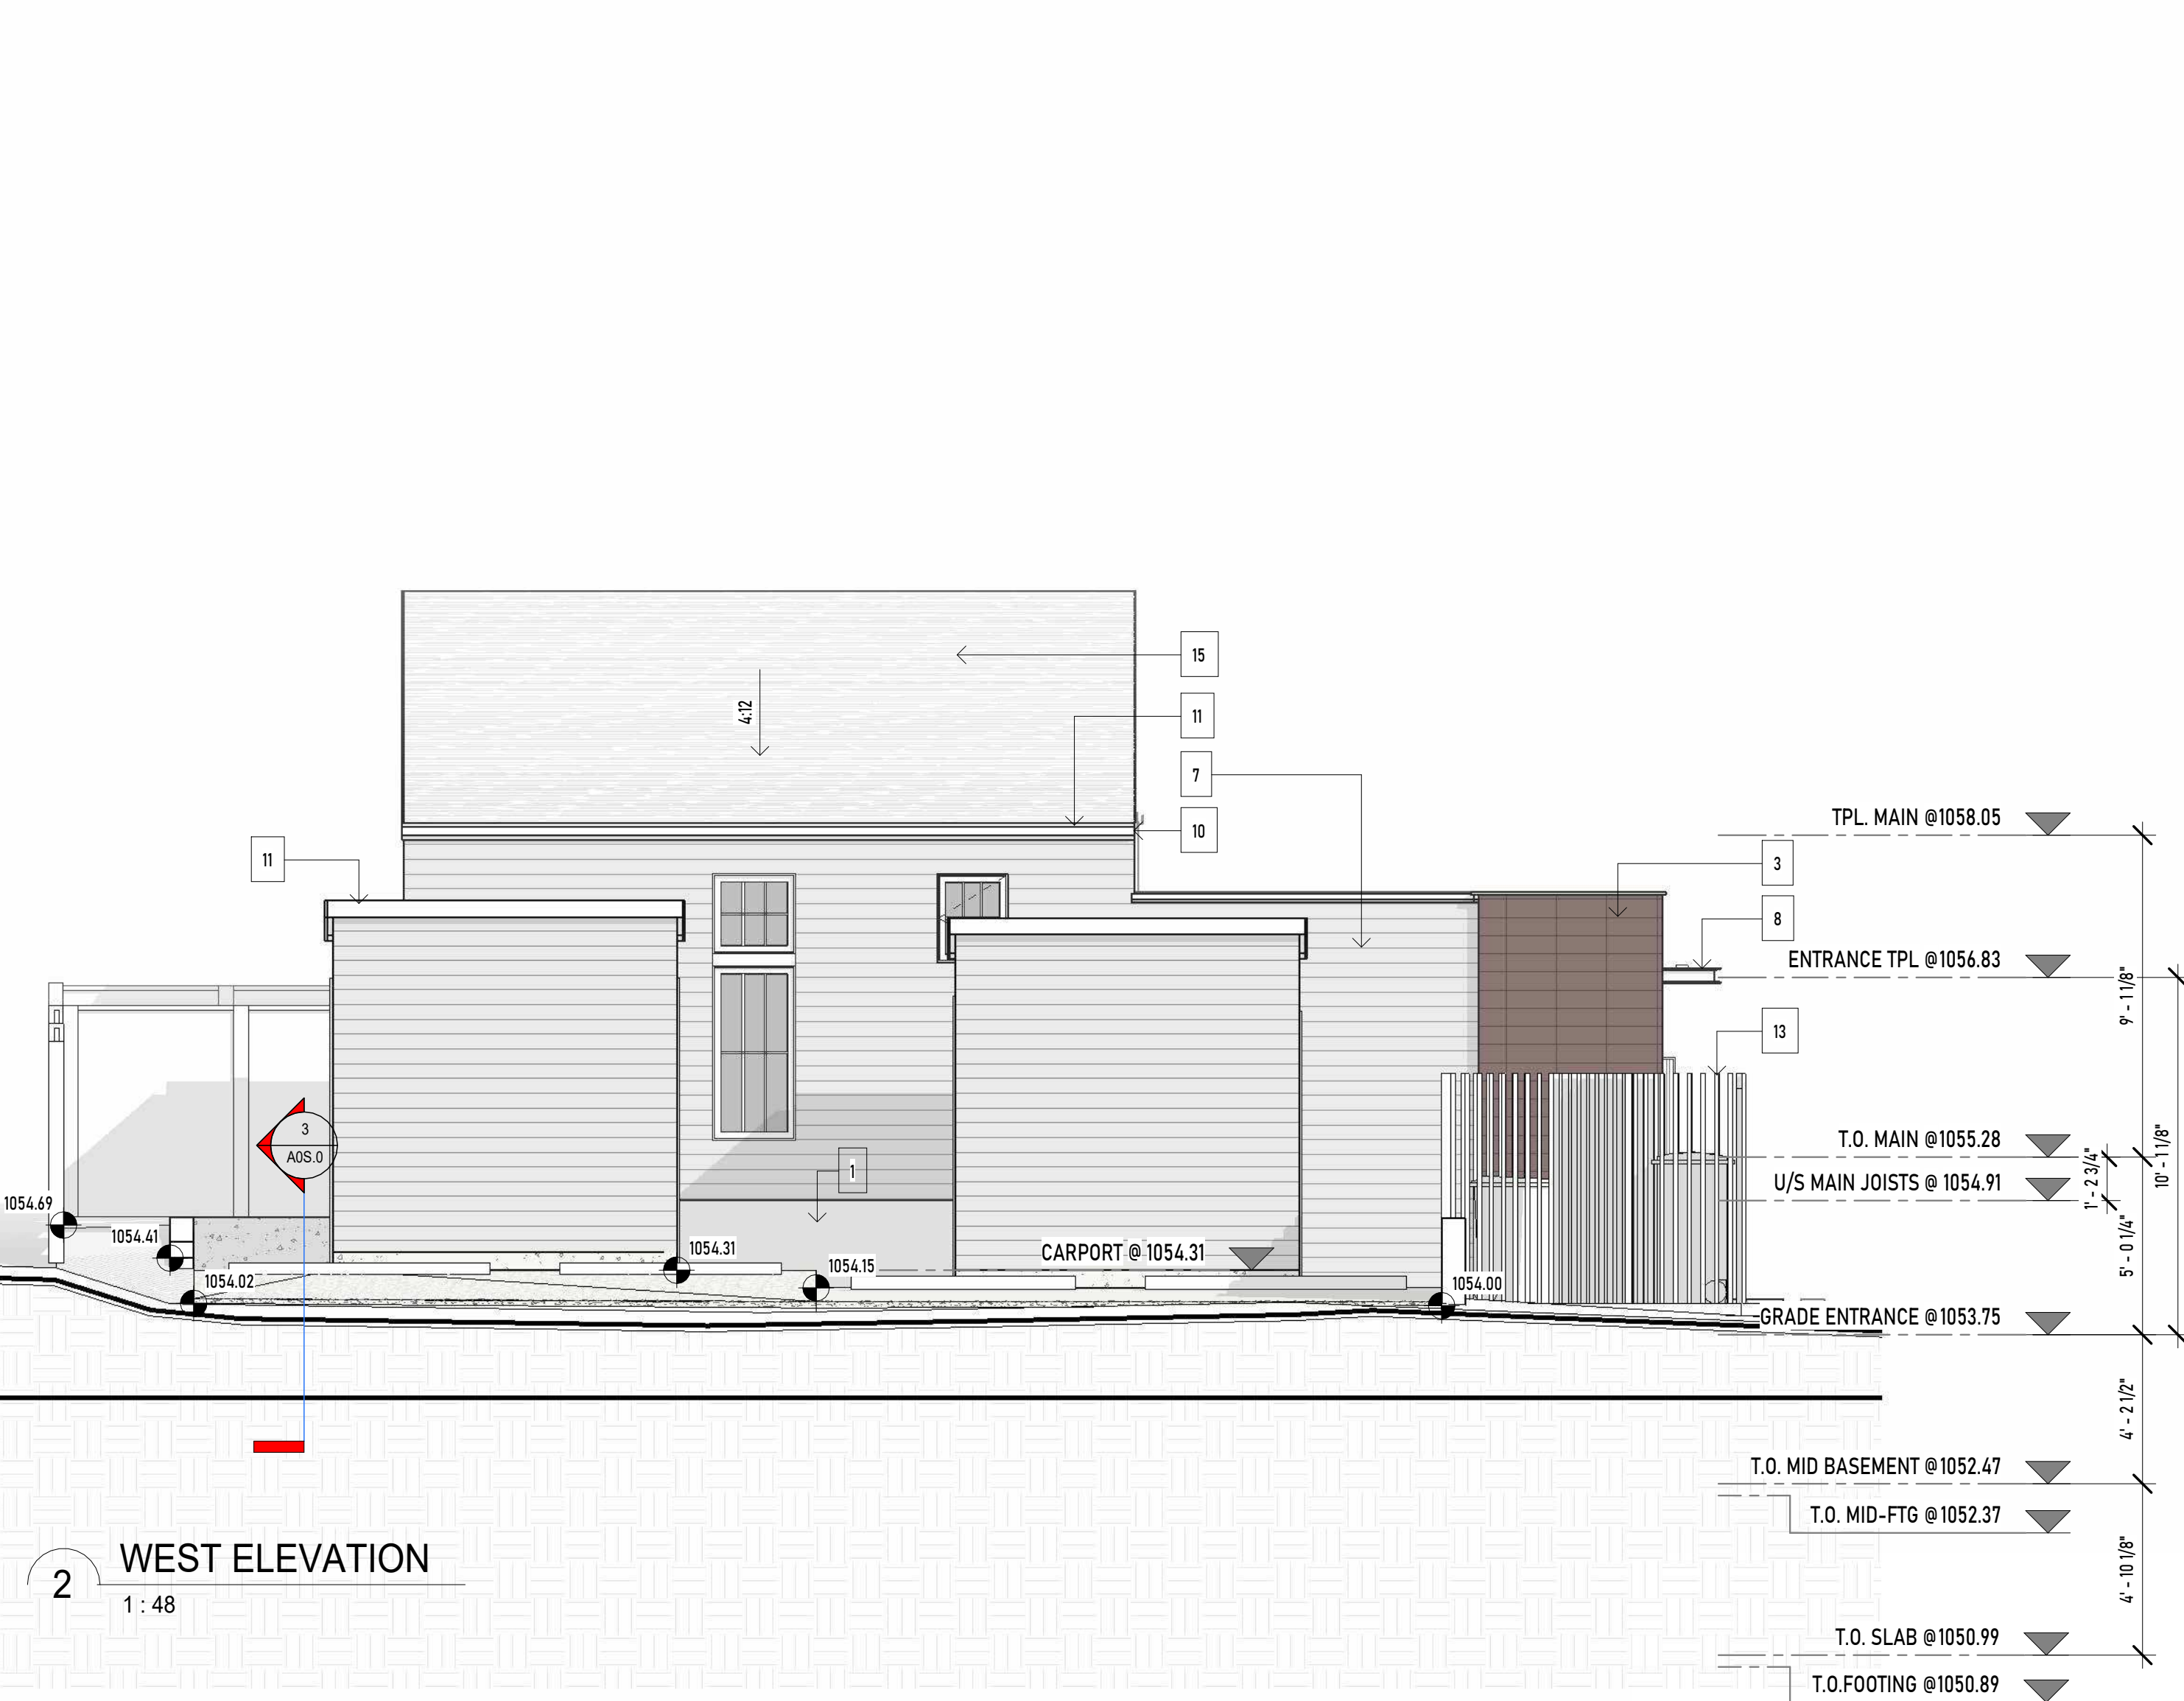

NO.	REVISION DESCRIPTION	DATE	
		CONCEPTS	DEVELOPMENT PERMIT DRAWINGS
1		12/07/25	1.20.26
3			7.5.26
4			

COPYRIGHT:
THESE DRAWINGS ARE THE PROPERTY OF MIDNIGHT DESIGN STUDIO, INC. ALL RIGHTS RESERVED, INCLUDING THE RIGHT OF REPRODUCTION IN WHOLE OR IN PART, IN ANY FORM, WITHOUT THE WRITTEN PERMISSION OF MIDNIGHT DESIGN STUDIO, INC. ANY COPYING OR PLAGIARIZATION WILL RESULT IN PROSECUTION.

DISCLAIMER:
BUILDER SHALL REVIEW ALL DRAWINGS AND SPECIFICATIONS FOR CLARITY AND FOR ACCURACY. ALL WORK SHALL BE DONE IN A GOOD WORKMANSHIP MANNER AND TO THE BEST INDUSTRY STANDARDS AND PRACTICES, REGARDLESS OF DRAWINGS AND/OR SPECIFICATIONS. ALL DISCREPANCIES AND/OR MISTAKES SHALL BE COMMUNICATED TO MIDNIGHT DESIGN STUDIOS, INC. TO BE CORRECTED OR SUCH MISTAKES SHALL BE THE RESPONSIBILITY OF THE BUILDER/DEVELOPER/OWNER.

DATE ISSUED:	6/15/23
DESIGN BY:	Designer
SCALE:	As indicated

LOT 1 BLOCK 3 PLAN 6716 JK
3012 30TH AVE SE
CALGARY, ALBERTA

A302

EXTERIOR SCHEMATICS

DEVELOPMENT PERMIT DRAWINGS

MIDNIGHT DESIGN STUDIO, INC.
5319 3RD ST SE, CALGARY, AB
403-815-0904
www.midnightdesignstudio.ca

30-TWELVE