
 


 


PRINT DATE: FEBRUARY 11, 2026 <i>See submissions box for official date</i>	A001
JOB # 2418	
DRAWN BY: JCA	

[illegible]

SADDLE RIDGE

5220 80 AVE. NE
CALGARY, ALBERTA

PRINT DATE: FEBRUARY 11, 2026 See submissions box for official date	A004
JOB # 2418	
DRAWN BY: JCA	

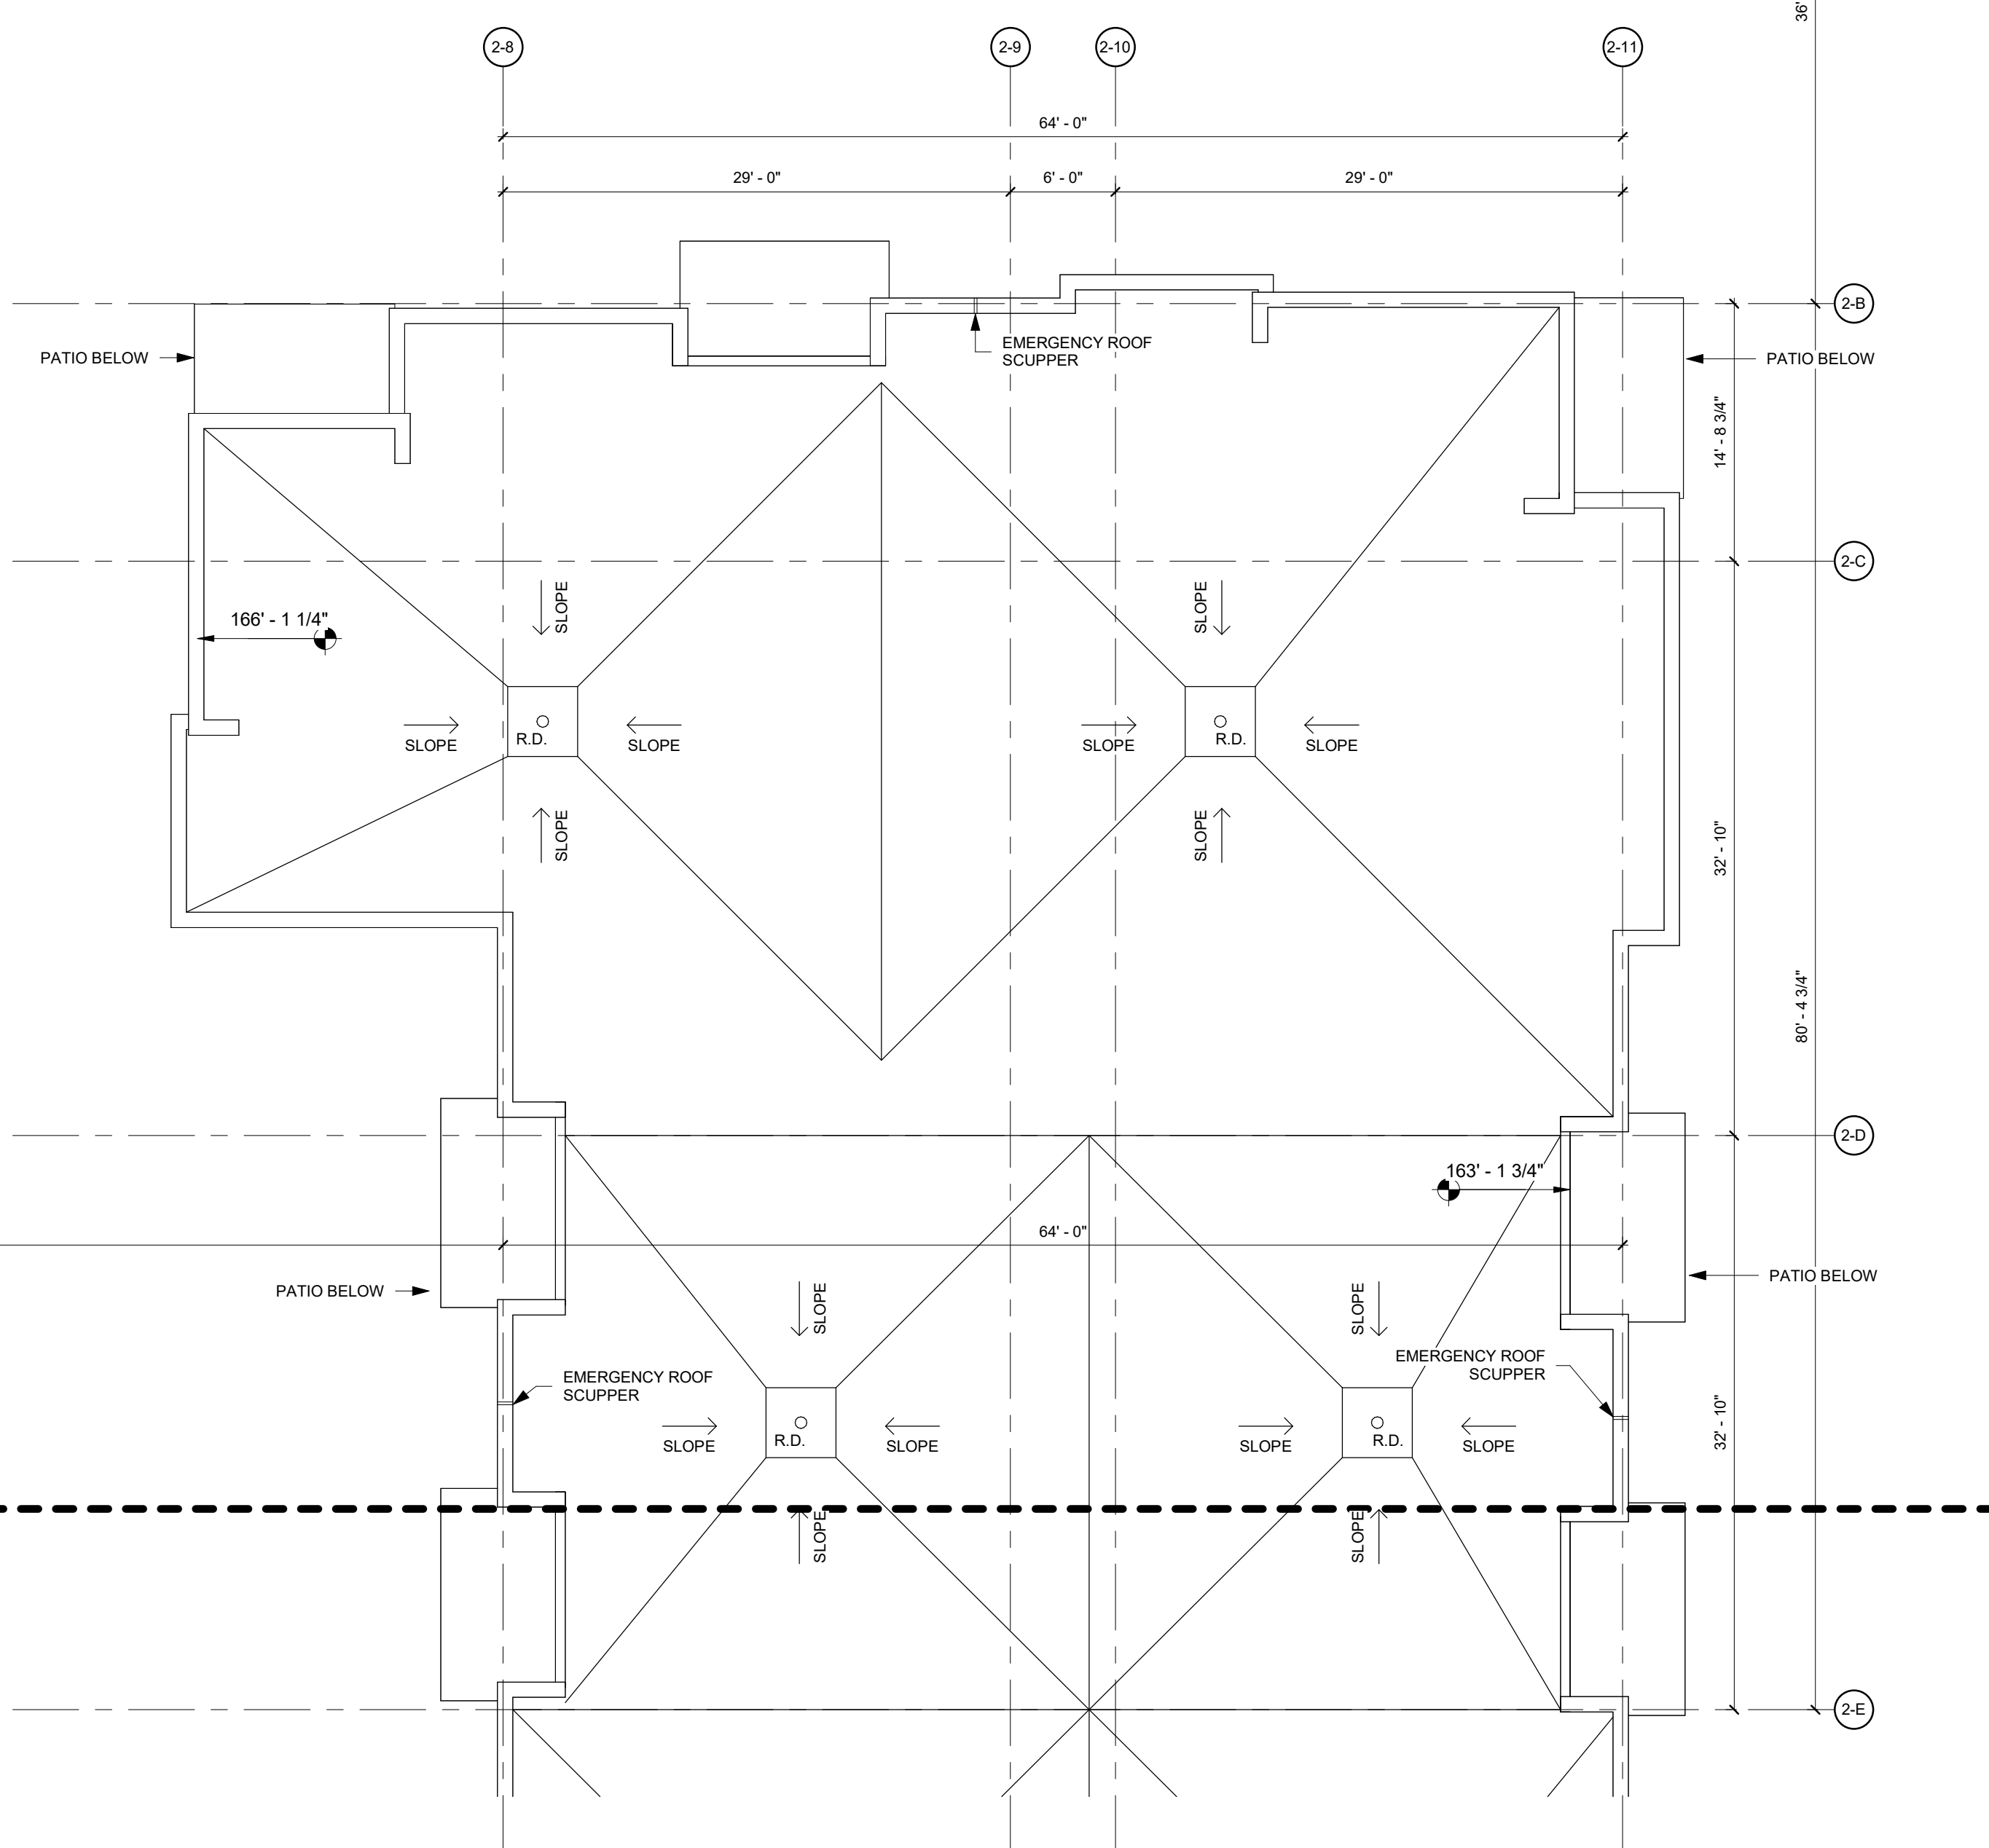



Contractor shall read drawing in conjunction with written specifications. All area calculations, dimensions and conditions shall be verified on site. Readers are advised to use at your own risk. Any questions shall be directed to the Architect prior to proceeding with construction. Do not scale drawings.

SUBMIT DATE: FEBRUARY 11, 2026 (use submissions box for official date)	AIII
JOB # 2418	
DRAWN BY: JCA	



CLAROSCURO
Architecture Inc.




www.claroscuro.ca

502-10158 103 St. NW
Edmonton, AB, T5J 0X6

SADDLE RIDGE

5220 80 AVE. NE
CALGARY, ALBERTA

PRINT DATE: FEBRUARY 11, 2026 See submissions box for official date	A201
JOB # 2418	
DRAWN BY: JCA	

   


CLAROSCURO
Architecture Inc.
www.claroscuco.ca
502-10158 103 St. NW
Edmonton, AB, T5J 0X6

[illegible]

5220 80 AVE. NE
CALGARY, ALBERTA

PRINT DATE: FEBRUARY 11, 2026 See submissions box for official date	A202
JOB # 2418	
DRAWN BY: JCA	

FOR LIGHT FIXTURES SEE ELECTRICAL PLANS

 

PERMIT

STAMP

NOTES

- All elevations referenced to 1000m Geodetic Datum.
- Hydrants, valves, check valves, manholes, sewer lines etc., to be installed to City of Calgary standards.
- All manholes to be S.R.C.
- Match crown minimum at all sewer connections.
- All sewer distribution pipes to be SDR 35 PVC. All sewer service pipes </= to 150mm to be SDR 28 PVC. Sewer service pipes > than 150mm to be SDR 35.
- Sewer lines to minimum slopes as per City of Calgary Standards.
- Use City of Calgary Type 2 Installation, Class 1A bedding for sewer pipes unless unwisely noted.
- Insulation required for sanitary sewers if cover less than 2.50m on mains.
- Insulation required for storm sewers if cover less than 1.20m as per City of Calgary Standards.
- All water mains to be DR 18 PVC unless otherwise noted.
- Use City of Calgary Type 1 Installation, Class 1A bedding for water mains, Type 2 installation, class 'B' bedding for services.
- Depth of bury for water lines to conform with City of Calgary standards.
- No trees to be planted over water line(s).
- Protection of Potable Water Supply From Contamination: All Cross connections or potential cross connections must be either eliminated or protected against backflow by the installation of a cross connection control device. All cross connection control devices must be installed in accordance with the Water Utility By-law 22MB2 and the National Plumbing Code of Canada.
- For building locations and dimensions refer to latest Architectural drawings.
- The contractor is responsible for locating all shallow utilities.
- The contractor is to verify the location of existing sanitary storm and water services and confirm existing inverts prior to installation within the project area. The Engineer should be notified immediately of any discrepancies.
- Weeping Tile & Free Flow area drains to be tied to unrestricted free flow storm sewer.
- All Civil Scope of Work Ends at 1.00m away from the Building Foot Print.

LEGEND

	Existing hydrant
	Proposed hydrant
	Existing valve
	Valve
	Watermain
	Sanitary sewer
	Storm sewer
	Existing manhole
	Proposed manhole
	Manhole with plastic inserts
	Grated top manhole
	Catch basin
	Water meter location
	Existing elevation
	Sanitary manhole number & elevation
	CB/GT/Storm manhole number & elevation
	Main floor elevation
	Top of footing elevation
	Sanitary sewer invert at bldg

REVISIONS

No.	DATE	DESCRIPTION	BY
5			
4			
3			
2			
1			

ISSUED FOR

4	AS-BUILT		
3	FOR CONSTRUCTION		
2	FOR TENDER		
1	DEVELOPMENT PERMIT		
No.	DRAWING STATUS	DATE	APP.

CLIENT

SADDLE RIDGE APT LTD.


PROJECT

SADDLE RIDGE APARTMENTS
NUMBER OF UNITS
5220 80 AVE NE

TITLE

SITE SERVICING PLAN

DESIGN BY:	-	SCALE:	1:300	JOB NUMBER:	25-208
DRAWN BY:	-	CHECKED BY:	-	REV NO.:	-
DATE:	3-Feb-26			DRAWING NUMBER:	SP1

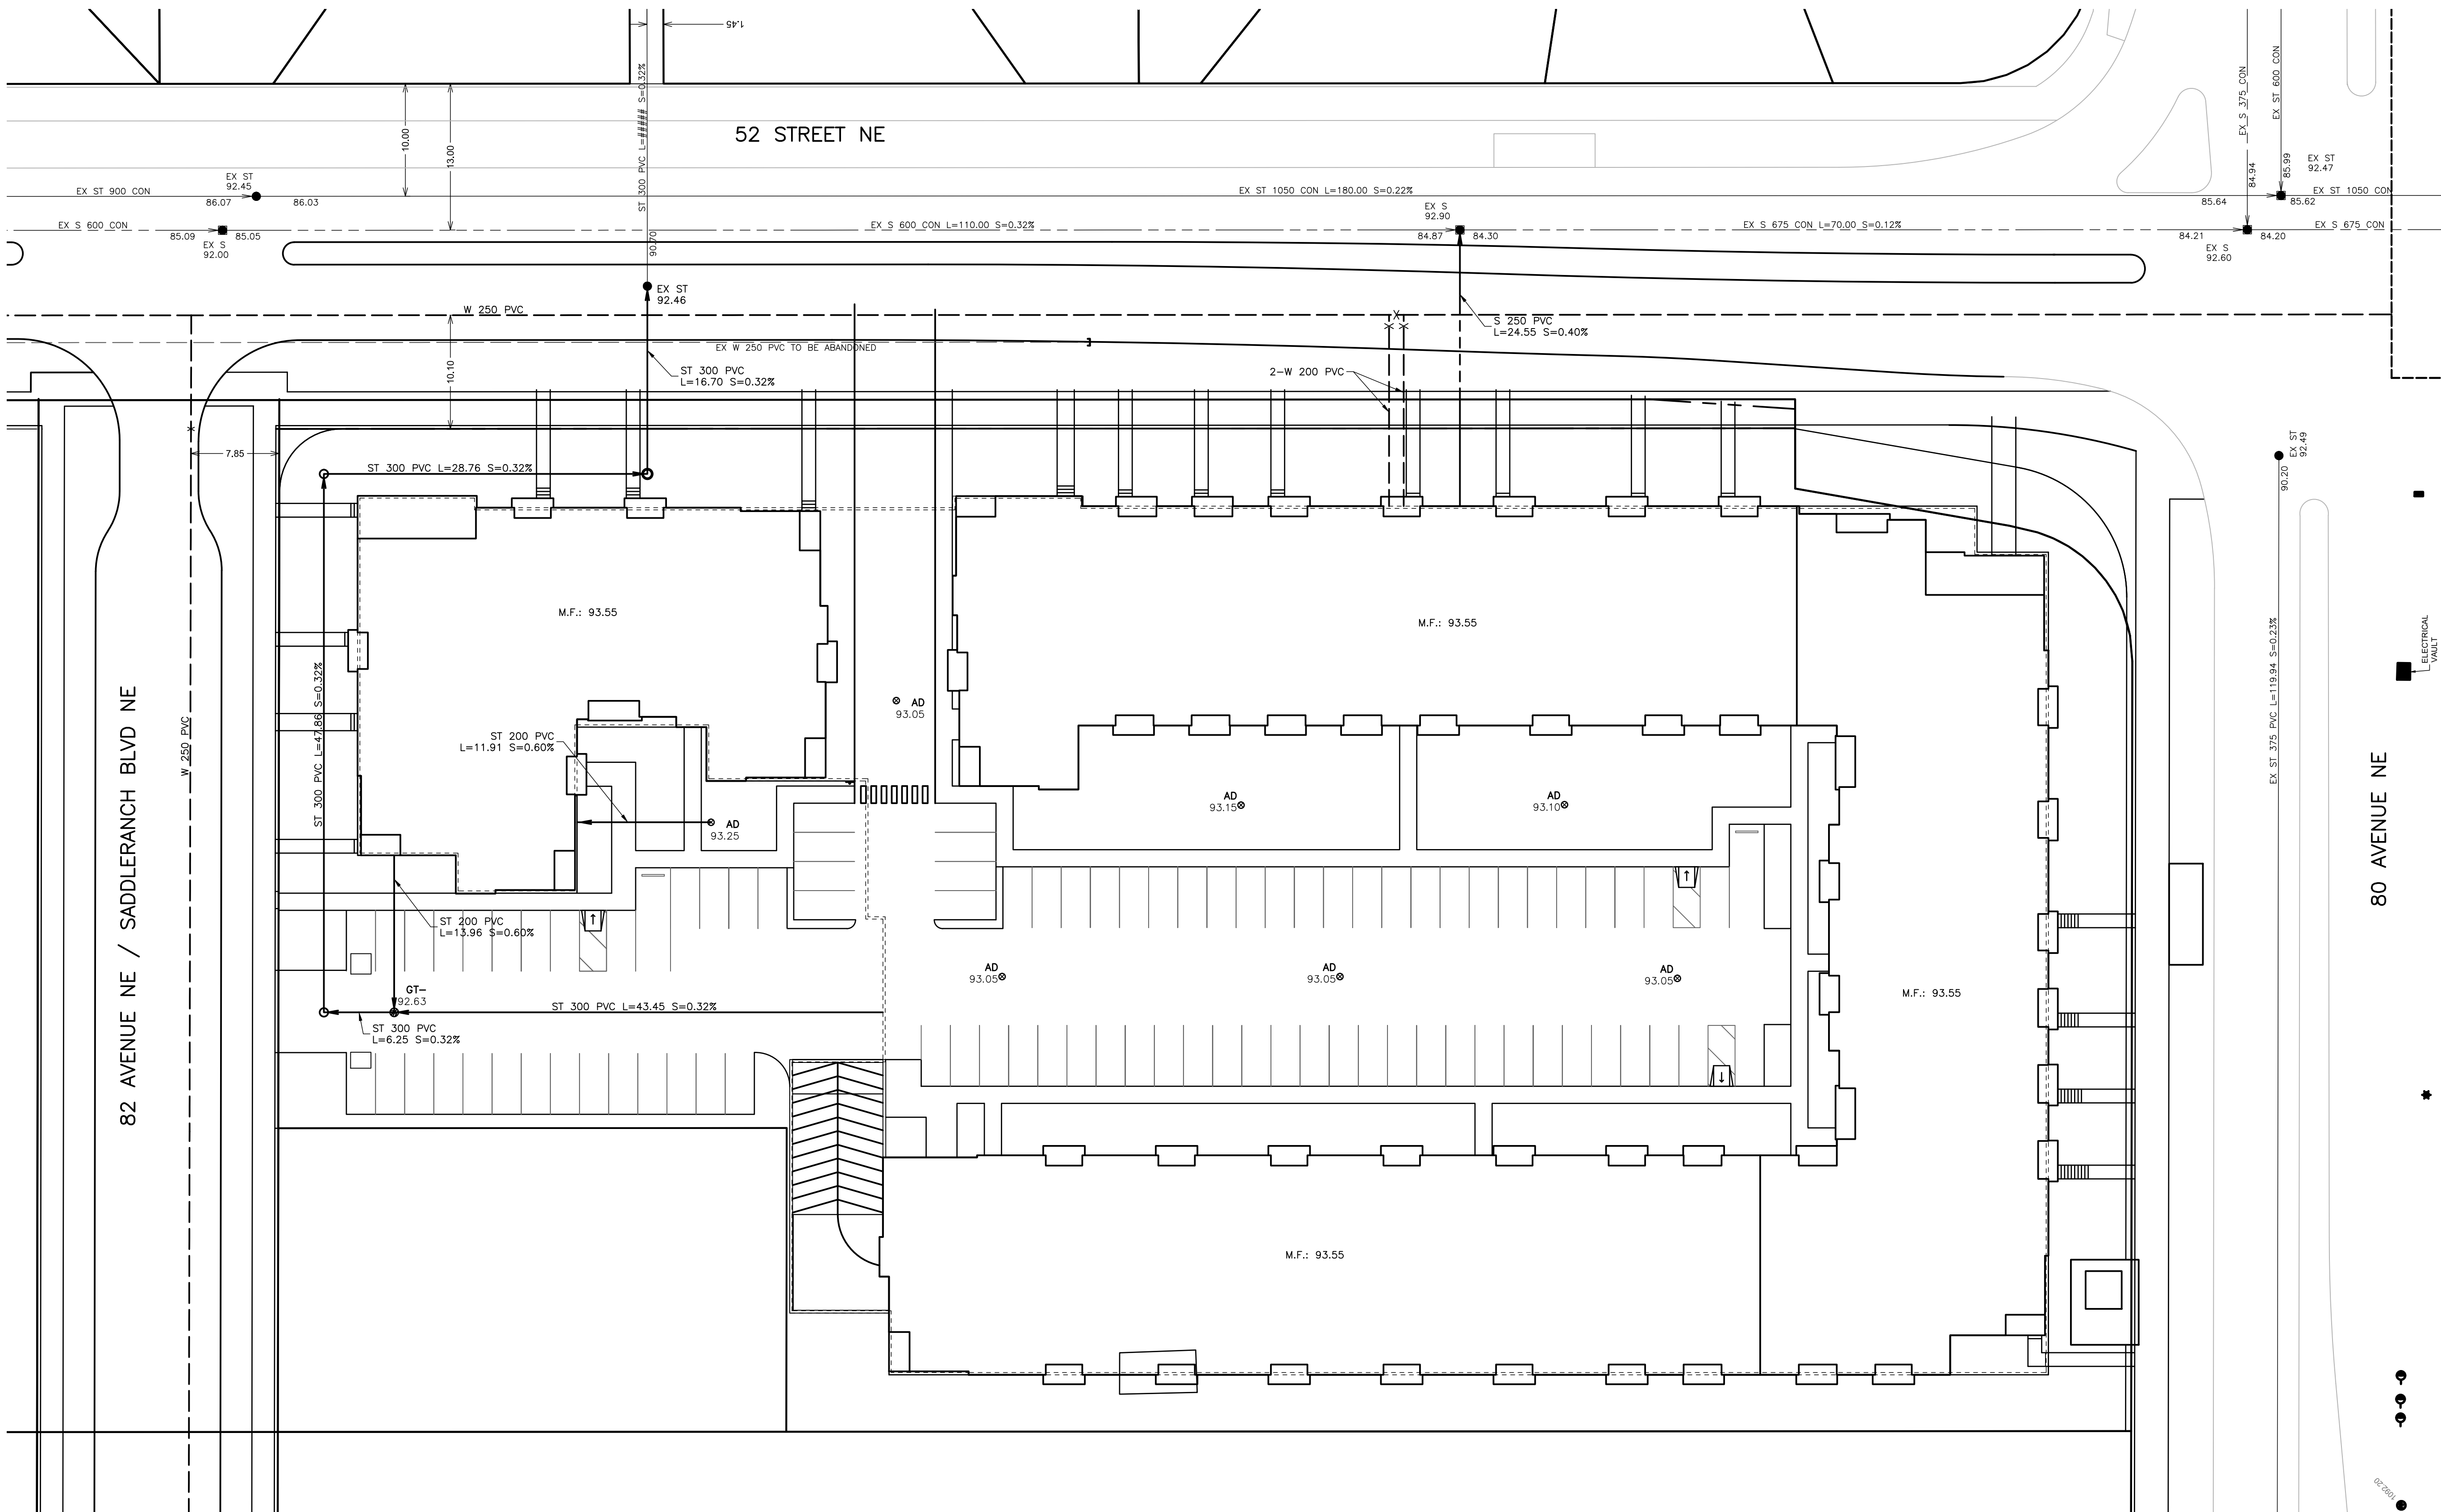

82 AVENUE NE / SADDLERANCH BLVD NE

80 AVENUE NE

CITY OF CALGARY
DEVELOPMENT SITE SERVICING PLAN

DATE RECEIVED

CIRCULATION TO

WATER RESOURCES

REVIEW AND INSPECTION BY THE CITY IS NOT A SUBSTITUTE FOR SUPERVISION, INSPECTION, AND DUE DILIGENCE BY THE ENGINEER OF RECORD, LOT OWNER, OR CONTRACTOR.

THE ENGINEER OF RECORD MAINTAINS FULL RESPONSIBILITY TO EXERCISE COMPETENCE AND GOOD ENGINEERING JUDGEMENT FOR THE ENTIRETY OF THEIR DESIGN AND PROVIDE DOCUMENTATION FOR ALL PRIVATE SITE WORKS AND RETAIN THESE RECORDS FOR THE USE OF THEIR CLIENTS.


MUNICIPAL ADDRESS
?????????????????
Calgary AB

LEGAL DESCRIPTION
LOT ???, BLOCK ?
PLAN ??? ????, 1/4
SEC. ?-?-?-W7M

DEVELOPMENT IS TO BE BUILT TO THE CITY APPROVED STAMPED DSSP DRAWINGS. SHOULD ANY INCONSISTENCIES EXIST BETWEEN THIS DRAWING AND THE CITY STAMPED APPROVED DSSP DRAWINGS, PLEASE NOTIFY THE ENGINEER IMMEDIATELY. THE CITY OF CALGARY STAMPED ENGINEERING DRAWINGS GOVERN WHEN ANY INCONSISTENCIES ARE FOUND BETWEEN DRAWINGS. DSSP PLANS TO MATCH DP PLANS WHEN ALL IS COMPLETE

FOR DEVELOPMENT PERMIT SUBMISSION ONLY.
NOT FOR TENDER OR CONSTRUCTION.

THIS DRAWING TO BE USED FOR GRADING & SERVICING INFORMATION ONLY. FOR BUILDING LOCATION, DIMENSIONS, AND PARKING LAYOUT, REFER TO LATEST ARCHITECTURAL DRAWINGS

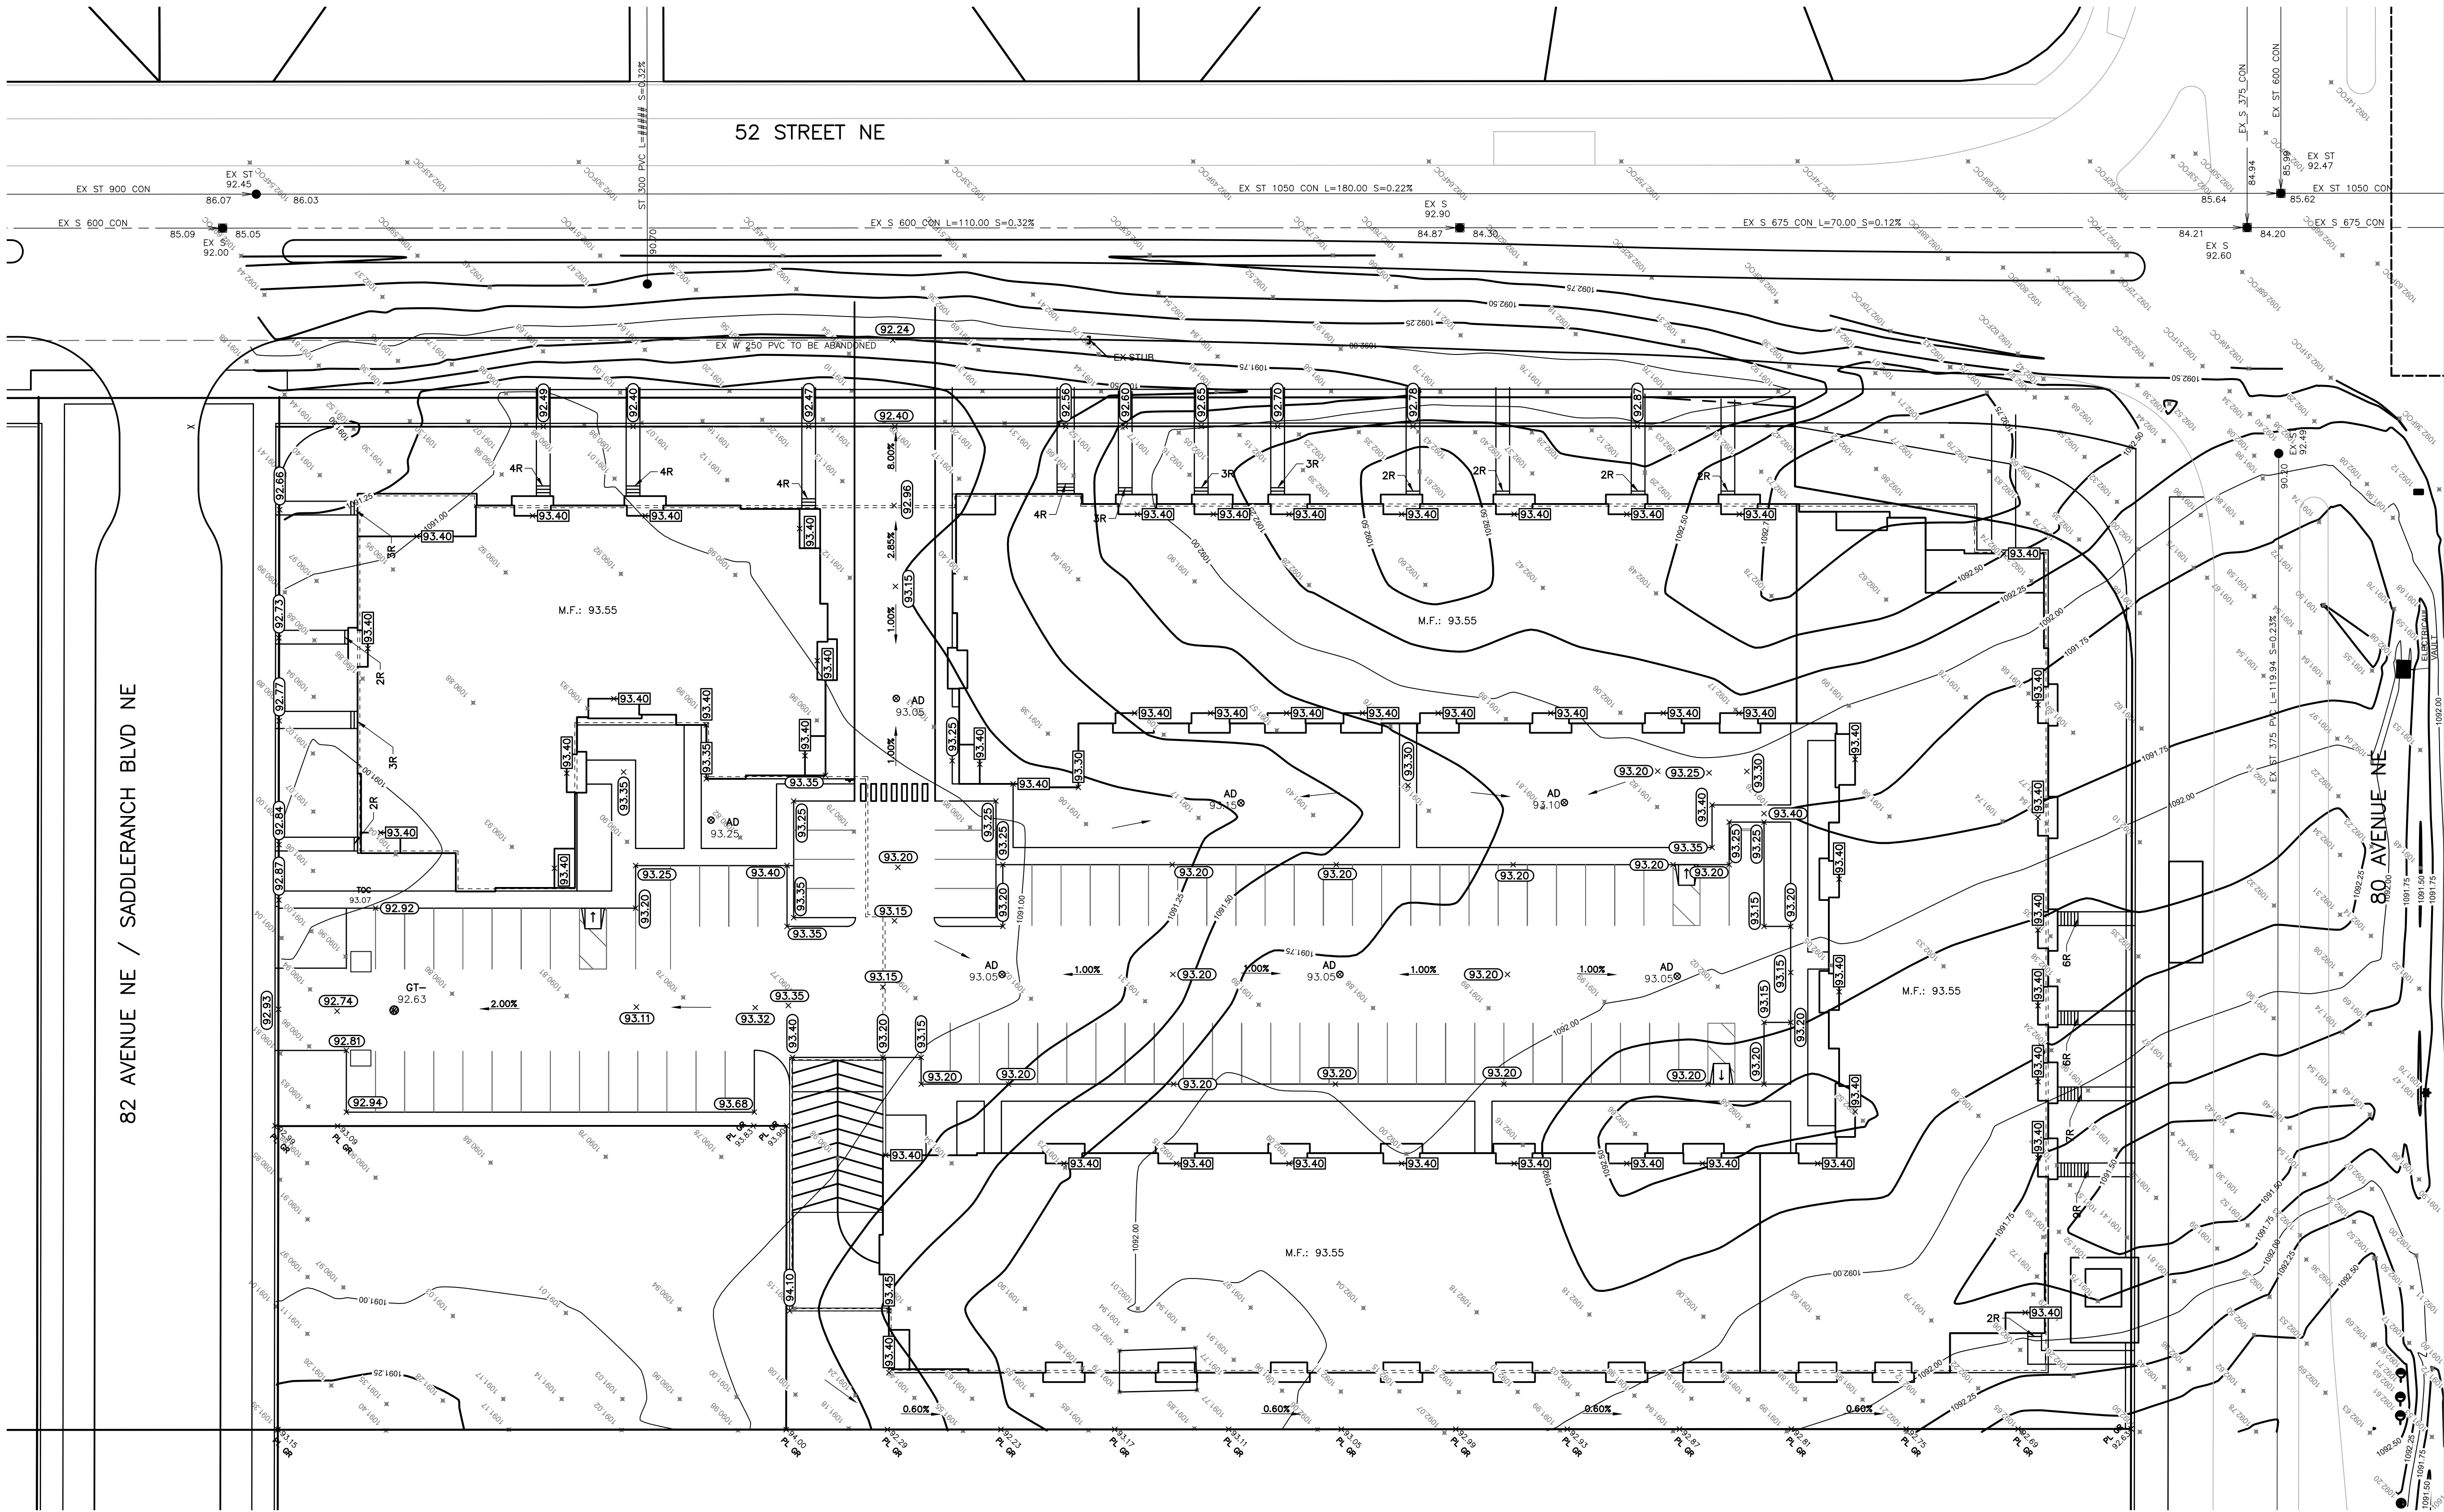

LEGEND	
	Existing hydrant
	Proposed hydrant
	Existing valve
	Valve
	Watermain
	Sanitary sewer
	Storm sewer
	Existing manhole
	Proposed manhole
	Manhole with plastic inserts
	Grated top manhole
	Catch basin
	Proposed swale
	Overland flow
	Overland escape route
	Proposed design elevation
	Proposed building grades
	Existing elevation
	Proposed road grade
	Sanitary manhole number & elevation
	CB/GT/Storm manhole number & elevation
	Traplow
	Main floor elevation
	Top of footing elevation
	Sanitary sewer invert at bldg

REVISIONS		
No.	DATE	DESCRIPTION
5		
4		
3		
2		
1		

ISSUED FOR		
No.	DRAWING STATUS	DATE APP.
4	AS-BUILT	
3	FOR CONSTRUCTION	
2	FOR TENDER	
1	DEVELOPMENT PERMIT	

CLIENT
SADDLE RIDGE APT LTD.

PROJECT
**SADDLE RIDGE APARTMENTS
NUMBER OF UNITS
5220 80 AVE NE**

TITLE
SITE GRADING PLAN

DESIGN BY: -	SCALE: 1:300	JOB NUMBER: 25-208
DRAWN BY: -	REV NO.: -	DRAWING NUMBER: SP2
CHECKED BY: -		
DATE: 3-Feb-26		


THIS DRAWING TO BE USED FOR GRADING & SERVING INFORMATION ONLY. FOR BUILDING LOCATION, DIMENSIONS, AND PARKING LAYOUT, REFER TO LATEST ARCHITECTURAL DRAWINGS

DEVELOPMENT IS TO BE BUILT TO THE CITY APPROVED DSSP DRAWINGS. SHOULD ANY INCONSISTENCIES EXIST BETWEEN THIS DRAWING AND THE CITY STAMPED APPROVED DSSP DRAWINGS, PLEASE NOTIFY THE ENGINEER IMMEDIATELY. THE CITY OF CALGARY STAMPED ENGINEERING DRAWINGS GOVERN WHEN ANY INCONSISTENCIES ARE FOUND BETWEEN DRAWINGS. DSSP PLANS TO MATCH DP PLANS WHEN ALL IS COMPLETE

FOR DEVELOPMENT PERMIT SUBMISSION ONLY. NOT FOR TENDER OR CONSTRUCTION.

MUNICIPAL ADDRESS
?????????????????
Calgary AB

LEGAL DESCRIPTION
LOT ???, BLOCK ?
PLAN ???, 1/4
SEC. 7-?-?-W?M

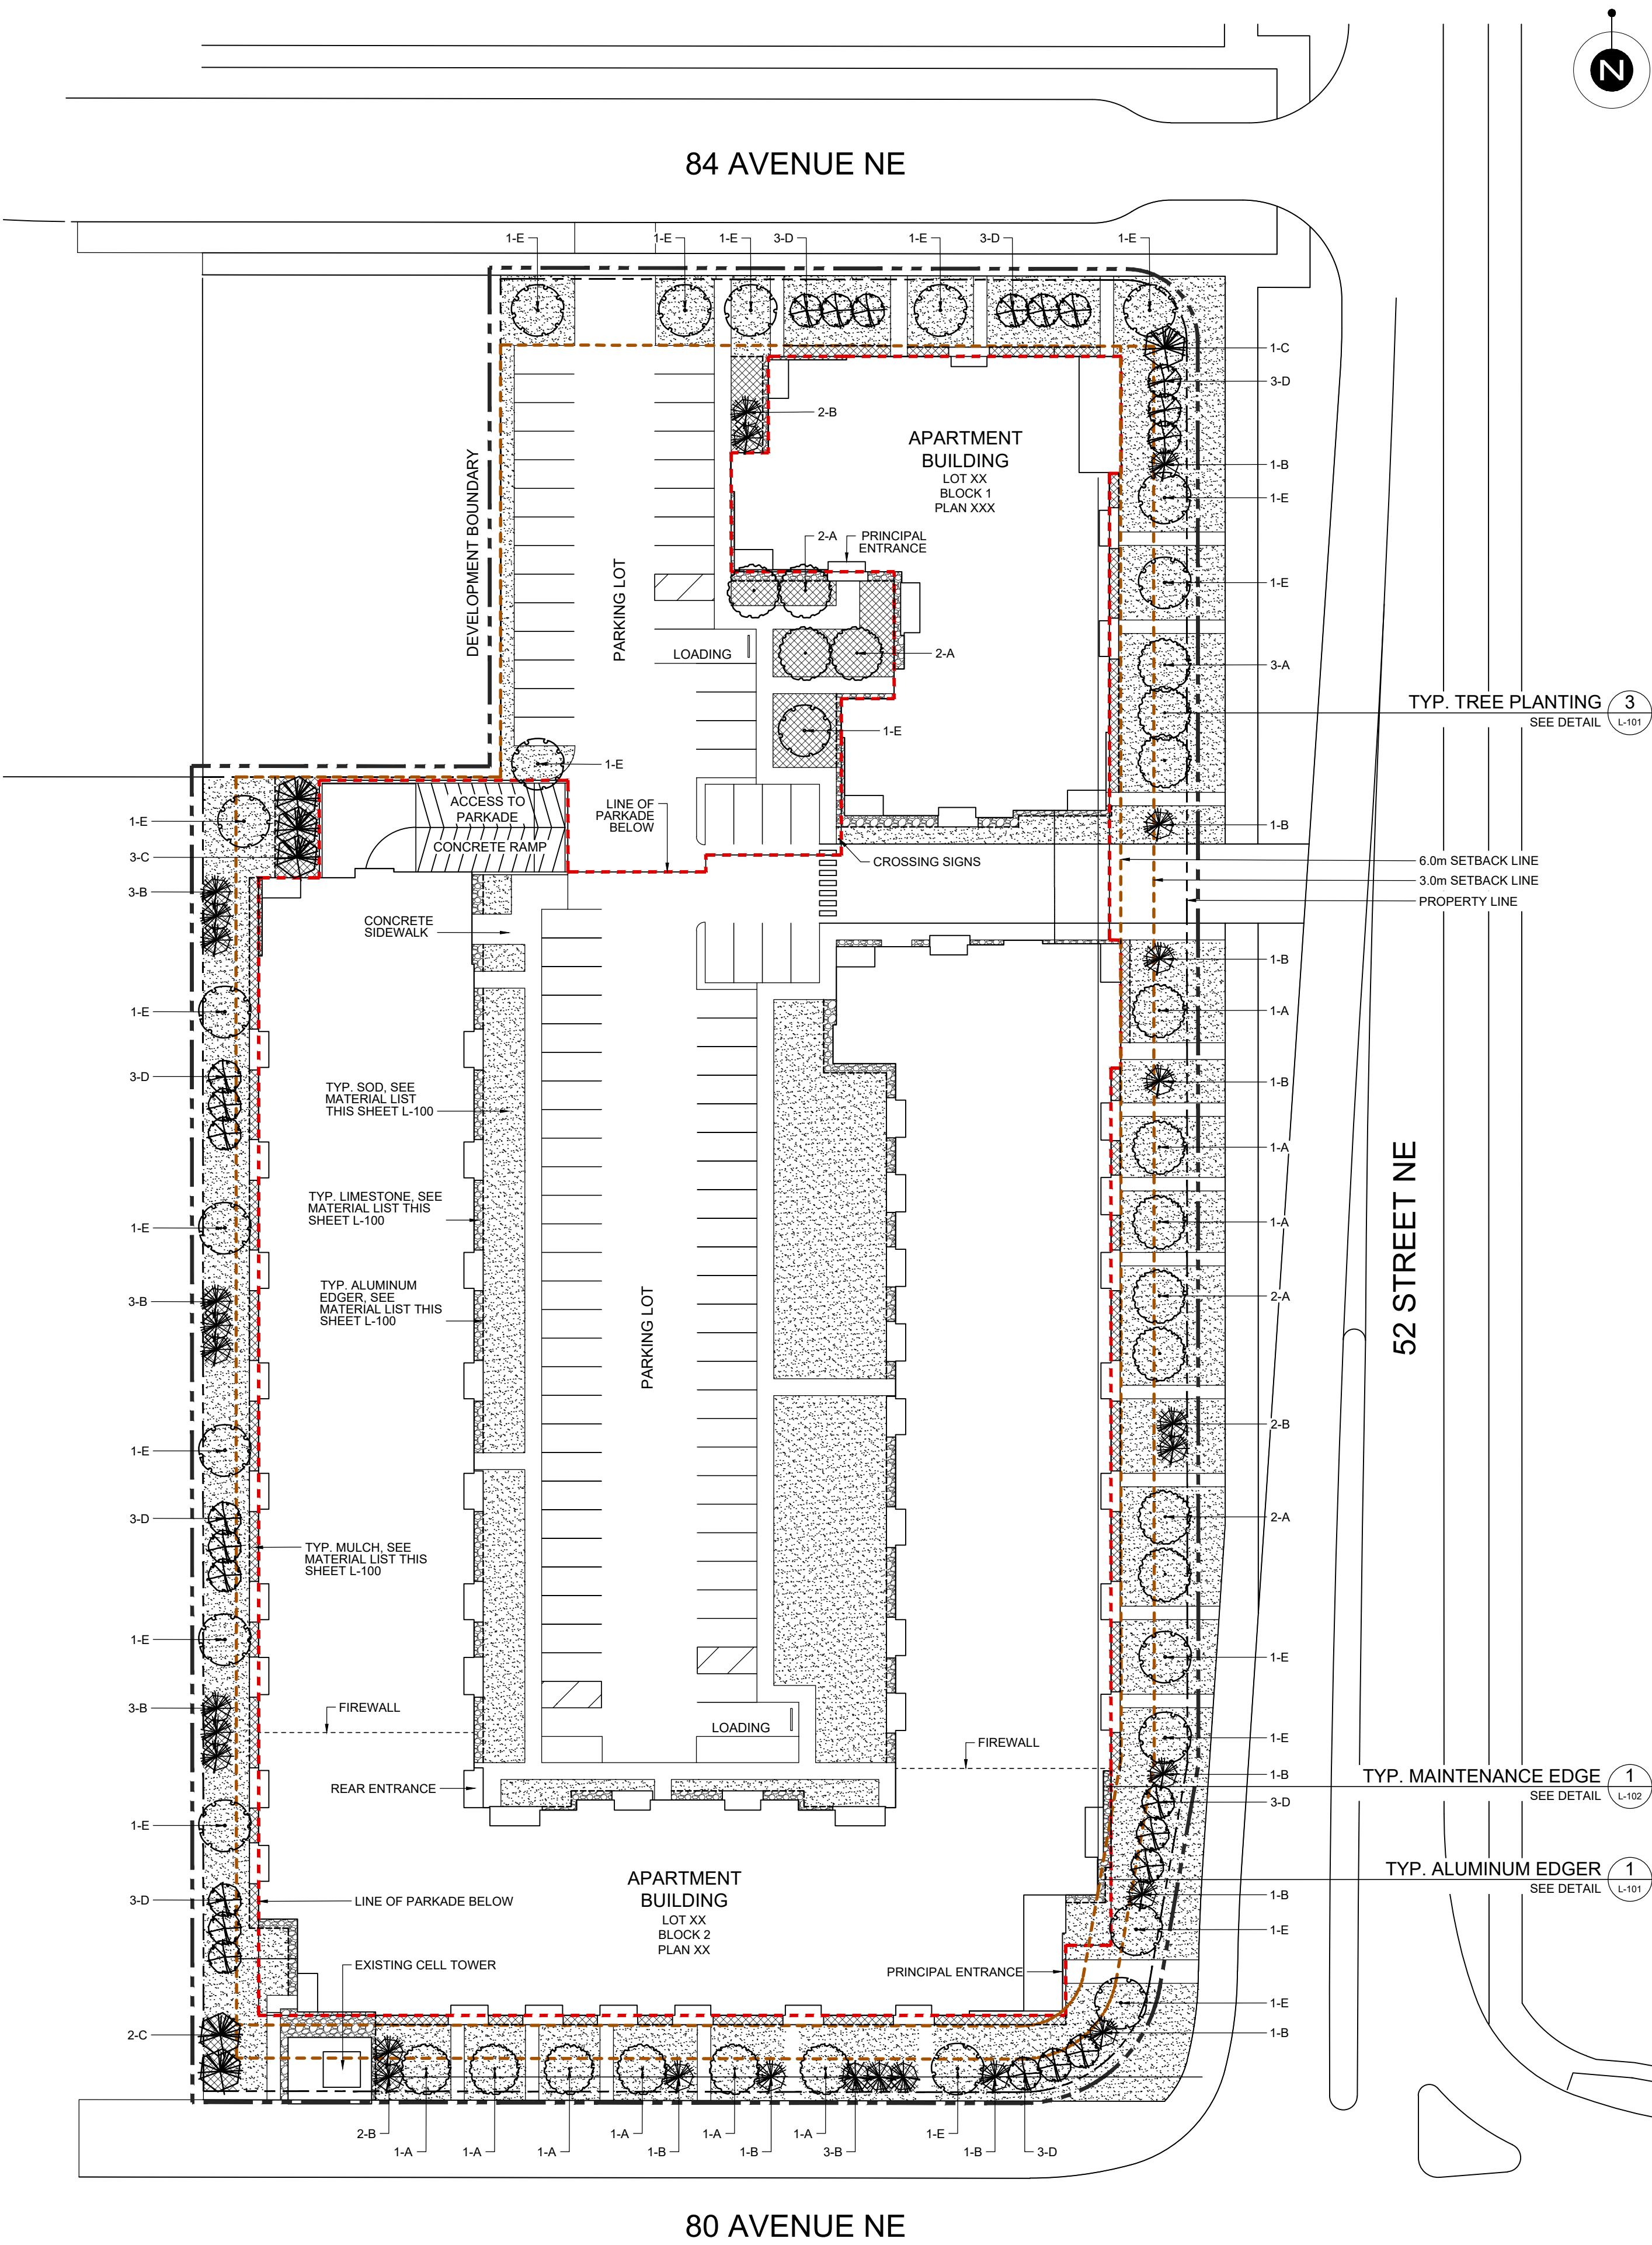

OVERALL LANDSCAPE PLAN

SCALE: 1:400

GENERAL NOTES

- ALL DIMENSIONS ARE IN METRES UNLESS NOTED OTHERWISE.
- ALL LANDSCAPE CONSTRUCTION TO MEET OR EXCEED CITY OF CALGARY STANDARDS.
- PRIOR TO INSTALLATION, ALL LOCAL NURSERY STOCK MAY BE INSPECTED BY CIVIC REPRESENTATIVES TO ENSURE STOCK AVAILABILITY. LANDSCAPE ARCHITECT TO COORDINATE THIS OPTIONAL INSPECTION WITH THE DIRECTOR OF PROJECT MANAGEMENT
- PRIOR TO INSTALLATION OF PLANT MATERIALS, THE CONTRACTOR SHALL ENSURE COORDINATION WITH ALBERTA FIRST CALL (1-800-242-3447) AND OTHER UTILITIES AS REQUIRED TO STAKE ALL BELOW GRADE UTILITIES. CONTRACTOR IS RESPONSIBLE FOR ALL DAMAGES TO UTILITIES.
- PRIOR TO INSTALLATION OF PLANT MATERIALS, THE LANDSCAPE ARCHITECT WILL INSPECT STAKING OF ALL TREE AND SHRUB LOCATIONS HAVING REGARD FOR THE UTILITIES STAKED BY ALBERTA FIRST CALL AND OTHERS AND ALL SETBACKS.
- ALL EXCAVATIONS ARE TO MAINTAIN THE MINIMUM DEFINED SETBACKS FROM UTILITIES.
- IF EXCAVATIONS ARE REQUIRED CLOSER THAN 1.0m TO UNDERGROUND POWER, TELEPHONE AND GAS ALIGNMENTS, HAND DIGGING UNDER THE SUPERVISION OF THE AFFECTED UTILITY WILL BE REQUIRED. THE CONTRACTOR IS RESPONSIBLE TO CONTACT THE APPROPRIATE UTILITY TO APPROVE, REVIEW, AND/OR DEFINE SAFE PROCEDURES FOR THESE EXCAVATIONS.
- CONTRACTOR RESPONSIBLE FOR SOIL TESTS AND AMENDMENTS FOR TOPSOIL FROM STOCKPILE. SOIL TEST RESULTS AND RECOMMENDATIONS TO BE SUBMITTED TO LANDSCAPE ARCHITECT PRIOR TO CONSTRUCTION.
- ALL PLANT MATERIAL TO BE TRUE TO TYPE, SIZE, QUALITY, AND CONDITION AS SPECIFIED. ALL TREES MUST BE HIGH HEADED WITH FULL AND UNIFORM CROWNS AND SINGLE WELL DEVELOPED LEADERS. TREES WITH BROKEN LEADERS WILL NOT BE ACCEPTED. ALL ELM SPECIES MUST COME FROM A LOCAL DED FREE SOURCE.
- CONTRACTOR RESPONSIBLE FOR VERIFYING ALL QUANTITIES AND NOTIFYING CONSULTANT OF ANY OMISSIONS.
- TREE LOCATIONS TO BE ADJUSTED ON SITE WITH REGARD TO MINIMUM TREE SETBACKS FOR ABOVE AND BELOW GROUND UTILITIES AND DRIVEWAYS.
- ALL ARCHITECTURAL FEATURES TO BE LOCATED ON PRIVATE PROPERTY. ALL FLANKAGE / CORNER CUT FEATURE LOCATIONS TO BE FIELD ADJUSTED WITH RELATION TO STREET FURNITURE AS PER LANDSCAPE ARCHITECT.
- FENCING CONTRACTOR TO ENSURE THAT POSTING WILL STRADDLE LOT SERVICING.
- ALL PINE SPECIES MUST COME FROM PITCH MOTH (PETROVA ALBICAPITANA) FREE SOURCE.
- ALL ELM SPECIES MUST COME FROM A DUTCH ELM DISEASE (DED) FREE SOURCE.

DEVELOPMENT REQUIREMENTS

BYLAW: IP2007 - SECTION 551
(1) ANY PART OF THE PARCEL USED TO MOTOR VEHICLE ACCESS, MOTOR VEHICLE PARKING STALLS, LOADING STALLS AND GARBAGE OR RECYCLING FACILITIES MUST NOT BE INCLUDED IN THE CALCULATION OF A LANDSCAPED AREA.
(2) A MINIMUM OF 40% OF THE AREA OF A PARCEL MUST BE LANDSCAPED AREA.

TREES: 1 TREE PER 45m² OF LANDSCAPED AREA
(75:25 RATIO OF DECIDUOUS:CONIFEROUS TREES)

SHRUBS: 2 SHRUBS PER 45m² OF LANDSCAPED AREA

LANDSCAPED AREA: 10278m² (PARCEL AREA) x 40% = 4110m²

CALCULATION: 4110m² / 45m² = 91.3 ~ 92 TREES
(4110m² / 45m²) x 2 = 182.6 ~ 183 SHRUBS

REQUIRED: 92 TREES (69 DECIDUOUS; 23 CONIFEROUS) 183 SHRUBS
50% OF CONIFEROUS TREES MUST BE 3000mm HT; REMAINING 50% MUST BE 2000mm HT.
50% OF DECIDUOUS TREES MUST BE 75mm CAL.; REMAINING 50% MUST BE 50mm CAL.

PROVIDED: 98 TREES (67 DECIDUOUS; 31 CONIFEROUS) 246 SHRUBS (111 PERENNIALS)

SITE AREA COVERAGE


SOFT LANDSCAPE AREAS
SOD: 3554m²
WOOD MULCH: 434m²
LIMESTONE: 176m²

HARD LANDSCAPE AREAS
CONCRETE WALK: 837m² (SEE ARCH DWGS)

TOTAL LANDSCAPED AREA: 5001m²

SOD BLEND

MANDERLEY LESS WATER SOD:
- FULL MOON KENTUCKY BLUEGRASS 25%
- DIVA KENTUCKY BLUEGRASS 25%
- TUMALO KENTUCKY BLUEGRASS 25%
- RIDGELINE KENTUCKY BLUEGRASS 25%

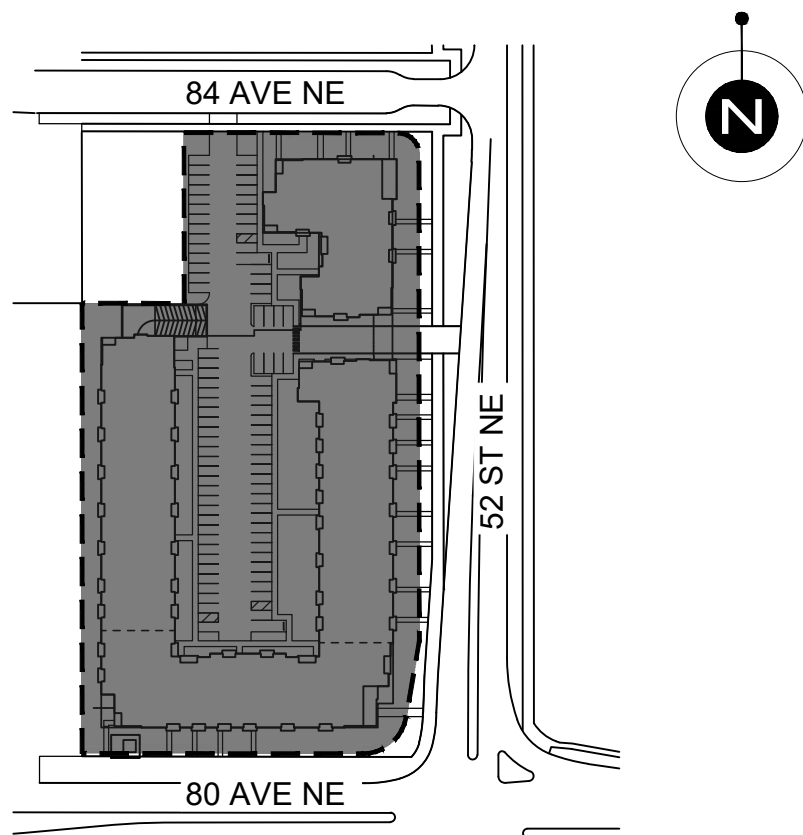

KEY PLAN

SCALE: N.T.S.

MINIMUM SETBACK OF TREES

Deep Utilities	Poplar		Deciduous		Coniferous		
	Services	Mains Parallel to tree line	Services	Mains Parallel to tree line	Services	Mains Parallel to tree line	
Sanitary	3.0 m	4.0 m	0 m ^b	2.5 m	3.0 m	4.0 m	
Storm (<4.5 m deep)	3.0 m	4.0 m	0 m ^b	2.5 m	3.0 m	4.0 m	
Water	3.0 m	4.0 m	0 m ^b	2.5 m	3.0 m	4.0 m	
Hydrants	3.0 m	4.0 m	N/A	2.5 m	N/A	3.0 m	
Shallow Utilities	Poplar		Deciduous		Coniferous		
	Services	Mains Parallel to tree line	Services	Mains Parallel to tree line	Services	Mains Parallel to tree line	
ATCO	2.0 m ^a	2.0 m ^a	2.0 m	2.0 m	2.0 m ^a	2.0 m ^a	
TELUS	2.0 m ^a	2.0 m ^a	1.5 m	1.5 m	2.0 m ^a	2.0 m ^a	
CTV	2.0 m ^a	2.0 m ^a	1.5 m	1.5 m	2.0 m ^a	2.0 m ^a	
ENMAX	2.0 m ^a	2.0 m ^a	1.5 m	1.5 m	2.0 m ^a	2.0 m ^a	
Enmax	Poplar		Deciduous		Coniferous		
Overhead (to outside conductor)	9.0 m		7.0 m - 9.0 m		7.0 m - 9.0 m		
Transformers (within Utility Rights-of-Way)			N/A (Tree planting not permitted within Utility Rights-of-Way)				
Street Light Poles	Poplar		Deciduous		Coniferous		
	5.0 m		4.0 m - 5.0 m		Min. 4.0 m		

MATERIAL LIST

KEY	QTY.	UNIT	BOTANICAL NAME	COMMON NAME	SIZE/REMARKS
TREES					
A	20	each	MALLUS x 'SPRING SNOW'	SPRING SNOW CRABAPPLE	60mm CAL; SPACING AS SHOWN, B&B
B	28	each	PICEA PUNGENS 'FASTIGIATA'	COLUMNAR COLORADO SPRUCE	3000mm HT; SINGLE LEADER, SPACING AS SHOWN, B&B
C	6	each	PINUS CEMBRA	SWISS STONE PINE	2000mm HT; SINGLE LEADER, SPACING AS SHOWN, B&B
D	24	each	SYRINGA RETICULATA 'IVORY SILK'	IVORY SILK LILAC TREE	75mm CAL; SPACING AS SHOWN, B&B
E	20	each	TILIA FLAVESCENS 'DROPMORE'	DROPMORE LINDEN	60mm CAL; SPACING AS SHOWN, B&B
MISC. MATERIALS					
	3539	m ²	SOD OVER 300mm DEPTH TOPSOIL		TOPSOIL FOR SOD AREAS TO BE TYPE 1 AS PER CITY OF CALGARY MUNICIPAL STANDARDS
	463	m ²	100mm DEPTH WOOD MULCH		INSTALL TO CITY OF CALGARY SPECIFICATIONS
	199	m ²	100mm DEPTH 20-30mm LIMESTONE		INSTALL OVER HD LANDSCAPE FABRIC
	420	L.m.	140mm HT. ALUMINUM SHRUB BED EDGER		EDGER TO BE "PERMALOG® PROLINE" OR APPROVED EQUAL. SEE SHEET L-400 FOR DETAIL

NOTE: CALIPER TAKES PRECEDENCE OVER HEIGHT

© Copyright

This drawing is and at all times remains the exclusive property of BROWNING DESIGN INC., and shall not be used without their consent. The contractor shall check and verify all dimensions and report all errors and omissions to the consultant. This drawing is not to be scaled and shall not be used for construction purposes until signed.

Revisions

Description	No.	Date	By
Issued for Client Review	A	2026/01/23	AG
Issued for Client Review	B	2026/01/26	AG

Seals & Permits

Notes

THE LANDSCAPE CONSULTANT reserves the right to make changes onsite in order to improve the landscape design, or aesthetics at any time during the construction operation, as long as that construction operation is still in progress, at no cost to the OWNER, the LANDSCAPE CONSULTANT or any other professional associated with the project. Refer to specification for further clarification.

Client



Project Title

Saddle Ridge

80 Ave, 52 Street NE
Calgary, Alberta

Drawing Title

Overall Landscape
Plan

Project No: 25-42

Date: 2026-01-23

Designed By: GB

Drawn By: AG


Checked By: BG/SH

Scale: AS SHOWN

Sheet: Issue/Revision

L-100

B

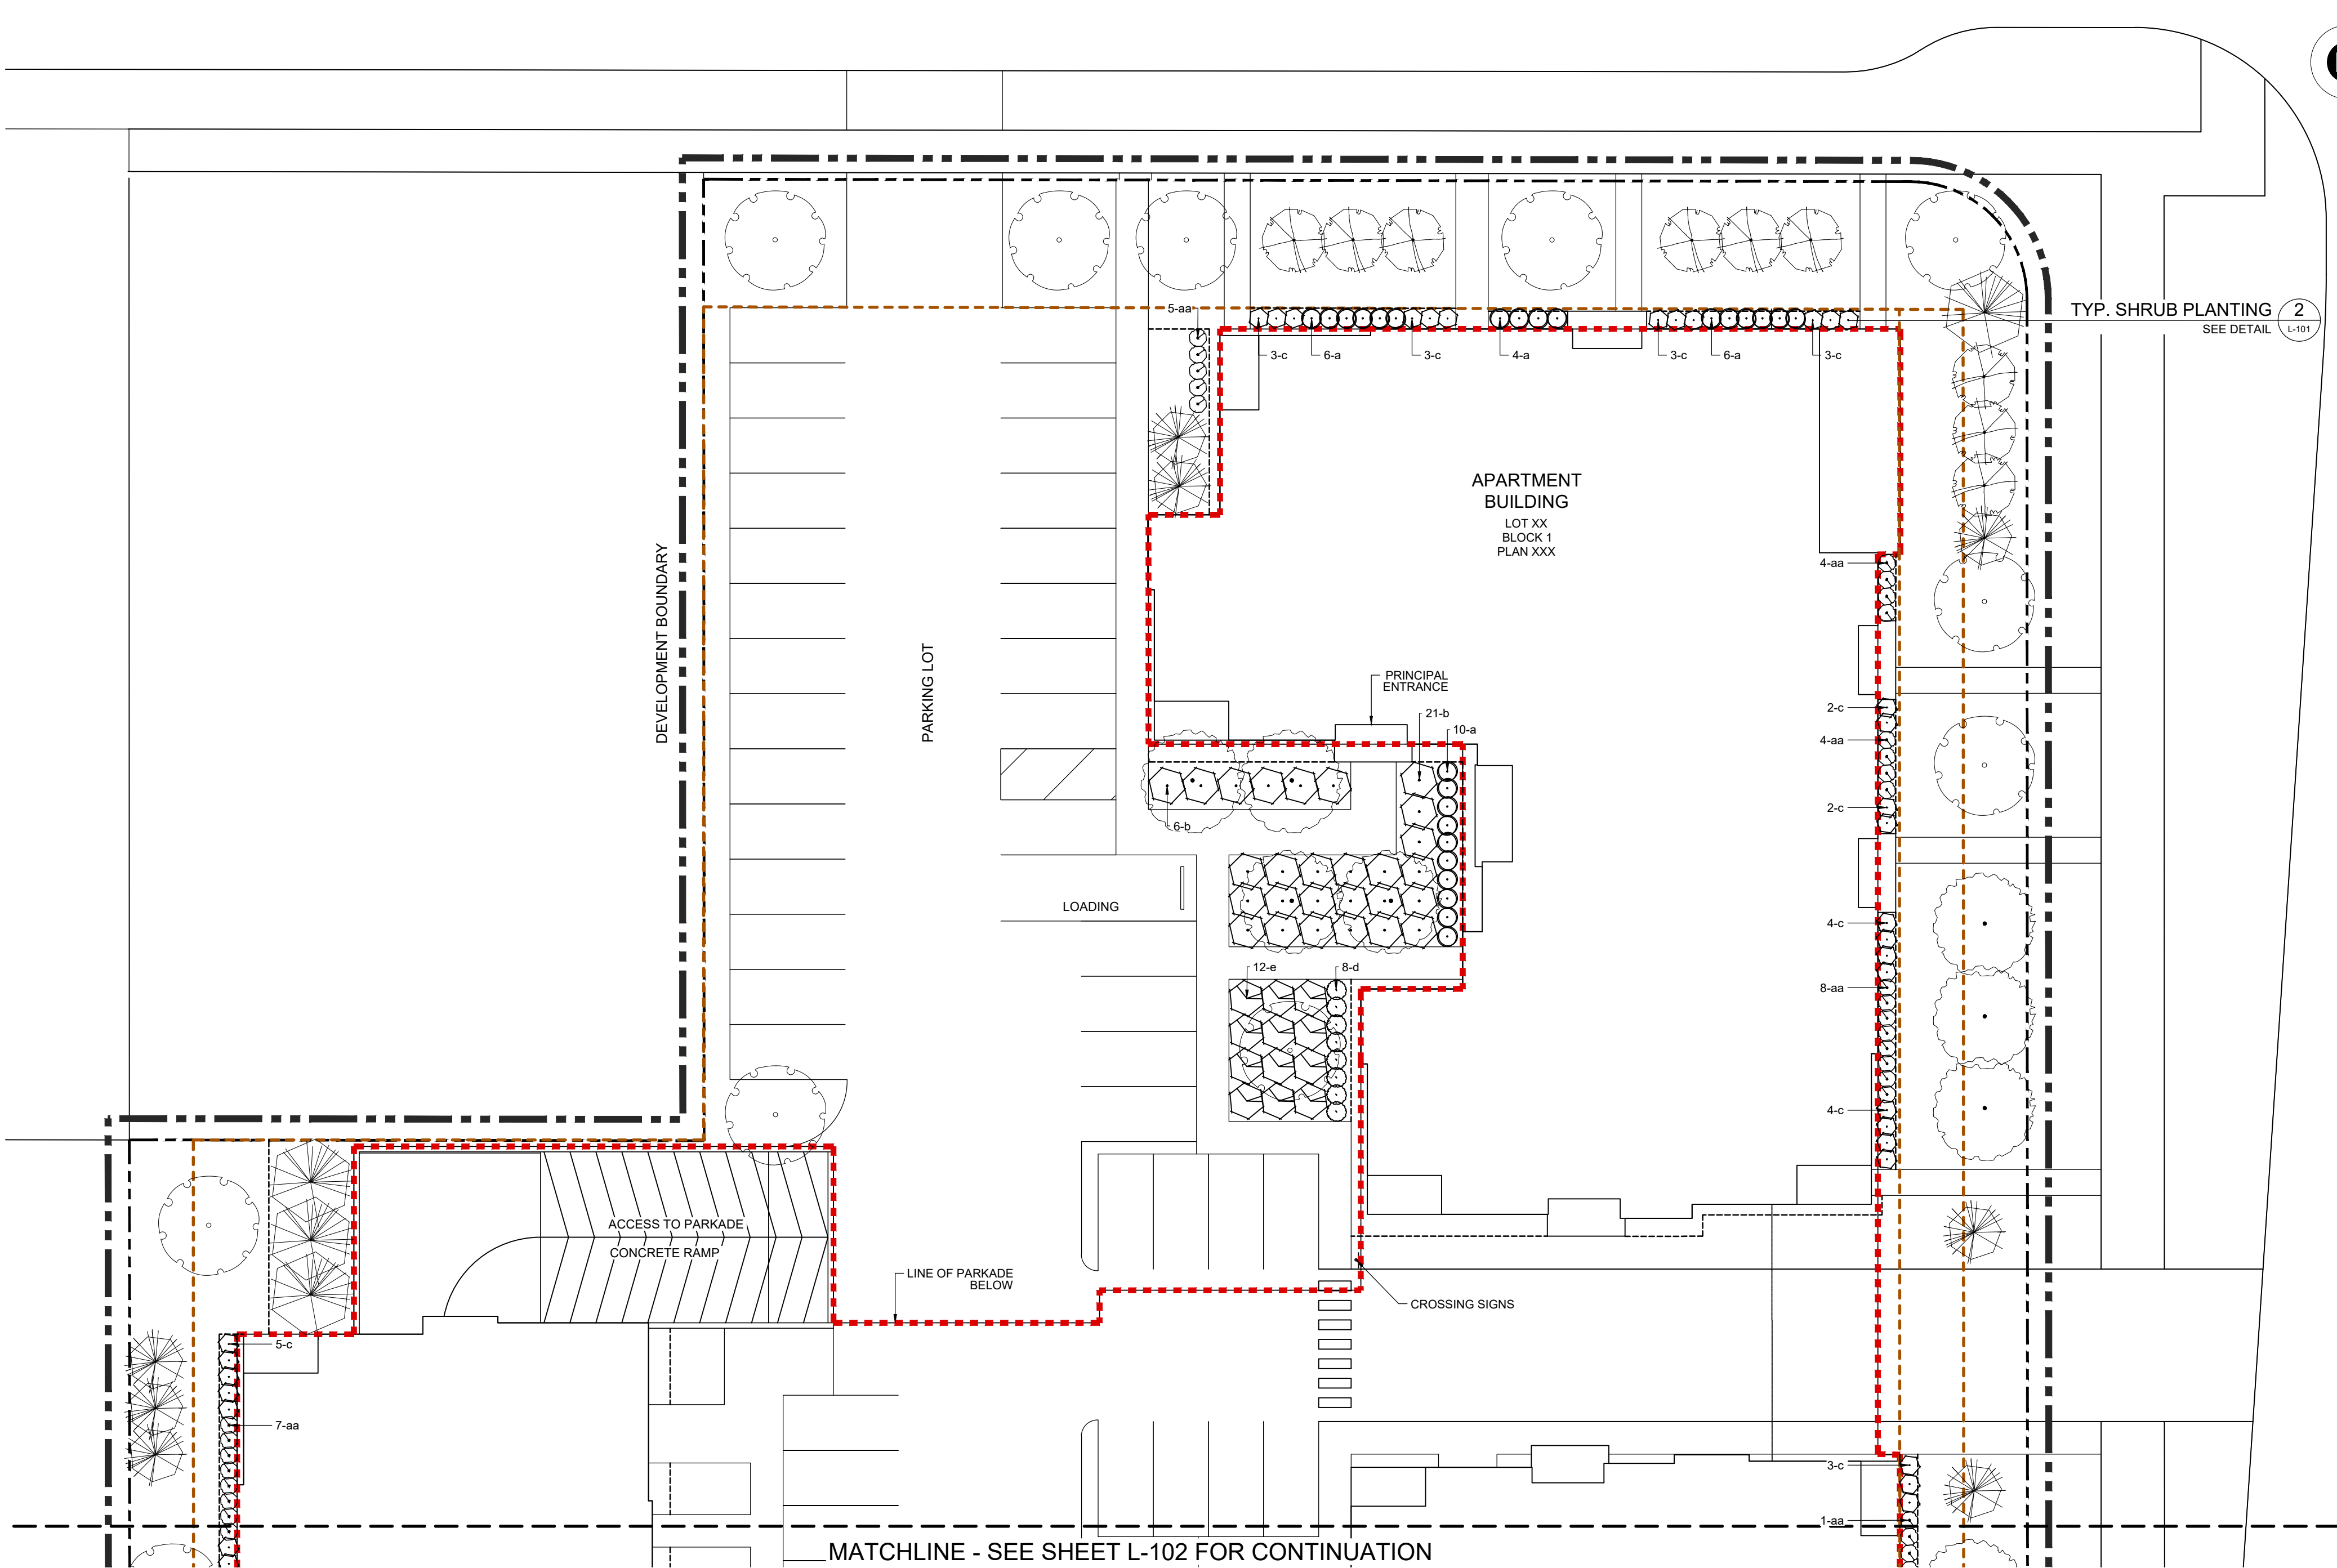


NORTH PLANTING PLAN

SCALE: 1:200

MATERIAL LIST - NORTH


KEY	QTY.	UNIT	BOTANICAL NAME	COMMON NAME	SIZE/REMARKS
SHRUBS					
a	26	each	CORNUS SERICEA 'FARROW'	ARCTIC FIRE DOGWOOD	450-600mm MIN. HT., MIN. 5 CANES EVENLY BRANCHED; 300mm ROOT SPREAD; BUSHY PLANTS
b	27	each	JUNIPERUS SABINA 'CALGARY CARPET'	CALGARY CARPET JUNIPER	450-600mm MIN. SPREAD; EVENLY BRANCHED; BUSHY PLANTS WITH NO BARE OR BROWN SPOTS; CONTAINERSPECIMEN
c	32	each	JUNIPERUS SQUAMATA 'BLUE STAR'	BLUE STAR JUNIPER	450-600mm MIN. SPREAD; EVENLY BRANCHED; BUSHY PLANTS WITH NO BARE OR BROWN SPOTS; CONTAINERSPECIMEN
d	8	each	PHYSCARPUS OPULIFOLIUS 'DONNA MAY'	LITTLE DEVIL NINEBARK	450-600mm MIN. HT., MIN. 5 CANES EVENLY BRANCHED; 300mm ROOT SPREAD; BUSHY PLANTS
e	12	each	PINUS MUGO VAR. PUMILIO	DWARF MUGO PINE	450-600mm MIN. SPREAD; EVENLY BRANCHED; BUSHY PLANTS WITH NO BARE OR BROWN SPOTS; CONTAINERSPECIMEN
PERENNIALS					
aa	29	each	CALAMAGROSTIS ACUTIFLORA	KARL FOERSTER REED GRASS	HEALTHY TWO YEAR TRANSPLANT WITH WELL DEVELOPED ROOT SYSTEM, MIN 15cm CONT.
MISC. MATERIALS					
-	232	m ²	450mm DEPTH TOPSOIL (SHRUB BED AREAS)		TOPSOIL FOR SHRUB BED AREAS TO BE TYPE 4 AS PER CITY OF CALGARY MUNICIPAL STANDARDS

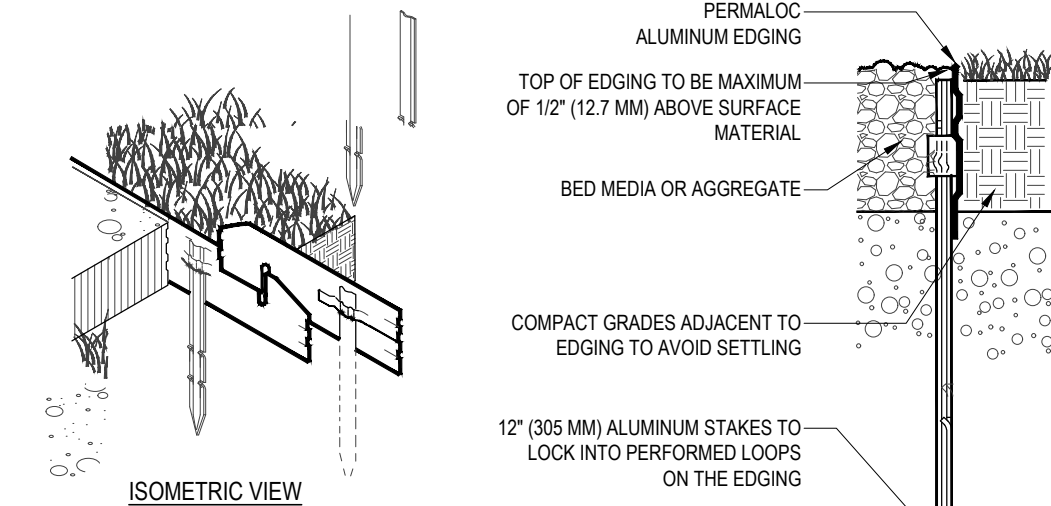

- NOTES:
- INSTALL PER MANUFACTURER'S "INSTALLATION GUIDELINES".
 - 8'-0" (2.44 M) SECTIONS TO INCLUDE (3) 1/2" (305 MM) ALUMINUM STAKES.
 - 16'-0" (4.88 M) SECTIONS TO INCLUDE (5) 1/2" (305 MM) ALUMINUM STAKES.
 - CORNERS - CUT BASE EDGING UP HALFWAY AND FOR A CONTINUOUS CORNER.
 - PERMALOC CLEANLINE AS MANUFACTURED BY PERMALOC CORPORATION.
 - DO NOT SCALE DRAWING.
 - THIS DRAWING IS INTENDED FOR USE BY ARCHITECTS, ENGINEERS, CONTRACTORS, CONSULTANTS AND DESIGN PROFESSIONALS FOR PLANNING PURPOSES ONLY. THIS DRAWING MAY NOT BE USED FOR CONSTRUCTION.
 - ALL INFORMATION CONTAINED HEREIN WAS CURRENT AT THE TIME OF DEVELOPMENT BUT MUST BE REVIEWED AND APPROVED BY THE PRODUCT MANUFACTURER TO BE CONSIDERED ACCURATE.
 - CONTRACTOR'S NOTE: FOR PRODUCT AND COMPANY INFORMATION VISIT www.CADdetails.com/info AND ENTER REFERENCE NUMBER 006-016.


1 ALUMINUM EDGER DETAIL
SCALE N.T.S.

The following shrub planting detail will be used for all potted deciduous or coniferous shrubs

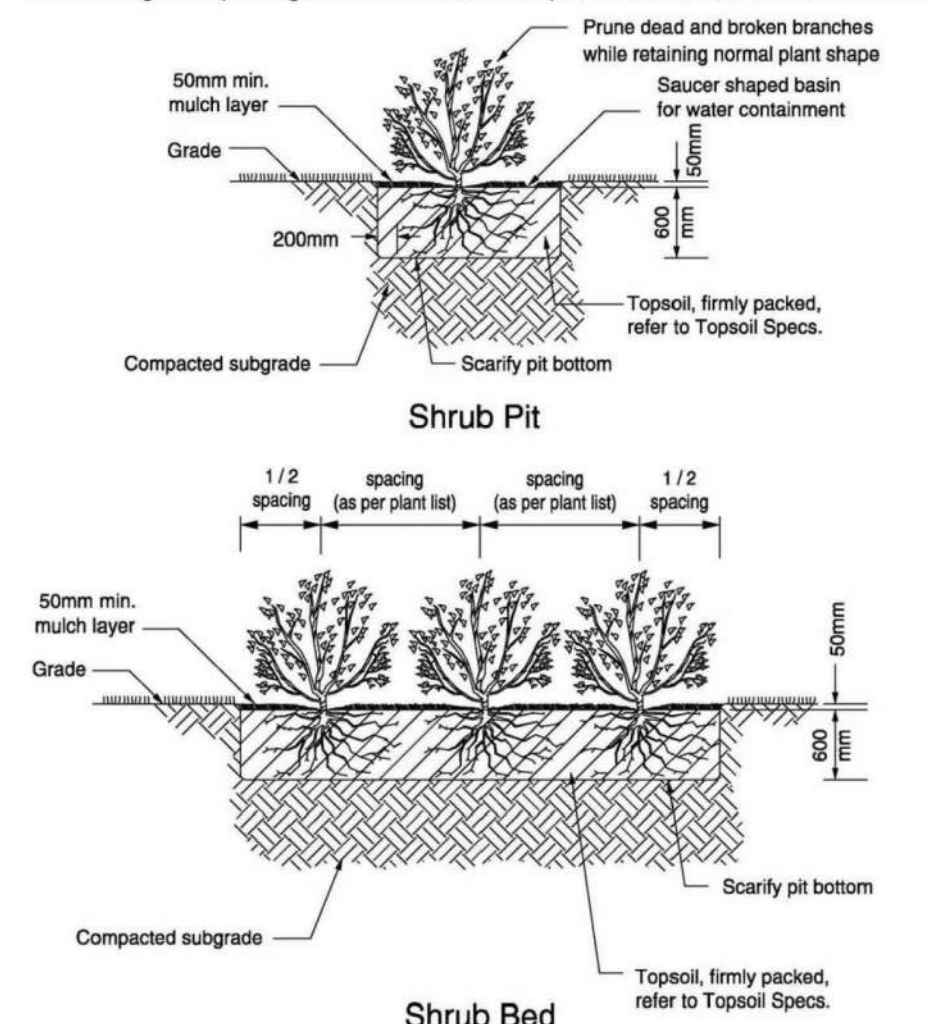

NOTE: If site is 300mm Loam Shrub Bed excavation is not required.

2 SHRUB PLANTING DETAIL
SCALE N.T.S.

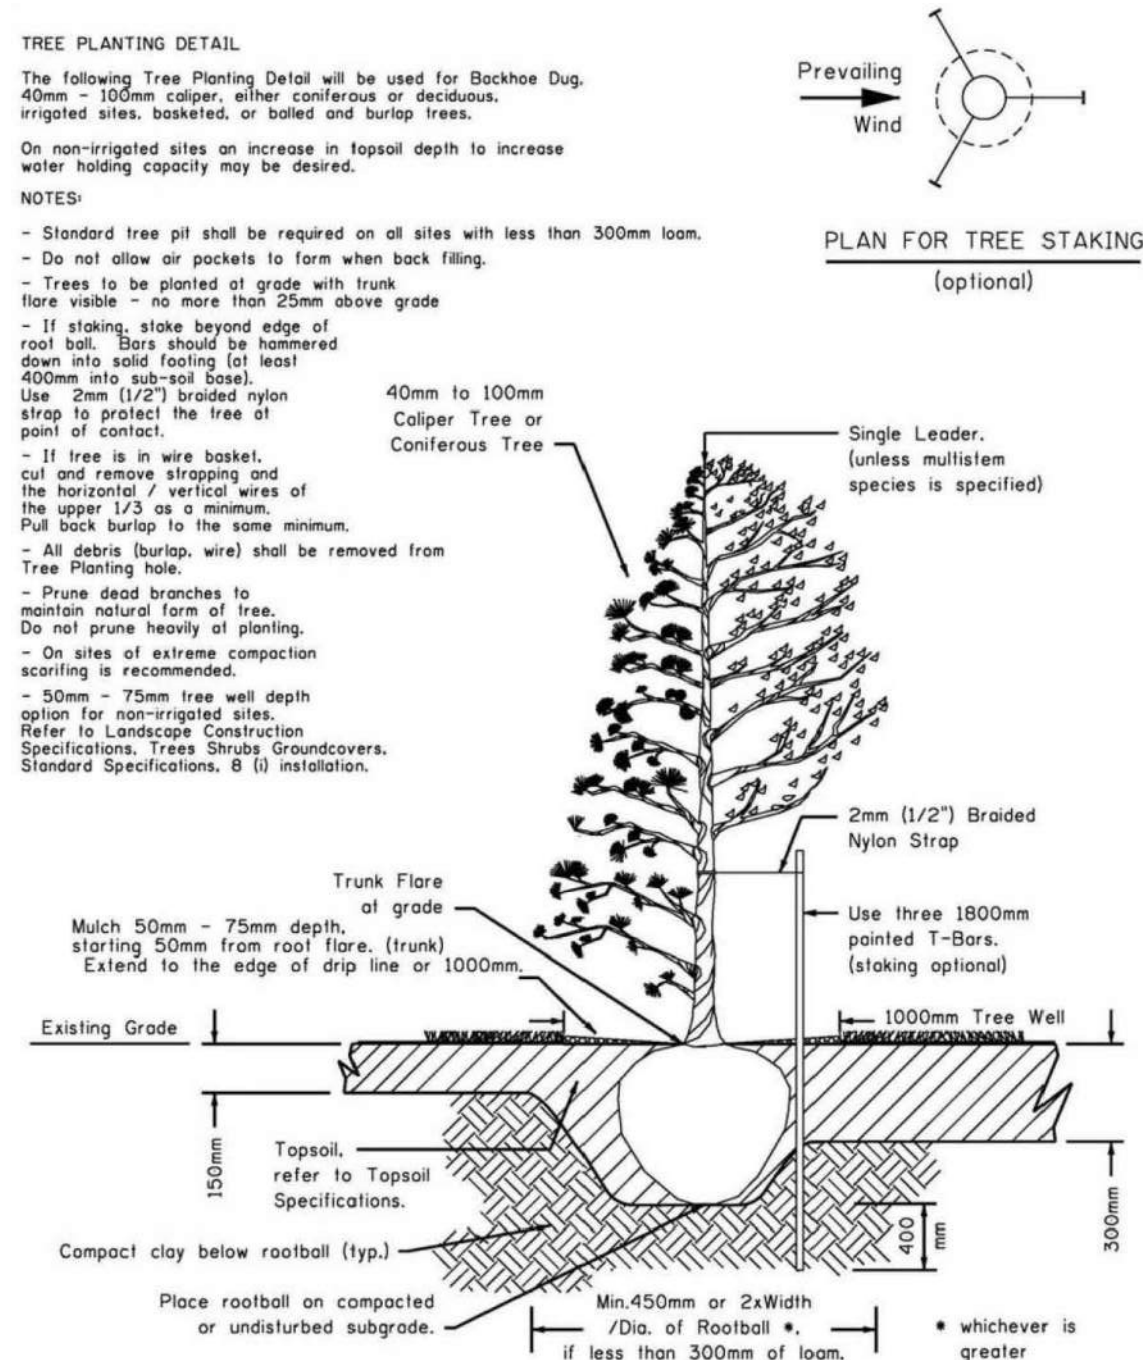

3 TREE PLANTING DETAIL
SCALE N.T.S.

KEY PLAN

SCALE: N.T.S.

GENERAL NOTES

- ALL DIMENSIONS ARE IN METRES UNLESS NOTED OTHERWISE.
- ALL LANDSCAPE CONSTRUCTION TO MEET OR EXCEED CITY OF CALGARY STANDARDS.
- PRIOR TO INSTALLATION, ALL LOCAL NURSERY STOCK MAY BE INSPECTED BY CIVIC REPRESENTATIVES TO ENSURE STOCK AVAILABILITY. LANDSCAPE ARCHITECT TO COORDINATE THIS OPTIONAL INSPECTION WITH THE DIRECTOR OF PROJECT MANAGEMENT
- PRIOR TO INSTALLATION OF PLANT MATERIALS, THE CONTRACTOR SHALL ENSURE COORDINATION WITH ALBERTA FIRST CALL (1-800-242-3447) AND OTHER UTILITIES AS REQUIRED TO STAKE ALL BELOW GRADE UTILITIES. CONTRACTOR IS RESPONSIBLE FOR ALL DAMAGES TO UTILITIES.
- PRIOR TO INSTALLATION OF PLANT MATERIALS, THE LANDSCAPE ARCHITECT WILL INSPECT STAKING OF ALL TREE AND SHRUB LOCATIONS HAVING REGARD FOR THE UTILITIES STAKED BY ALBERTA FIRST CALL AND OTHERS AND ALL SETBACKS.
- ALL EXCAVATIONS ARE TO MAINTAIN THE MINIMUM DEFINED SETBACKS FROM UTILITIES.
- IF EXCAVATIONS ARE REQUIRED CLOSER THAN 1.0m TO UNDERGROUND POWER, TELEPHONE AND GAS ALIGNMENTS, HAND DIGGING UNDER THE SUPERVISION OF THE AFFECTED UTILITY WILL BE REQUIRED. THE CONTRACTOR IS RESPONSIBLE TO CONTACT THE APPROPRIATE UTILITY TO APPROVE, REVIEW, AND/OR DEFINE SAFE PROCEDURES FOR THESE EXCAVATIONS.
- CONTRACTOR RESPONSIBLE FOR SOIL TESTS AND AMENDMENTS FOR TOPSOIL FROM STOCKPILE. SOIL TEST RESULTS AND RECOMMENDATIONS TO BE SUBMITTED TO LANDSCAPE ARCHITECT PRIOR TO CONSTRUCTION.
- ALL PLANT MATERIAL TO BE TRUE TO TYPE, SIZE, QUALITY, AND CONDITION AS SPECIFIED. ALL TREES MUST BE HIGH HEADED WITH FULL AND UNIFORM CROWNS AND SINGLE WELL DEVELOPED LEADERS. TREES WITH BROKEN LEADERS WILL NOT BE ACCEPTED. ALL ELM SPECIES MUST COME FROM A LOCAL DED FREE SOURCE.
- CONTRACTOR RESPONSIBLE FOR VERIFYING ALL QUANTITIES AND NOTIFYING CONSULTANT OF ANY OMISSIONS.
- TREE LOCATIONS TO BE ADJUSTED ON SITE WITH REGARD TO MINIMUM TREE SETBACKS FOR ABOVE AND BELOW GROUND UTILITIES AND DRIVEWAYS.
- ALL ARCHITECTURAL FEATURES TO BE LOCATED ON PRIVATE PROPERTY. ALL FLANKAGE / CORNER CUT FEATURE LOCATIONS TO BE FIELD ADJUSTED WITH RELATION TO STREET FURNITURE AS PER LANDSCAPE ARCHITECT.
- FENCING CONTRACTOR TO ENSURE THAT POSTING WILL STRADDLE LOT SERVICING.
- ALL PINE SPECIES MUST COME FROM PITCH MOTH (PETROVA ALBICAPITANA) FREE SOURCE.
- ALL ELM SPECIES MUST COME FROM A DUTCH ELM DISEASE (DED) FREE SOURCE.

© Copyright

This drawing is and at all times remains the exclusive property of BROWNING DESIGN INC. and shall not be used without their consent. The contractor shall check and verify all dimensions and report all errors and omissions to the consultant. This drawing is not to be scaled and shall not be used for construction purposes until signed.

Revisions

Description	No.	Date	By
Issued for Client Review	A	2026/01/23	AG
Issued for Client Review	B	2026/01/26	AG

Seals & Permits

Notes

THE LANDSCAPE CONSULTANT reserves the right to make changes onsite in order to improve the landscape design, or aesthetics at any time during the construction operation, as long as that construction operation is still in progress, at no cost to the OWNER, the LANDSCAPE CONSULTANT or any other professional associated with the project. Refer to specification for further clarification.

Client



Project Title

Saddle Ridge

80 Ave, 52 Street NE
Calgary, Alberta

Drawing Title

North Planting Plan

Project No: 25-42

Date: 2026-01-23

Designed By: GB

Drawn By: AG


Checked By: BG/SH

Scale: AS SHOWN

Sheet: Issue/Revision

L-101

B

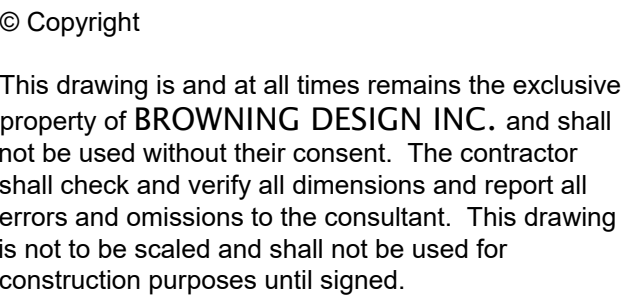[illegible]

Notes

THE LANDSCAPE CONSULTANT reserves the right to make changes onsite in order to improve the landscape design, or aesthetics at any time during the construction operation, as long as that construction operation is still in progress, at no cost to the OWNER, the LANDSCAPE CONSULTANT or any other professional associated with the project. Refer to specification for further clarification.

Client



Project Title

Saddle Ridge

80 Ave, 52 Street NE
Calgary, Alberta

Drawing Title

South Planting Plan

Project No: 25-42

Date: 2026-01-23

Designed By: GB

Drawn By: AG

Checked By: BG/SH

Scale: AS SHOWN

Sheet: Issue/Revision

L-102 B

