


CAUD FILE: 061A1-1 St. Catherine-Site Plan

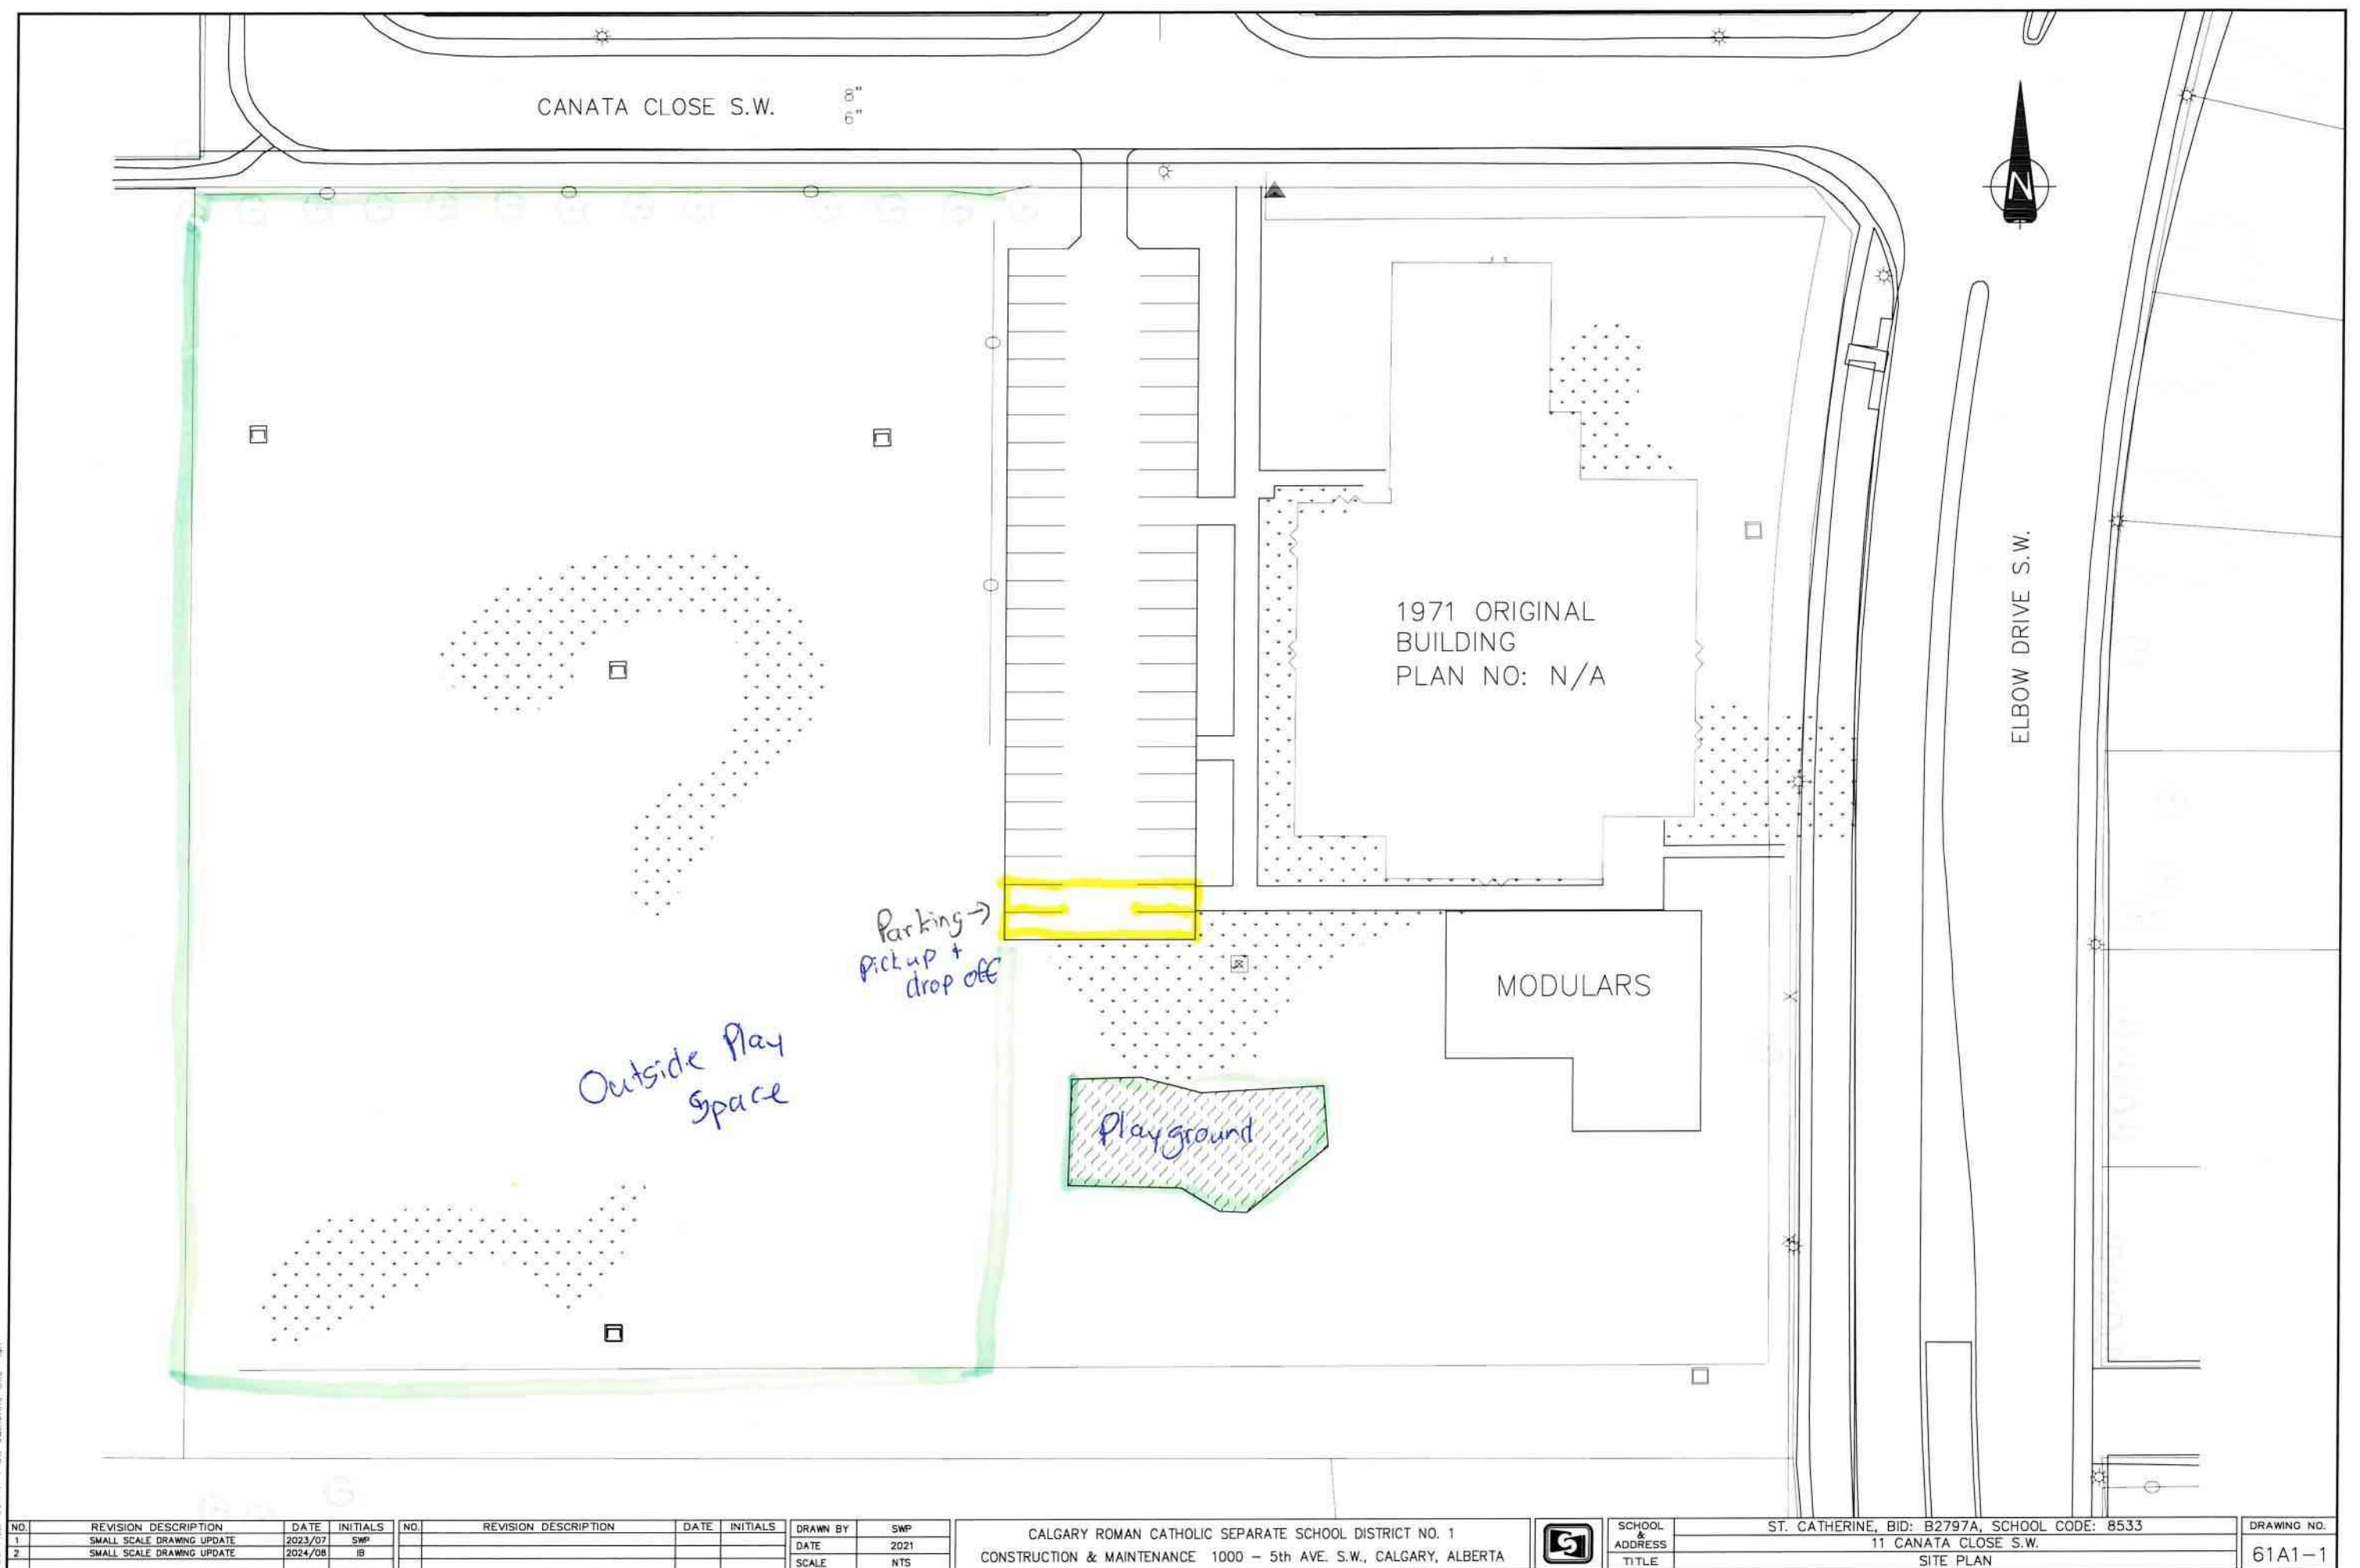

NO.	REVISION DESCRIPTION	DATE	INITIALS
1	SMALL SCALE DRAWING UPDATE	2023/07	SWP
2	SMALL SCALE DRAWING UPDATE	2024/08	IB

NO.	REVISION DESCRIPTION	DATE	INITIALS

DRAWN BY	SWP
DATE	2021
SCALE	NTS

CALGARY ROMAN CATHOLIC SEPARATE SCHOOL DISTRICT NO. 1
CONSTRUCTION & MAINTENANCE 1000 - 5th AVE. S.W., CALGARY, ALBERTA



SCHOOL & ADDRESS
TITLE

ST. CATHERINE, BID: B2797A, SCHOOL CODE: 8533
11 CANATA CLOSE S.W.
SITE PLAN

DRAWING NO.
61A1-1

