


LANE

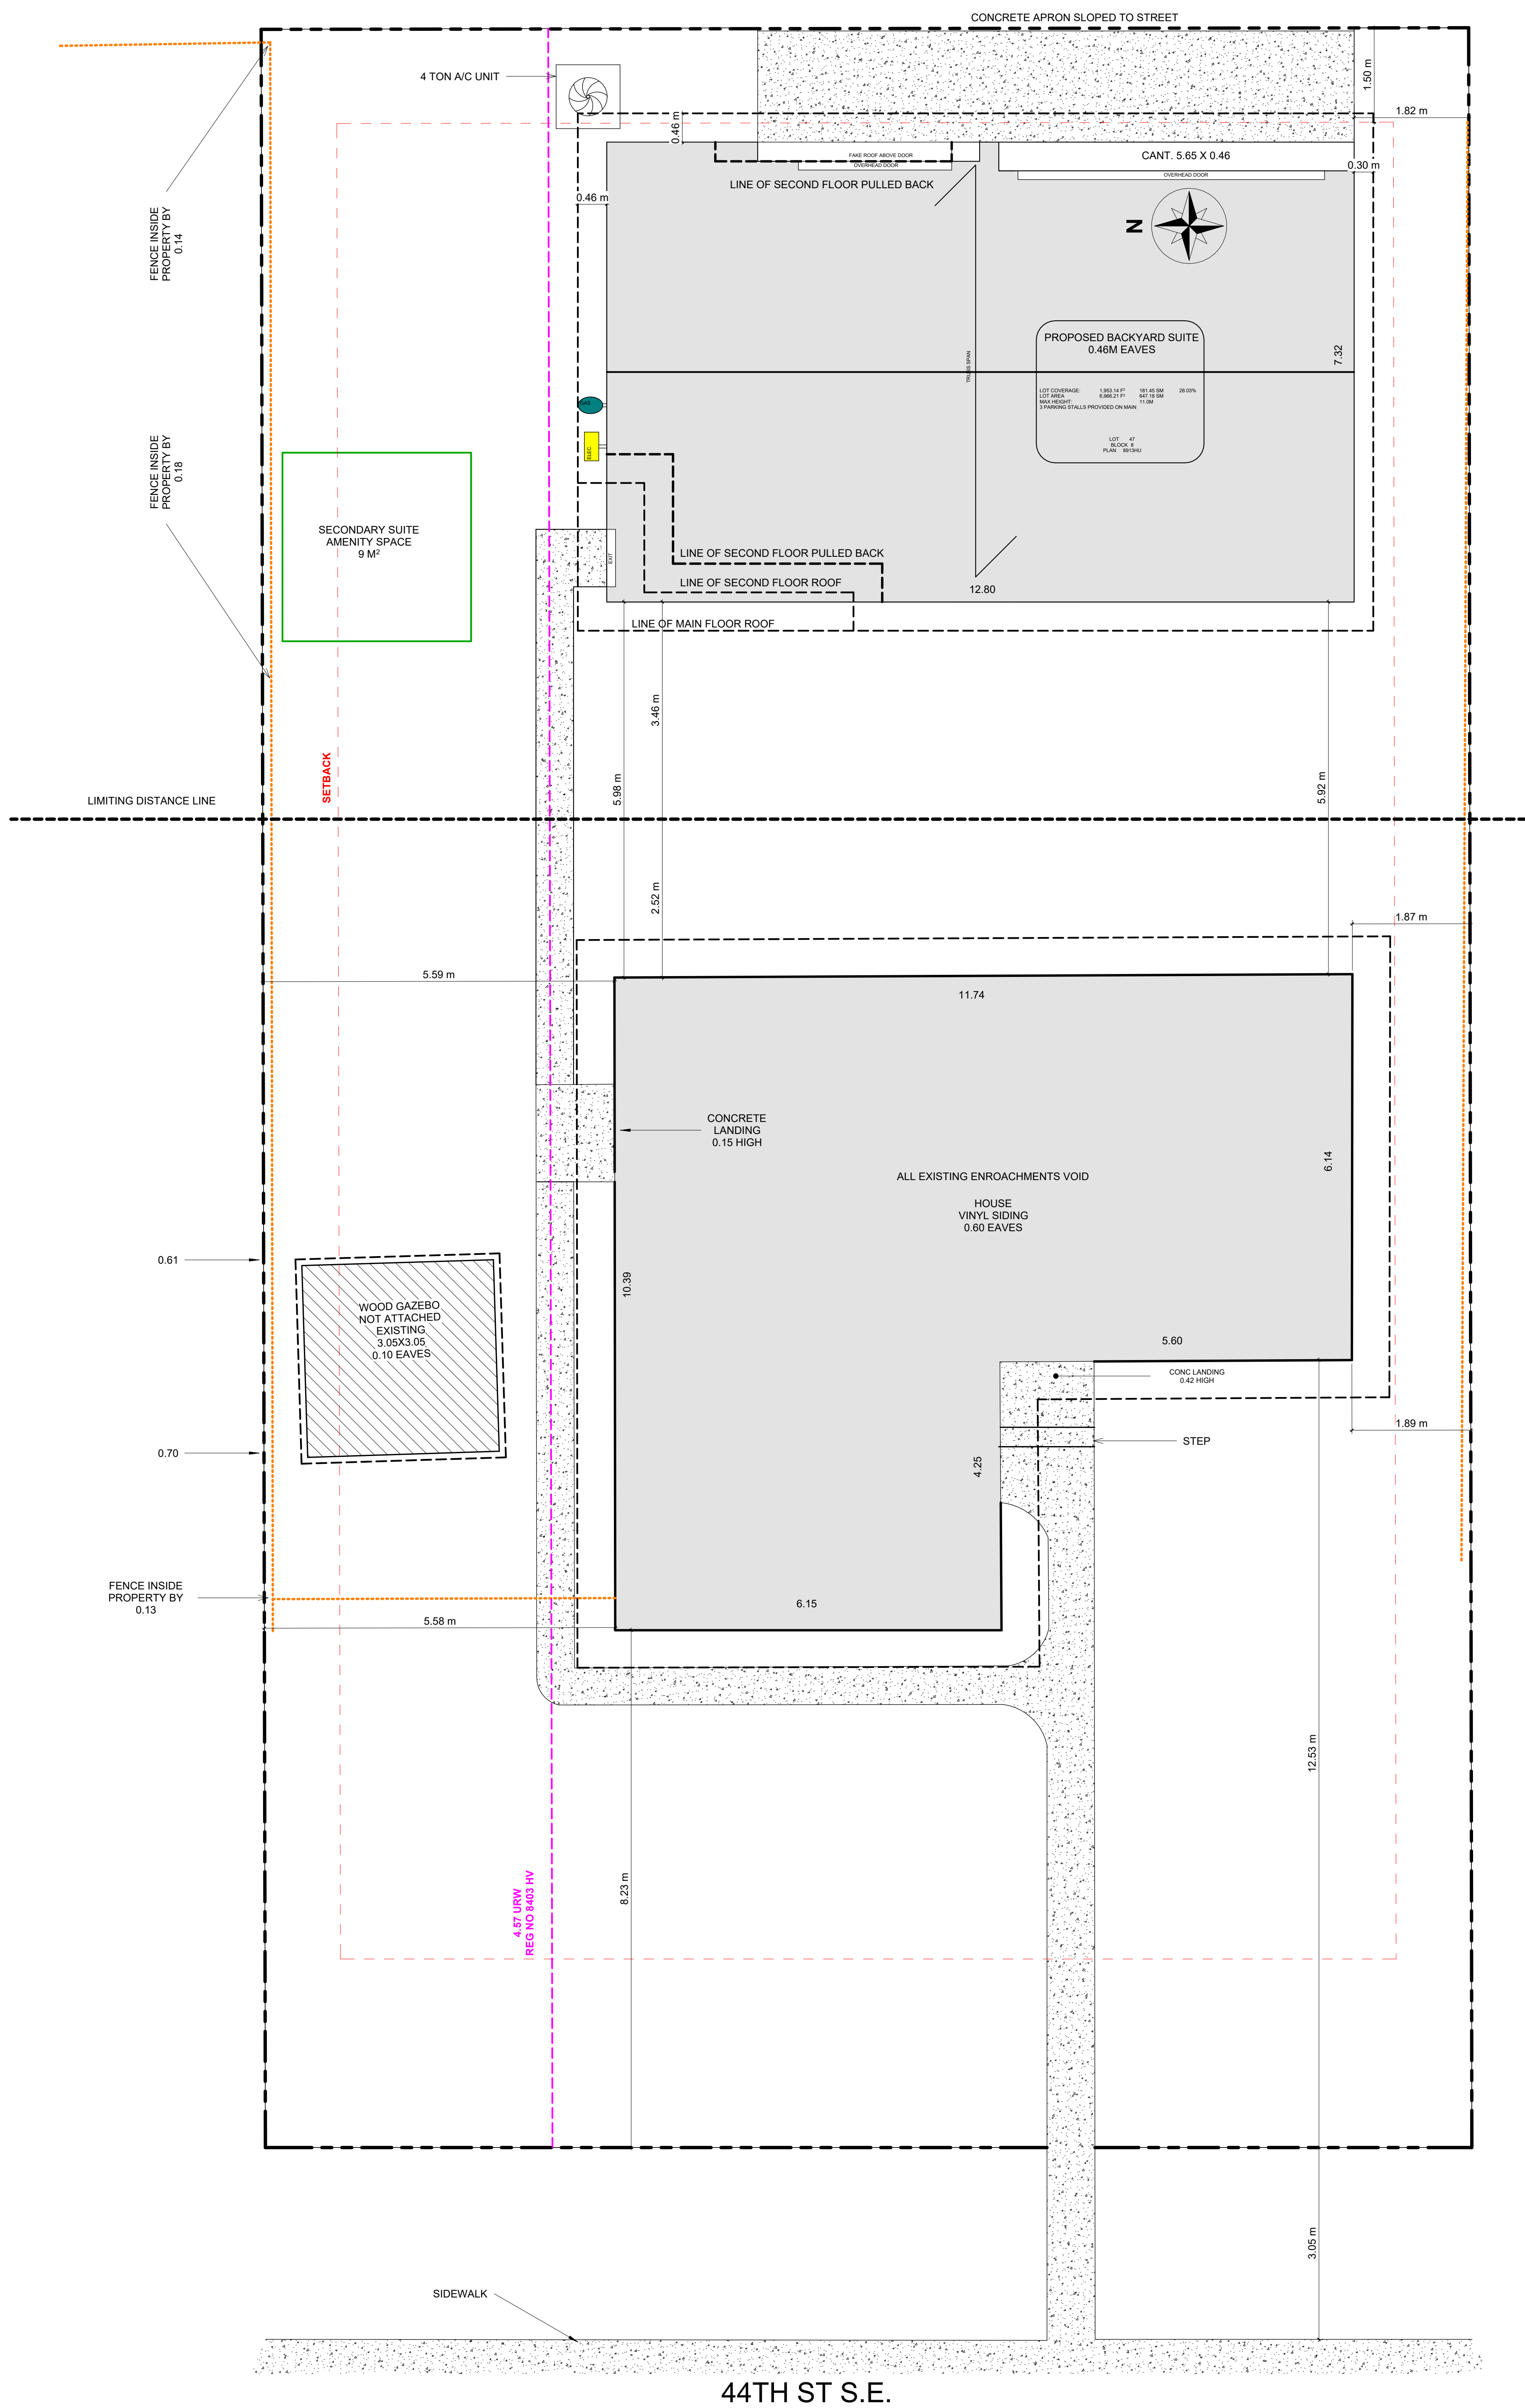

44TH ST S.E.




LOT 47 BLOCK 8 PLAN 8913HU
108-44 ST SE CALGARY, AB
ABRAHAM DESTA

SITE PLAN


DRAWN BY:	M.D.
CHECKED BY:	M.D.
COMPLETED:	2026.06.04

A 01

1 : 50

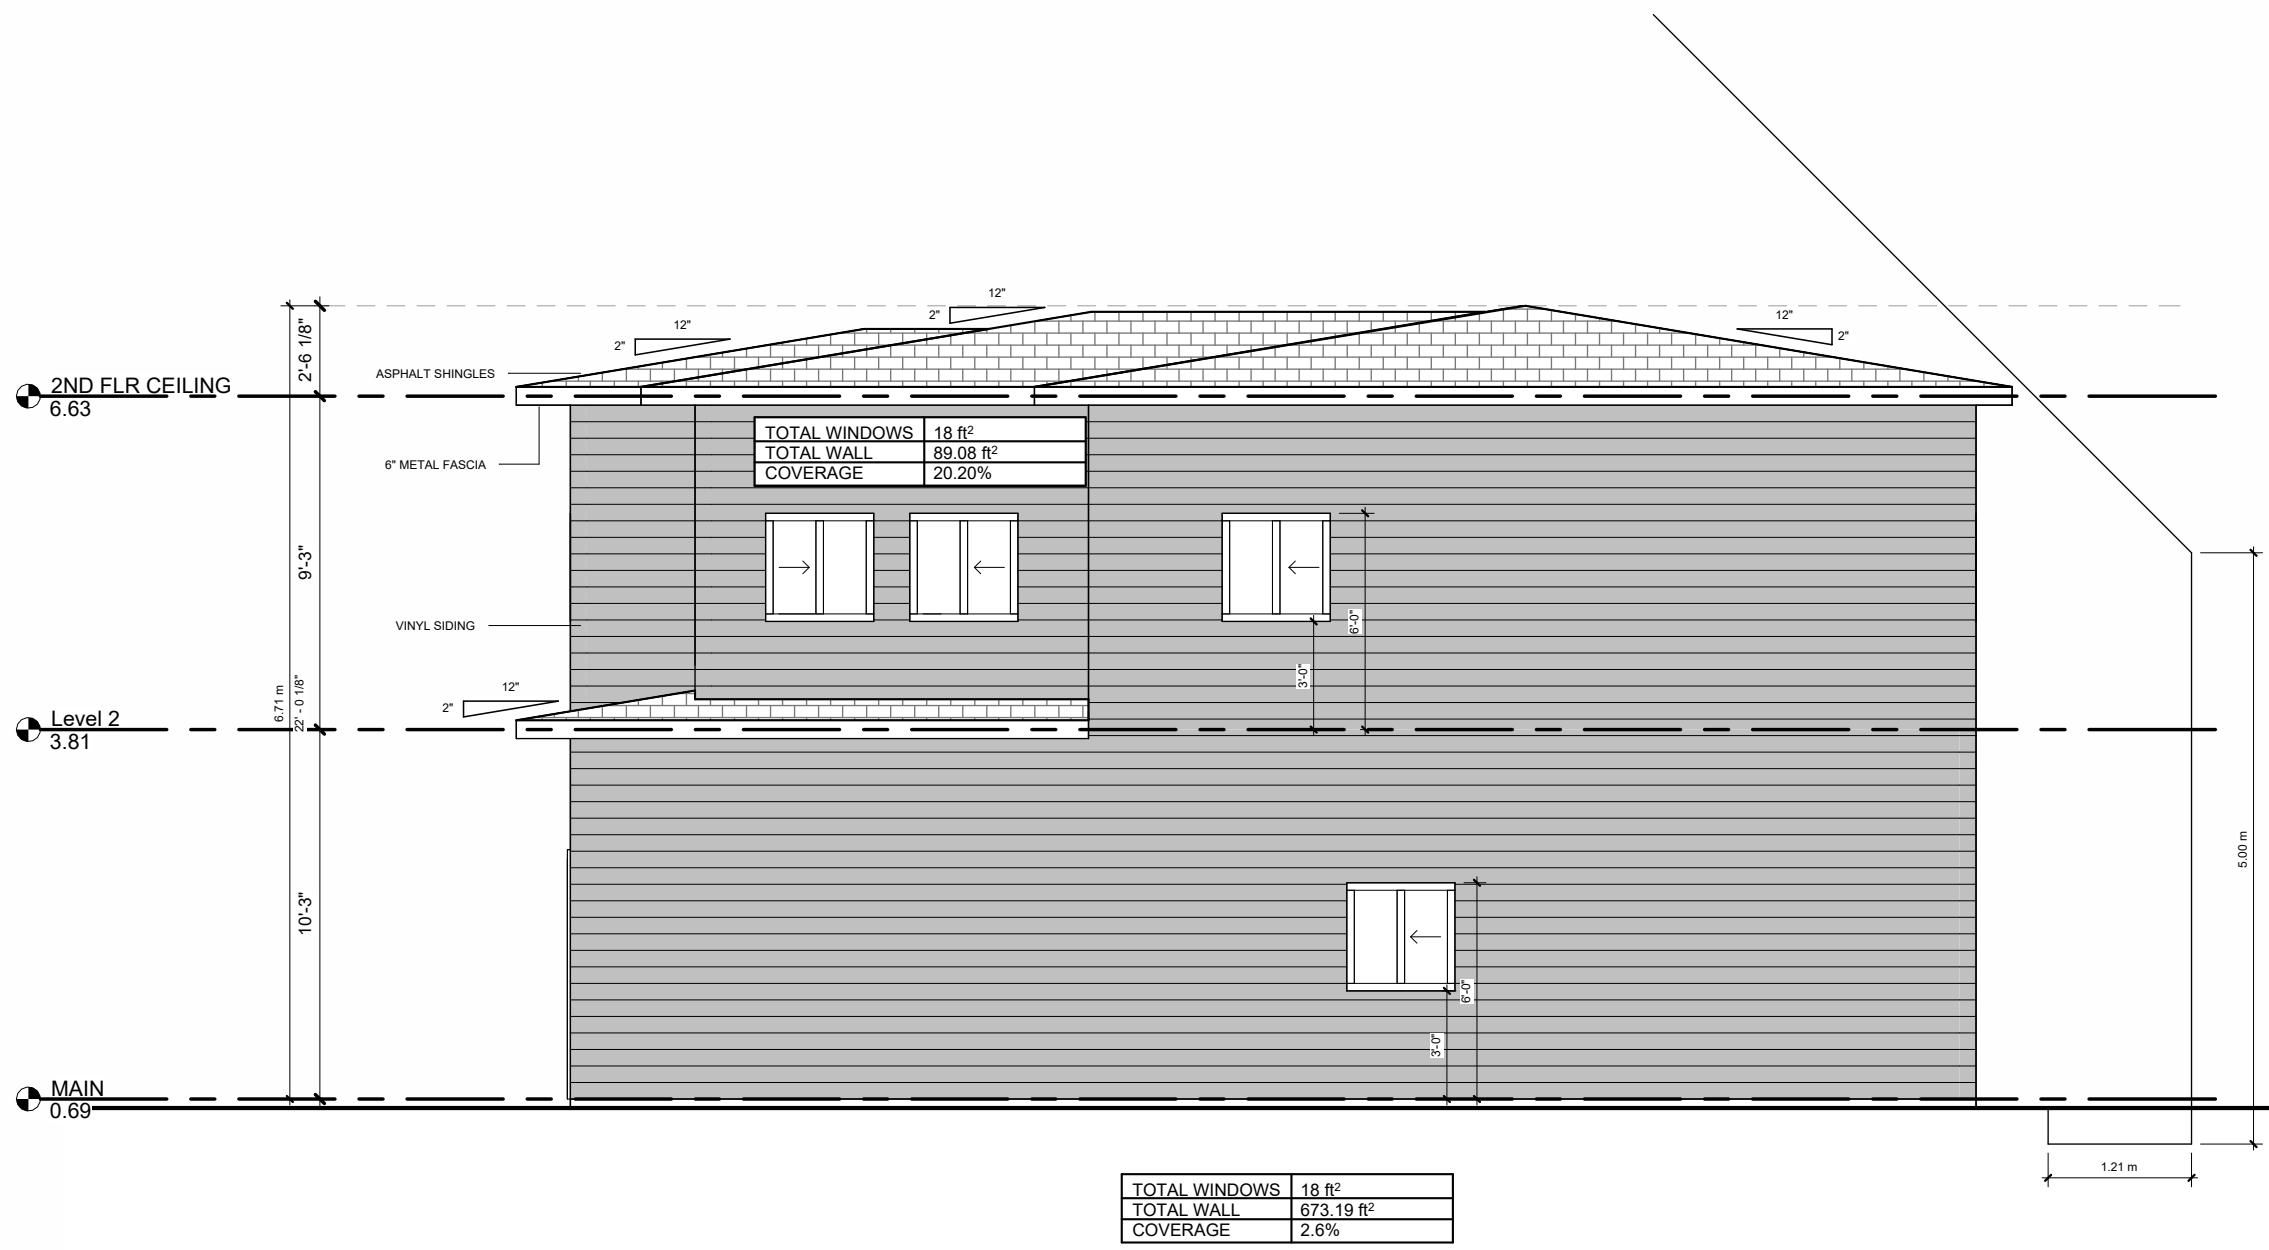


1 REAR
3/16" = 1'-0"

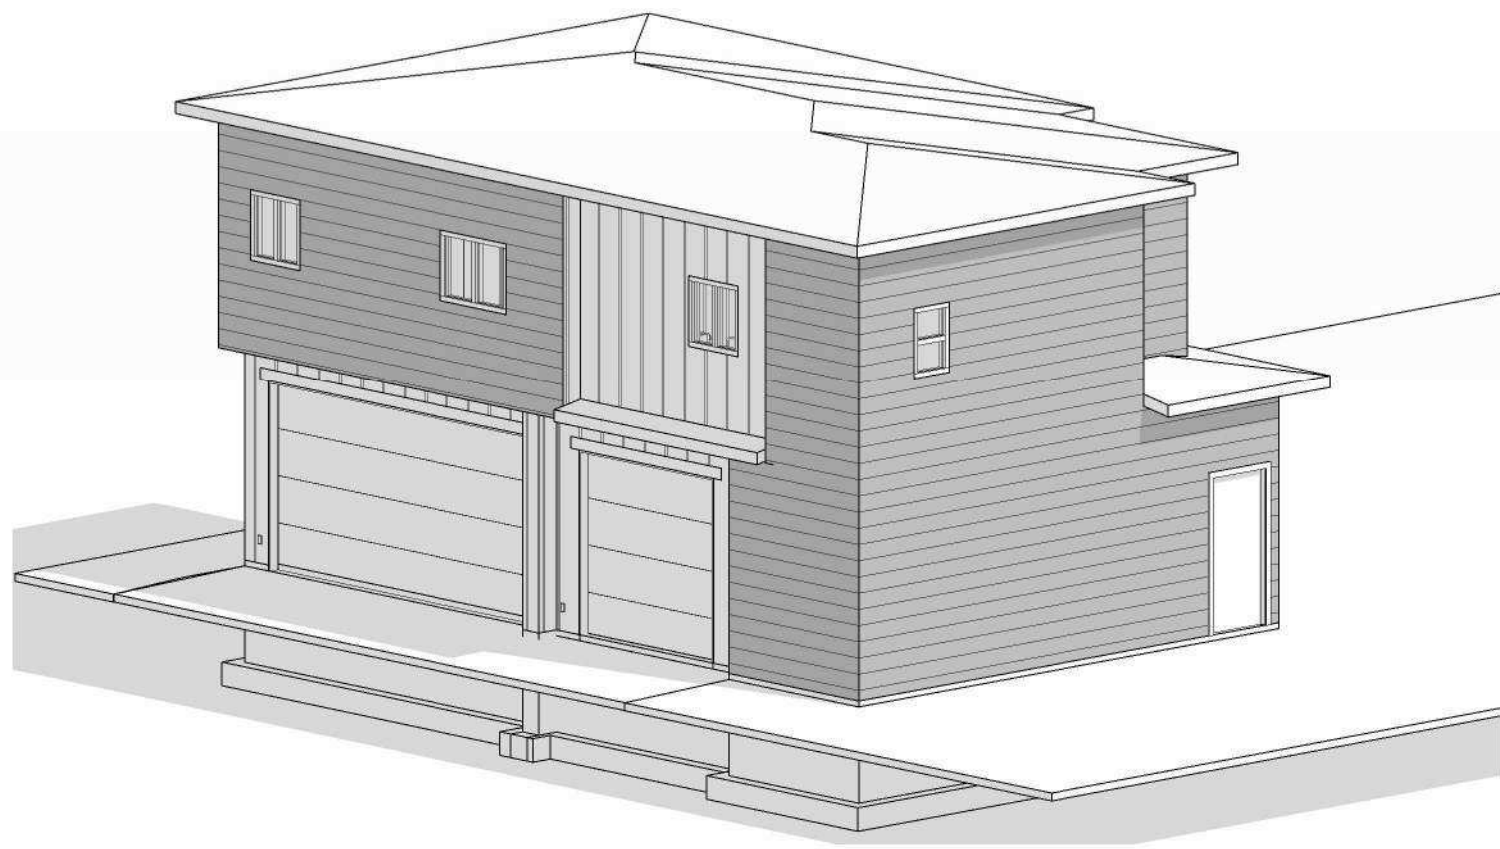


2 3D




4 FRONT
3/16" = 1'-0"

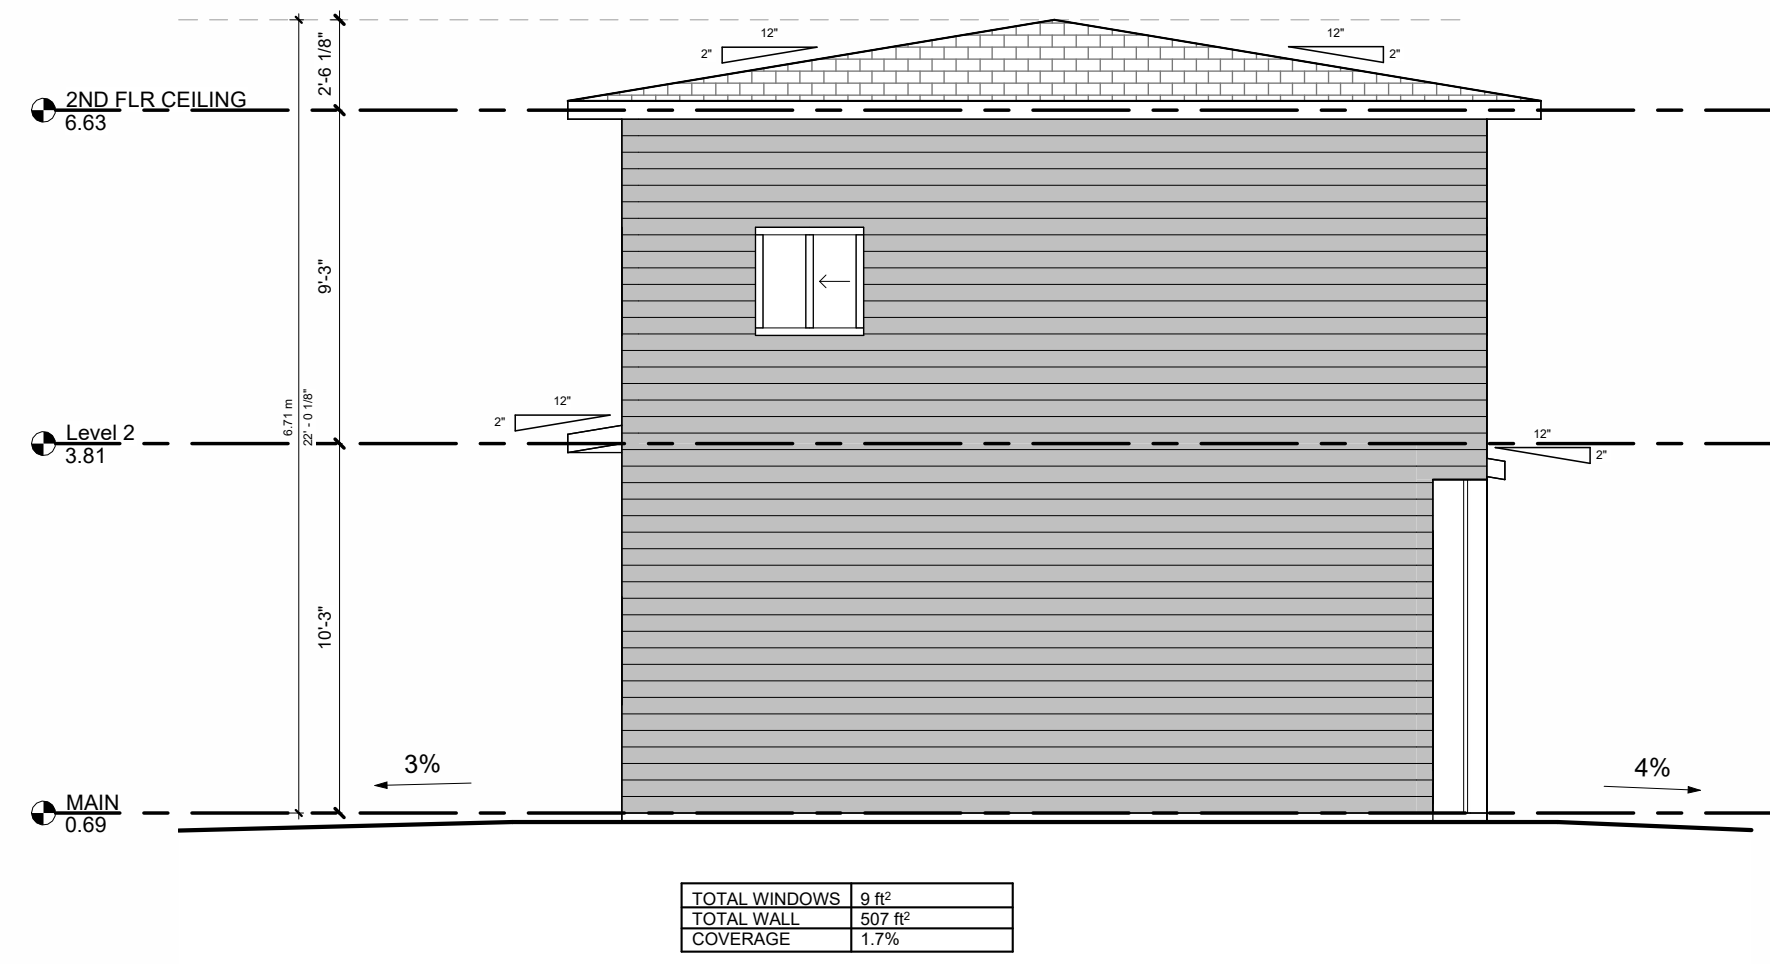

3 RIGHT
3/16" = 1'-0"

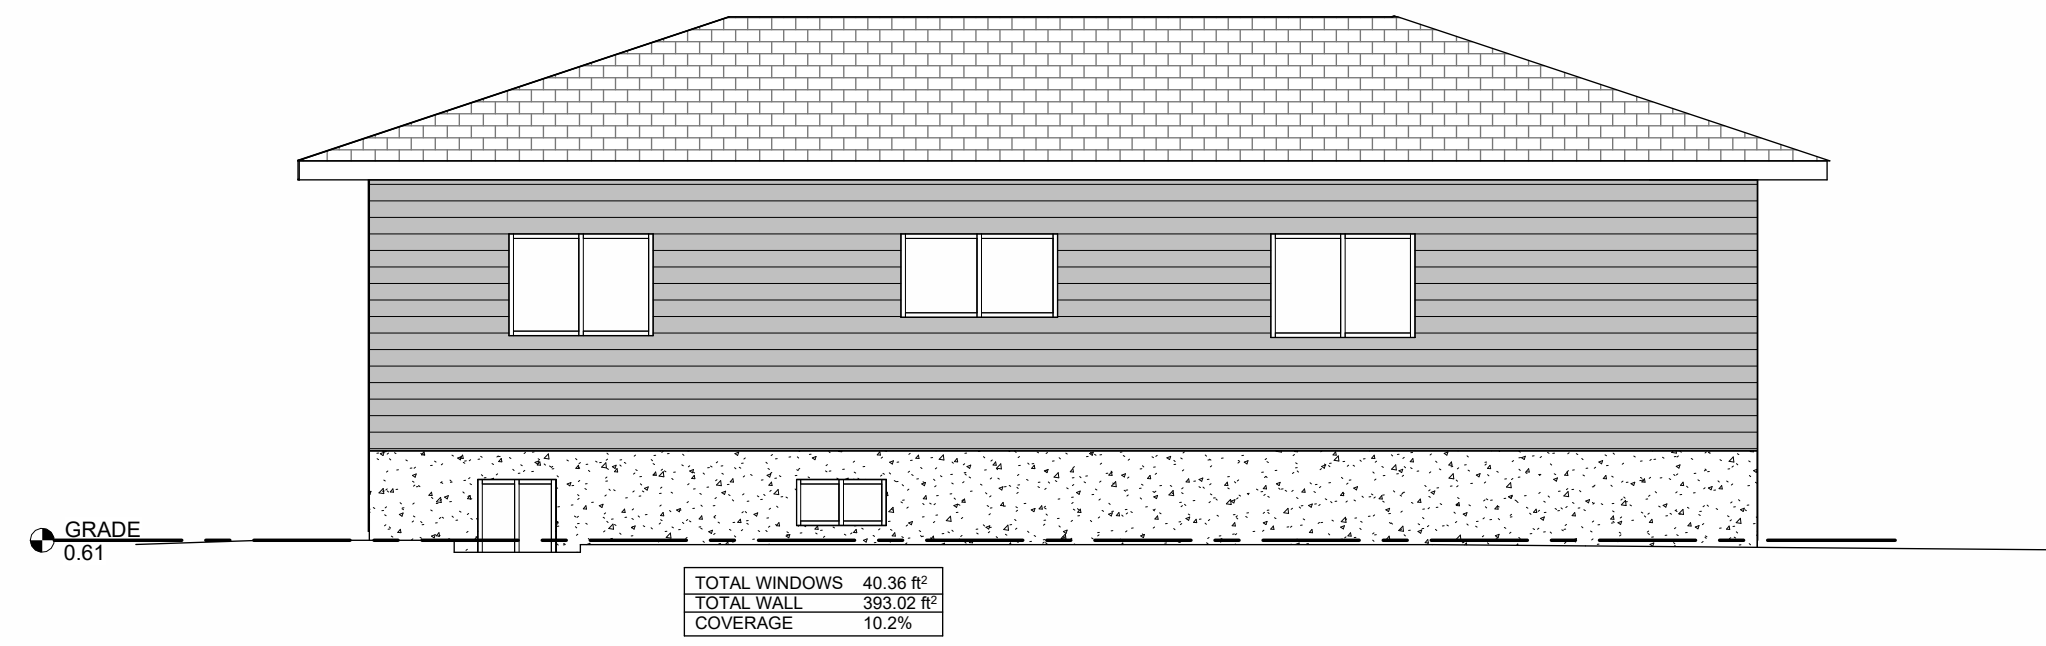

2 ELEVATION 108
3/16" = 1'-0"

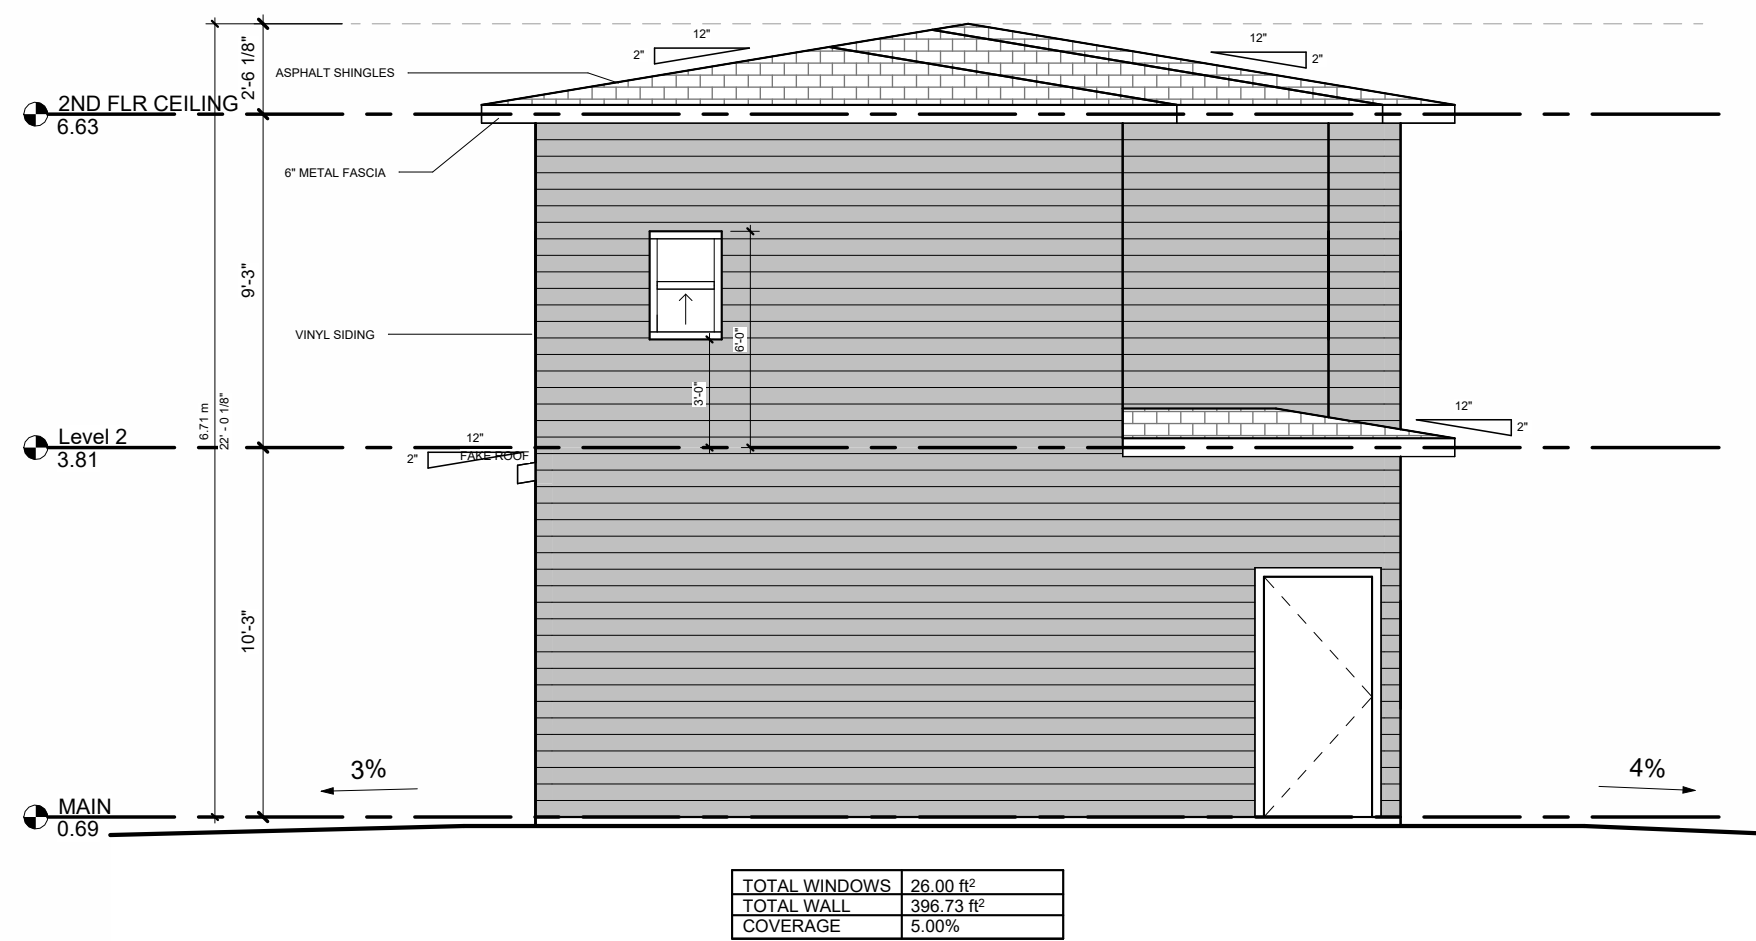

5 LEFT
3/16" = 1'-0"

ELEVATIONS

DRAWN BY:

CHECKED BY:

COMPLETED:

M.D.

M.D.

2026 06 04

A 02

3/16" = 1'-0"

LOT 47 BLOCK 8 PLAN 8913HU

108-44 ST SE CALGARY, AB

ABRAHAM DESTA

TADCAN DESIGN & RESTORATION

INFO@TADCAN.CA

597-700-7064

