




TADCAN DESIGN & RESTORATION

INFO@TADCAN.CA
587-700-7064

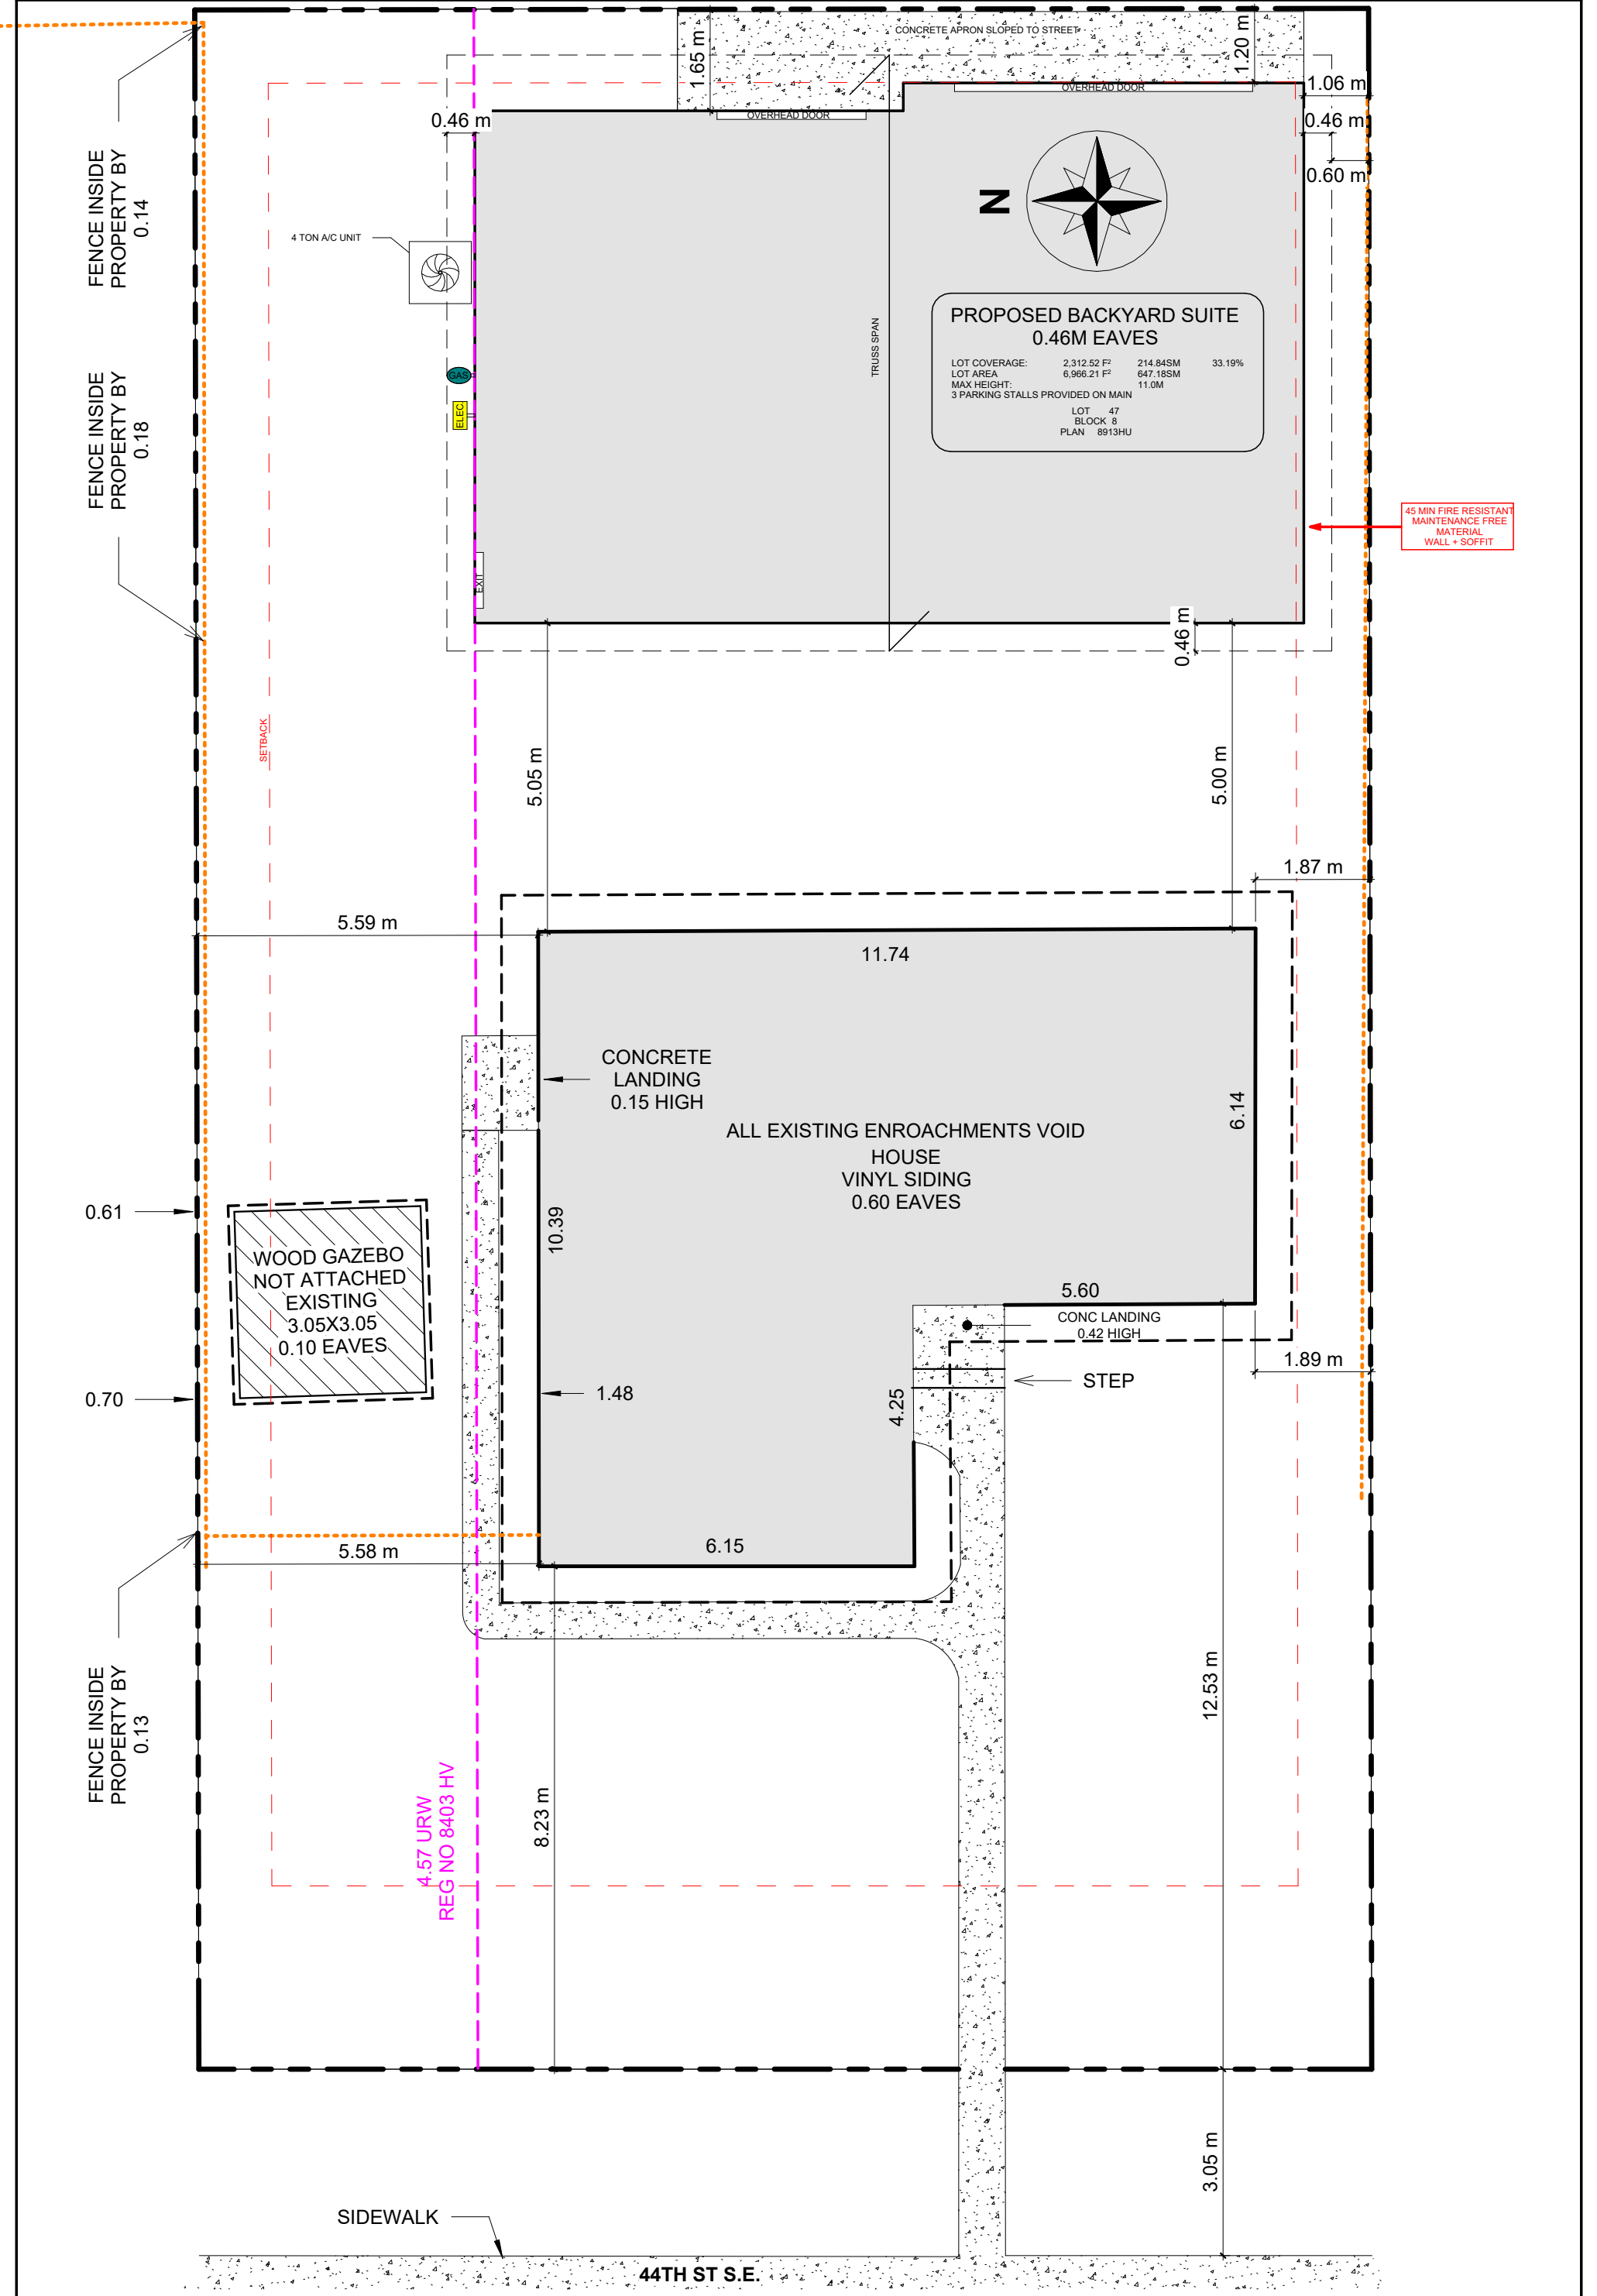


LOT 47 BLOCK 8 PLAN 8913HU
108-44 ST SE CALGARY, AB

SITE PLAN

DRAWN BY: M.D.
CHECKED BY: M.D.
COMPLETED: 2026.02.26


A 01

Scale: 1/8" = 1'-0"

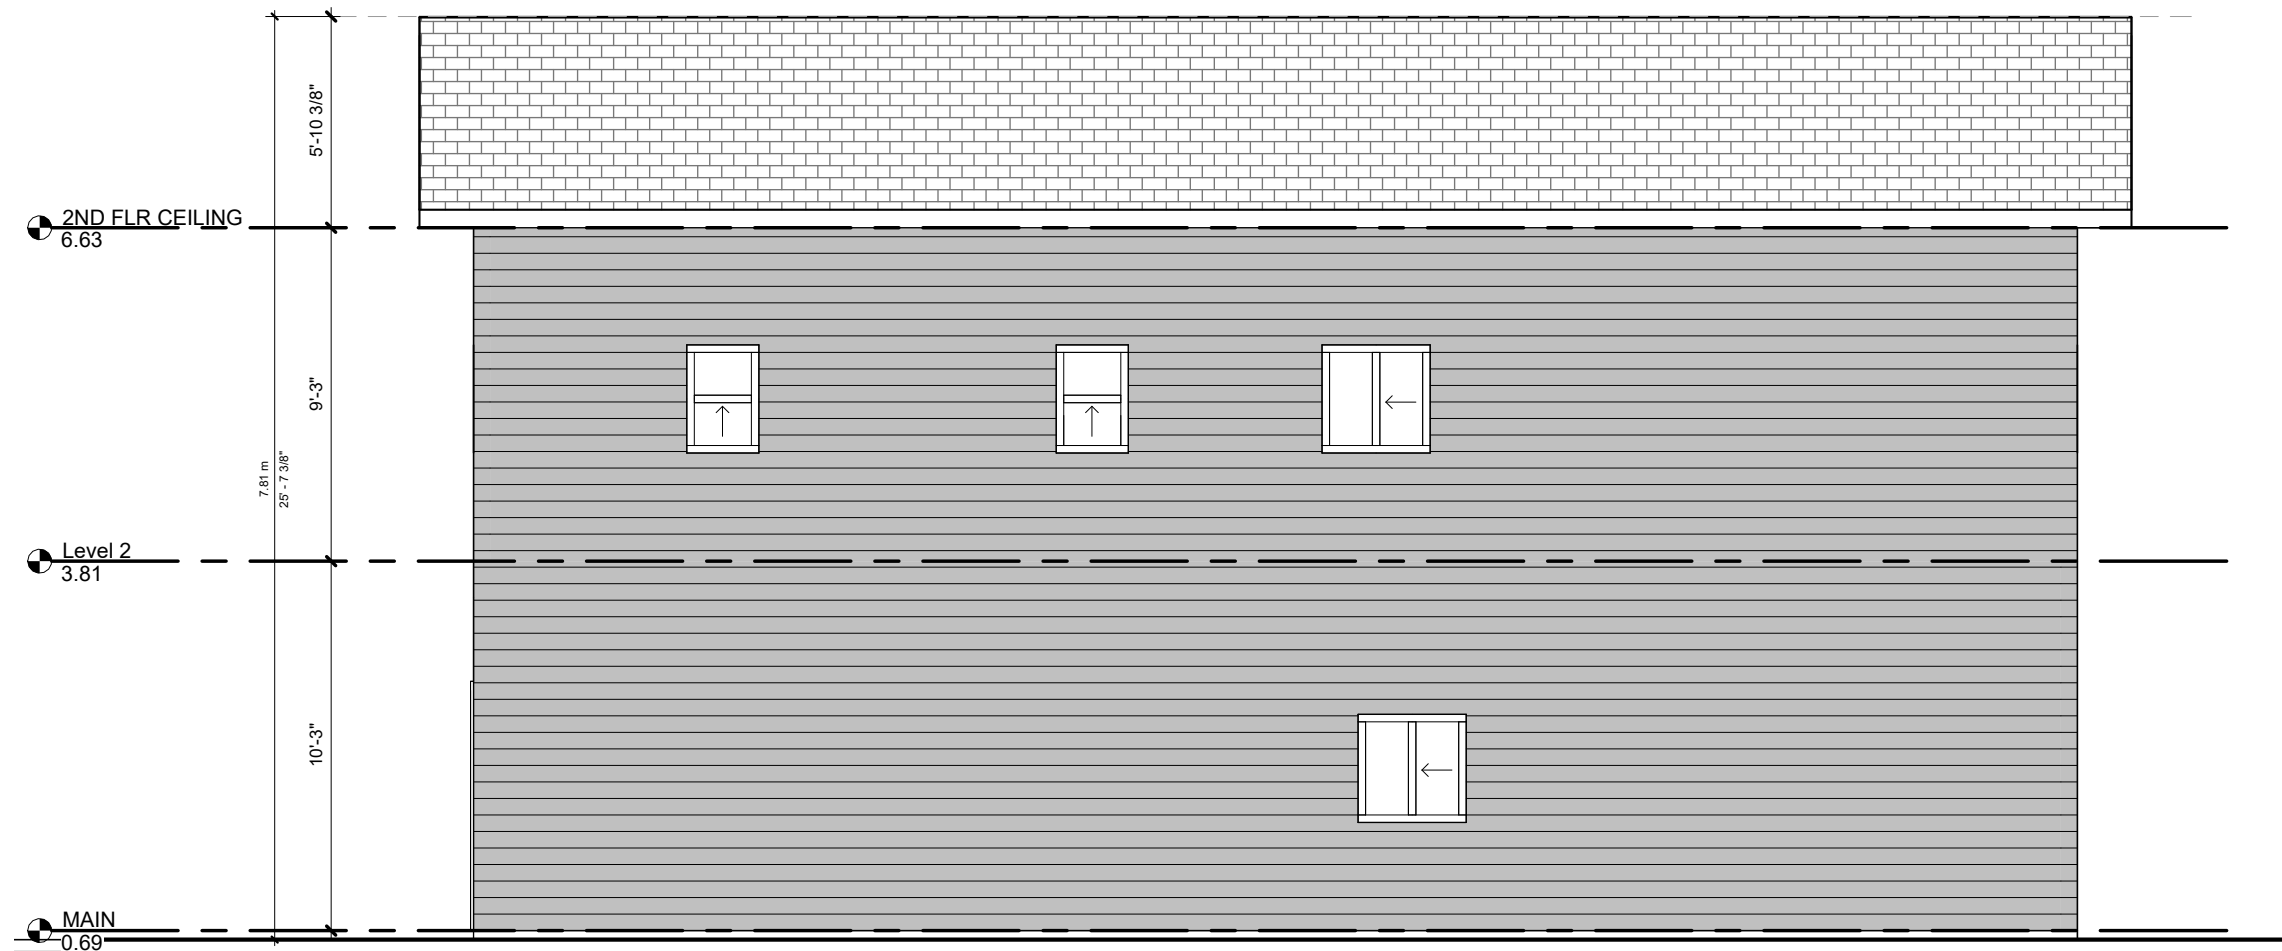

TOTAL WINDOWS	30 R²
TOTAL WALL	875.88 R²
COVERAGE	3.4%

① REAR
3/16" = 1'-0"

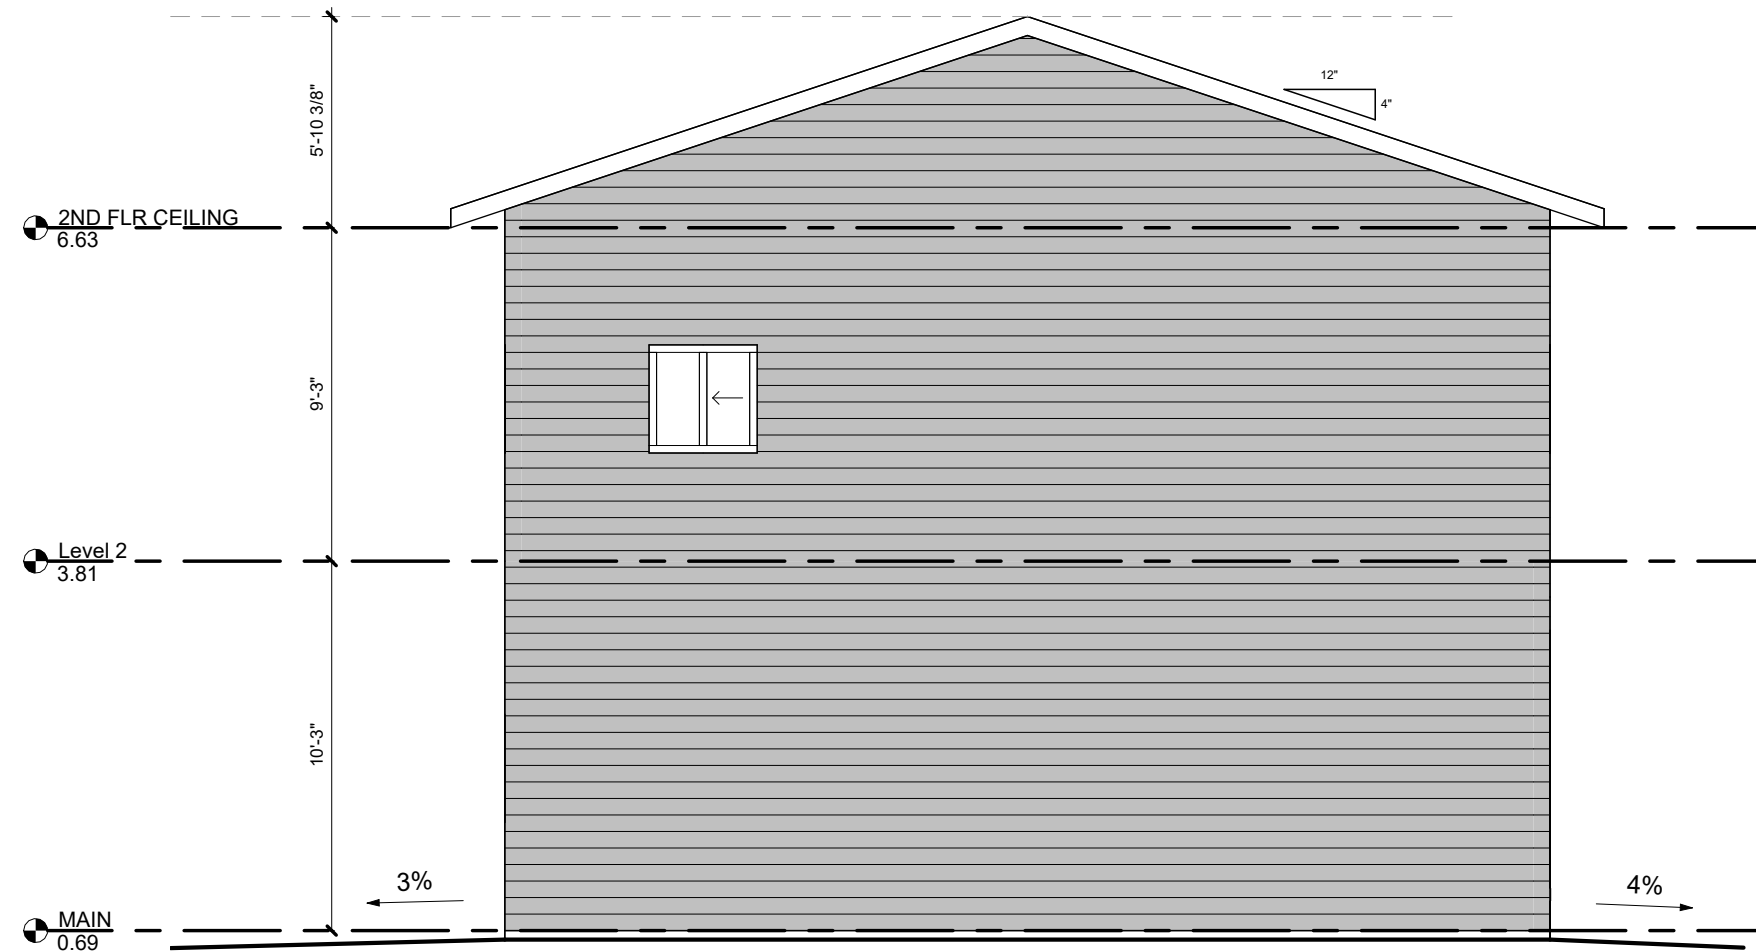

TOTAL WINDOWS	8 R²
TOTAL WALL	667.33 R²
COVERAGE	1.3%


③ RIGHT
3/16" = 1'-0"



TOTAL WINDOWS	163.81 R²
TOTAL WALL	660.13 R²
COVERAGE	24.81%

TOTAL WINDOWS	66.01 R²
TOTAL WALL	218.50 R²
COVERAGE	30.21%

④ FRONT
3/16" = 1'-0"

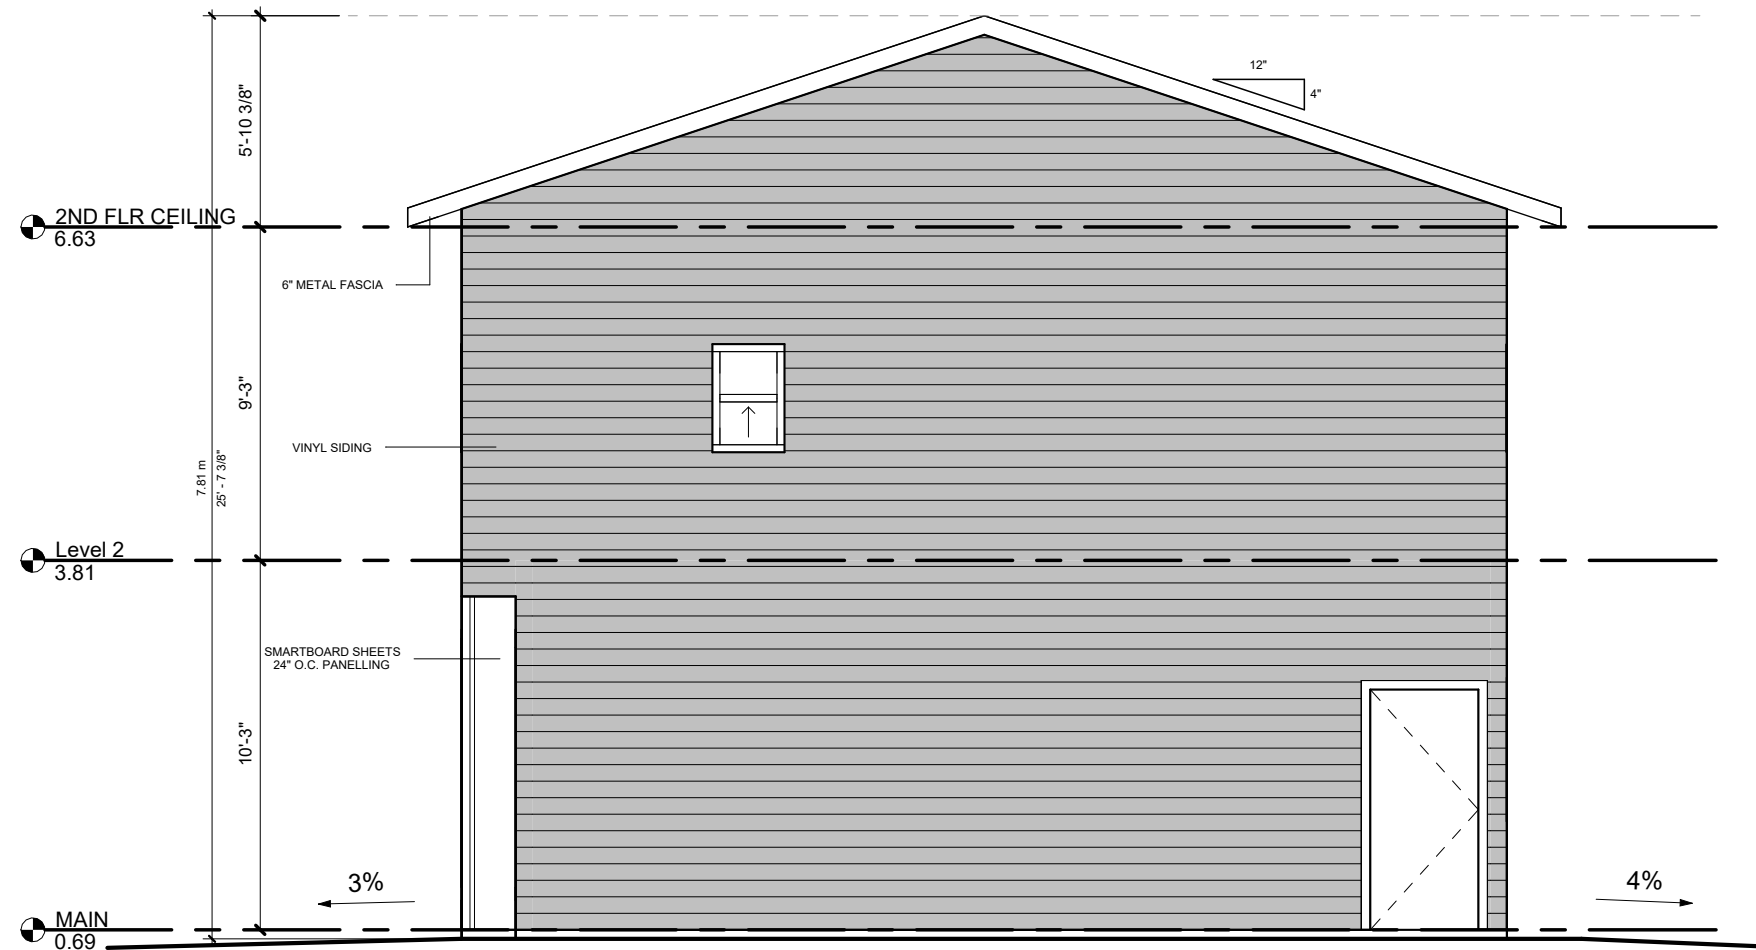

⑤ LEFT
3/16" = 1'-0"