

BUILDER:



THIS DESIGN AND DRAWINGS, IN ANY FORM, ARE THE EXCLUSIVE PROPERTY OF ELLERGOOT DESIGN INC. AND SHALL NOT BE REPRODUCED IN WHOLE OR IN PART BY ANY MEANS WITHOUT THE WRITTEN CONSENT OF ELLERGOOT DESIGN INC. THESE DESIGNS AND DRAWINGS ARE TO BE USED SOLELY FOR THE PROJECT LISTED BELOW AND MAY NOT BE USED BY OR DISCLOSED TO ANY OTHER PERSON OR ORGANIZATION FOR ANY PURPOSE WITHOUT THE WRITTEN CONSENT OF ELLERGOOT DESIGN.

GENERAL NOTES:

DO NOT SCALE DRAWINGS
THIS DRAWING SUPERSEDES PREVIOUS ISSUES.
PLEASE USE THE LATEST ISSUED DRAWINGS.
THESE DRAWINGS SHALL NOT BE USED FOR CONSTRUCTION PURPOSES UNTIL LABELLED "ISSUED FOR CONSTRUCTION" BY ELLERGOOT DESIGN INC.
CONTRACTOR TO VERIFY ALL DIMENSIONS, ELEVATIONS & DATUM POINTS PRIOR TO CONSTRUCTION ON SITE AND REPORT ANY DISCREPANCIES TO THE DESIGNER PRIOR TO CONSTRUCTION.
ELLERGOOT DESIGN LIABILITY IS LIMITED TO CORRECTION OF WORKING DRAWINGS ONLY.

SHEET LIST

COVER PAGE	A0.0
EXISTING SITE PLAN	A0.1
PROPOSED SITE PLAN	A0.1.1
LANDSCAPE PLAN	A0.2
BLDG A - PROPOSED BASEMENT & MAIN FLOOR PLAN	A1.0
BLDG A & BLDG B - ROOF PLAN	A1.2
BLDG A - PROPOSED SECOND & LOFT FLOOR PLAN	A1.1
BLDG A - FRONT & LEFT ELEVATION	A2.0
BLDG A - REAR & RIGHT ELEVATION	A2.1
BLDG B - PROPOSED BASEMENT & MAIN FLOOR PLAN	A3.0
BLDG B - PROPOSED SECOND & LOFT FLOOR PLAN	A3.1
BLDG B - FRONT & LEFT ELEVATION	A4.0
BLDG B - REAR & RIGHT ELEVATION	A4.1
BLDG A - BUILDING SECTIONS	A5.0
BLDG B - BUILDING SECTIONS	A5.1
APRON SECTIONS	A7.0
CARPORT PLAN, ROOF & ELEVATIONS	A8.0
BLVD SECTIONS & RETAINING WALL	A9.0



*AI REPRESENTATION ONLY.
REFER TO PLANS FOR MATERIALS AND LANDSCAPE PLACEMENT

PROJECT INFO

CLIENT/PROJECT:	REVERY CONSTRUCTION
LEGAL ADDRESS:	Lot 33, Block 9, Plan 3323HR
CIVIC ADDRESS:	75 FENTON RD SE

DRAWING INFORMATION

STATUS:	DSO
PROJECT LEAD:	C.H
CHECKED BY:	T.M
SCALE:	1/4" = 1'-0"
COPYRIGHT ALL RIGHTS RESERVED	ARCH D / 24" x 36"

REVISION HISTORY	DATE
PT1 REVISION NOTES	MM.DD
PT2 REVISION NOTES	02.06
PT3 DSO	02.27
DP DP SUBMISSION	03.17
DR DETAILED REVIEW	07.23

COVER PAGE

A0.0

ISSUED FOR DP




PARKING & STORAGE REQUIREMENTS		REQUIRED	PROPOSED
LUS S46 TABLE 2.1 - # OF STALL REQUIRED		FAIRVIEW + 0.5	-
VEHICLE	(5 UNITS + 5 SITES) X 0.5 + 5		0
MOBILITY STORAGE	NONE		0
BIKE PARKING - CLASS 1	(5 UNITS + 5 SITES) - PROPOSED VEHICLE		5
WASTE BINS	TBD		10
BUILDING SETBACKS		REQUIRED	PROVIDED
FRONT	3.0m MIN	3.0m	3.0m
SIDE	1.2m MIN (NO PROJECTIONS)	3.0m	3.0m
SIDE (CORNER PARCEL)	0.6m	0.6m	0.6m
BETWEEN BUILDING (IF RELEVANT)	6.5m (NO PROJECTIONS)	6.5m	6.5m
BUILDING HEIGHT		REQUIRED	PROVIDED
HEIGHT	12m MAX FROM GRADE AT HIGH POINTS	12m MAX W/ 450 CHAMFER @ 8m	PEAK 107.68 m
			PER PLANS

EXISTING TREE SCHEDULE:

#	CITY TREE ID #	SPECIES	TRUNK DIA.	CANOPY DIA.	HEIGHT	TYPE	STATUS
B1	-	-	1.00	1.00	BUSH	TO BE REMOVED	
B2	-	-	1.00	1.00	BUSH	TO BE REMOVED	
B3	-	-	1.00	1.00	BUSH	TO BE REMOVED	
B4	-	-	1.00	1.00	BUSH	TO BE REMOVED	
T5	T-32137998	FRAXINUS PENNSYLVANICA	0.55	11.00	12.00	DECIDUOUS	TO REMAIN & BE PROTECTED
T6	-	-	0.85	8.00	9.00	DECIDUOUS	TO BE REMOVED
T7	-	-	0.80	7.50	18.00	CONIFEROUS	TO BE REMOVED
T8	-	-	0.50	15.00	15.00	DECIDUOUS	TO BE REMOVED
T9	-	-	0.65	6.00	18.00	CONIFEROUS	TO BE REMOVED

PROPOSED TREE SCHEDULE:

	SPECIES	—	—	TRUNK DIA.	CANOPY DIA.	HEIGHT	TYPE	
T10	AMUR MAPLE (ACER GINNALA)			MIN. 0.06			DECIDUOUS	NEW
T11	AMUR MAPLE (ACER GINNALA)			MIN. 0.06			DECIDUOUS	NEW
T12	AMUR MAPLE (ACER GINNALA)			MIN. 0.06			DECIDUOUS	NEW
T13	COLORADO BLUE SPRUCE (PICEA PUNGENS)			MAX. 1.5			CONIFEROUS	NEW
T14	COLORADO BLUE SPRUCE (PICEA PUNGENS)			MAX. 1.5			DECIDUOUS	NEW
T15	AMUR MAPLE (ACER GINNALA)			MIN. 0.06			CONIFEROUS	NEW
T16	COLORADO BLUE SPRUCE (PICEA PUNGENS)			MAX. 1.5			DECIDUOUS	NEW
T17	COLORADO BLUE SPRUCE (PICEA PUNGENS)			MAX. 1.5			CONIFEROUS	NEW
T18	AMUR MAPLE (ACER GINNALA)			MIN. 0.06			CONIFEROUS	NEW
T19	AMUR MAPLE (ACER GINNALA)			MIN. 0.06			CONIFEROUS	NEW
T20	COLORADO BLUE SPRUCE (PICEA PUNGENS)			MAX. 1.5			CONIFEROUS	NEW
T21	COLORADO BLUE SPRUCE (PICEA PUNGENS)			MAX. 1.5			CONIFEROUS	NEW
T22-T26	SWEDISH COLLIANAR ASPEN (OPULIS TREMULA ERECTA)			MIN. 0.50			DECIDUOUS	NEW
	POTENTIAL (DISPERMIA FLORIGATA)						NEW	

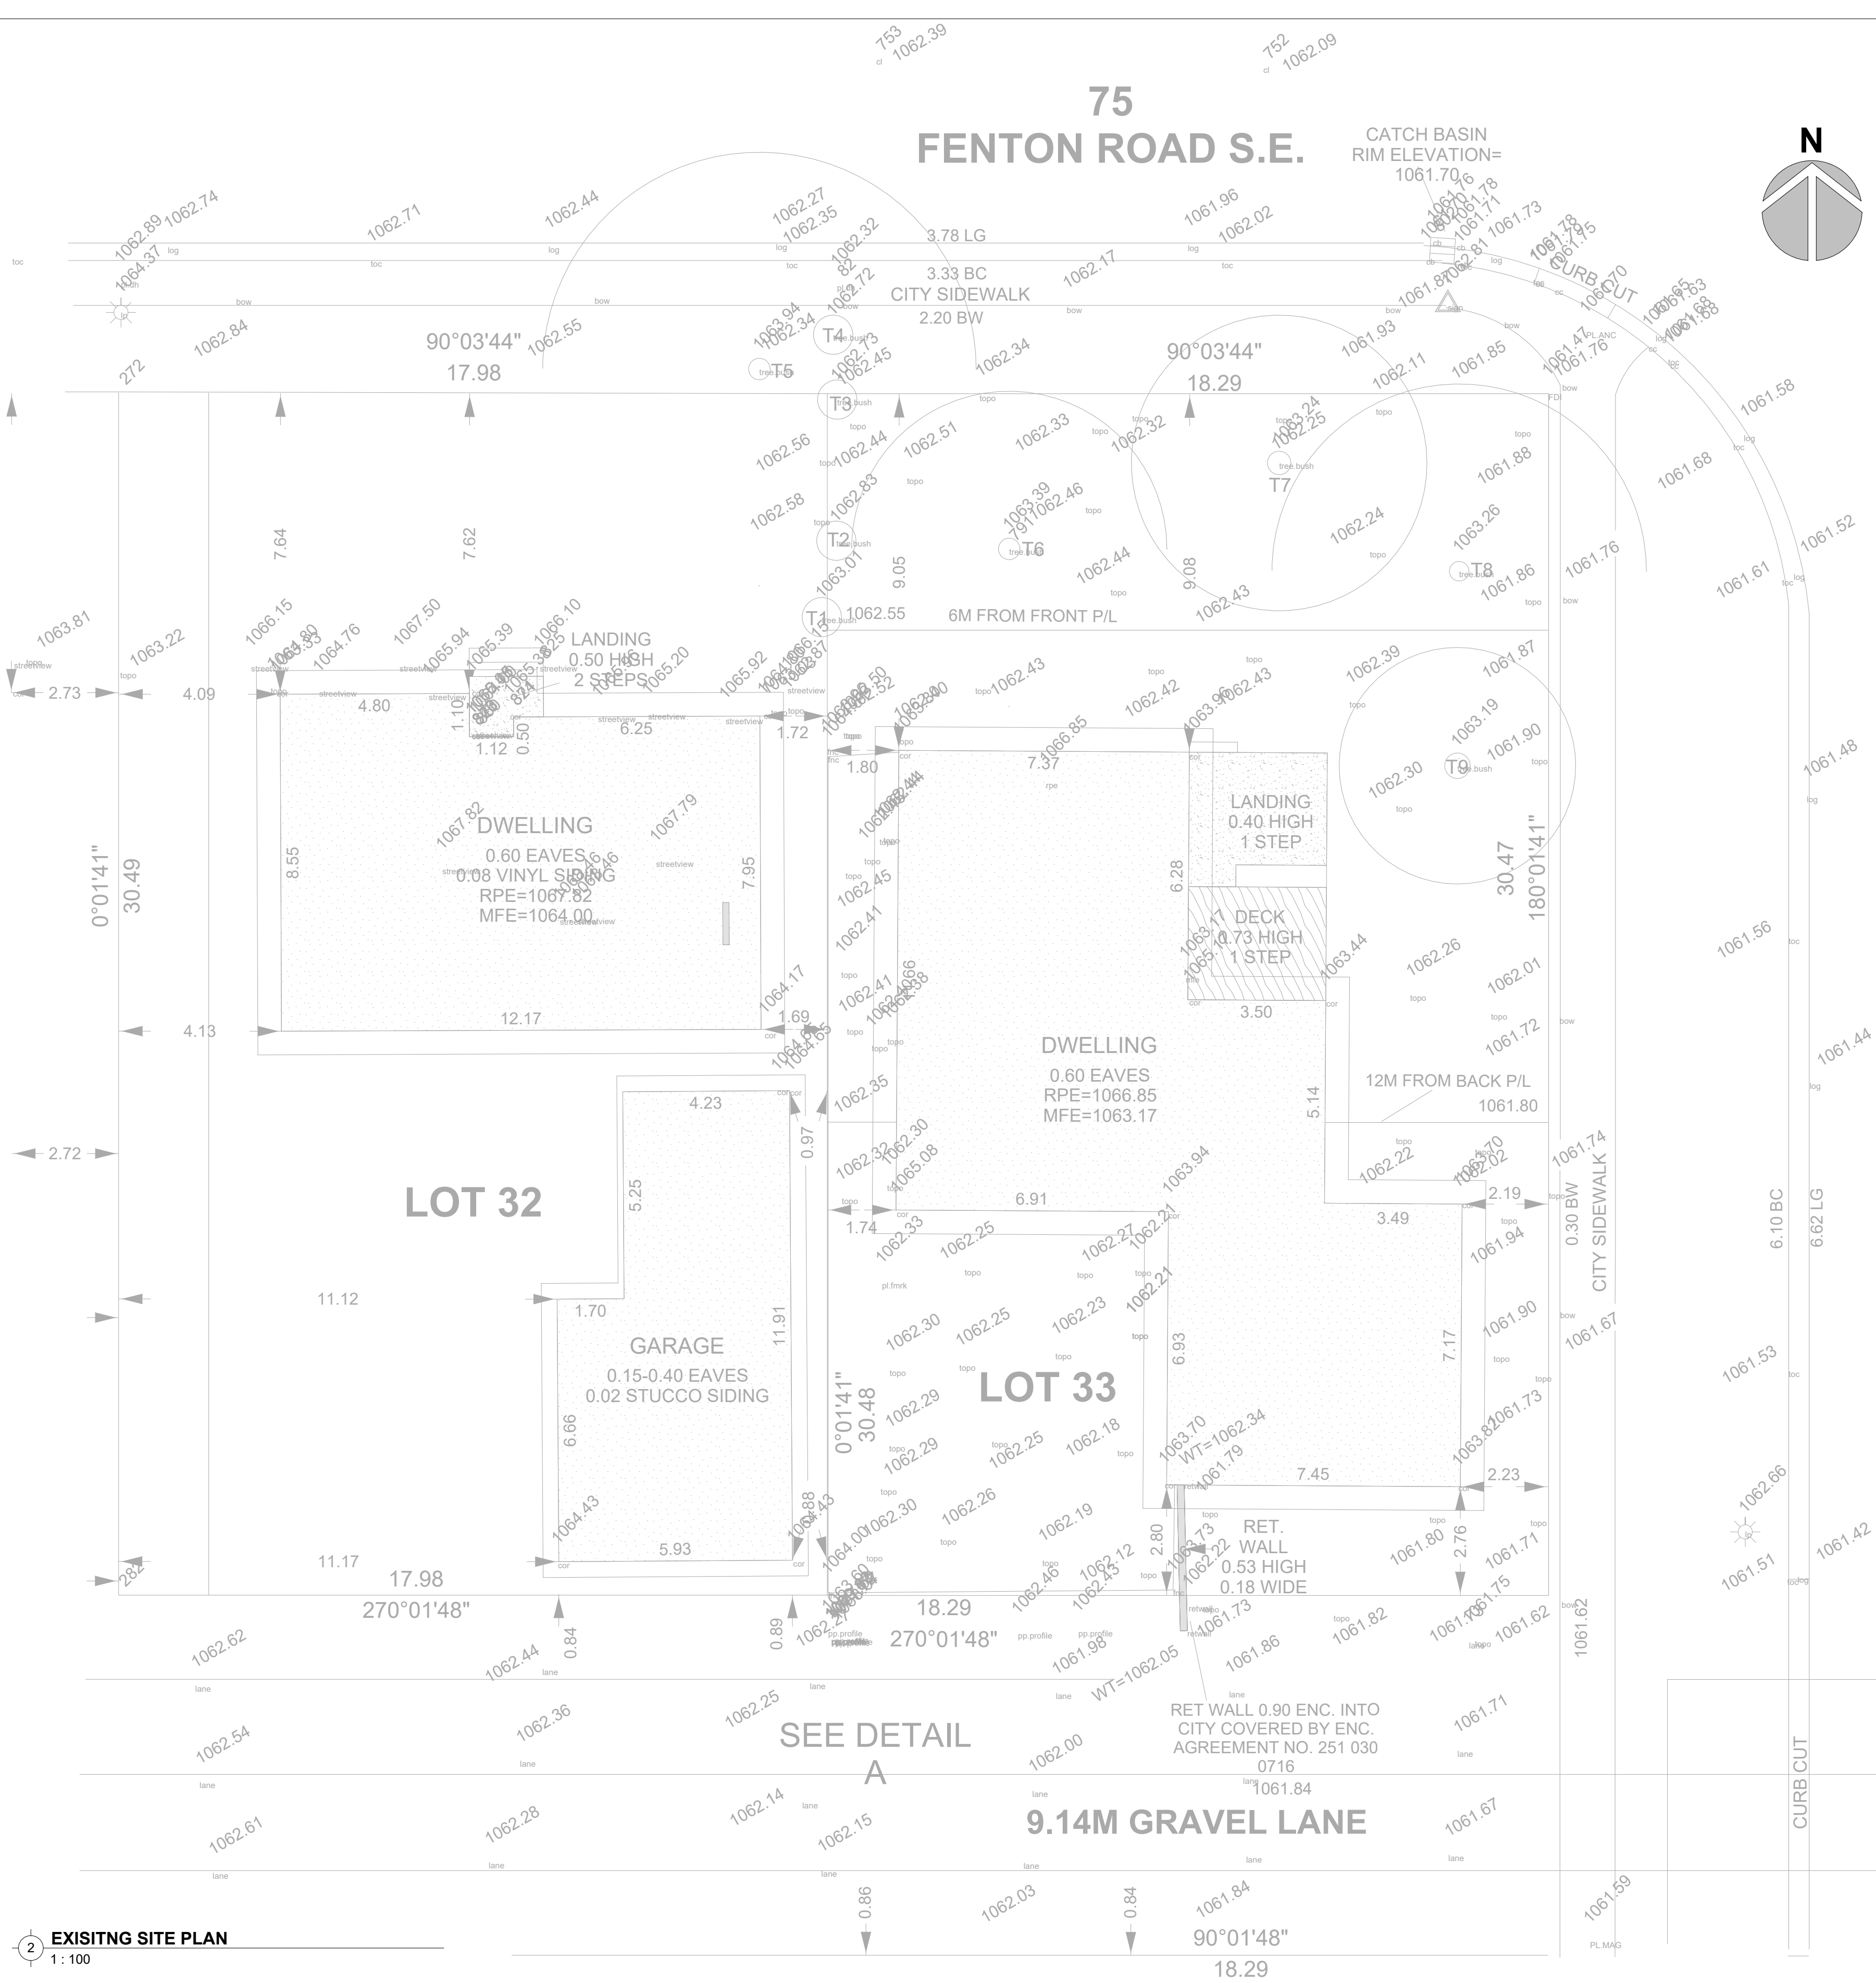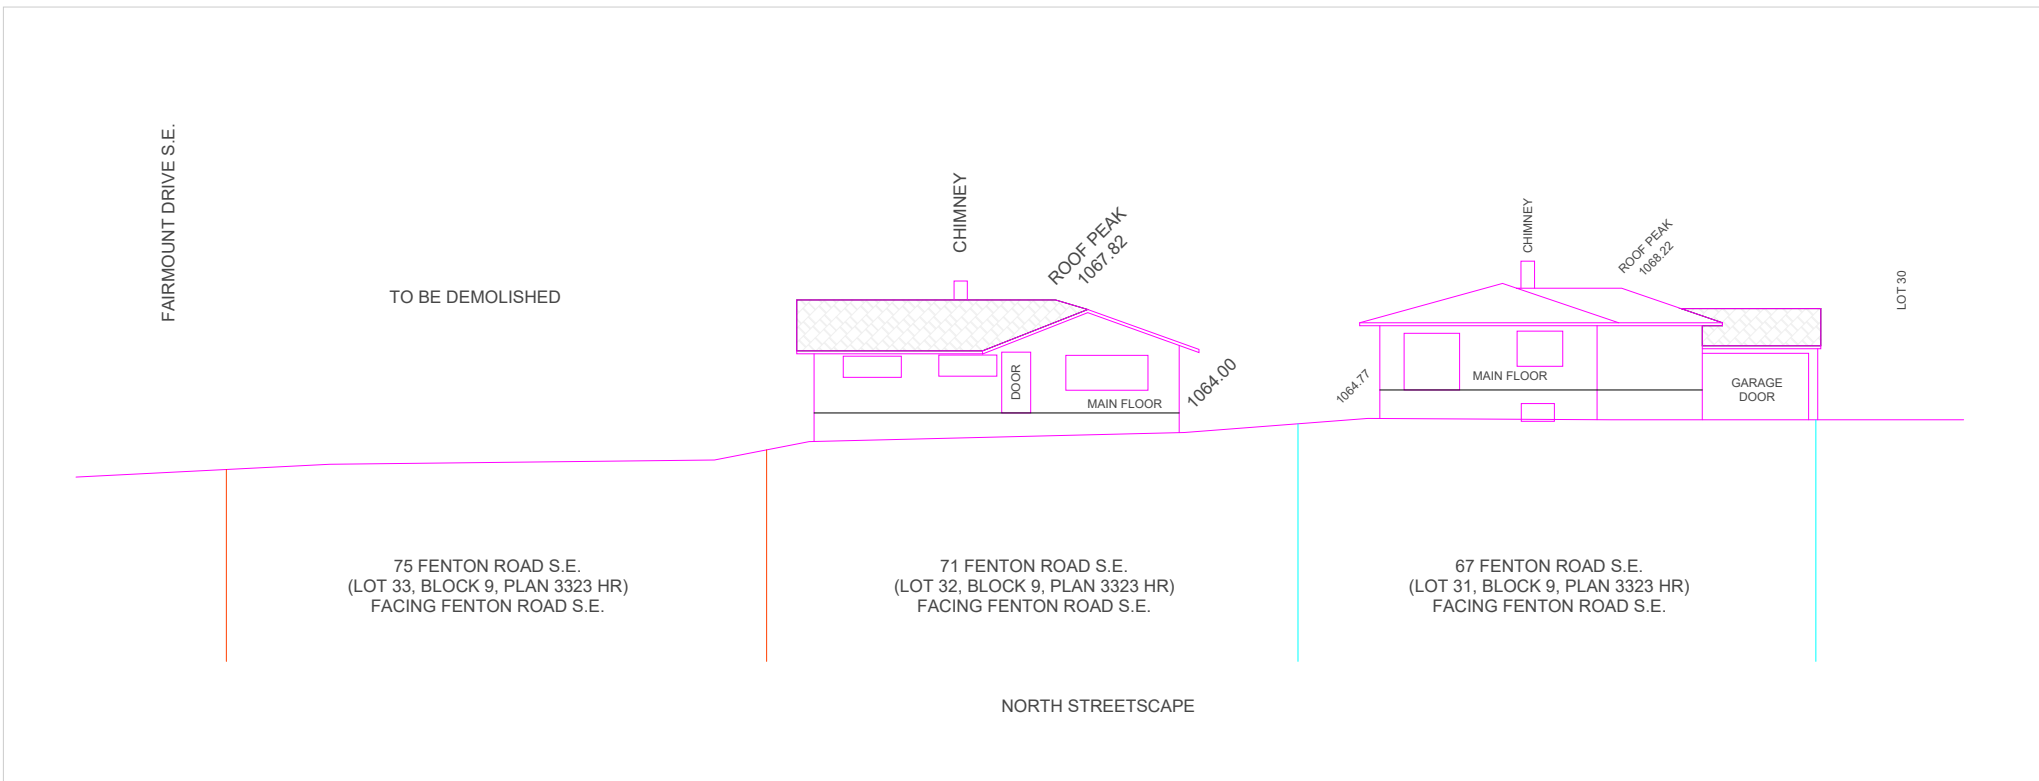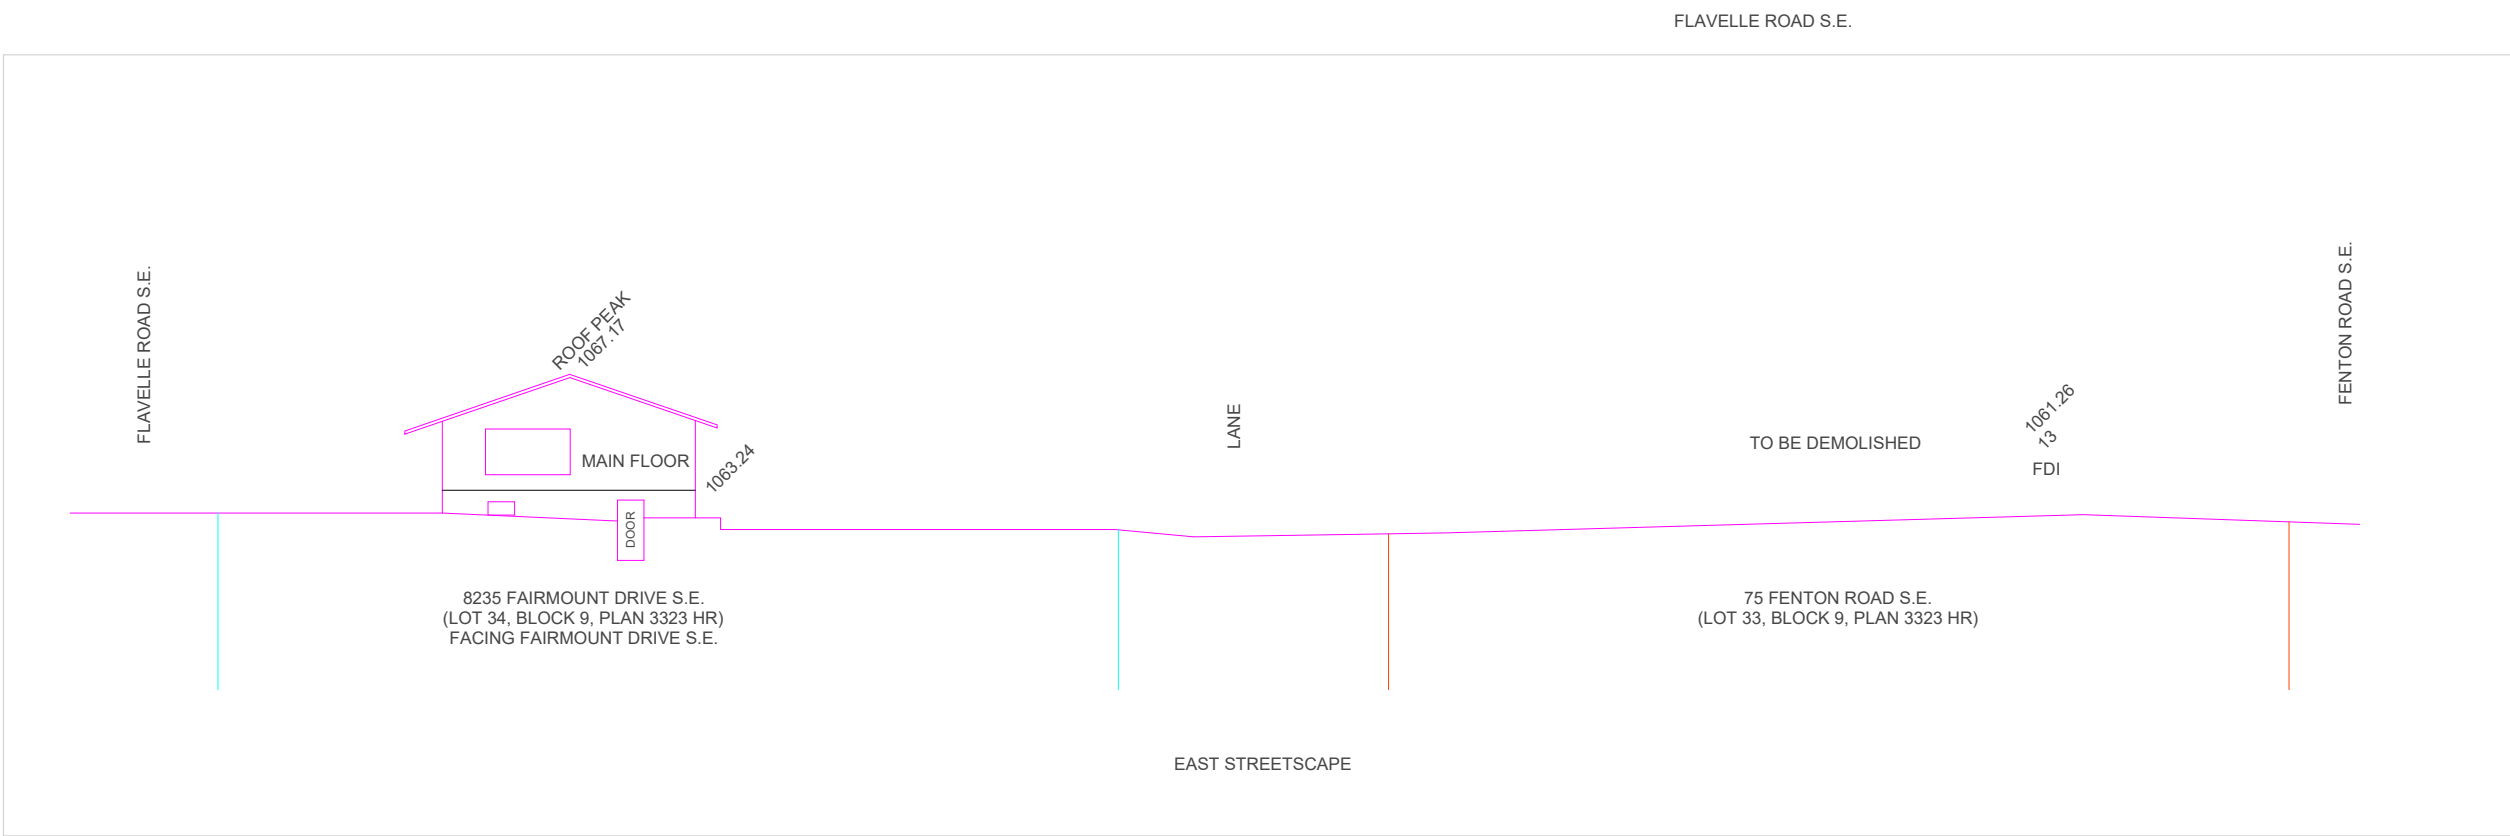

LANDSCAPING LEGEND

TREE LEGEND

TYPE	REQUIRED	PROVIDED	SIZE
CONIFEROUS TREE - COLORADO BLUE SPRUCE (PICEA PUNGENS)	3	6	2.0M TALL
SWEDISH COLUMNAR ASPEN (OPULUS TREMULA 'ERECTA')	3	5	60mm CAL
DECIDUOUS TREE - AMUR MAPLE (ACER GINNALA)	16	109	0.6m SPREAD
SHRUB LOCATIONS POTENTILLA (DASIPHORA FLORIBUNDA)			

DEMOLISHED

LANDSCAPING REQUIREMENTS

TOTAL SITE AREA:	4023.34 SQ. FT. (559.58 m ²)
TOTAL LANDSCAPED AREA:	2719.20 SQ. FT. (45.14% SITE COV.)

SOFTSCAPE:

HARDSCAPE:

MULCH	800.24 SQ. FT.	CONCRETE	1150.24 SQ. FT.
GRASS	547.93 SQ. FT.	PAVERS	0.00 SQ. FT.
TOTAL:	1348.17 SQ. FT.	GRAVEL	161.09 SQ. FT.
(REQUIRED):	766.63 SQ. FT. (30.00%)	TOTAL:	1311.34 SQ. FT. (48.22%)
(PROVIDED):	(1348.17 SQ. FT.) (49.57%)		

NOTES:

- ALL LANDSCAPING SHOWN IS ILLUSTRATIVE ONLY AND MAY NOT REFLECT EXACT CONDITIONS ON SITE OR FINAL PRODUCT

- ALL GRASS TO BE DROUGHT RESISTANT VARIETIES.

- ALL LANDSCAPED AREAS TO HAVE MIN 300mm DEEP TOPSOIL

- IRRIGATION PROVIDED - UNDERGROUND SYSTEM, LOW IRRIGATION

PLANTING SPECIES BASELINE:

ACCEPTABLE CONIFEROUS TREES

- COLORADO BLUE SPRUCE OR COLUMNAR BLUE SPRUCE
- BRISTLECONE PINE

ACCEPTABLE DECIDUOUS TREES

- TOBA OR SNOWBIRD HAWTHORN
- SHOWY MOUNTAIN ASH
- AMUR CHERRY
- AMUR MAPLE

ACCEPTABLE SHRUBS - MIN 0.6m SPREAD OR HEIGHT AT TIME OF PLANTING

- TO BE CONFIRMED BASED ON CITY OF CALGARY'S YARDSMART GUIDELINES AND AVAILABILITY AT TIME OF PLANTING.

<https://www.calgary.ca/water/programs/water-wise-trees-and-shrubs.html>

TREE PROTECTION NOTES:

- EXISTING PUBLIC TREES TO BE PROTECTED ON SITE

- MIN 1.2M TALL CONSTRUCTION FENCING TO BE PROVIDED AT 4.0M FROM TRUNK. DO NOT EXTEND FENCING OVER EXISTING PUBLIC SIDEWALK LOCATIONS

- SIGNAGE TO BE POSTED ON EACH TREE WITH TREE PROTECTION PLAN AGREEMENT

- TYPICAL FENCING TO BE SOLID WOOD FRAME W/ ORANGE SNOW FENCING STAPLED TO OUTSIDE

AN URBAN FORESTRY TECHNICIAN MUST BE ON-SITE DURING EXCAVATION OF THE PROPOSED WALKWAY AND PUBLIC SIDEWALK IN ORDER TO MITIGATE ANY DAMAGE TO ADJACENT PUBLIC TREES. CONTACT URBAN FORESTRY BY PHONING 311 AT LEAST THREE (3) BUSINESS DAYS IN ADVANCE OF EXCAVATION. IF CANOPIES OR ROOT SYSTEMS ARE DAMAGED TO THE POINT WHERE THE TREE BECOMES UNSTABLE, THEN URBAN FORESTRY WILL REQUIRE THEIR REMOVAL USING AN APPROVED INCISION TREE CONTRACTOR AT APPLICANT'S EXPENSE, PLUS COMPENSATION FOR THE REMOVED TREE.

CLASS 1 BICYCLE STALL
3/16" = 1'-0"

EXISTING TREE SCHEDULE:

#	CITY TREE ID #	SPECIES	TRUNK DIA.	CANOPY DIA.	HEIGHT	TYPE	STATUS
B1	-	-	-	1.00	1.00	BUSH	TO BE REMOVED
B2	-	-	-	1.00	1.00	BUSH	TO BE REMOVED
B3	-	-	-	1.00	1.00	BUSH	TO BE REMOVED
B4	-	-	-	1.00	1.00	BUSH	TO BE REMOVED
T5	T-32137998	FRAXINUS PENNSYLVANICA	0.55	11.00	12.00	DECIDUOUS	TO REMAIN & BE PROTECTED
T6	-	-	0.55	9.00	9.00	DECIDUOUS	TO BE REMOVED
T7	-	-	0.60	7.50	18.00	CONIFEROUS	TO BE REMOVED
T8	-	-	0.50	9.50	15.00	DECIDUOUS	TO BE REMOVED
T9	-	-	0.65	6.00	18.00	CONIFEROUS	TO BE REMOVED

PROPOSED TREE SCHEDULE:

#	STATUS	SPECIES	TRUNK DIA.	CANOPY DIA.	HEIGHT	TYPE	
T10	-	AMUR MAPLE (ACER GINNALA)	MIN 0.06	-	-	DECIDUOUS	NEW
T11	-	AMUR MAPLE (ACER GINNALA)	MIN 0.06	-	-	DECIDUOUS	NEW
T12	-	AMUR MAPLE (ACER GINNALA)	MIN 0.06	-	-	DECIDUOUS	NEW
T13	-	COLORADO BLUE SPRUCE (PICEA PUNGENS)	MAX 1.5	-	-	CONIFEROUS	NEW
T14	-	COLORADO BLUE SPRUCE (PICEA PUNGENS)	MAX 1.5	-	-	CONIFEROUS	NEW
T15	-	AMUR MAPLE (ACER GINNALA)	MIN 0.06	-	-	CONIFEROUS	NEW
T16	-	COLORADO BLUE SPRUCE (PICEA PUNGENS)	MAX 1.5	-	-	CONIFEROUS	NEW
T17	-	AMUR MAPLE (ACER GINNALA)	MIN 0.06	-	-	CONIFEROUS	NEW
T18	-	COLORADO BLUE SPRUCE (PICEA PUNGENS)	MAX 1.5	-	-	CONIFEROUS	NEW
T19	-	AMUR MAPLE (ACER GINNALA)	MIN 0.06	-	-	CONIFEROUS	NEW
T20	-	COLORADO BLUE SPRUCE (PICEA PUNGENS)	MAX 1.5	-	-	CONIFEROUS	NEW
T21	-	AMUR MAPLE (ACER GINNALA)	MIN 0.06	-	-	CONIFEROUS	NEW
T22	-	COLORADO BLUE SPRUCE (PICEA PUNGENS)	MAX 1.5	-	-	CONIFEROUS	NEW
T22-T26	-	SWEDISH COLUMNAR ASPEN (OPULUS TREMULA 'ERECTA')	MIN 0.60	-	-	DECIDUOUS	NEW
B5-B11	-	POTENTILLA (DASIPHORA FLORIBUNDA)	MIN 0.60	-	-	SHRUBS	NEW

PROPOSED SITE PLAN
1 : 100

LIGHTING DETAIL
1 1/2" = 1'-0"

ellergodt DESIGN

113 7A STREET NE
CALGARY, ALBERTA
T2E 4E5
www.ellergodtdesign.com
403.242.2704

BUILDER:

Revery Construction

THIS DESIGN AND DRAWINGS, IN ANY FORM, ARE THE EXCLUSIVE PROPERTY OF ELLERGOODT DESIGN INC. AND SHALL NOT BE REPRODUCED IN WHOLE OR IN PART BY ANY MEANS WITHOUT THE WRITTEN CONSENT OF ELLERGOODT DESIGN INC. THESE DESIGNS AND DRAWINGS ARE TO BE USED SOLELY FOR THE PROJECT LISTED BELOW AND MAY NOT BE USED BY OR DISCLOSED TO ANY OTHER PERSON OR ORGANIZATION FOR ANY PURPOSES WITHOUT THE WRITTEN CONSENT OF ELLERGOODT DESIGN.

GENERAL NOTES:

DO NOT SCALE DRAWINGS

THIS DRAWING SUPERSEDES PREVIOUS ISSUES. PLEASE USE THE LATEST ISSUED DRAWINGS. THESE DRAWINGS SHALL NOT BE USED FOR CONSTRUCTION PURPOSES UNTIL LABELLED 'REQUIRED FOR CONSTRUCTION' BY ELLERGOODT DESIGN INC. CONTRACTOR TO VERIFY ALL DIMENSIONS, ELEVATIONS & DATUM POINTS PRIOR TO CONSTRUCTION ON SITE AND REPORT ANY DISCREPANCIES TO THE DESIGNER PRIOR TO CONSTRUCTION.

ELLERGOODT DESIGN LIABILITY IS LIMITED TO CORRECTION OF WORKING DRAWINGS ONLY.


ISSUED FOR DP

PROJECT INFO		
CLIENT/PROJECT:	REVERY CONSTRUCTION	
LEGAL ADDRESS:	Lot 33, Block 9, Plan 3323HR	
CIVIC ADDRESS:	75 FENTON RD SE	
DRAWING INFORMATION		
STATUS:	DSO	
PROJECT LEAD:	CH	
CHECKED BY:	TM	
SCALE:	As indicated	
COPYRIGHT ALL RIGHTS RESERVED	ARCH D / 24" x 36"	
REVISION HISTORY		
PT1	REVISION NOTES	DATE
PT2	REVISION NOTES	02.06
PT3	DSO	02.27
DP	DP SUBMISSION	03.17
DR	DETAILED REVIEW	07.23

LANDSCAPE PLAN
A0.2



1 BLDG A - FRONT ELEVATION
1/4" = 1'-0"

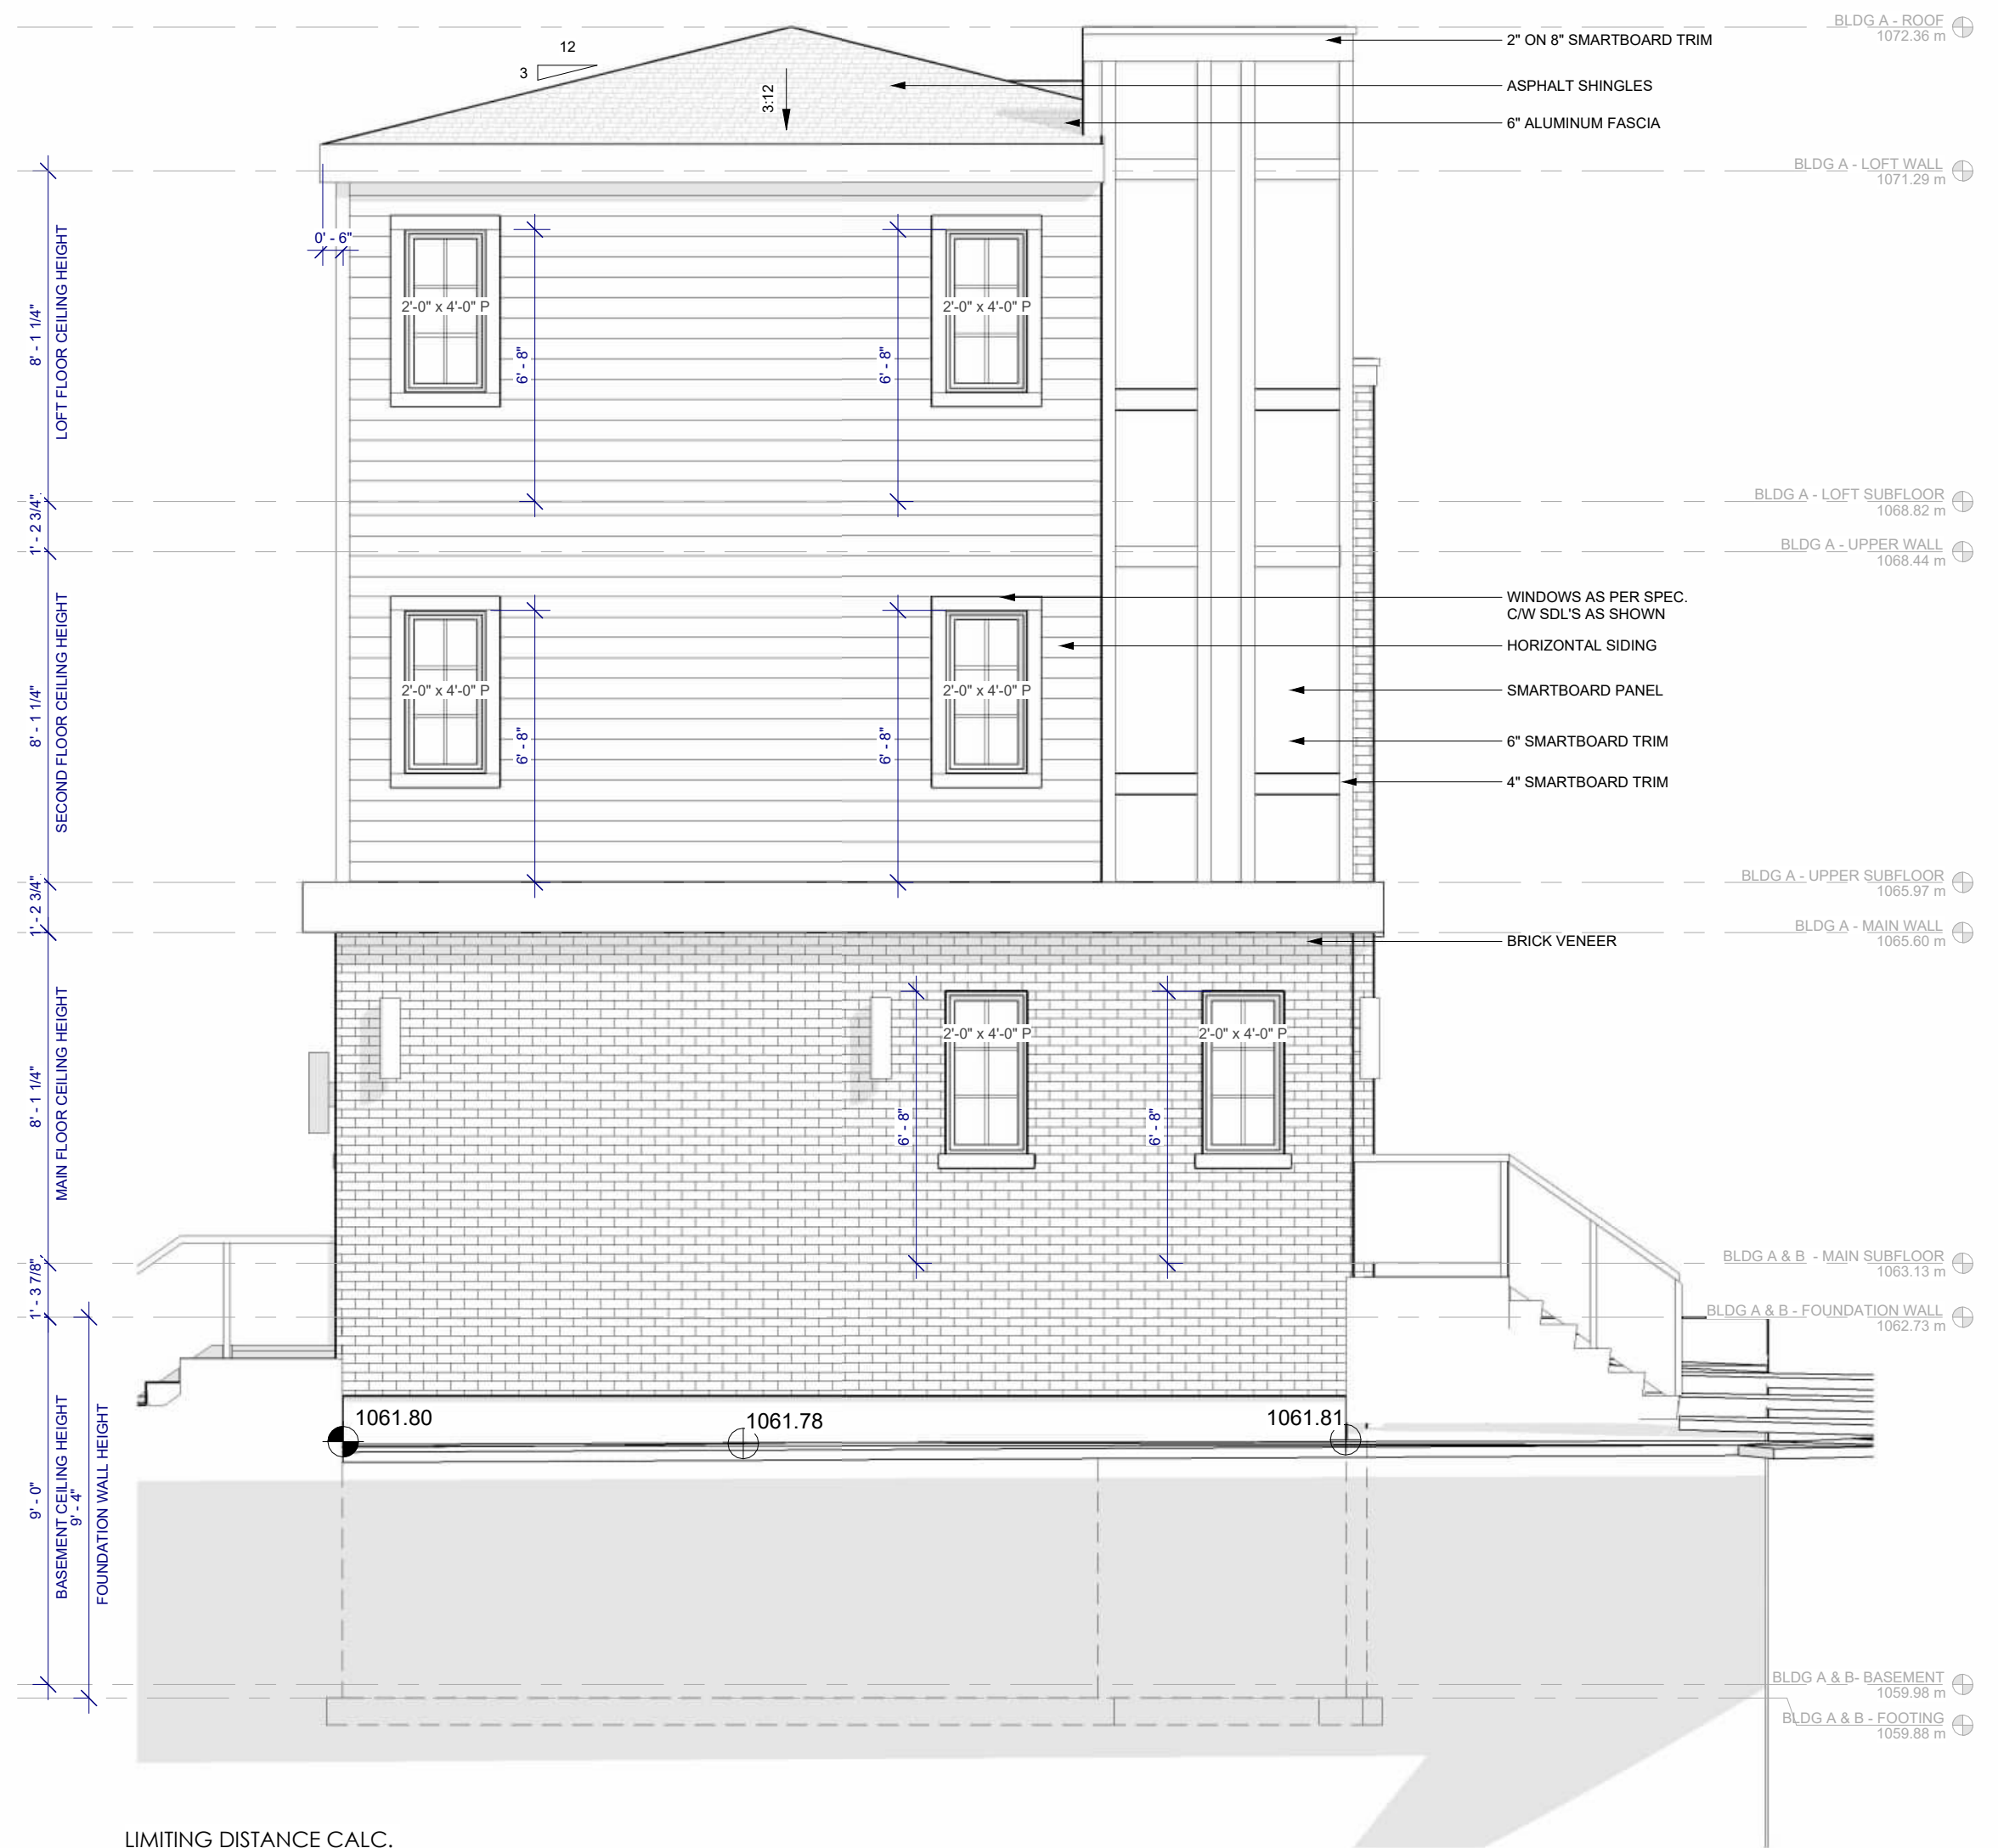

2 BLDG A - LEFT SIDE ELEVATION
1/4" = 1'-0"

LIMITING DISTANCE CALC.

FIRE COMPARTMENT AREA:	77.05 m ²
LIMITING DISTANCE:	2.00 m
OPENING LIMITS:	10.00%
OPENINGS AREA:	5.20 m ²
OPENINGS %:	6.73%

PROJECT INFO

CLIENT/PROJECT:	REVERY CONSTRUCTION
LEGAL ADDRESS:	Lot 33, Block 9, Plan 3323HR
CIVIC ADDRESS:	75 FENTON RD SE

DRAWING INFORMATION


STATUS:	DSO
PROJECT LEAD:	C.H
CHECKED BY:	T.M
SCALE:	1/4" = 1'-0"
COPYRIGHT ALL RIGHTS RESERVED	ARCH D / 24" x 36"

REVISION HISTORY

PT	REVISION NOTES	DATE
PT1	REVISION NOTES	MM/DD
PT2	REVISION NOTES	02/06
PT3	DSO	02/27
DP	DP SUBMISSION	03/17
DR	DETAILED REVIEW	07/23



1 BLDG A - REAR ELEVATION
1/4" = 1'-0"

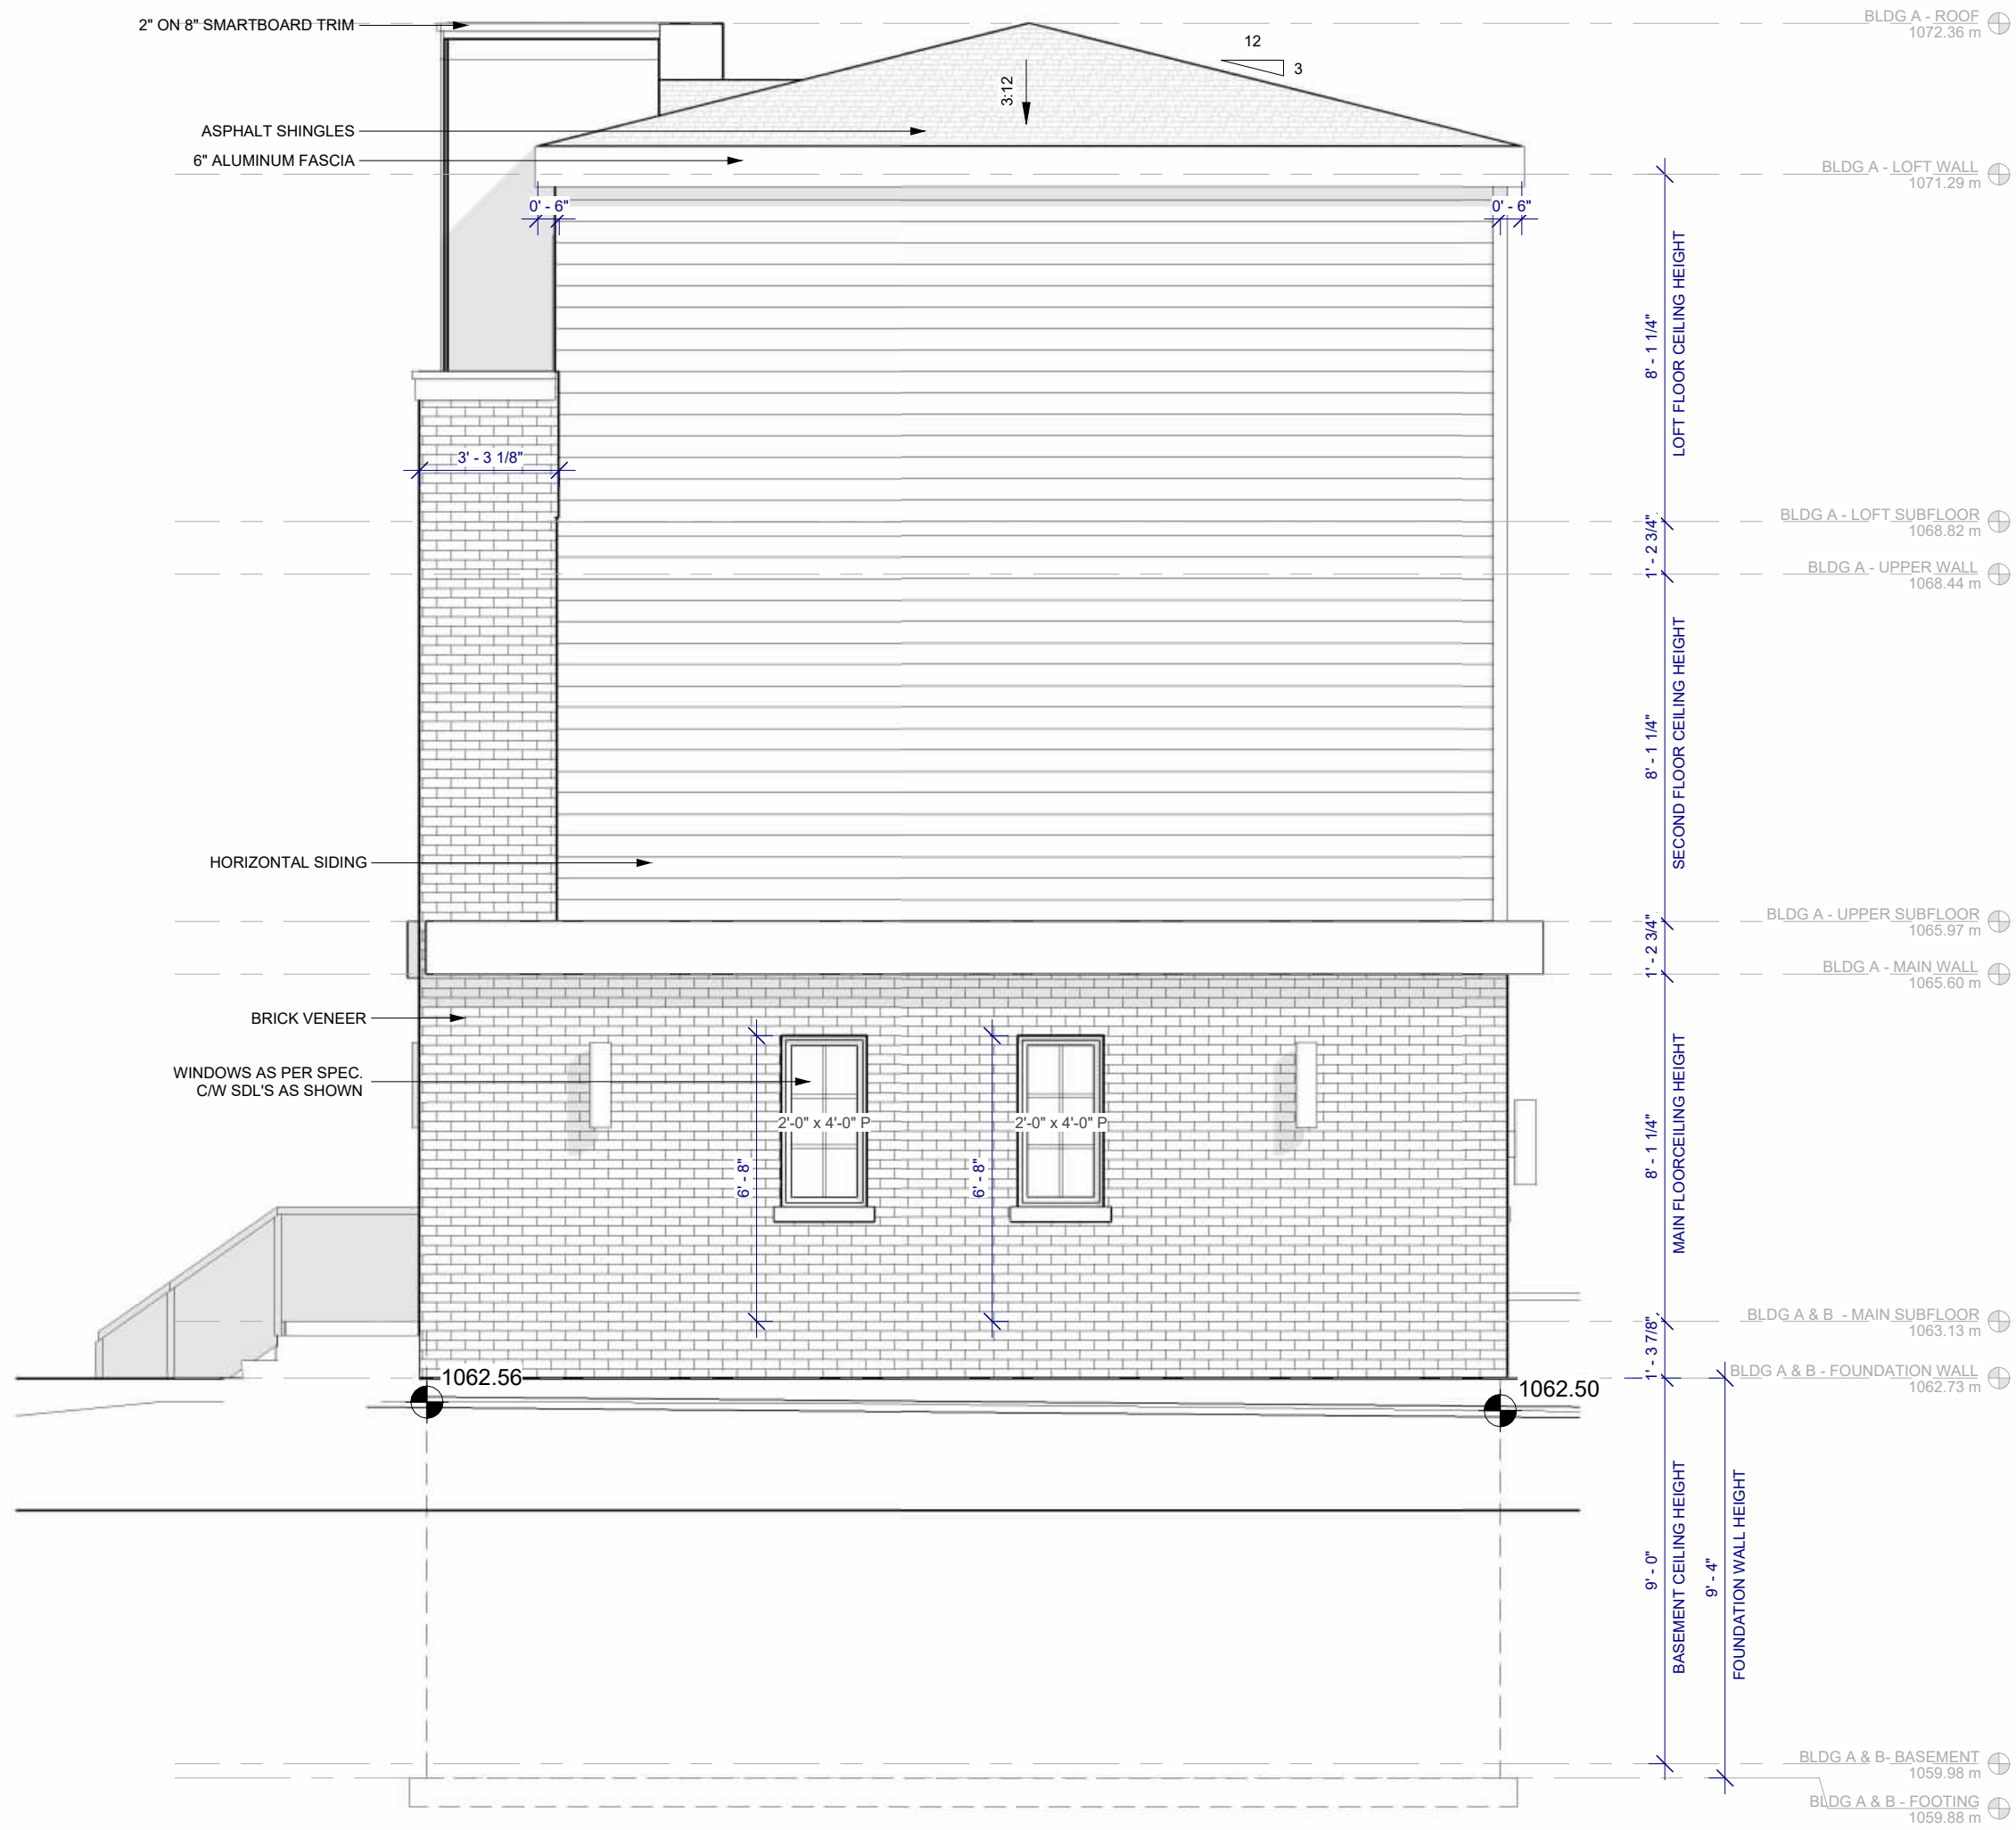

2 BLDG A - RIGHT SIDE ELEVATION
1/4" = 1'-0"

PROJECT INFO
CLIENT/PROJECT: REVERY CONSTRUCTION
LEGAL ADDRESS: Lot 33, Block 9, Plan 3323HR
CIVIC ADDRESS: 75 FENTON RD SE

DRAWING INFORMATION
STATUS: DSO
PROJECT LEAD: C.H
CHECKED BY: T.M
SCALE: 1/4" = 1'-0"
COPYRIGHT ALL RIGHTS RESERVED ARCH D / 24" x 36"

REVISION HISTORY
DATE
PT1 REVISION NOTES MM DO
PT2 REVISION NOTES 02.06
PT3 DSO 02.27
DP DP SUBMISSION 03.17
DR DETAILED REVIEW 07.23



BLDG B - FRONT & LEFT
ELEVATION

THIS DESIGN AND DRAWINGS, IN ANY FORM, ARE THE EXCLUSIVE PROPERTY OF ELLERGOOD DESIGN INC. AND SHALL NOT BE REPRODUCED, COPIED, EITHER IN PART BY ANY MEANS WITHOUT THE WRITTEN CONSENT OF ELLERGOOD DESIGN INC. THESE DESIGNS AND DRAWINGS ARE TO BE USED SOLELY FOR THE PROJECT LISTED BELOW AND MAY NOT BE USED BY OR DISCLOSED TO ANY OTHER PERSON OR ORGANIZATION FOR ANY PURPOSE WITHOUT THE WRITTEN CONSENT OF ELLERGOOD DESIGN.

GENERAL NOTES:

DO NOT SCALE DRAWINGS
THIS DRAWING SUPERCEDES PREVIOUS ISSUES,
PLEASE USE THE LATEST ISSUED DRAWINGS.
THESE DRAWINGS SHALL NOT BE USED FOR
CONSTRUCTION PURPOSES UNTIL LABELLED ISSUED
FOR CONSTRUCTION BY ELLERCOOD DESIGN INC.
CONTRACTOR TO VERIFY ALL DIMENSIONS, ELEVATIONS
& DATUM POINTS PRIOR TO CONSTRUCTION ON SITE
AND REPORT ANY DISCREPANCIES TO THE DESIGNER
PRIOR TO CONSTRUCTION.
ELLERCOOD DESIGN INC. LIABILITY IS LIMITED TO
CORRECTION OF WORKING DRAWINGS ONLY






LIMITING DISTANCE CALC.	
FIRE COMPARTMENT AREA:	56.61 m²
LIMITING DISTANCE:	3.00 m
OPENING LIMITS:	10.00%
OPENINGS AREA:	5.66 m²
OPENINGS %:	10.00%

PROJECT INFO	
CLIENT/PROJECT:	REVEYER CONSTRUCTION
LEGAL ADDRESS:	Lot 33, Block 9, Plan 3323FH
CIVIC ADDRESS:	75 FENTON RD SE
<u>DRAWING INFORMATION</u>	
STATUS:	DSC
PROJECT LEAD:	C.H.
CHECKED BY:	T.M.
SCALE:	1/4" = 1'-0"
COPYRIGHT ALL RIGHTS RESERVED ARCH D 124 © 2016	
REVISION HISTORY	
DATE	
PT1 REVISION NOTES	MM DD
PT2 REVISION NOTES	02.06
PT3 DSO	02.27
DR DP SUBMISSION	03.17
DR DETAILED REVIEW	07.23


THIS DESIGN AND DRAWINGS, IN ANY FORM, ARE THE EXCLUSIVE PROPERTY OF ELLERGOOT DESIGN INC. AND SHALL NOT BE REPRODUCED IN WHOLE OR IN PART BY ANY MEANS WITHOUT THE WRITTEN CONSENT OF ELLERGOOT DESIGN INC. THESE DESIGNS AND DRAWINGS ARE TO BE USED SOLELY FOR THE PROJECT LISTED BELOW AND MAY NOT BE USED BY OR DISCLOSED TO ANY OTHER PERSON OR ORGANIZATION FOR ANY PURPOSE WITHOUT THE WRITTEN CONSENT OF ELLERGOOT DESIGN.

GENERAL NOTES:

DO NOT SCALE DRAWINGS
THIS DRAWING SUPERCEDES PREVIOUS ISSUES,
PLEASE USE THE LATEST ISSUED DRAWINGS.
THESE DRAWINGS SHALL NOT BE USED FOR
CONSTRUCTION PURPOSES UNTIL LABELLED "ISSUED
FOR CONSTRUCTION" BY ELLERCOOT DESIGN INC.
CONTRACTOR TO VERIFY ALL DIMENSIONS, ELEVATIONS
& DATUM POINTS PRIOR TO CONSTRUCTION ON SITE
AND REPORT ANY DISCREPANCIES TO THE DESIGNER
PRIOR TO CONSTRUCTION.
ELLERCOOT DESIGN INC. LIABILITY IS LIMITED TO
CORRECTION OF WORKING DRAWINGS ONLY

   


PROJECT INFO	
CLIENT/PROJECT:	REVEY CONSTRUCTION
LEGAL ADDRESS:	Lot 33, Block 9, Plan 3323H/3
CIVIC ADDRESS:	75 FENTON RD SE
DRAWING INFORMATION	
STATUS:	DISC
PROJECT LEAD:	CH
CHECKED BY:	TM
SCALE:	As indicated
COPYRIGHT ALL RIGHTS RESERVED ARCH D / DATE	
REVISION HISTORY	
PT1	REVISION NOTES MM DD
PT2	REVISION NOTES 02:06
PT3	DSO 02:27
DP	DP SUBMISSION 03:17
DR	DETAILED REVIEW 07:23

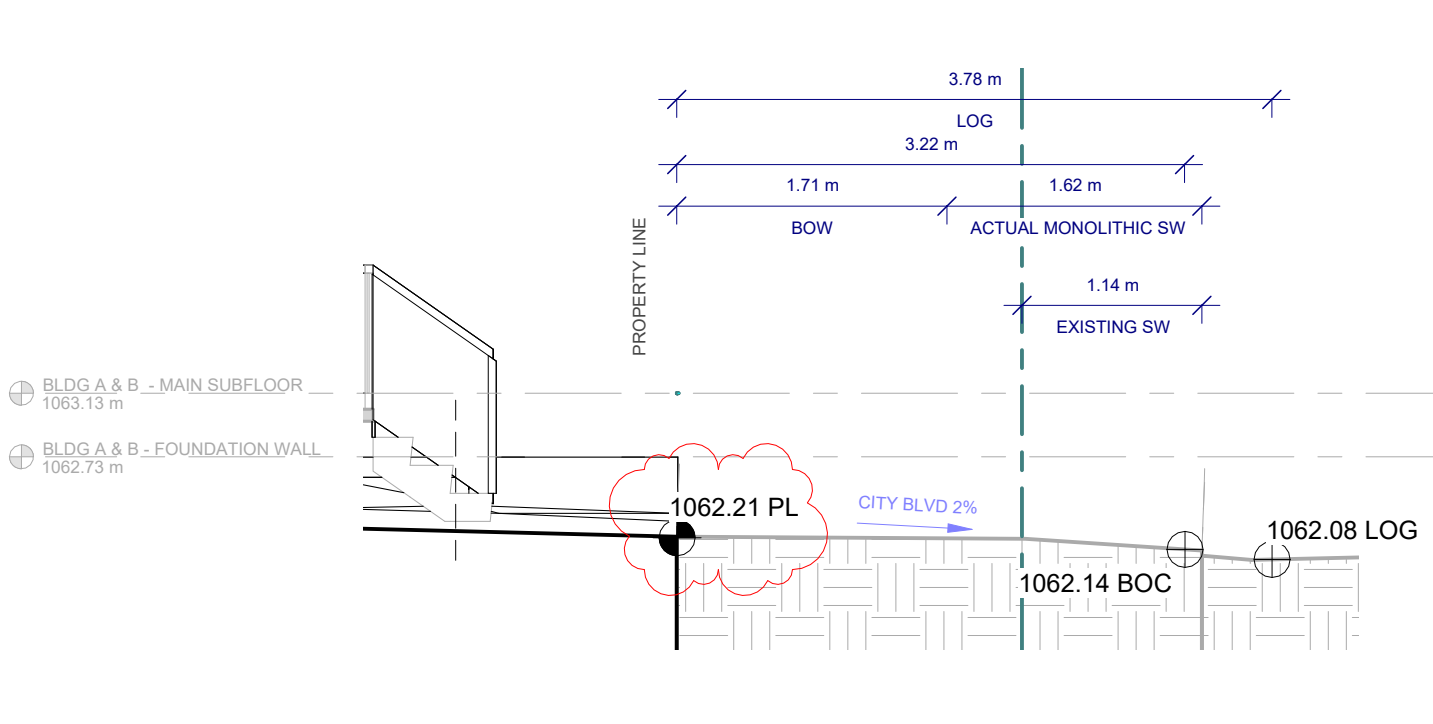


BLVD SECTION - FENTON RD SE 1

1/4" = 1'-0"

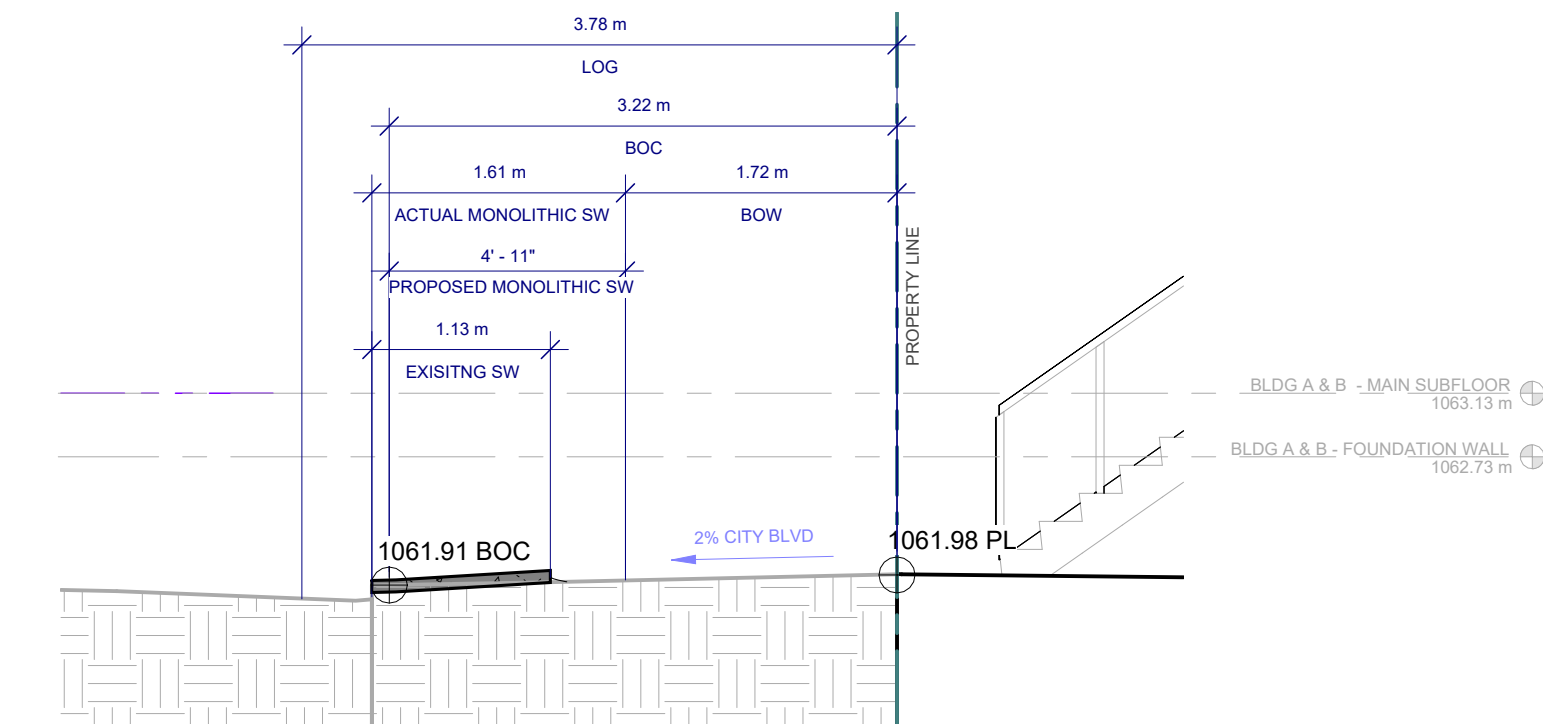


BLVD SECTION - FENTON RD SE 2

1/4" = 1'-0"

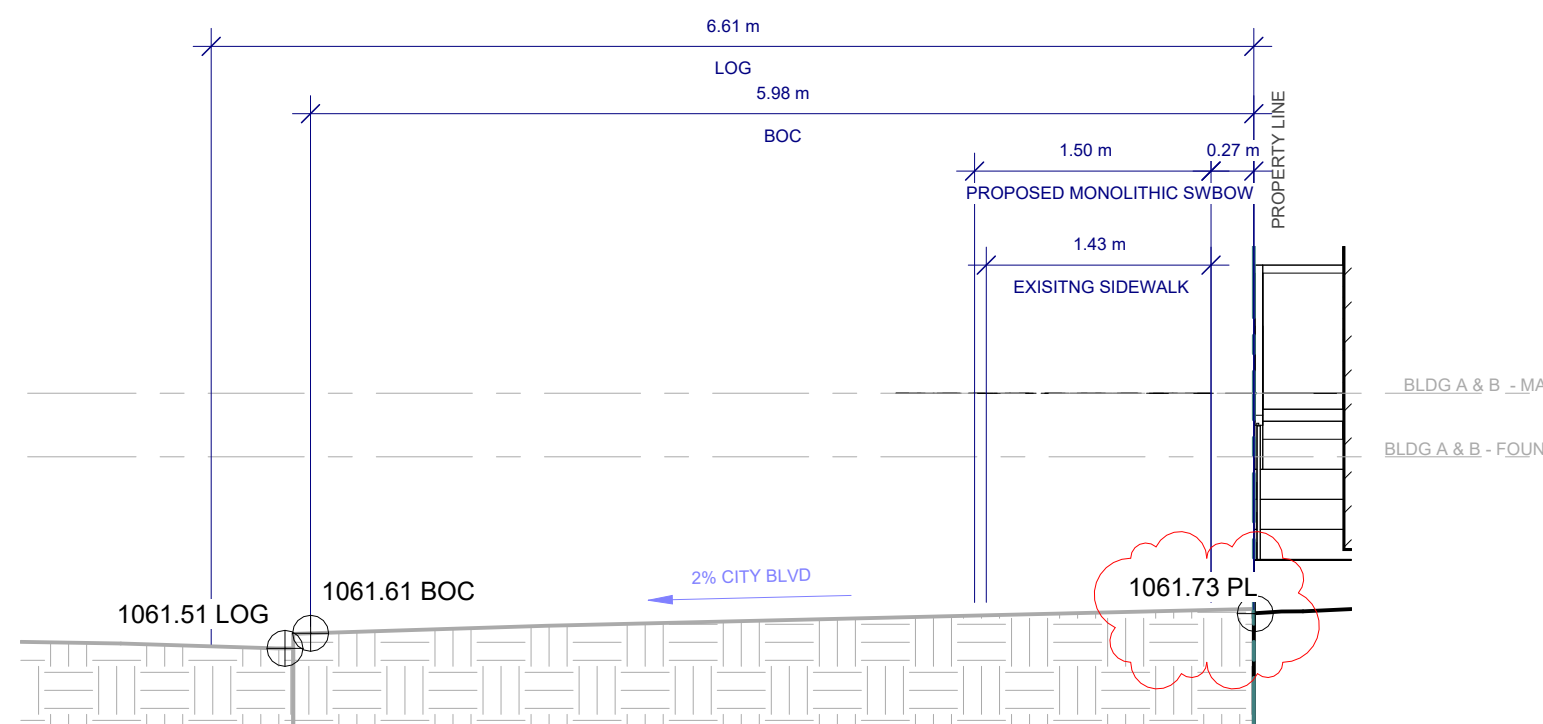

BLVD SECTION - FAIRMOUNT DR SE 1

1/4" = 1'-0"

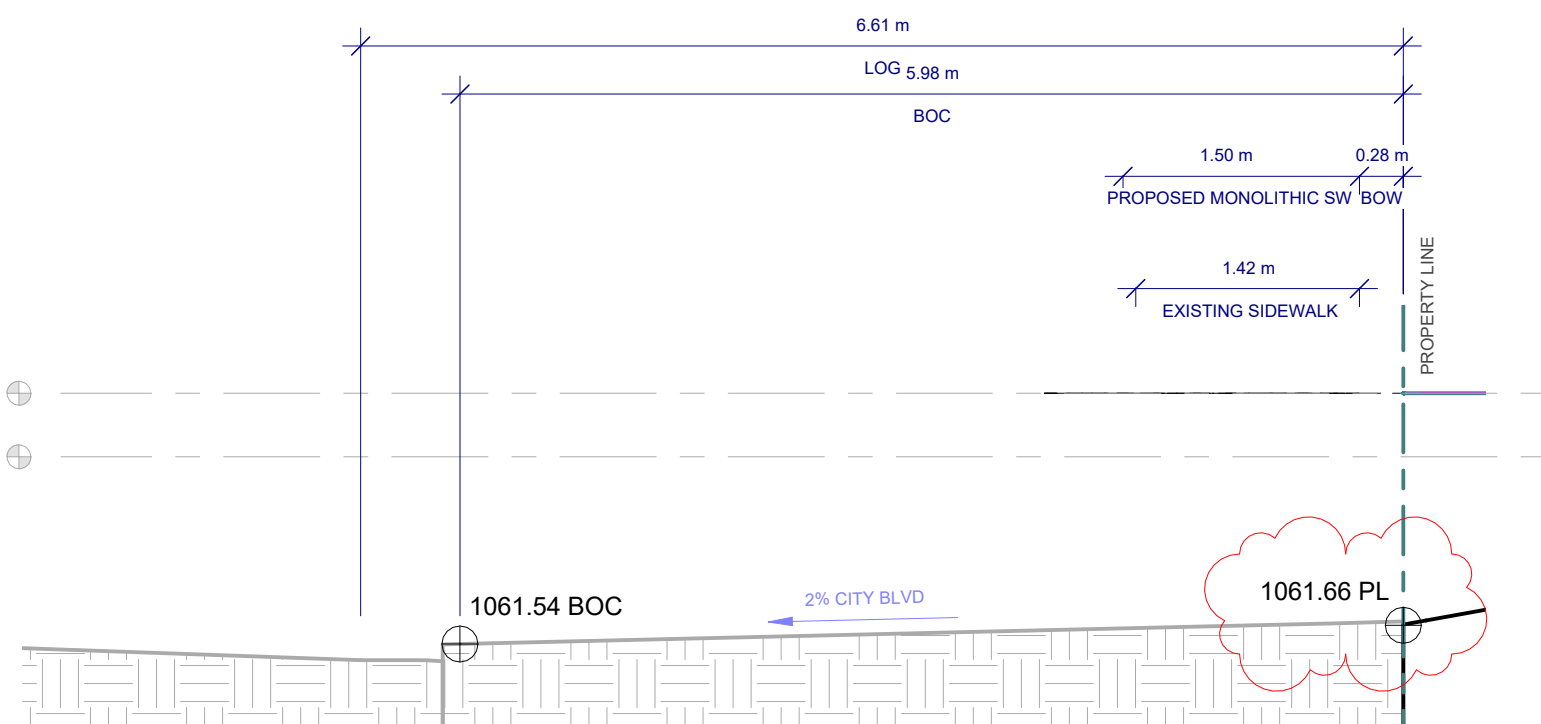

BLVD SECTION - FAIRMOUNT DR SE 2

1/4" = 1'-0"



*NOTE RETAINING WALL
MEASUREMENTS TBD FROM DSSP

PROPOSED RETAINING WALL

1/4" = 1'-0"

PROJECT INFO	
CLIENT/PROJECT:	REVERY CONSTRUCTION
LEGAL ADDRESS:	Lot 33, Block 9, Plan 3323HR
CIVIC ADDRESS:	75 FENTON RD SE
DRAWING INFORMATION	
STATUS:	DSO
PROJECT LEAD:	CH
CHECKED BY:	TM
SCALE:	As indicated
COPYRIGHT ALL RIGHTS RESERVED	ARCH D / 24" x 36"
REVISION HISTORY	
DATE	
PT1	REVISION NOTES
PT2	REVISION NOTES
PT3	DSO
DP	DP SUBMISSION
DR	DETAILED REVIEW