


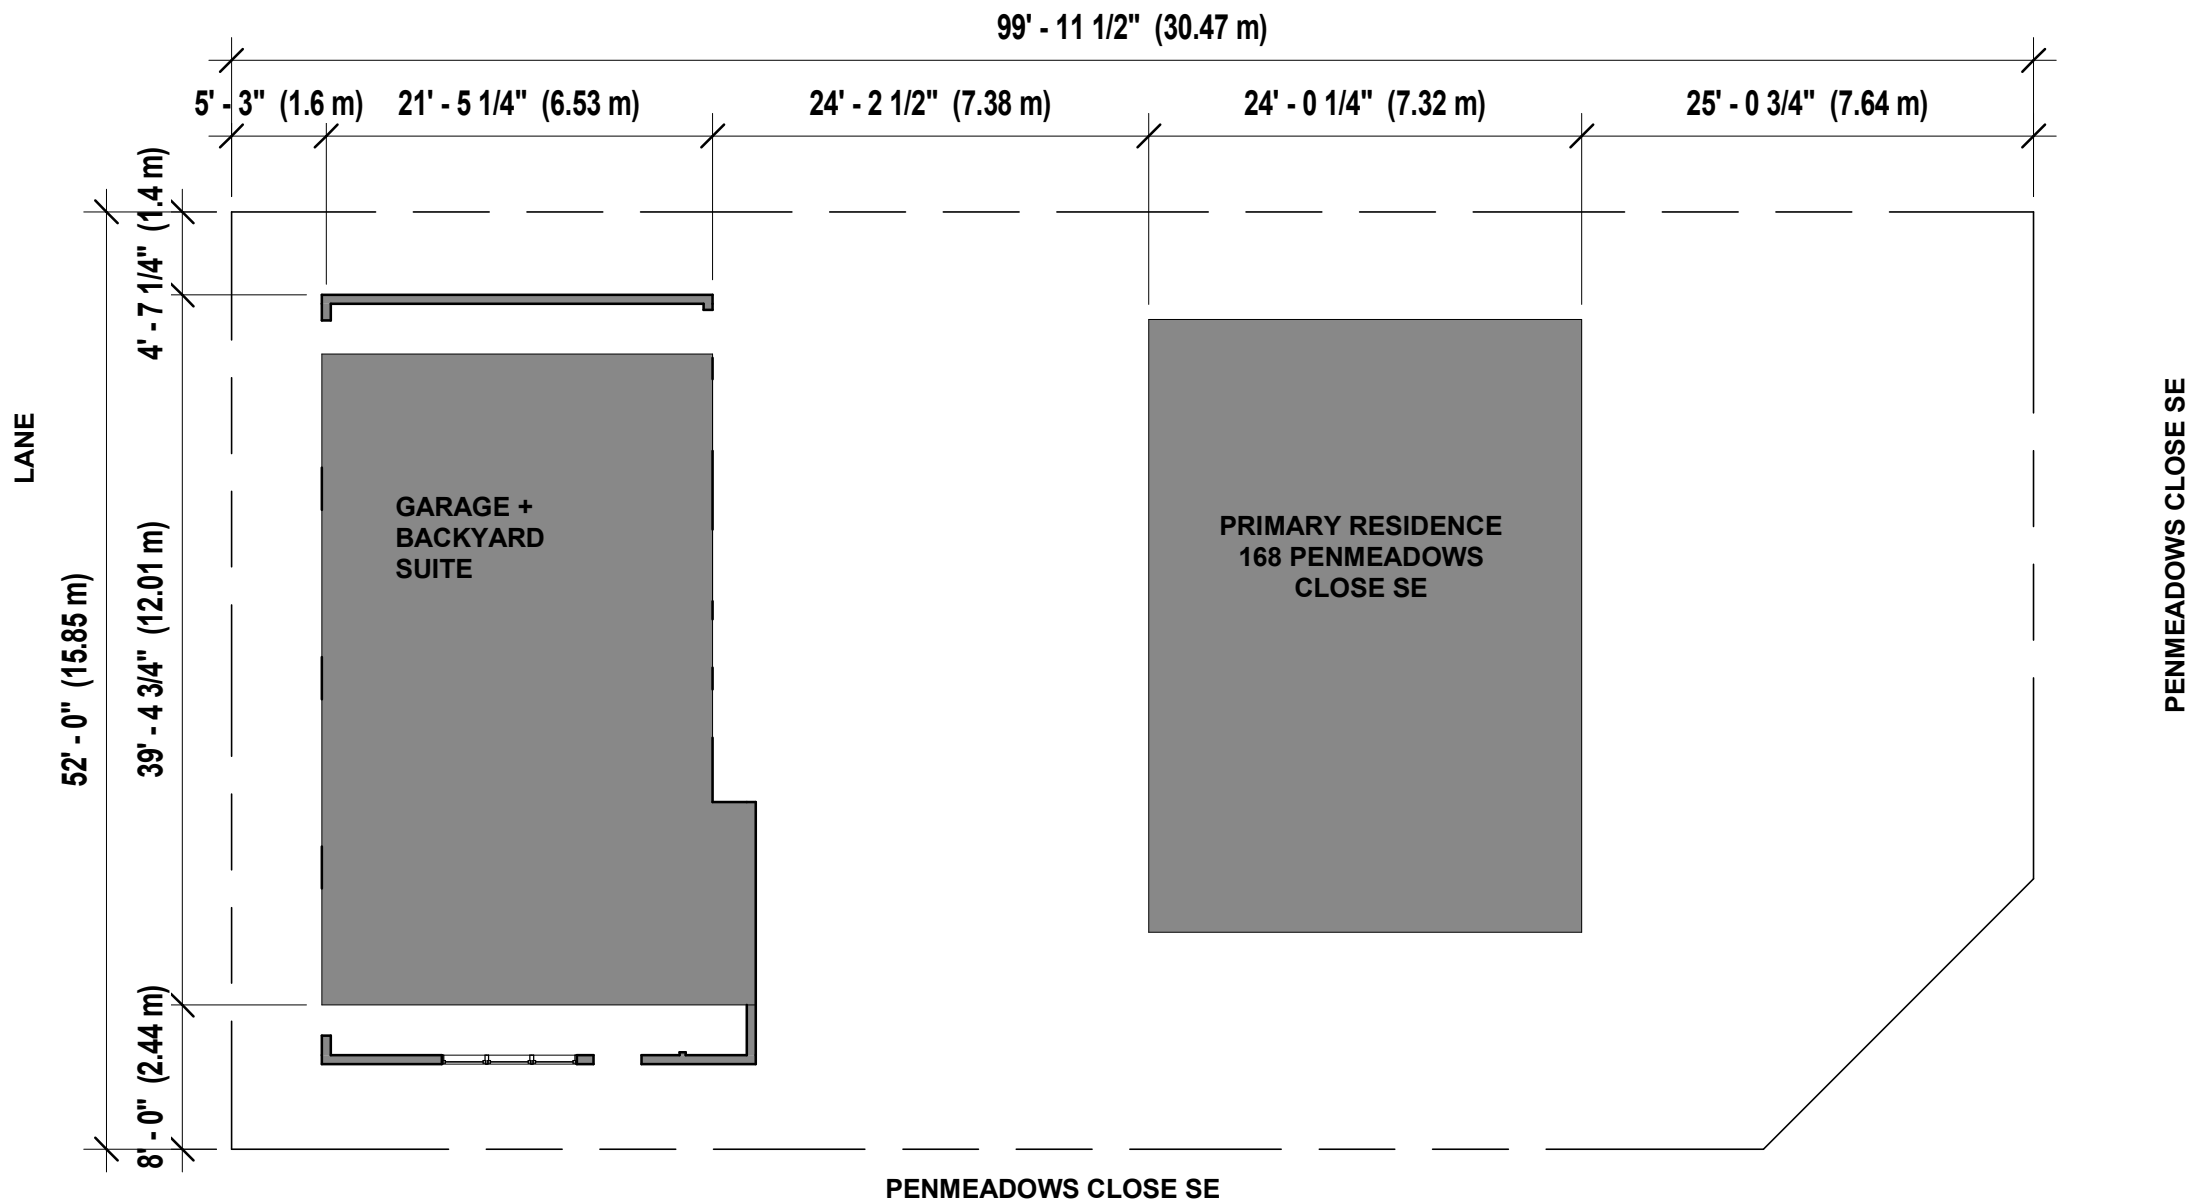

1 Site
3/32" = 1'-0"

LOT AREA	5086 SF
MAIN BUILDING AREA	816 SF
GARAGE AREA	812 SF
SUITE AREA	1088 SF
TOTAL LOT COVERAGE	1628 SF
LOT COVERAGE %	32%



BACKYARD SUITE

168 PENMEADOWS
CLOSE SE,
CALGARY AB

Site Plan


Date APR 2026

Drawn by HS

Checked by UH

A001

Scale 3/32" = 1'-0"

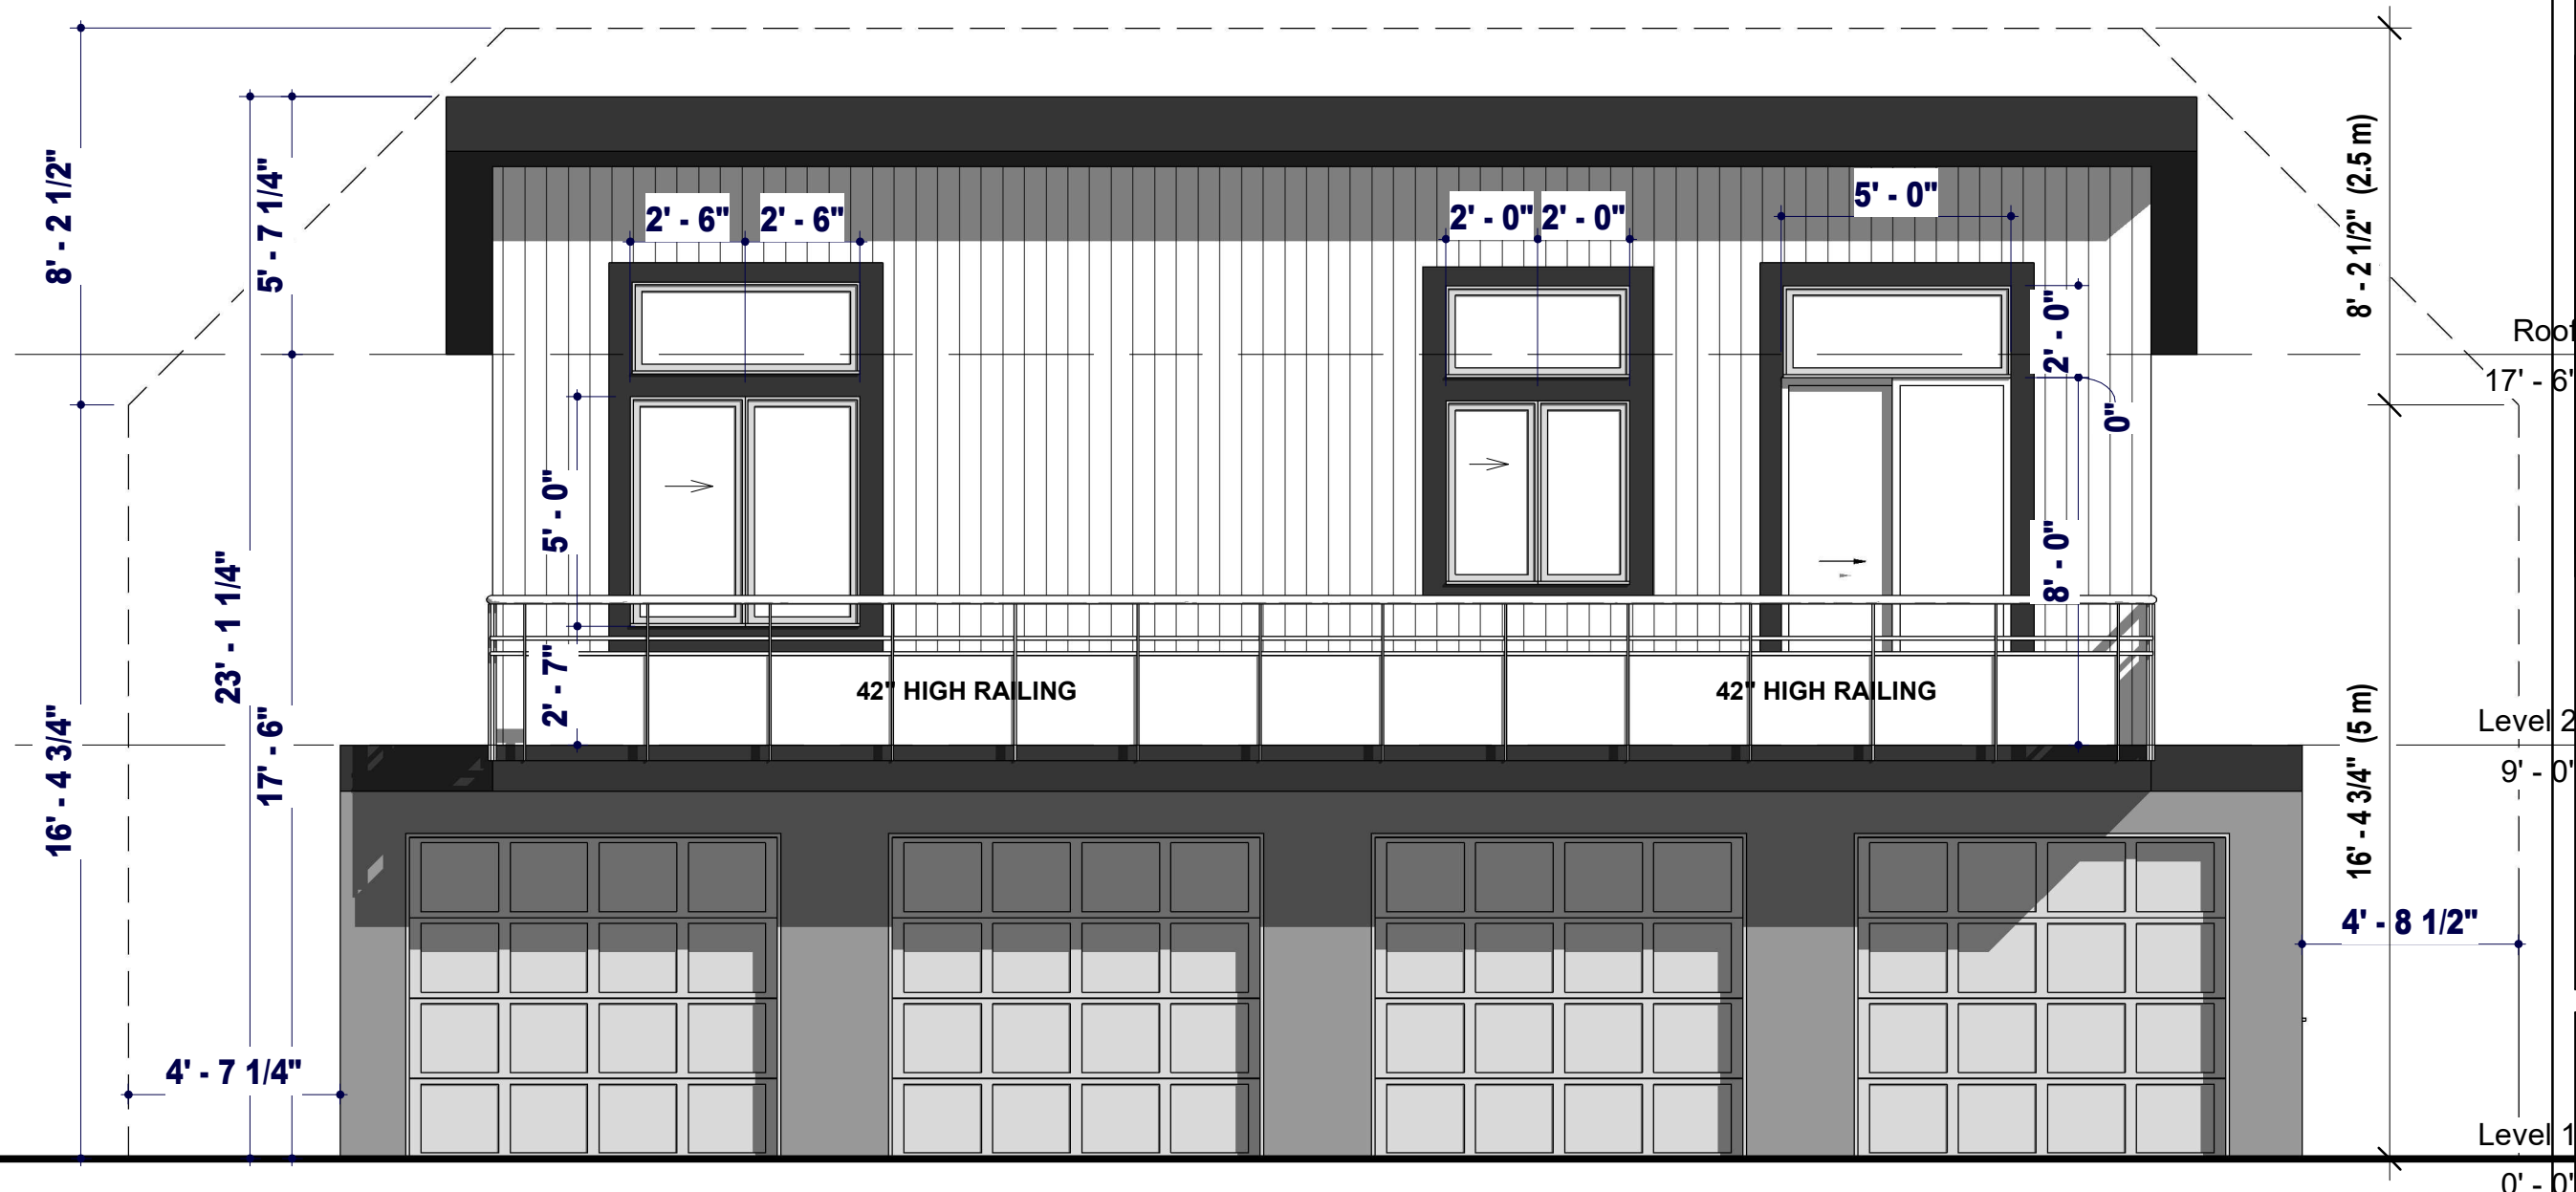

BACKYARD SUITE

168 PENMEADOWS
CLOSE SE,
CALGARY AB

Elevations

Date	APR 2026
Drawn by	HS
Checked by	UH

A201

Scale	1/4" = 1'-0"
-------	--------------

1 West Elevation
1/4" = 1'-0"



BACKYARD SUITE

168 PENMEADOWS
CLOSE SE,
CALGARY AB

Elevations


Date APR 2026

Drawn by HS


Checked by UH

A202

Scale 1/4" = 1'-0"

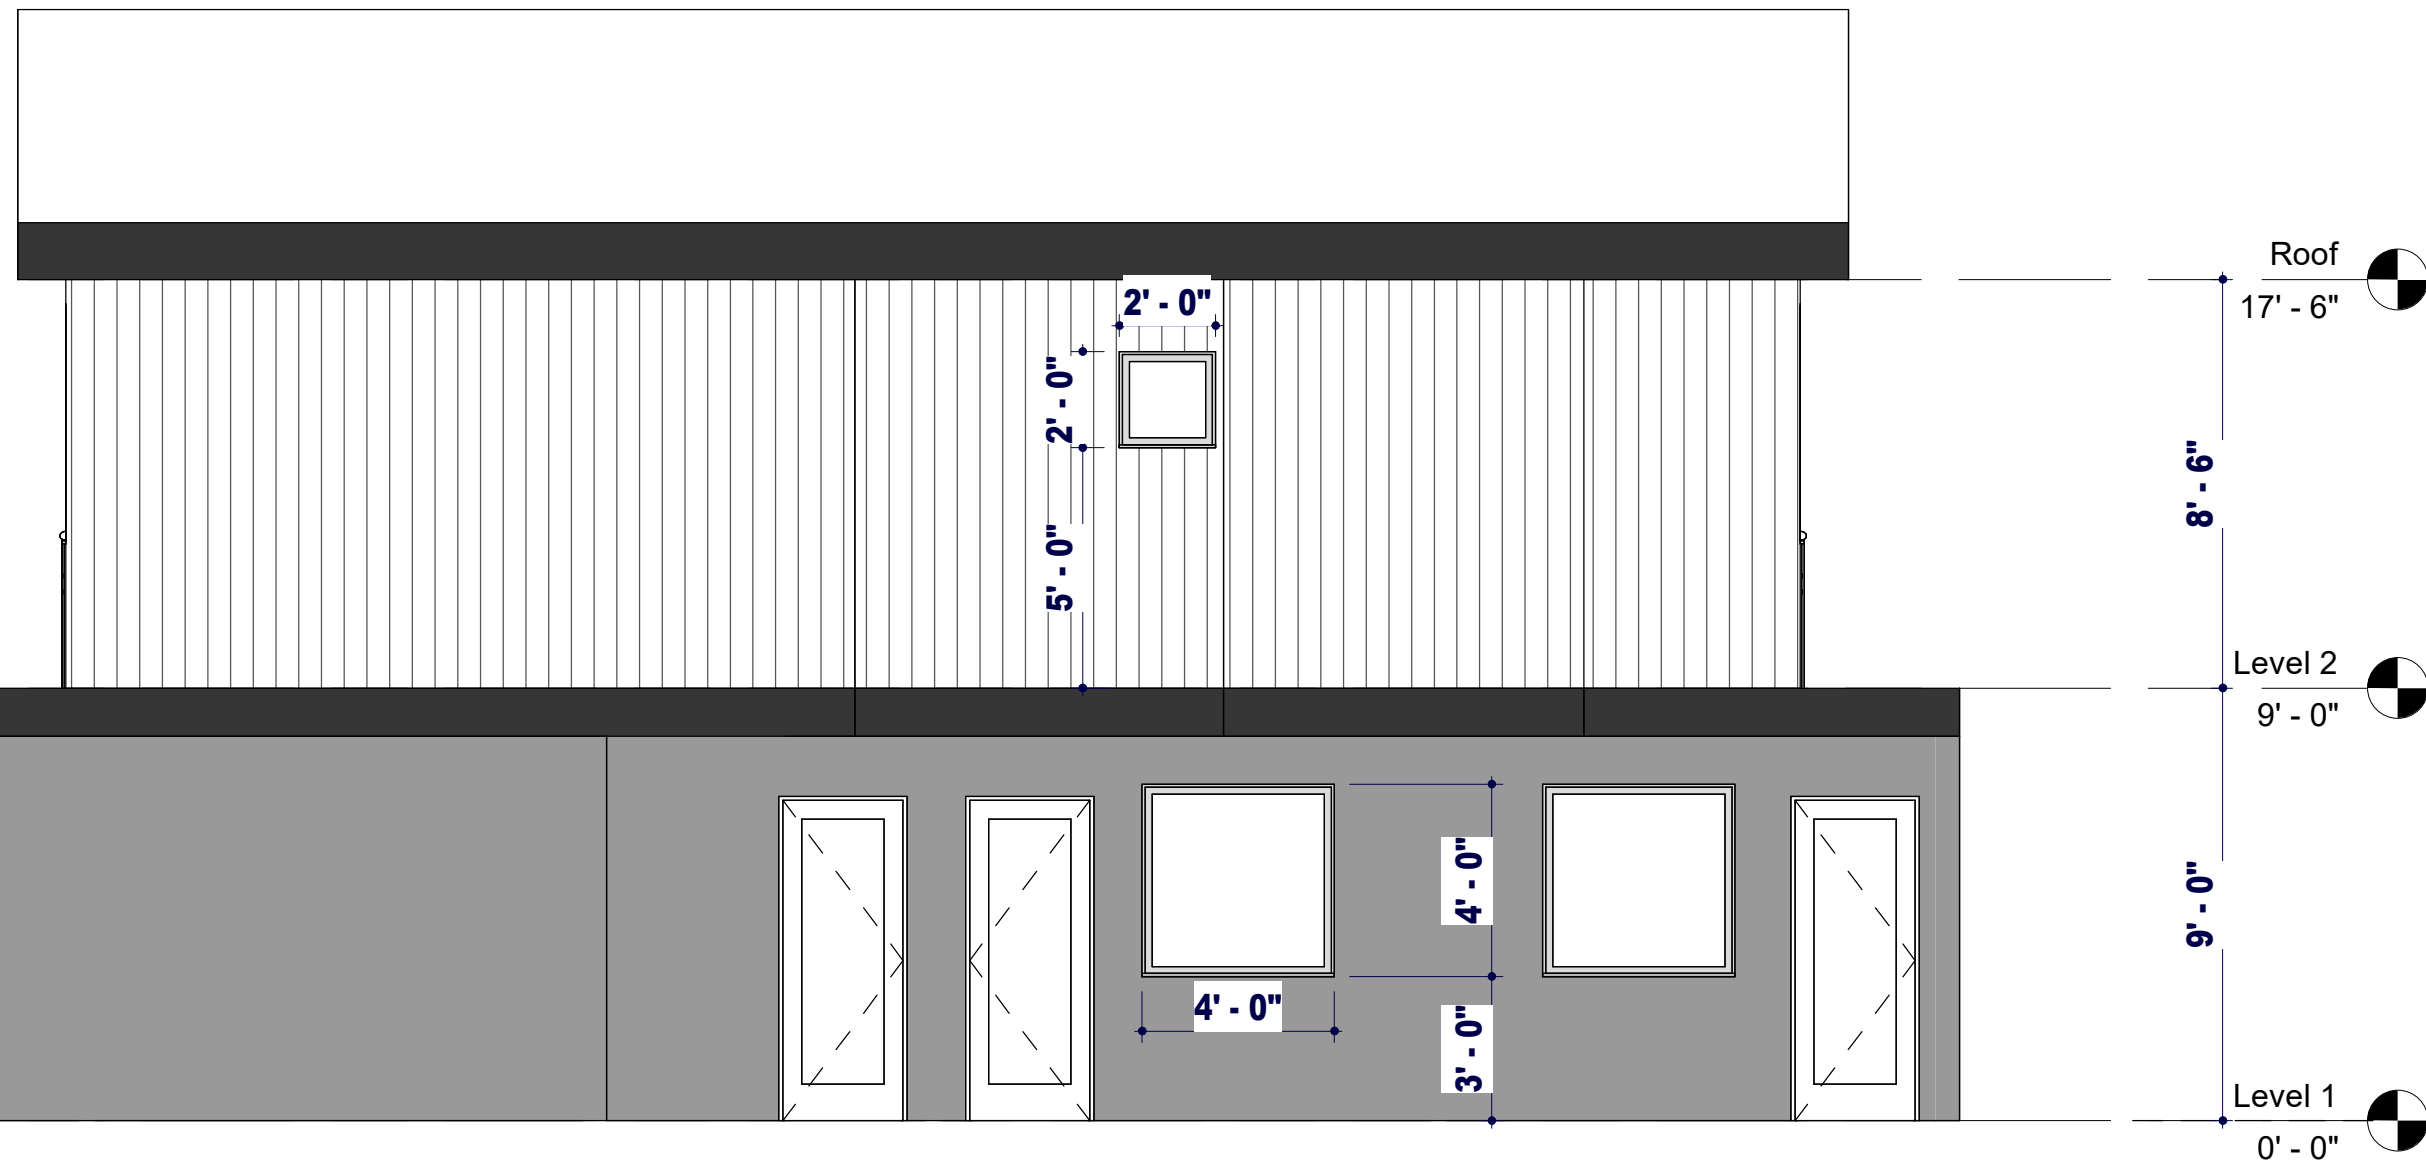

1 East Elevation
1/4" = 1'-0"

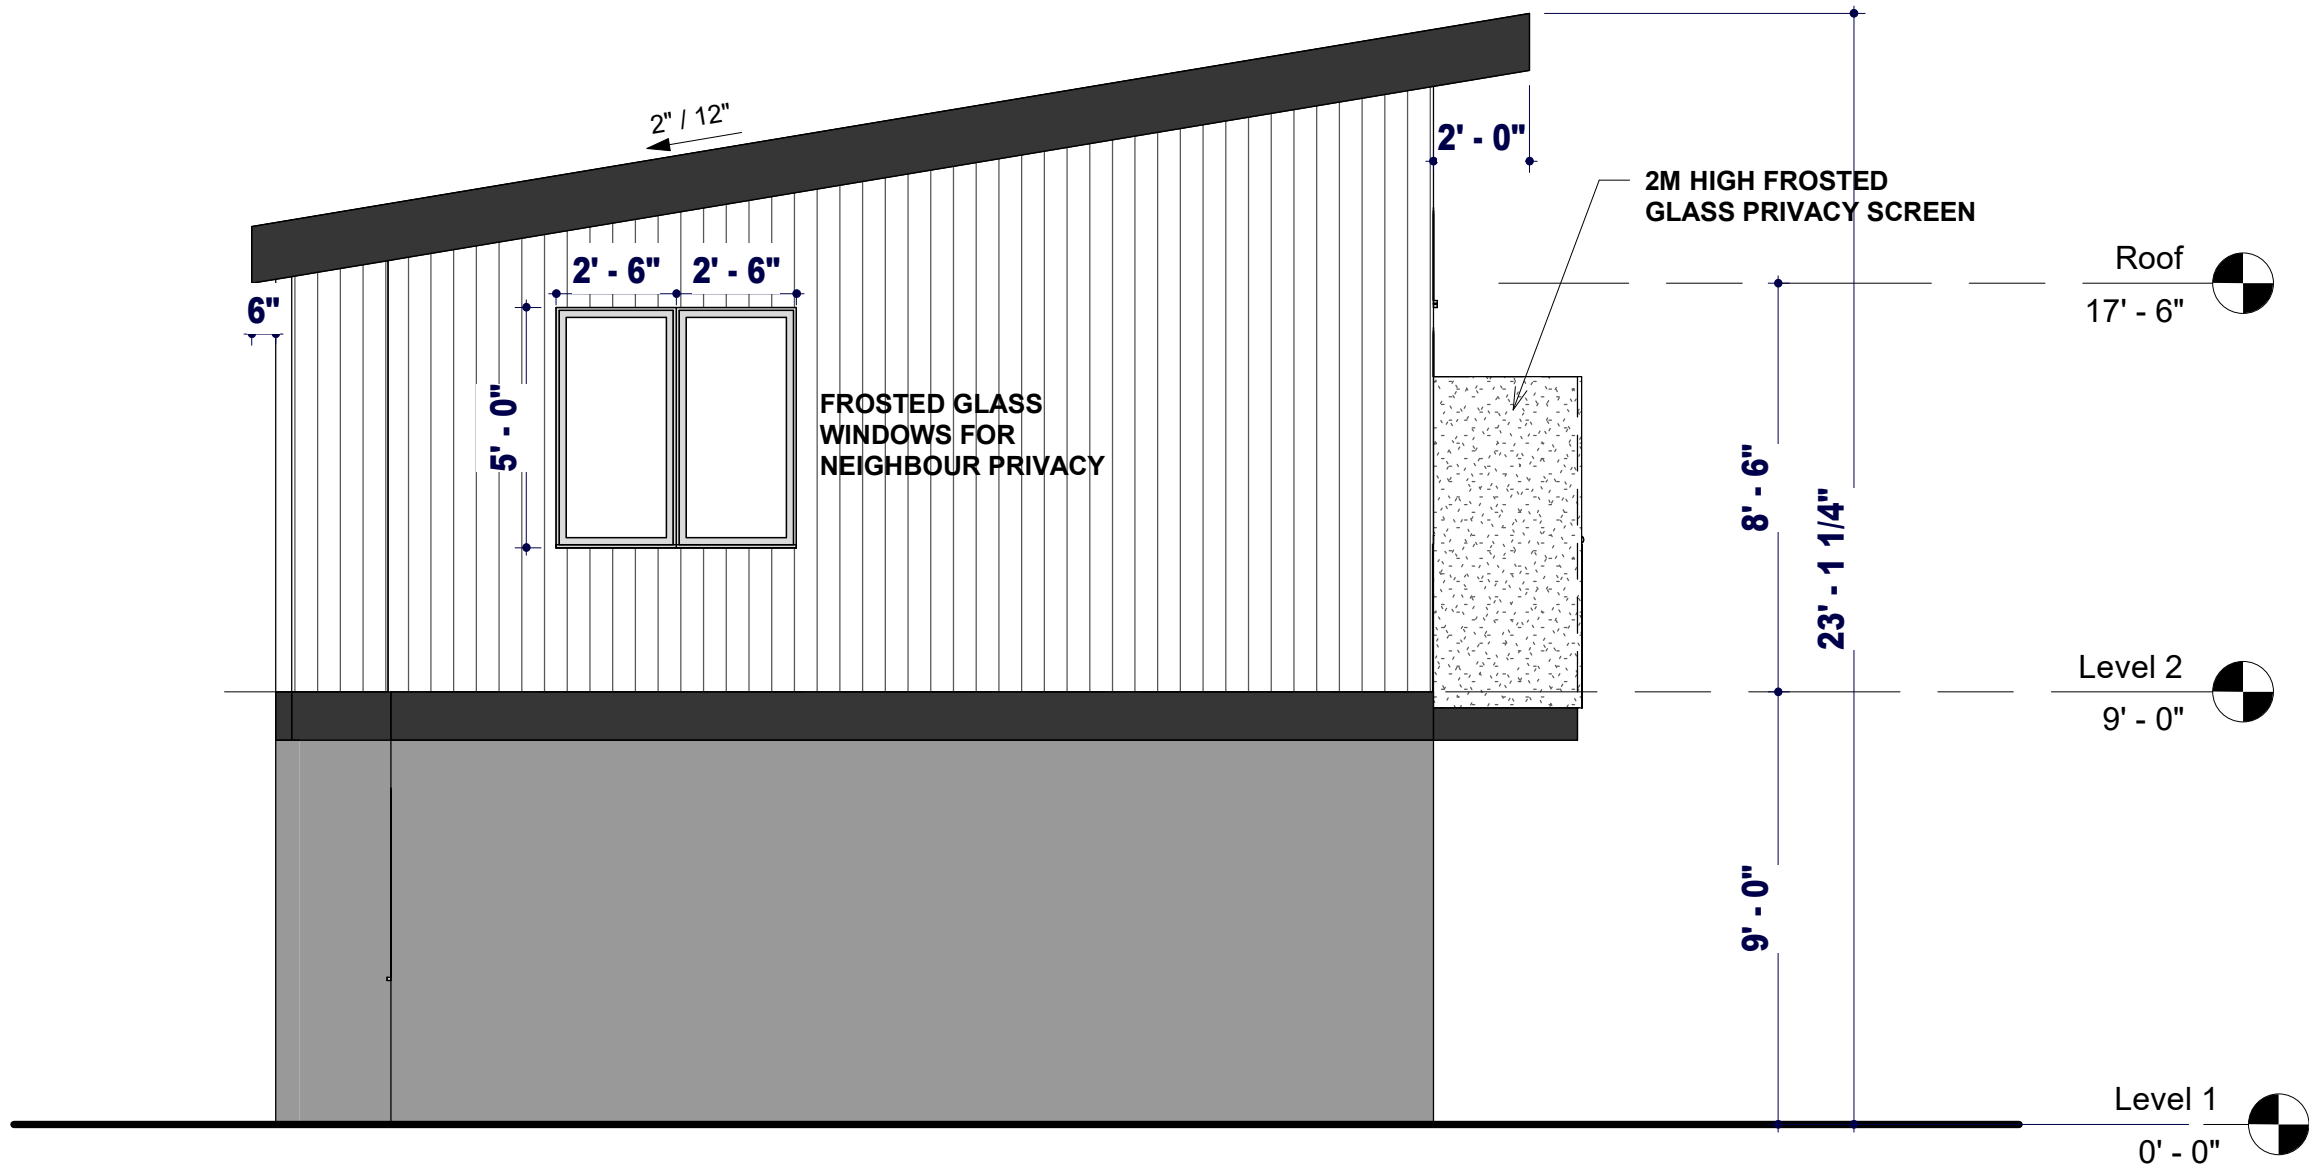

1 North Elevation
1/4" = 1'-0"



BACKYARD SUITE

168 PENMEADOWS
CLOSE SE,
CALGARY AB

Elevations


Date APR 2026

Drawn by HS

Checked by UH

A203

Scale 1/4" = 1'-0"

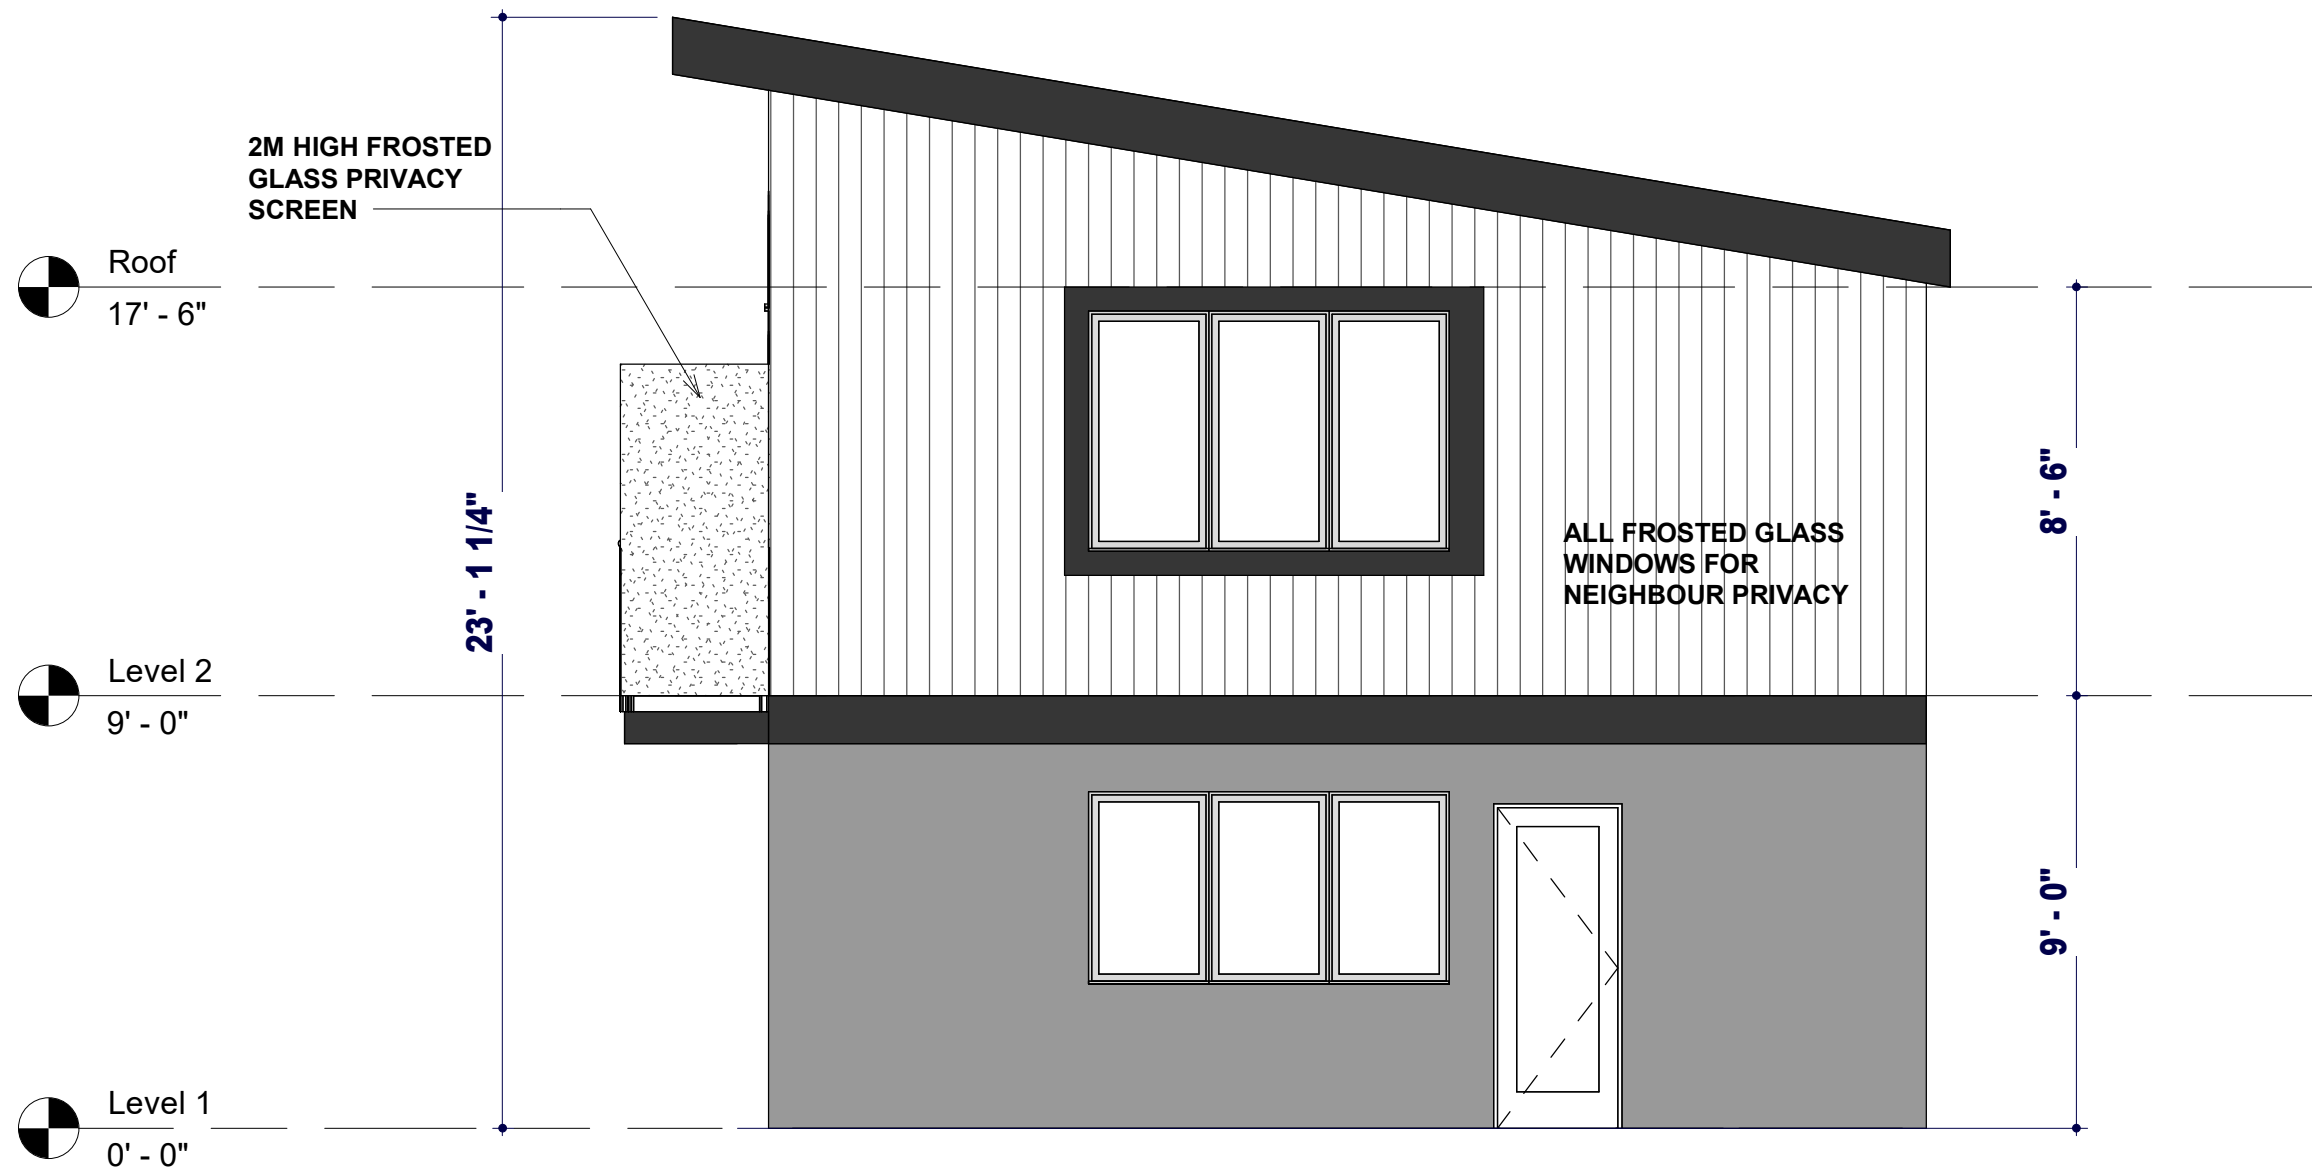

1 South Elevation
1/4" = 1'-0"


BACKYARD SUITE
168 PENMEADOWS
CLOSE SE,
CALGARY AB

Elevations

Date APR 2026
Drawn by HS
Checked by UH

A204

Scale 1/4" = 1'-0"

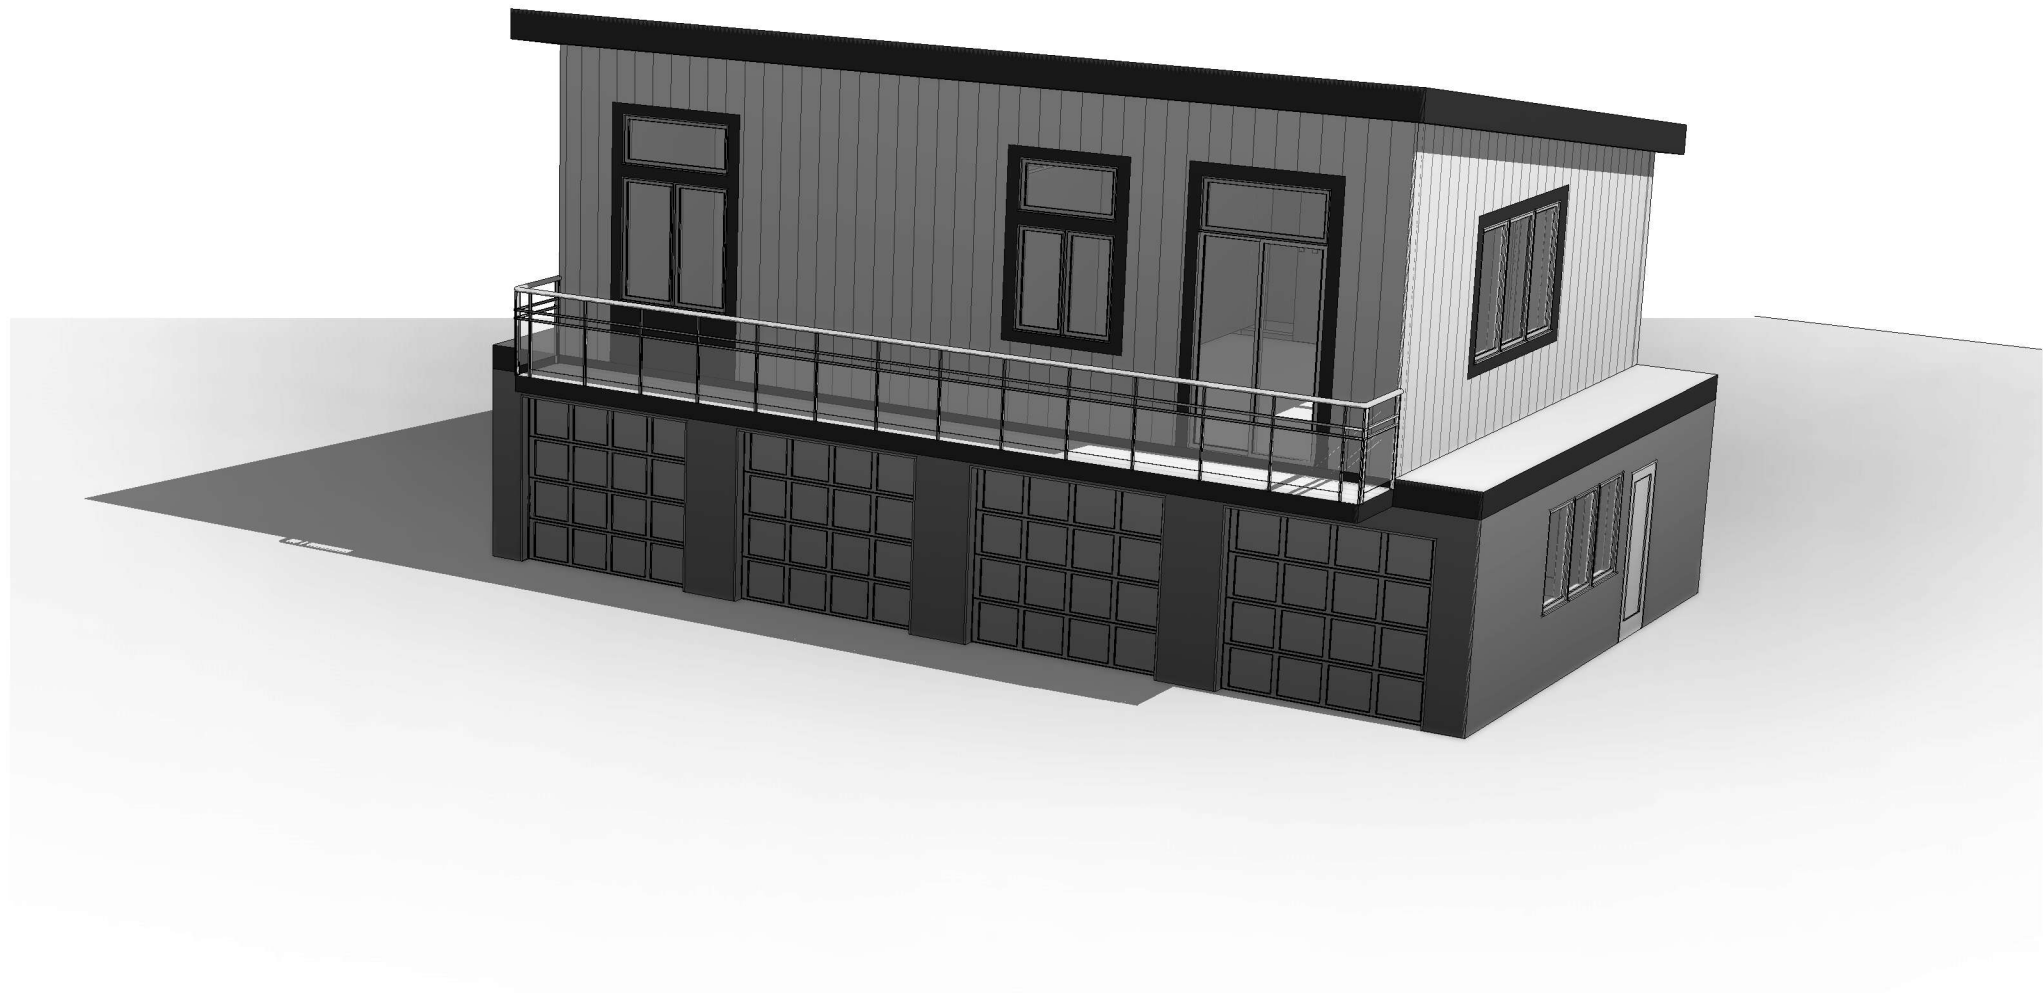

BACKYARD SUITE

168 PENMEADOWS
CLOSE SE,
CALGARY AB

3D VIEWS

Date	APR 2026
Drawn by	Author
Checked by	Checker

A301

Scale



BACKYARD SUITE

168 PENMEADOWS
CLOSE SE,
CALGARY AB

3D VIEWS

Date APR 2026

Drawn by Author

Checked by Checker

A302

Scale

1

Corner View