



SCHOOL 6: MAHOGANY 7-9

77 MASTERS TERRACE SE, CALGARY, ALBERTA
PLAN 181 0701, BLOCK 79, LOT 11MSR

BID NO.
SITE NO.
PLAN NO. 023611
PROJECT ID P-008276
CONTRACT ID 042520



ISSUED FOR DEVELOPMENT PERMIT 2026.06.08

CONSULTANTS:

PROJECT NO.: 144217185

ARCHITECTURAL



Stantec Architecture, Ltd.
325 25 Street SE
Calgary, AB T2A 7H8
TEL: 403.716.8000
www.stantec.com

STRUCTURAL



Stantec Consulting, Ltd.
325 25 Street SE
Calgary, AB T2A 7H8
TEL: 403.716.8000
www.stantec.com

MECHANICAL



Stantec Consulting, Ltd.
325 25 Street SE
Calgary, AB T2A 7H8
TEL: 403.716.8000
www.stantec.com

ELECTRICAL



Stantec Consulting, Ltd.
325 25 Street SE
Calgary, AB T2A 7H8
TEL: 403.716.8000
www.stantec.com

CIVIL



Stantec Consulting, Ltd.
325 25 Street SE
Calgary, AB T2A 7H8
TEL: 403.716.8000
www.stantec.com

LANDSCAPE



Stantec Consulting, Ltd.
325 25 Street SE
Calgary, AB T2A 7H8
TEL: 403.716.8000
www.stantec.com

Architectural Sheet List	
Sheet Number	Sheet Name
010	SITE PLAN
011	SITE CONTEXT PLAN
012	SITE PLAN - FIRE TRUCK TURNING MOVEMENTS
013	SITE PLAN - GARBAGE / RECYCLE TRUCK TURNING MOVEMENTS
014	SITE PLAN - LOADING VEHICLE TURNING MOVEMENTS
015	SITE PLAN - PASSENGER VEHICLE TURNING MOVEMENTS
016	SITE DETAILS
017	SITE PHOTOGRAPHS
018	SITE CROSS SECTIONS
030	MAIN FLOOR PLAN
031	SECOND FLOOR PLAN
040	ROOF PLAN
041	CLOSETORY PLAN
120	EXTERIOR ELEVATIONS
121	EXTERIOR ELEVATIONS
122	EXTERIOR ISOMETRIC VIEWS
130	BUILDING SECTIONS
180	EXTERIOR RENDERS
181	EXTERIOR RENDERS
182	EXTERIOR RENDERS

Electrical Sheet List	
Sheet Number	Sheet Name
400	GENERAL NOTES AND SYMBOLS
401	SITE PLAN

Civil Sheet List	
Sheet Number	Sheet Name
501	SERVICING DP
502	GRADING DP


Landscape Sheet List	
Sheet Number	Sheet Name
701	LANDSCAPE PLAN



LAND USE BYLAW INFORMATION	
MUNICIPALITY:	CITY OF CALGARY
ZONING:	
NAME OF LAND USE DISTRICT:	S.SPR
LEGAL DESCRIPTION:	
LOT 11MSR, BLOCK 79, PLAN 181 0701	
MUNICIPAL ADDRESS:	
STREET ADDRESS:	77 Masters Terrace SE
TOWN/CITY, PROVINCE, POSTAL CODE:	Calgary, Alberta
NUMBER OF STUDENTS:	1215
NUMBER OF STAFF:	105
SITE SIZE:	AREA: 4.78 HECTARES (11.81 ACRES) MORE OR LESS
BUILDING AREA:	AREA: 5916 Sqm
PARCEL COVERAGE:	MAXIMUM PERMITTED: 45%
	PROVIDED: 12%
FRONT YARD:	MINIMUM REQUIRED: 3m
	PROVIDED: 3m
SIDE YARD:	MINIMUM REQUIRED: 3m
	PROVIDED: 3m
REAR YARD:	MINIMUM REQUIRED: 3m
	PROVIDED: 3m
BUILDING HEIGHT:	MINIMUM REQUIRED: N/A
	PROVIDED: 18 m
PARKING:	REQUIRED: N/A
	PROVIDED: 119 (including BF stalls)
	BF STALLS REQUIRED: 5
	BF STALLS PROVIDED: 5
	PARKING STALL SIZE PER BYLAW: 2.60m x 5.40m
LOADING:	REQUIRED: 1
	PROVIDED: 1
PICK UP & DROP OFF:	REQUIRED: 31
	PROVIDED: 11 ON STREET
BICYCLE PARKING:	REQUIRED: 4 CLASS 1 & 122 CLASS 2
	PROVIDED: 4 CLASS 1, 122 CLASS 2
SCHOOL BUS:	5
LANDSCAPING:	MINIMUM AREA REQUIRED: n/a
	PROVIDED: n/a



NOTES

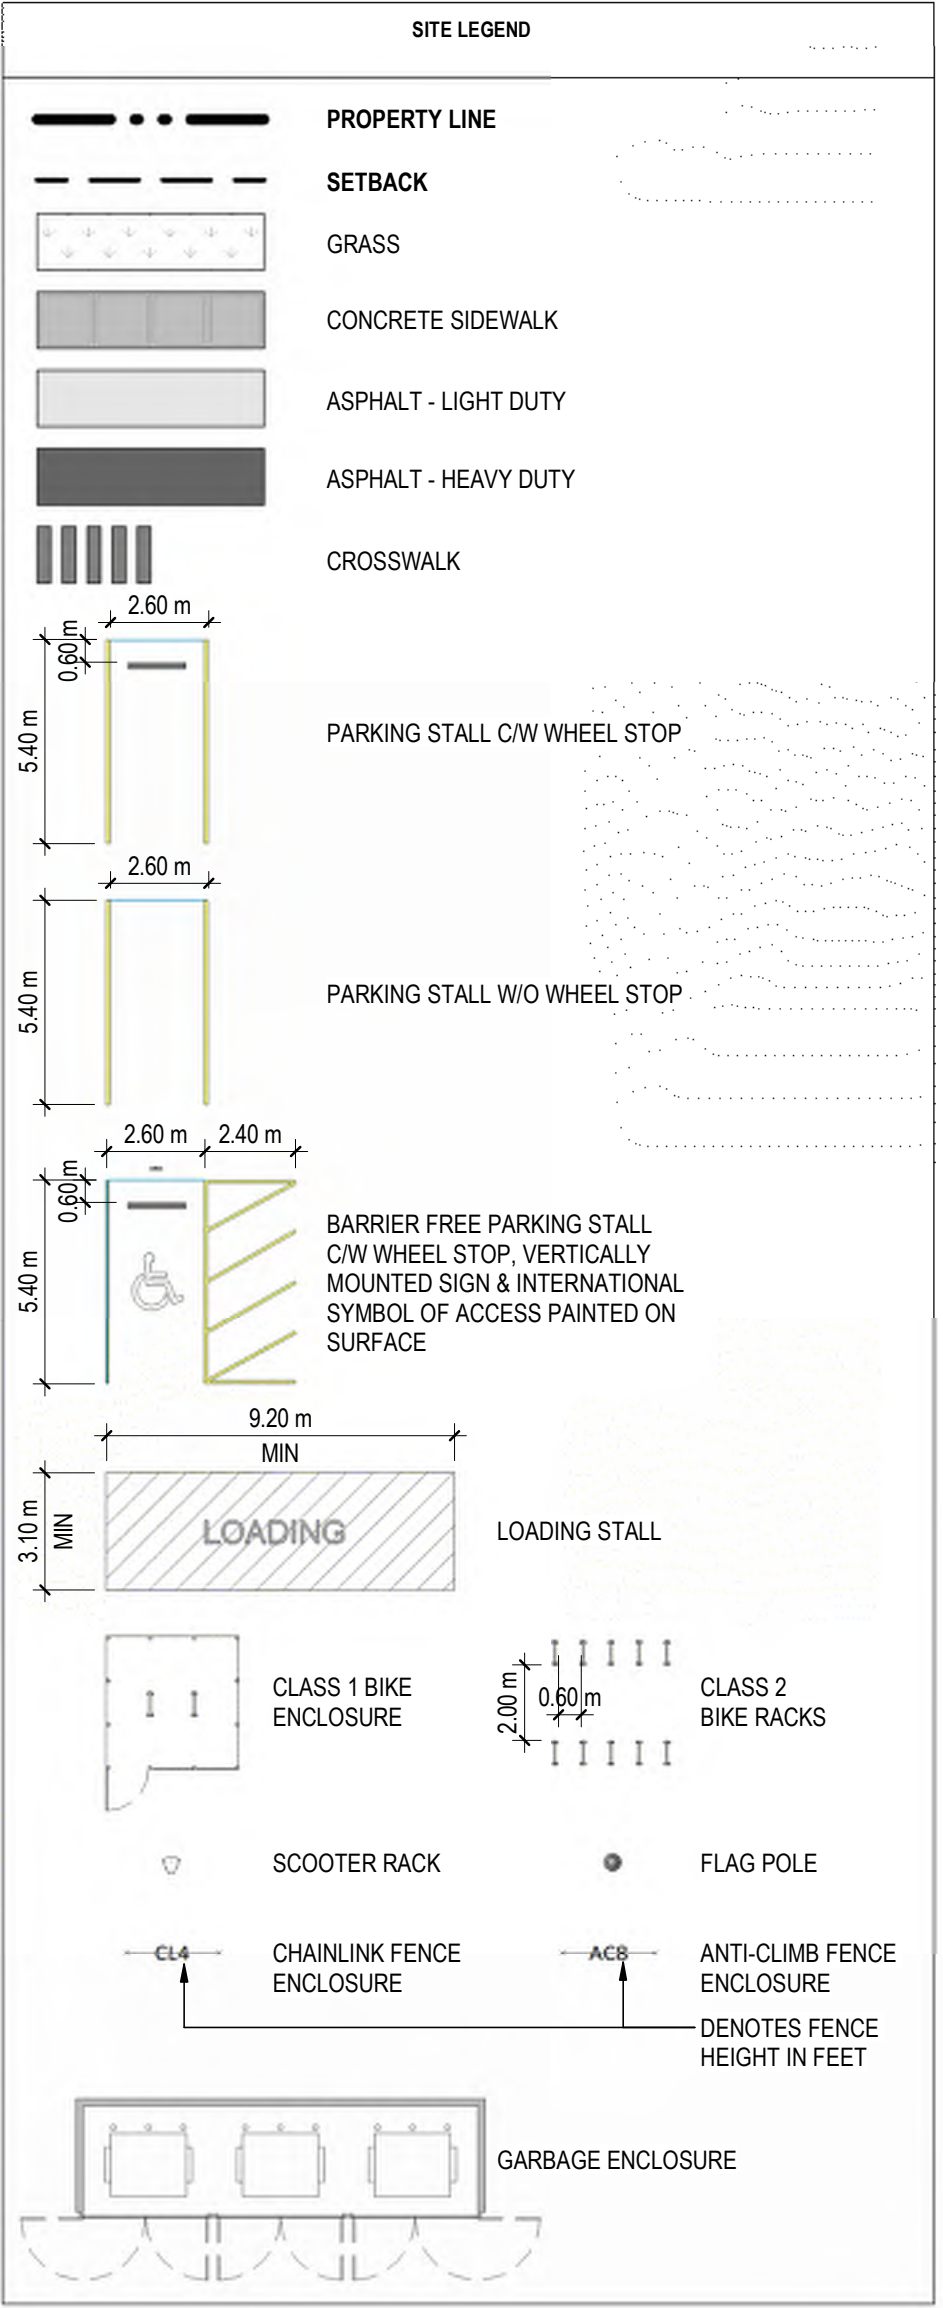

COPYRIGHT RESERVED
The Contractor shall verify and be responsible for all dimensions. DO NOT scale the drawing - any error or omissions shall be reported to Stantec without delay. The Copyrights to all designs and drawings are the property of Stantec. Reproduction or use for any purpose other than that authorized by Stantec is forbidden.

2026.06.08	5	RE-ISSUED FOR DEVELOPMENT PERMIT
2026.04.28	4	ISSUED FOR DESIGN DEVELOPMENT
2026.02.09	3	RE-ISSUED FOR SCHEMATIC DESIGN
2026.02.04	2	ISSUED FOR DEVELOPMENT PERMIT
12.19.2025	1	ISSUED FOR SCHEMATIC DESIGN

DATE REV. DESCRIPTION DRAWN BY CHECKED BY

CONSULTANT

Stantec
Stantec Architecture Ltd.
2010 - 325 25th Street SE
Calgary, Alberta T2A 7H6
Tel: (403) 716 8000 www.stantec.com
Stantec Project No.:


Alberta
Infrastructure

PROJECT
SCHOOL 6: MAHOGANY 7-9
77 MASTERS TERRACE SE, CALGARY, ALBERTA
PLAN 181 0701, BLOCK 79, LOT 11MSR



TITLE
SITE PLAN

SEAL	DRAWN BY Author	CHECKED BY Checker	SCALE As indicated
	DATE 12.19.2025	SITE ID	BUILDING ID
	PLAN NO. 023611	PHASE	DISCIPLINE ARCHITECTURE
	PROJECT ID. P-008276	SHEET NO.	010

DOCUMENT CODE
023611 - P-008276 - 010

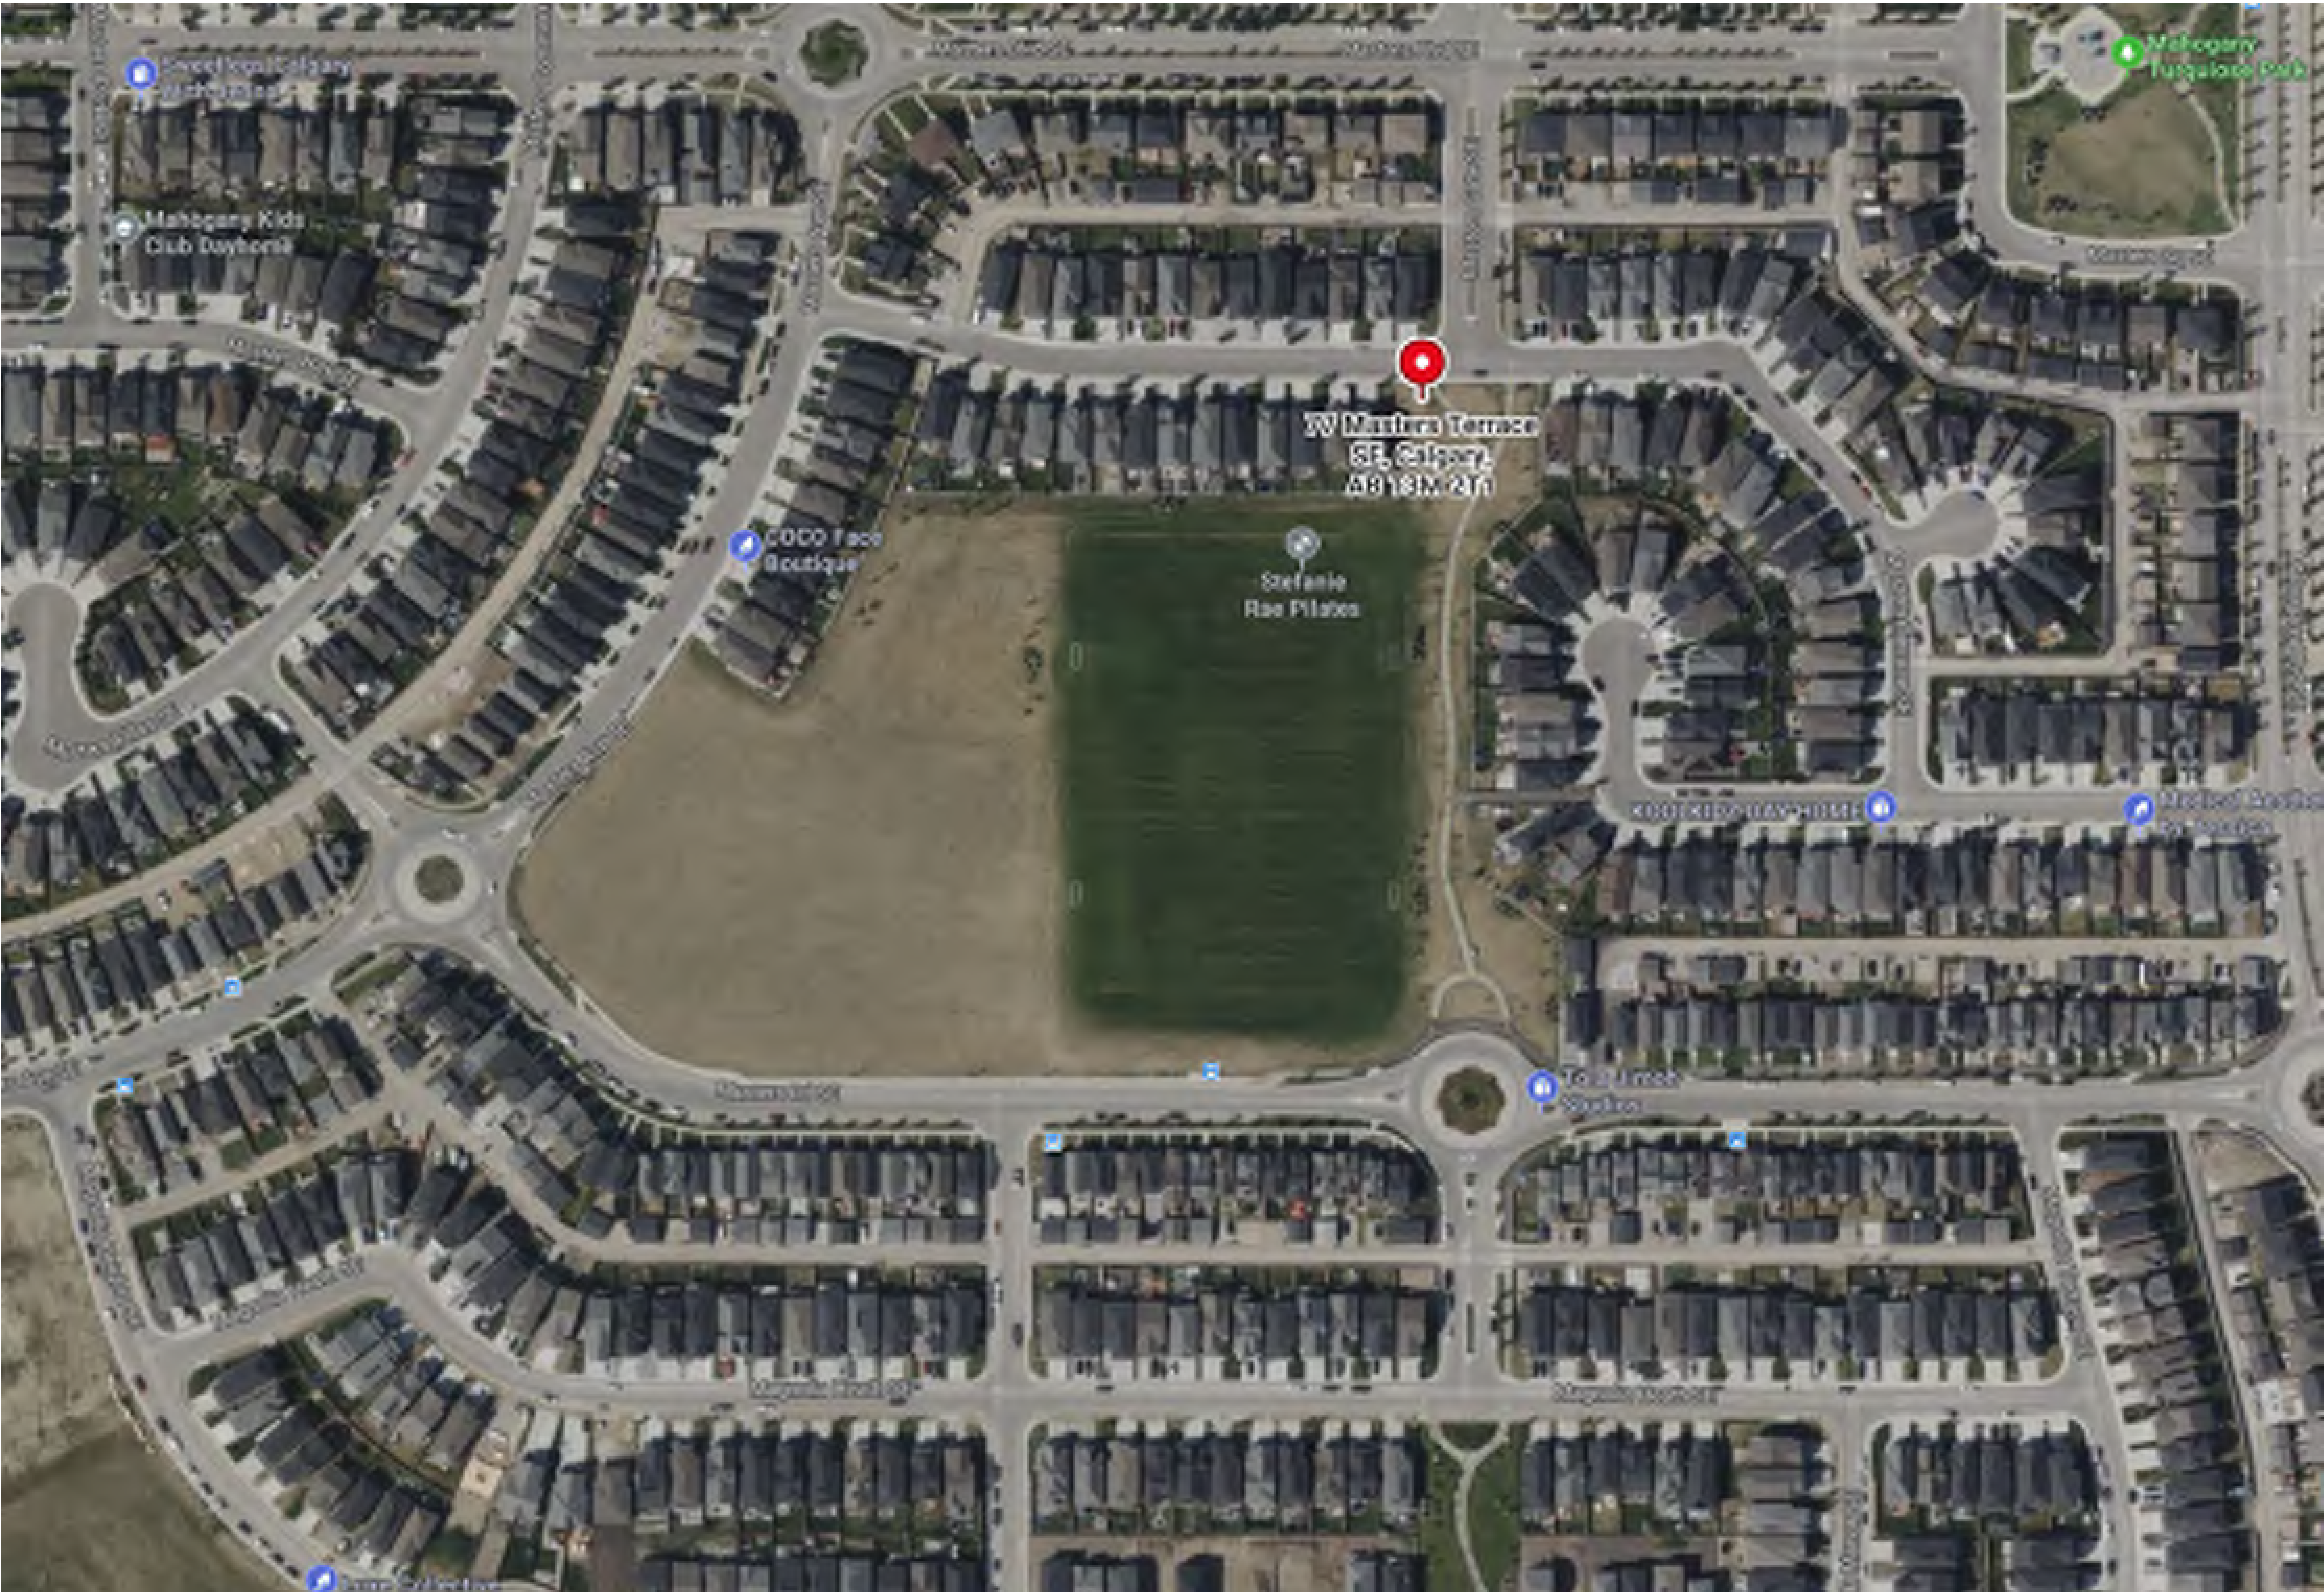

SITE CONTEXT PLAN

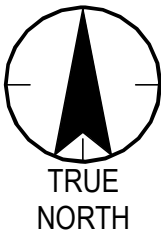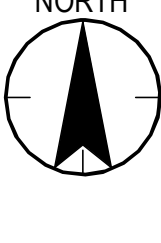SITE STATISTICS	KEY PLAN
MUNICIPAL ADDRESS: 77 Masters Terrace SE, Calgary, AB	 TRUE NORTH
LEGAL DESCRIPTION: PLAN 181 0701, Block 79, Lot 11MSR	 PROJECT NORTH
LAND USE DESIGNATION: S-SPR Special Purpose - School, Park and Community Reserve	
PARCEL SIZE: ±: 47,793 m ²	
GROSS FLOOR AREA (GFA): 10202 m ²	
FLOOR AREA RATIO (FAR): 0.28	
NOTES	

COPYRIGHT RESERVED
The Contractor shall verify and be responsible for all dimensions. DO NOT scale the drawing - any error or omissions shall be reported to Stantec without delay. The Copyrights to all designs and drawings are the property of Stantec. Reproduction or use for any purpose other than that authorized by Stantec is forbidden.

DATE	REV.	DESCRIPTION	DRAWN BY	CHECKED BY
2026.06.08	4	RE-ISSUED FOR DEVELOPMENT PERMIT		
2026.04.28	3	ISSUED FOR DESIGN DEVELOPMENT		
2026.02.04	2	ISSUED FOR DEVELOPMENT PERMIT		
12.19.2025	1	ISSUED FOR SCHEMATIC DESIGN		

CONSULTANT

**Stantec**
Stantec Architecture Ltd.
200 - 325 25th Street SE
Calgary, Alberta T2A 7H8
Tel: (403) 716 8000 www.stantec.com
Stantec Project No.:

Alberta
Infrastructure

PROJECT
SCHOOL 6: MAHOGANY 7-9
77 MASTERS TERRACE SE, CALGARY, ALBERTA
PLAN 181 0701, BLOCK 79, LOT 11MSR


TITLE
SITE CONTEXT PLAN

SEAL	DRAWN BY Author	CHECKED BY Checker	SCALE 1 : 1
	DATE 12.19.2025	SITE ID	BUILDING ID
	PLAN NO. 023611	PHASE	DISCIPLINE ARCHITECTURE
	PROJECT ID. P-008276	SHEET NO.	011

DOCUMENT CODE
023611 - P-008276 - 011



NOTES

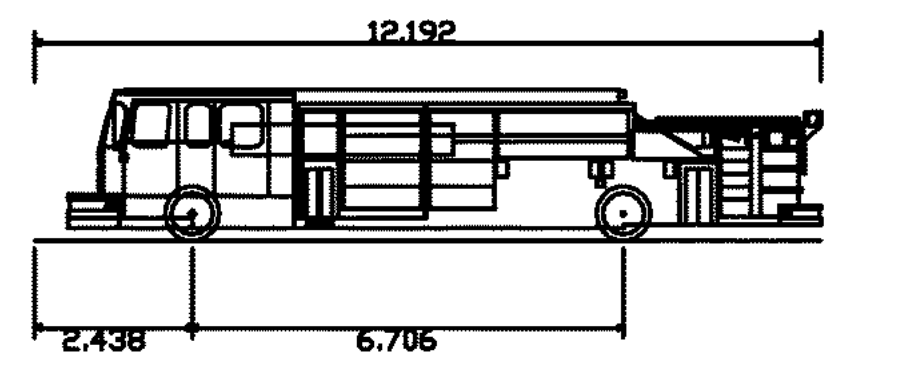

Pumper Fire Truck
Overall Length 12.192m
Overall Width 2.489m
Overall Body Height 2.361m
Min Body Ground Clearance 0.200m
Track Width 2.489m
Lock to lock time 5.00s
Max Wheel Angle 45.00°

COPYRIGHT RESERVED
The Contractor shall verify and be responsible for all dimensions. DO NOT scale the drawing - any errors or omissions shall be reported to Stantec without delay. The Copyrights to all designs and drawings are the property of Stantec. Reproduction or use for any purpose other than that authorized by Stantec is forbidden.

DATE	REV.	DESCRIPTION	DRAWN BY	CHECKED BY
2026.06.08	4	RE-ISSUED FOR DEVELOPMENT PERMIT		
2026.04.28	3	ISSUED FOR DESIGN DEVELOPMENT		
2026.02.04	2	ISSUED FOR DEVELOPMENT PERMIT		
12.19.2025	1	ISSUED FOR SCHEMATIC DESIGN		

CONSULTANT

Stantec
Stantec Architecture Ltd.
200 - 325 25th Street SE
Calgary, Alberta T2A 7H8
Tel: (403) 716 8000 www.stantec.com
Stantec Project No.:



PROJECT
SCHOOL 6: MAHOGANY 7-9
77 MASTERS TERRACE SE, CALGARY, ALBERTA
PLAN 181 0701, BLOCK 79, LOT 11MSR


TITLE
SITE PLAN - FIRE TRUCK TURNING MOVEMENTS

SEAL	DRAWN BY Author	CHECKED BY Checker	SCALE 1 : 200
	DATE 12.19.2025	SITE ID	BUILDING ID
	PLAN NO. 023611	PHASE	DISCIPLINE ARCHITECTURE
	PROJECT ID. P-008276	SHEET NO.	012

DOCUMENT CODE
023611 - P-008276 - 012



NOTES

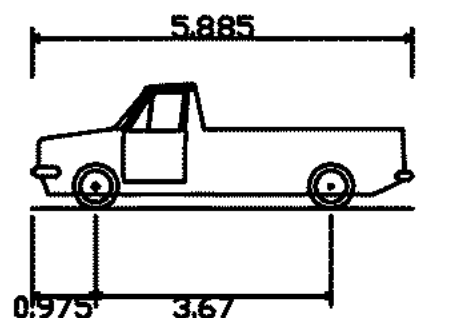

F-150 SuperCab 4x4 STYLESIDE 6.5' Box
Overall Length 5.885m
Overall Width 2.004m
Overall Body Height 1.928m
Min Body Ground Clearance 0.221m
Track Width 2.004m
Lock to lock time 4.00s
Kerb to Kerb Turning Radius 7.163m

COPYRIGHT RESERVED
The Contractor shall verify and be responsible for all dimensions. DO NOT scale the drawing - any errors or omissions shall be reported to Stantec without delay. The Copyrights to all designs and drawings are the property of Stantec. Reproduction or use for any purpose other than that authorized by Stantec is forbidden.

2026.06.08	4	RE-ISSUED FOR DEVELOPMENT PERMIT
2026.04.28	3	ISSUED FOR DESIGN DEVELOPMENT
2026.02.04	2	ISSUED FOR DEVELOPMENT PERMIT
12.19.2025	1	ISSUED FOR SCHEMATIC DESIGN

DATE	REV.	DESCRIPTION	DRAWN BY	CHECKED BY
------	------	-------------	----------	------------

CONSULTANT

Stantec
Stantec Architecture Ltd.
200 - 325 25th Street SE
Calgary, Alberta T2A 7H6
Tel: (403) 716 8000 www.stantec.com
Stantec Project No.:




PROJECT
SCHOOL 6: MAHOGANY 7-9
77 MASTERS TERRACE SE, CALGARY, ALBERTA
PLAN 181 0701, BLOCK 79, LOT 11MSR

TITLE
SITE PLAN - LOADING VEHICLE TURNING MOVEMENTS


SEAL	DRAWN BY Author	CHECKED BY Checker	SCALE 1 : 200
	DATE 12.19.2025	SITE ID	BUILDING ID
	PLAN NO. 023611	PHASE	DISCIPLINE ARCHITECTURE
	PROJECT ID. P-008276	SHEET NO.	014

DOCUMENT CODE
023611 - P-008276 - 014

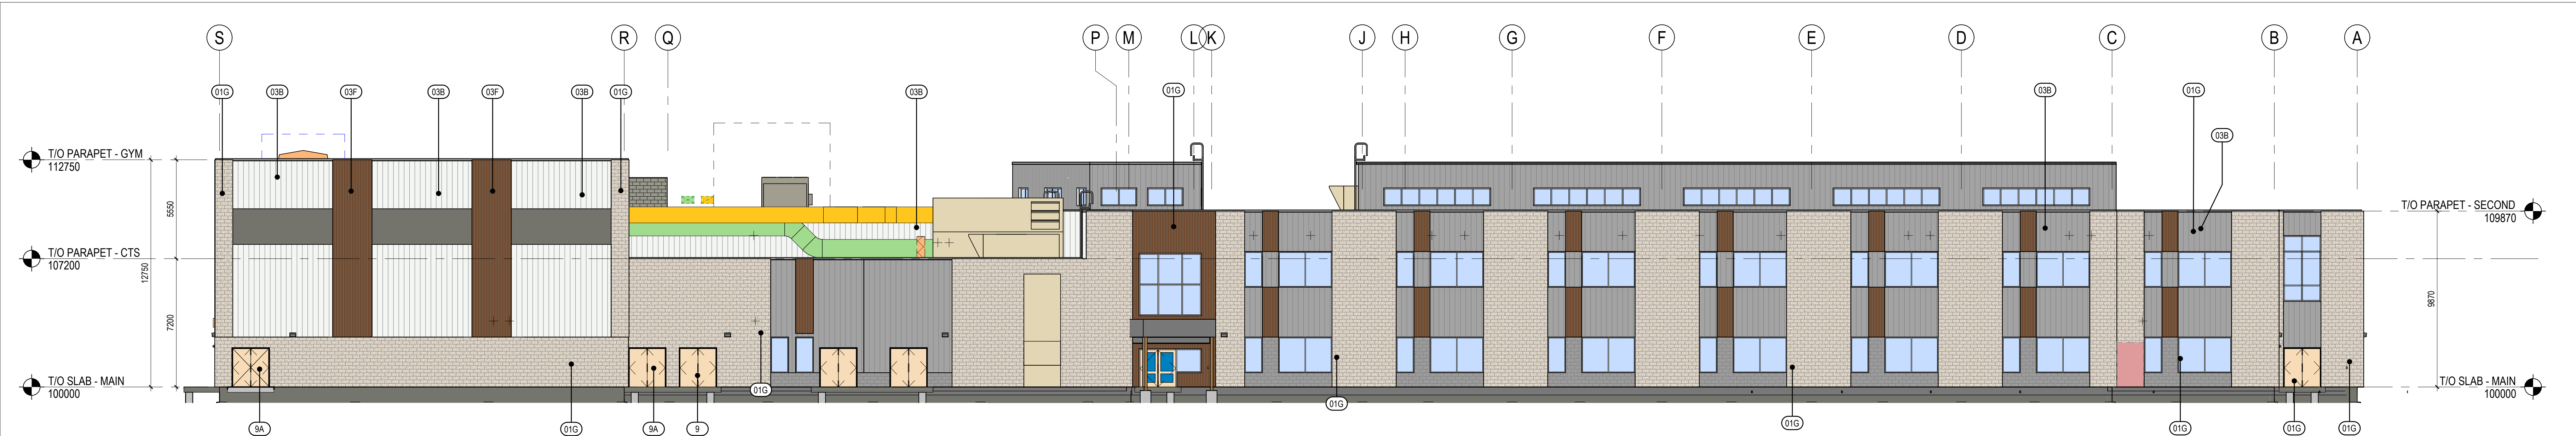


1 NORTH ELEVATION
1:150


2 NORTH ELEVATION 2
1:150

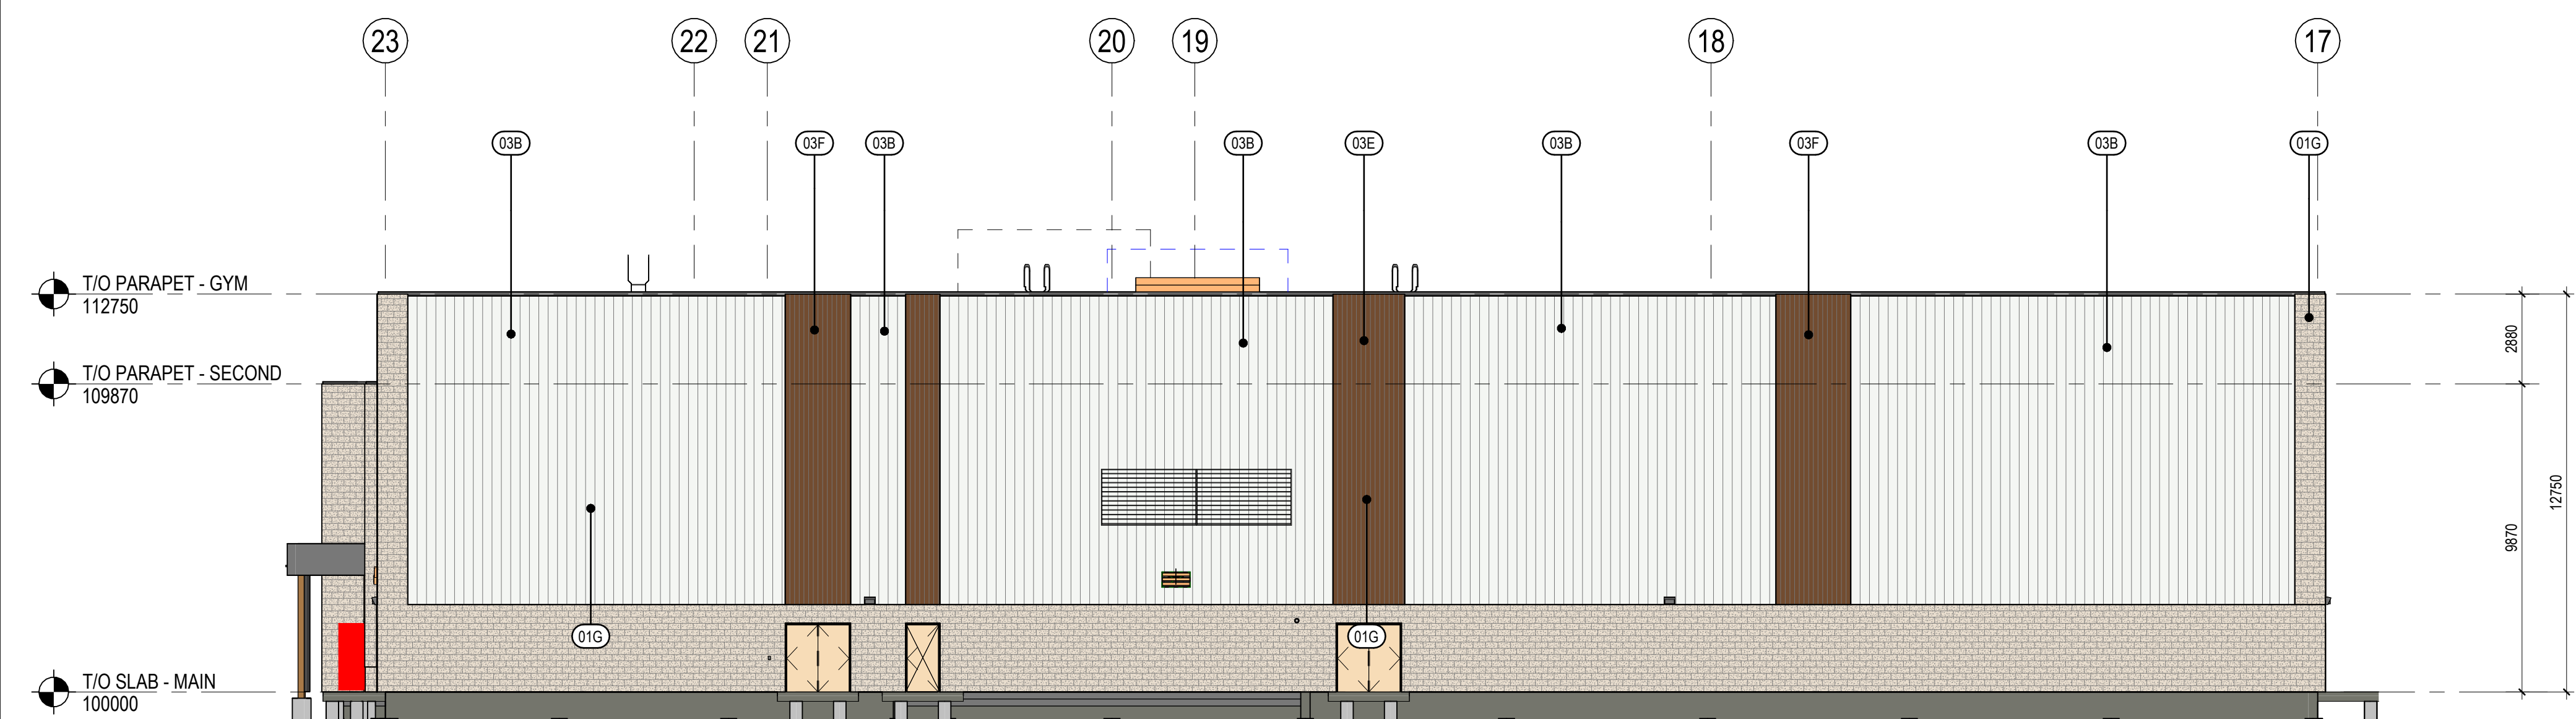


3 EAST ELEVATION 2
1:150

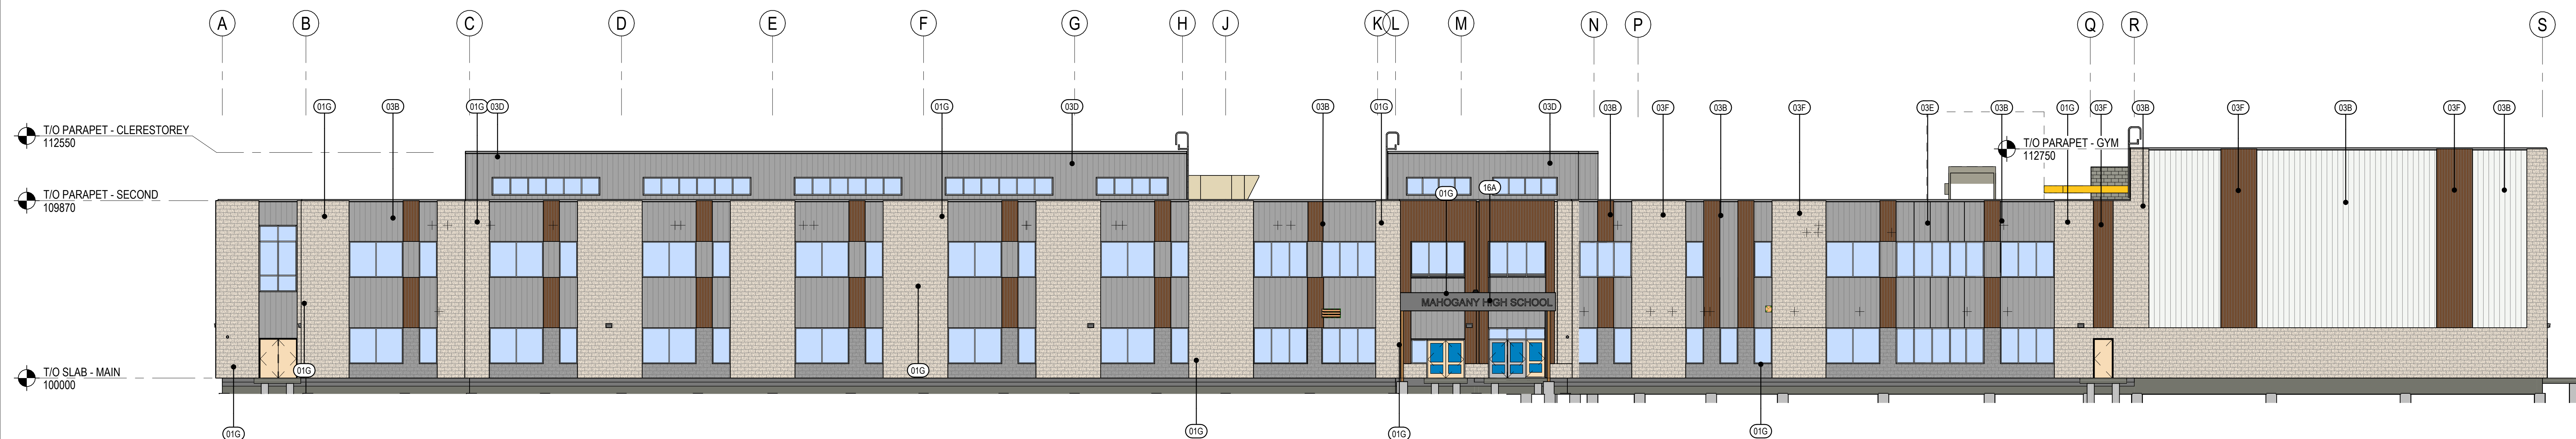

5 SOUTH ELEVATION 2
1:150

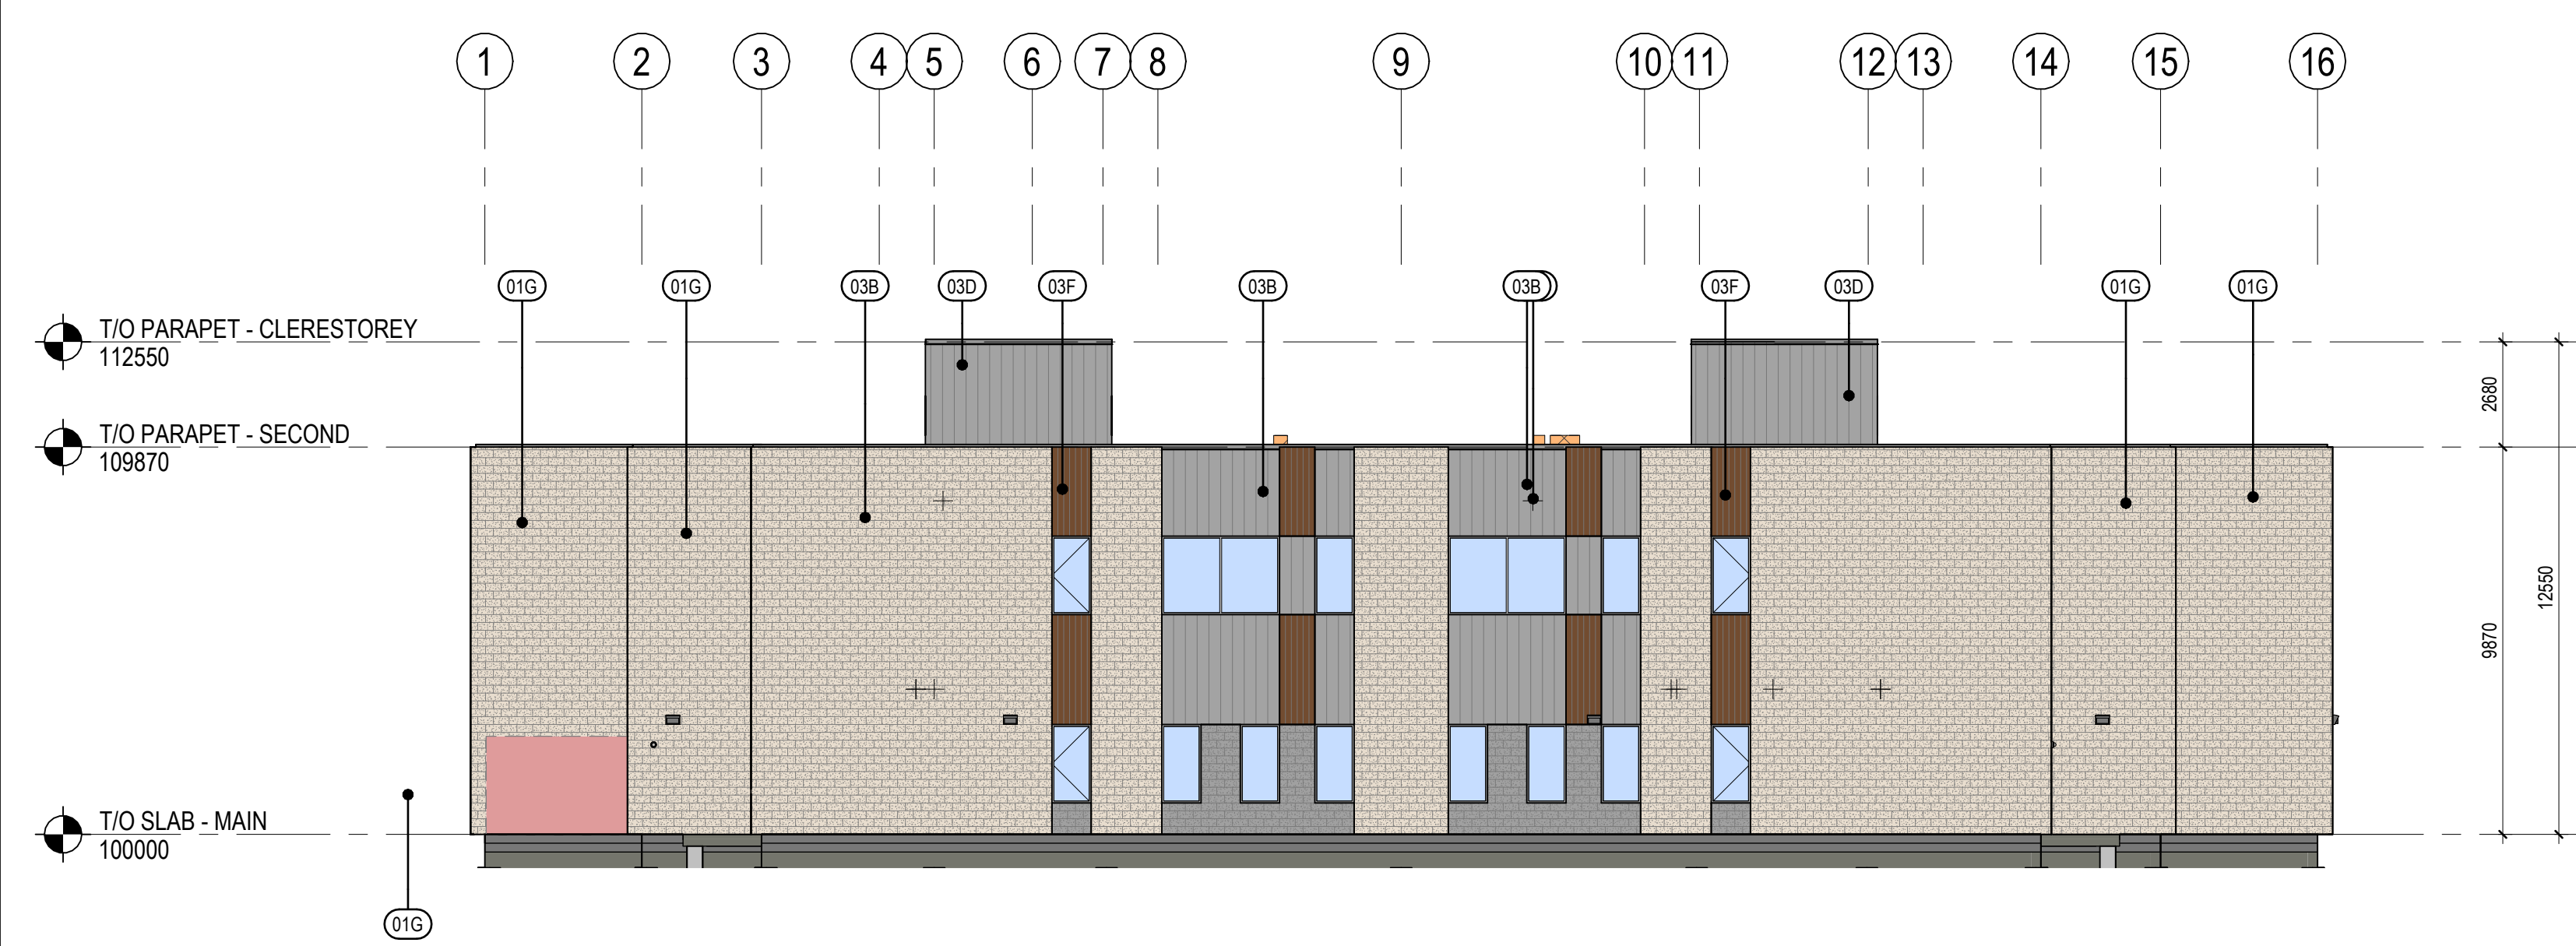

6 WEST ELEVATION
1:150

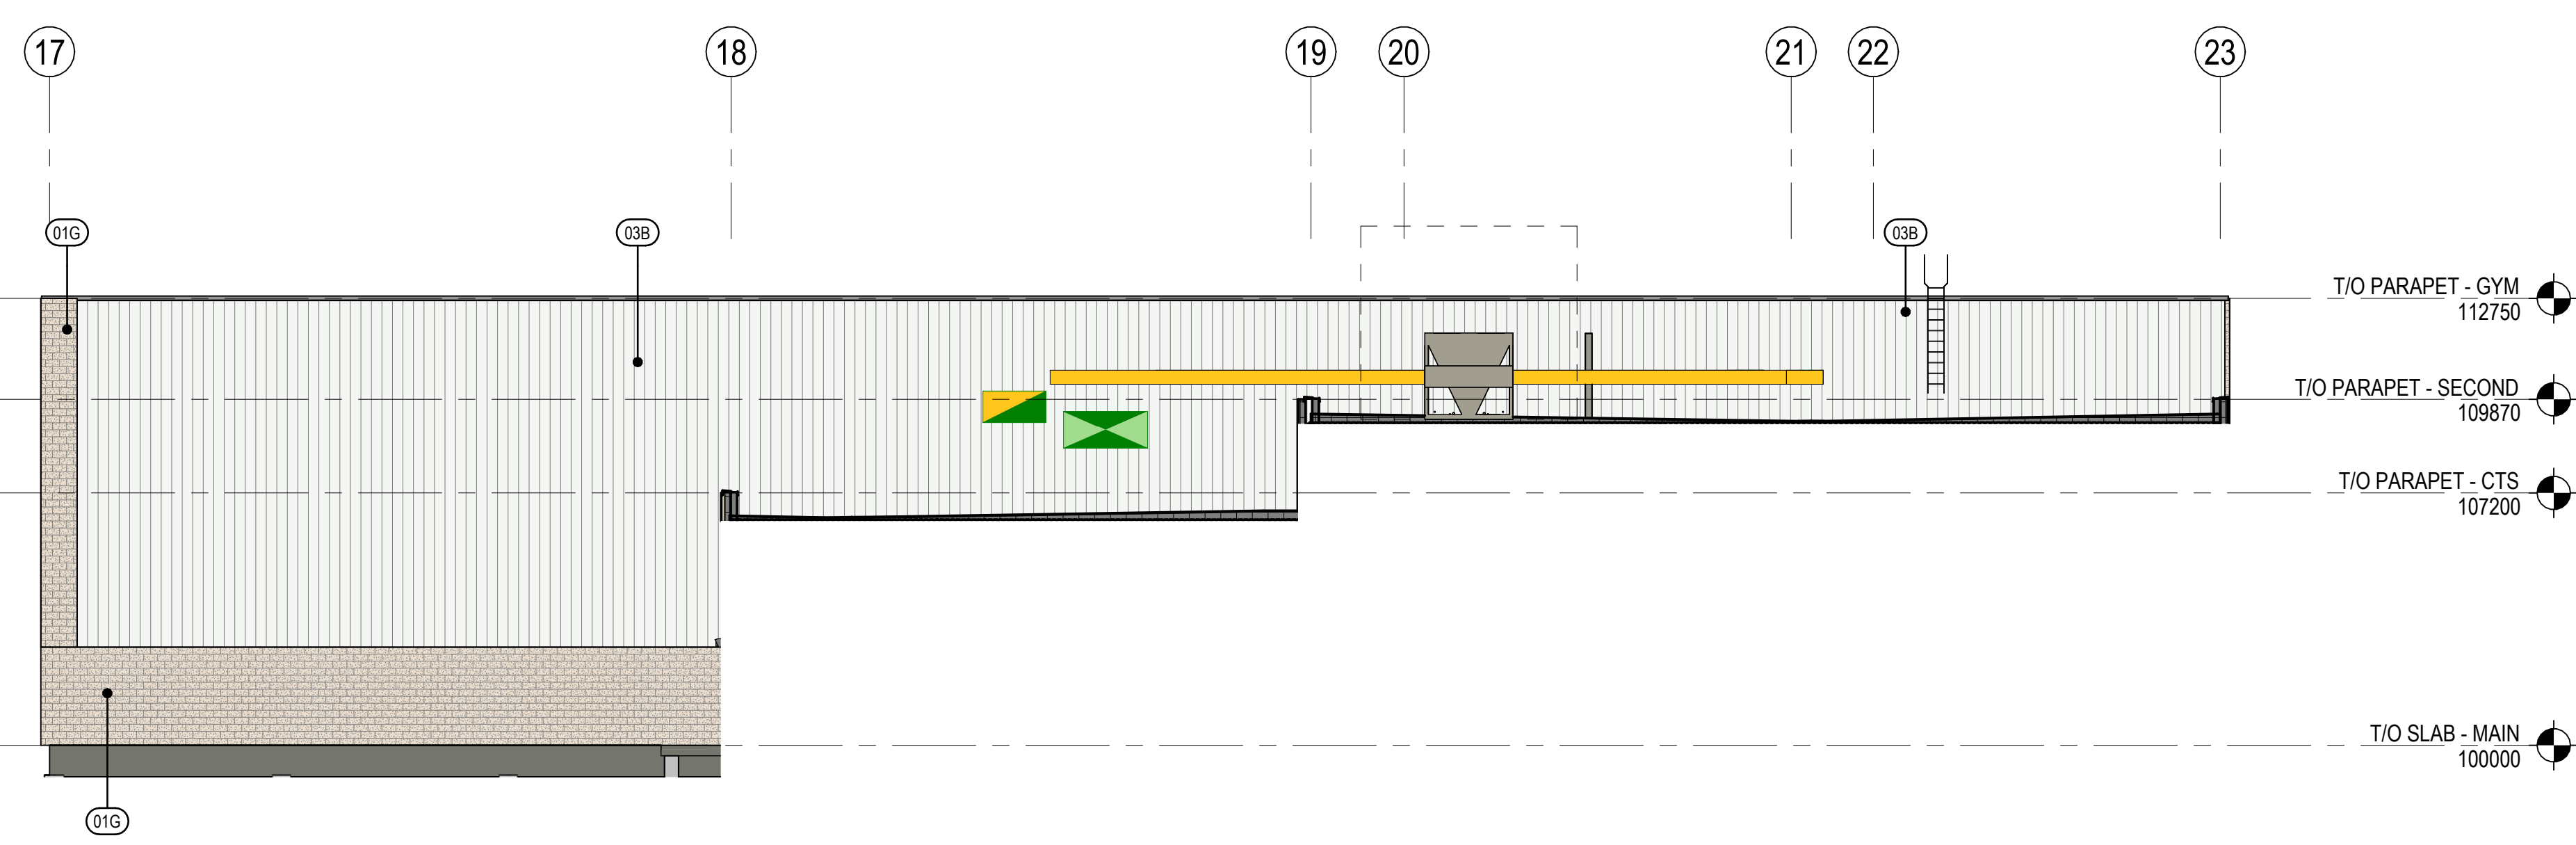

7 WEST ELEVATION 2
1:150

KEY PLAN

NOTES

Keynote Legend	
Key Value	Keynote Text
01G	SMOOTH FACE CONCRETE MASONRY UNIT - PEEL SILVER
03B	PREFINISHED METAL CLADDING - VERTICAL - CAMBRIDGE WHITE
03D	PREFINISHED METAL CLADDING - VERTICAL - CHARCOAL
03E	PREFINISHED METAL CLADDING - VERTICAL - CARBON
03F	PREFINISHED METAL CLADDING - VERTICAL - WARM ROSEWOOD
9	INSULATED HOLLOW METAL DOOR - PAINT FINISH
9A	INSULATED HOLLOW METAL DOOR - PAINT FINISH - XXX COLOR
16A	SIGNAGE - "School Name" TO BE IN UPPER AND LOWER CASE, FONT MYRAID PRO, SEMI-BOLD, UPPER CASE LETTERS TO BE 300mm HIGH, 25mm THICK CAST ALUMINUM LETTERING DESIGNATING SCHOOL NAME, NAME SHOWN IS INDICATIVE ONLY. ACTUAL NAME TO BE PROVIDED BY SCHOOL DIVISION. LETTERS TO BE MOUNTED WITH STAINLESS STEEL, CONCEALED ANCHORS, MOUNT "School Name" ABOVE "Calgary Board of Education", 150mm SPACE BETWEEN ROWS.

COPYRIGHT RESERVED
The Contractor shall verify and be responsible for all dimensions. DO NOT scale the drawing. Any error or omissions shall be reported to Stantec without delay. The Copyright to all designs and drawings are the property of Stantec. Reproduction or use for any purpose other than that authorized by Stantec is forbidden.

DATE	REV.	DESCRIPTION	DRAWN BY	CHECKED BY
2026.04.02	3	ISSUED FOR DEVELOPMENT PERMIT		
2025.02.09	2	RE-ISSUED FOR SCHEMATIC DESIGN		
2025.12.19	1	ISSUED FOR SCHEMATIC DESIGN		

CONSULTANT

Stantec
Stantec Architecture Ltd.
200 - 325 25th Street SE
Calgary, Alberta T2A 7H6
Tel: (403) 716 8000 www.stantec.com
Stantec Project No.: 144217185

Alberta
Infrastructure

PROJECT

SCHOOL 6: MAHOGANY 7-9
77 MASTERS TERRACE SE, CALGARY, ALBERTA
PLAN 181 0701, BLOCK 79, LOT 11MSR


TITLE

EXTERIOR ELEVATIONS

SEAL	DRAWN BY Author	CHECKED BY Checker	SCALE 1 : 150
	DATE 2026.04.02	SITE ID	BUILDING ID
	PLAN NO 023611	PHASE	DISCIPLINE ARCHITECTURE
	PROJECT ID P-008276	SHEET NO.	120

DOCUMENT CODE

023611 - P-008276 - 120

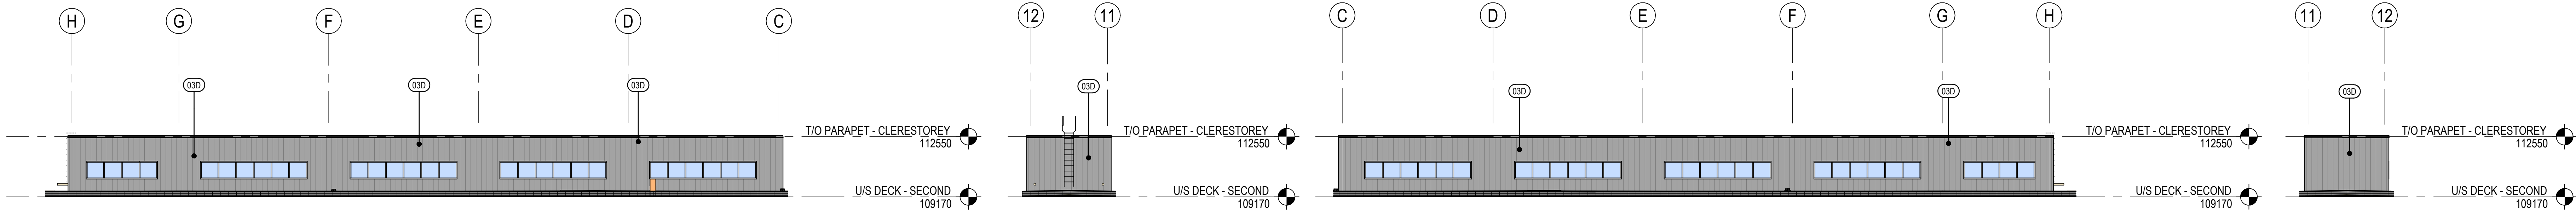


1 CLERESTORY NORTH 1
121 1:150

2 CLERESTORY EAST 1
121 1:150

3 CLERESTORY SOUTH 1
121 1:150

4 CLERESTORY WEST 1
121 1:150

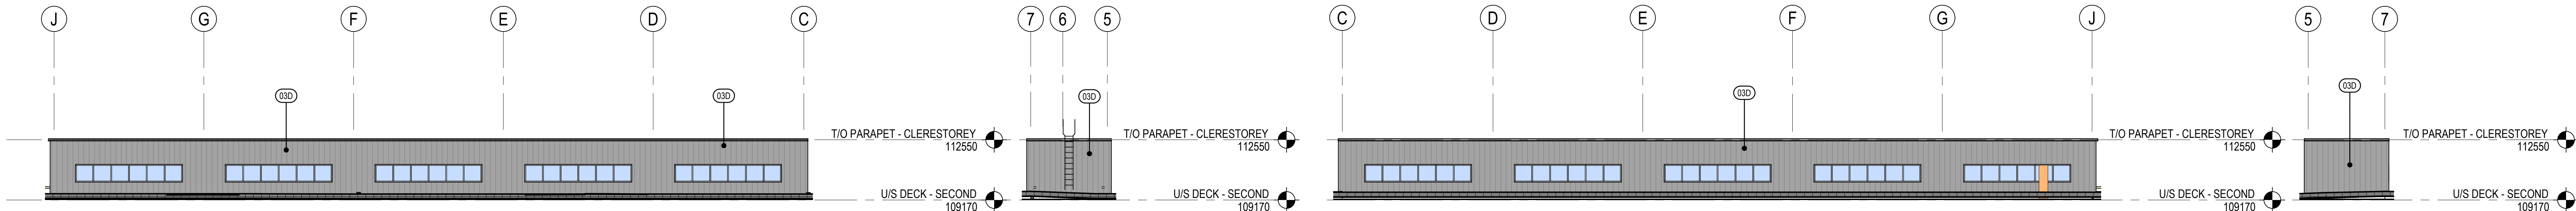


5 CLERESTORY NORTH 2
121 1:150


6 CLERESTORY EAST 2
121 1:150

7 CLERESTORY SOUTH 2
121 1:150


8 CLERESTORY WEST 2
121 1:150

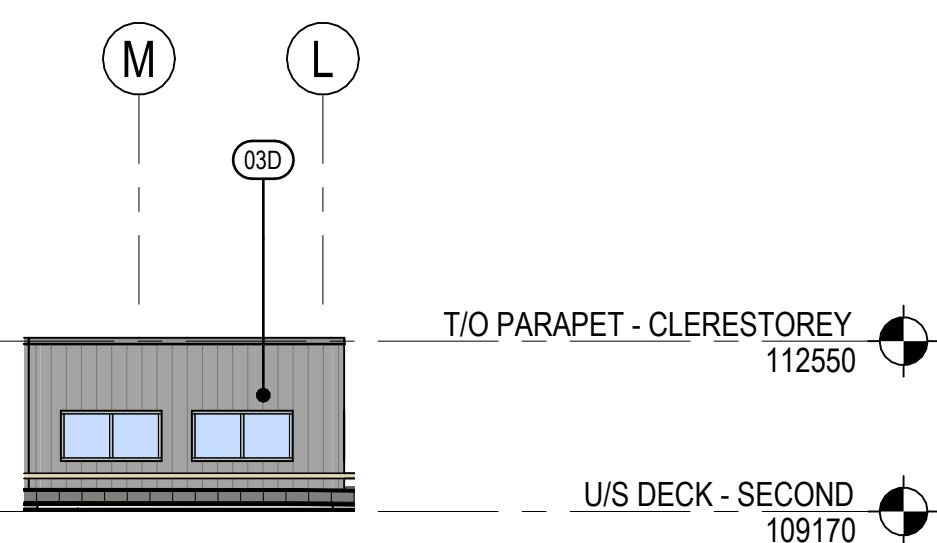


9 CLERESTORY NORTH 3
121 1:150

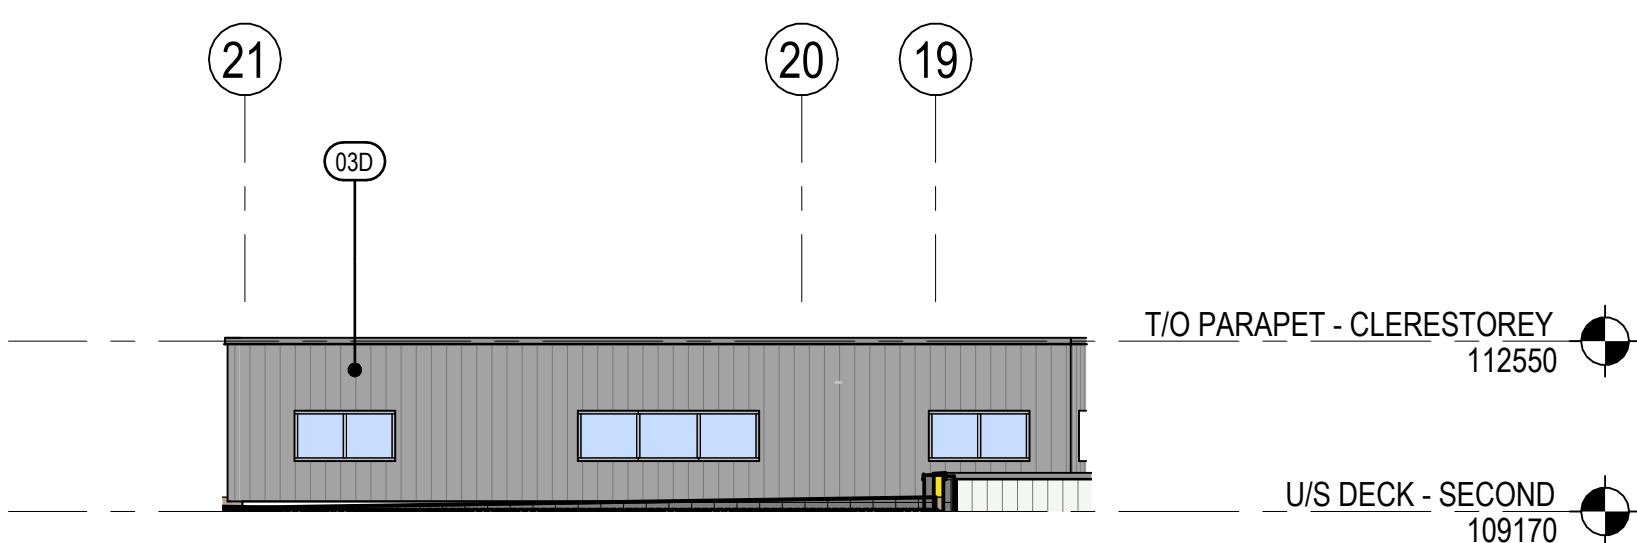

10 CLERESTORY EAST 3
121 1:150

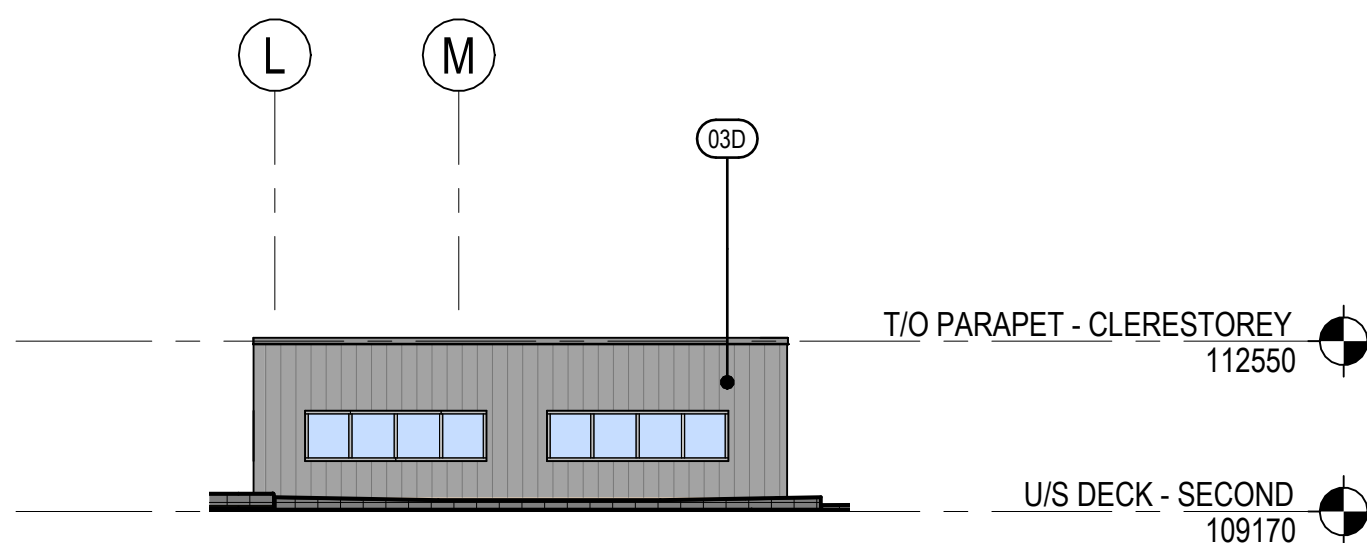

11 CLERESTORY SOUTH 3
121 1:150

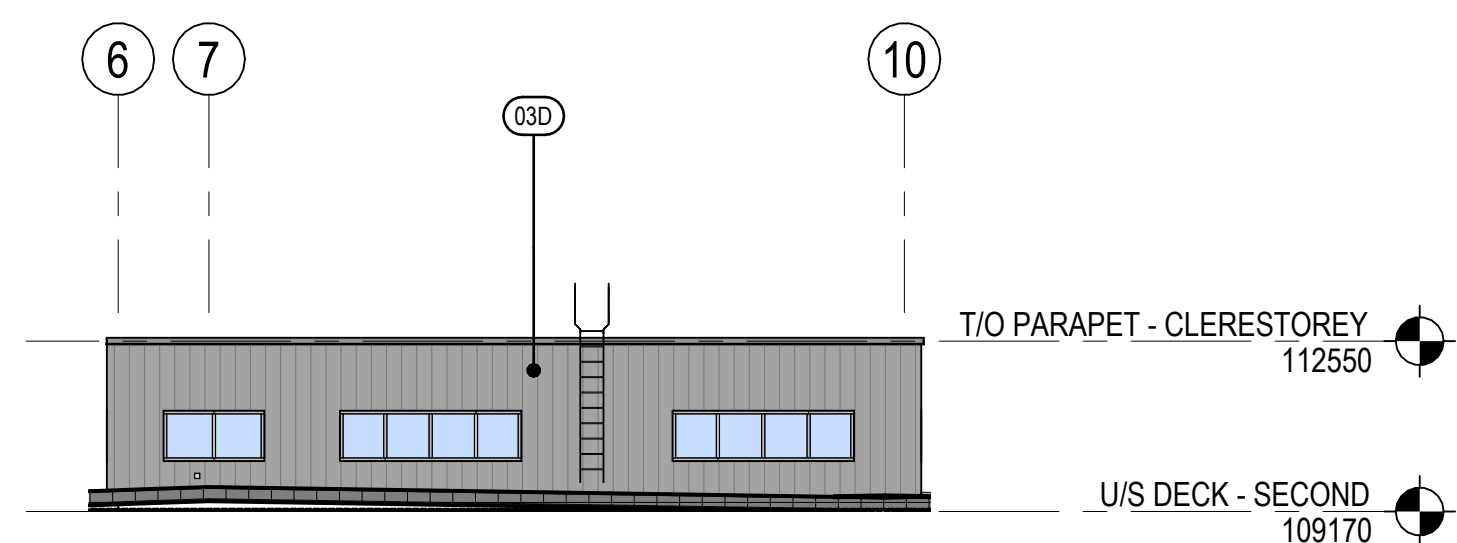

12 CLERESTORY WEST 3
121 1:150

KEY PLAN

NOTES

Keynote Legend	
Key Value	Keynote Text
01G	SMOOTH FACE CONCRETE MASONRY UNIT - PEEL SILVER
03B	PREFINISHED METAL CLADDING - VERTICAL - CAMBRIDGE WHITE
03D	PREFINISHED METAL CLADDING - VERTICAL - CHARCOAL
03E	PREFINISHED METAL CLADDING - VERTICAL - CARBON
03F	PREFINISHED METAL CLADDING - VERTICAL - WARM ROSEWOOD
04	INSULATED HOLLOW METAL DOOR - PAINT FINISH
05	INSULATED HOLLOW METAL DOOR - PAINT FINISH - XXX COLOR
06A	SIGNAGE - "School Name" TO BE IN UPPER AND LOWER CASE, FONT MYRAID PRO, SEMI-BOLD, UPPER CASE LETTERS TO BE 30mm HIGH, 25mm THICK CAST ALUMINUM LETTERING DESIGNATING SCHOOL NAME, NAME SHOWN IS INDICATIVE ONLY, ACTUAL NAME TO BE PROVIDED BY SCHOOL DIVISION, LETTERS TO BE MOUNTED WITH STAINLESS STEEL CONICAL ANCHORS, MOUNT "School Name" ABOVE "Calgary Board of Education", 150mm SPACE BETWEEN ROWS

COPYRIGHT RESERVED
The Contractor shall verify and be responsible for all dimensions. DO NOT scale the drawing. Any error or omissions shall be reported to Stantec without delay. The Copyrights to all designs and drawings are the property of Stantec. Reproduction or use for any purpose other than that authorized by Stantec is forbidden.

2026.04.02	1	ISSUED FOR DEVELOPMENT PERMIT		
DATE	REV.	DESCRIPTION	DRAWN BY	CHECKED BY

CONSULTANT

Stantec
Stantec Architecture Ltd.
200 - 325 25th Street SE
Calgary, Alberta T2A 7H6
Tel: (403) 716 8000 www.stantec.com
Stantec Project No.: 144217185



PROJECT
SCHOOL 6: MAHOGANY 7-9
77 MASTERS TERRACE SE, CALGARY, ALBERTA
PLAN 181 0701, BLOCK 79, LOT 11MSR

TITLE
EXTERIOR ELEVATIONS

SEAL	DRAWN BY Author	CHECKED BY Checker	SCALE 1 : 150
	DATE 2026.04.02	SITE ID	BUILDING ID
	PLAN NO. 023611	PHASE	DISCIPLINE ARCHITECTURE
	PROJECT ID. P-008276	SHEET NO.	121


DOCUMENT CODE
023611 - P-008276 - 121



SOUTHEAST ISOMETRIC VIEW - FRONT OF THE BUILDING



NORTHWEST ISOMETRIC VIEW - REAR SIDE OF THE BUILDING

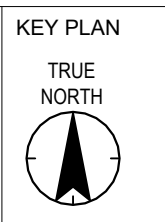

NOTES

COPYRIGHT RESERVED
The Contractor shall verify and be responsible for all dimensions. DO NOT scale the drawing - any errors or omissions shall be reported to Stantec without delay. The Copyrights to all designs and drawings are the property of Stantec. Reproduction or use for any purpose other than that authorized by Stantec is forbidden.

[illegible]

CONSULTANT



200 - 325 25th Street SE
Calgary, Alberta T2A 7H8
Tel: (403) 716 8000 www.stantec.com
Stantec Project No.: 144217185



PROJECT

SCHOOL 6: MAHOGANY 7-9
77 MASTERS TERRACE SE, CALGARY, ALBERTA
PLAN 181 0701, BLOCK 79, LOT 11MSR

TITLE

EXTERIOR ISOMETRIC VIEWS

SEAL	DRAWN BY Author	CHECKED BY Checker	SCALE
	DATE 2026.04.02	DATE ID	BUILDING ID
	PLAN NO. 023611	PHASE	DISCIPLINE ARCHITECTURE
	PROJECT ID: P-008276		SHEET NO. 122

DOCUMENT CODE

023611 - P-008276 - 122



NOTES

© COPYRIGHT RESERVED

The Contractor shall verify and be responsible for all dimensions. DO NOT scale the drawing - any errors or omissions shall be reported to Stantec without delay. The Copyrights to all designs and drawings are the property of Stantec. Reproduction or use for any purpose other than that authorized by Stantec is forbidden.

[illegible]

CONSULTANT



Stantec

Stantec Architecture Ltd.
200 - 325 25th Street SE
Calgary, Alberta T2A 7H8
Tel: (403) 716 8000 www.stantec.ca
Stantec Project No.: 144217185



PROJECT

SCHOOL 6: MAHOGANY 7-9

77 MASTERS TERRACE SE, CALGARY, ALBERTA
PLAN 181 0701, BLOCK 79, LOT 11MSR

TITLE

EXTERIOR RENDERS

SEAL	DRAWN BY Author	CHECKED BY Checker	SCALE
	DATE 2026.04.02	SITE ID	BUILDING ID
	PLAN NO. 023611	PHASE	DISCIPLINE ARCHITECTURE
	PROJECT ID. P-008276		SHEET NO. 180

DOCUMENT CODE
023611 - P-008276 - 180





COPYRIGHT RESERVED
The Contractor shall verify and be responsible for all dimensions. DO NOT scale the drawing - any errors or omissions shall be reported to Stantec without delay. The Copyrights to all designs and drawings are the property of Stantec. Reproduction or use for any purpose other than that authorized by Stantec is forbidden.

[illegible]

2026.04.02	1	ISSUED FOR DEVELOPMENT PERMIT		
DATE	REV.	DESCRIPTION	DRAWN BY	CHECKED BY



Stantec Architecture Ltd.
200 - 325 25th Street SE
Calgary, Alberta T2A 7H8
Tel: (403) 716 8000 www.stantec.ca
Stantec Project No.: 144217185



PROJECT


SCHOOL 6: MAHOGANY 7-9
77 MASTERS TERRACE SE, CALGARY, ALBERTA
PLAN 181 0701, BLOCK 79, LOT 11MSR

TITLE

EXTERIOR RENDERS

SEAL	DRAWN BY Author	CHECKED BY Checker	SCALE
	DATE 2026.04.02	SITE ID	BUILDING ID
	PLAN NO. 023611	PHASE	DISCIPLINE ARCHITECTURE
	PROJECT ID. P-008276		SHEET NO. 182

DOCUMENT CODE
023611 - P-008276 - 182

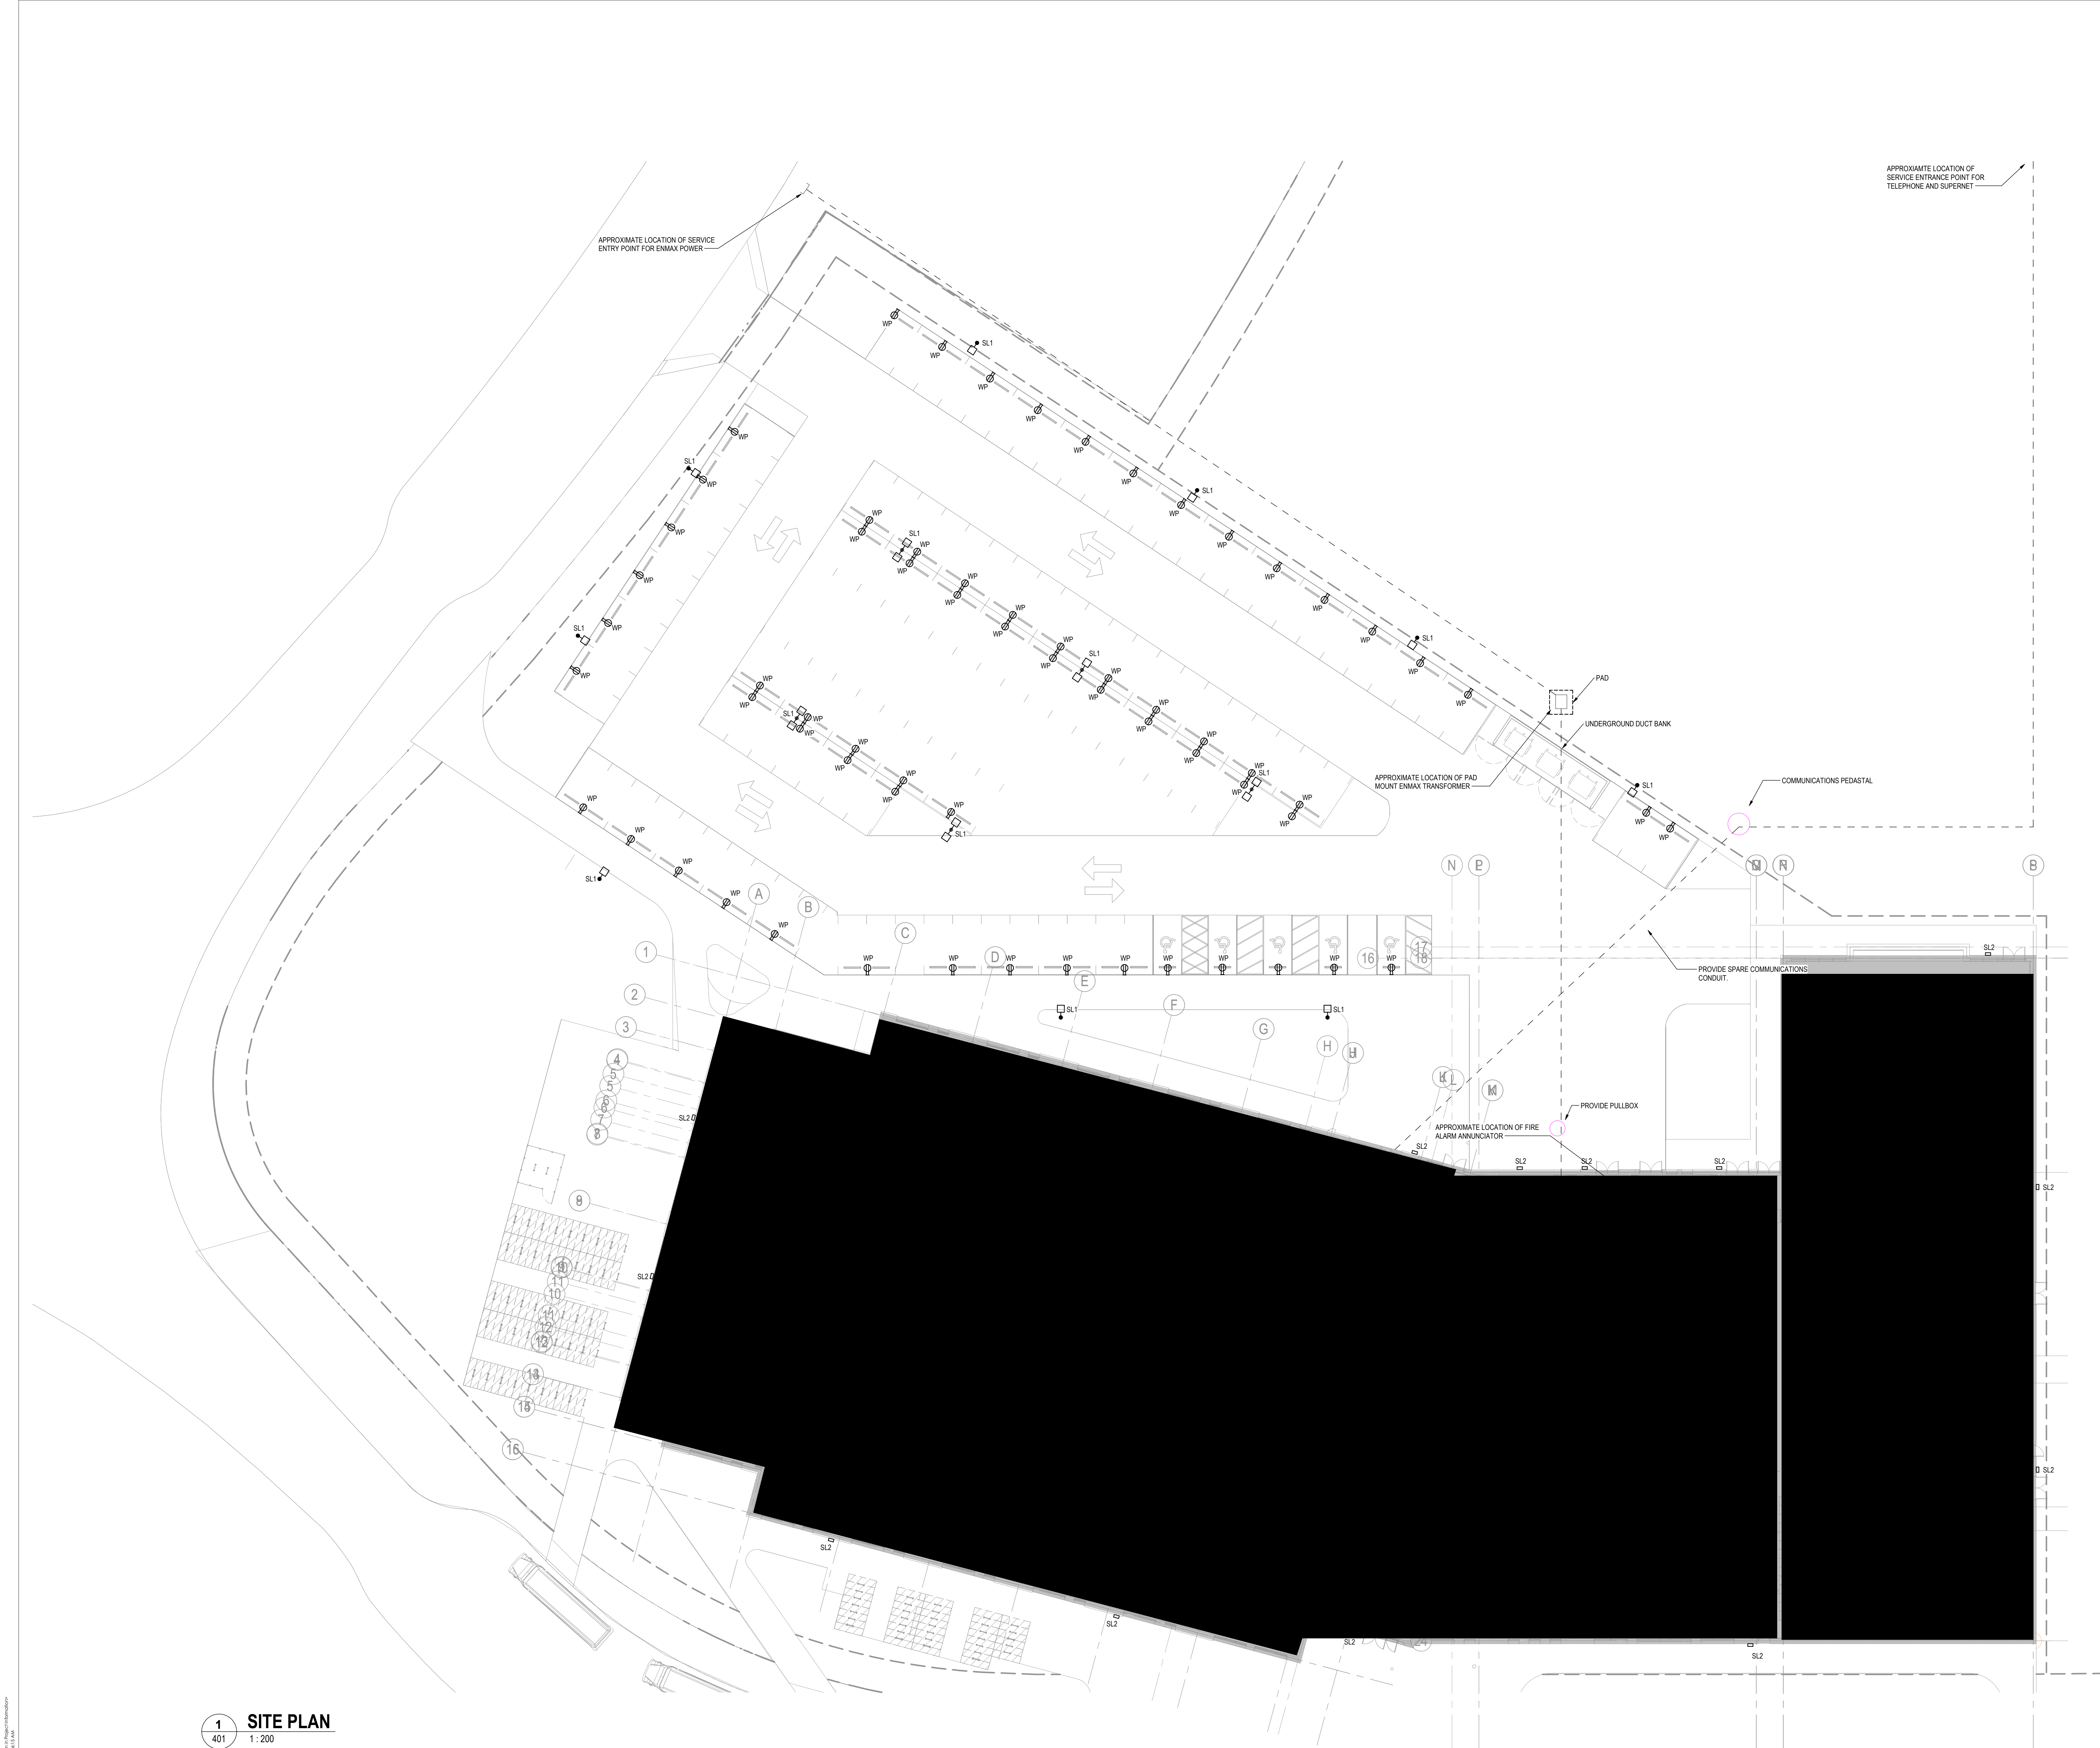

NOTES

SITE GENERAL NOTES

1. PROVIDE BLOCK-HEATER 15A OUTDOOR-RATED RECEPTACLES WITH WEATHERPROOF WHILE-IN-USE COVERS ON A DEDICATED CIRCUIT FOR EACH DUPLEX OUTLET WITH GFI BREAKERS MOUNTED AT 75cm (29") AFO. CIRCUITS TO BE CONTROLLED AND RESTRICTED AS DEFINED IN CEC 22.1.2024 RULE 8-401 FOR PARKING-AREA LOAD MANAGEMENT, WITH RECEPTACLES EQUIPPED WITH AUTOMATIC DUTY-CYCLE CONTROLS OPERATING AT 30% BELOW -15°C AND INCREASING TO 50% BELOW -25°C. RECEPTACLES TO BE DISABLED AT TEMPERATURES ABOVE -15°C.

COPYRIGHT RESERVED
The Contractor shall verify and be responsible for all dimensions. DO NOT scale the drawing - any errors or omissions shall be reported to Stantec without delay. The Copyrights to all designs and drawings are the property of Stantec. Reproduction or use for any purpose other than that authorized by Stantec is forbidden.

2026.05.11	2	RE-ISSUED FOR DEVELOPMENT PERMIT	KJ	NB
2026.04.28	1	ISSUED FOR DESIGN DEVELOPMENT	JA	NB
DATE	REV.	DESCRIPTION	DRAWN BY	CHECKED BY

CONSULTANT

Stantec
Stantec Architecture Ltd.
200 - 325 25th Street SE
Calgary, Alberta T2A 7H8
Tel: (403) 716 8000 www.stantec.com
Stantec Project No.: 144217185

Alberta
Infrastructure

PROJECT

SCHOOL 6: MAHOGANY 7-9
77 MASTERS TERRACE SE, CALGARY, ALBERTA
PLAN 181 0701, BLOCK 79, LOT 11MSR

TITLE

SITE PLAN

SEAL

DRAWN BY

KJ

CHECKED BY

NB

SCALE

As indicated

DATE

2026.03.19

SITE ID

BUILDING ID

PLAN NO.

023611

PHASE

DISCIPLINE

ELECTRICAL

PROJECT ID

P-008276

SHEET NO.

401

DOCUMENT CODE

023611 - P-008276 - 401