



FLOOR AREA

BASEMENT	= 2726.40 SQ. FT.
ATTACHED GARAGE	= 847.44 SQ. FT.
MAIN	= 2744.74 SQ. FT.
TOTAL	= 2744.74 SQ. FT.

LIST OF DRAWINGS	
A-0.0	Cover Page
A-1.0	Foundation Plan
A-1.1	Basement Floor Plan
A-1.2	Main Floor Plan
A-1.3	Roof Plan
A-2.0	Front Elevation A
A-2.1	Front Elevation B
A-2.2	Rear Elevations
A-2.3	Left Elevations
A-2.4	Right Elevations



GENERAL NOTES:

MUNICIPAL ADDRESS:
1927 Briar Crescent N.W.
Calgary, Alberta

PROJECT:
SINGLE DETACHED

PROJECT NUMBER:
134 - 26

STATUS:
DP

LEGAL LAND DISCRPTION:
LOT: BLOCK: PLAN:
1 4 1161 GJ

DO NOT SCALE DRAWINGS.
DRAWINGS ARE TO BE READ IN CONJUNCTION WITH
ALL OTHER APPLICABLE CONSULTANT DRAWINGS
CONTRACTOR IS TO CONFIRM AND COORDINATE ALL
DETAILS WITH SITE CONDITIONS AND OTHER
CONSULTANT DRAWINGS PRIOR TO STARTING
CONSTRUCTION.
JOHN TRINH & ASSOCIATES INC. ASSUMES NO
RESPONSIBILITY, IMPLIED OR DIRECT UNLESS THE
DRAWINGS BEAR THE SEAL AND SIGNATURE OF A
REGISTERED PROFESSIONAL.

NO.	DATE(D/M/Y)	DETAIL	BY
01.	02/04/26	DP PLANS	D.L.
02.	--	--	--
03.	--	--	--
04.	--	--	--
05.	--	--	--
06.	--	--	--

COPYRIGHT:
ALL IDEAS AND DESIGNS REPRESENTED BY THIS
DRAWING ARE OWNED BY JOHN TRINH &
ASSOCIATES INC. AND WERE CREATED FOR USE IN
A SPECIFIED PROJECT.

NONE OF THE IDEAS AND/OR DESIGNS MAY BE
USED BY, OR DISCLOSED TO, ANY OTHER PERSON
OR ORGANIZATION FOR ANY PURPOSE WITHOUT
THE WRITTEN PERMISSION.

ALL WORK MUST COMPLY WITH THE MOST RECENT
EDITION OF THE ALBERTA BUILDING CODE AND ANY
OTHER GOVERNING AUTHORITIES.

ALL FRAMING, ELECTRICAL ROUGH-IN AND
PLUMBING ROUGH-IN NEEDS TO BE CONFIRMED BY
TRADES/CONTRACTOR AND HOME OWNER. ANY
ISSUE NEEDS TO BE NOTIFIED TO THE DESIGNER
TO BE RESOLVED BEFORE PROCEEDING

FLOOR AREAS:	
MAIN FLOOR AREA:	-- SQ. FT.
UPPER FLOOR AREA:	-- SQ. FT.
LOFT FLOOR AREA:	-- SQ. FT.
TOTAL ABOVE GRADE:	-- SQ. FT.
BASEMENT AREA:	-- SQ. FT.
GARAGE AREA:	-- SQ. FT.

DRAWING SET:

SHEET NAME:
Cover Page

DESIGN BY: JT

DRAWN BY: JT

LAST REVISION BY:

PRINTED: 2026-09-21 3:59:26 PM

SCALE:

PAGE:

A-0.0

EXTERIOR FINISHES:

- 1
- ASPHALT SHINGLE ROOF
- 2
- ALUMINUM FASCIA - BLACK
- 3
- ALUMINUM SOFFIT - BLACK
- 4
- STUCCO FINISH - WHITE
- 5
- STONE CLADDING AS SPEC'D
- 6
- SMARTBOARD - PAINTED DARK GREY
- 7
- CONCRETE PARGING
- 8
- CAST-IN-PLACE CONCRETE
- 9
- VERTICAL SIDING - DARK GREY

VENTED SOFFIT NOTES:

- VENTED SOFFIT (FRONT AND BACK)
-VENTED SOFFIT ON SIDES IF ITS CLEAR 1.2m
-NON VENTED SIDES SOFFIT IF WITHIN 1.2m
(SOFFIT ARE PRE-FIN ALUM)



FRONT ELEVATION A
SCALE: 1/4" = 1'-0"



GENERAL NOTES:

MUNICIPAL ADDRESS:

1927 Briar Cresnet N.W.
Calgary, Alberta

PROJECT:

SINGLE DETACHED

PROJECT NUMBER:

134 - 26

STATUS:

DP

LEGAL LAND DISCRIPTION:

LOT: BLOCK: PLAN:
1 4 1161 GJ

DO NOT SCALE DRAWINGS.
DRAWINGS ARE TO BE READ IN CONJUNCTION WITH
ALL OTHER APPLICABLE CONSULTANT DRAWINGS.
CONTRACTOR IS TO CONFIRM AND COORDINATE ALL
DETAILS WITH SITE CONDITIONS AND OTHER
CONSULTANT DRAWINGS PRIOR TO STARTING
CONSTRUCTION.
JOHN TRINH & ASSOCIATES INC. ASSUMES NO
RESPONSIBILITY, IMPLIED OR DIRECT UNLESS THE
DRAWINGS BEAR THE SEAL AND SIGNATURE OF A
REGISTERED PROFESSIONAL.

NO.	DATE(D/M/Y)	DETAIL	BY
01.	02/04/26	DP PLANS	D.L.
02.	--	--	--
03.	--	--	--
04.	--	--	--
05.	--	--	--
06.	--	--	--

COPYRIGHT:
ALL IDEAS AND DESIGNS REPRESENTED BY THIS
DRAWING ARE OWNED BY JOHN TRINH &
ASSOCIATES INC. AND WERE CREATED FOR USE IN
A SPECIFIED PROJECT.

NONE OF THE IDEAS AND/OR DESIGNS MAY BE
USED BY, OR DISCLOSED TO, ANY OTHER PERSON
OR ORGANIZATION FOR ANY PURPOSE WITHOUT
THE WRITTEN PERMISSION.

ALL WORK MUST COMPLY WITH THE MOST RECENT
EDITION OF THE ALBERTA BUILDING CODE AND ANY
OTHER GOVERNING AUTHORITIES.

ALL FRAMING, ELECTRICAL ROUGH-IN AND
PLUMBING ROUGH-IN NEEDS TO BE CONFIRMED BY
TRADES/CONTRACTOR AND HOME OWNER. ANY
ISSUE NEEDS TO BE NOTIFIED TO THE DESIGNER
TO BE RESOLVED BEFORE PROCEEDING

FLOOR AREAS:

MAIN FLOOR AREA: -- SQ.FT.

UPPER FLOOR AREA: -- SQ.FT.

LOFT FLOOR AREA: -- SQ.FT.

TOTAL ABOVE GRADE: -- SQ.FT.

BASEMENT AREA: -- SQ.FT.

GARAGE AREA: -- SQ.FT.

DRAWING SET:

SHEET NAME:

Front Elevation A

DESIGN BY: JT

DRAWN BY: JT

LAST REVISION BY:

PRINTED: 2026-09-21 3:59:34 PM

SCALE: 1/4" = 1'-0"


PAGE: A-2.0

EXTERIOR FINISHES:

- 1 ASPHALT SHINGLE ROOF
- 2 ALUMINUM FASCIA - BLACK
- 3 ALUMINUM SOFFIT - BLACK
- 4 STUCCO FINISH - WHITE
- 5 STONE CLADDING AS SPEC'D
- 6 SMARTBOARD - PAINTED DARK GREY
- 7 CONCRETE PARGING
- 8 CAST-IN-PLACE CONCRETE
- 9 VERTICAL SIDING - DARK GREY



VENTED SOFFIT NOTES:
-VENTED SOFFIT (FRONT AND BACK)
-VENTED SOFFIT ON SIDES IF ITS CLEAR 1.2m
-NON VENTED SIDES SOFFIT IF WITHIN 1.2m
(SOFFIT ARE PRE-FIN ALUM)

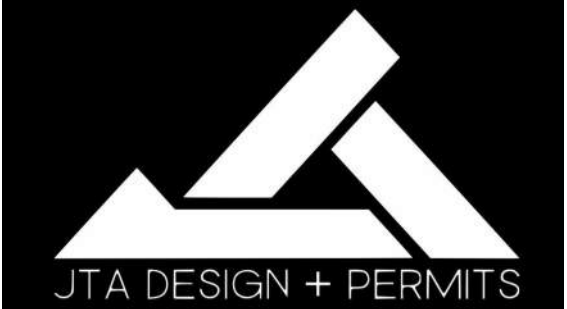

GENERAL NOTES:

MUNICIPAL ADDRESS:

1927 Briar Crescent N.W.
Calgary, Alberta

PROJECT:

SINGLE DETACHED

PROJECT NUMBER:

134 - 26

STATUS:

DP

LEGAL LAND DISCRPTION:

LOT: BLOCK: PLAN:
1 4 1161 GJ

DO NOT SCALE DRAWINGS.
DRAWINGS ARE TO BE READ IN CONJUNCTION WITH
ALL OTHER APPLICABLE CONSULTANT DRAWINGS.
CONTRACTOR IS TO CONFIRM AND COORDINATE ALL
DETAILS WITH SITE CONDITIONS AND OTHER
CONSULTANT DRAWINGS PRIOR TO STARTING
CONSTRUCTION.
JOHN TRINH & ASSOCIATES INC. ASSUMES NO
RESPONSIBILITY, IMPLIED OR DIRECT UNLESS THE
DRAWINGS BEAR THE SEAL AND SIGNATURE OF A
REGISTERED PROFESSIONAL.

NO.	DATE(D/M/Y)	DETAIL	BY
01.	02/04/26	DP PLANS	D.L.
02.	--	--	--
03.	--	--	--
04.	--	--	--
05.	--	--	--
06.	--	--	--

COPYRIGHT:
ALL IDEAS AND DESIGNS REPRESENTED BY THIS
DRAWING ARE OWNED BY JOHN TRINH &
ASSOCIATES INC. AND WERE CREATED FOR USE IN
A SPECIFIED PROJECT.

NONE OF THE IDEAS AND/OR DESIGNS MAY BE
USED BY, OR DISCLOSED TO, ANY OTHER PERSON
OR ORGANIZATION FOR ANY PURPOSE WITHOUT
THE WRITTEN PERMISSION.

ALL WORK MUST COMPLY WITH THE MOST RECENT
EDITION OF THE ALBERTA BUILDING CODE AND ANY
OTHER GOVERNING AUTHORITIES.

ALL FRAMING, ELECTRICAL ROUGH-IN AND
PLUMBING ROUGH-IN NEEDS TO BE CONFIRMED BY
TRADES/CONTRACTOR AND HOME OWNER. ANY
ISSUE NEEDS TO BE NOTIFIED TO THE DESIGNER
TO BE RESOLVED BEFORE PROCEEDING

FLOOR AREAS:

MAIN FLOOR AREA:	-- SQ.FT.
UPPER FLOOR AREA:	-- SQ.FT.
LOFT FLOOR AREA:	-- SQ.FT.
TOTAL ABOVE GRADE:	-- SQ.FT.
BASEMENT AREA:	-- SQ.FT.
GARAGE AREA:	-- SQ.FT.

DRAWING SET:

SHEET NAME:

Front Elevation B

DESIGN BY:

JT

DRAWN BY:

JT

LAST REVISION BY:

PRINTED:

2026-09-21 3:59:35 PM

SCALE:

1/4" = 1'-0"

PAGE:

A-2.1

FRONT ELEVATION B

SCALE: 1/4" = 1'-0"

FRONT GARAGE
ELEVATION

SCALE: 1/4" = 1'-0"

LEFT ELEVATION B

SCALE: 1/4" = 1'-0"

EXTERIOR FINISHES:


- 1
- ASPHALT SHINGLE ROOF
- 2
- ALUMINUM FASCIA - BLACK
- 3
- ALUMINUM SOFFIT - BLACK
- 4
- STUCCO FINISH - WHITE
- 5
- STONE CLADDING AS SPEC'D
- 6
- SMARTBOARD - PAINTED DARK GREY
- 7
- CONCRETE PARGING
- 8
- CAST-IN-PLACE CONCRETE
- 9
- VERTICAL SIDING - DARK GREY

VENTED SOFFIT NOTES:

- VENTED SOFFIT (FRONT AND BACK)
-VENTED SOFFIT ON SIDES IF ITS CLEAR 1.2m
-NON VENTED SIDES SOFFIT IF WITHIN 1.2m
(SOFFIT ARE PRE-FIN ALUM)



REAR ELEVATION
SCALE: 1/4" = 1'-0"

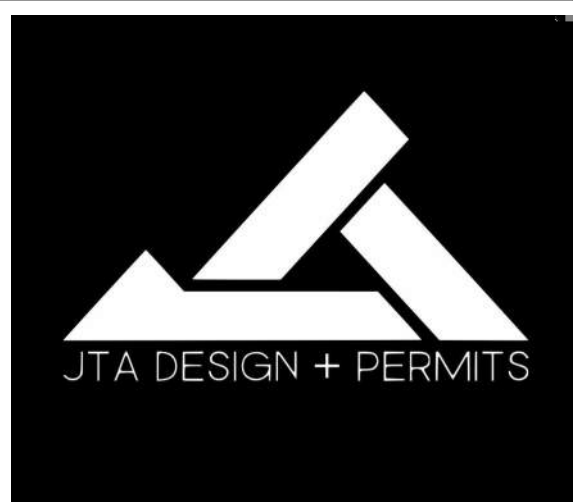

GENERAL NOTES:

MUNICIPAL ADDRESS:

1927 Briar Cresent N.W.
Calgary, Alberta

PROJECT:

SINGLE DETACHED

PROJECT NUMBER:

134 - 26

STATUS:

DP

LEGAL LAND DISCRPTION:

LOT: BLOCK: PLAN:
1 4 1161 GJ

DO NOT SCALE DRAWINGS.
DRAWINGS ARE TO BE READ IN CONJUNCTION WITH
ALL OTHER APPLICABLE CONSULTANT DRAWINGS
CONTRACTOR IS TO CONFIRM AND COORDINATE ALL
DETAILS WITH SITE CONDITIONS AND OTHER
CONSULTANT DRAWINGS PRIOR TO STARTING
CONSTRUCTION.
JOHN TRINH & ASSOCIATES INC. ASSUMES NO
RESPONSIBILITY, IMPLIED OR DIRECT UNLESS THE
DRAWINGS BEAR THE SEAL AND SIGNATURE OF A
REGISTERED PROFESSIONAL.

NO.	DATE(D/M/Y)	DETAIL	BY
01.	02/04/26	DP PLANS	D.L.
02.	--	--	--
03.	--	--	--
04.	--	--	--
05.	--	--	--
06.	--	--	--

COPYRIGHT:
ALL IDEAS AND DESIGNS REPRESENTED BY THIS
DRAWING ARE OWNED BY JOHN TRINH &
ASSOCIATES INC. AND WERE CREATED FOR USE IN
A SPECIFIED PROJECT.

NONE OF THE IDEAS AND/OR DESIGNS MAY BE
USED BY, OR DISCLOSED TO, ANY OTHER PERSON
OR ORGANIZATION FOR ANY PURPOSE WITHOUT
THE WRITTEN PERMISSION.

ALL WORK MUST COMPLY WITH THE MOST RECENT
EDITION OF THE ALBERTA BUILDING CODE AND ANY
OTHER GOVERNING AUTHORITIES.

ALL FRAMING, ELECTRICAL ROUGH-IN AND
PLUMBING ROUGH-IN NEEDS TO BE CONFIRMED BY
TRADES/CONTRACTOR AND HOME OWNER. ANY
ISSUE NEEDS TO BE NOTIFIED TO THE DESIGNER
TO BE RESOLVED BEFORE PROCEEDING

FLOOR AREAS:

MAIN FLOOR AREA: -- SQ.FT.

UPPER FLOOR AREA: -- SQ.FT.

LOFT FLOOR AREA: -- SQ.FT.

TOTAL ABOVE GRADE: -- SQ.FT.

BASEMENT AREA: -- SQ.FT.

GARAGE AREA: -- SQ.FT.

DRAWING SET:

SHEET NAME:

Rear Elevations

DESIGN BY: JT

DRAWN BY: JT

LAST REVISION BY:

PRINTED: 2026-09-21 3:59:36 PM

SCALE: 1/4" = 1'-0"

PAGE: A-2.2

EXTERIOR FINISHES:

- 1
- ASPHALT SHINGLE ROOF
- 2
- ALUMINUM FASCIA - BLACK
- 3
- ALUMINUM SOFFIT - BLACK
- 4
- STUCCO FINISH - WHITE
- 5
- STONE CLADDING AS SPEC'D
- 6
- SMARTBOARD - PAINTED DARK GREY
- 7
- CONCRETE PARGING
- 8
- CAST-IN-PLACE CONCRETE
- 9
- VERTICAL SIDING - DARK GREY

VENTED SOFFIT NOTES:

-VENTED SOFFIT (FRONT AND BACK)
-VENTED SOFFIT ON SIDES IF ITS CLEAR 1.2m
-NON VENTED SIDES SOFFIT IF WITHIN 1.2m
(SOFFIT ARE PRE-FIN ALUM)




WINDOW CALCULATION:

WALL AREA = 1300.67 SQ. FT.
WINDOW AREA = 30.92 SQ. FT.
TOTAL: 30.92 / 1300.67 = 2.38%

LEFT ELEVATION A

SCALE: 1/4" = 1'-0"

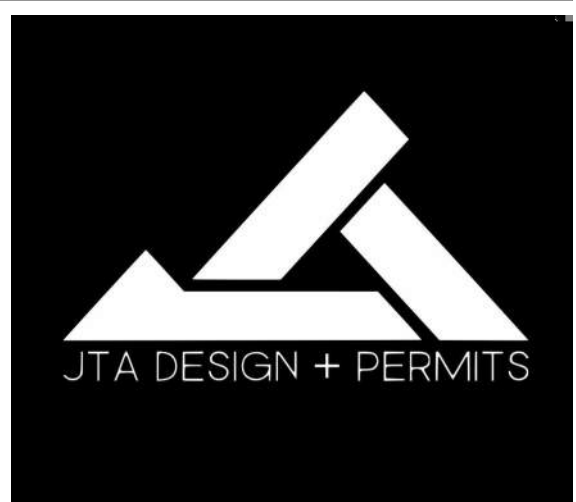

GENERAL NOTES:

MUNICIPAL ADDRESS:

1927 Briar Cresent N.W.
Calgary, Alberta

PROJECT:

SINGLE DETACHED

PROJECT NUMBER:

134 - 26

STATUS:

DP

LEGAL LAND DISCRPTION:

LOT: BLOCK: PLAN:
1 4 1161 GJ

DO NOT SCALE DRAWINGS.
DRAWINGS ARE TO BE READ IN CONJUNCTION WITH
ALL OTHER APPLICABLE CONSULTANT DRAWINGS.
CONTRACTOR IS TO CONFIRM AND COORDINATE ALL
DETAILS WITH SITE CONDITIONS AND OTHER
CONSULTANT DRAWINGS PRIOR TO STARTING
CONSTRUCTION.
JOHN TRINH & ASSOCIATES INC. ASSUMES NO
RESPONSIBILITY, IMPLIED OR DIRECT UNLESS THE
DRAWINGS BEAR THE SEAL AND SIGNATURE OF A
REGISTERED PROFESSIONAL.

NO.	DATE(D/M/Y)	DETAIL	BY
01.	02/04/26	DP PLANS	D.L.
02.	--	--	--
03.	--	--	--
04.	--	--	--
05.	--	--	--
06.	--	--	--

COPYRIGHT:
ALL IDEAS AND DESIGNS REPRESENTED BY THIS
DRAWING ARE OWNED BY JOHN TRINH &
ASSOCIATES INC. AND WERE CREATED FOR USE IN
A SPECIFIED PROJECT.

NONE OF THE IDEAS AND/OR DESIGNS MAY BE
USED BY, OR DISCLOSED TO, ANY OTHER PERSON
OR ORGANIZATION FOR ANY PURPOSE WITHOUT
THE WRITTEN PERMISSION.

ALL WORK MUST COMPLY WITH THE MOST RECENT
EDITION OF THE ALBERTA BUILDING CODE AND ANY
OTHER GOVERNING AUTHORITIES.

ALL FRAMING, ELECTRICAL ROUGH-IN AND
PLUMBING ROUGH-IN NEEDS TO BE CONFIRMED BY
TRADES/CONTRACTOR AND HOME OWNER. ANY
ISSUE NEEDS TO BE NOTIFIED TO THE DESIGNER
TO BE RESOLVED BEFORE PROCEEDING

FLOOR AREAS:

MAIN FLOOR AREA: -- SQ.FT.

UPPER FLOOR AREA: -- SQ.FT.

LOFT FLOOR AREA: -- SQ.FT.

TOTAL ABOVE GRADE: -- SQ.FT.

BASEMENT AREA: -- SQ.FT.

GARAGE AREA: -- SQ.FT.

DRAWING SET:

SHEET NAME:

Left Elevations

DESIGN BY: JT

DRAWN BY: JT

LAST REVISION BY:

PRINTED: 2026-09-21 3:59:38 PM

SCALE: 1/4" = 1'-0"


PAGE: A-2.3

EXTERIOR FINISHES:

- 1
- ASPHALT SHINGLE ROOF
- 2
- ALUMINUM FASCIA - BLACK
- 3
- ALUMINUM SOFFIT - BLACK
- 4
- STUCCO FINISH - WHITE
- 5
- STONE CLADDING AS SPEC'D
- 6
- SMARTBOARD - PAINTED DARK GREY
- 7
- CONCRETE PARGING
- 8
- CAST-IN-PLACE CONCRETE
- 9
- VERTICAL SIDING - DARK GREY

VENTED SOFFIT NOTES:

- VENTED SOFFIT (FRONT AND BACK)
-VENTED SOFFIT ON SIDES IF ITS CLEAR 1.2m
-NON VENTED SIDES SOFFIT IF WITHIN 1.2m
(SOFFIT ARE PRE-FIN ALUM)

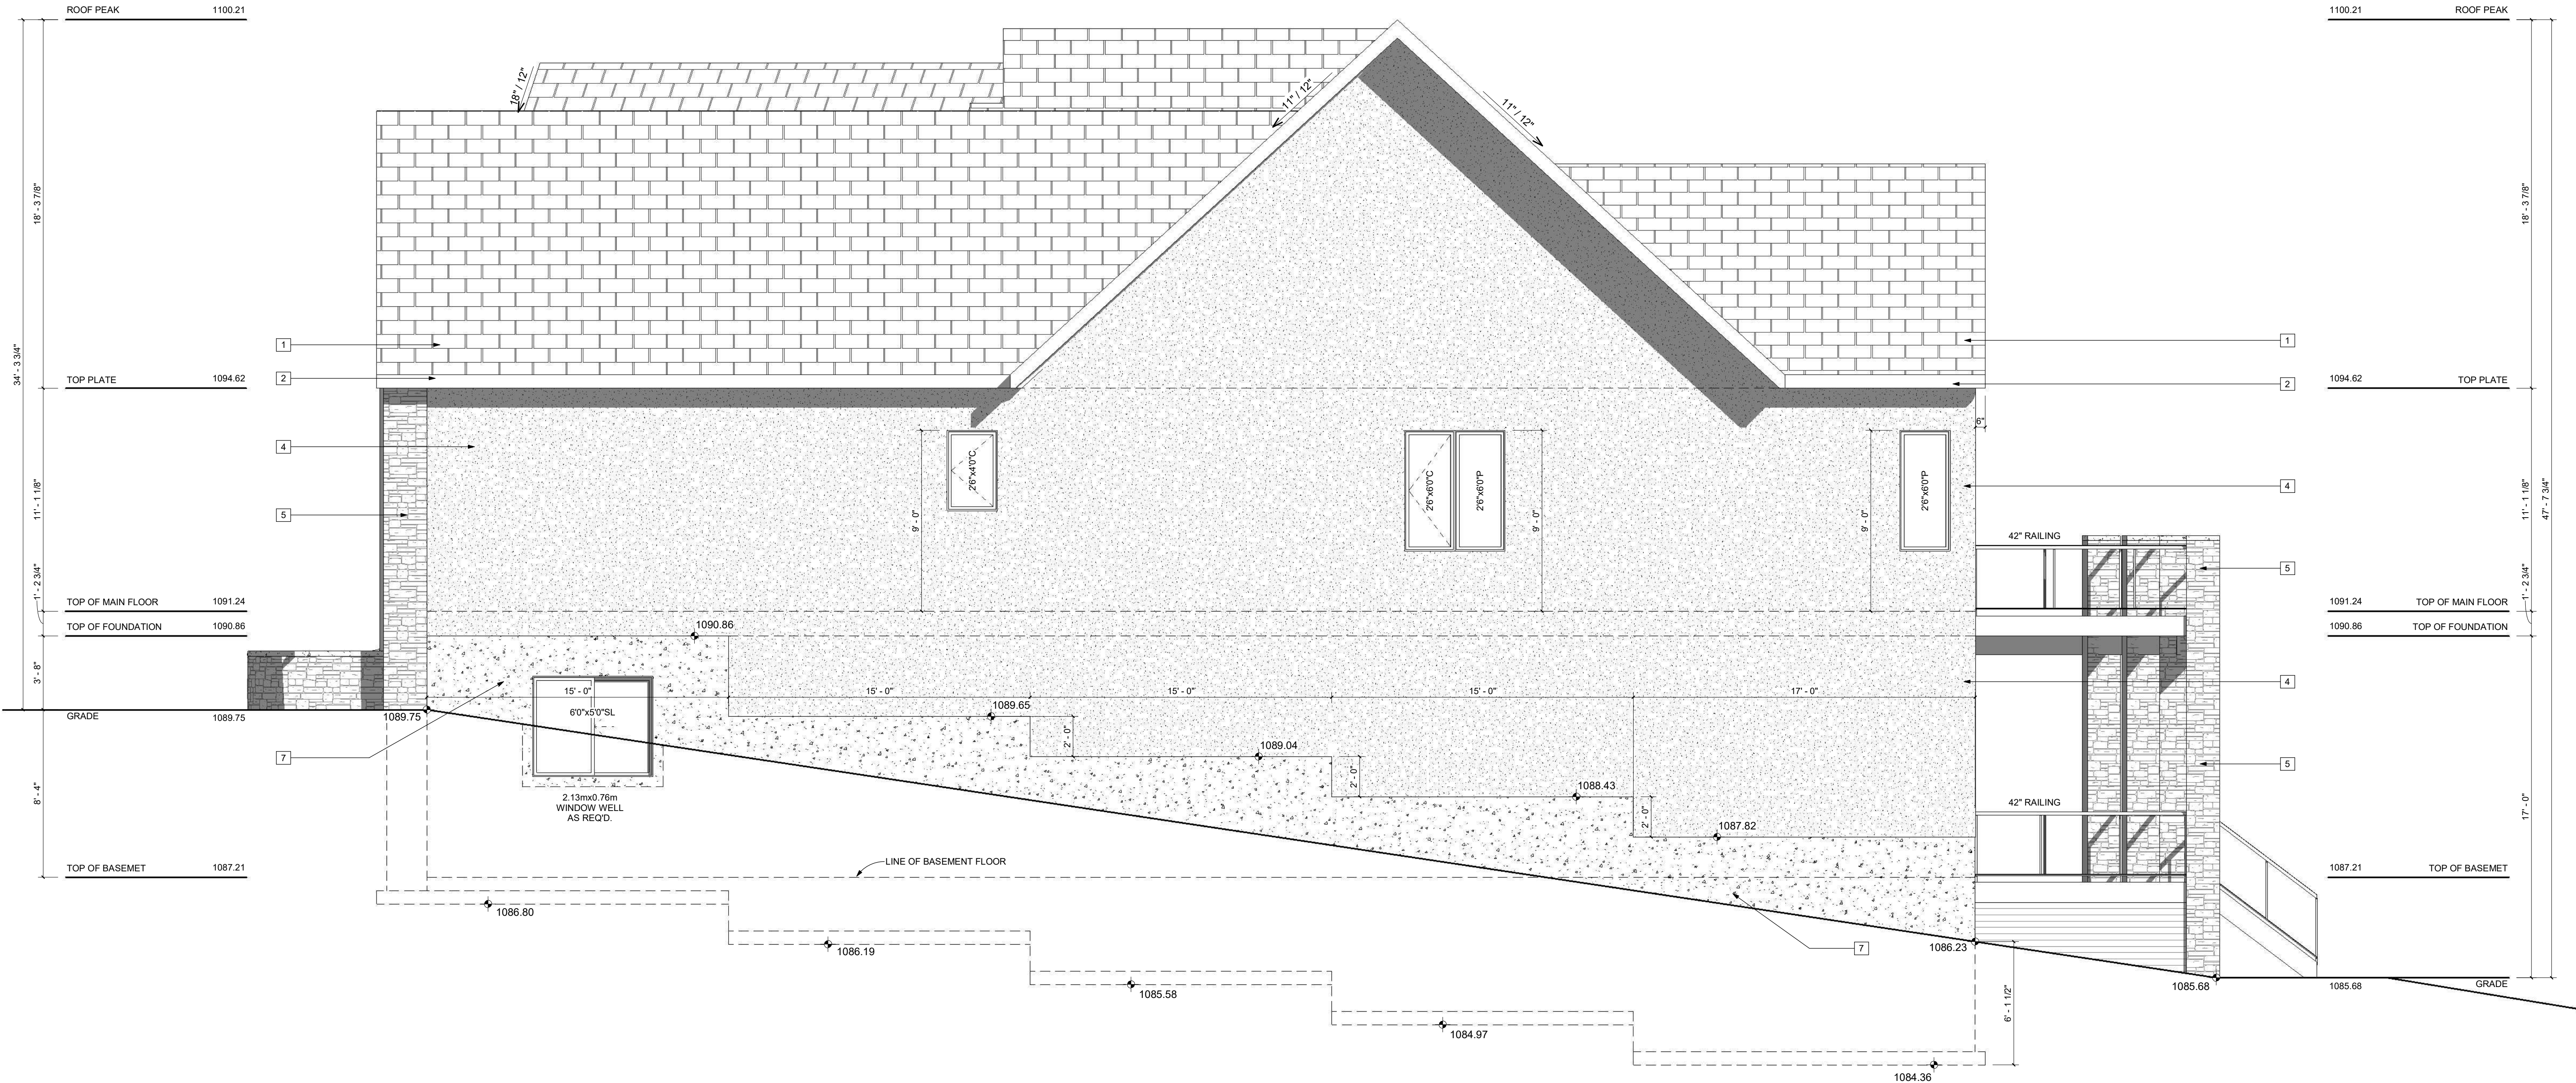

WINDOW CALCULATION:

@1.20m LIMITING DISTANCE

WALL AREA = 1675.82 SQ. FT.

WINDOW AREA = 75.10 SQ. FT.

TOTAL: 75.10 / 1675.82 = 4.48%

RIGHT ELEVATION

SCALE: 1/4" = 1'-0"



GENERAL NOTES:

MUNICIPAL ADDRESS:

1927 Briar Crescent N.W.
Calgary, Alberta

PROJECT:

SINGLE DETACHED

PROJECT NUMBER:

134 - 26

STATUS:

DP

LEGAL LAND DESCRIPTION:

LOT: 1 BLOCK: 4 PLAN: 1161 GJ

DO NOT SCALE DRAWINGS.
DRAWINGS ARE TO BE READ IN CONJUNCTION WITH ALL OTHER APPLICABLE CONSULTANT DRAWINGS. CONTRACTOR IS TO CONFIRM AND COORDINATE ALL DETAILS WITH SITE CONDITIONS AND OTHER CONSULTANT DRAWINGS PRIOR TO STARTING CONSTRUCTION.
JOHN TRINH & ASSOCIATES INC. ASSUMES NO RESPONSIBILITY, IMPLIED OR DIRECT UNLESS THE DRAWINGS BEAR THE SEAL AND SIGNATURE OF A REGISTERED PROFESSIONAL.

NO.	DATE(D/M/Y)	DETAIL	BY
01.	02/04/26	DP PLANS	D.L.
02.	--	--	--
03.	--	--	--
04.	--	--	--
05.	--	--	--
06.	--	--	--

COPYRIGHT:
ALL IDEAS AND DESIGNS REPRESENTED BY THIS DRAWING ARE OWNED BY JOHN TRINH & ASSOCIATES INC. AND WERE CREATED FOR USE IN A SPECIFIED PROJECT.

NONE OF THE IDEAS AND/OR DESIGNS MAY BE USED BY, OR DISCLOSED TO, ANY OTHER PERSON OR ORGANIZATION FOR ANY PURPOSE WITHOUT THE WRITTEN PERMISSION.

ALL WORK MUST COMPLY WITH THE MOST RECENT EDITION OF THE ALBERTA BUILDING CODE AND ANY OTHER GOVERNING AUTHORITIES.

ALL FRAMING, ELECTRICAL ROUGH-IN AND PLUMBING ROUGH-IN NEEDS TO BE CONFIRMED BY TRADES/CONTRACTOR AND HOME OWNER. ANY ISSUE NEEDS TO BE NOTIFIED TO THE DESIGNER TO BE RESOLVED BEFORE PROCEEDING

FLOOR AREAS:

MAIN FLOOR AREA: -- SQ.FT.

UPPER FLOOR AREA: -- SQ.FT.

LOFT FLOOR AREA: -- SQ.FT.

TOTAL ABOVE GRADE: -- SQ.FT.

BASEMENT AREA: -- SQ.FT.

GARAGE AREA: -- SQ.FT.

DRAWING SET:

SHEET NAME:

Right Elevations

DESIGN BY: JT

DRAWN BY: JT


LAST REVISION BY:

PRINTED: 2026-09-21 3:59:39 PM

SCALE: 1/4" = 1'-0"

PAGE:

A-2.4

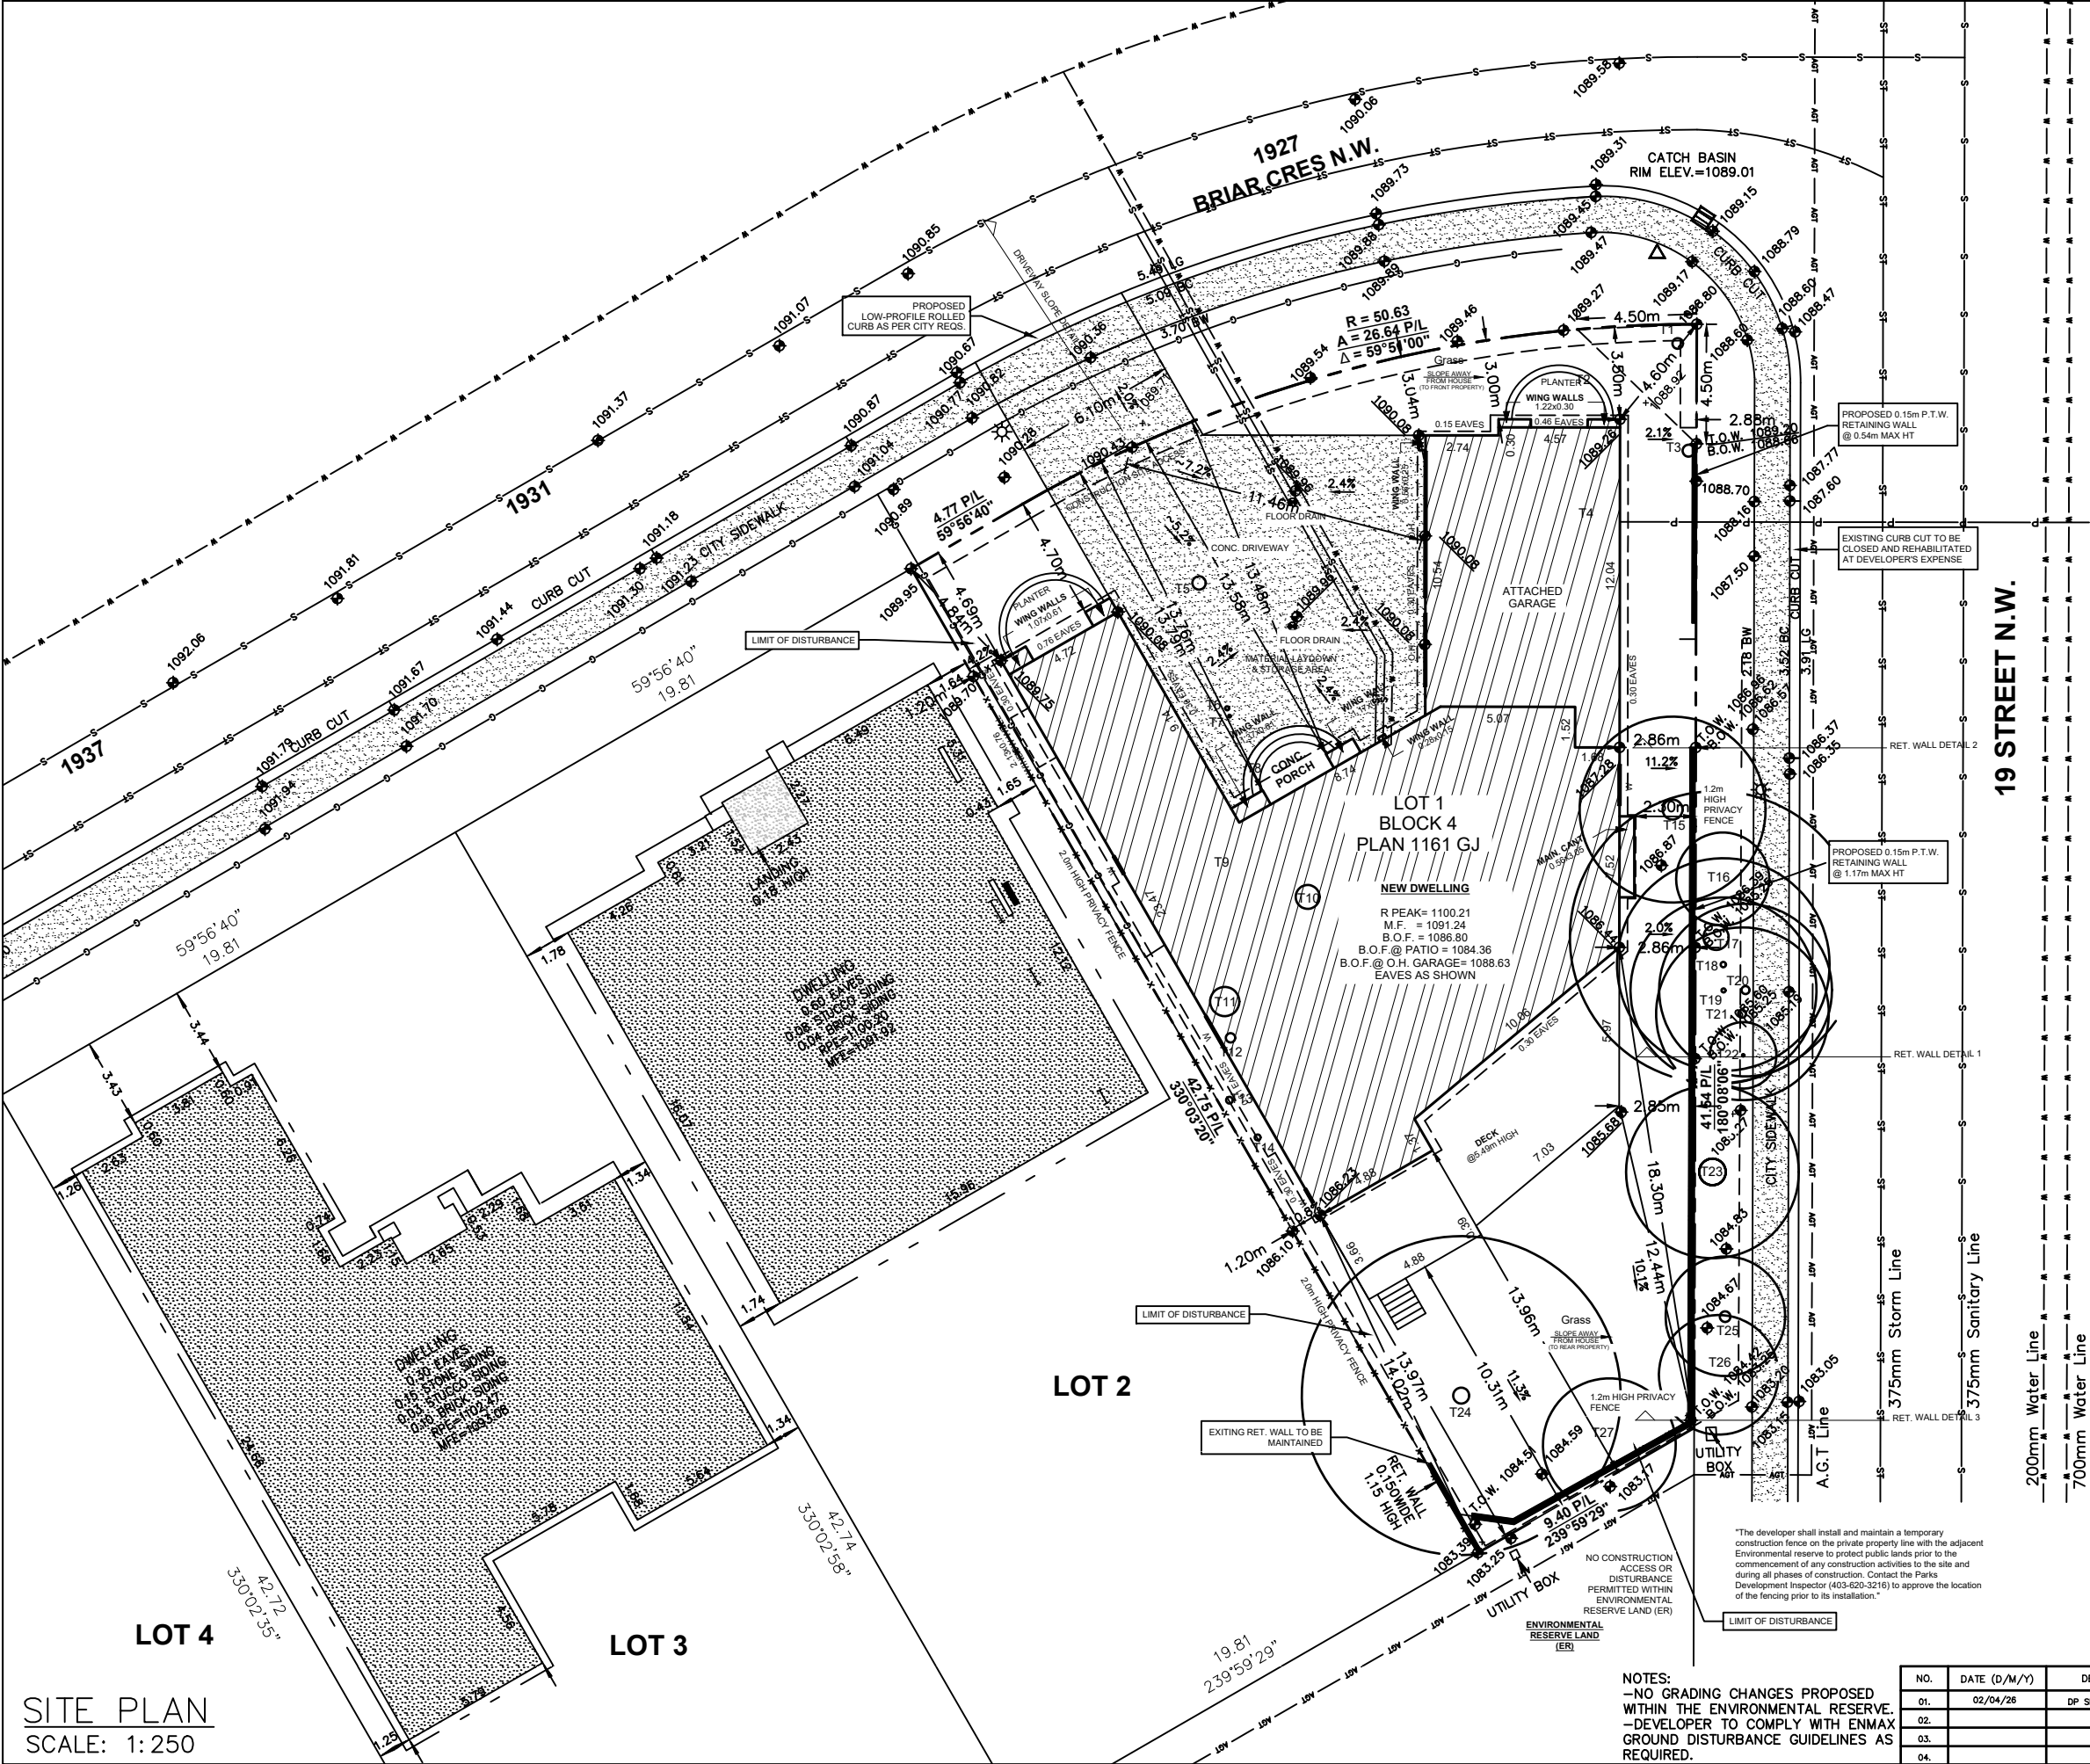

SITE PLAN

LEGEND

ELEVATIONS ARE SHOWN THUS: = 1000.00 METRES. (GEODETIC)
DISTANCES ARE IN METRES AND DECIMALS THEREOF.
ELEVATIONS ARE REFERRED TO GEODETIC DATUM
AND ARE DERIVED FROM ASCMS 140368
ASCM 140368 IS HELD FOR HORIZONTAL AND VERTICAL POSITIONING.
WINDOWS AND DOORS ARE DESCRIBED AS WIDTH x HEIGHT.
THE FOLLOWING ABBREVIATIONS MAY APPEAR ON THIS PLAN:

- denotes Calculation points
- denotes Water Valve
- denotes Gas Valve
- denotes Manhole
- denotes Tree
- denotes Power Pole
- denotes Sign
- denotes Light Standard
- X--- denotes Fence
- S--- denotes Sanitary Line
- ST--- denotes Storm Line
- W--- denotes Water Line
- G--- denotes Gas Line
- E--- denotes Electrical Line
- A.G.T--- denotes A.G.T Line
- denotes Utility Right of Way Line
- denotes Property Line
- denotes Door
- denotes Main Floor Windows
- denotes Second Floor Windows
- denotes Basement Floor Windows
- denotes Shed Hatch
- denotes Detached Garage Hatch
- denotes Main Building Hatch
- denotes Concrete and Asphalt Hatch
- denotes Wood Hatch

'Cant.' denotes Cantilevers
'Enc.' denotes Encroach(es)
'BW' denotes Back of Walkway
'BOW' denotes Bottom of Wall
'Conc.' denotes Concrete
'Ret.' denotes Retaining
'BC' denotes Back of Curb
'TOW' denotes Top of Wall

Disclaimer
The gas line information shown on this sheet is compiled from records maintained by ATCO GAS NO warrantee or guarantee is given as to the accuracy or completeness of those records. service lines, water lines, storm, sanitary, electrical and cable as shown are schematic representation only, and do not indicate the actual location or length of the service line. Dial-before-you-dig services should be utilized before commencement of any excavation or construction.

LAND USE: R-C1 Residential

SCALE 1:200

LEGAL DESCRIPTION:

Lot 1
Block 4
Plan 1161 GJ

MUNICIPAL ADDRESS:

1927 - BRIAR CRES N.W.
Calgary, Alberta

LOT COVERAGE DETAIL:
(SINGLE LOT AND HOUSE)

LOT SIZE: 861.171 SQ M
HOUSE + GARAGE: 332.021 SQ M
COVERED PORCH: 0.000 SQ M
CANT.: 1.703 SQ M
WING WALL: 3.777 SQ M


TOTAL: 337.501/861.171
= 39.19%

NOTES:
-NO GRADING CHANGES PROPOSED
WITHIN THE ENVIRONMENTAL RESERVE.
-DEVELOPER TO COMPLY WITH ENMAX
GROUND DISTURBANCE GUIDELINES AS
REQUIRED.


NO.	DATE (D/M/Y)	DETAIL	BY	PROJECT NAME AND ADDRESS:	PROJECT:	SCALE:
01.	02/04/26	DP SITEPLAN	D.L.	4112 16A STREET SW Calgary, Alberta	SINGLE DETACHED HOUSE	1: 200
02.				Lot 1 Block 4 Plan 1161 GJ	DATE:	DIVISION NUMBER:
03.					APR 02, 2026	S 01
04.						

STREETSCAPE
SCALE: 1:200


19 STREET N.W.

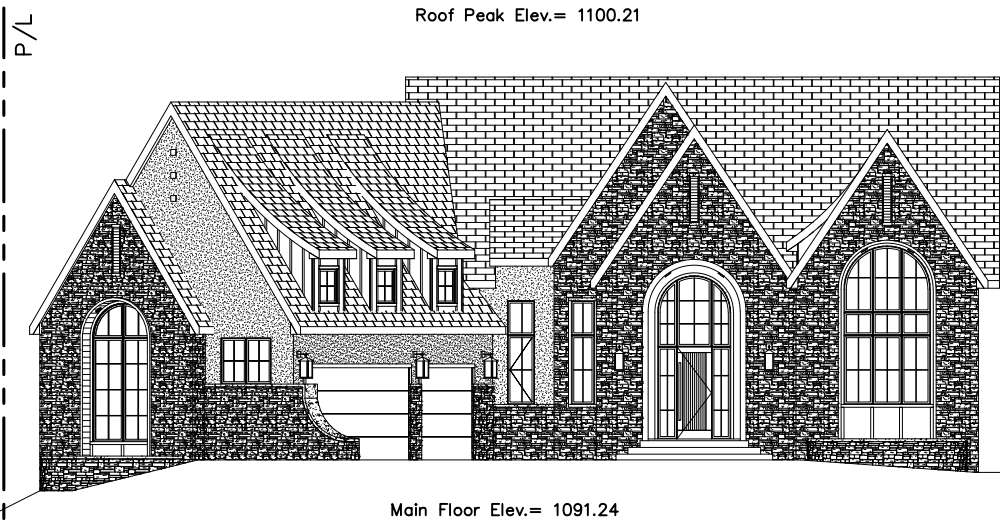

1927 BRIAR CRES N.W.
(LOT 1, BLOCK 4, PLAN 1161 GJ)
FACING BRIAR CRES N.W.

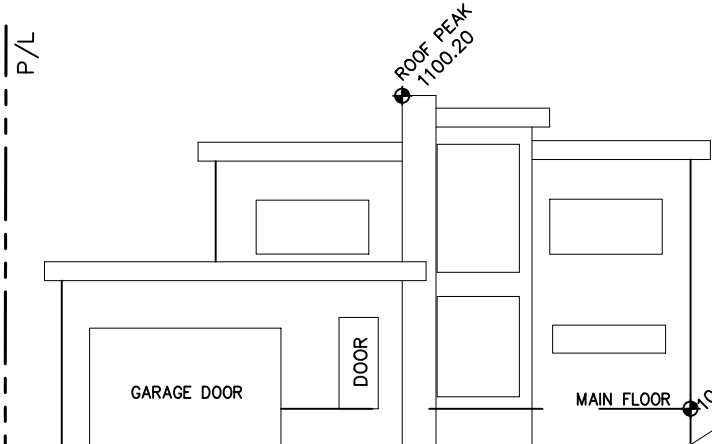

1931 BRIAR CRES N.W.
(LOT 2, BLOCK 4, PLAN 1161 GJ)
FACING BRIAR CRES N.W.

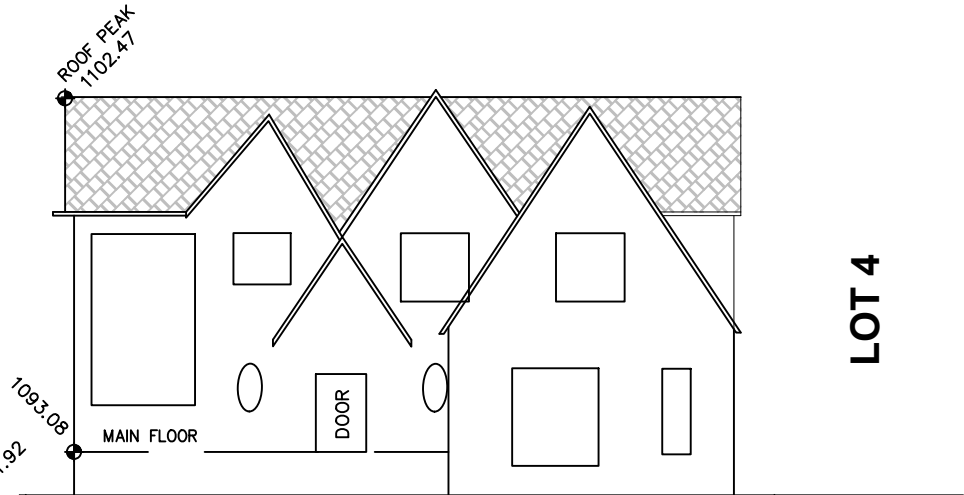


1937 BRIAR CRES N.W.
(LOT 3, BLOCK 4, PLAN 1161 GJ)
FACING BRIAR CRES N.W.


LOT 4

TREE SCHEDULE:

Tree No.	Variety	Trunk (Ø±)	Canopy (Ø±)	Height (±)	Location	Disposition
T1	Coniferous	0.40	6.00	9.00	In Subject Property	To Be Removed
T2	Bush	—	4.00	2.50	In Subject Property	To Be Removed
T3	Coniferous	0.45	8.00	13.00	In Subject Property	To Be Removed
T4	Bush	—	7.00	5.00	In Subject Property	To Be Removed
T5	Deciduous	0.50	5.50	8.00	In Subject Property	To Be Removed
T6	Deciduous	0.15	3.50	8.00	In Subject Property	To Be Removed
T7	Deciduous	0.12	3.50	8.00	In Subject Property	To Be Removed
T8	Bush	—	3.00	2.00	In Subject Property	To Be Removed
T9	Bush	—	4.50	3.00	In Subject Property	To Be Removed
T10	Deciduous	0.90	10.00	8.00	In Subject Property	To Be Removed
T11	Deciduous	1.10	7.00	8.00	In Subject Property	To Be Removed
T12	Deciduous	0.35	6.00	6.00	In Subject Property	To Be Removed
T13	Deciduous	0.25	3.00	6.00	In Subject Property	To Be Removed
T14	Deciduous	0.22	2.00	4.00	In Subject Property	To Be Removed
T15	Deciduous	0.75	7.00	5.00	In Subject Property	To Be Removed
T16	Bush	—	3.50	3.00	In City Property	To Be Removed
T17	Deciduous	0.95	11.00	8.50	In City Property	To Be Removed
T18	Deciduous	0.20	8.00	9.00	In City Property	To Be Removed
T19	Deciduous	0.15	7.00	8.50	In City Property	To Be Removed
T20	Deciduous	0.30	6.50	8.00	In City Property	To Be Removed
T21	Deciduous	0.30	6.50	8.00	In City Property	To Be Removed
T22	Deciduous	0.09	2.50	5.00	In City Property	To Be Removed
T23	Deciduous	1.00	6.50	8.00	In City Property	To Be Removed
T24	Deciduous	0.60	12.00	11.00	In Subject Property	To Be Removed
T25	Deciduous	0.40	4.50	6.50	In City Property	To Be Removed
T26	Bush	—	4.50	5.00	In City Property	To Be Removed
T27	Bush	—	5.00	5.50	In Subject Property	To Stay

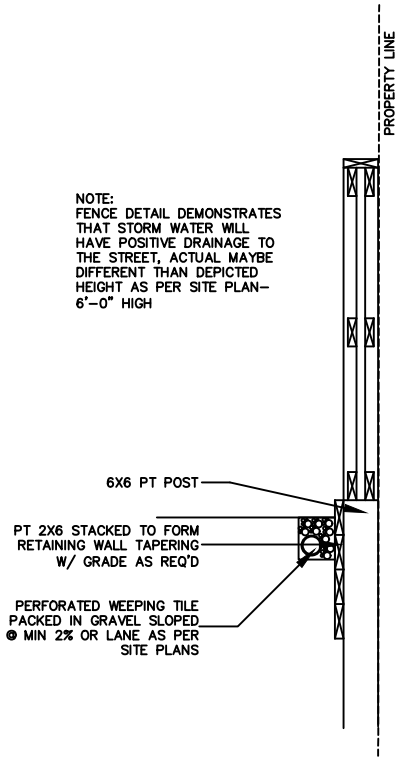

FENCE / RET. WALL SECTION DETAIL
SCALE: NTS

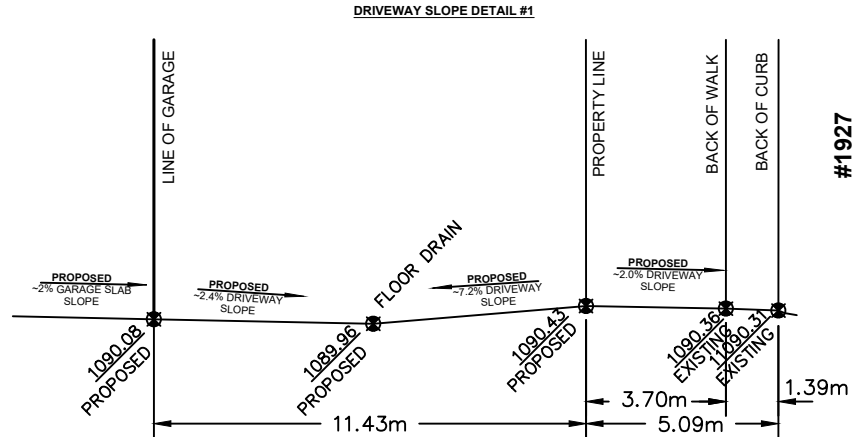

DRIVEWAY SLOPE DETAIL
SCALE: NTS

SINGLE DETACHED SQFT:

	AREA
BASEMENT	2726.40 SQ. FT.
ATTACHED GARAGE	847.44 SQ. FT.
MAIN FLOOR	2744.74 SQ. FT.
TOTAL AREA	2744.74 SQ. FT.

NO.	DATE (D/M/Y)	DETAIL	BY	PROJECT NAME AND ADDRESS:	PROJECT	SCALE:
01.	02/04/26	DP SITEPLAN	D.L.	4112 16A STREET SW Calgary, Alberta	SINGLE DETACHED HOUSE	AS SHOWN
02.				Lot 1	DATE:	DIVISION
03.				Block 4	APR 02, 2026	NUMBER
04.				Plan 1161 GJ		S 02

