


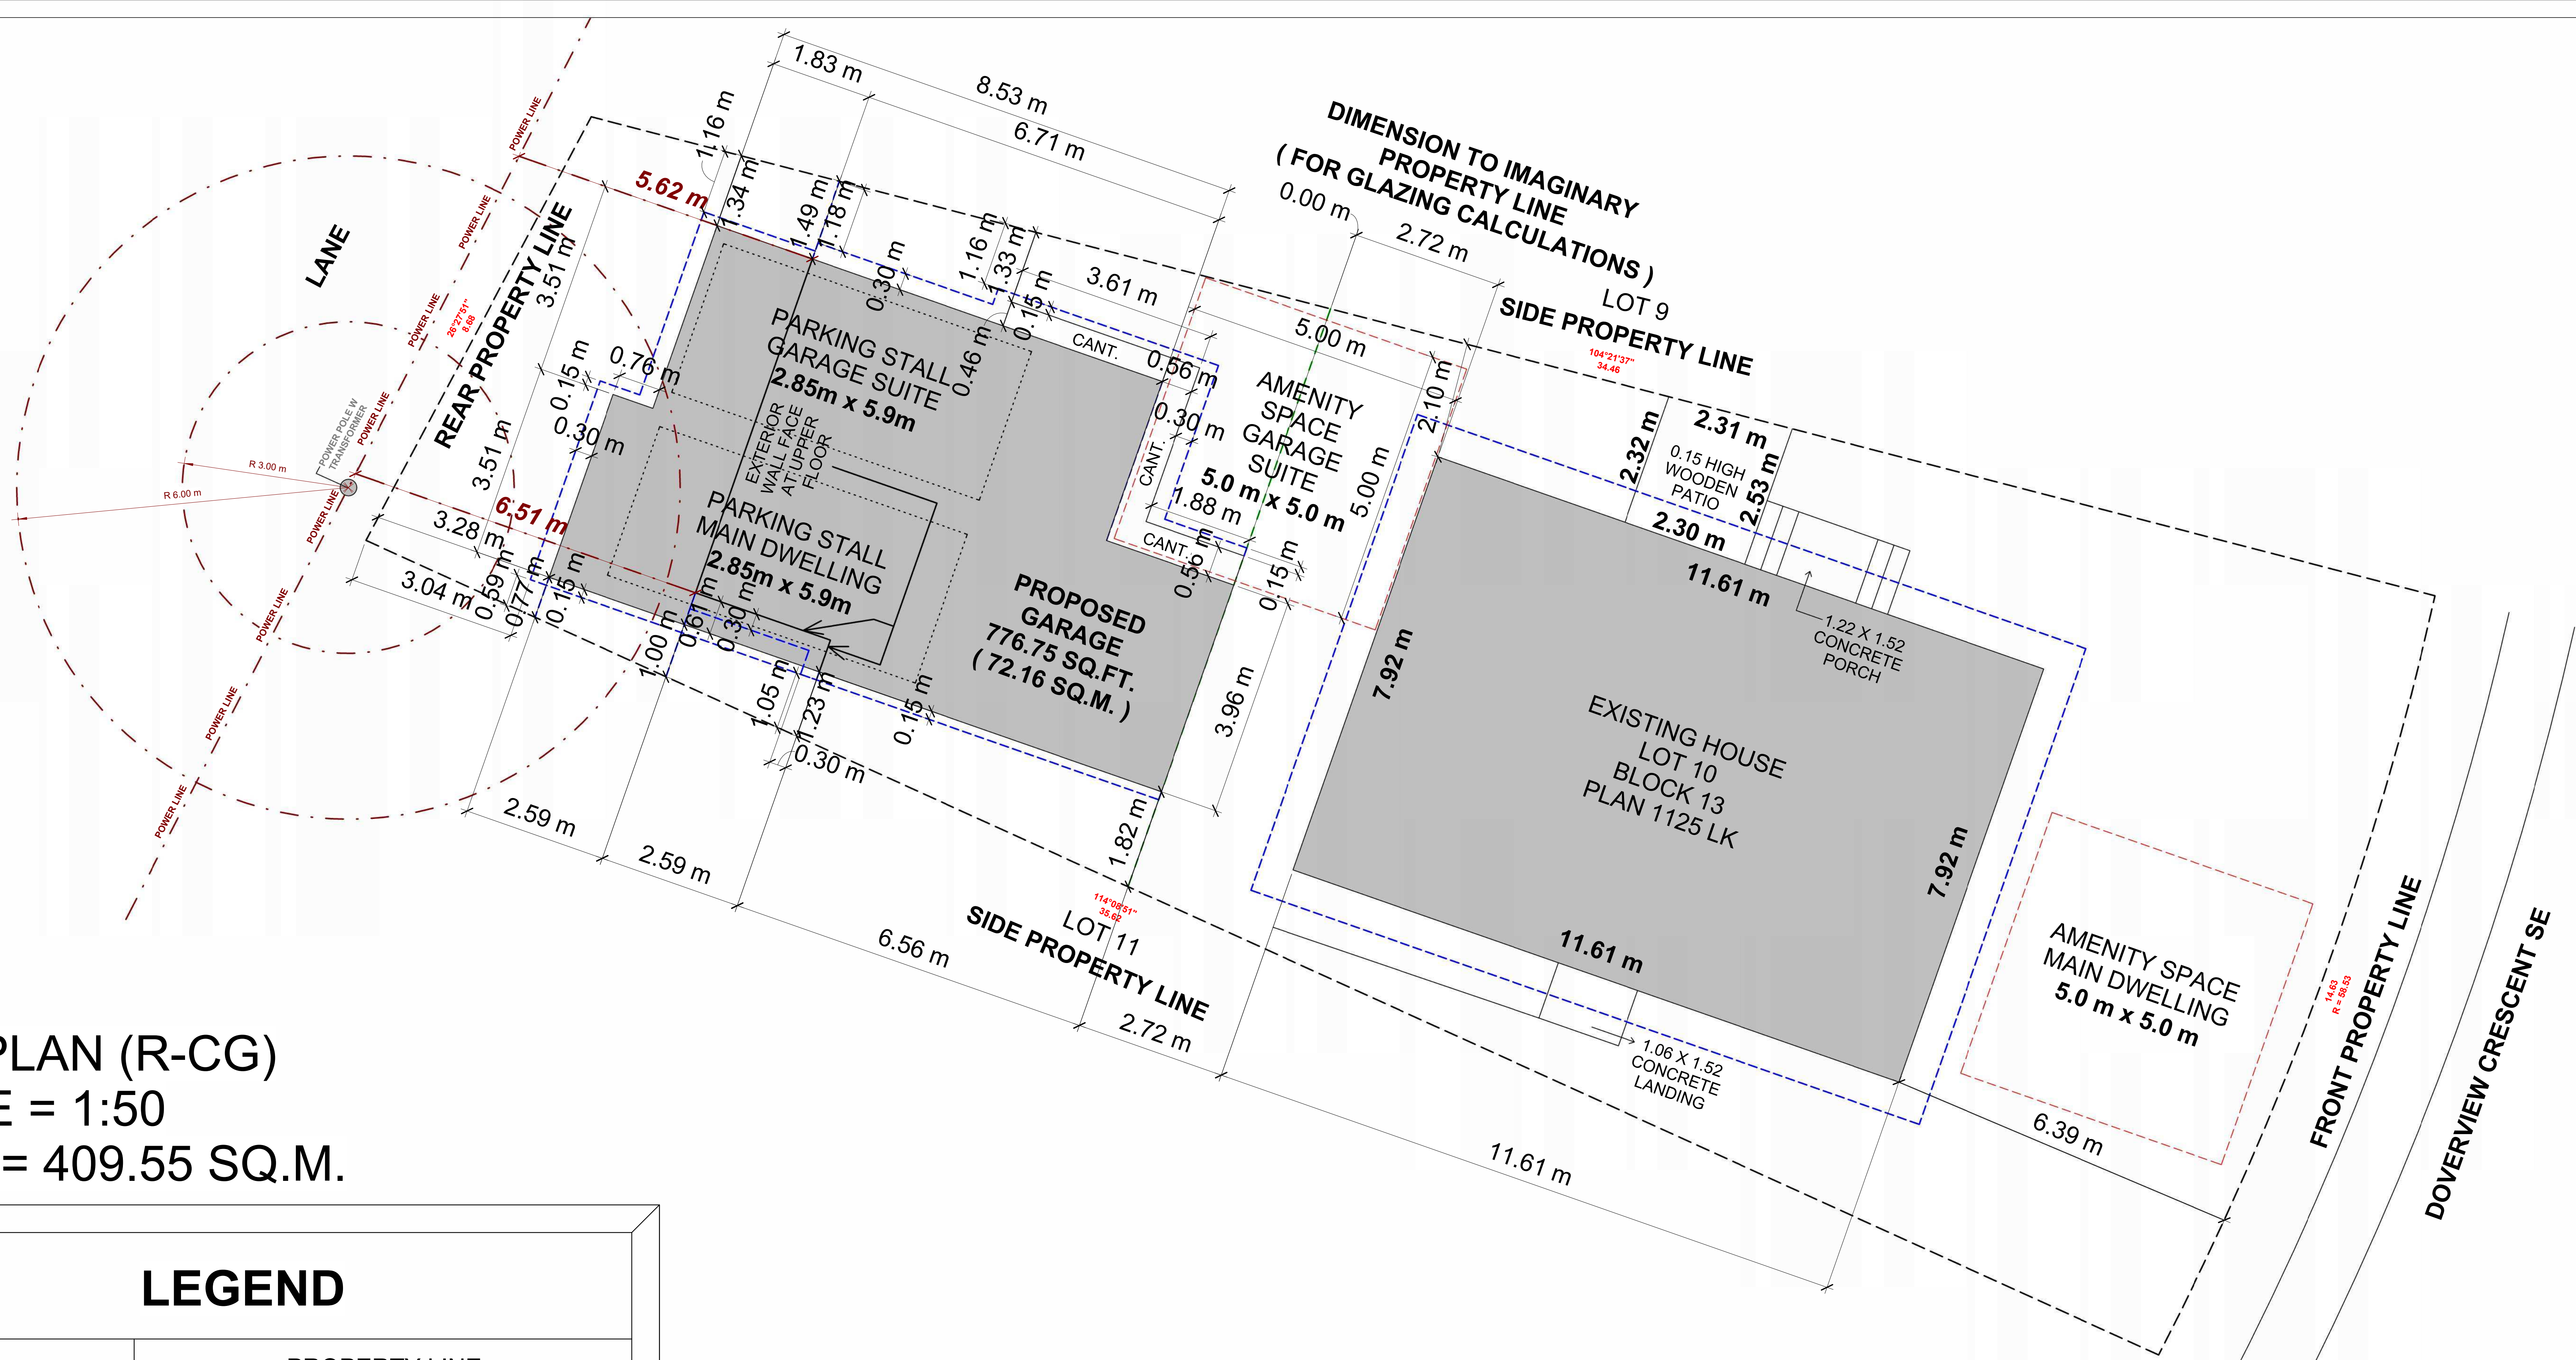

LEGEND

-----	PROPERTY LINE
-----	ROOF EAVE (OVERHANG)
-----	AMENITY SPACE
-----	IMAGINARY PROPERTY LINE (FOR GLAZING CALCULATIONS) 2.72 m OFFSET FROM MAIN DWELLING 0.0 m OFFSET FROM PROPOSED GARAGE SUITE
.....	PARKING STALLS

GENERAL CALCULATIONS (PROPERTY)

TOTAL SITE AREA = 409.55 SQ.M.
EXISTING MAIN DWELLING BUILDING FOOTPRINT = 91.95 SQ.M.
EXISTING PARCEL COVERAGE = 22.45 %
PROPOSED GARAGE SUITE BUILDING FOOTPRINT = 72.16 SQ.M.

ALLOWED PARCEL COVERAGE = 45 %
PROPOSED PARCEL COVERAGE = 40.07 %

[illegible]

<i>FLOOR AREA (SQ.FT.)</i>	
<i>BASEMENT</i>	0 SF
<i>MAIN FLOOR</i>	0 SF
<i>UPPER FLOOR</i>	0 SF
<i>LOFT (THIRD FLOOR)</i>	0 SF
<i>ROOF</i>	0 SF
<i>TOTAL</i>	0 SF



PROJECT ADDRESS
283 DOVERVIEW CRESCENT SE,
CALGARY, AB

DATE	2026-08-25
------	------------

DESIGNED BY ZG

JOB:	26-08
------	-------

A0

SCALE 1 : 50

STAMP

DISCLAIMER:

DISCLAIMER:
ALL PLANS AND MATERIALS ARE COPYRIGHTED BY Z-GRID. REPRODUCTION, MODIFICATION, OR REUSE — WHOLE OR IN PART—IS STRICTLY PROHIBITED WITHOUT PRIOR WRITTEN CONSENT.


ALL WORK MUST COMPLY WITH THE ALBERTA BUILDING CODE AND ALL AUTHORITIES HAVING JURISDICTION.


NOTES:

NOTES:
DO NOT SCALE DRAWINGS. REPORT ANY ERRORS OR DISCREPANCIES TO Z-GRID BEFORE CONSTRUCTION.
FAILURE TO DO SO PLACES FULL RESPONSIBILITY ON THE BUILDER AND/OR OWNER.

EXTERIOR DIMENSIONS ARE FROM OUTSIDE FACE OF SHEATHING TO THE OUTSIDE FACE OF SHEATHING

BEFORE ORDERING, CONTRACTOR/BUILDER MUST VERIFY HEEL HEIGHT AND ROOF DETAILS WITH THE MANUFACTURER. ANY DISCREPANCIES MUST BE RESOLVED WITH DESIGNER PRIOR TO CONSTRUCTION.

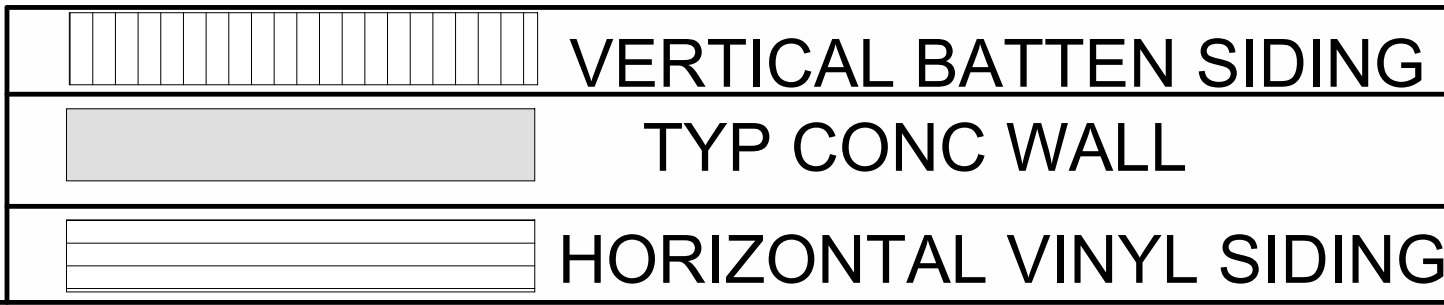

 	TYP CONC WALL
	HORIZONATAL VINYL SIDING



STAMP

[illegible]


DISCLAIMER:
ALL PLANS AND MATERIALS ARE COPYRIGHTED BY Z-GRID.
REPRODUCTION, MODIFICATION, OR REUSE WHOLE OR IN PART IS
STRICTLY PROHIBITED WITHOUT PRIOR WRITTEN CONSENT.

ALL WORK MUST COMPLY WITH THE ALBERTA BUILDING CODE AND
ALL AUTHORITIES HAVING JURISDICTION.


NOTES:
DO NOT SCALE DRAWINGS. REPORT ANY ERRORS OR
DISCREPANCIES TO Z-GRID BEFORE CONSTRUCTION. FAILURE TO DO
SO PLACES FULL RESPONSIBILITY ON THE BUILDER AND/OR
OWNER.


EXTERIOR DIMENSIONS ARE FROM OUTSIDE FACE OF SHEATHING
TO THE OUTSIDE FACE OF SHEATHING

BEFORE ORDERING, CONTRACTOR/BUILDER MUST VERIFY HEEL
HEIGHT AND ROOF DETAILS WITH THE MANUFACTURER. ANY
DISCREPANCIES MUST BE RESOLVED WITH DESIGNER PRIOR TO
CONSTRUCTION.

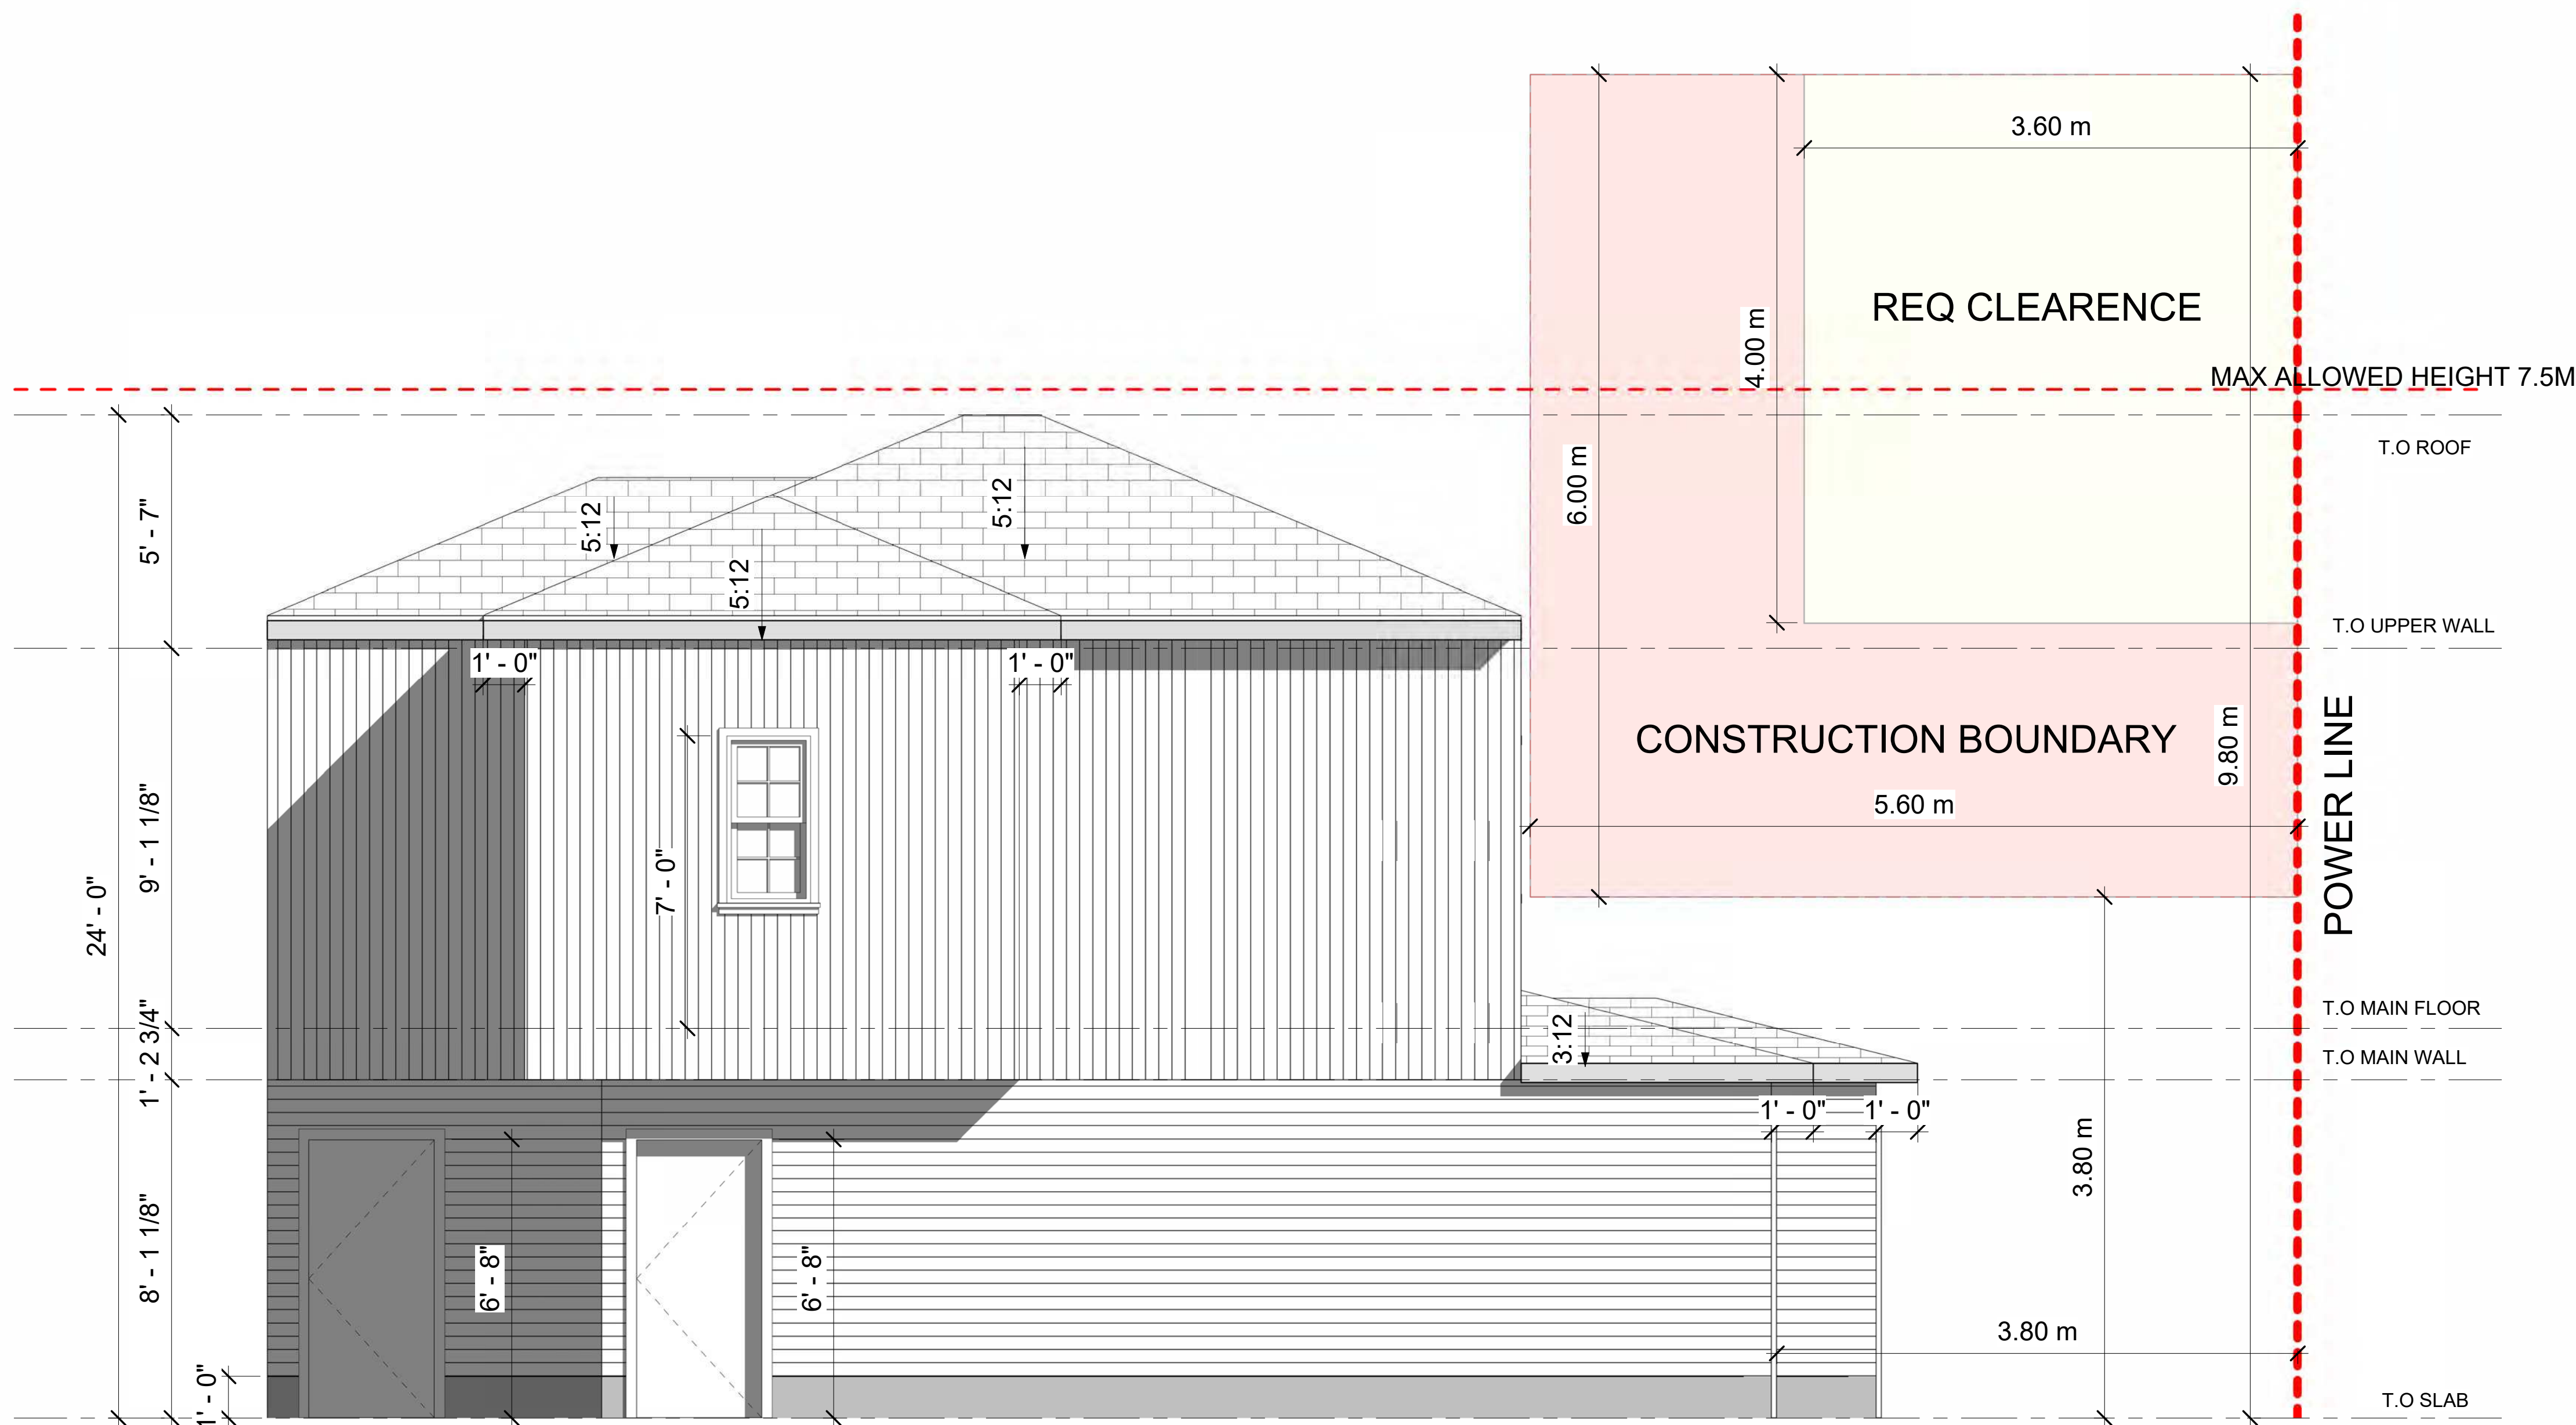


SCALE- 3/8"= 1'

 	TYP CONC WALL
	HORIZONTAL VINYL SIDING

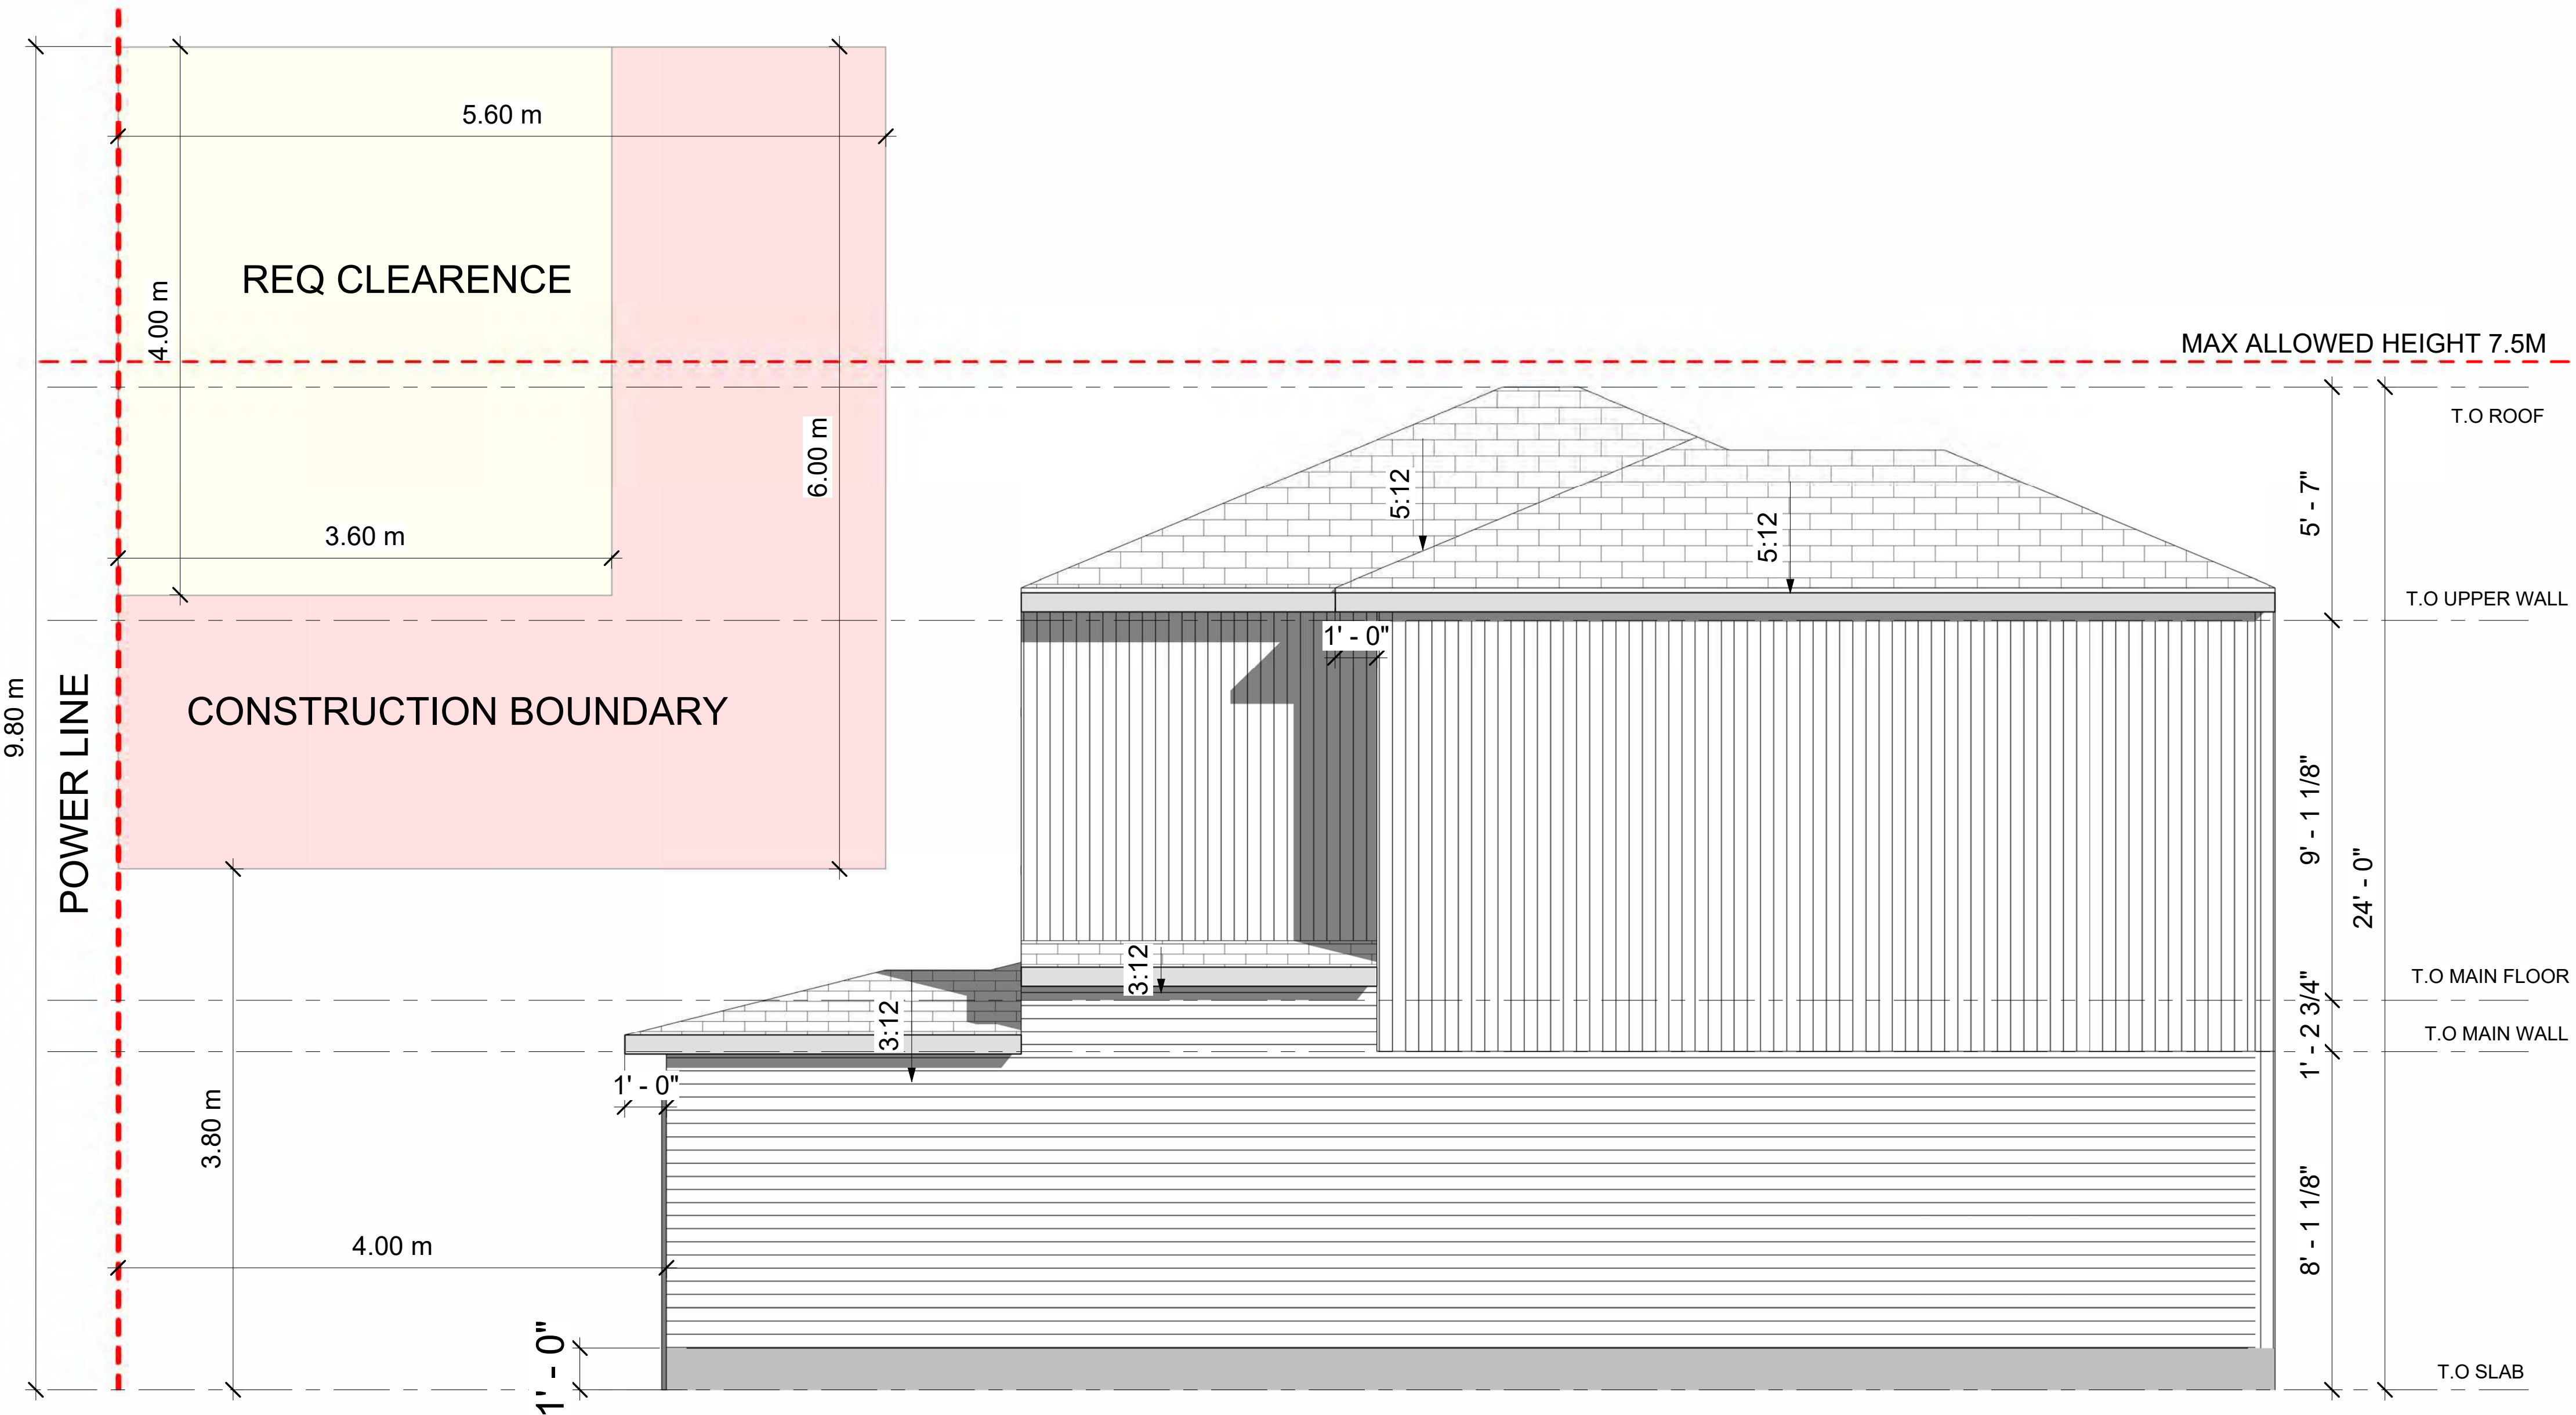

SCALE- 3/8"= 1'

 	TYP CONC WALL
	HORIZONATAL VINYL SIDING

PROJECT ADDRESS	
283 DOVERVIEW CRESCENT SE, CALGARY, AB	
DATE	2026-08-06
DESIGNED BY	ZG
JOB:	26-08
FLOOR AREA (SQ.FT.)	
BASEMENT	0 SF
MAIN FLOOR	777 SF
UPPER FLOOR	640 SF
LOFT (THIRD FLOOR)	0 SF
ROOF	0 SF
TOTAL	0 SF

[illegible]


DISCLAIMER:
ALL PLANS AND MATERIALS ARE COPYRIGHTED BY Z-GRID.
REPRODUCTION, MODIFICATION, OR REUSE WHOLE OR IN PART IS
STRICTLY PROHIBITED WITHOUT PRIOR WRITTEN CONSENT.

ALL WORK MUST COMPLY WITH THE ALBERTA BUILDING CODE AND
ALL AUTHORITIES HAVING JURISDICTION.

NOTES:
DO NOT SCALE DRAWINGS. REPORT ANY ERRORS OR
DISCREPANCIES TO Z-GRID BEFORE CONSTRUCTION. FAILURE TO
DO SO PLACES FULL RESPONSIBILITY ON THE BUILDER AND/OR
OWNER.

EXTERIOR DIMENSIONS ARE FROM OUTSIDE FACE OF SHEATHING
TO THE OUTSIDE FACE OF SHEATHING

BEFORE ORDERING, CONTRACTOR/BUILDER MUST VERIFY HEEL
HEIGHT AND ROOF DETAILS WITH THE MANUFACTURER. ANY
DISCREPANCIES MUST BE RESOLVED WITH DESIGNER PRIOR TO
CONSTRUCTION.

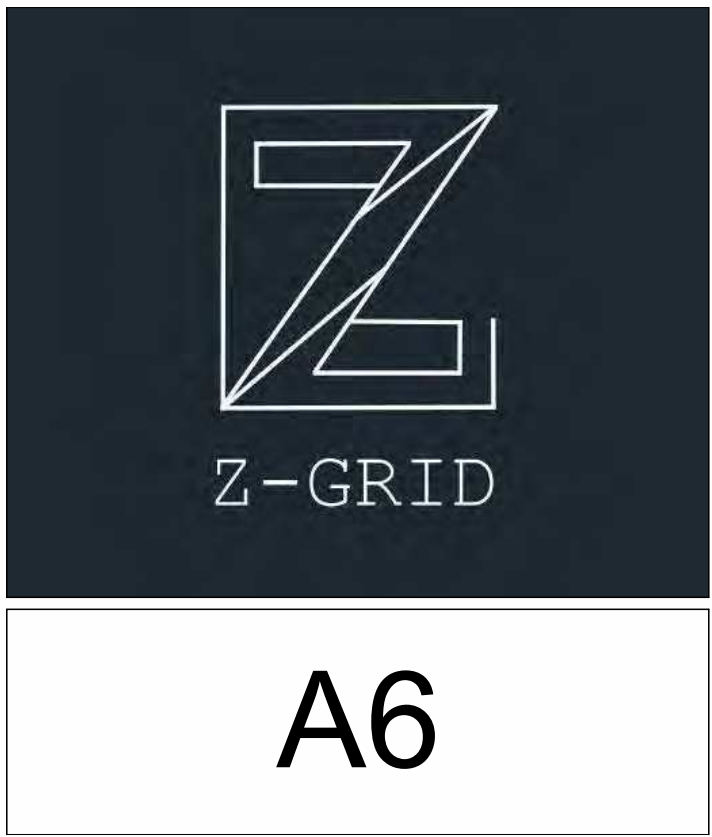


STAMP



TABLE 9.10.15.4. (NBC 2023 AE)
MAXIMUM AREA OF GLAZED OPENINGS IN EXTERIOR WALLS OF HOUSE

ELEVATION	LIMITING DISTANCE	TOTAL AREA (EXPOSED BUILDING FACE)	TOTAL AREA (UNPROTECTED OPENINGS)	ALLOWED % (GLAZING)	PROPOSED % (GLAZING)
FRONT ELEVATION	7.78 m	439 sq.ft. (40.78 sq.m.)	144 sq.ft. (13.37 sq.m.)	84.5 %	32.78 %
REAR ELEVATION	0.00 m	N/A	0	N/A	0%
LEFT ELEVATION	1.34 m	621 sq.ft. (57.69 sq.m.)	48 sq.ft. (4.45 sq.m.)	7.8 %	7.7 %
RIGHT ELEVATION	0.77 m	NA	0	NA	0 %

[illegible]

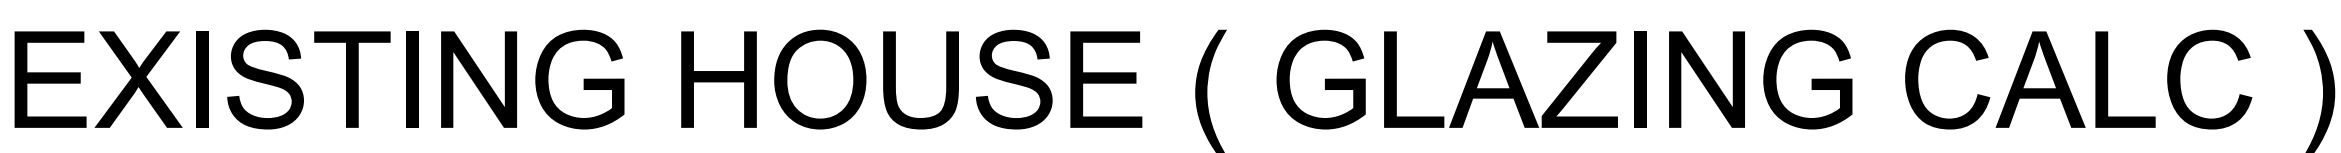

ELEVATION	LIMITING DISTANCE	TOTAL AREA (EXPOSED BUILDING FACE)	TOTAL AREA (UNPROTECTED OPENINGS)	ALLOWED % (GLAZING)	PROPOSED % (GLAZING)
EXISTING HOUSE	2.72 m	286 sq.ft. (26.57 sq.m.)	44 sq.ft. (4.08 sq.m.)	~ 21 %	15.35 %

PROJECT ADDRESS 283 DOVERVIEW CRESCENT SE, CALGARY, AB		NO. DESCRIPTION DATE		DISCLAIMER: ALL PLANS AND MATERIALS ARE COPYRIGHTED BY Z-GRID. REPRODUCTION, MODIFICATION, OR REUSE WHOLE OR IN PART IS STRICTLY PROHIBITED WITHOUT PRIOR WRITTEN CONSENT. ALL WORK MUST COMPLY WITH THE ALBERTA BUILDING CODE AND ALL AUTHORITIES HAVING JURISDICTION. NOTES: DO NOT SCALE DRAWINGS. REPORT ANY ERRORS OR DISCREPANCIES TO Z-GRID BEFORE CONSTRUCTION. FAILURE TO DO SO PLACES FULL RESPONSIBILITY ON THE BUILDER AND/OR OWNER. EXTERIOR DIMENSIONS ARE FROM OUTSIDE FACE OF SHEATHING TO THE OUTSIDE FACE OF SHEATHING BEFORE ORDERING, CONTRACTOR/BUILDER MUST VERIFY HEEL HEIGHT AND ROOF DETAILS WITH THE MANUFACTURER. ANY DISCREPANCIES MUST BE RESOLVED WITH DESIGNER PRIOR TO CONSTRUCTION.		STAMP	
DATE 2026-08-06		1 DP 2026-04-21		Z-GRID			
DESIGNED BY ZG							
JOB: 26-08							
FLOOR AREA (SQ.FT.)							
BASEMENT	0 SF						
MAIN FLOOR	777 SF						
UPPER FLOOR	640 SF						
LOFT (THIRD FLOOR)	0 SF						
ROOF	0 SF						
TOTAL	0 SF					A9	