



# SOUTHCENTRE MALL PROMO DOOR REPLACEMENT

100 ANDERSON RD SE,  
CALGARY, AB T2J 3V1

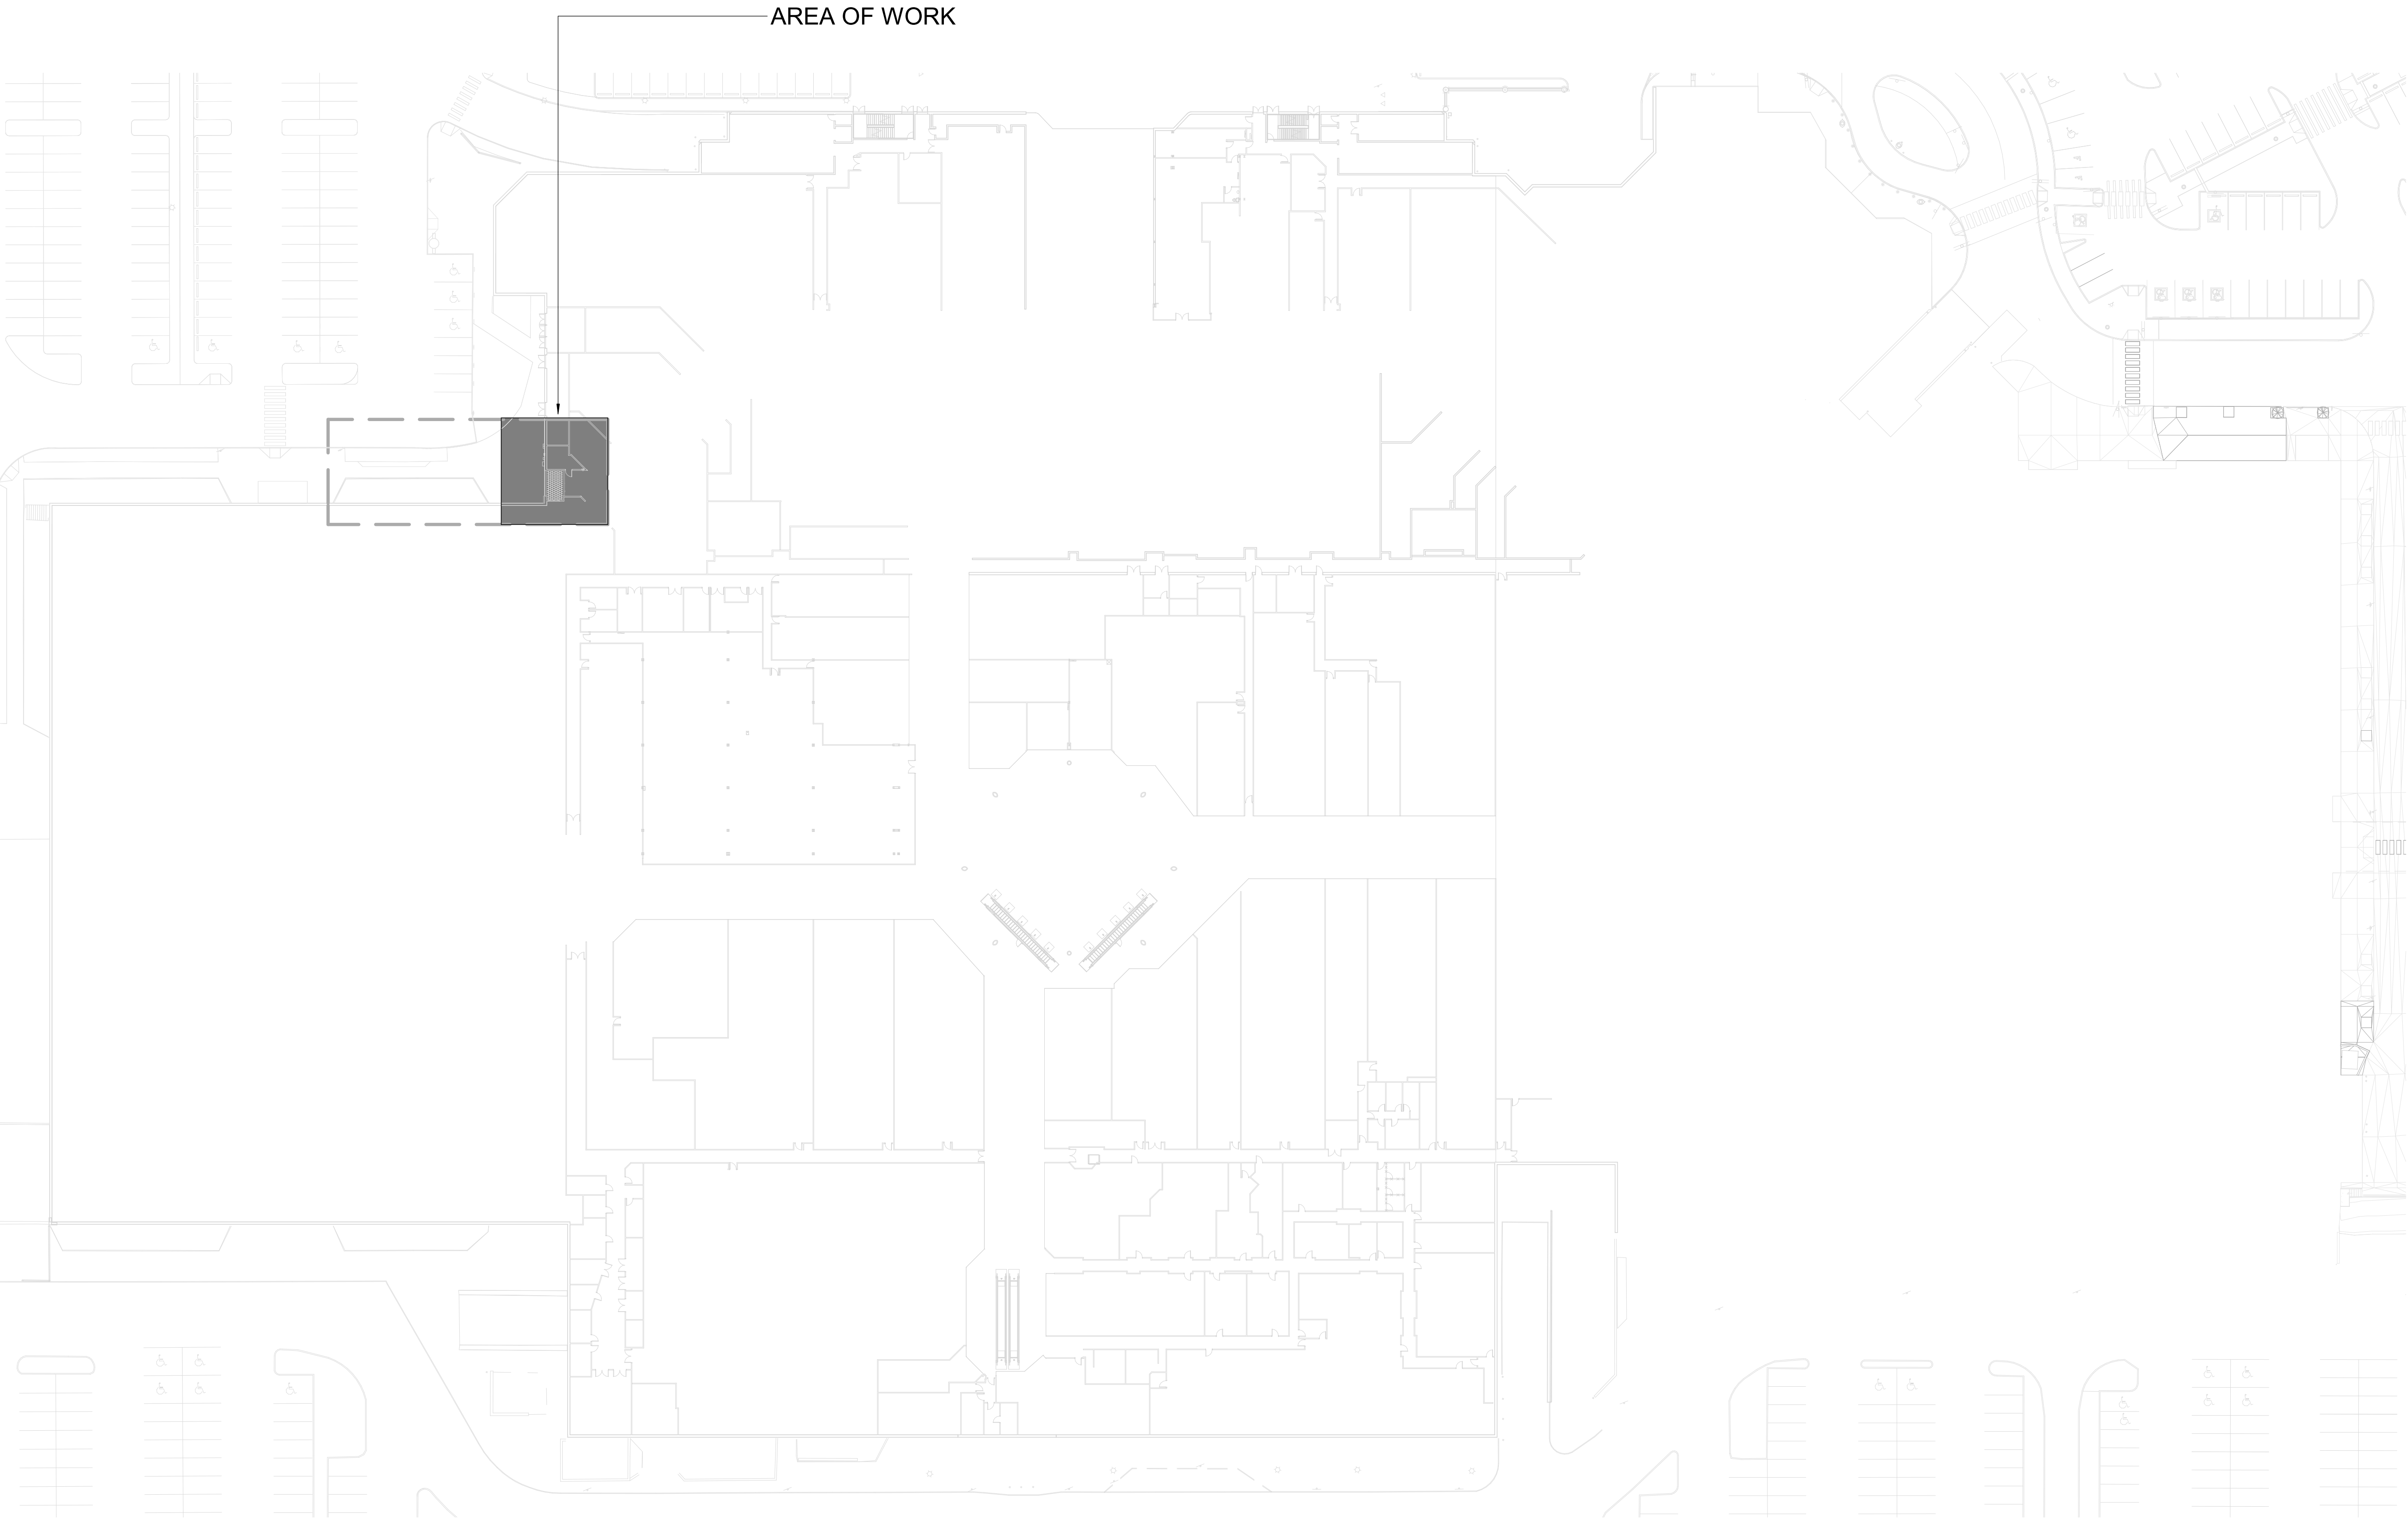

| DP ELECTRICAL DRAWING LIST |                                   |
|----------------------------|-----------------------------------|
| SHEET No.                  | SHEET NAME                        |
| DPE-001                    | COVER & DRAWING LIST - ELECTRICAL |
| DPE-002                    | ELECTRICAL LEGENDS                |
| DPE-101                    | SITE PLAN - ELECTRICAL            |
| DPE-102                    | SITE PLAN - LIGHTING CALCULATION  |
| DPE-201                    | ELECTRICAL SCHEDULES              |

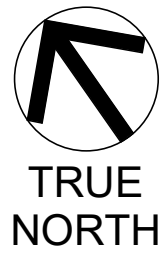

|   |            |                               |
|---|------------|-------------------------------|
| 1 | 2026-04-23 | DP-CLIENT REVIEW              |
| 2 | 2026-05-06 | DP-CHANGES OUTSIDE A BUILDING |

PERMIT TO PRACTICE

SMITH + ANDERSEN (CALGARY) LTD

RM SIGNATURE: *Michael L. Boyer*

RM APEGA ID #: 198736

DATE: MAY/05/2026

PERMIT NUMBER: P02037

The Association of Professional Engineers and Geoscientists of Alberta (APEGA)

Smith + Andersen

1205 - 330 5th Avenue SW, Calgary AB, T2P 0L4


1 403 261 8897 smithandanderson.com

**IMPERIAL**  
THIS DRAWING IS COPYRIGHTED AND MUST NOT BE USED, REPRODUCED, OR REVISED WITHOUT WRITTEN PERMISSION.  
ALL DIMENSIONS ARE IN FEET AND INCHES UNLESS OTHERWISE NOTED.  
VERIFY DIMENSIONS.  
DO NOT SCALE THIS DRAWING.  
REPORT INCONSISTENCIES AND OMISSIONS TO THE CONSULTANT FOR CLARIFICATION BEFORE COMMENCING WITH THE WORK.  
DEVIATIONS FROM THE CONTRACT DOCUMENTS WITHOUT WRITTEN APPROVAL FROM THE CONSULTANT ARE SUBJECT TO CORRECTION AT THE CONTRACTOR'S EXPENSE.

**ARCHITECT & PRIME CONSULTANT**  
DIALOG  
300 134 - 11 AVE SE  
CALGARY, AB T2G 0X5  
Tel: 403-245-5501 Fax:  
**STRUCTURAL ENGINEER**  
ENTITLED  
1610 150 9 AVENUE SW  
CALGARY, AB T2P 3A9  
Tel: 403-879-1270 Fax:  
**MECHANICAL ENGINEER**  
SMITH + ANDERSEN LTD.  
1205 330 - 5 AVE SW  
CALGARY, AB T2P 0L4  
Tel: Fax:  
**ELECTRICAL ENGINEER**  
SMITH + ANDERSEN LTD.  
1205 330 - 5 AVE SW  
CALGARY, AB T2P 0L4  
Tel: Fax:

KEYPLAN

SEAL

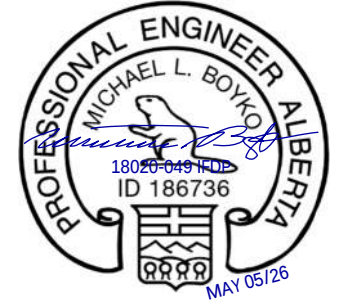

SOUTHCENTRE MALL  
PROMO DOOR  
REPLACEMENT

MUNICIPAL ADDRESS:  
100 ANDERSON RD SE  
CALGARY, AB T2J 3V1  
PLAN 851 0837, BLOCK 5

COVER & DRAWING  
LIST - ELECTRICAL

DRAWN: JE CHECKED: MB  
PLOT DATE: 2026-05-01 12:10:12 PM

DPE-001

OXFORD PROPERTIES

# SOUTHCENTRE MALL

## ENTRANCE RENOVATION

100 ANDERSON RD SE, CALGARY, AB T2J 3V1


ISSUED FOR

1 2026-05-05 DP CHANGES OUTSIDE A BUILDING


|        |                                      |        |                                     |
|--------|--------------------------------------|--------|-------------------------------------|
| ACC    | ACCESSIBLE                           | NATL   | MATERIAL                            |
| ACT    | ACOUSTICAL CEILING TILE              | MAX    | MAXIMUM                             |
| AD     | AREA DRAIN                           | MECH   | MECHANICAL                          |
| ADJ    | ADJACENT                             | MED    | MEDIUM                              |
| AFF    | ABOVE FINISHED FLOOR                 | MEL    | MELAMINE                            |
| ALUM   | ALUMINUM                             | MEP    | MECHANICAL, ELECTRICAL AND PLUMBING |
| ANNP   | ANNUNCIATOR PANEL                    | MEZZ   | MEZZANINE                           |
| ANOD   | ANODIZED                             | MF     | MINERAL FIBRE                       |
| APPROX | APPROXIMATE                          | MFR    | MANUFACTURER                        |
| ARCH   | ARCHITECTURAL                        | MH     | MANHOLE                             |
| AUTO   | AUTOMATIC                            | MIN    | MINIMUM                             |
| AVB    | AIR VAPOUR BARRIER                   | MISC   | MISCELLANEOUS                       |
| AVM    | AIR VAPOUR MOISTURE BARRIER          | MOLDG  | MOLDING                             |
|        |                                      | MLWK   | MILLWORK                            |
|        |                                      | mm     | MILLIMETER                          |
| B      | BASE                                 | MP     | METAL PANEL                         |
| BF     | BIFOLD DOOR                          | MTD    | MOUNTED                             |
| BLDG   | BUILDING                             | MTL    | METAL                               |
| BM     | BEAM                                 |        |                                     |
| BIO    | BOTTOM OF                            | N/A    | NOT APPLICABLE                      |
| BOL    | BOLLARD                              | NF     | NO FRAME (FRAMELESS)                |
| BUR    | BUILT UP ROOFING                     | NC     | NOT IN CONTRACT                     |
|        |                                      | No     | NUMBER                              |
| CAB    | CABINET                              | NTS    | NOT TO SCALE                        |
| CB     | CATCH BASIN                          |        |                                     |
| CD     | CEILING DOOR                         | OC     | ON CENTRE                           |
| CG     | CORNER GUARD                         | OD     | OUTSIDE DIAMETER                    |
| CIP    | CAST IN PLACE                        | OH     | OVERHEAD DOOR                       |
| CJ     | CONTROL JOINT                        | OH     | OVERHEAD                            |
| CL     | CENTRE LINE                          | OPP    | OPPOSITE                            |
| CLO    | CEILING                              | OS     | OWNER SUPPLIED                      |
| CLR    | CLEARANCE                            | OWSJ   | OPEN WEB STEEL JOIST                |
| CMP    | COMPOSITE METAL PANEL                |        |                                     |
| CMU    | CONCRETE MASONRY UNIT                | P      | PAINT (color)                       |
| COL    | COLUMN                               | PC     | POWDER COAT                         |
| CONC   | CONCRETE                             | P.CONC | POLISHED CONCRETE                   |
| CONST  | CONSTRUCTION                         | PD     | PLANTER DRAIN                       |
| CONT   | CONTINUOUS                           | PERP   | PENPENDICULAR                       |
| CORR   | CORRIDOR                             | PH     | PHASE                               |
| CPT    | CARPET                               | PL     | PROPERTY LINE                       |
| CPT-T  | CARPET TILE                          | PLAM   | PLASTIC LAMINATE                    |
| CS     | COUNTER SHUTTER                      | PLYWD  | PLYWOOD                             |
| CT     | CERAMIC TILE                         | PO     | POLYSTYRENE                         |
| CW     | CURTAIN WALL                         | POLY   | POLYETHYLENE                        |
| CW     | COMPLETE WITH                        | POLY-U | POLYURETHANE                        |
|        |                                      | PREFAB | PREFABRICATED                       |
| DO     | DOUBLE SWING DOOR                    | PREFIN | PREFINISHED                         |
| DEG    | DEGRESS                              | PS     | PRESSED STEEL                       |
| DEMO   | DEMOLITION                           | PSFR   | PRESSED STEEL FRAME                 |
| DIA    | DIAMETER                             | PT     | PRESSURE TREATED                    |
| DM     | DIMENSION                            | PTD    | PAINTED                             |
| DL     | DEAD LOAD                            | QT     | QUARRY TILE                         |
| DN     | DOWN                                 |        |                                     |
| DP     | DEPTH                                | R      | RADIUS                              |
| DR     | DOOR                                 | RIA    | RETURN AIR                          |
| DWG    | DRAWING                              | RB     | RUBBER BASE                         |
|        |                                      | RCP    | REFLECTED CEILING BASE              |
| EA     | EACH                                 | RD     | ROOF DRAIN                          |
| EJ     | EXPANSION JOINT                      | RE     | REVOLVING DOOR                      |
| EL     | ELEVATION                            | REIN   | REINFORCED                          |
| ELEC   | ELECTRICAL                           | REF    | REFERENCE                           |
| ELEV   | ELEVATOR                             | REFR   | REFRIGERATOR                        |
| EP     | ELECTRICAL PANEL                     | REQD   | REQUIRED                            |
| EPDM   | ETHYLENE PROPYLENE DIENE M-CLASS     | RES    | RESILIENT FLOORING                  |
|        | (ROOFING)                            | REV    | REVISION                            |
| EPX    | EPOXY                                | RM     | ROOM                                |
| EQ     | EQUAL                                | RO     | ROLLING DOOR                        |
| EXIST  | EXISTING                             | RR     | RAPID ROLL DOOR                     |
| EXP    | EXPOSED                              | RSF    | RESILIENT SHEET FLOORING            |
| EXT    | EXTERIOR                             | RUB    | RUBBER                              |
|        |                                      | RWL    | RAINWATER LEADER                    |
| F      | FRAME                                |        |                                     |
| FAAP   | FIRE ALARM ANNUNCIATOR PANEL         | SIA    | SUPPLY AIR                          |
| FAB    | FABRIC                               | SAM    | SELF-ADHERED MEMBRANE               |
| FD     | FLOOR DRAIN                          | SC     | SOLID CORE                          |
| FDN    | FOUNDATION                           | SCW    | SOLID CORE WOOD                     |
| FE     | FIRE EXTINGUISHER                    | SD     | SINGLE SWING DOOR                   |
| FFE    | FINISH FLOOR ELEVATION               | SF     | SQUARE FEET                         |
| FF&E   | FURNITURE FIXTURES & EQUIPMENT       | SFL    | SAFETY FLOOR                        |
| FHC    | FIRE HOSE CABINET                    | SG     | STRUCTURAL GLAZING                  |
| FLR    | FLOOR                                | SIA    | SIAMSE CONNECTION                   |
| FIO    | FACE OF                              | SIM    | SIMILAR                             |
| FOC    | FACE OF CONCRETE                     | SL     | SLIDING DOOR                        |
| FOG    | FACE OF GLAZING                      | SMC    | STEEL METAL CARRIER                 |
| FOS    | FACE OF STUD                         | SOG    | SLAB ON GRADE                       |
| FP     | FRAME PROTECTION                     | SP     | STAND PIPE                          |
| FRR    | FIRE RESISTANCE RATING               | SPEC   | SPECIFICATION                       |
| FT     | FOOT/FEET                            | SQ     | SQUARE                              |
|        |                                      | SS     | STAINLESS STEEL                     |
| G ( )  | GLASS (type)                         | SSM    | SOLID SURFACING MATERIAL            |
| GA     | Gauge                                | ST     | STONE                               |
| GALV   | GALVANIZED                           | STC    | SOUND TRANSMISSION CLASS            |
| GB     | GRAB BAR                             | STD    | STANDARD                            |
| GBN    | GARBAGE BIN                          | STL    | STEEL                               |
| GC     | GENERAL CONTRACTOR                   | STOR   | STORAGE                             |
| GL     | GLASS / GLAZING                      | STRUCT | STRUCTURAL                          |
| GWB    | GYPSPUM WALL BOARD                   | SUSP   | SUSPENDED                           |
| GYP    | GYPSPUM                              |        |                                     |
|        |                                      | TBD    | TO BE DETERMINED                    |
| HB     | HOSE BIB                             | TD     | TRENCH DRAIN                        |
| HC     | HOLLOW CORE                          | TEL    | TELEPHONE                           |
| HCO    | HANDICAP                             | TEMP   | TEMPORARY                           |
| HOW    | HOLLOW CORE WOOD                     | TERR   | TERRAZZO                            |
| HDR    | HEADER                               | TID    | TOP OF                              |
| HOWD   | HARDWOOD                             | TOC    | TOP OF CURB                         |
| HWR    | HARDWARE                             | TOF    | TOP OF FLOOR                        |
| HM     | HOLLOW METAL                         | TOS    | TOP OF STEEL                        |
| HOR    | HORIZONTAL                           | TPO    | THERMOPLASTIC POLYOLEFIN            |
| HR     | HOUR                                 | TS     | TRANSITION STRIP                    |
| HSG    | HOUSEKEEPING                         | TSG    | TEMPERED SAFETY GLASS               |
| HSS    | HOLLOW STEEL SECTION                 | TYP    | TYPICAL                             |
| HT     | HEIGHT                               |        |                                     |
| HVAC   | HEATING / VENTING / AIR CONDITIONING | UG     | UNDER GROUND                        |
| HYV    | HEAVY                                | UNO    | UNLESS NOTED OTHERWISE              |
| HW     | HOT WATER                            | UIS    | UNDERSIDE                           |
|        |                                      |        |                                     |
| ID     | INSIDE DIAMETER                      | V      | VENEER                              |
| INFO   | INFORMATION                          | VB     | VAPOUR BARRIER                      |
| INSUL  | INSULATION                           | VCT    | VINYL COMPOSITE TILE                |
| INT    | INTERIOR                             | VERT   | VERTICAL                            |
| IMP    | INSULATED METAL PANEL                | VEST   | VESTIBULE                           |
| ISO    | POLYISOCYANURATE                     | VF     | VERIFY IN FIELD                     |
|        |                                      |        |                                     |
| JAN    | JANITOR CLOSET                       | W      | WIDTH                               |
|        |                                      | WC     | WALL COVERING                       |
| KIT    | KITCHEN                              | WC     | WATER CLOSET                        |
|        |                                      | WD     | WOOD                                |
| L      | LENGTH                               | WH     | WATER HEATER                        |
| LAV    | LAVATORY                             | WP     | WATERPROOF                          |
| UNO    | UNOLEUM                              | WPR    | WALL PROTECTION                     |
| LL     | LIVE LOAD                            | WRM    | WASHROOM                            |
| LVR    | LOUVER                               | WV     | WOOD VENEER                         |
|        |                                      |        |                                     |
| m      | METER                                |        |                                     |

### SYMBOL LEGEND



#### ANNOTATION SYMBOLS

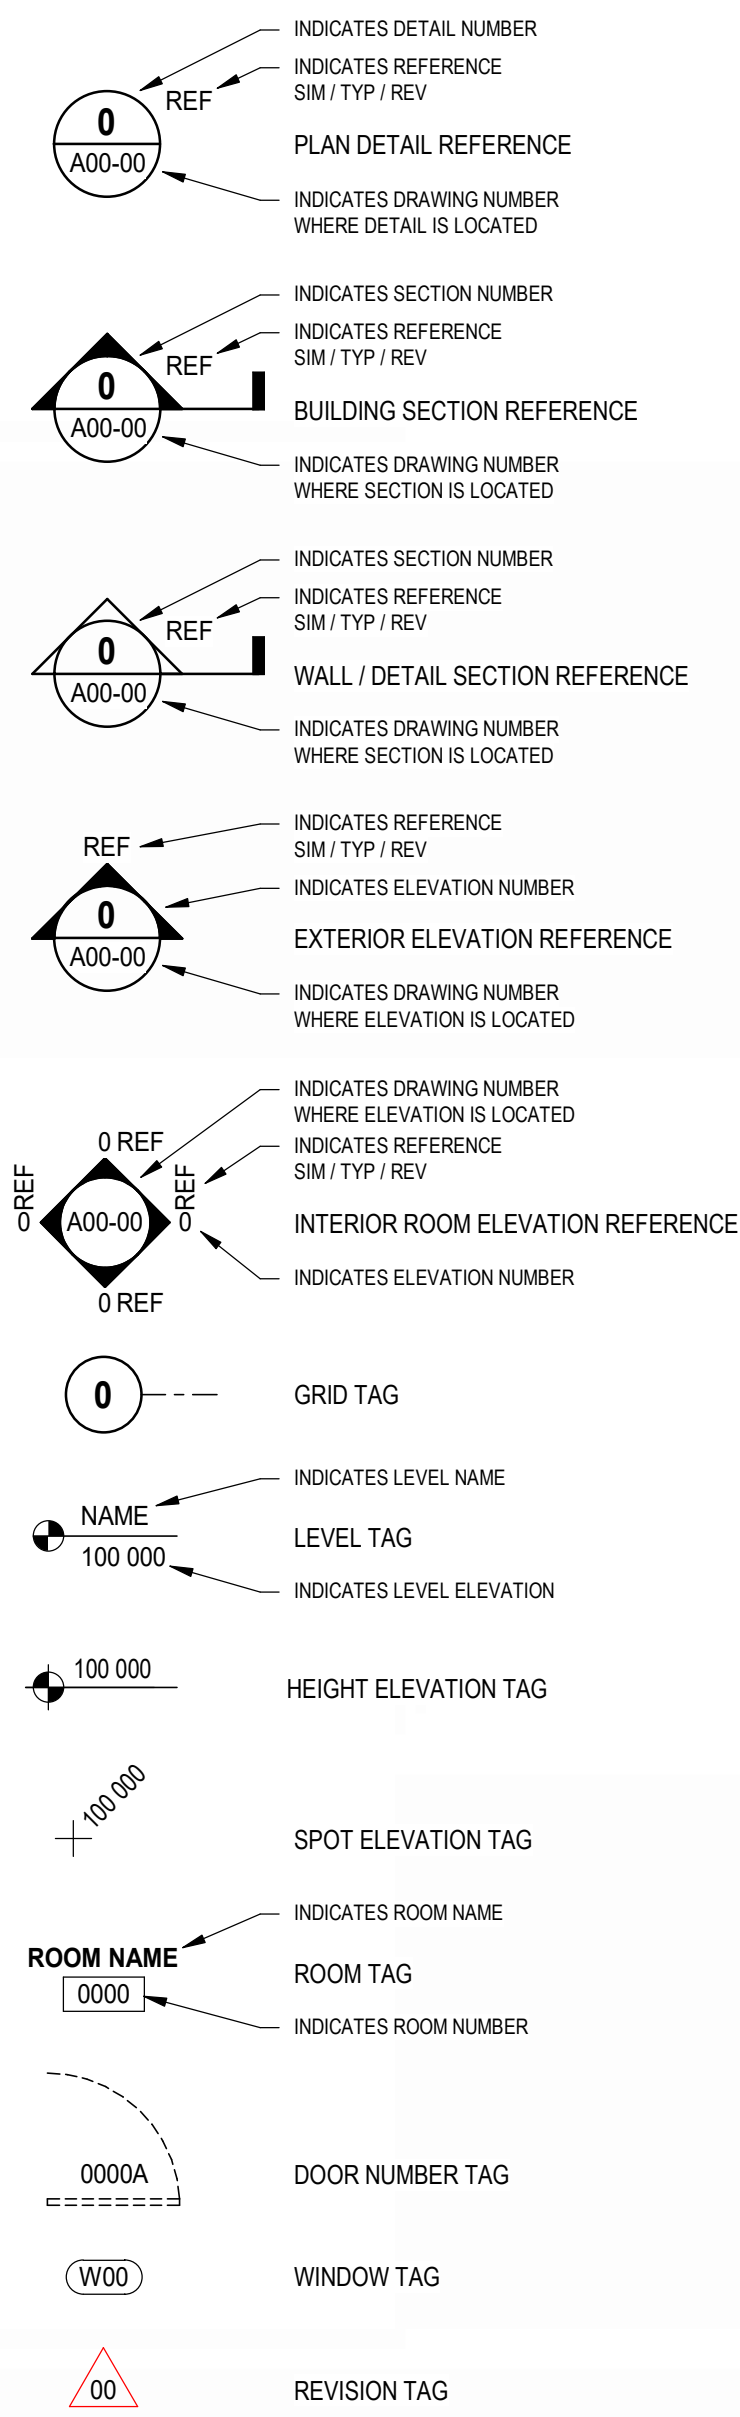


#### ASSEMBLY SYMBOLS

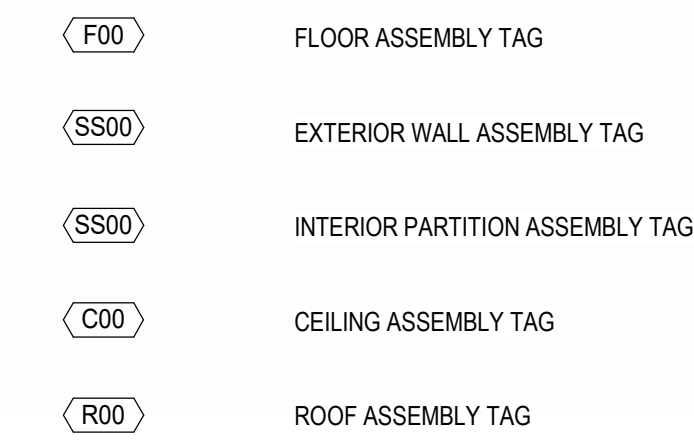

#### FINISHES SYMBOLS

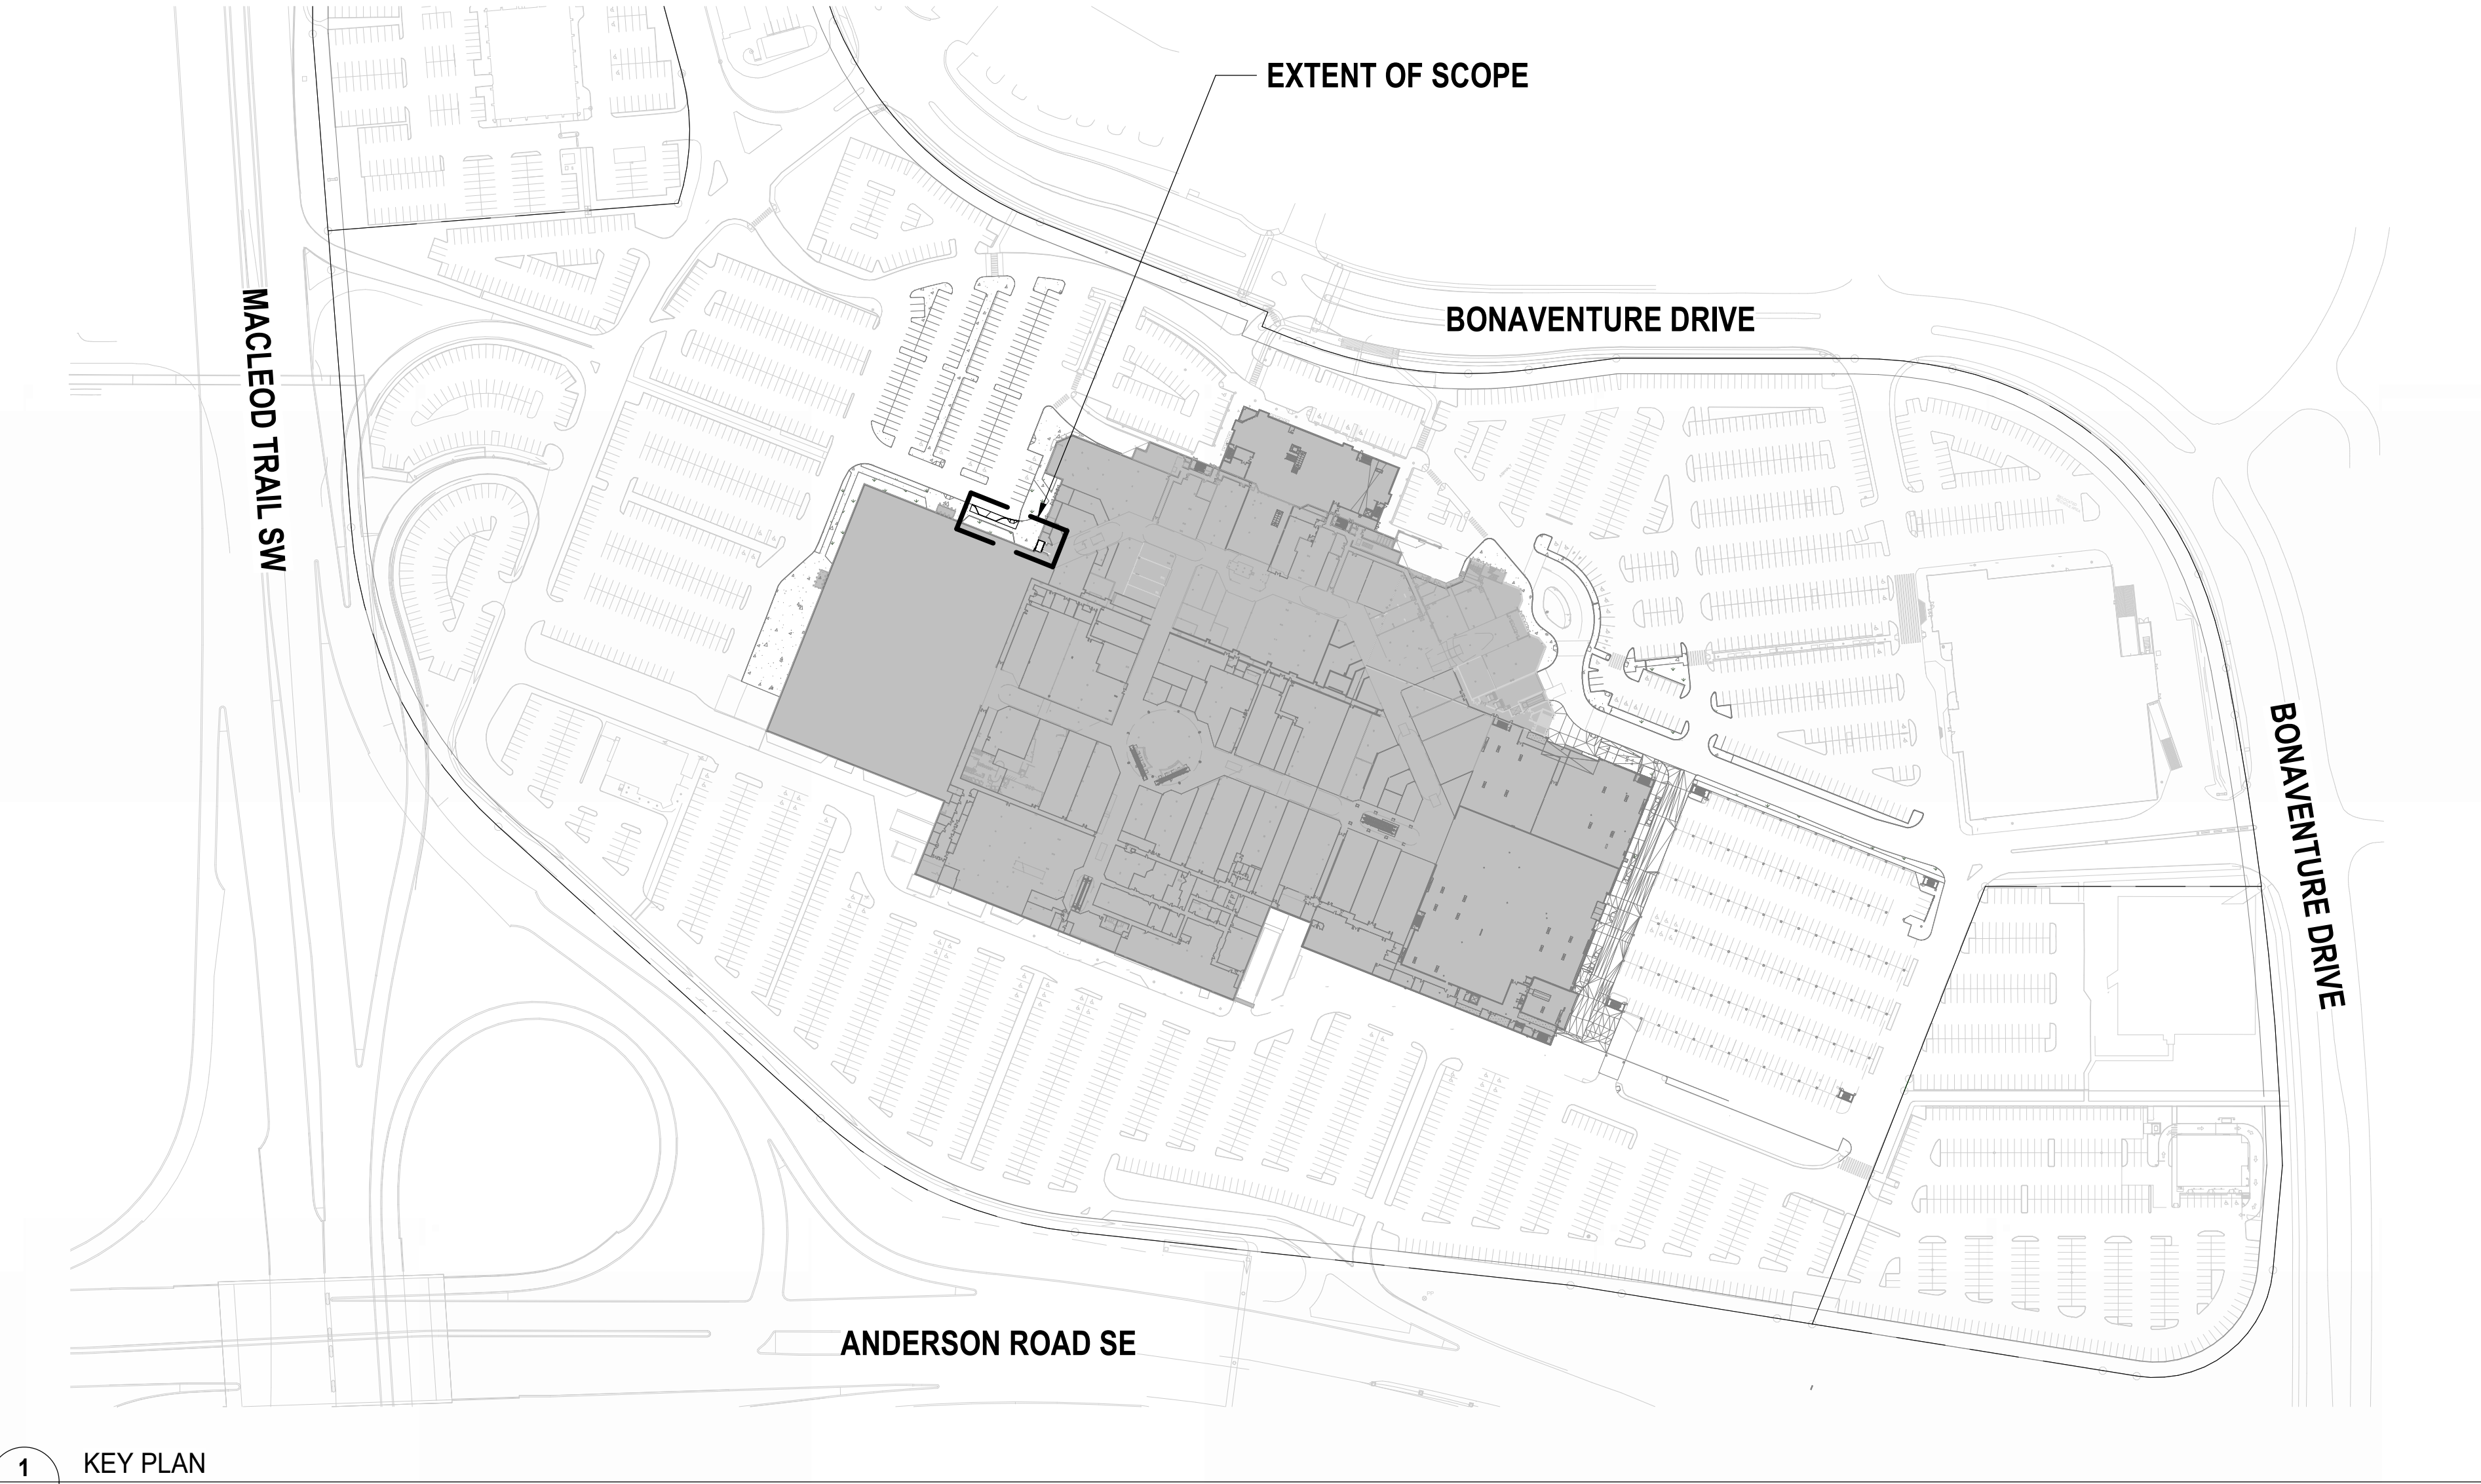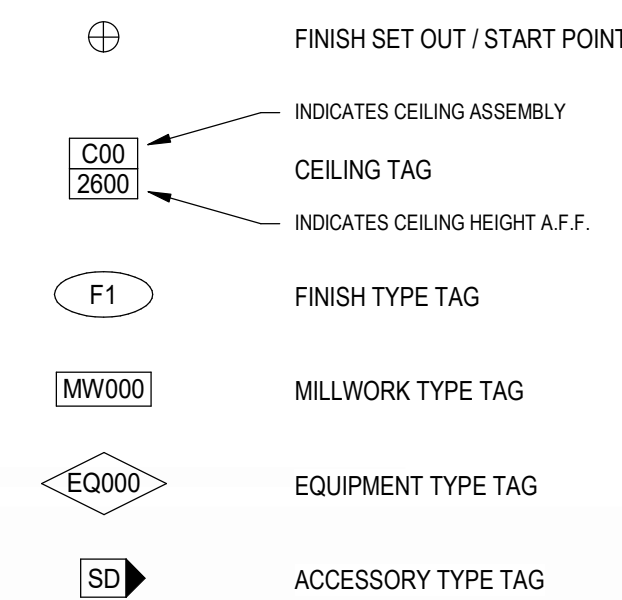

1 KEY PLAN  
SCALE: 1" = 160'-0"

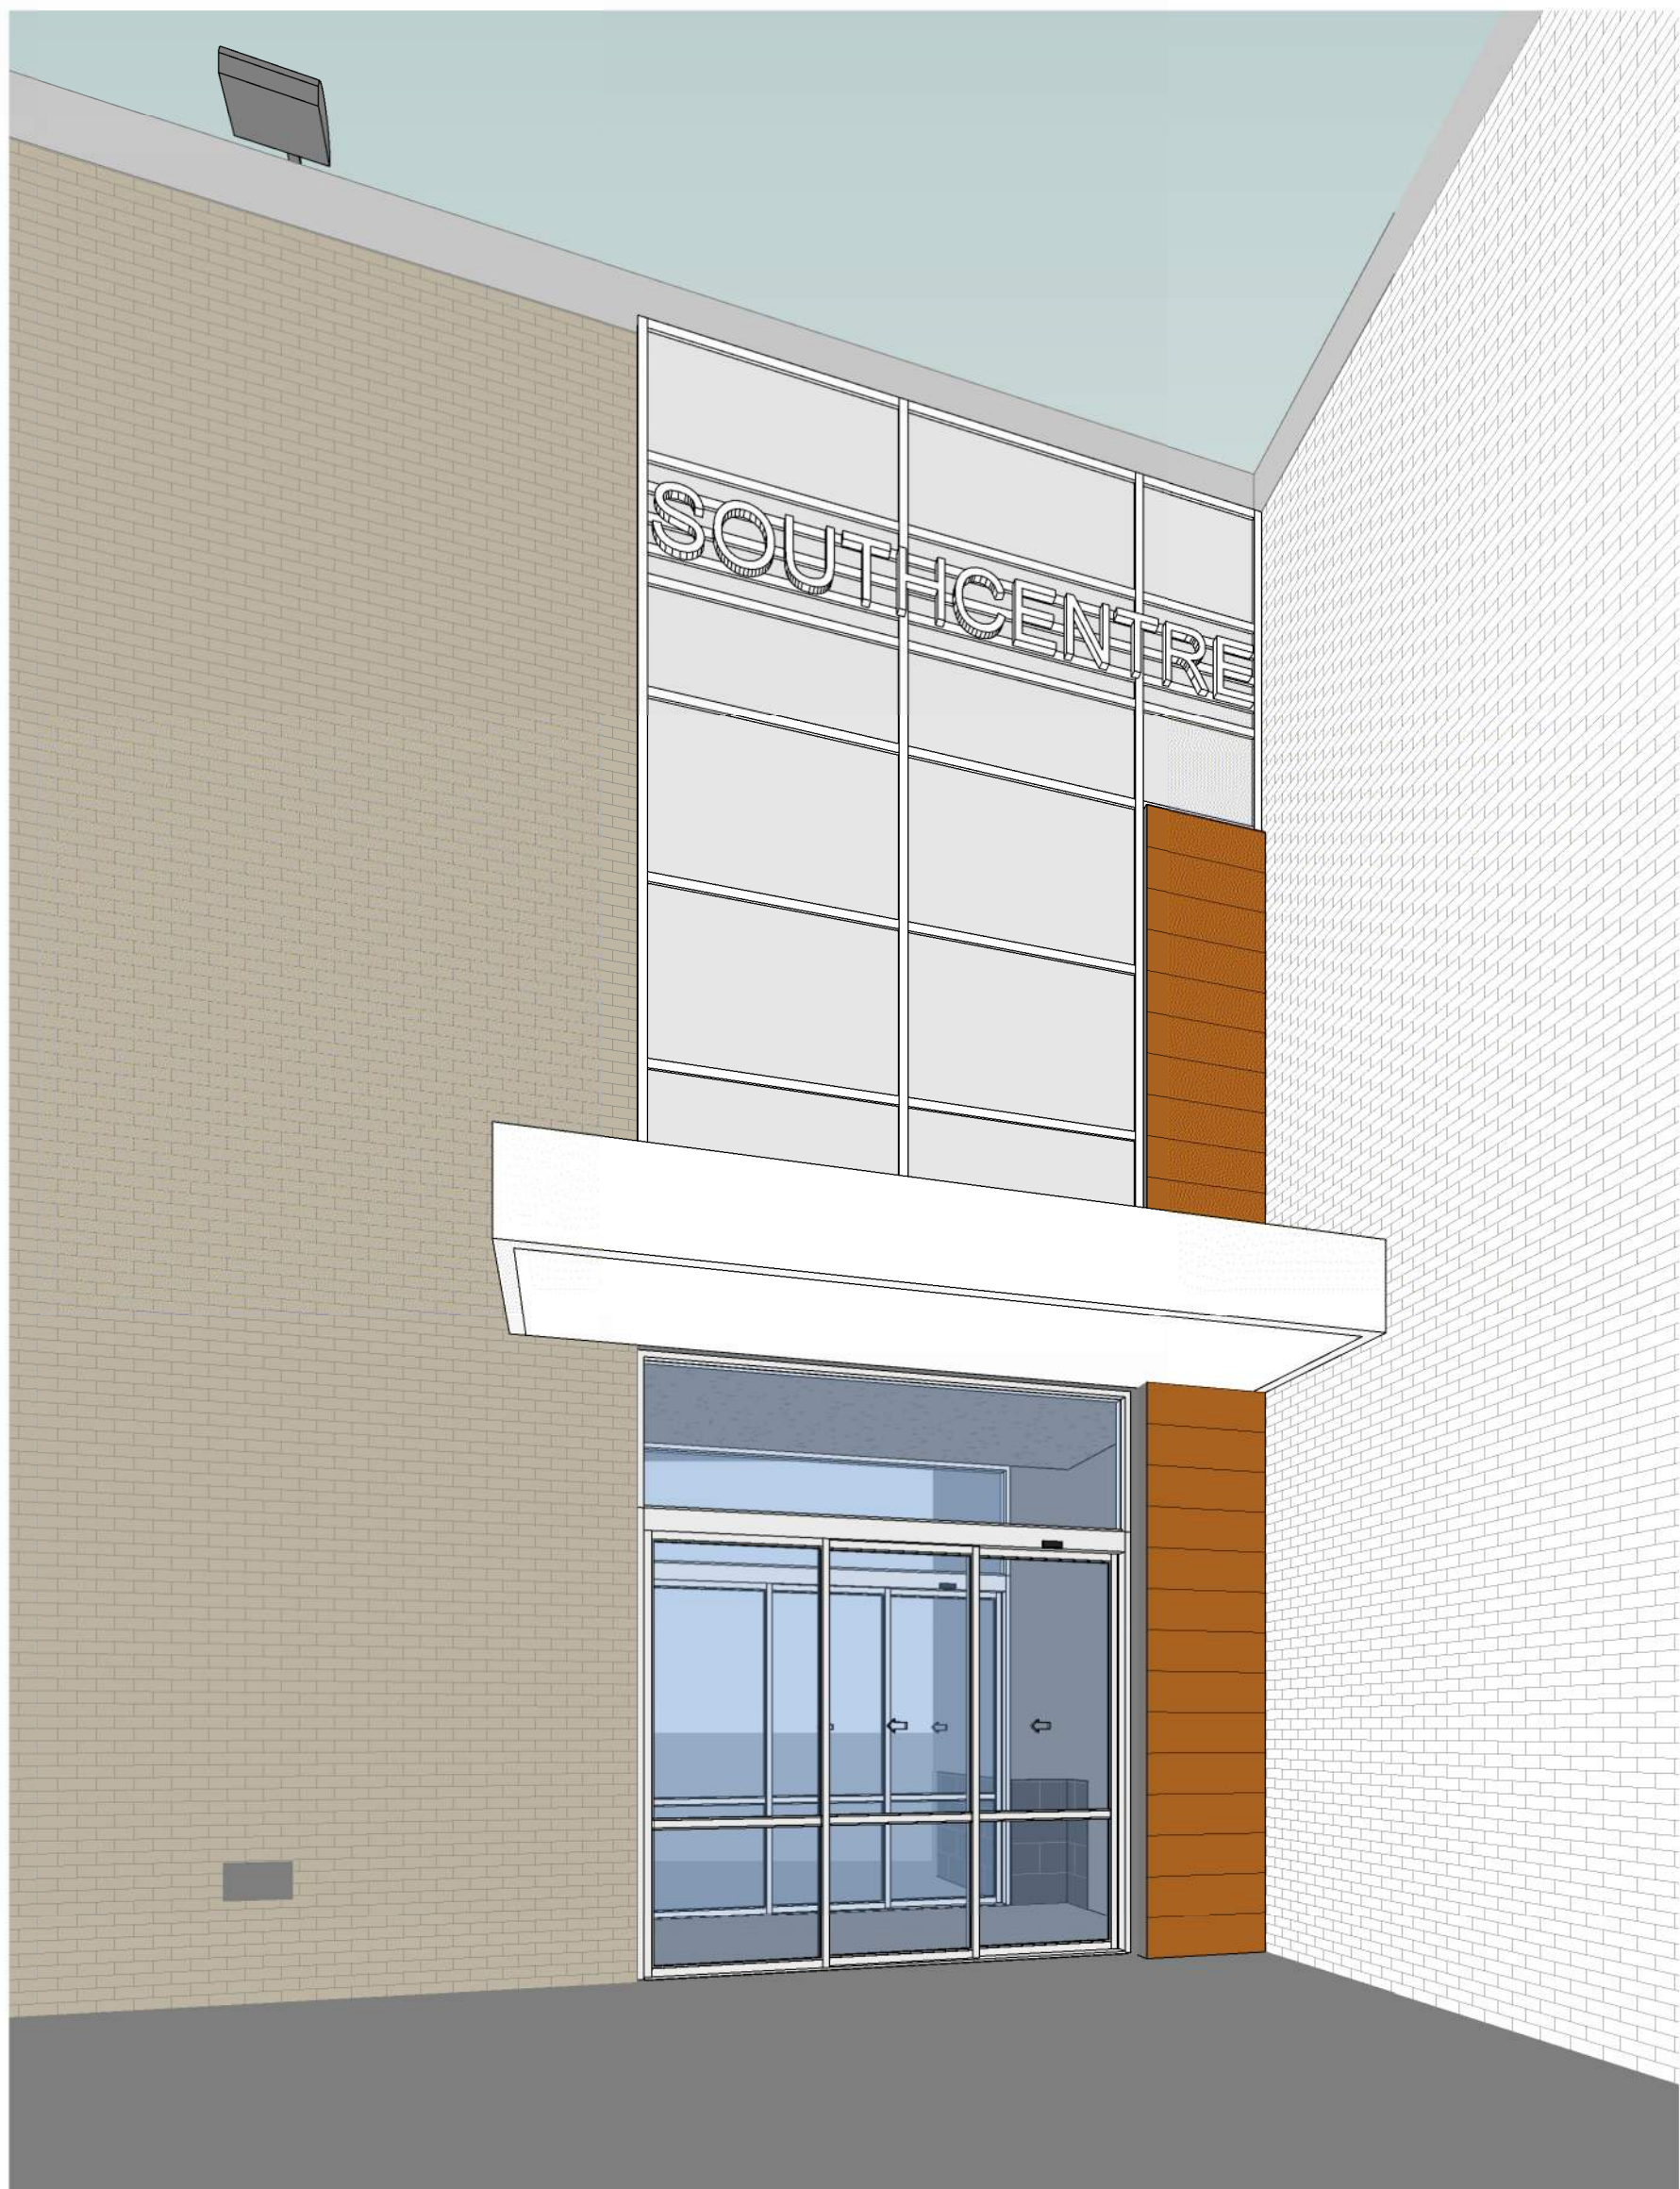

2 3D VIEW - NEW NW ENTRANCE  
SCALE:

### DRAWING LIST - DP ARCH - ENTRANCE RENOVATION

|        |                                                 |
|--------|-------------------------------------------------|
| A0.00  | COVER SHEET                                     |
| A1.00  | OVERALL SITE PLAN                               |
| A1.10  | ENLARGED DEMOLITION SITE PLAN                   |
| A1.11  | ENLARGED NEW SITE PLAN AND TYPICAL SITE DETAILS |
| A2.00  | ENLARGED PLANS AND WALL SECTION DETAILS         |
| A4.00  | EXTERIOR ELEVATIONS                             |
| A10.00 | EXISTING SITE PHOTOS                            |

### DRAWING LIST - DP ELEC - ENTRANCE RENOVATION

|         |                                   |
|---------|-----------------------------------|
| DPE-001 | COVER & DRAWING LIST - ELECTRICAL |
| DPE-002 | ELECTRICAL LEGENDS                |
| DPE-101 | SITE PLAN - ELECTRICAL            |
| DPE-102 | SITE PLAN - LIGHTING CALCULATION  |
| DPE-201 | ELECTRICAL SCHEDULES              |

FOR INFORMATION ONLY  
NOT FOR CONSTRUCTION

### IMPERIAL


THIS DRAWING IS COPYRIGHTED AND MUST NOT BE USED, REPRODUCED, OR REVISED WITHOUT WRITTEN PERMISSION. ALL DIMENSIONS ARE IN FEET AND INCHES UNLESS OTHERWISE NOTED. VERIFY DIMENSIONS. DO NOT SCALE THIS DRAWING. REPORT INCONSISTENCIES AND OMISSIONS TO THE CONSULTANT FOR CLARIFICATION BEFORE COMMENCING WITH THE WORK. DEVIATIONS FROM THE CONTRACT DOCUMENTS WITHOUT WRITTEN APPROVAL FROM THE CONSULTANT ARE SUBJECT TO CORRECTION AT THE CONTRACTOR'S EXPENSE.

### ARCHITECT & PRIME CONSULTANT

DIALOG  
300 134 - 11 AVE SE  
CALGARY, AB T2G 0X5  
Tel: 403-245-5201 Fax: 403-245-5201  
STRUCTURAL ENGINEER  
1610, 150 9 AVENUE SW  
CALGARY, AB T2P 3H9  
Tel: 403-975-1270 Fax: 403-975-1270  
MECHANICAL ENGINEER  
SMITH + ANDERSEN LTD.  
1205 330 - 5 AVE SW  
CALGARY, AB T2P 3L4  
Tel: 403-261-8897 Fax: 403-261-8897  
ELECTRICAL ENGINEER  
SMITH + ANDERSEN LTD.  
1205 330 - 5 AVE SW  
CALGARY, AB T2P 3L4  
Tel: 403-261-8897 Fax: 403-261-8897

### KEYPLAN

JOINT FIRM  
Oling Alberta Architects Engineering Interior Design Planning Inc.  
Issued by  
THE ALBERTA ASSOCIATION OF ARCHITECTS  
Permit (s): A5CEAS (Edmonton)

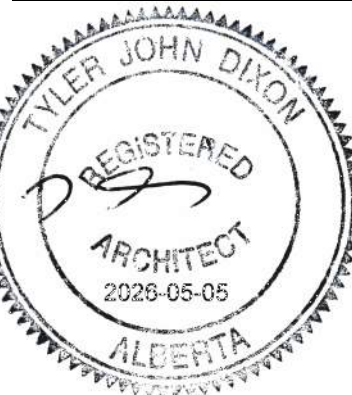

### SOUTHCENTRE MALL ENTRANCE RENO


MUNICIPAL ADDRESS:  
100 ANDERSON ROAD SE, CALGARY AB T2J 3V1  
LEGAL DESCRIPTION:  
PLAN 851 0837, BLOCK 5

### COVER SHEET

DRAWN: KT  
PLOT DATE: 5/4/2026 5:02:50 PM  
CHECKED: HM

# A0.00

AB099338 - 2010972

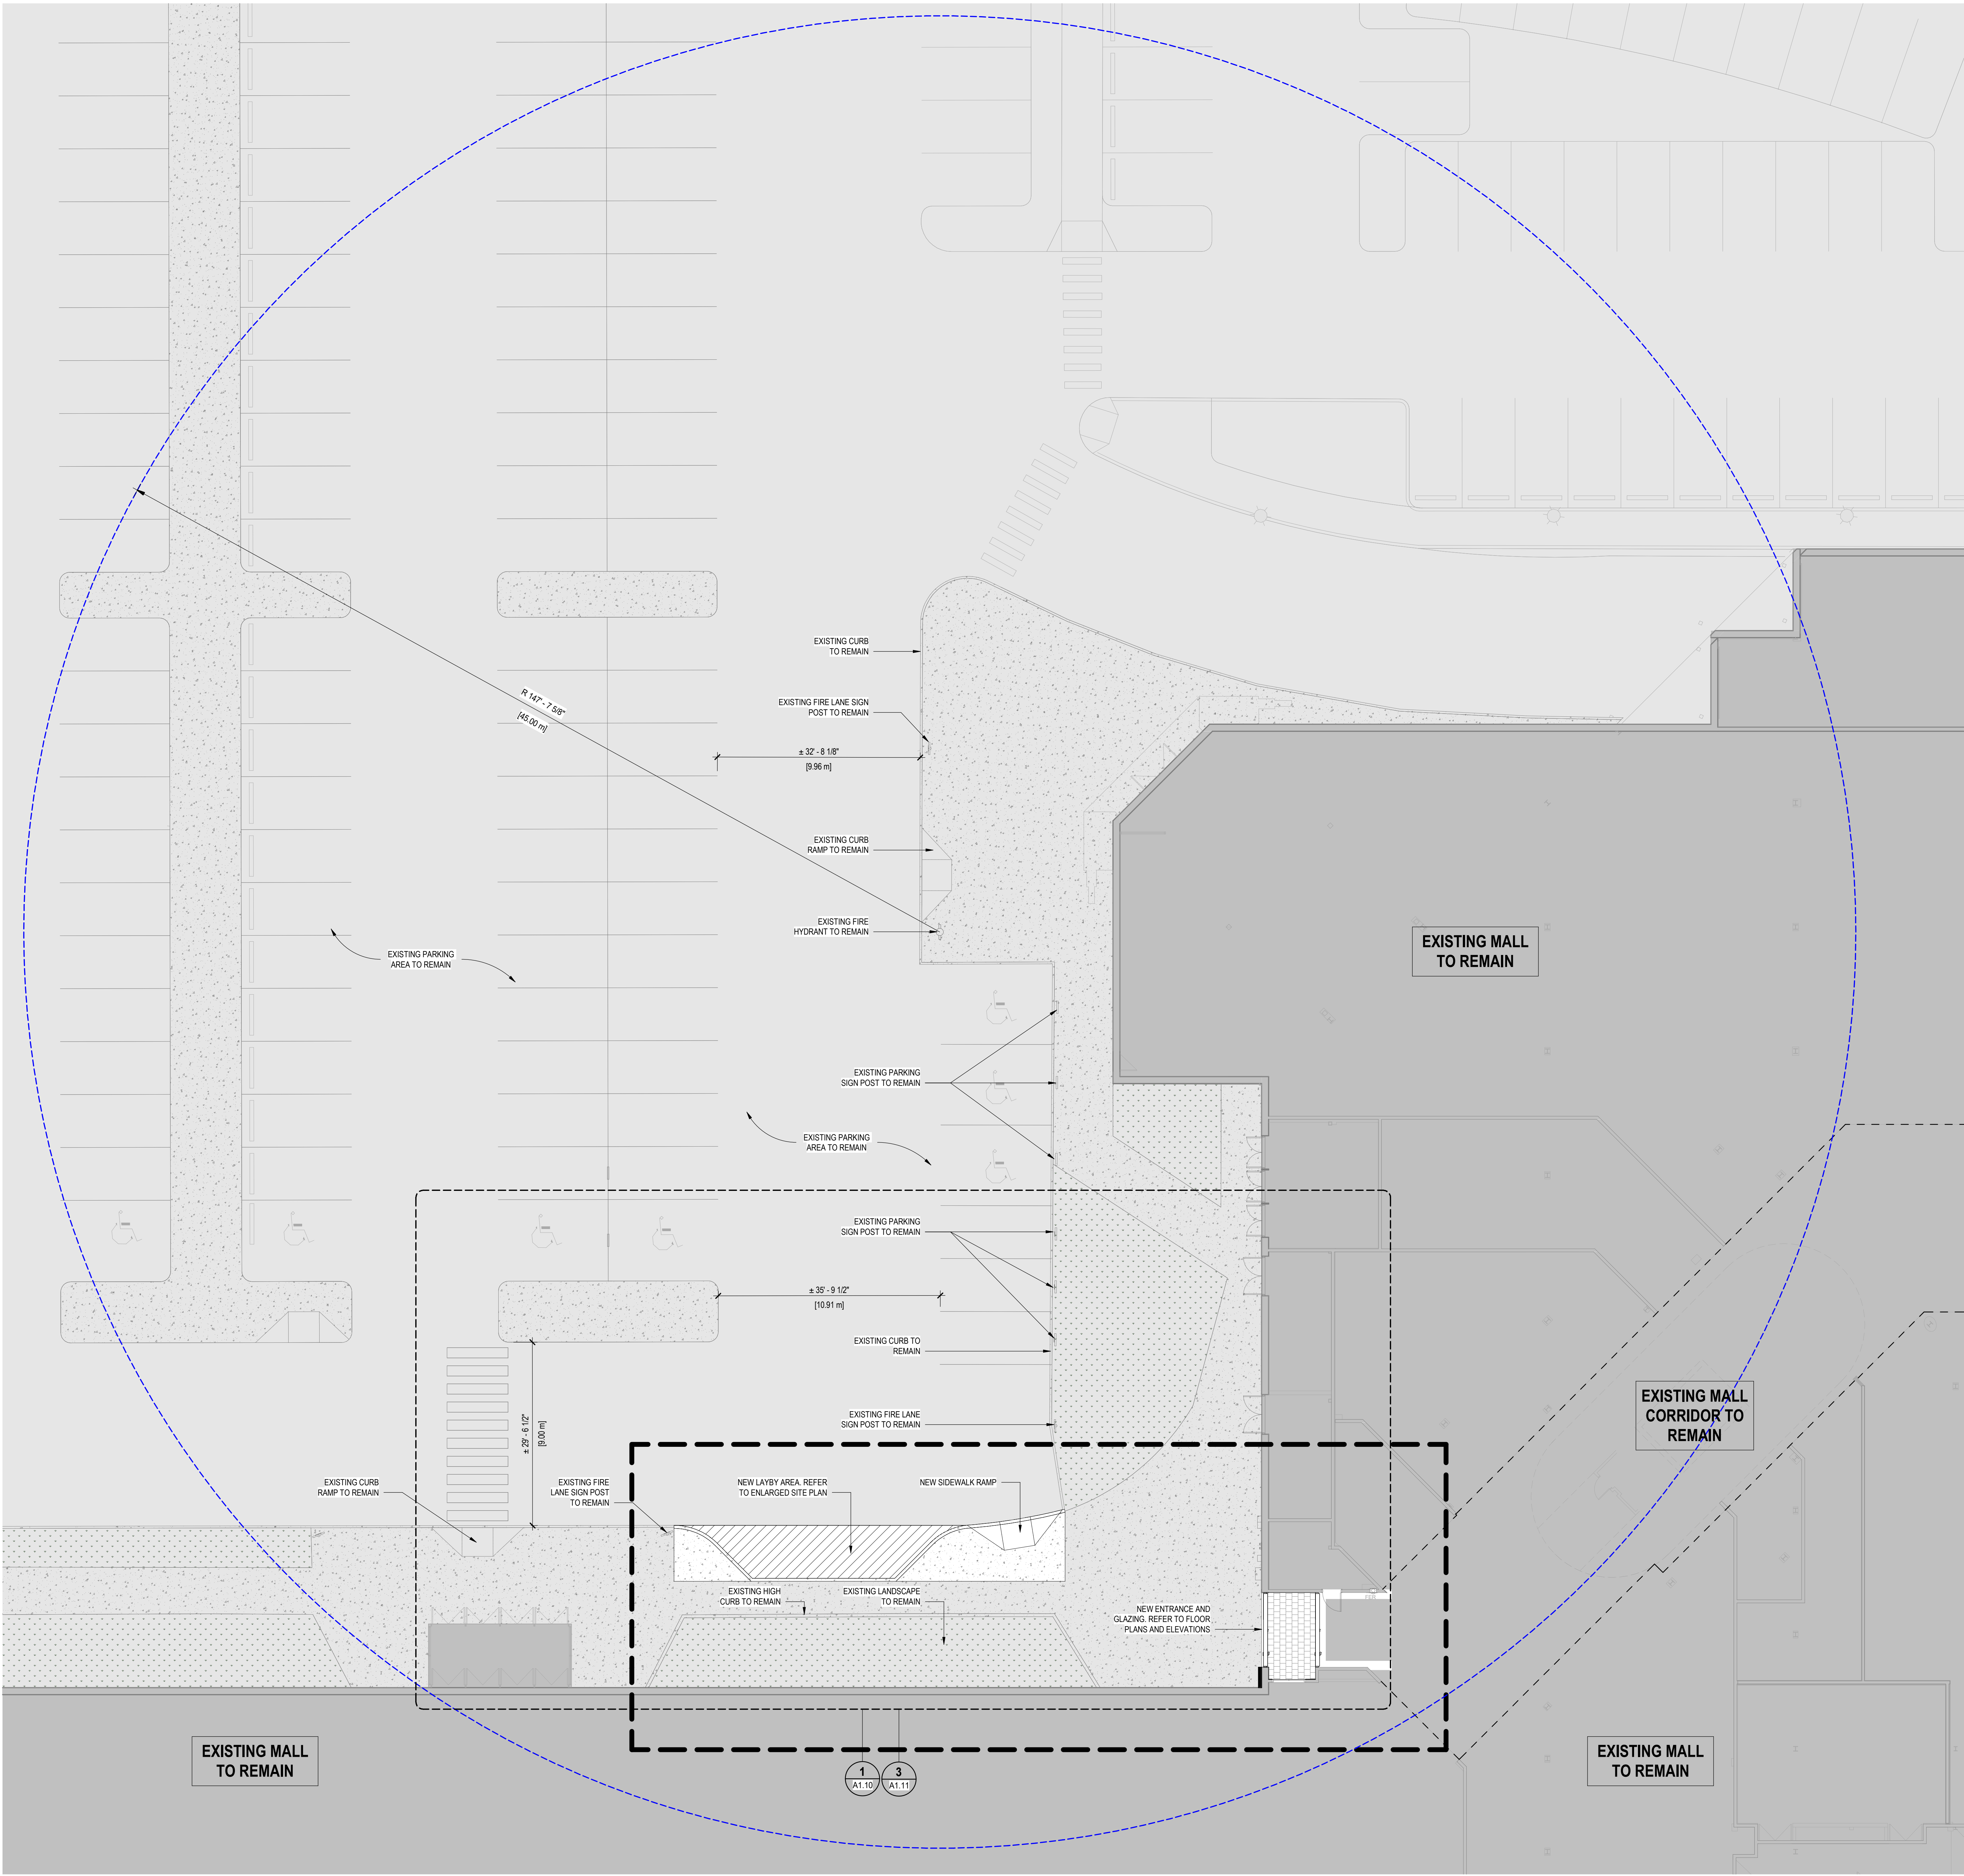

| SITE PLAN LEGEND |                                               |
|------------------|-----------------------------------------------|
| ---              | SCOPE OF WORK                                 |
| ---              | EXISTING TO REMAIN                            |
| ---              | EXISTING TO BE DEMOLISHED                     |
| ---              | NEW                                           |
| ---              | 45M RADIUS FOR EXISTING FIRE HYDRANT COVERAGE |
| ---              | EXISTING SITE NOT IN SCOPE                    |
| ---              | EXISTING BUILDING NOT IN SCOPE                |



ISSUED FOR  
1 2026-05-05 DP CHANGES OUTSIDE A BUILDING

FOR INFORMATION ONLY  
NOT FOR CONSTRUCTION

**IMPERIAL**  
THIS DRAWING IS COPYRIGHTED AND MUST NOT BE USED, REPRODUCED, OR REVISED WITHOUT WRITTEN PERMISSION.  
ALL DIMENSIONS ARE IN FEET AND INCHES UNLESS OTHERWISE NOTED.  
VERIFY DIMENSIONS.  
DO NOT SCALE THIS DRAWING.  
REPORT INCONSISTENCIES AND OMISSIONS TO THE CONSULTANT FOR CLARIFICATION BEFORE COMMENCING WITH THE WORK.  
DEVIATIONS FROM THE CONTRACT DOCUMENTS WITHOUT WRITTEN APPROVAL FROM THE CONSULTANT ARE SUBJECT TO CORRECTION AT THE CONTRACTOR'S EXPENSE.

**ARCHITECT & PRIME CONSULTANT**  
DIALOG  
300 134 - 11 AVE SE  
CALGARY, AB T2G 0X5  
Tel: 403-245-5501 Fax:  
Tel: 403-975-1270  
**STRUCTURAL ENGINEER**  
EXISTUTIVE  
1610, 150 9 AVENUE SW  
CALGARY, AB T2P 3H9  
Tel: 403-975-1270 Fax:  
**MECHANICAL ENGINEER**  
SMITH + ANDERSEN LTD.  
1205 330 - 5 AVE SW  
CALGARY, AB T2P 0L4  
Tel: 403-261-8897 Fax:  
**ELECTRICAL ENGINEER**  
SMITH + ANDERSEN LTD.  
1205 330 - 5 AVE SW  
CALGARY, AB T2P 0L4  
Tel: 403-261-8897 Fax:

KEYPLAN

JOINT FIRM  
Dialog Alberta Architects Engineering Interior Design Planning Inc.  
Issued by  
THE ALBERTA ASSOCIATION OF ARCHITECTS  
Permit (s): A/SCSAS (Edmonton)




**SOUTHCENTRE MALL**

**MUNICIPAL ADDRESS:**  
100 ANDERSON ROAD SE, CALGARY AB T2J 3V1  
**LEGAL DESCRIPTION:**  
PLAN 851 0837, BLOCK 5

**OVERALL SITE PLAN**

DRAWN: KT  
PLOT DATE: 5/4/2026 5:02:55 PM  
CHECKED: HM

**A1.00**

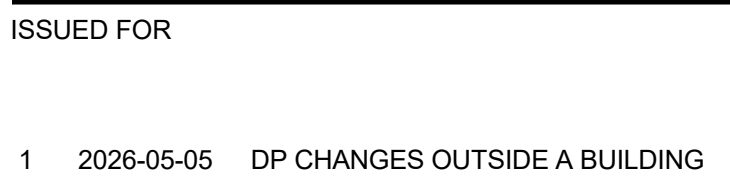

FOR INFORMATION ONLY  
NOT FOR CONSTRUCTION

**IMPERIAL**

THIS DRAWING IS COPYRIGHTED AND MUST NOT BE USED, REPRODUCED, OR REVISED WITHOUT WRITTEN PERMISSION.

ALL DIMENSIONS ARE IN FEET AND INCHES UNLESS OTHERWISE NOTED.

VERIFY DIMENSIONS.


DO NOT SCALE THIS DRAWING.

REPORT INCONSISTENCIES AND OMISSIONS TO THE CONSULTANT FOR CLARIFICATION BEFORE COMMENCING WITH THE WORK.

DEVIATIONS FROM THE CONTRACT DOCUMENTS WITHOUT WRITTEN APPROVAL FROM THE CONSULTANT ARE SUBJECT TO CORRECTION AT THE CONTRACTOR'S EXPENSE.

**ARCHITECT & PRIME CONSULTANT**  
DIALOG  
300 134 L - 11 AVE SE  
CALGARY, AB T2C 0K5  
Tel: 403-245-5501 Fax:  
**STRUCTURAL ENGINEER**  
ENTUITIVE  
1610, 150 AVENUE SW  
CALGARY, AB T2P 3H9  
Tel: 403-879-1270 Fax:  
**MECHANICAL ENGINEER**  
SMITH + ANDERSEN LTD.  
1205 330 - 5 AVE SW  
CALGARY, AB T2P 0L4  
Tel: 403-261-8897 Fax:  
**ELECTRICAL ENGINEER**  
SMITH + ANDERSEN LTD.  
1205 330 - 5 AVE SW  
CALGARY, AB T2P 0L4  
Tel: 403-261-8897 Fax:

## KEYPLAN

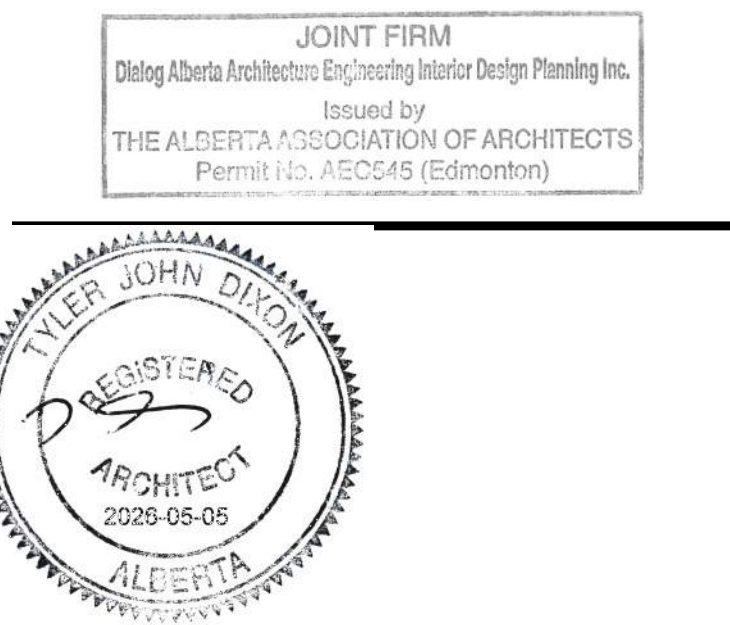

## SOUTHCENTRE MALL

**MUNICIPAL ADDRESS:**  
100 ANDERSON ROAD SE, CALGARY AB T2J 3V1



**LEGAL DESCRIPTION:**  
PLAN 851 0837, BLOCK 5


# ENLARGED DEMOLITION SITE PLAN

DRAWN: KT  
PLOT DATE: 5/4/2026 5:03:02 PM

## A1.10

AB099338 - 2010972

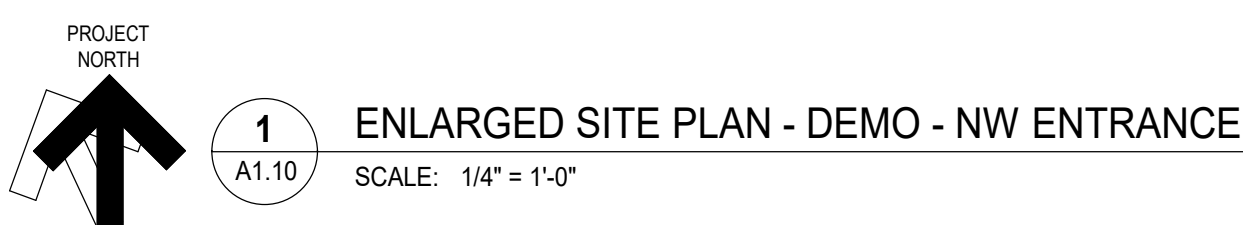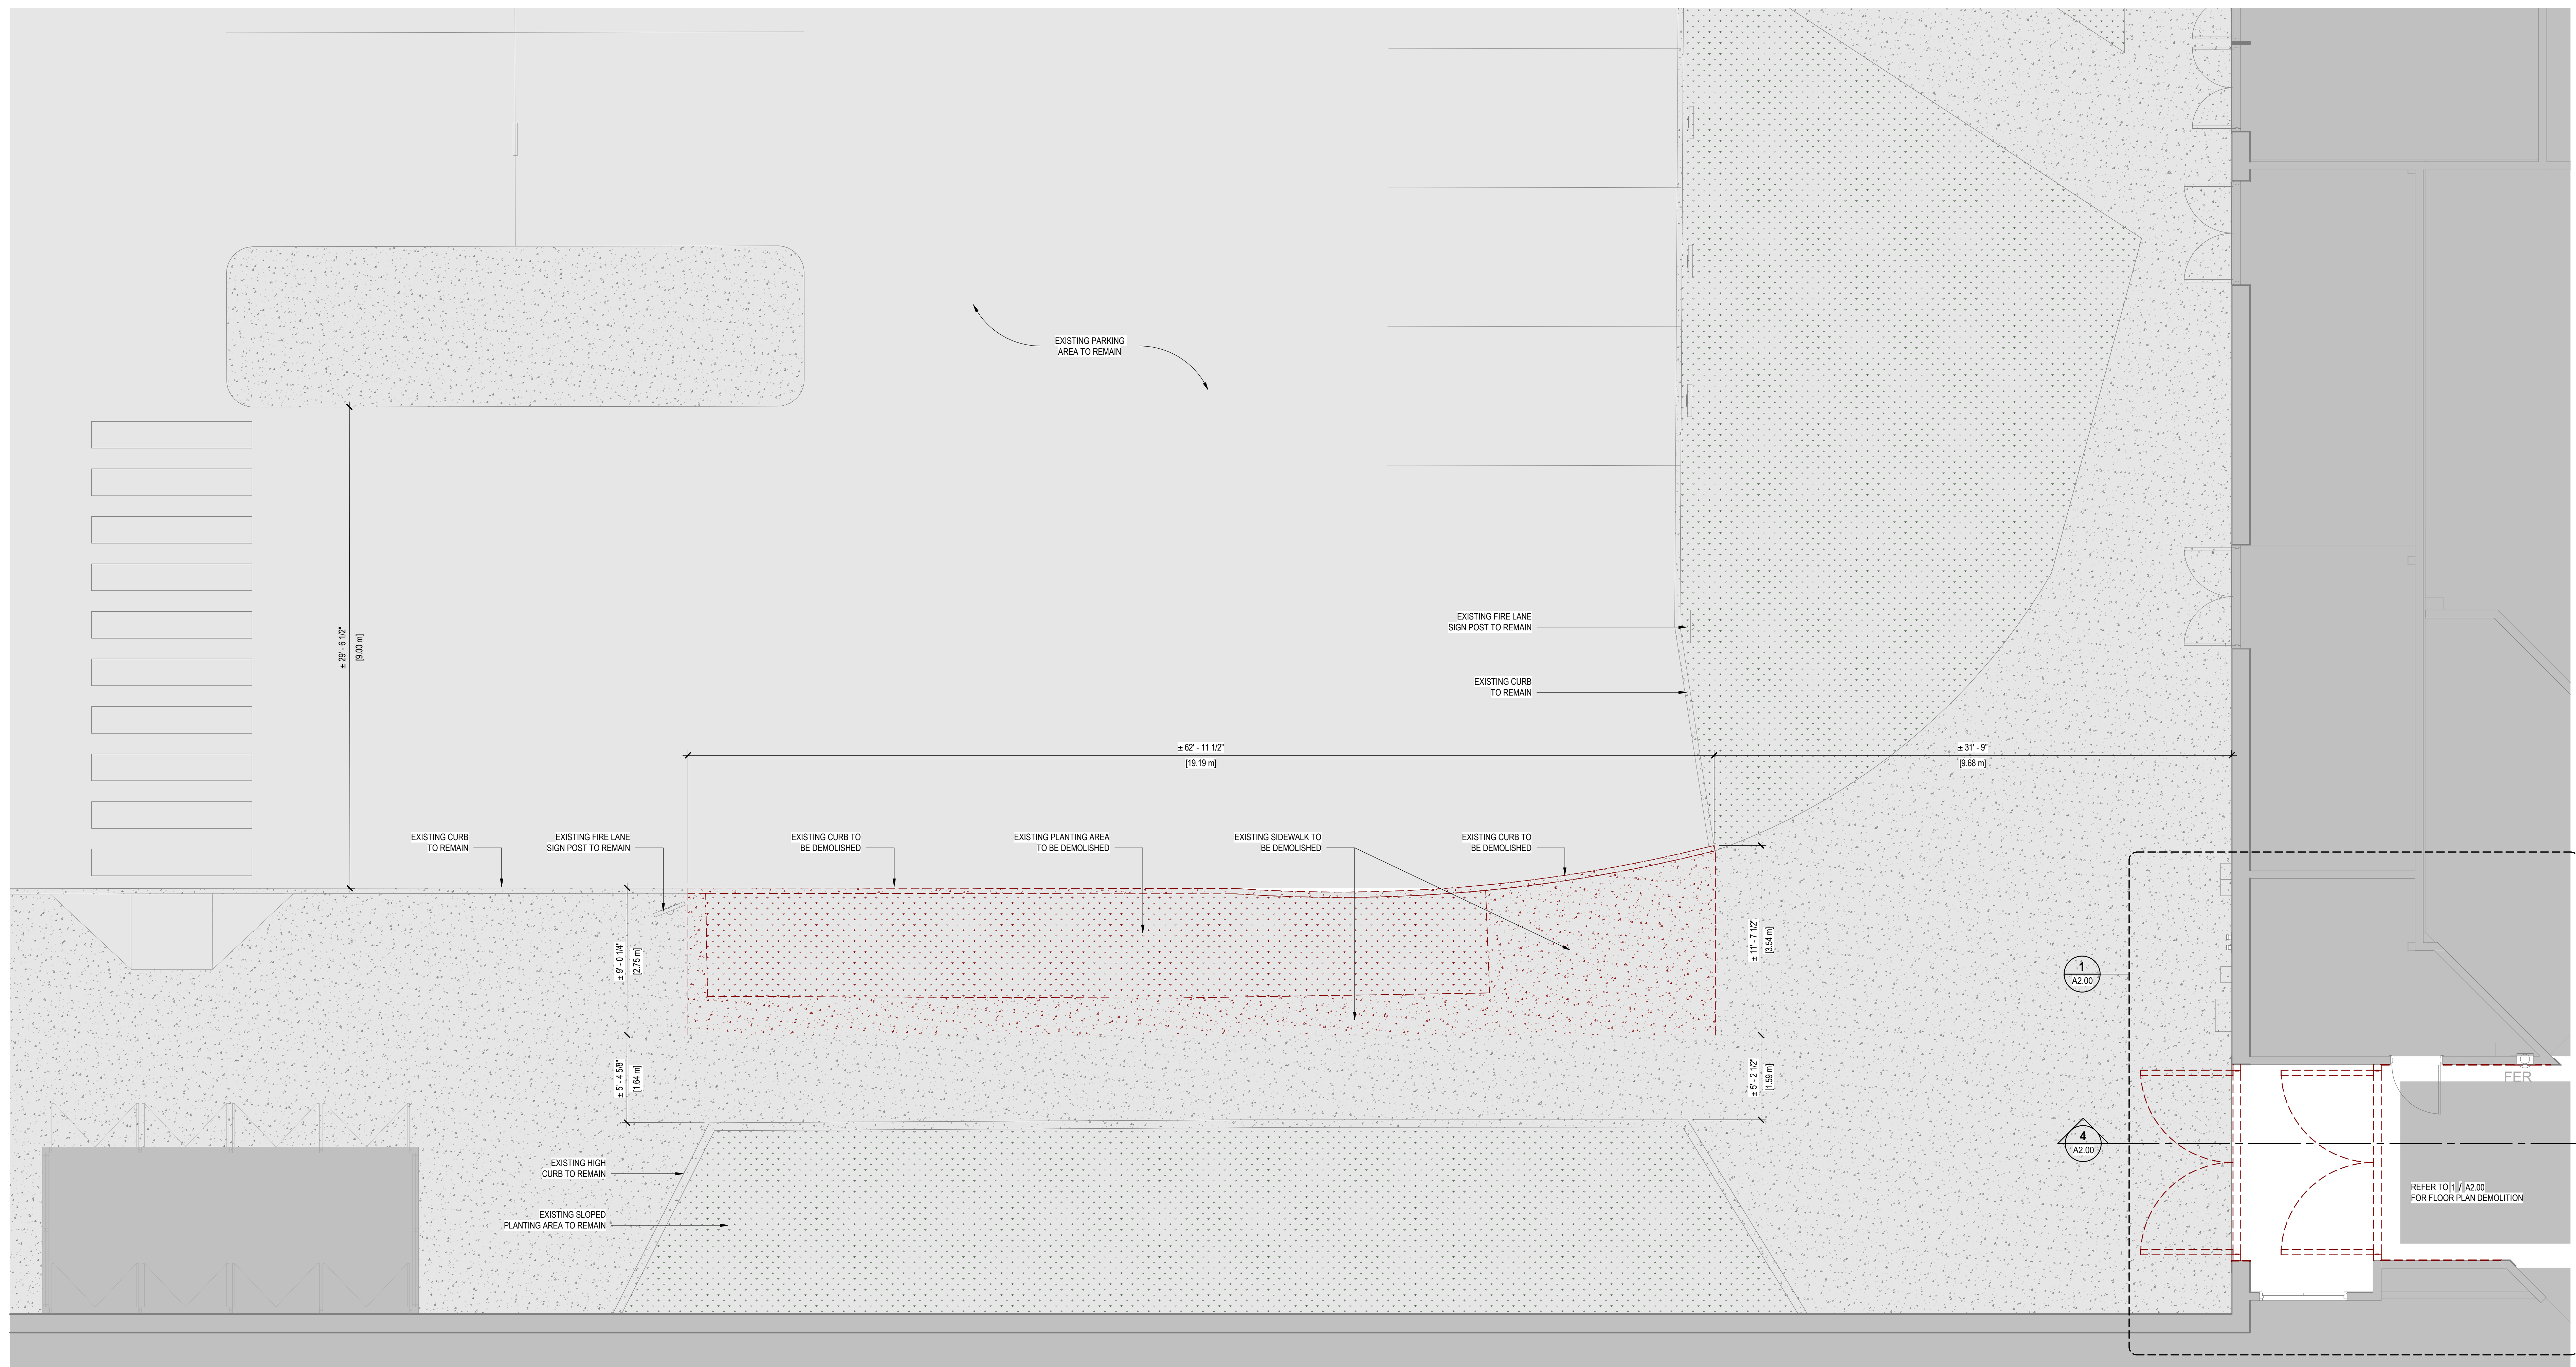

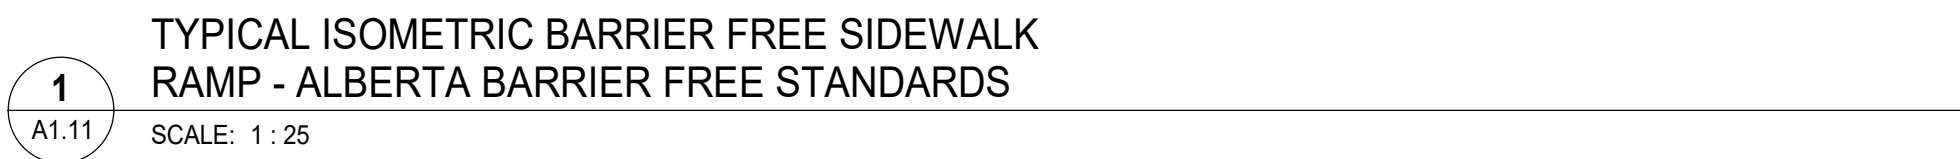

1 2026-05-05 DP CHANGES OUTSIDE A BUILDING

IMPERIAL

THIS DRAWING IS COPYRIGHTED AND MUST NOT BE USED,  
REPRODUCED, OR REVISED WITHOUT WRITTEN PERMISSION.

ALL DIMENSIONS ARE IN FEET AND INCHES UNLESS OTHERWISE  
NOTED.

VERIFY DIMENSIONS.  
DO NOT SCALE THIS DRAWING.

REPORT INCONSISTENCIES AND OMISSIONS TO THE CONSULTANT  
FOR CLARIFICATION BEFORE COMMENCING WITH THE WORK.

DEVIATIONS FROM THE CONTRACT DOCUMENTS WITHOUT  
WRITTEN PERMISSION FROM THE CONSULTANT ARE SUBJECT TO  
CORRECTION AT THE CONTRACTOR'S EXPENSE.

**ARCHITECT & PRIME CONSULTANT**

DIALOG  
300 104 - 11 AVE SE  
CALGARY, AB T2C 0X5  
Tel: 403-245-6501 Fax:

**STRUCTURAL ENGINEER**

ENTIVITT  
105 300 - 10 AVE SW  
CALGARY, AB T2P 3H9  
Tel: 403-279-1273 Fax:

**MECHANICAL ENGINEER**

SMITH & ANDERSEN LTD.  
1205 300 - 5 AVE SW  
CALGARY, AB T2P 0L4  
Tel: 403-261-6897 Fax:

**ELECTRICAL ENGINEER**

SMITH & ANDERSEN LTD.  
1205 300 - 5 AVE SW  
CALGARY, AB T2P 0L4  
Tel: 403-261-6897 Fax:

## KEYPLAN



SOUTHCENTRE MALL

**MUNICIPAL ADDRESS:**  
100 ANDERSON ROAD SE, CALGARY AB T2J 3V1

**LEGAL DESCRIPTION:**  
PLAN 851 0837, BLOCK 5

## ENLARGED NEW SITE PLAN AND TYPICAL SITE DETAILS

DRAWN: KT  
PLOT DATE: 5/4/2026 5:03:10 PM

## A1.11

AB099338 - 2010972

ISSUED FOR

1 2026-05-05 DP CHANGES OUTSIDE A BUILDING

FOR INFORMATION ONLY  
NOT FOR CONSTRUCTION

IMPERIAL

THIS DRAWING IS COPYRIGHTED AND MUST NOT BE USED, REPRODUCED, OR REVISED WITHOUT WRITTEN PERMISSION. ALL DIMENSIONS ARE IN FEET AND INCHES UNLESS OTHERWISE NOTED. VERIFY DIMENSIONS. DO NOT SCALE THIS DRAWING. REPORT INCONSISTENCIES AND OMISSIONS TO THE CONSULTANT FOR CLARIFICATION BEFORE COMMENCING WITH THE WORK. DEVIATIONS FROM THE CONTRACT DOCUMENTS WITHOUT WRITTEN APPROVAL FROM THE CONSULTANT ARE SUBJECT TO CORRECTION AT THE CONTRACTOR'S EXPENSE.

ARCHITECT & PRIME CONSULTANT

DIALOG  
300 134 - 11 AVE SE  
CALGARY, AB T2G 0X5  
Tel: 403-245-5501 Fax:  
STRUCTURAL ENGINEER  
EXISTITIVE  
1610, 150 9 AVENUE SW  
CALGARY, AB T2P 3H9  
Tel: 403-875-1270 Fax:  
MECHANICAL ENGINEER  
SMITH + ANDERSEN LTD.  
1205 330 - 5 AVE SW  
CALGARY, AB T2P 3L4  
Tel: 403-261-8897 Fax:  
ELECTRICAL ENGINEER  
SMITH + ANDERSEN LTD.  
1205 330 - 5 AVE SW  
CALGARY, AB T2P 3L4  
Tel: 403-261-8897 Fax:

KEYPLAN

JOINT FIRM  
Oling Alberta Architects Engineering Interior Design Planning Inc.  
Issued by  
THE ALBERTA ASSOCIATION OF ARCHITECTS  
Permit (s): ASCEAS (Edmonton)



SOUTHCENTRE MALL


MUNICIPAL ADDRESS:  
100 ANDERSON ROAD SE, CALGARY AB T2J 3V1  
LEGAL DESCRIPTION:  
PLAN 851 0837, BLOCK 5

EXTERIOR ELEVATIONS


DRAWN: KT  
PLOT DATE: 5/4/2026 5:03:21 PM  
CHECKED: HM

A4.00

AB099338 - 2010972

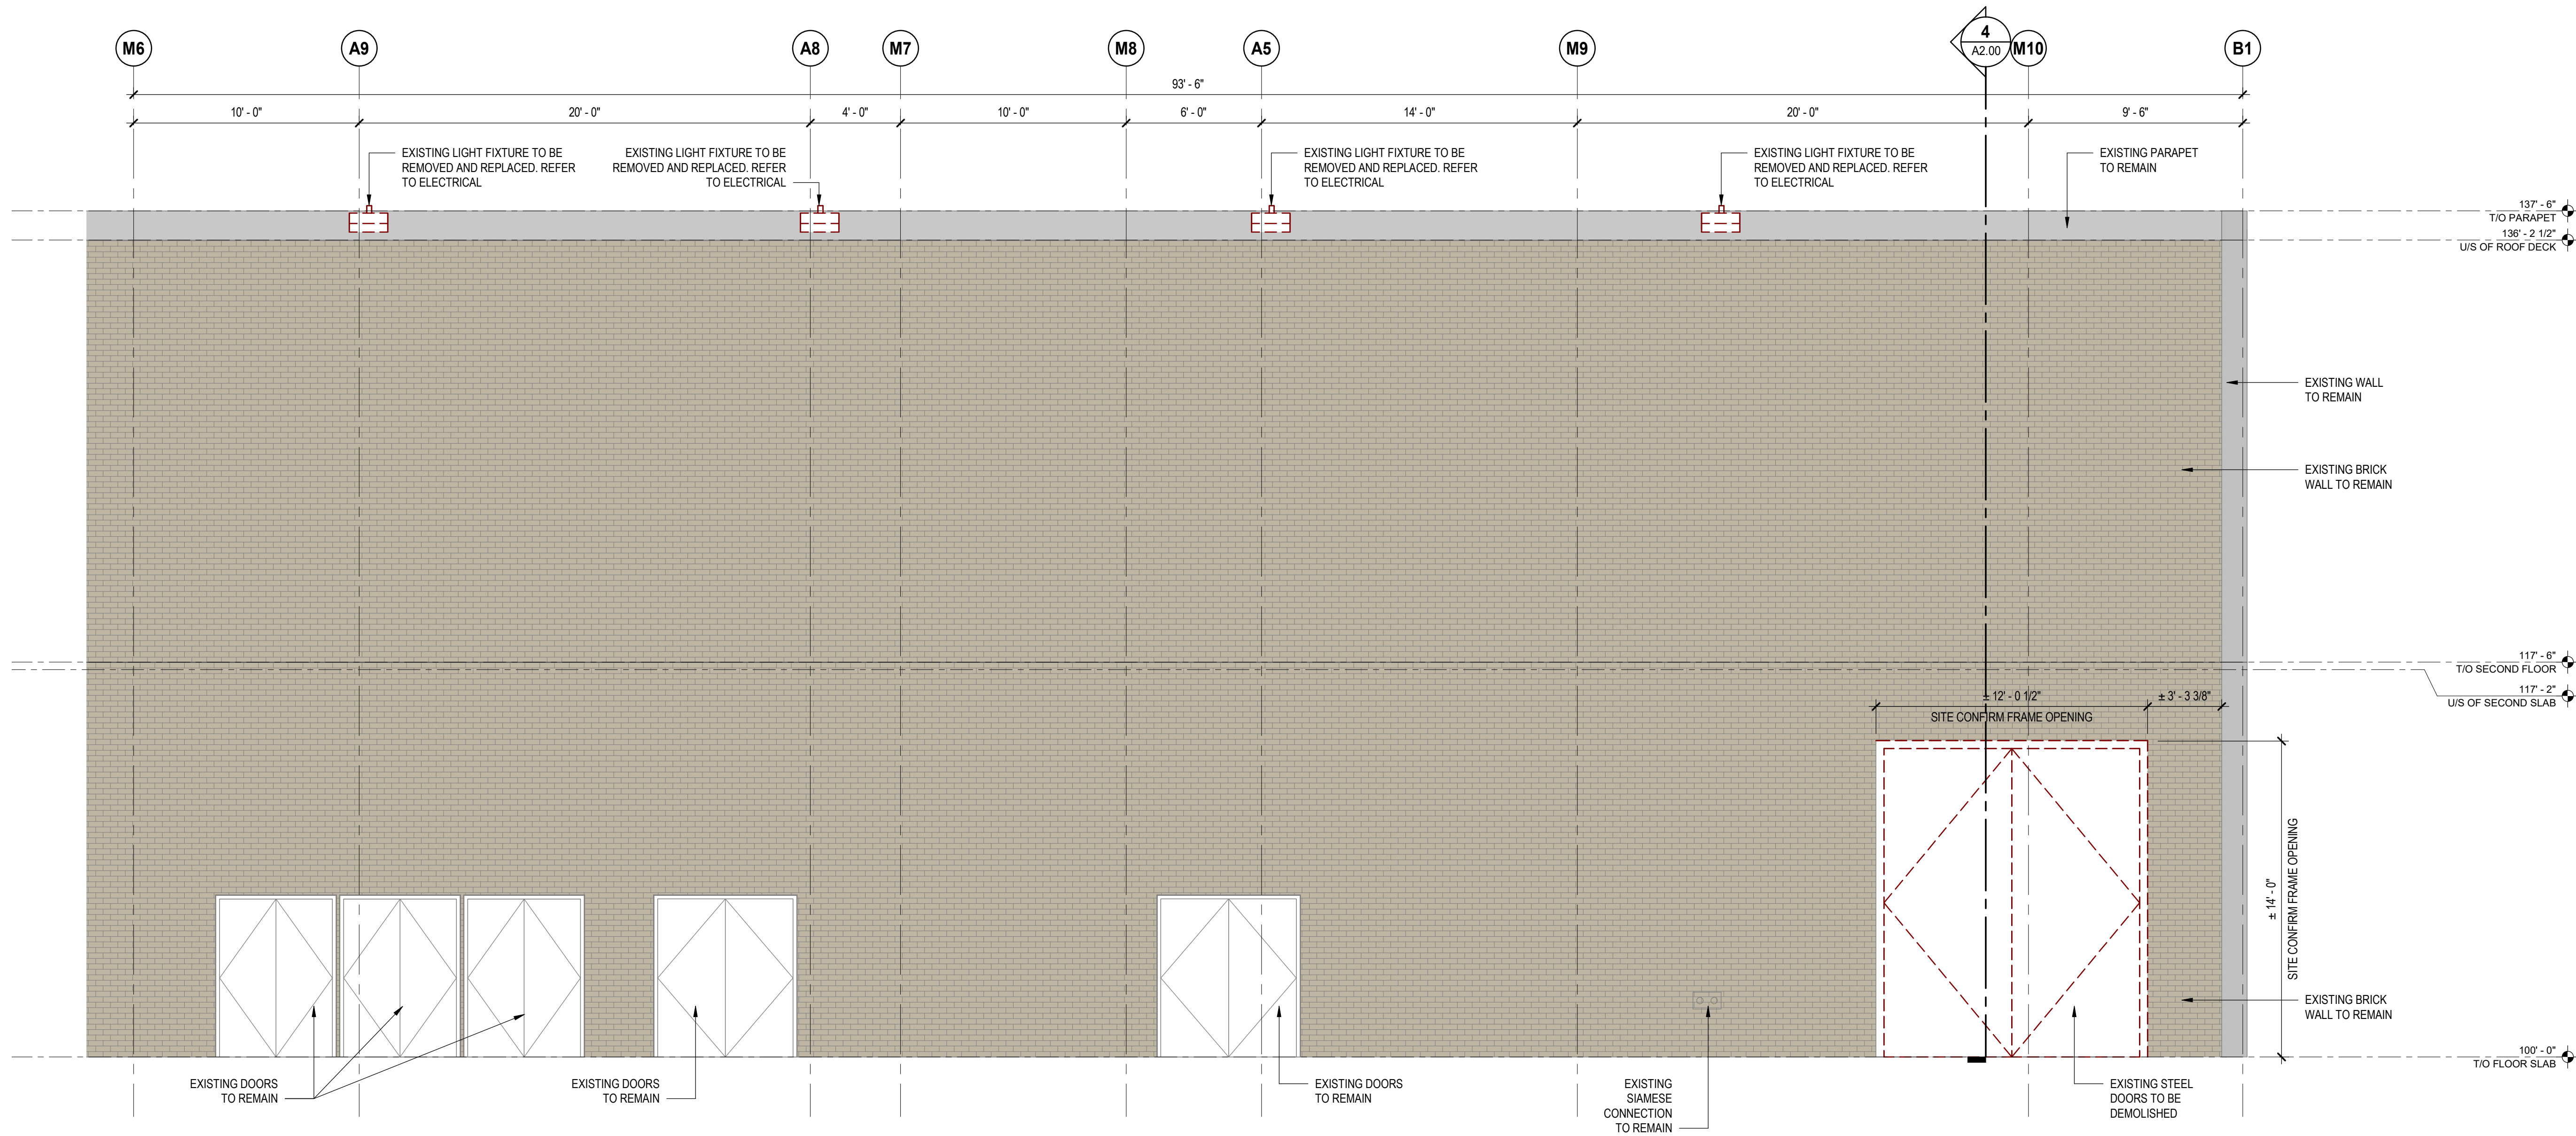

1 EXTERIOR ELEVATION - DEMO - NW ENTRANCE  
SCALE: 1/4" = 1'-0"

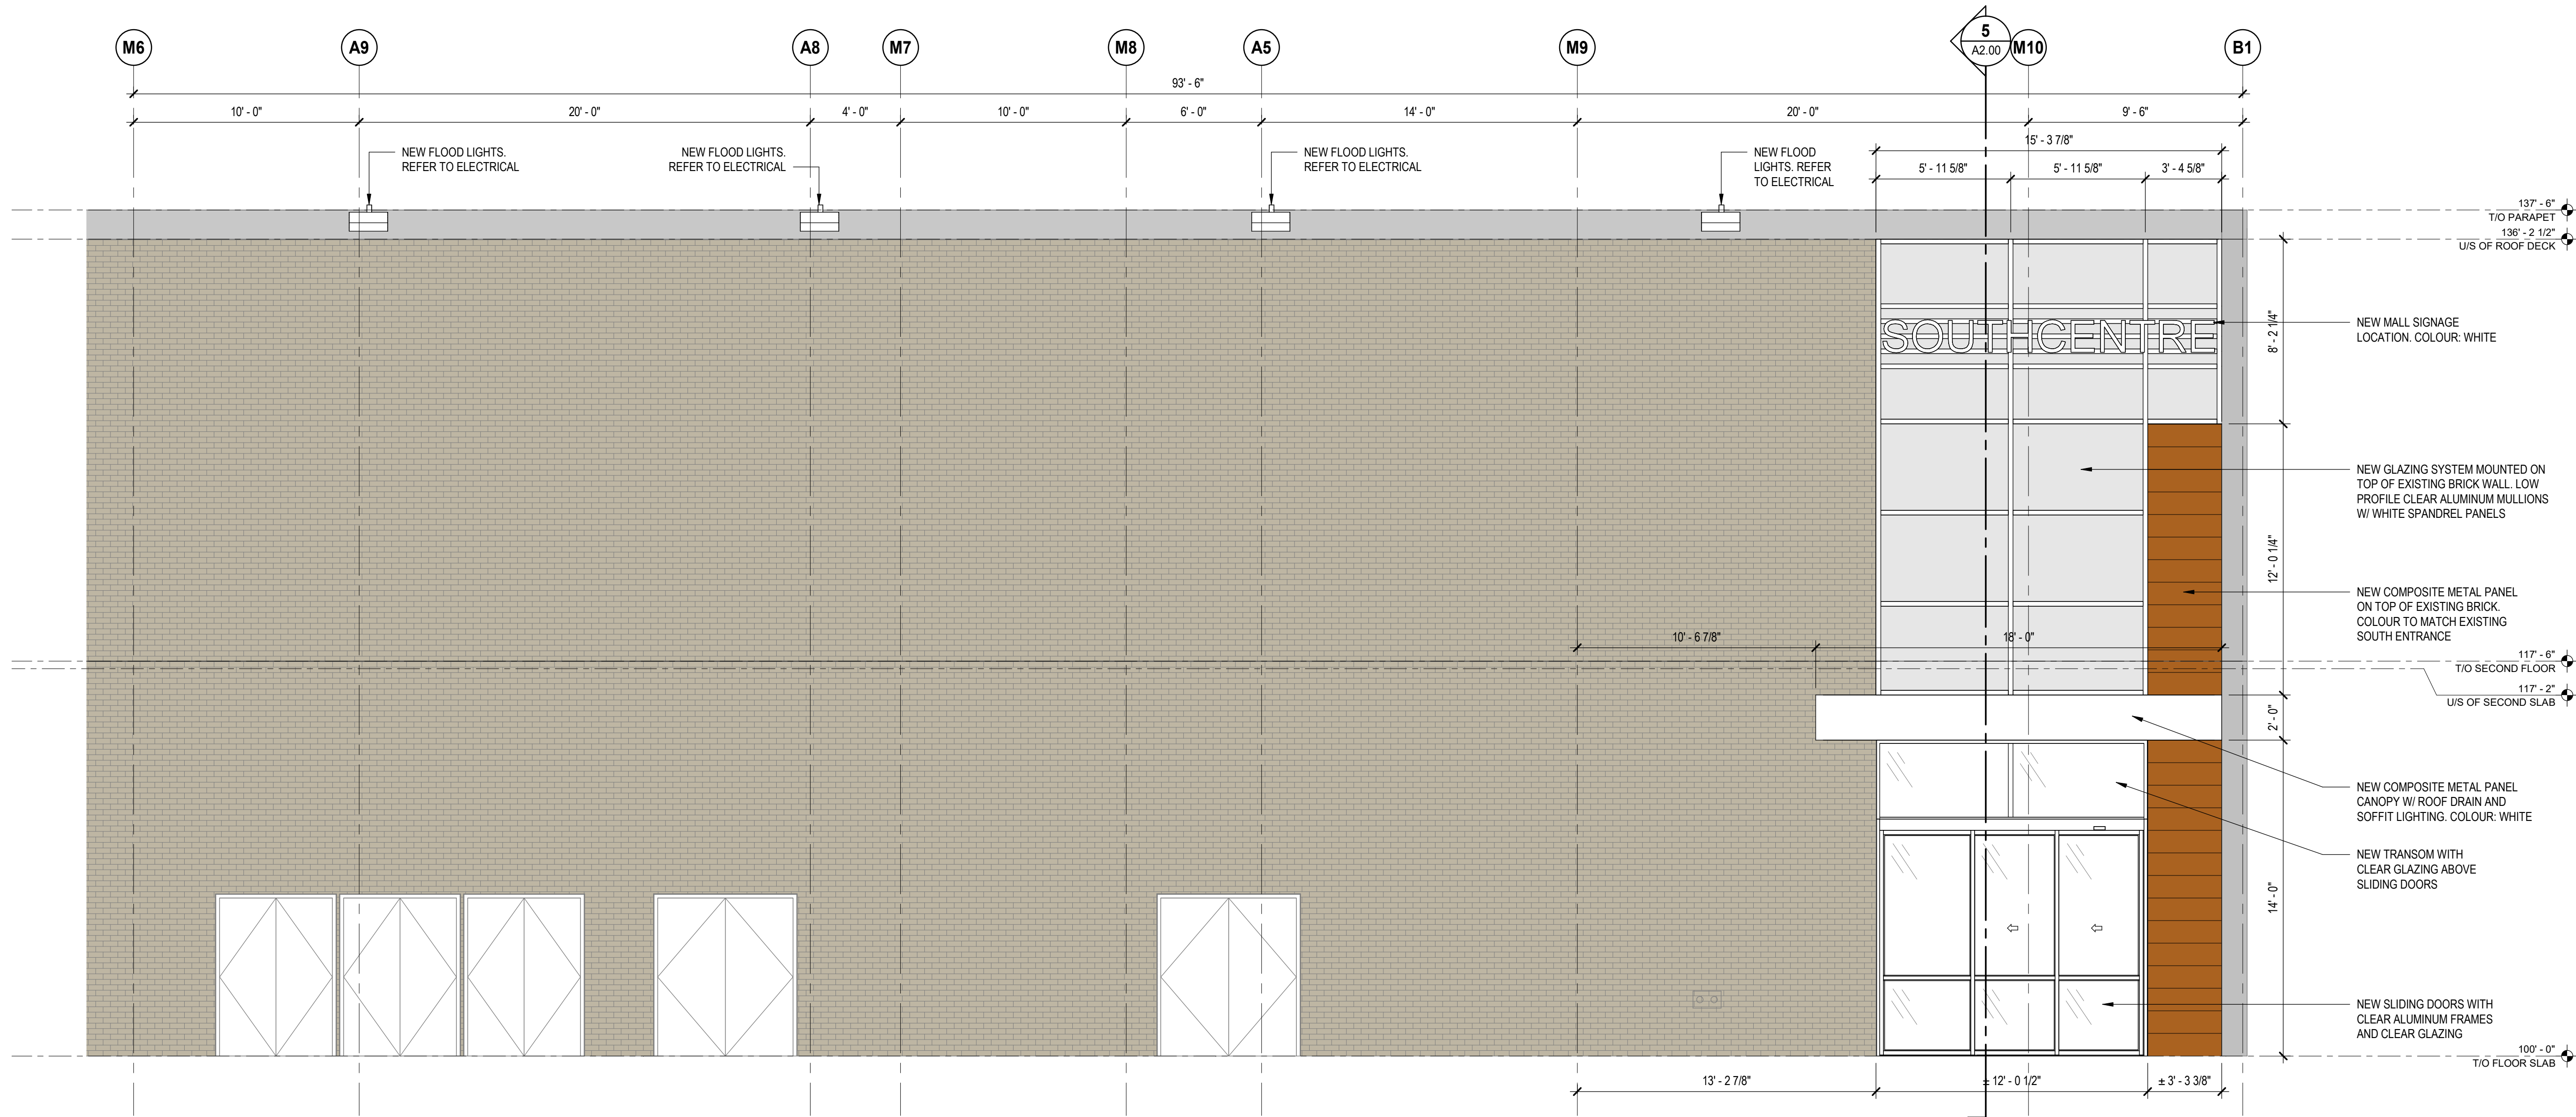

3 EXTERIOR ELEVATION - NEW - NW ENTRANCE  
SCALE: 1/4" = 1'-0"



PROJECT NORTH

1 SITE PHOTOS PLAN  
SCALE: 1" = 30'-0"



5 SITE PHOTO  
SCALE: 1/4" = 1'-0"



6 SITE PHOTO  
SCALE: 1/4" = 1'-0"



2 SITE PHOTO  
SCALE: 3/8" = 1'-0"



3 SITE PHOTO  
SCALE: 1/4" = 1'-0"



4 SITE PHOTO  
SCALE: 1/4" = 1'-0"



7 SITE PHOTO  
SCALE: 1/4" = 1'-0"