

OXFORD PROPERTIES

SOUTHCENTRE MALL

ENTRANCE RENOVATION

100 ANDERSON RD SE, CALGARY, AB T2J 3V1

DIALOG[®]

o|x|f|o|r|d


ISSUED FOR

1 2026-05-05 DP CHANGES OUTSIDE A BUILDING


ACC	ACCESSIBLE	NATL	MATERIAL
ACT	ACOUSTICAL CEILING TILE	MAX	MAXIMUM
AD	AREA DRAIN	MECH	MECHANICAL
ADJ	ADJACENT	MED	MEDIUM
AFF	ABOVE FINISHED FLOOR	MEL	MELAMINE
ALUM	ALUMINUM	MEP	MECHANICAL, ELECTRICAL AND PLUMBING
ANNP	ANNUNCIATOR PANEL	MEZZ	MEZZANINE
ANOD	ANODIZED	MF	MINERAL FIBRE
APPROX	APPROXIMATE	MFR	MANUFACTURER
ARCH	ARCHITECTURAL	MH	MANHOLE
AUTO	AUTOMATIC	MIN	MINIMUM
AVB	AIR VAPOUR BARRIER	MISC	MISCELLANEOUS
AVM	AIR VAPOUR MOISTURE BARRIER	MOLDG	MOLDING
		MLWK	MILLWORK
		mm	MILLIMETER
B	BASE	MP	METAL PANEL
BF	BIFOLD DOOR	MTD	MOUNTED
BLDG	BUILDING	MTL	METAL
BM	BEAM		
BIO	BOTTOM OF	N/A	NOT APPLICABLE
BOL	BOLLARD	NF	NO FRAME (FRAMELESS)
BUR	BUILT UP ROOFING	NC	NOT IN CONTRACT
		No	NUMBER
CAB	CABINET	NTS	NOT TO SCALE
CB	CATCH BASIN		
CD	CEILING DOOR	OC	ON CENTRE
CG	CORNER GUARD	OD	OUTSIDE DIAMETER
CIP	CAST IN PLACE	OH	OVERHEAD DOOR
CJ	CONTROL JOINT	OH	OVERHEAD
CL	CENTRE LINE	OPP	OPPOSITE
CLO	CEILING	OS	OWNER SUPPLIED
CLR	CLEARANCE	OWSJ	OPEN WEB STEEL JOIST
CMP	COMPOSITE METAL PANEL		
CMU	CONCRETE MASONRY UNIT	P	PAINT (color)
COL	COLUMN	PC	POWDER COAT
CONC	CONCRETE	P.CONC	POLISHED CONCRETE
CONST	CONSTRUCTION	PD	PLANTER DRAIN
CONT	CONTINUOUS	PERP	PERPENDICULAR
CORR	CORRIDOR	PH	PHASE
CPT	CARPET	PL	PROPERTY LINE
CPT-T	CARPET TILE	PLAM	PLASTIC LAMINATE
CS	COUNTER SHUTTER	PLYWD	PLYWOOD
CT	CERAMIC TILE	PO	POLYSTYRENE
CW	CURTAIN WALL	POLY	POLYETHYLENE
CW	COMPLETE WITH	POLY-U	POLYURETHANE
		PREFAB	PREFABRICATED
DO	DOUBLE SWING DOOR	PREFIN	PREFINISHED
DEG	DEGRESS	PS	PRESSED STEEL
DEMO	DEMOLITION	PSFR	PRESSED STEEL FRAME
DIA	DIAMETER	PT	PRESSURE TREATED
DM	DIMENSION	PTD	PAINTED
DL	DEAD LOAD	QT	QUARRY TILE
DN	DOWN		
DP	DEPTH	R	RADIUS
DR	DOOR	RIA	RETURN AIR
DWG	DRAWING	RB	RUBBER BASE
		RCP	REFLECTED CEILING BASE
EA	EACH	RD	ROOF DRAIN
EJ	EXPANSION JOINT	RE	REVOLVING DOOR
EL	ELEVATION	REIN	REINFORCED
ELEC	ELECTRICAL	REF	REFERENCE
ELEV	ELEVATOR	REFR	REFRIGERATOR
EP	ELECTRICAL PANEL	RECD	REQUIRED
EPDM	ETHYLENE PROPYLENE DIENE M-CLASS	RES	RESILIENT FLOORING
	(ROOFING)	REV	REVISION
EPX	EPOXY	RM	ROOM
EQ	EQUAL	RO	ROLLING DOOR
EXIST	EXISTING	RR	RAPID ROLL DOOR
EXP	EXPOSED	RSF	RESILIENT SHEET FLOORING
EXT	EXTERIOR	RUB	RUBBER
		RWL	RAINWATER LEADER
F	FRAME		
FAAP	FIRE ALARM ANNUNCIATOR PANEL	SIA	SUPPLY AIR
FAB	FABRIC	SAM	SELF-ADHERED MEMBRANE
FD	FLOOR DRAIN	SC	SOLID CORE
FDN	FOUNDATION	SCW	SOLID CORE WOOD
FE	FIRE EXTINGUISHER	SD	SINGLE SWING DOOR
FFE	FINISH FLOOR ELEVATION	SF	SQUARE FEET
FF&E	FURNITURE FIXTURES & EQUIPMENT	SFL	SAFETY FLOOR
FHC	FIRE HOSE CABINET	SG	STRUCTURAL GLAZING
FLR	FLOOR	SIA	SIAMSE CONNECTION
FIO	FACE OF	SIM	SIMILAR
FOC	FACE OF CONCRETE	SL	SLIDING DOOR
FOG	FACE OF GLAZING	SNC	STEEL METAL CARRIER
FOS	FACE OF STUD	SOG	SLAB ON GRADE
FP	FRAME PROTECTION	SP	STAND PIPE
FRR	FIRE RESISTANCE RATING	SPEC	SPECIFICATION
FT	FOOT/FEET	SQ	SQUARE
		SS	STAINLESS STEEL
G ()	GLASS (type)	SSM	SOLID SURFACING MATERIAL
GA	GAUGE	ST	STONE
GALV	GALVANIZED	STC	SOUND TRANSMISSION CLASS
GB	GRAB BAR	STD	STANDARD
GBN	GARBAGE BIN	STL	STEEL
GC	GENERAL CONTRACTOR	STOR	STORAGE
GL	GLASS / GLAZING	STRUCT	STRUCTURAL
GWB	GYPSPUM WALL BOARD	SUSP	SUSPENDED
GYP	GYPSPUM		
		TBD	TO BE DETERMINED
HB	HOSE BIB	TD	TRENCH DRAIN
HC	HOLLOW CORE	TEL	TELEPHONE
HCO	HANDICAP	TEMP	TEMPORARY
HOW	HOLLOW CORE WOOD	TERR	TERRAZZO
HDR	HEADER	TOP-OF	TOP OF CURB
HOWD	HARDWOOD	TOF	TOP OF FLOOR
HOWR	HARDWARE	TOS	TOP OF STEEL
HM	HOLLOW METAL	TPO	THERMOPLASTIC POLYOLEFIN
HOR	HORIZONTAL	TS	TRANSITION STRIP
HR	HOUR	TSG	TEMPERED SAFETY GLASS
HSG	HOUSEKEEPING	TYP	TYPICAL
HSS	HOLLOW STEEL SECTION		
HT	HEIGHT	UG	UNDER GROUND
HVAC	HEATING / VENTING / AIR CONDITIONING	UNO	UNLESS NOTED OTHERWISE
HYV	HEAVY	UIS	UNDERSIDE
HW	HOT WATER		
		V	VENEER
ID	INSIDE DIAMETER	VB	VAPOUR BARRIER
INFO	INFORMATION	VCT	VINYL COMPOSITE TILE
INSUL	INSULATION	VERT	VERTICAL
INT	INTERIOR	VEST	VESTIBULE
IMP	INSULATED METAL PANEL	VF	VERIFY IN FIELD
ISO	POLYISOCYANURATE		
		W	WIDTH
JAN	JANITOR CLOSET	WC	WALL COVERING
		WCL	WATER CLOSET
KIT	KITCHEN	WD	WOOD
		WH	WATER HEATER
L	LENGTH	WP	WATERPROOF
LAV	LAVATORY	WPR	WALL PROTECTION
UNO	UNOLEUM	WRM	WASHROOM
LL	LIVE LOAD	WV	WOOD VENEER
LVR	LOUVER		
m	METER		

SYMBOL LEGEND



ANNOTATION SYMBOLS

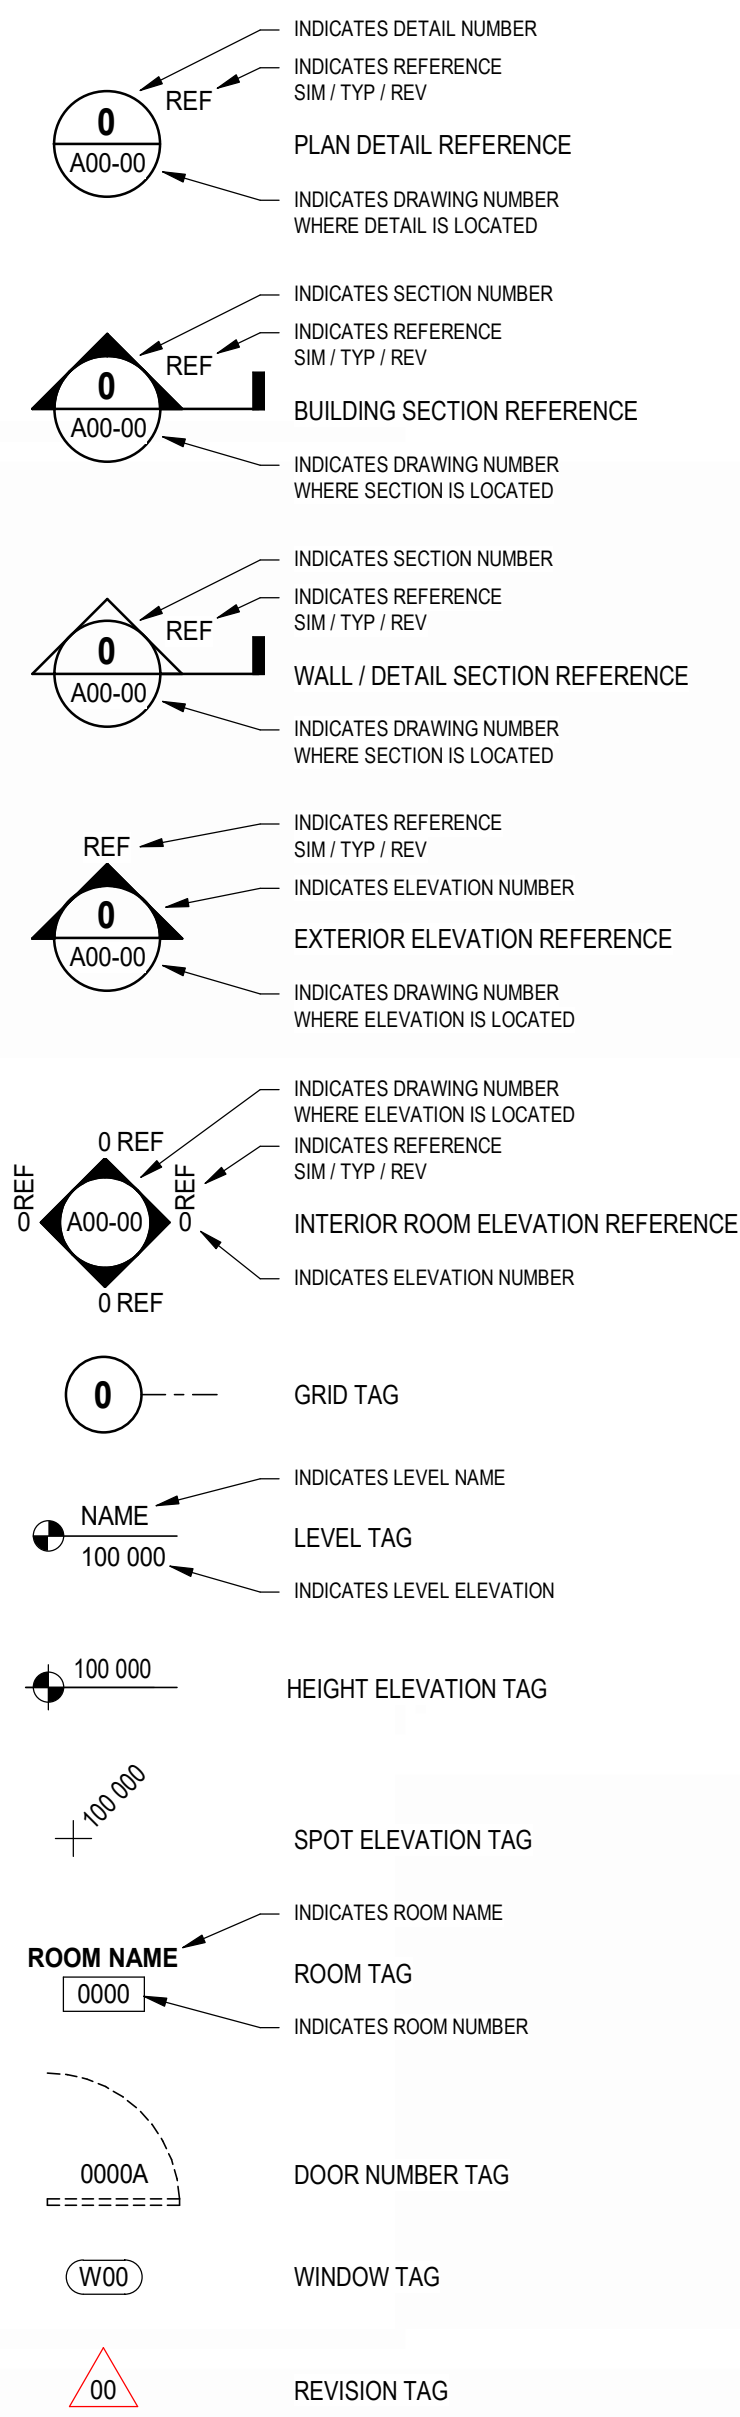


ASSEMBLY SYMBOLS

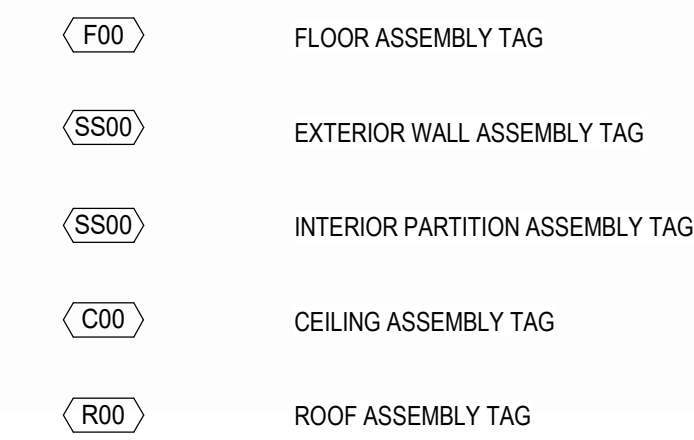

FINISHES SYMBOLS

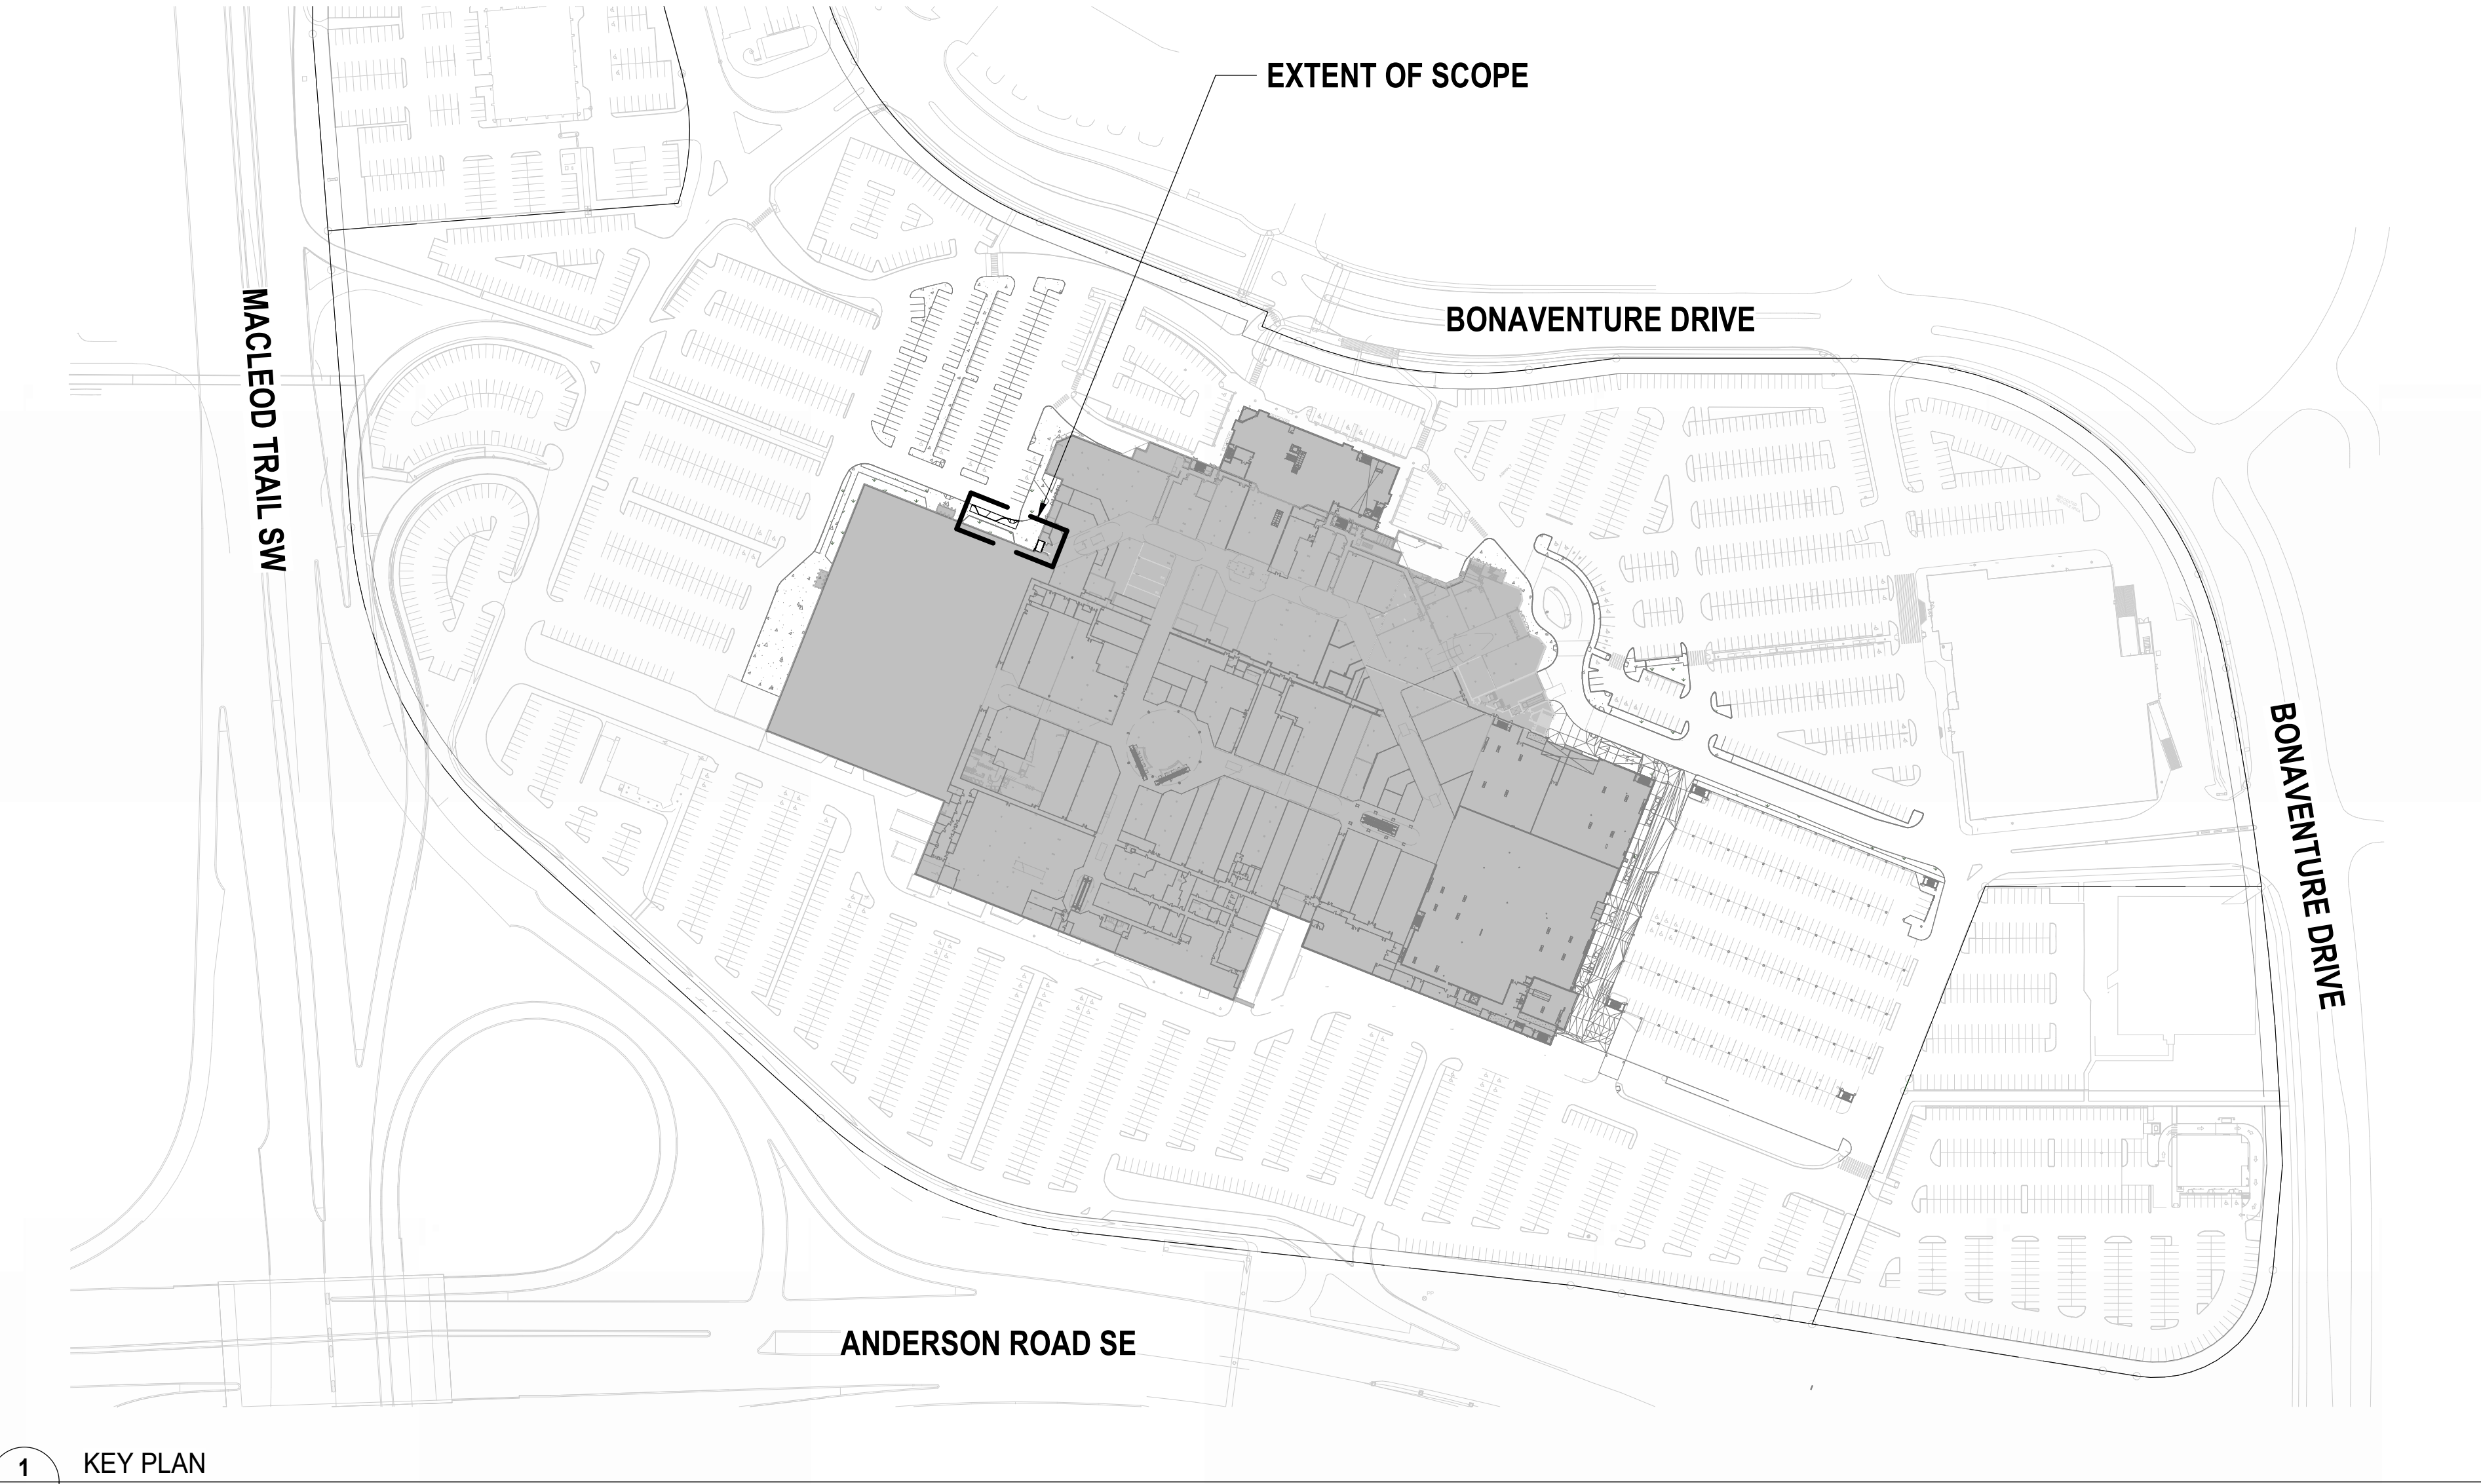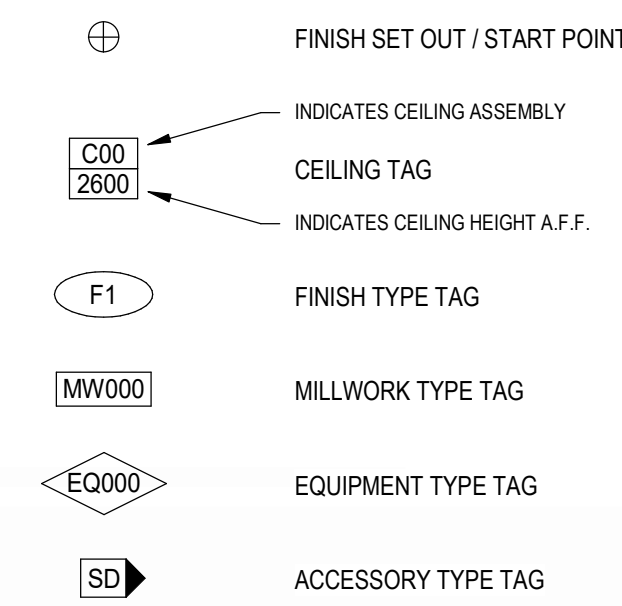

1 KEY PLAN
SCALE: 1" = 160'-0"

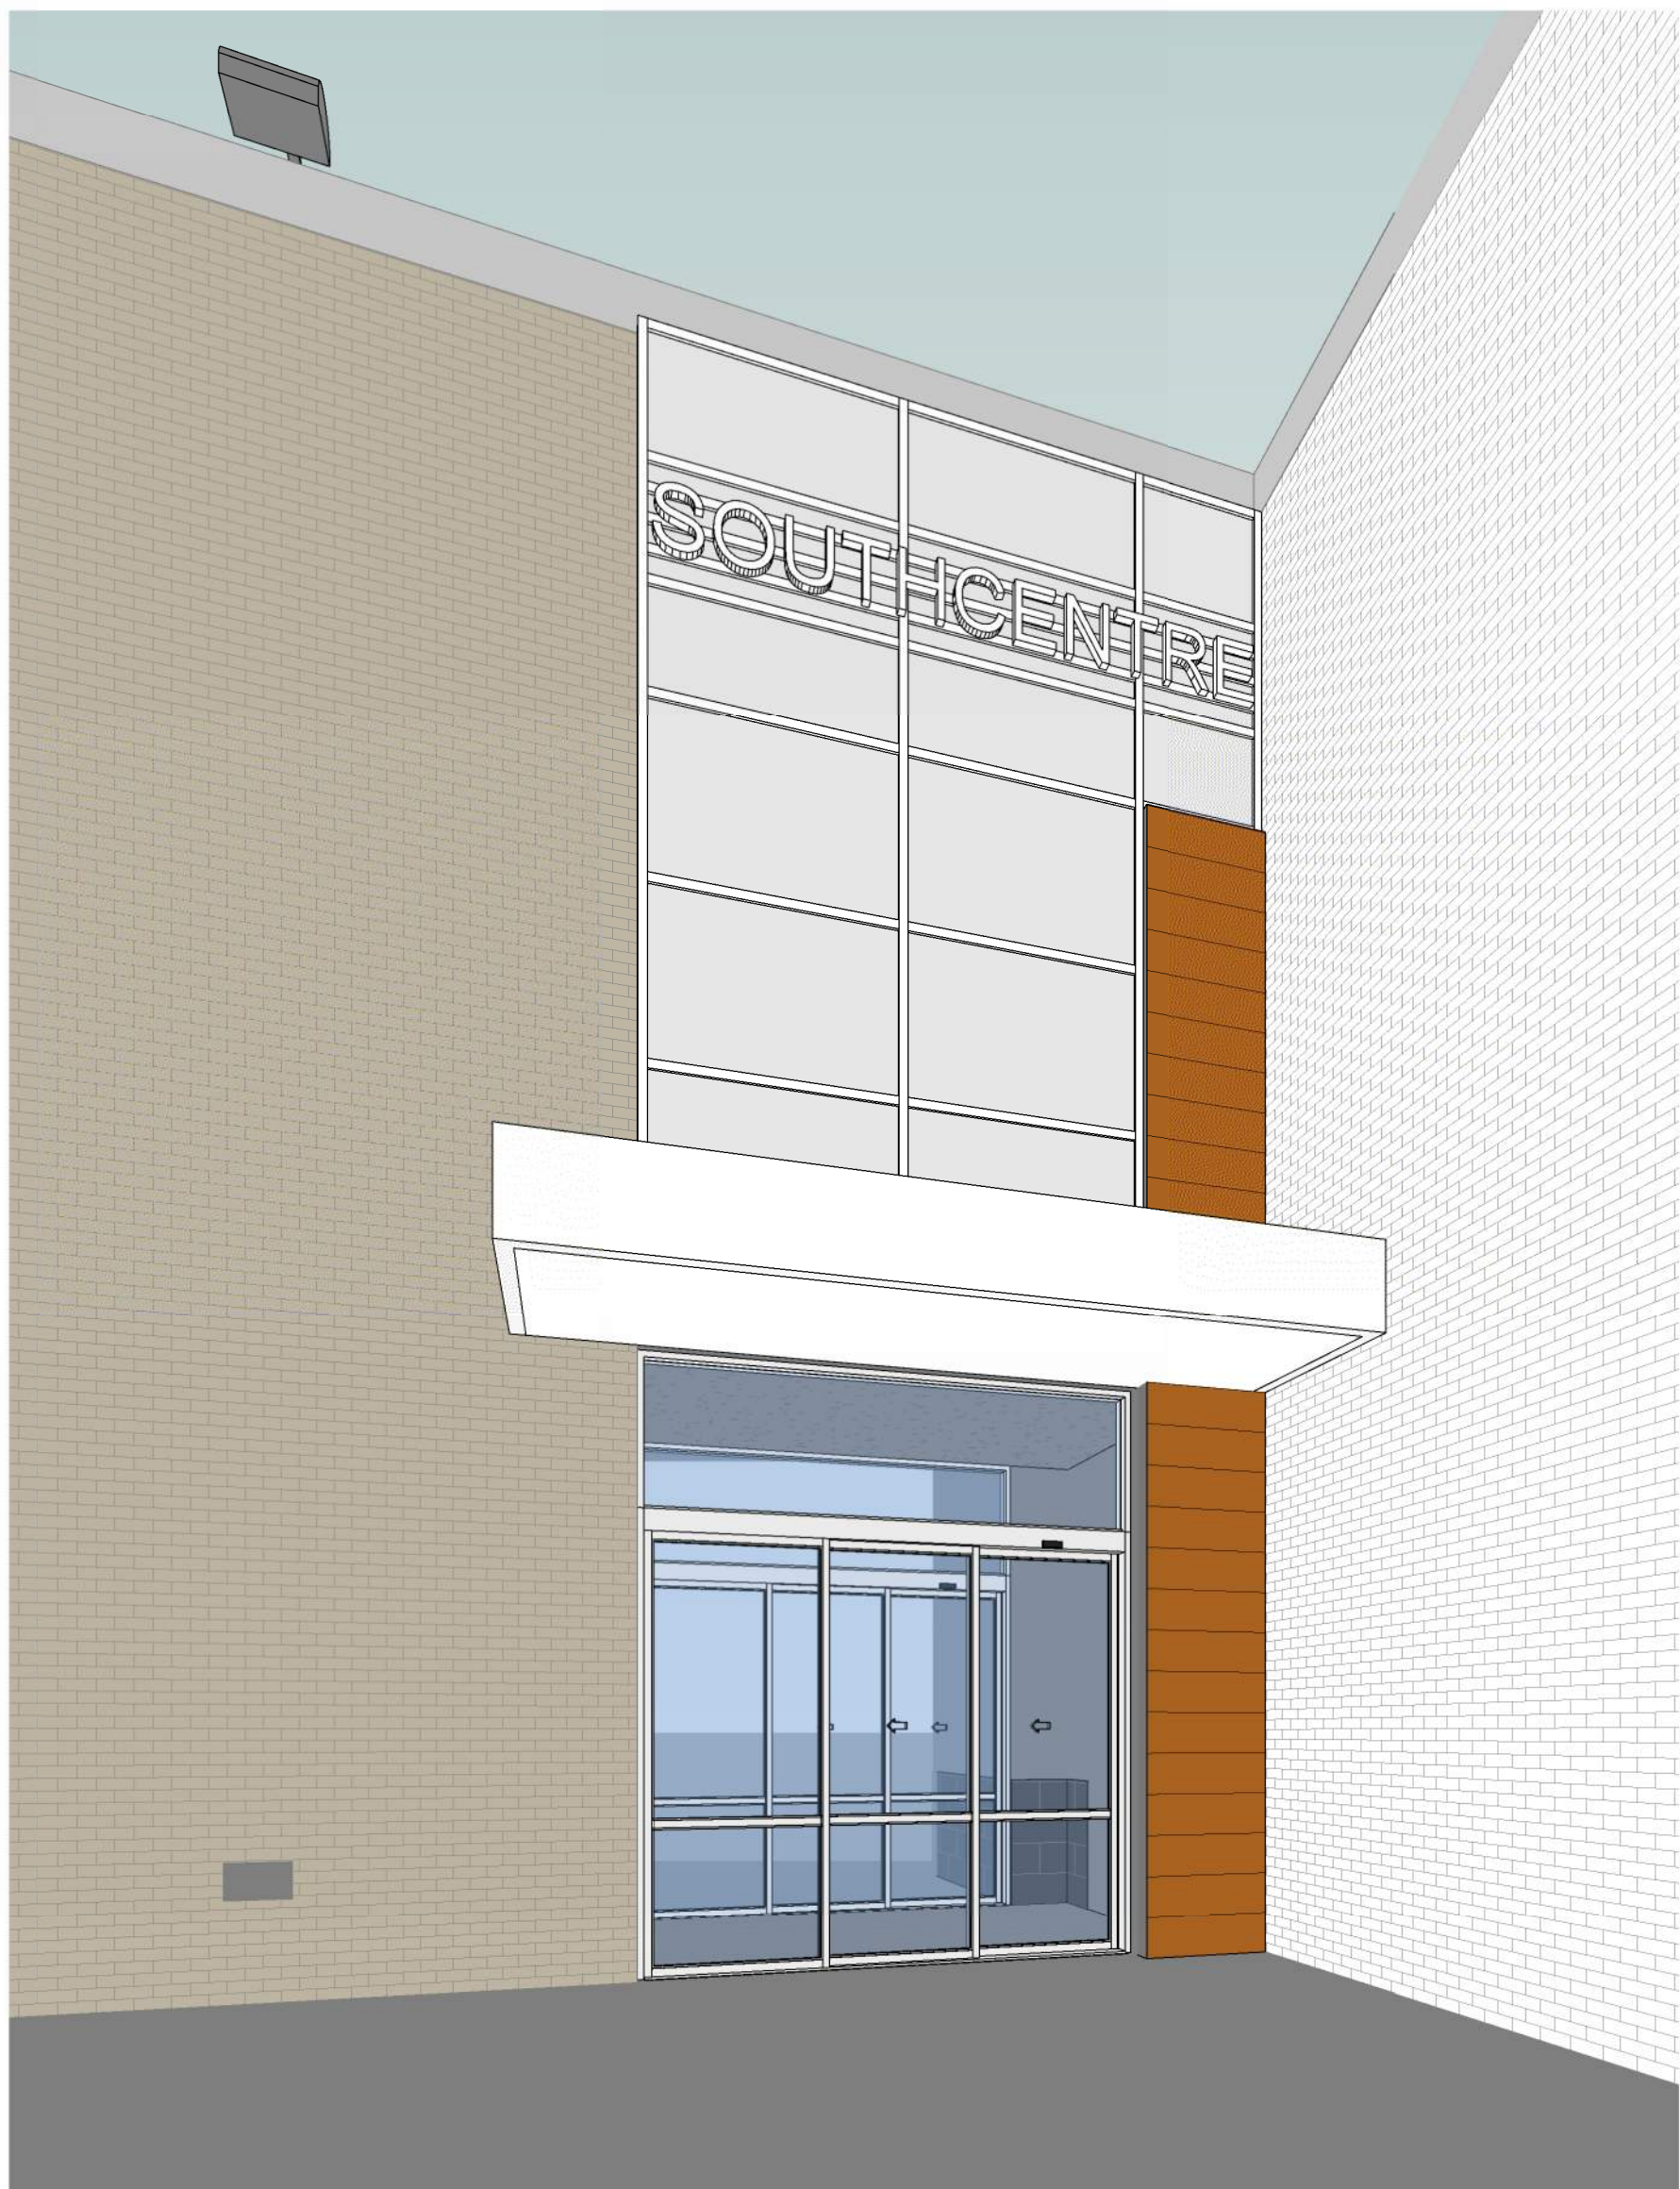

2 3D VIEW - NEW NW ENTRANCE
SCALE:

DRAWING LIST - DP ARCH - ENTRANCE RENOVATION

A0.00	COVER SHEET
A1.00	OVERALL SITE PLAN
A1.10	ENLARGED DEMOLITION SITE PLAN
A1.11	ENLARGED NEW SITE PLAN AND TYPICAL SITE DETAILS
A2.00	ENLARGED PLANS AND WALL SECTION DETAILS
A4.00	EXTERIOR ELEVATIONS
A10.00	EXISTING SITE PHOTOS

DRAWING LIST - DP ELEC - ENTRANCE RENOVATION

DPE-001	COVER & DRAWING LIST - ELECTRICAL
DPE-002	ELECTRICAL LEGENDS
DPE-101	SITE PLAN - ELECTRICAL
DPE-102	SITE PLAN - LIGHTING CALCULATION
DPE-201	ELECTRICAL SCHEDULES

FOR INFORMATION ONLY
NOT FOR CONSTRUCTION

IMPERIAL


THIS DRAWING IS COPYRIGHTED AND MUST NOT BE USED, REPRODUCED, OR REVISED WITHOUT WRITTEN PERMISSION. ALL DIMENSIONS ARE IN FEET AND INCHES UNLESS OTHERWISE NOTED. VERIFY DIMENSIONS. DO NOT SCALE THIS DRAWING. REPORT INCONSISTENCIES AND OMISSIONS TO THE CONSULTANT FOR CLARIFICATION BEFORE COMMENCING WITH THE WORK. DEVIATIONS FROM THE CONTRACT DOCUMENTS WITHOUT WRITTEN APPROVAL FROM THE CONSULTANT ARE SUBJECT TO CORRECTION AT THE CONTRACTOR'S EXPENSE.

ARCHITECT & PRIME CONSULTANT

DIALOG
300 134 - 11 AVE SE
CALGARY, AB T2G 0X5
Tel: 403-245-5201 Fax: 403-245-5201
STRUCTURAL ENGINEER
1610, 150 9 AVENUE SW
CALGARY, AB T2P 3H9
Tel: 403-975-1270 Fax: 403-975-1270
MECHANICAL ENGINEER
SMITH + ANDERSEN LTD.
1205 330 - 5 AVE SW
CALGARY, AB T2P 3L4
Tel: 403-261-8897 Fax: 403-261-8897
ELECTRICAL ENGINEER
SMITH + ANDERSEN LTD.
1205 330 - 5 AVE SW
CALGARY, AB T2P 3L4
Tel: 403-261-8897 Fax: 403-261-8897

KEYPLAN

JOINT FIRM
Oling Alberta Architects Engineering Interior Design Planning Inc.
Issued by
THE ALBERTA ASSOCIATION OF ARCHITECTS
Permit (s): A5CEAS (Edmonton)

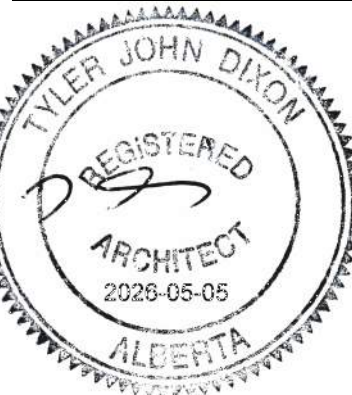

SOUTHCENTRE MALL ENTRANCE RENO


MUNICIPAL ADDRESS:
100 ANDERSON ROAD SE, CALGARY AB T2J 3V1
LEGAL DESCRIPTION:
PLAN 851 0837, BLOCK 5

COVER SHEET

DRAWN: KT PLOT DATE: 5/4/2026 5:02:50 PM CHECKED: HM

A0.00

AB099338 - 2010972

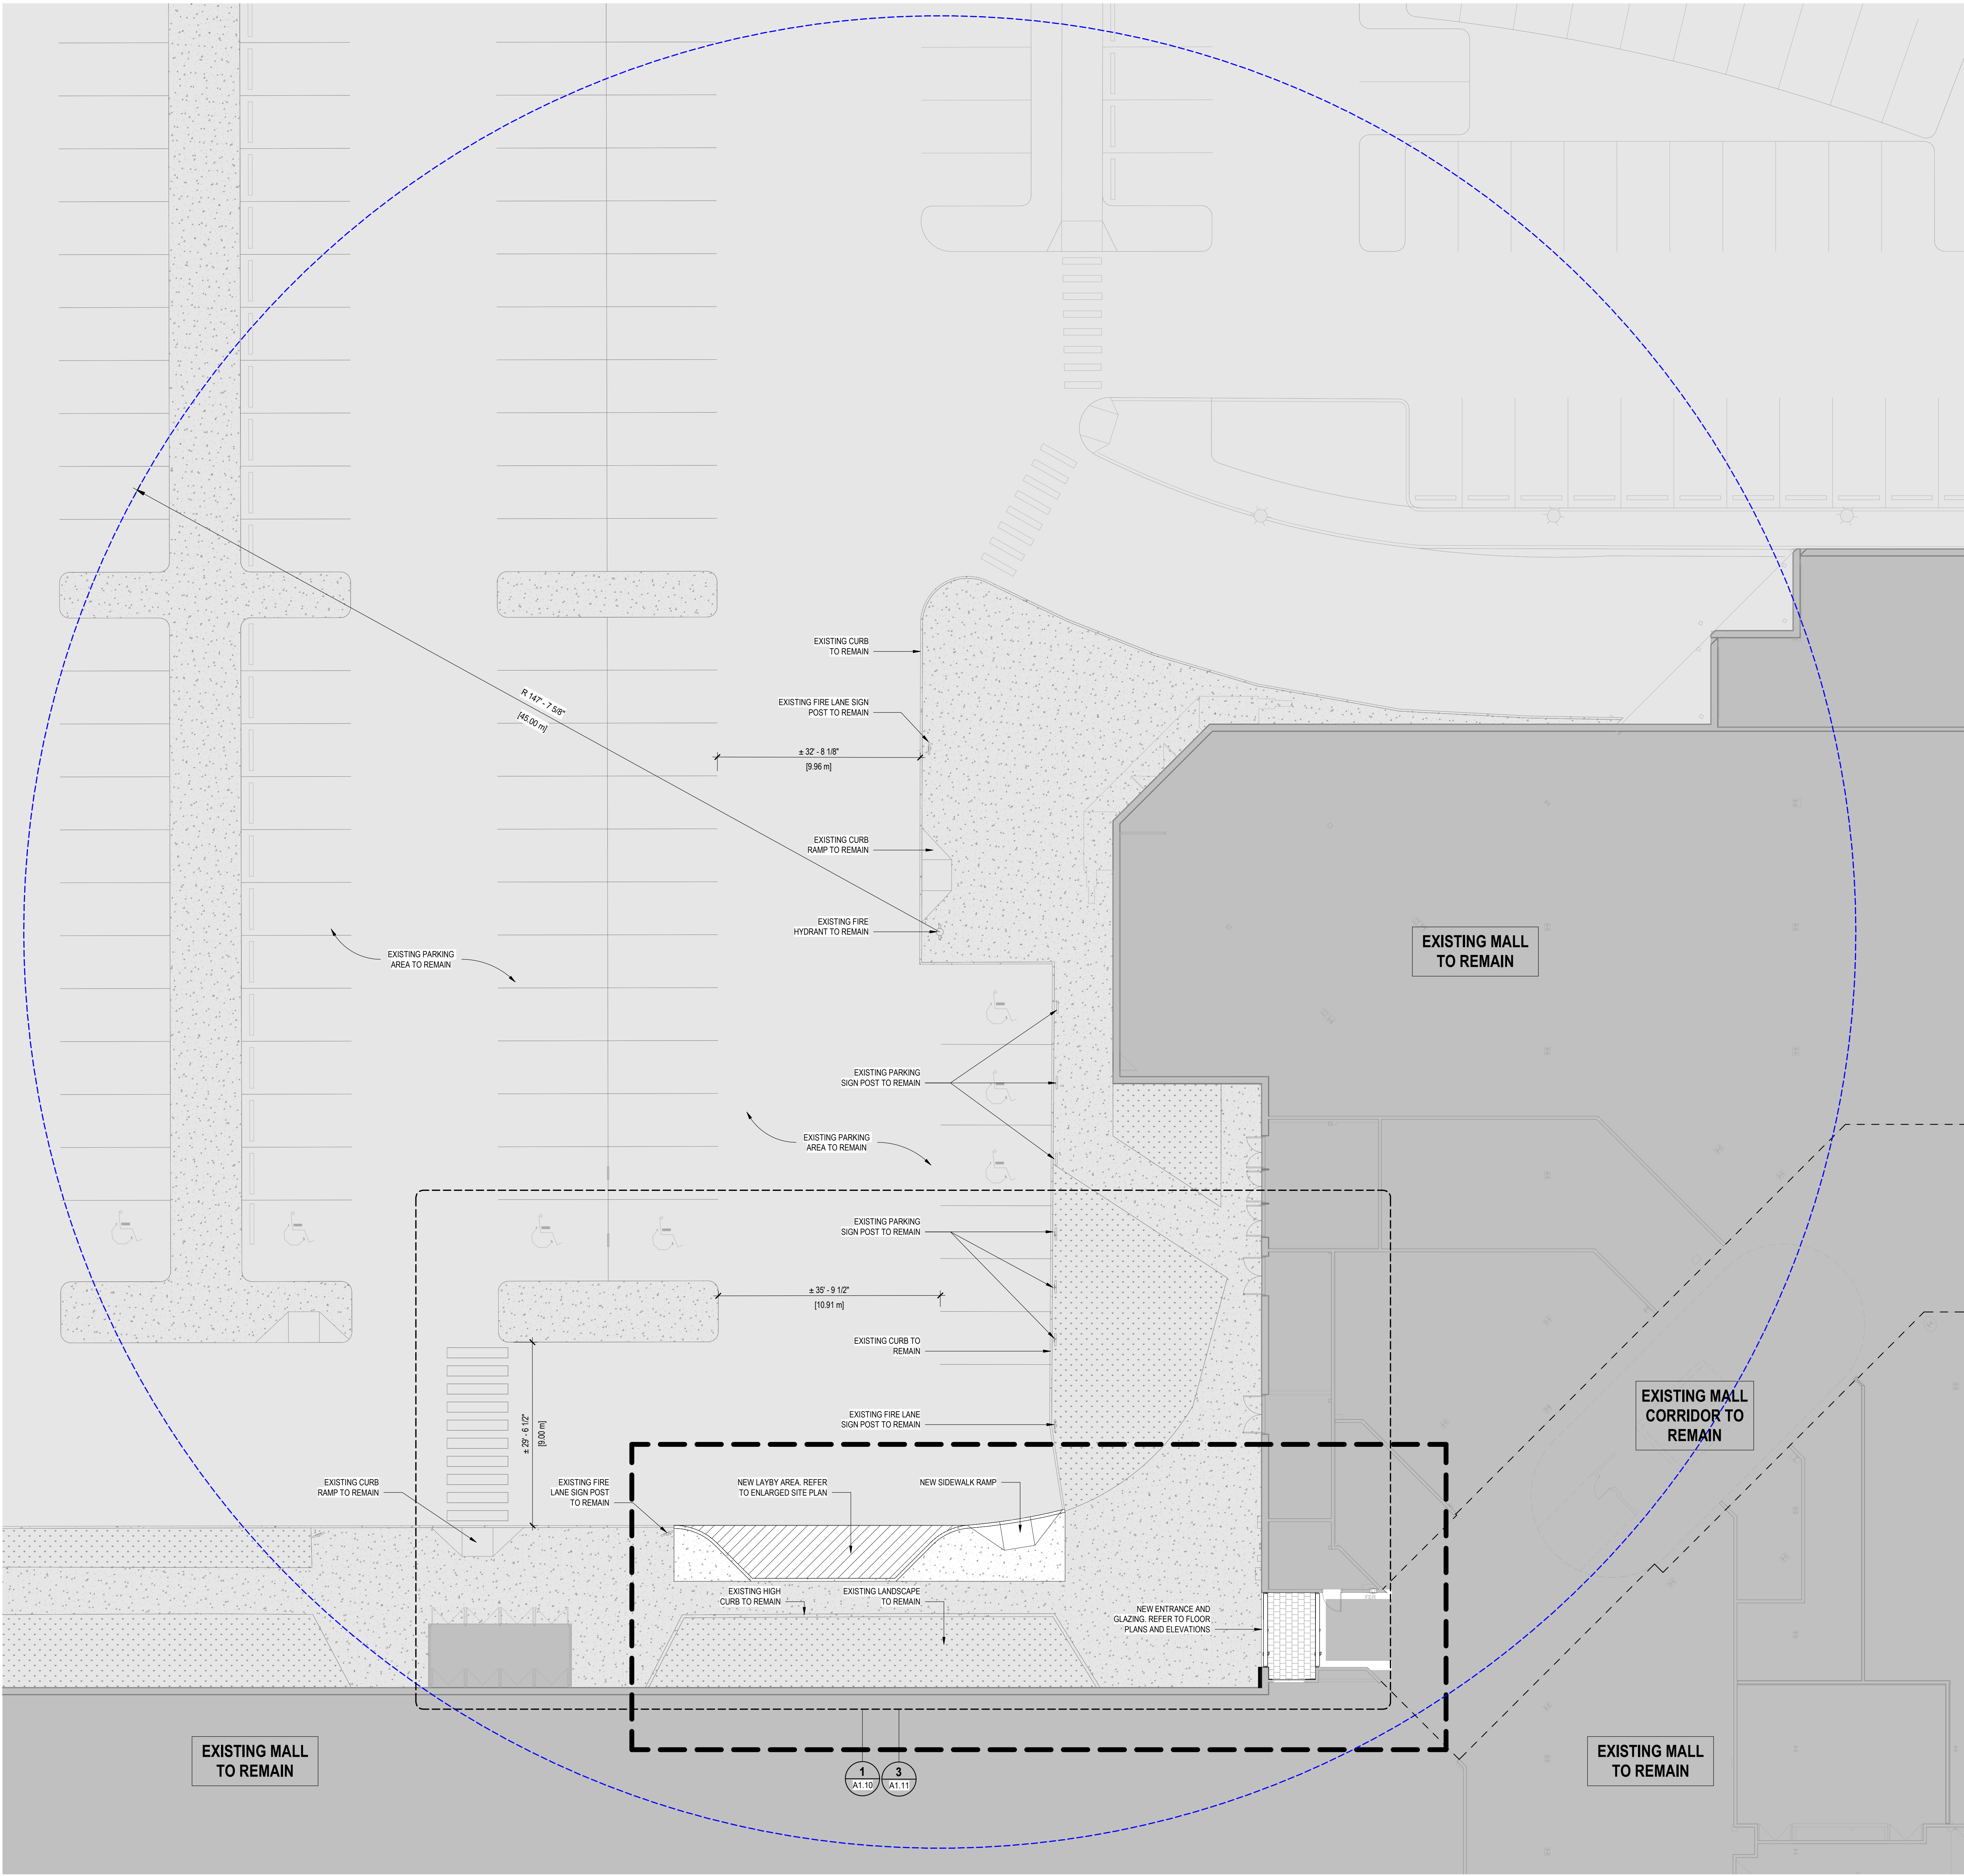

SITE PLAN LEGEND

- SCOPE OF WORK
- EXISTING TO REMAIN
- EXISTING TO BE DEMOLISHED
- NEW
- 45M RADIUS FOR EXISTING FIRE HYDRANT COVERAGE
- EXISTING SITE NOT IN SCOPE
- EXISTING BUILDING NOT IN SCOPE



ISSUED FOR
1 2026-05-05 DP CHANGES OUTSIDE A BUILDING

FOR INFORMATION ONLY
NOT FOR CONSTRUCTION

IMPERIAL
THIS DRAWING IS COPYRIGHTED AND MUST NOT BE USED, REPRODUCED, OR REVISED WITHOUT WRITTEN PERMISSION. ALL DIMENSIONS ARE IN FEET AND INCHES UNLESS OTHERWISE NOTED. VERIFY DIMENSIONS. DO NOT SCALE THIS DRAWING. REPORT INCONSISTENCIES AND OMISSIONS TO THE CONSULTANT FOR CLARIFICATION BEFORE COMMENCING WITH THE WORK. DEVIATIONS FROM THE CONTRACT DOCUMENTS WITHOUT WRITTEN APPROVAL FROM THE CONSULTANT ARE SUBJECT TO CORRECTION AT THE CONTRACTOR'S EXPENSE.

ARCHITECT & PRIME CONSULTANT
DIALOG
300 134-11 AVE SE
CALGARY, AB T2G 0X5
Tel: 403-245-5501 Fax: 403-245-5501
STRUCTURAL ENGINEER
EXISTUTIVE
1610, 150 9 AVENUE SW
CALGARY, AB T2P 3H9
Tel: 403-975-1270 Fax: 403-975-1270
MECHANICAL ENGINEER
SMITH + ANDERSEN LTD.
1205 330-5 AVE SW
CALGARY, AB T2P 0L4
Tel: 403-261-8897 Fax: 403-261-8897
ELECTRICAL ENGINEER
SMITH + ANDERSEN LTD.
1205 330-5 AVE SW
CALGARY, AB T2P 0L4
Tel: 403-261-8897 Fax: 403-261-8897

KEYPLAN

JOINT FIRM
Dialog Alberta Architects Engineering Interior Design Planning Inc.
Issued by
THE ALBERTA ASSOCIATION OF ARCHITECTS
Permit (s): A/SCSAS (Edmonton)



SOUTHCENTRE MALL

MUNICIPAL ADDRESS:
100 ANDERSON ROAD SE, CALGARY AB T2J 3V1
LEGAL DESCRIPTION:
PLAN 851 0837, BLOCK 5

OVERALL SITE PLAN

DRAWN: KT
PLOT DATE: 5/4/2026 5:02:55 PM
CHECKED: HM

A1.00

AB099338 - 2010972



DIALOG[®]
OXFORD

ISSUED FOR

1 2026-05-05 DP CHANGES OUTSIDE A BUILDING

FOR INFORMATION ONLY
NOT FOR CONSTRUCTION

IMPERIAL

THIS DRAWING IS COPYRIGHTED AND MUST NOT BE USED, REPRODUCED, OR REVISED WITHOUT WRITTEN PERMISSION.

ALL DIMENSIONS ARE IN FEET AND INCHES UNLESS OTHERWISE NOTED.

VERIFY DIMENSIONS
DO NOT SCALE THIS DRAWING.

REPORT INCONSISTENCIES AND OMISSIONS TO THE CONSULTANT FOR CLARIFICATION BEFORE COMMENCING WITH THE WORK.

DEVIATIONS FROM THE CONTRACT DOCUMENTS WITHOUT WRITTEN APPROVAL FROM THE CONSULTANT ARE SUBJECT TO CORRECTION AT THE CONTRACTOR'S EXPENSE.

ARCHITECT & PRIME CONSULTANT

DIALOG
300 134 - 1 AVE SE
CALGARY AB T2C 1X5
Tel: 403-245-5501 Fax:
STRUCTURAL ENGINEER
ENTRUTIVE
1010, 150 A AVENUE SW
CALGARY AB T2P 3H8
Tel: 403-879-1270 Fax:
MECHANICAL ENGINEER
SMITH + ANDERSEN LTD.
1005 30 - 5 AVE SW
CALGARY AB T2C 1L4
Tel: 403-261-8897 Fax:
ELECTRICAL ENGINEER
SMITH + ANDERSEN LTD.
1005 30 - 5 AVE SW
CALGARY AB T2C 1L4
Tel: 403-261-8897 Fax:

KEYPLAN

JOINT FIRM
Dialog Alberta Architects Engineering Interior Design Planning Inc.
Issued by
THE ALBERTA ASSOCIATION OF ARCHITECTS
Permit No. AEC545 (Edmonton)



SOUTHCENTRE MALL

MUNICIPAL ADDRESS:
100 ANDERSON ROAD SE, CALGARY AB T2J 3V1


LEGAL DESCRIPTION:
PLAN 851 0837, BLOCK 5

ENLARGED
DEMOLITION SITE PLAN

DRAWN: KT
PLOT DATE: 5/4/2026 5:03:02 PM

A1.10

AB099338 - 2010972

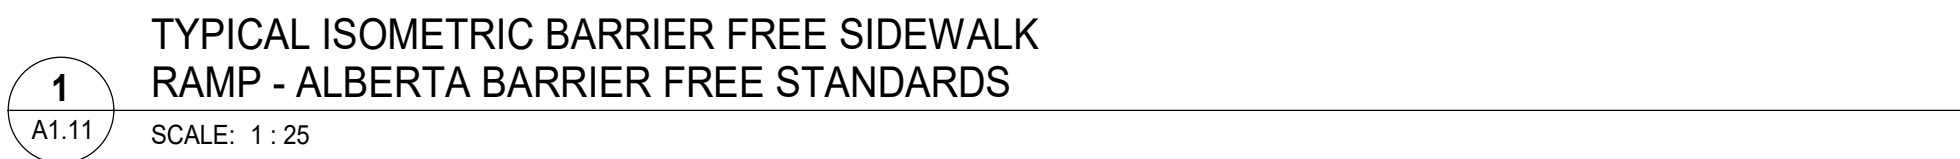

DIALOG®
OXFORD

ISSUED FOR

1 2026-05-05 DP CHANGES OUTSIDE A BUILDING

FOR INFORMATION ONLY
NOT FOR CONSTRUCTION

IMPERIAL

THIS DRAWING IS COPYRIGHTED AND MUST NOT BE USED, REPRODUCED, OR REVISED WITHOUT WRITTEN PERMISSION.

ALL DIMENSIONS ARE IN FEET AND INCHES UNLESS OTHERWISE NOTED.
VERIFY DIMENSIONS.
DO NOT SCALE THIS DRAWING.

REPORT INCONSISTENCIES AND OMISSIONS TO THE CONSULTANT FOR CLARIFICATION BEFORE COMMENCING WITH THE WORK.

DEVIATIONS FROM THE CONTRACT DOCUMENTS WITHOUT WRITTEN APPROVAL FROM THE CONSULTANT ARE SUBJECT TO CORRECTION AT THE CONTRACTOR'S EXPENSE.

ARCHITECT & PRIME CONSULTANT

DIALOG
300 134 - 11 AVE SE
CALGARY AB T2G 0X5
Tel: 403-245-5501 Fax:

STRUCTURAL ENGINEER

ENTUITIVE
1610, 150 A AVENUE SW
CALGARY AB T2P 3H9
Tel: 403-879-1270 Fax:

MECHANICAL ENGINEER

SMITH + ANDERSEN LTD.
1205 330 - 5 AVE SW
CALGARY AB T2P 0L4
Tel: 403-261-8897 Fax:

ELECTRICAL ENGINEER

SMITH + ANDERSEN LTD.
1205 330 - 5 AVE SW
CALGARY AB T2P 0L4
Tel: 403-261-8897 Fax:

KEYPLAN

JOINT FIRM
Dialog Alberta Architects Engineering Interior Design Planning Inc.
Issued by
THE ALBERTA ASSOCIATION OF ARCHITECTS
Permit No. AEC545 (Edmonton)



SOUTHCENTRE MALL

MUNICIPAL ADDRESS:
100 ANDERSON ROAD SE, CALGARY AB T2J 3V1

LEGAL DESCRIPTION:
PLAN 851 0837, BLOCK 5

ENLARGED NEW SITE PLAN AND TYPICAL SITE DETAILS

DRAWN: KT
PLOT DATE: 5/4/2026 5:03:10 PM

A1.11

AB099338 - 2010972

ISSUED FOR

1 2026-05-05 DP CHANGES OUTSIDE A BUILDING

FOR INFORMATION ONLY
NOT FOR CONSTRUCTION

IMPERIAL


THIS DRAWING IS COPYRIGHTED AND MUST NOT BE USED, REPRODUCED, OR REVISED WITHOUT WRITTEN PERMISSION. ALL DIMENSIONS ARE IN FEET AND INCHES UNLESS OTHERWISE NOTED. VERIFY DIMENSIONS. DO NOT SCALE THIS DRAWING. REPORT INCONSISTENCIES AND OMISSIONS TO THE CONSULTANT FOR CLARIFICATION BEFORE COMMENCING WITH THE WORK. DEVIATIONS FROM THE CONTRACT DOCUMENTS WITHOUT WRITTEN APPROVAL FROM THE CONSULTANT ARE SUBJECT TO CORRECTION AT THE CONTRACTOR'S EXPENSE.

ARCHITECT & PRIME CONSULTANT

DIALOG
300 134 - 11 AVE SE
CALGARY, AB T2G 0X5
Tel: 403-245-5501 Fax:
STRUCTURAL ENGINEER
EXISTITIVE
1610, 150 9 AVENUE SW
CALGARY, AB T2P 3H9
Tel: 403-875-1270 Fax:
MECHANICAL ENGINEER
SMITH + ANDERSEN LTD.
1205 330 - 5 AVE SW
CALGARY, AB T2P 3L4
Tel: 403-261-8897 Fax:
ELECTRICAL ENGINEER
SMITH + ANDERSEN LTD.
1205 330 - 5 AVE SW
CALGARY, AB T2P 3L4
Tel: 403-261-8897 Fax:

KEYPLAN

JOINT FIRM
Oling Alberta Architects Engineering Interior Design Planning Inc.
Issued by
THE ALBERTA ASSOCIATION OF ARCHITECTS
Permit (s): ASCEAS (Edmonton)

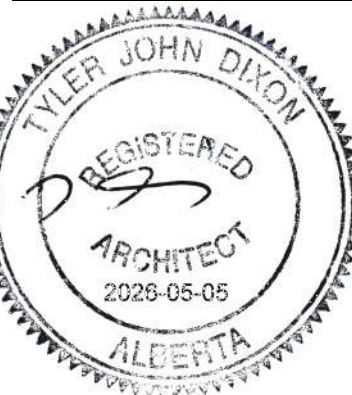

SOUTHCENTRE MALL


MUNICIPAL ADDRESS:
100 ANDERSON ROAD SE, CALGARY AB T2J 3V1
LEGAL DESCRIPTION:
PLAN 851 0837, BLOCK 5

EXTERIOR ELEVATIONS


DRAWN: KT
PLOT DATE: 5/4/2026 5:03:21 PM
CHECKED: HM

A4.00

AB099338 - 2010972

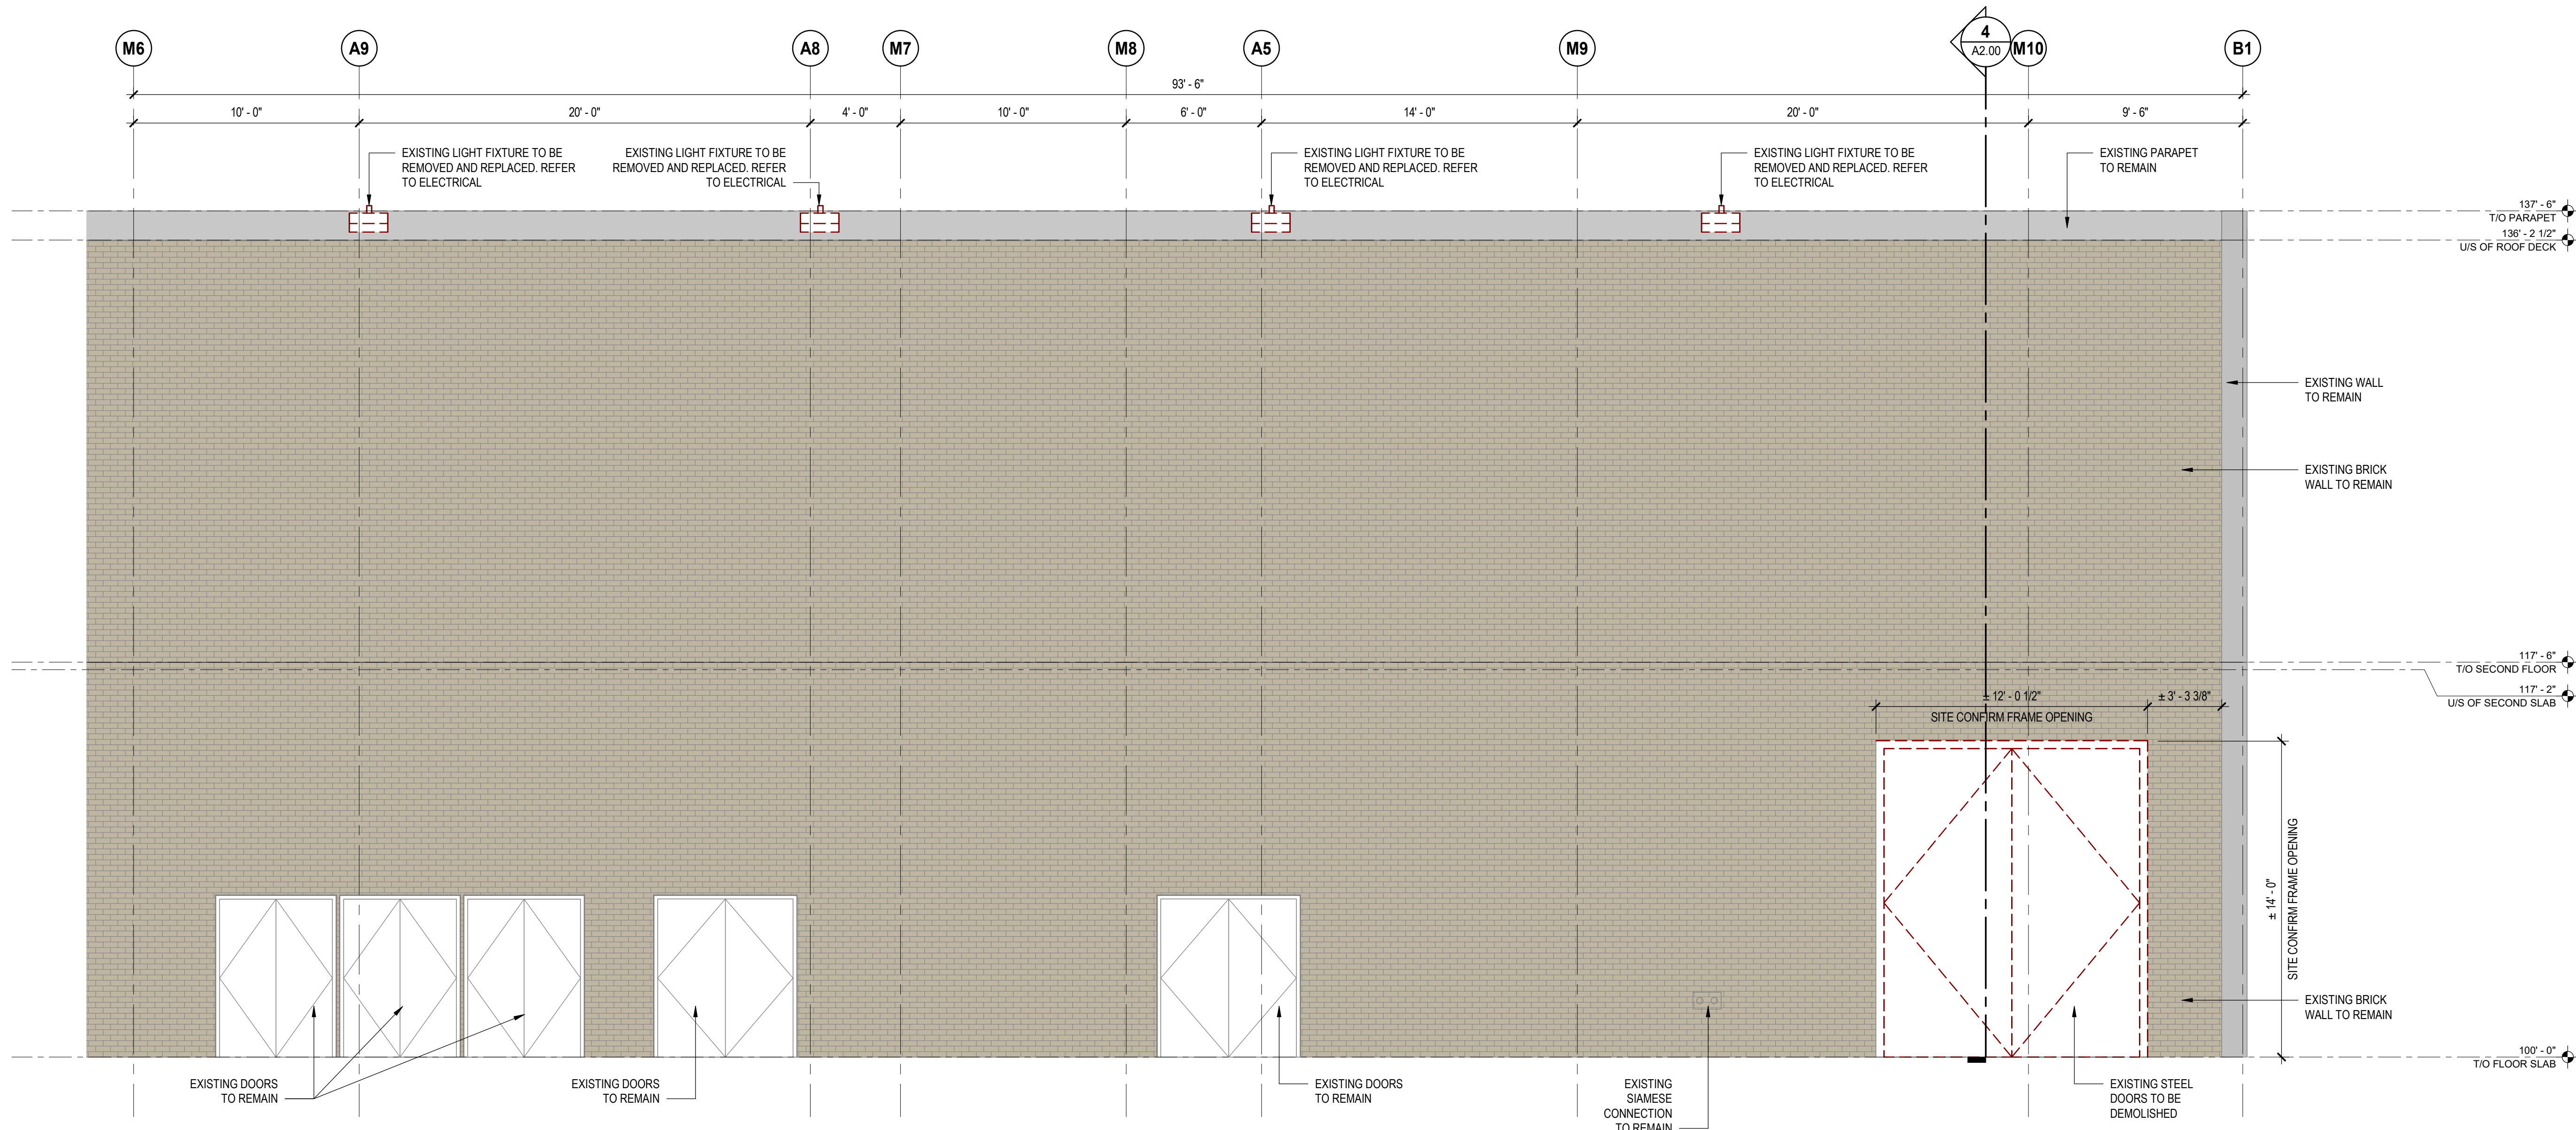

1 EXTERIOR ELEVATION - DEMO - NW ENTRANCE
SCALE: 1/4" = 1'-0"

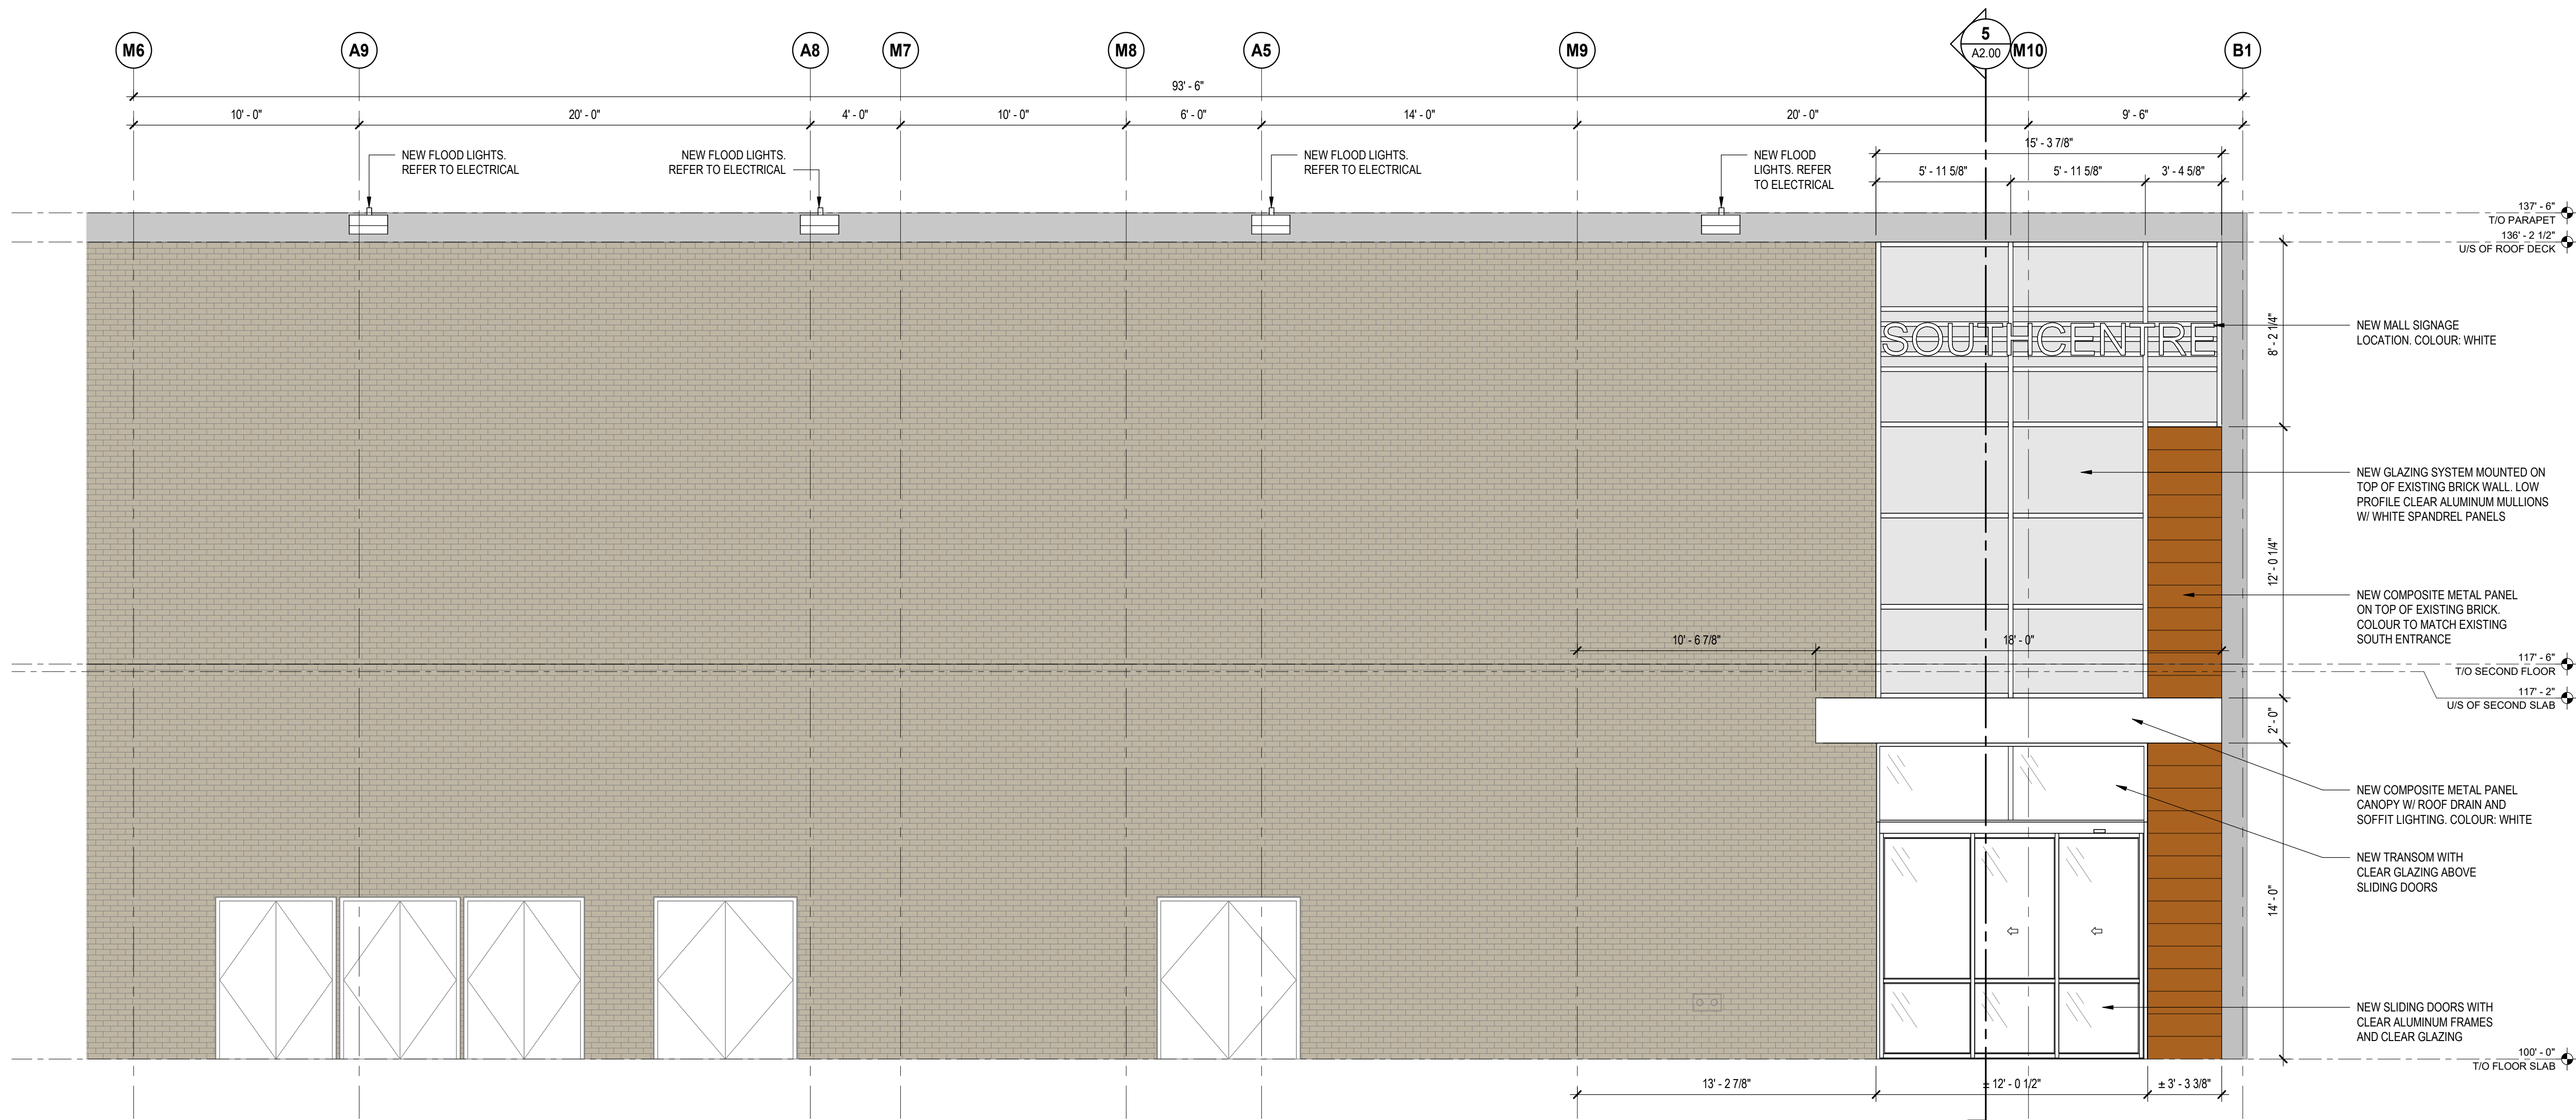

3 EXTERIOR ELEVATION - NEW - NW ENTRANCE
SCALE: 1/4" = 1'-0"



PROJECT NORTH

1 SITE PHOTOS PLAN
SCALE: 1" = 30'-0"



5 SITE PHOTO
SCALE: 1/4" = 1'-0"



6 SITE PHOTO
SCALE: 1/4" = 1'-0"



2 SITE PHOTO
SCALE: 3/8" = 1'-0"



3 SITE PHOTO
SCALE: 1/4" = 1'-0"



4 SITE PHOTO
SCALE: 1/4" = 1'-0"



7 SITE PHOTO
SCALE: 1/4" = 1'-0"