

- ☐ CONSTRUCTION
- ☐ TENDER
- ☐ BUILDING PERMIT

PROJECT NAME
**ELLISTON VILLAGE
PHASE 5**

MUNICIPAL ADDRESS
901 68 ST SE, CALGARY, AB

LEGAL ADDRESS	CONDOMINIUM PLAN 201003 UNIT B
PROJECT NUMBER	25.043.LAN EV5

DRAWN	CHECKED
-------	---------

DATE	SCALE
2026.04.06	1 : 72

DRAWING TITLE
SITE PHOTOS

DRAWING NUMBER


DP.001

Copyright reserved. This drawing and all copyright therein are the sole and exclusive property of the consultant. Reproduction or use of this drawing in whole or in part is prohibited and may not be used without the written consent of FAAS Architecture. Do not scale this drawing.



FAS

FOR REFERENCE
ONLY - NOT FOR
CONSTRUCTION

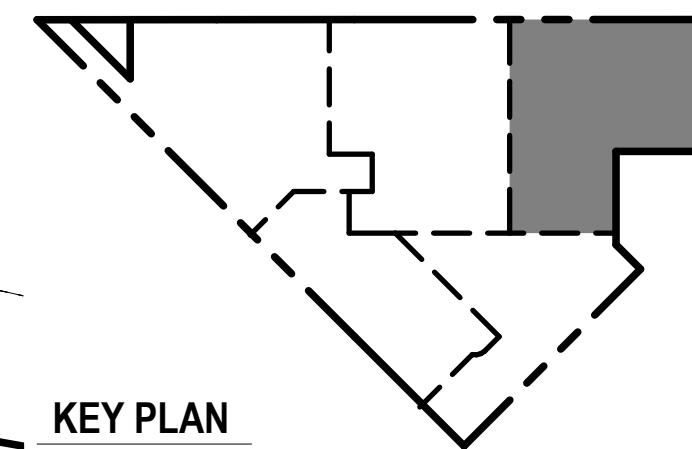

KEY PLAN

GENERAL NOTES

- A. REFER TO GEOGRAPHICAL REPORT FOR SURFACE AND SUBSURFACE REQUIREMENTS.
- B. REFER TO CIVIL FOR SITE WORK AND DETAILS INCLUDING BUT NOT LIMITED TO: ELEVATIONS, CONDITIONS AND SPECIFICATIONS, CATCH BASINS, MANHOLES, GRADES, UPSTAND WALLS, SITE SEEDS, & FERTILIZERS.
- C. REFER TO LANDSCAPE PLANS FOR ALL PLANTING AND GROUND COVER INFORMATION & DETAILS.
- D. REFER TO CIVIL PLANS FOR GEOTECH ELEVATIONS ADJACENT TO DEVELOPMENT PERIMETER.
- E. REFER TO ELECTRICAL FOR SITE WORK AND DETAILS INCLUDING BUT NOT LIMITED TO: TRANSFORMER LOCATIONS, LIGHTING LAYOUT, FIXTURE TYPES, & CONTROL.
- F. REFER TO LANDSCAPE FOR CONTOUR, JOINTS, & BUILDING ELEVATION. THE REFERENCE POINT IS LOCATED ON THE _____ CORNER PROPERTY LINE INTERSECTION AS NOTED.
- H. ALL STABILIZATION, EROSION CONTROL, & BUS ZONE, APPROVED, AND PAVED LANES ARE TO BE COMPLETED AT THE OWNERS EXPENSE.

SYMBOL LEGEND

- | | |
|---|--|
|  | ELECTRICAL METER |
|  | WATER METER ROOM |
|  | GAS METER |
|  | MANHOLE LOCATION
(REFER TO CIVIL) |
|  | UPPER ENTRANCE |
|  | SUITE ENTRANCE |
|  | PROPERTY LINE |
|  | SETBACK LINE |
|  | URW LINE |
|  | WATER LINE |
|  | SANITARY LINE |
|  | STORM LINE |
|  | POWER LINE |
|  | GAS LINE |
|  | PROPOSED RETAINING WALL
(REFER TO CIVIL DRAWINGS) |

HATCH LEGEND

-  BUILDING FOOTPRINT
-  HEAVY DUTY ASPHALT
-  SOFT SCAPING - REFER TO LANDSCAPE

SHEET NOTES

- | | |
|-------|---|
| N.01 | PROPOSED MLOK WASTE AND RECYCLING BINS - REFER TO DETAIL |
| N.02 | PROPOSED LIGHT DUTY ASPHALT SURFACE |
| N.02A | PROPOSED HEAVY DUTY ASPHALT SURFACE DESIGNED TO SUPPORT 38,556KG / 85,000LBS AND DESIGNED TO SUPPORT THE NFPA 1901 POINT LOAD OF 517KPA (75PSI) OVER A 24"x24" AREA WHICH CORRESPONDS TO THE OUTRIGGER PAD SIZE |
| N.03 | PROPOSED RESIDENTIAL PARKING STALL C/W CONCRETE WHEEL STOP (2500mm X 5400mm) |
| N.03A | PROPOSED BARRIER FREE PARKING STALL C/W CONCRETE WHEEL STOP (2500mm X 5400mm) |
| N.04 | PROPOSED CONCRETE WALKWAY |
| N.04A | EXISTING CONCRETE WALKWAY |
| N.05 | PROPOSED CONCRETE DRIVEWAY PAD |
| N.06 | PROPOSED CONCRETE CURB CUT |
| N.07 | PROPOSED PAVEMENT MARKINGS |
| N.08 | PROPOSED SNOW STORAGE AREA |
| N.09 | PROPOSED CLASS 1 BIKE STALL |
| N.10 | PROPOSED CLASS II BIKE STALL |
| N.11 | UTILITY RIGHT OF WAY |
| |  HATCH PATTERN |
| N.12 | BARRIER FREE PARKING SIGN & POST (SEE "TYPE B" @ 1/D: 106 FOR DETAILS) |
| N.20 | PROPOSED AREA DRAIN / CATCH BASIN (REFER TO CIVIL DRAWINGS) |
| N.21 | PROPOSED FIRE HYDRANT (REFER TO CIVIL DRAWINGS) |
| N.30 | PROPOSED AMENITY SPACE (REFER TO LANDSCAPE DRAWINGS) |
| N.40 | PROPOSED ELECTRICAL TRANSFORMER (REFER TO ELECTRICAL DRAWINGS) |
| N.41 | PROPOSED ELECTRICAL LIGHT STANDARD (REFER TO ELECTRICAL DRAWINGS) |
| N.42 | PROPOSED ELECTRICAL LIGHT BOLLARD (REFER TO ELECTRICAL DRAWINGS) |

Copyright reserved. This drawing and all copyright therein are the sole and exclusive property of the consultant. Reproduction or use of this drawing in whole or in part is prohibited and may not be used without the written consent of FAAS Architecture. Do not scale this drawing.

FILE PATH: C:\Users\cra0n\OneDrive - FAAS Architecture\FAAS projects\25.MA.LAN_EVSI.0 Source File\3.7 Renf25.04.LAN_EVSI-SITE STANDARDS-MP-RS-INT
PLOT DATE: 2026-05-06 10:43:17 AM

FILE PATH:
PLOT DATE:

KEY PLAN

FA
AS

1

FOR REFERENCE
ONLY - NOT FOR
CONSTRUCTION

GENERAL NOTES

- A. REFER TO GEOTECHNICAL REPORT FOR SURFACE AND SUBSURFACE REQUIREMENTS.
- B. REFER TO CIVIL FOR SITE WORK AND DETAILS.
BUT NOT FOR THE FOLLOWING: EXISTING CONDITIONS AND SERVICES, CATCH BASINS, MANHOLES, GRADES, UPSTAND WALLS, SITE SERVICES & FIRE HYDRANTS.
- C. REFER TO LANDSCAPE PLANS FOR ALL PLANTING AND GROUND COVER INFORMATION & DETAILS.
- D. REFER TO SURVEY PLANS FOR GEODETIC ELEVATIONS ADJACENT TO DEVELOPMENT PERIMETER.
- E. REFER TO ELECTRICAL FOR SITE WORK AND DETAILS INCLUDING BUT NOT LIMITED TO: TRANSFORMER LOCATION, DISTRIBUTING LAUNCH, FIXTURE TYPES, & SECURITY.
- F. REFER TO LANDSCAPE FOR CONTROL JOINTS.
- G. THE LOCAL EASEMENT INTERSECTION POINT IS LOCATED ON THE _____ CORNER PROPERTY LINE INTERSECTION AS NOTED.
- H. ALL SITE REHABILITATION OF SIDEWALKS, BUS STOP AREAS, AND DRIVEWAYS SHALL BE COMPLETED AT THE OWNERS EXPENSE.

SYMBOL LEGEND

- | | |
|---|--|
|  | ELECTRICAL METER |
|  | WATER METER ROOM |
|  | GAS METER |
|  | MANHOLE LOCATION
(REFER TO CIVIL) |
|  | UPPER ENTRANCE |
|  | SUITE ENTRANCE |
|  | PROPERTY LINE |
|  | SETBACK LINE |
|  | URV LINE |
|  | WATER LINE |
|  | SANITARY LINE |
|  | STORM LINE |
|  | POWER LINE |
|  | GAS LINE |
|  | PROPOSED RETAINING WALL
(REFER TO CIVIL DRAWINGS) |

HATCH LEGEND

-  BUILDING FOOTPRINT
-  HEAVY DUTY ASPHALT
-  SOFT SCAPING - REFER TO LANDSCAPE

SHEET NOTES

- | | |
|-------|--|
| N.01 | PROPOSED MULK WASTE AND RECYCLING BINS
- REFER TO DETAIL |
| N.02 | PROPOSED LIGHT DUTY ASPHALT SURFACE |
| N.02A | PROPOSED HEAVY DUTY ASPHALT SURFACE DESIGNED TO SUPPORT 38,556KG / 85,000LBS AND DESIGNED TO SUPPORT THE NFPA 1901 POND LOAD OF 517KPA (73PSI) OVER A 24'X24' AREA WHICH CORRESPONDS TO THE OUTRIGGER PAD SIZE |
| N.03 | PROPOSED RESIDENTIAL PARKING STALL C/W CONCRETE WHEEL STOP (2500mm X 5400mm) |
| N.03A | PROPOSED BARRIER FREE PARKING STALL C/W CONCRETE WHEEL STOP (2500mm X 5400mm) |
| N.04 | PROPOSED CONCRETE WALKWAY |
| N.04A | EXISTING CONCRETE WALKWAY |
| N.05 | PROPOSED CONCRETE DRIVEWAY PAD |
| N.06 | PROPOSED CONCRETE CURB CUT |
| N.07 | PROPOSED PAVEMENT MARKINGS |
| N.08 | PROPOSED SNOW STORAGE AREA |
| N.09 | PROPOSED CLASS I BIKE STALL |
| N.10 | PROPOSED CLASS II BIKE STALL |
| N.11 | UTILITY RIGTH OF WAY |
| |  HATCH PATTERN |
| N.12 | BARRIER FREE PARKING SIGN & POST (SEE "TYPE 'A'" @ 10D-106 FOR DETAILS) |
| N.20 | PROPOSED AREA DRAIN / CATCH BASIN (REFER TO CIVIL DRAWINGS) |
| N.21 | PROPOSED FIRE HYDRANT (REFER TO CIVIL DRAWINGS) |
| N.30 | PROPOSED AMENITY SPACE (REFER TO LANDSCAPE DRAWINGS) |
| N.40 | PROPOSED ELECTRICAL TRANSFORMER (REFER TO ELECTRICAL DRAWINGS) |
| N.41 | PROPOSED ELECTRICAL LIGHT STANDARD (REFER TO ELECTRICAL DRAWINGS) |
| N.42 | PROPOSED ELECTRICAL LIGHT BOLLARD (REFER TO ELECTRICAL DRAWINGS) |

RELEASES		
NO	DESCRIPTION	DATE
1	DP SUBMISSION	2026.04.0

- ☐ CONSTRUCTION
- ☐ TENDER
- ☐ BUILDING PERMIT

PROJECT NAME
**ELLISTON VILLAGE
PHASE 5**

MUNICIPAL ADDRESS
901 68 ST SE, CALGARY, AB

LEGAL ADDRESS
CONDOMINIUM PLAN 201003
UNIT B

PROJECT NUMBER
25.043.LAN_EV5

DRAWN	CHECKED
JM	SB / JM
DATE	SCALE
2026.04.06	As indicated

DRAWING TITLE
**ENLARGED SITE
PLAN**

BOATING NUMBER

DP.102



Copyright reserved. This drawing and all copyright therein are the sole and exclusive property of the consultant. Reproduction or use of this drawing in whole or in part is prohibited and may not be used without the written consent of FAAS Architecture.



1 **ENLARGED SITE PLAN**
DP.102 1: 256

FILE PATH: C:\Users\francOneDrive - FAAS Architecture\FAAS projects\25.M3.LAN_EVS\0.Source Files\3.7.Rent\25.M3.LAN.EVS\SITE_STANDARDS-MP-RIS.mt

PRINT DATE: 2026-05-06 10:43:42 AM

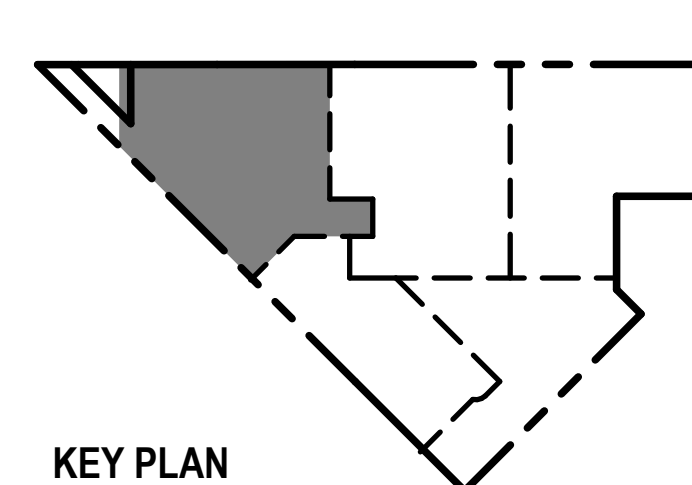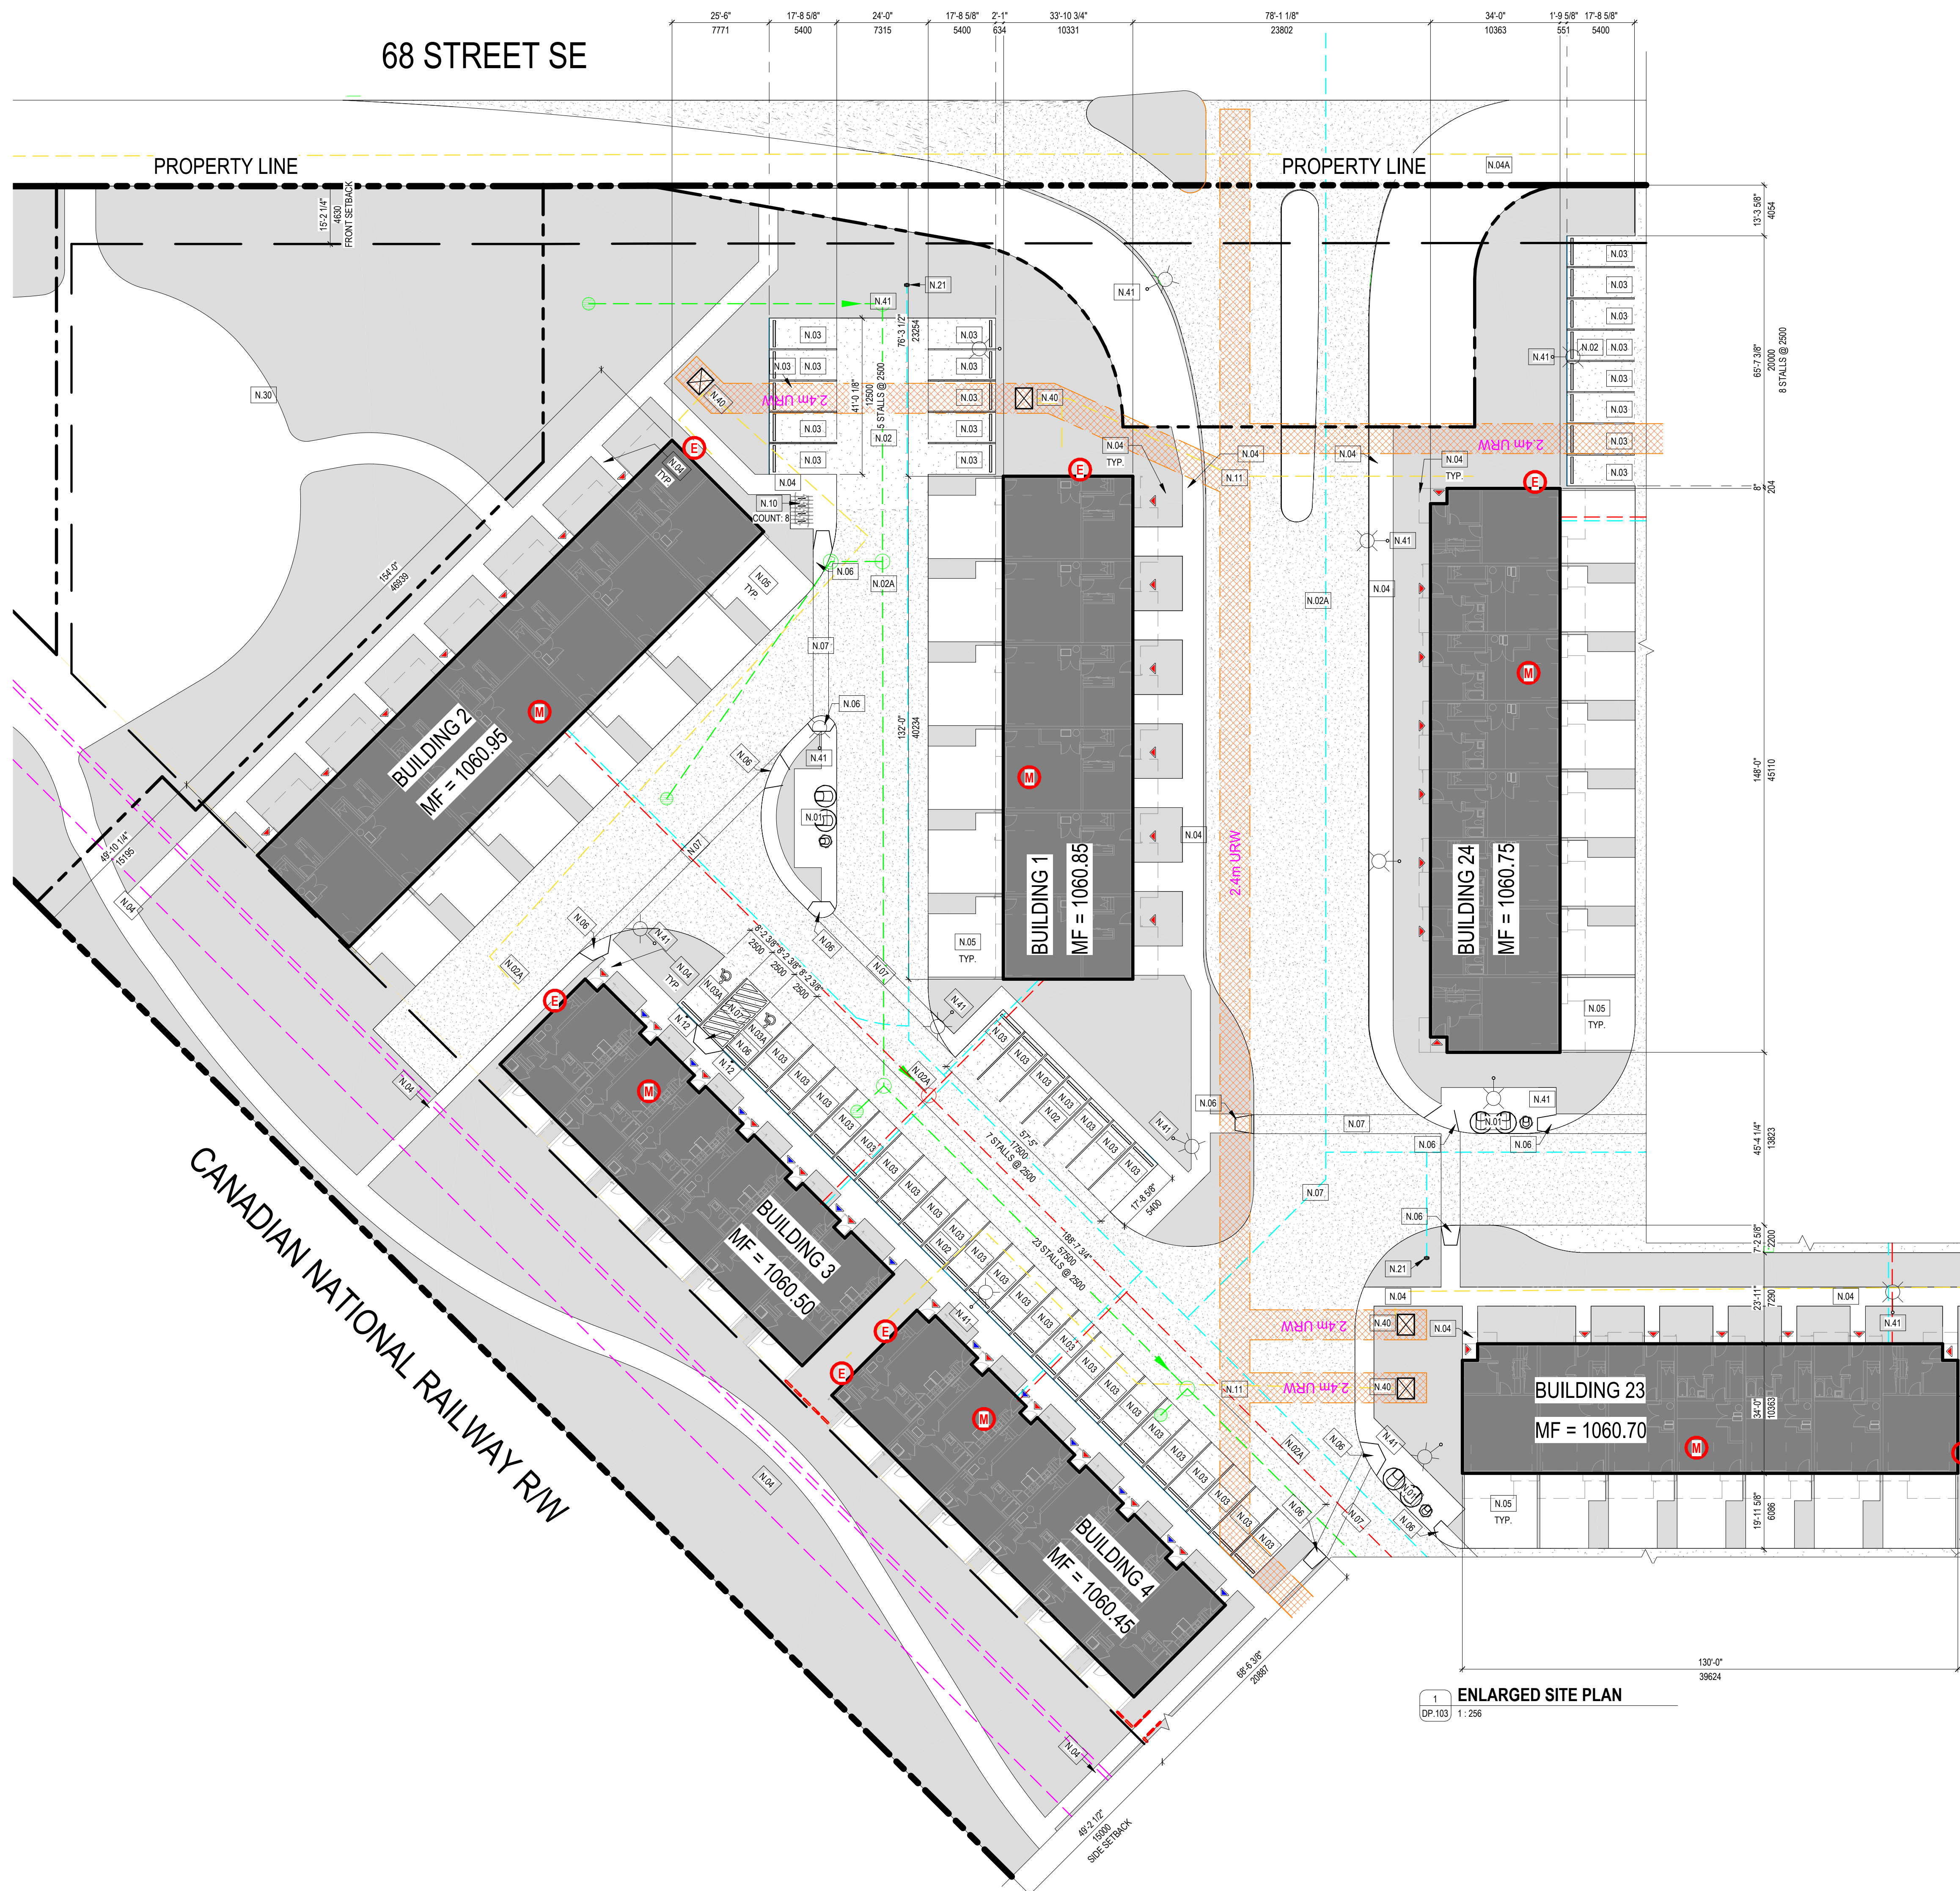

KEY PLAN

GENERAL NOTES

- A. REFER TO GEOTECHNICAL REPORT FOR SURFACE AND SUBSURFACE REQUIREMENTS.
- B. REFER TO CIVIL FOR SITE WORK AND DETAILS INCLUDING BUT NOT LIMITED TO: EXISTING CONDITIONS AND SERVICES, CATCH BASINS, MANHOLES, GRADES, UPSTAND WALLS, SITE SERVICES, & FIRE HYDRANTS.
- C. REFER TO LANDSCAPE PLANS FOR ALL PLANTING AND GROUND COVER INFORMATION & DETAILS.
- D. REFER TO SURVEY PLANS FOR GEODETIC ELEVATIONS ADJACENT TO DEVELOPMENT PERIMETER.
- E. REFER TO ELECTRICAL FOR SITE WORK AND DETAILS INCLUDING BUT NOT LIMITED TO: TRANSFORMER LOCATIONS, LIGHTING LAYOUT, FIXTURE TYPES, & SECURITY.
- F. REFER TO LANDSCAPE FOR CONTROL JOINTS.
- G. BUILDING LOCATION TIE-IN REFERENCE POINT IS LOCATED ON THE CORNER PROPERTY LINE INTERSECTION AS NOTED.
- H. ALL SITE REHABILITATION OF SIDEWALKS, BUS ZONE, APPROX, AND PAVED LANES ARE TO BE COMPLETED AT THE OWNERS EXPENSE.

SYMBOL LEGEND

- E** ELECTRICAL METER
- M** WATER METER ROOM
- G** GAS METER
- N** MANHOLE LOCATION (REFER TO CIVIL)
- UPPER ENTRANCE**
- SUITE ENTRANCE**
- PROPERTY LINE**
- SETBACK LINE**
- URW LINE**
- WATER LINE**
- SANITARY LINE**
- STORM LINE**
- POWER LINE**
- GAS LINE**
- PROPOSED RETAINING WALL (REFER TO CIVIL DRAWINGS)**

HATCH LEGEND

- BUILDING FOOTPRINT**
- HEAVY DUTY ASPHALT**
- SOFT SCAPING - REFER TO LANDSCAPE**

SHEET NOTES

- N.01** PROPOSED MOLCK WASTE AND RECYCLING BINS - REFER TO DETAIL
- N.02** PROPOSED LIGHT DUTY ASPHALT SURFACE
- N.02A** PROPOSED HEAVY DUTY ASPHALT SURFACE DESIGNED TO SUPPORT 38,556KG / 85,000LBS AND DESIGNED TO SUPPORT THE NFPA 1901 POINT LOAD OF 57KPA (75PSI) OVER A 24"x24" AREA WHICH CORRESPONDS TO THE OUTRIGGER PAD SIZE
- N.03** PROPOSED RESIDENTIAL PARKING STALL C/W CONCRETE WHEEL STOP (2500mm X 5400mm)
- N.03A** PROPOSED BARRIER FREE PARKING STALL C/W CONCRETE WHEEL STOP (2500mm X 5400mm)
- N.04** PROPOSED CONCRETE WALKWAY
- N.04A** EXISTING CONCRETE WALKWAY
- N.05** PROPOSED CONCRETE DRIVEWAY PAD
- N.06** PROPOSED CONCRETE CURB CUT
- N.07** PROPOSED PAVEMENT MARKINGS
- N.08** PROPOSED SNOW STORAGE AREA
- N.09** PROPOSED CLASS I BIKE STALL
- N.10** PROPOSED CLASS II BIKE STALL
- N.11** UTILITY RIGHT OF WAY
- N.12** BARRIER FREE PARKING SIGN & POST (SEE "TYPE B" @ 1/DP.106 FOR DETAILS)
- N.20** PROPOSED AREA DRAIN / CATCH BASIN (REFER TO CIVIL DRAWINGS)
- N.21** PROPOSED FIRE HYDRANT (REFER TO CIVIL DRAWINGS)
- N.30** PROPOSED AMENITY SPACE (REFER TO LANDSCAPE DRAWINGS)
- N.40** PROPOSED ELECTRICAL TRANSFORMER (REFER TO ELECTRICAL DRAWINGS)
- N.41** PROPOSED ELECTRICAL LIGHT STANDARD (REFER TO ELECTRICAL DRAWINGS)
- N.42** PROPOSED ELECTRICAL LIGHT BOLLARD (REFER TO ELECTRICAL DRAWINGS)



FORMED ALLIANCE ARCHITECTURE STUDIO

BEAL

FOR REFERENCE ONLY - NOT FOR CONSTRUCTION

RELEASES

NO	DESCRIPTION	DATE
1	DP SUBMISSION	2026.04.06

- ☐ CONSTRUCTION
- ☐ TENDER
- ☐ BUILDING PERMIT

PROJECT NAME

ELLISTON VILLAGE PHASE 5

MUNICIPAL ADDRESS
901 68 ST SE, CALGARY, AB

LEGAL ADDRESS
CONDOMINIUM PLAN 2010033, UNIT B

PROJECT NUMBER
25.043.LAN_EVS

DRAWN: /JH
CHECKED: SB /JH


DATE: 2026.04.06
SCALE: As indicated

DRAWING TITLE
ENLARGED SITE PLAN

DRAWING NUMBER

DP.103

Copyright reserved. This drawing and all copyright therein are the sole and exclusive property of the consultant. Reproduction or use of this drawing in whole or in part is prohibited and may not be used without the written consent of FAS Architecture. Do not scale this drawing.

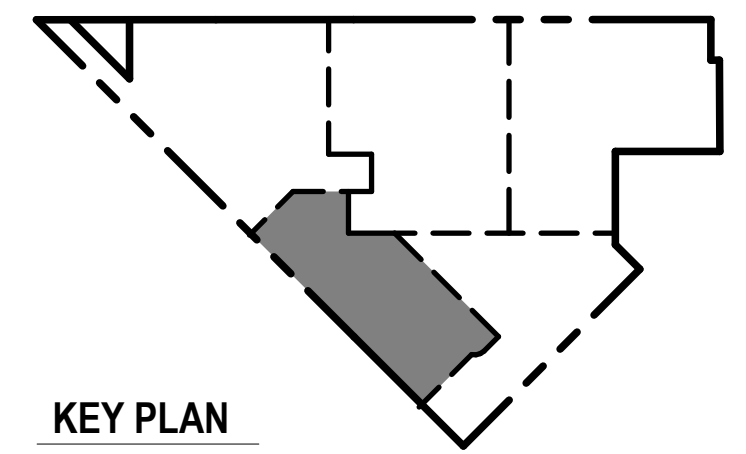FA
AS

FORMED ALLIANCE ARCHITECTURE STUDIO

FOR REFERENCE
ONLY - NOT FOR
CONSTRUCTION

RELEASER

NO	DESCRIPTION	DATE
1	DP SUBMISSION	2026.04.06

- ☐ CONSTRUCTION
- ☐ TENDER
- ☐ BUILDING PERMIT

PROJECT NAME

**ELLISTON VILLAGE
PHASE 5**

MUNICIPAL ADDRESS
901 68 ST SE, CALGARY, AB

LEGAL ADDRESS
CONDOMINIUM PLAN 2010033.

PROJECT NUMBER
25.043.LAN EV5

DRAWN	CHECKED
DATE	DATE

DATE	SCALE
2025.04.05	As indicated

DRAWING TITLE

**ENLARGED SITE
PLAN**

DRAWING NUMBER

DP.104

Copyright reserved. This drawing and all copyright therein are the sole and exclusive property of the consultant. Reproduction or use of this drawing in whole or in part is prohibited and may not be used without the written consent of FAAS Architecture.



- A. REFER TO GEOTECHNICAL REPORT FOR SURFACE AND SUBSURFACE REQUIREMENTS.
- B. REFER TO CIVIL FOR SITE WORK AND DETAILS INCLUDING BUT NOT LIMITED TO DRAINAGE CONDITIONS AND SERVICES, CATCH BASINS, MANHOLES, GRADES, UPSTAND WALLS, SITE SERVICES, & FIRE HYDRANTS.
- C. REFER TO LANDSCAPE PLAN FOR ALL PLANTING AND GROUND COVER INFORMATION & DETAILS.
- D. REFER TO ELEVATION PLANS FOR GEODETIC ELEVATIONS ADJACENT TO DEVELOPED PERIMETER.
- E. REFER TO ELECTRICAL FOR SITE WORK AND DETAILS INCLUDING BUT NOT LIMITED TO, TRANSFORMER LOCATIONS, LIGHTING LAYOUT, FIXTURE TYPES, & SECURITY.
- F. REFER TO LANDSCAPE FOR CONTROL JOINTS.
- G. BUILDING LOCATION: THE BUILDING POINT IS LOCATED ON THE _____ CORNER. PROPERTY LINE INTERSECTION AS NOTED.
- H. ALL SITE REHABILITATION OF SIDEWALKS, BUS STOP, AND DRIVEWAY SHALL BE COMPLETED AT THE OWNERS EXPENSE.

SYMBOL LEGEND

- | | |
|---|--------------------------------------|
|  | ELECTRICAL METER |
|  | WATER METER ROOM |
|  | GAS METER |
|  | MANHOLE LOCATION
(REFER TO CIVIL) |
|  | UPPER ENTRANCE |
|  | SUITE ENTRANCE |


-
- PROPERTY LINE
 SETBACK LINE
 URW LINE
 WATER LINE
 SANITARY LINE
 STORM LINE
 POWER LINE
 GAS LINE
 PROPOSED RETAINING WALL
 (REFER TO CIVIL DRAWINGS)


HATCH LEGEND

-  BUILDING FOOTPRINT
-  HEAVY DUTY ASPHALT
-  SOFT SCAPING - REFER TO LANDSCAPE

SHEET NOTES

- | | |
|-------|--|
| N 01 | PROPOSED MULKOW WASTE AND RECYCLING BINS - REFER TO DETAIL |
| N 02 | PROPOSED LIGHT DUTY ASPHALT SURFACE |
| N 02A | PROPOSED HEAVY DUTY ASPHALT SURFACE DESIGNED TO SUPPORT 38,556KG (85,000LBS) AND SIGNATURE TO SUPPORT THE NPPA 1991 POINT LOAD OF 517KPA (75PSI) OVER A 24"X24" AREA WHICH CORRESPONDS TO THE OUTRIGGER PAD SIZE |
| N 03 | PROPOSED RESIDENTIAL PARKING STALL C/W CONCRETE WHEEL STOP (250mm x 540mm) |
| N 03A | PROPOSED BARRIER FREE PARKING STALL C/W CONCRETE WHEEL STOP (250mm x 540mm) |
| N 04 | PROPOSED CONCRETE WALKWAY |
| N 04A | EXISTING CONCRETE WALKWAY |
| N 05 | PROPOSED CONCRETE DRIVEWAY PAD |
| N 06 | PROPOSED CONCRETE CURB CUT |
| N 07 | PROPOSED PAVEMENT MARKINGS |
| N 08 | PROPOSED SNOW STORAGE AREA |
| N 09 | PROPOSED CLASS 1 BIKE STALL |
| N 10 | PROPOSED CLASS 1 BIKE STALL |
| N 11 | UTILITY RIGID OF WAY
 HATCH PATTERN |
| N 12 | BARRIER FREE PARKING SIGN & POST (SEE "TYPE B" @ 1DP-106 FOR DETAILS) |
| N 20 | PROPOSED AREA DRAIN / CATCH BASIN (REFER TO CIVIL DRAWINGS) |
| N 21 | PROPOSED FIRE HYDRANT (REFER TO CIVIL DRAWINGS) |
| N 30 | PROPOSED AMENITY SPACE (REFER TO LANDSCAPE DRAWINGS) |
| N 40 | PROPOSED ELECTRICAL TRANSFORMER (REFER TO ELECTRICAL DRAWINGS) |
| N 41 | PROPOSED ELECTRICAL LIGHT STANDARD (REFER TO ELECTRICAL DRAWINGS) |
| N 42 | PROPOSED ELECTRICAL LIGHT BOLLARD (REFER TO ELECTRICAL DRAWINGS) |

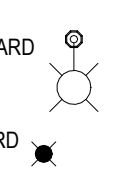


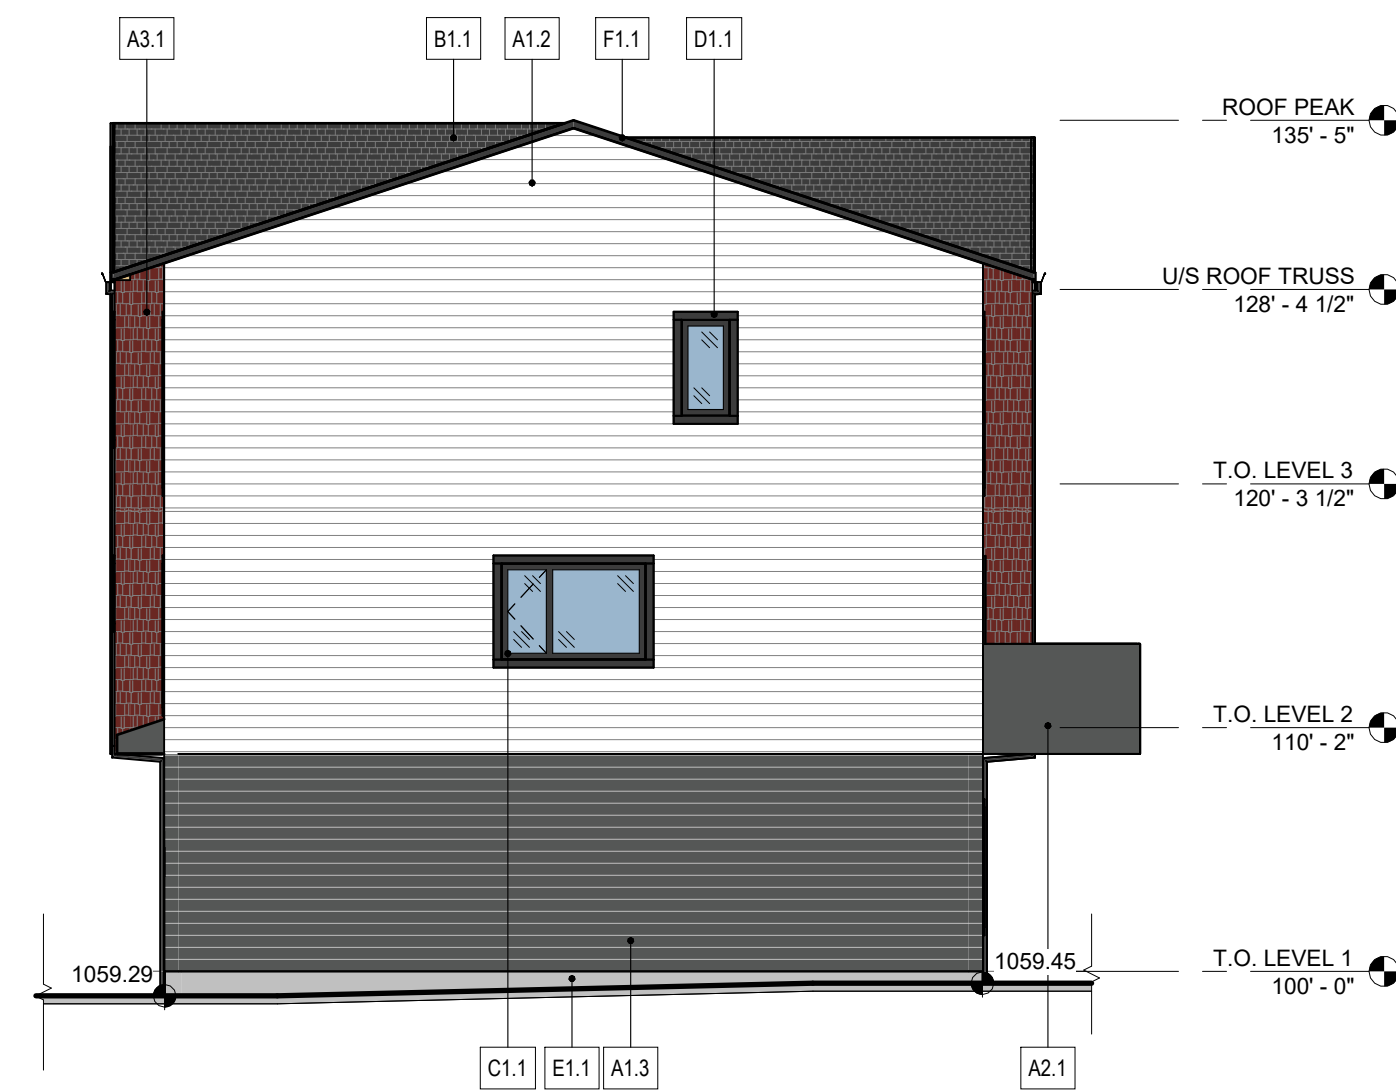

1	LEFT ELEVATION
DP.601	1/8" = 1'-0"



2 FRONT ELEVATION
DP.601 1/8" = 1'-0"

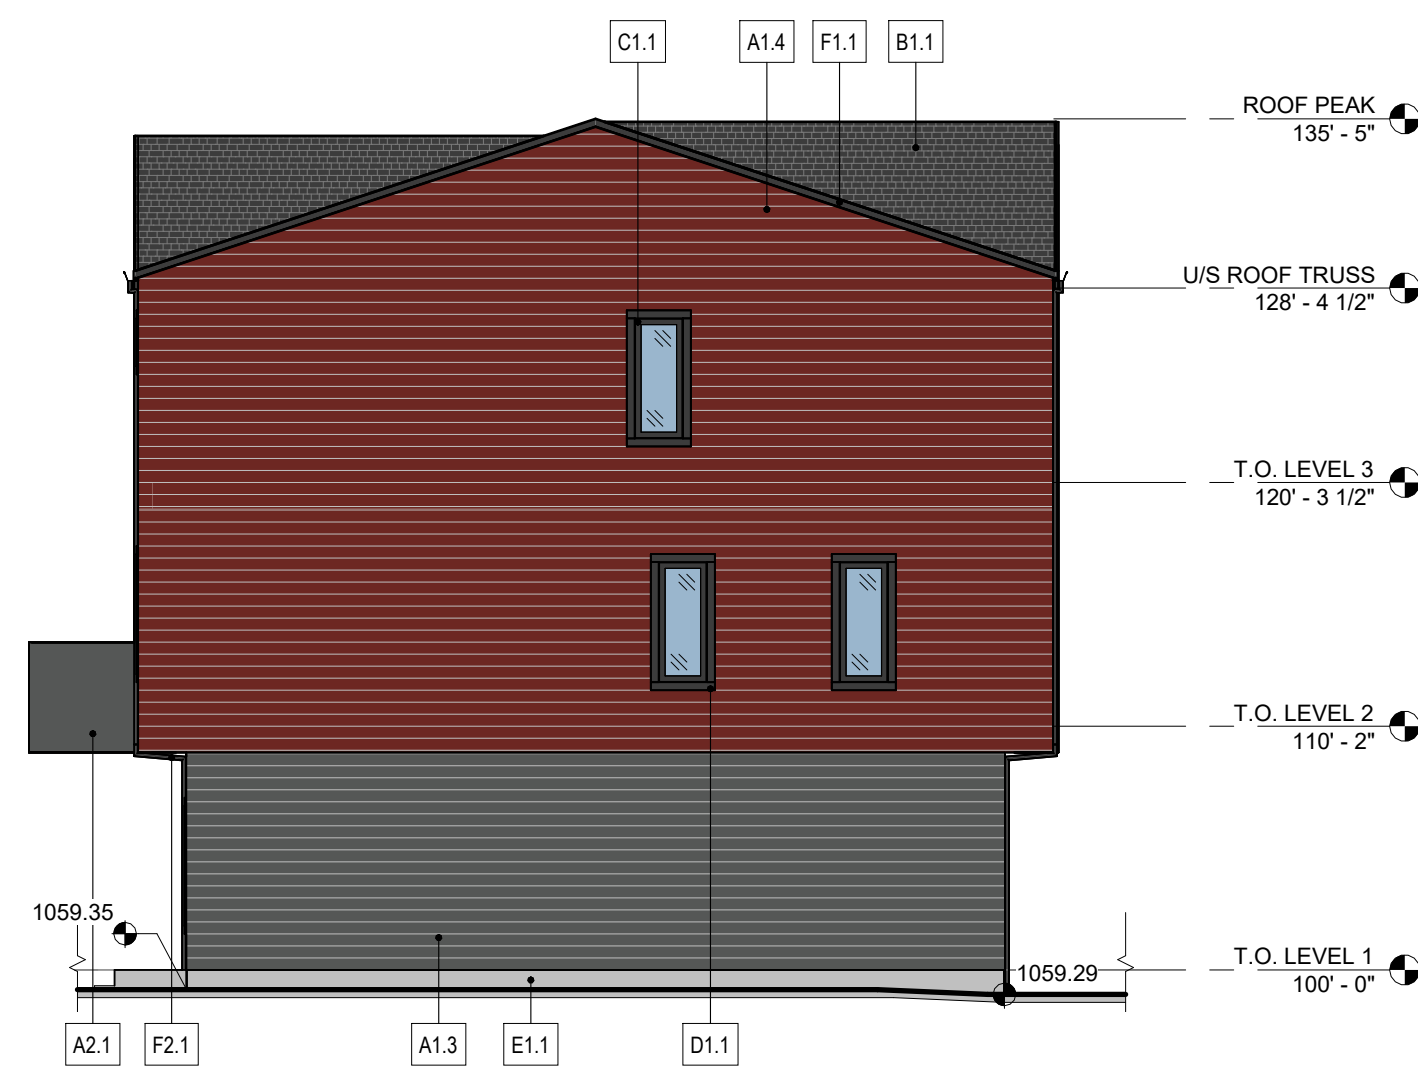

3	RIGHT ELEVATION
DP.601	1/8" = 1'-0"



BACK ELEVATION
 $1/8" = 1'-0"$

FINISH MATERIAL LEGEND	
A - SIDING	
A1.1	HARDIE LAP SIDING - COLOUR: KHAKI BROWN
A1.2	HARDIE LAP SIDING - COLOUR: ARCTIC WHITE
A1.3	HARDIE LAP SIDING - COLOUR: IRON GRAY
A1.4	HARDIE LAP SIDING - COLOUR: COUNTRYLANE RED
A2.1	HARDIE PANEL - COLOUR: IRON GRAY
A2.2	HARDIE PANEL - COLOUR: ARCTIC WHITE
A3.1	HARDIE SHAKES - COLOUR: COUNTRYLANE RED
B - ROOFING	
B1.1	ASPHALT SHINGLES - COLOUR: DUAL BLACK
C - DOORS / WINDOWS	
C.1	PVC WINDOWS - COLOUR: BLACK
C2.1	SWING DOOR - COLOUR: BLACK
C3.1	SLIDING DOOR - COLOUR: BLACK
C4.1	OVERHEAD DOOR - COLOUR: BLACK
D - TRIM	
D1.1	4" HARDIE TRIM - COLOUR: BLACK
D2.1	9" HARDIE TRIM - COLOUR: BLACK
D2.2	9" HARDIE TRIM - COLOUR: WHITE
D2.3	11" HARDIE TRIM - COLOUR: BLACK
E - PARGING	
E.1	PARGING - COLOUR: NATURAL GREY
F - METAL	
F.1	PREFINISHED METAL FASICA / SOFFIT - COLOUR: BLACK
F1.2	PREFINISHED METAL FASICA / SOFFIT - COLOUR: WHITE
F2.1	PREFINISHED METAL DOWNSPOUT - COLOUR: BLACK
F2.2	PREFINISHED METAL DOWNSPOUT - COLOUR: WHITE
F3.1	PREFINISHED METAL GUTTER - COLOUR: BLACK
F3.2	PREFINISHED METAL GUTTER - COLOUR: WHITE
G - GUARD RAILS	
G1.1	PREFINISHED ALUMINUM GUARDRAIL W/ PICKETS - COLOUR: BLACK

[illegible]

- ☐ CONSTRUCTION
- ☐ TENDER
- ☐ BUILDING PERMIT

PROJECT NAME:

**ELLISTON VILLAGE
PHASE 5**

MUNICIPAL ADDRESS
901 68 ST SE, CALGARY, AB

LEGAL ADDRESS
CONDOMINIUM PLAN 2010033,

UNIT B

PROJECT NUMBER
25.043.LAN_EV 5

DRAWN	CHECKED
JM / FF	JM / SB

DATE	SCALE
2026.03.18	1/8" = 1'-0"

COMPARISON

DRAWING TITLE
TYPE A 4PLEX - EXT.
ELEVATIONS (BLDG 9)

DRAWING NUMBER

DP.601

Copyright reserved. This drawing and all copyright therein are the sole and exclusive property of the consultant. Reproduction or use of this drawing in whole or in part is prohibited and may not be used without the written consent of FAAS Architecture.



FOR REFERENCE
ONLY - NOT FOR
CONSTRUCTION

RELEASER

- ☐ CONSTRUCTION
- ☐ TENDER
- ☐ BUILDING PERMIT

DRAWING NUMBER

Copyright reserved. This drawing and all copyright therein are the sole and exclusive property of the consultant. Reproduction or use of this drawing in whole or in part is prohibited and may not be used without the written consent of FAAS Architecture. Do not scale this drawing.



[illegible][illegible]

PROJECT NAME
**ELLISTON VILLAGE
PHASE 5**

MUNICIPAL ADDRESS
901 68 ST SE, CALGARY, AB

LEGAL ADDRESS
CONDOMINIUM PLAN 2010033,
UNIT B

PROJECT NUMBER
25.043.LAN_EV 5

DRAWN	CHECKED
JM / FF	SB

DATE	SCALE
2026.03.18	1/8" = 1'-0"

DRAWING TITLE
TYPE A 5PLEX - EXT.
ELEVATIONS (BLDG
32)

DRAWING NUMBER

DP.604

FORMED ALLIANCE ARCHITECTURE STUDIO

SEA

FOR REFERENCE
ONLY - NOT FOR
CONSTRUCTION

FINISH MATERIAL LEGEND	
A - SIDING	
A1.1	HARDIE LAP SIDING - COLOUR: KHAKI BROWN
A1.2	HARDIE LAP SIDING - COLOUR: ARCTIC WHITE
A1.3	HARDIE LAP SIDING - COLOUR: IRON GRAY
A2.1	HARDIE PANEL - COLOUR: IRON GRAY
A2.2	HARDIE PANEL - COLOUR: ARCTIC WHITE
A3.1	HARDIE SHAKES - COLOUR: EVENING BLUE
B - ROOFING	
B1.1	ASPHALT SHINGLES - COLOUR: DUAL BLACK
C - DOORS / WINDOWS	
C1.1	PVC WINDOWS - COLOUR: BLACK
C2.1	SWING DOOR - COLOUR: BLACK
C3.1	SLIDING DOOR - COLOUR: BLACK
C4.1	OVERHEAD DOOR - COLOUR: BLACK
D - TRIM	
D1.1	4" HARDIE TRIM - COLOUR: BLACK
D2.1	9" HARDIE TRIM - COLOUR: BLACK
D2.2	9" HARDIE TRIM - COLOUR: WHITE
D2.3	11" HARDIE TRIM - COLOUR: BLACK
E - PARGING	
E1.1	PARGING - COLOUR: NATURAL GREY
F - METAL	
F1.1	PREFINISHED METAL FASICA / SOFFIT - COLOUR: BLACK
F1.2	PREFINISHED METAL FASICA / SOFFIT - COLOUR: WHITE
F2.1	PREFINISHED METAL DOWNSPOUT - COLOUR: BLACK
F2.2	PREFINISHED METAL DOWNSPOUT - COLOUR: WHITE
F3.1	PREFINISHED METAL GUTTER - COLOUR: BLACK
F3.2	PREFINISHED METAL GUTTER - COLOUR: WHITE
G - GUARD RAILS	
G1.1	PREFINISHED ALUMINUM GUARDRAIL W/ PICKETS - COLOUR: BLACK

[illegible]

- ☐ CONSTRUCTION
- ☐ TENDER
- ☐ BUILDING PERMIT

**ELLISTON VILLAGE
PHASE 5**

MUNICIPAL ADDRESS
901 68 ST SE, CALGARY, AB

LEGAL ADDRESS
CONDOMINIUM PLAN 2010033,
UNIT B

UNIT D
PROJECT NUMBER
25.043.LAN_EV 5



DRAWN	CHECKED
JM / FF	JM / SB
DATE	SCALE
2026.03.18	1/8" = 1'-0"

DRAWING TITLE
TYPE A 6 PLEX - EXT.
ELEVATIONS (BLDG 1)

DRAWING NUMBER

DP.605

Copyright reserved. This drawing and all copyright therein are the sole and exclusive property of the consultant. Reproduction or use of this drawing in whole or in part is prohibited and may not be used without the written consent of FAAS Architecture. Do not scale this drawing.

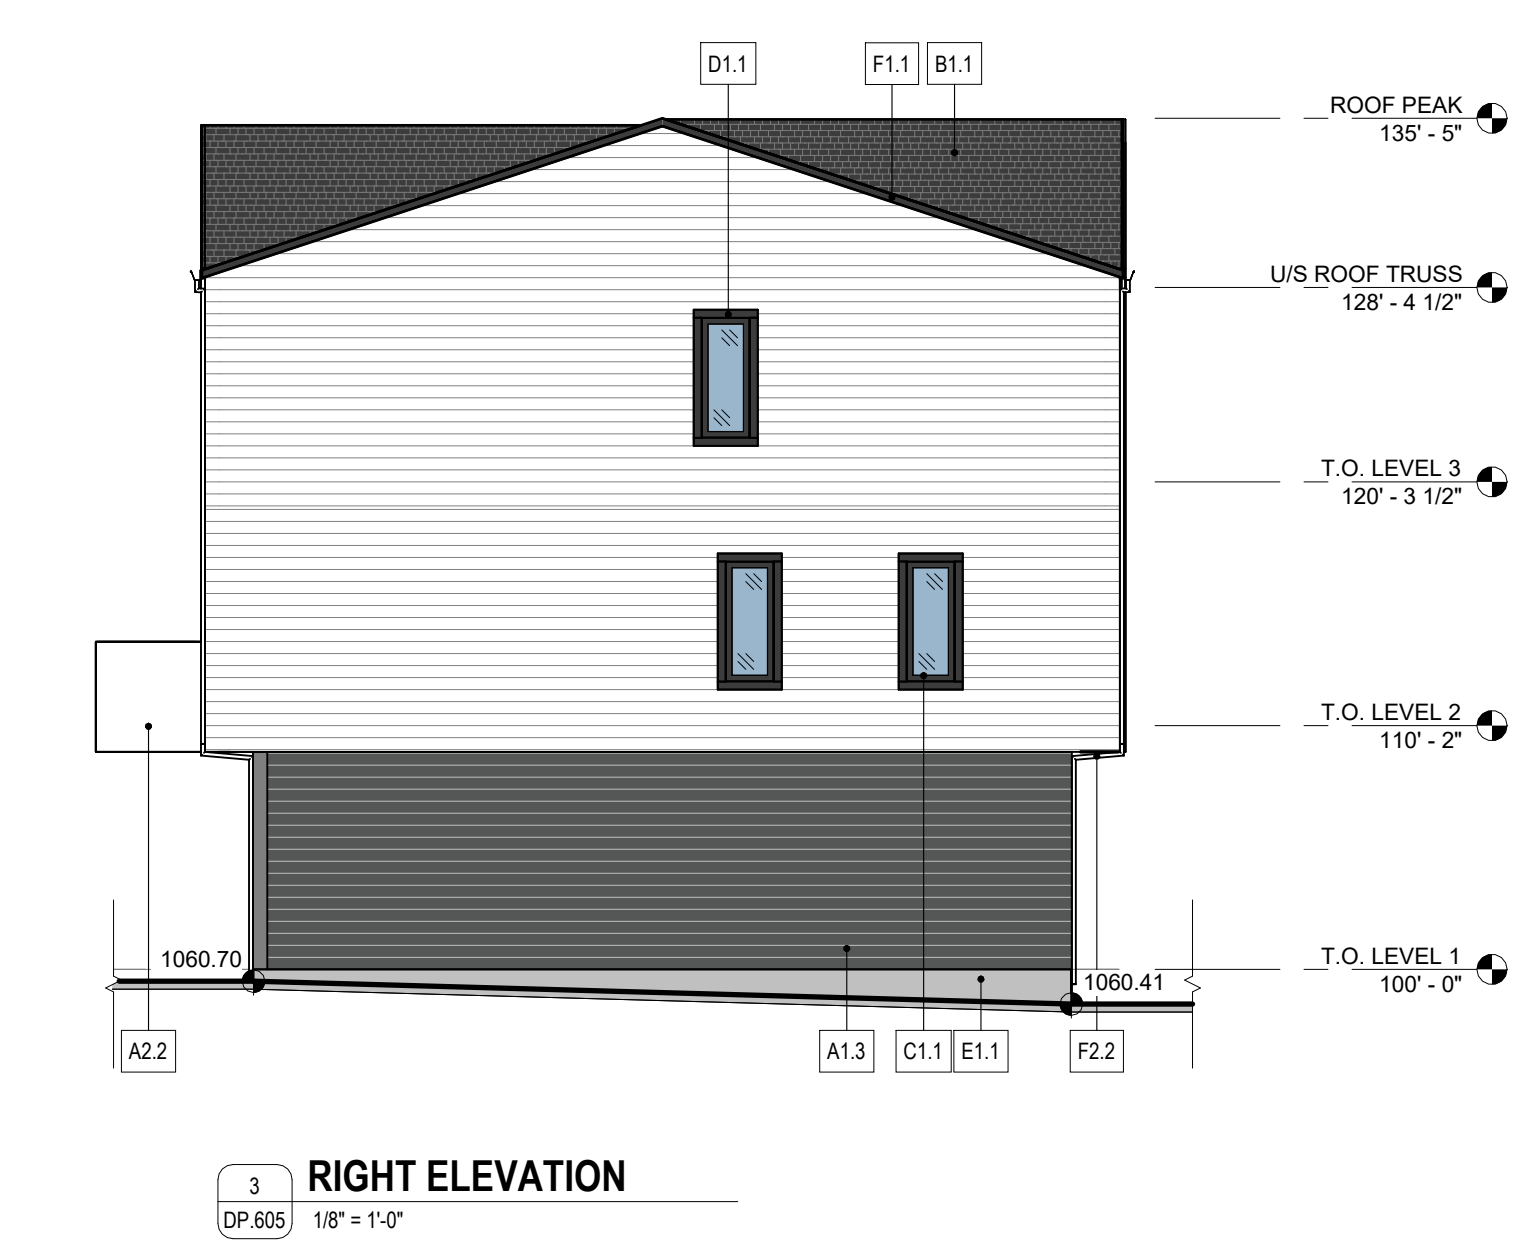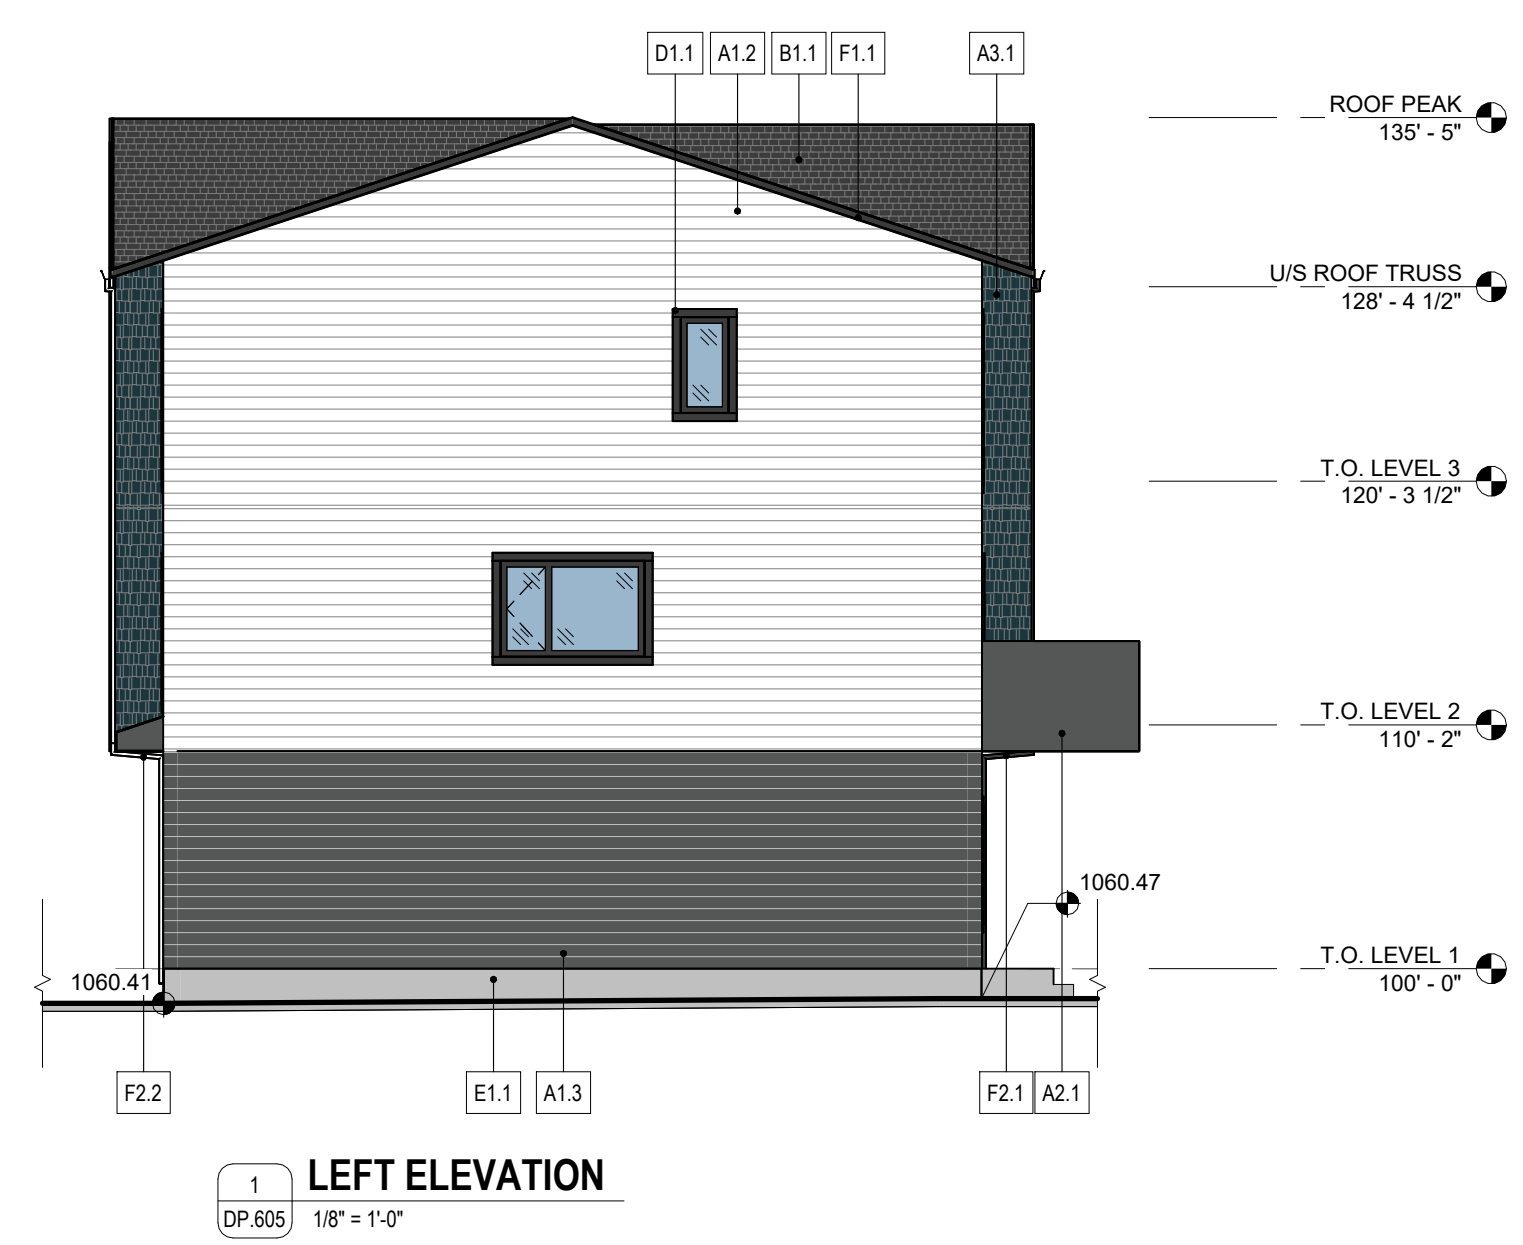



SEA

FINISH MATERIAL LEGEND

- | | |
|---------------------|---|
| A - SIDING | |
| A1.1 | HARDIE LAP SIDING - COLOUR: KHAKI BROWN |
| A1.2 | HARDIE LAP SIDING - COLOUR: ARCTIC WHITE |
| A1.3 | HARDIE LAP SIDING - COLOUR: IRON GRAY |
| A2.1 | HARDIE PANEL - COLOUR: IRON GRAY |
| A2.2 | HARDIE PANEL - COLOUR: ARCTIC WHITE |
| A3.1 | HARDIE SHAKES - COLOUR: COUNTRYLANE RED |
| B - ROOFING | |
| B1.1 | ASPHALT SHINGLES - COLOUR: DUAL BLACK |
| C - DOORS / WINDOWS | |
| C1.1 | PVC WINDOWS - COLOUR: BLACK |
| C2.1 | SWING DOOR - COLOUR: BLACK |
| C3.1 | SLIDING DOOR - COLOUR: BLACK |
| C4.1 | OVERHEAD DOOR - COLOUR: BLACK |
| D - TRIM | |
| D1.1 | 4" HARDIE TRIM - COLOUR: BLACK |
| D2.1 | 9" HARDIE TRIM - COLOUR: BLACK |
| D2.2 | 9" HARDIE TRIM - COLOUR: WHITE |
| D2.3 | 11" HARDIE TRIM - COLOUR: BLACK |
| E - PARGING | |
| E1.1 | PARGING - COLOUR: NATURAL GREY |
| F - METAL | |
| F1.1 | PREFINISHED METAL FASCIA / SOFFIT - COLOUR: BLACK |
| F1.2 | PREFINISHED METAL FASCIA / SOFFIT - COLOUR: WHITE |
| F2.1 | PREFINISHED METAL DOWNSPOUT - COLOUR: BLACK |
| F2.2 | PREFINISHED METAL DOWNSPOUT - COLOUR: WHITE |
| F3.1 | PREFINISHED METAL GUTTER - COLOUR: BLACK |
| F3.2 | PREFINISHED METAL GUTTER - COLOUR: WHITE |
| G - GUARD RAILS | |
| G1.1 | PREFINISHED ALUMINUM GUARDRAIL W/ PICKETS - COLOUR: BLACK |

RELEASER[illegible]

- ☐ CONSTRUCTION
- ☐ TENDER
- ☐ BUILDING PERMIT

PROJECT NAME

**ELLISTON VILLAGE
PHASE 5**

MUNICIPAL ADDRESS
901 68 ST SE, CALGARY, AB

LEGAL ADDRESS
CONDOMINIUM PLAN 2010033,

PROJECT NUMBER
25.043.LAN_EV 5

DRAWN	CHECKED
JM / FF	JM / SB
DATE	SCALE
2026.03.18	1/8" = 1'-0"

DRAFTING TITLE


DRAWING TITLE
TYPE A 6 PLEX - EXT
ELEVATIONS (BLDG
34)

DRAWING NUMBER

DP.606

Copyright reserved. This drawing and all copyright therein are the sole and exclusive property of the consultant. Reproduction or use of this drawing in whole or in part is prohibited and may not be used without the written consent of FAAS Architecture.




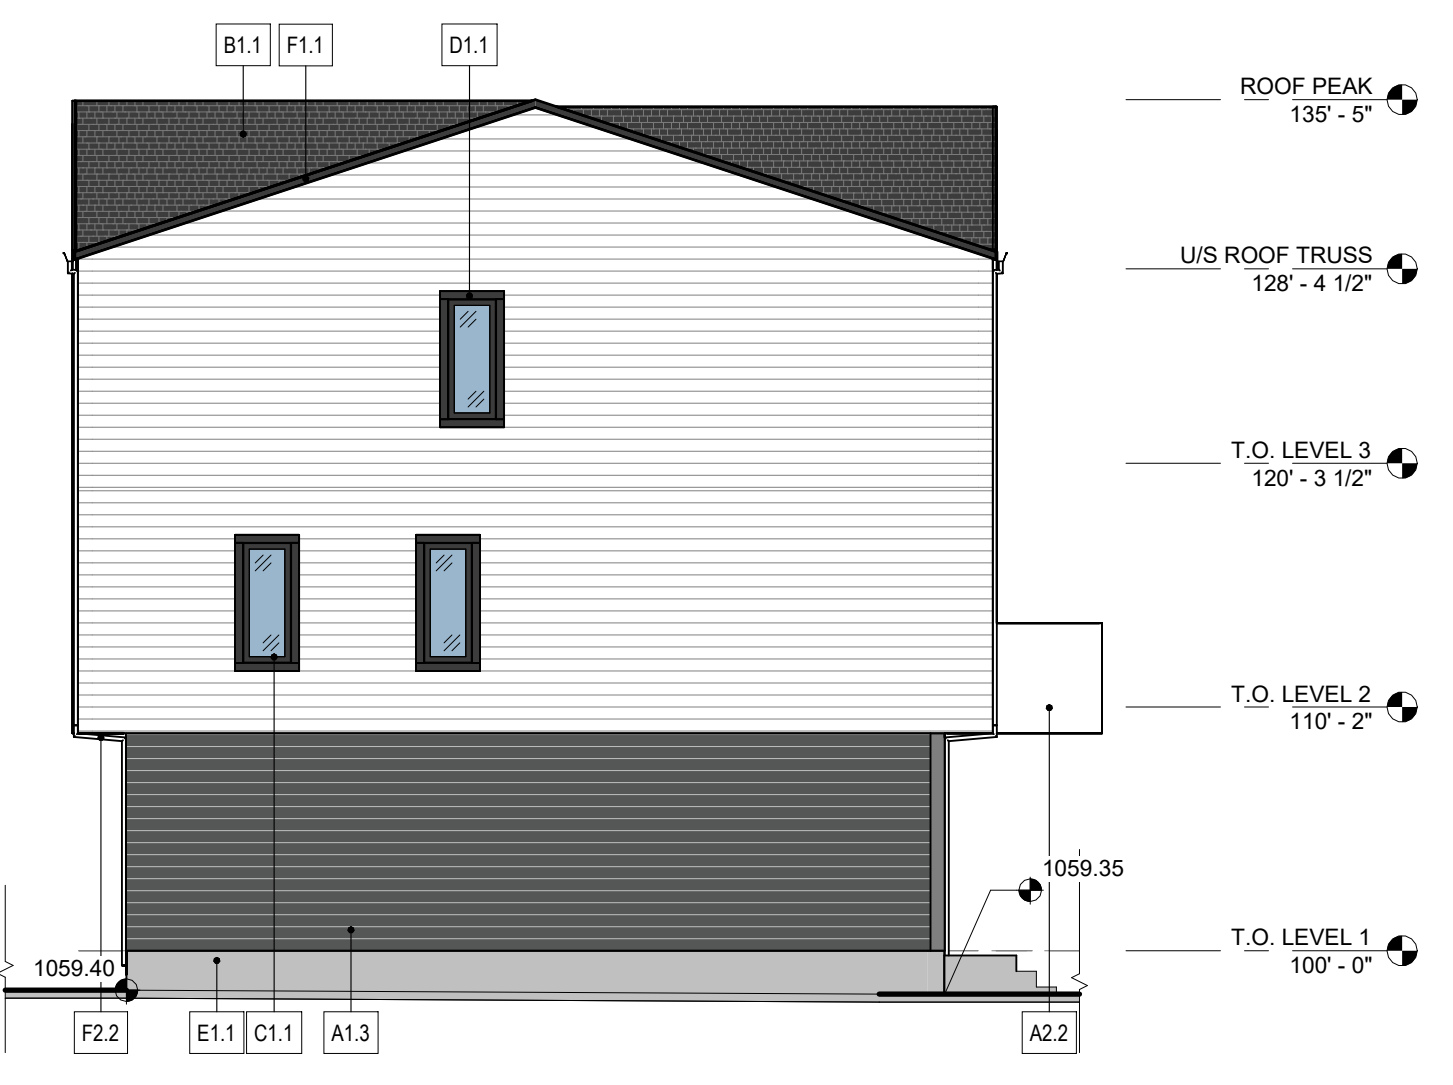

1 LEFT ELEVATION
DP.607 1/8" = 1'-0"



2 FRONT ELEVATION
DP.607 1/8" = 1'-0"

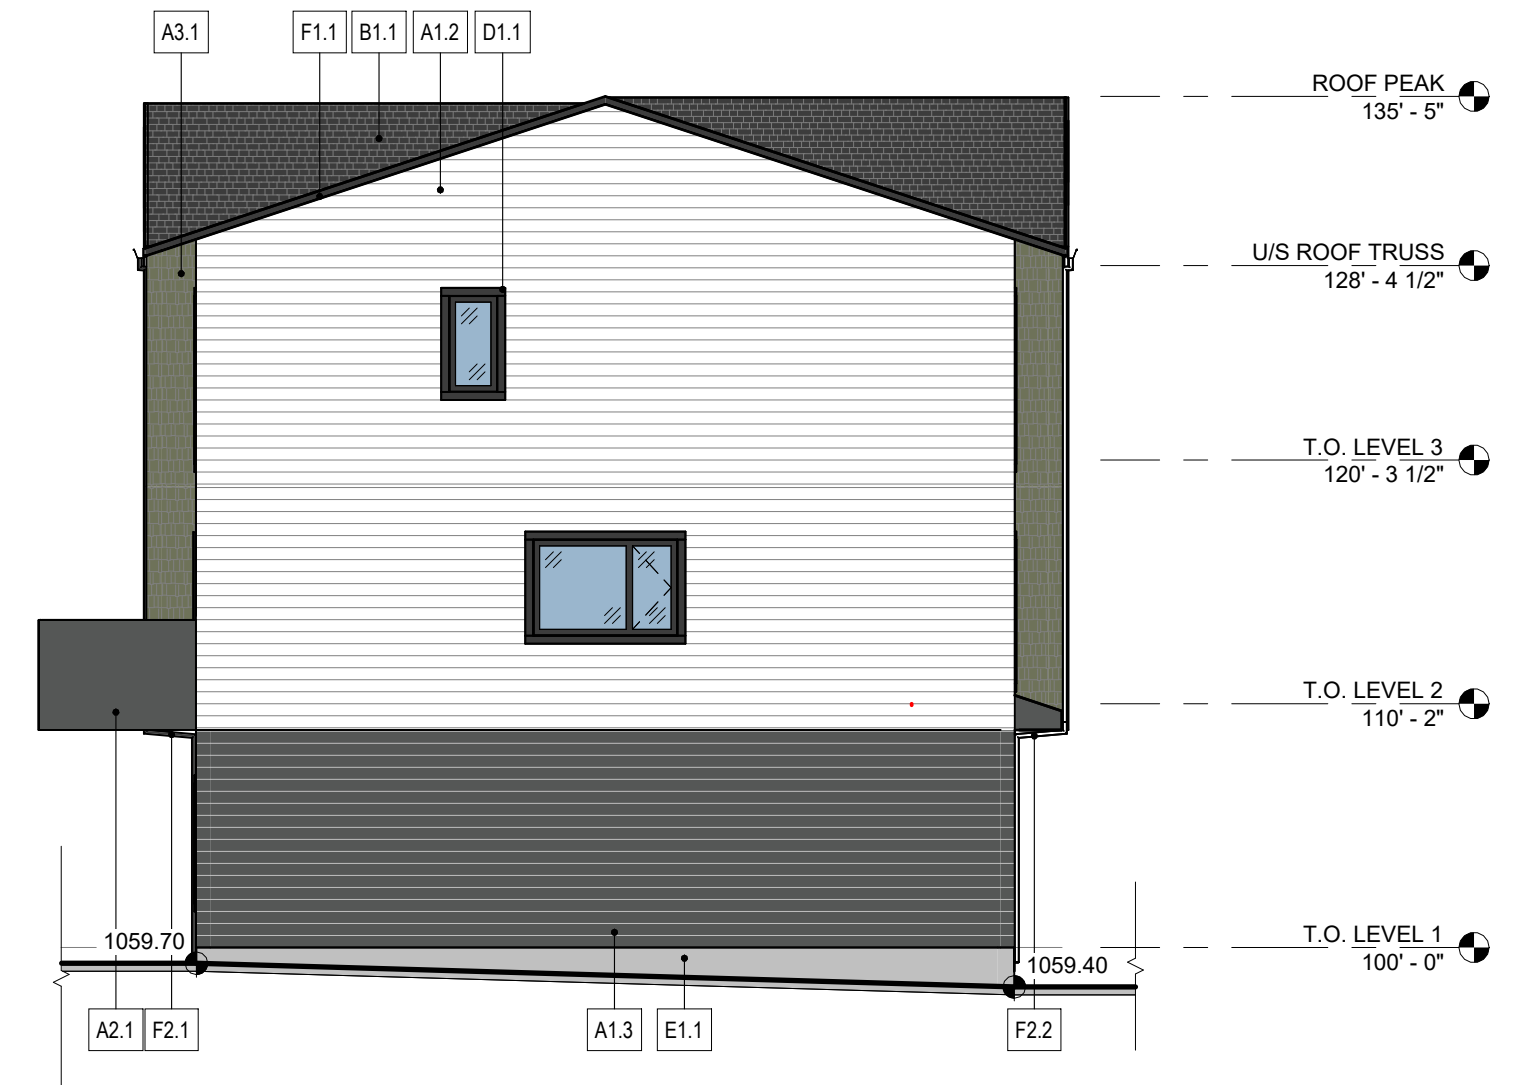

3 RIGHT ELEVATION
DP.607 1/8" = 1'-0"



4 BACK ELEVATION
DP.607 1/8" = 1'-0"

FINISH MATERIAL LEGEND	
A - SIDING	
A1.1	HARDIE LAP SIDING - COLOUR: KHAKI BROWN
A1.2	HARDIE LAP SIDING - COLOUR: ARCTIC WHITE
A1.3	HARDIE LAP SIDING - COLOUR: IRON GRAY
A2.1	HARDIE PANEL - COLOUR: IRON GRAY
A2.2	HARDIE PANEL - COLOUR: ARCTIC WHITE
A3.1	HARDIE SHAKES - COLOUR: MOUNTAIN SAGE
B - ROOFING	
B1.1	ASPHALT SHINGLES - COLOUR: DUAL BLACK
C - DOORS / WINDOWS	
C1.1	PVC WINDOWS - COLOUR: BLACK
C2.1	SWING DOOR - COLOUR: BLACK
C3.1	SLIDING DOOR - COLOUR: BLACK
C4.1	OVERHEAD DOOR - COLOUR: BLACK
D - TRIM	
D1.1	4" HARDIE TRIM - COLOUR: BLACK
D2.1	9" HARDIE TRIM - COLOUR: BLACK
D2.2	9" HARDIE TRIM - COLOUR: WHITE
D2.3	11" HARDIE TRIM - COLOUR: BLACK
E - PAVING	
E1.1	PAVING - COLOUR: NATURAL GREY
F - METAL	
F1.1	PREFINISHED METAL FASICA / SOFFIT - COLOUR: BLACK
F1.2	PREFINISHED METAL FASICA / SOFFIT - COLOUR: WHITE
F2.1	PREFINISHED METAL DOWNSPOUT - COLOUR: BLACK
F2.2	PREFINISHED METAL DOWNSPOUT - COLOUR: WHITE
F3.1	PREFINISHED METAL GUTTER - COLOUR: BLACK
F3.2	PREFINISHED METAL GUTTER - COLOUR: WHITE
G - GUARD RAILS	
G1.1	PREFINISHED ALUMINUM GUARDRAIL W/ PICKETS - COLOUR: BLACK

RELEASES		
NO	DESCRIPTION	DATE
1	DP SUBMISSION	2026.03.18

☐ CONSTRUCTION
☐ TENDER
☐ BUILDING PERMIT
PROJECT NAME
ELLISTON VILLAGE PHASE 5
MUNICIPAL ADDRESS
901 68 ST SE, CALGARY, AB
LEGAL ADDRESS
CONDOMINIUM PLAN 2010033, UNIT B
PROJECT NUMBER
25.043.LAN_EV 5
DRAWN
CHECKED
JM / FF
SB / JL
DATE
SCALE
2026.03.18
1/8" = 1'-0"
DRAWING TITLE
TYPE A 6PLEX-R - EXT. ELEVATIONS (BLDG 35)
DRAWING NUMBER

DP.607



1 FRONT ELEVATION

DP.608	1/8" = 1'-0"
--------	--------------




2 BACK ELEVATION

DP.608	1/8" = 1'-0"
--------	--------------



3 RIGHT ELEVATION

DP.608	1/8" = 1'-0"
--------	--------------

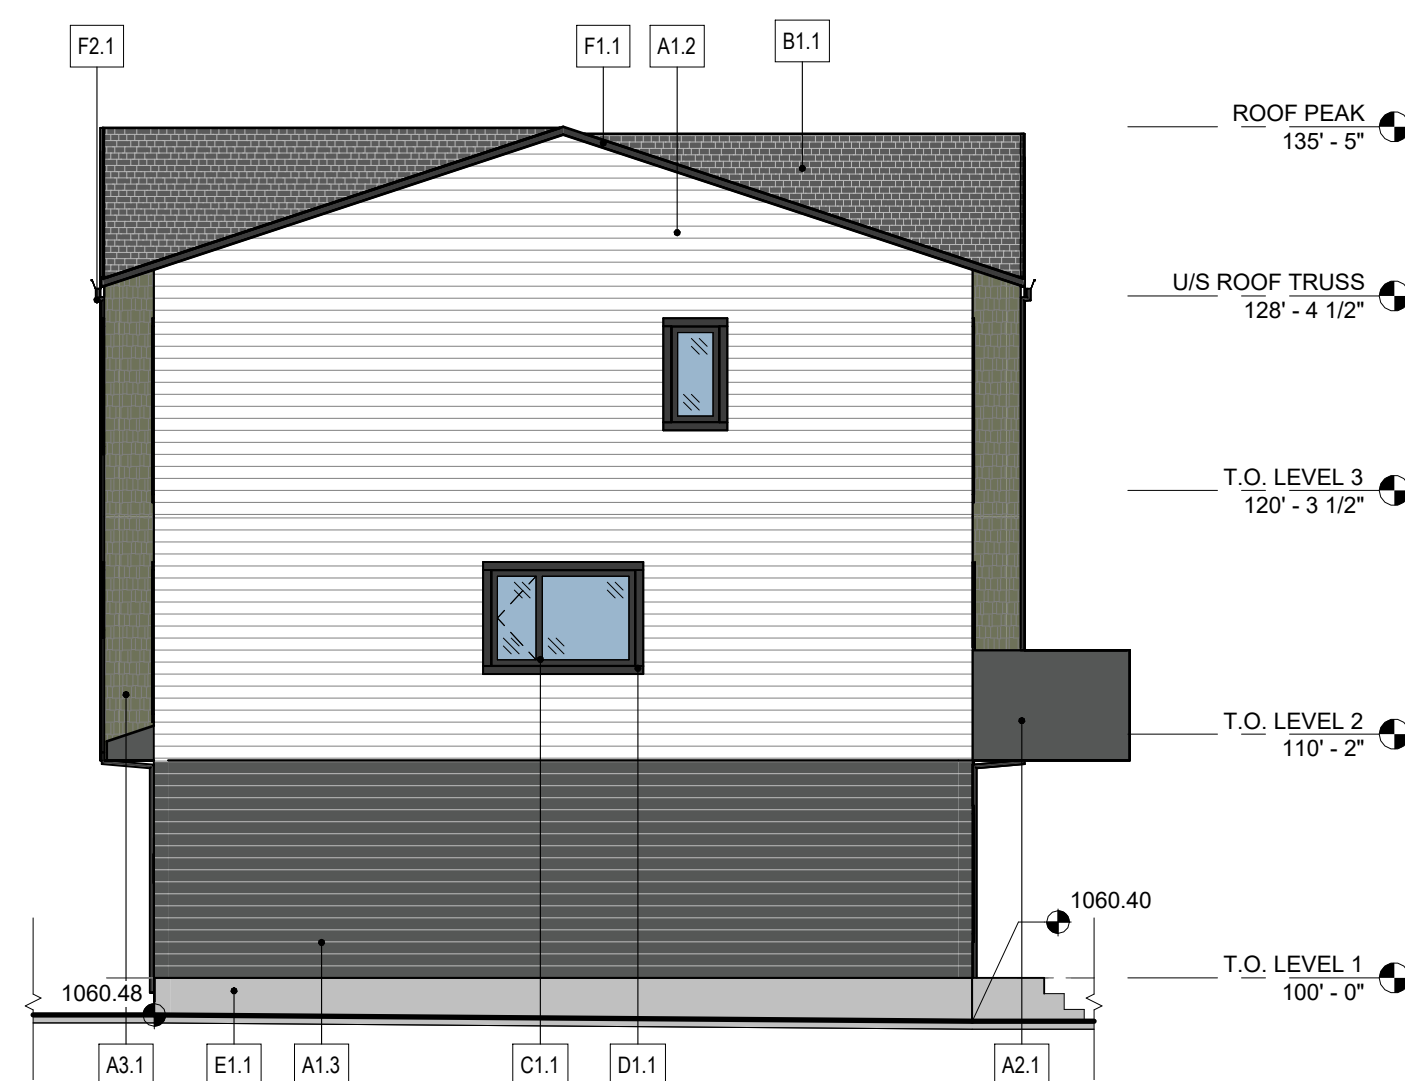

4 LEFT ELEVATION

DP.608	1/8" = 1'-0"
--------	--------------

- | FINISH MATERIAL LEGEND | |
|------------------------|---|
| A - SIDING | |
| A1.1 | HARDIE LAP SIDING - COLOUR: KHAKI BROWN |
| A1.2 | HARDIE LAP SIDING - COLOUR: ARCTIC WHITE |
| A1.3 | HARDIE LAP SIDING - COLOUR: IRON GRAY |
| A2.1 | HARDIE PANEL - COLOUR: IRON GRAY |
| A2.2 | HARDIE PANEL - COLOUR: ARCTIC WHITE |
| A3.1 | HARDIE SHAKES - COLOUR: MOUNTAIN SAGE |
| B - ROOFING | |
| B1.1 | ASPHALT SHINGLES - COLOUR: DUAL BLACK |
| C - DOORS / WINDOWS | |
| C.1 | PVC WINDOWS - COLOUR: BLACK |
| C2.1 | SWING DOOR - COLOUR: BLACK |
| C3.1 | SLIDING DOOR - COLOUR: BLACK |
| C4.1 | OVERHEAD DOOR - COLOUR: BLACK |
| D - TRIM | |
| D1.1 | 4" HARDIE TRIM - COLOUR: BLACK |
| D2.1 | 9" HARDIE TRIM - COLOUR: BLACK |
| D2.2 | 9" HARDIE TRIM - COLOUR: WHITE |
| D2.3 | 11" HARDIE TRIM - COLOUR: BLACK |
| E - PARGING | |
| E1.1 | PARGING - COLOUR: NATURAL GREY |
| F - METAL | |
| F.1.1 | PREFINISHED METAL FASICA / SOFFIT - COLOUR: BLACK |
| F1.2 | PREFINISHED METAL FASICA / SOFFIT - COLOUR: WHITE |
| F2.1 | PREFINISHED METAL DOWNSPOUT - COLOUR: BLACK |
| F2.2 | PREFINISHED METAL DOWNSPOUT - COLOUR: WHITE |
| F3.1 | PREFINISHED METAL GUTTER - COLOUR: BLACK |
| F3.2 | PREFINISHED METAL GUTTER - COLOUR: WHITE |
| G - GUARD RAILS | |
| G1.1 | PREFINISHED ALUMINUM GUARDRAIL W/ PICKETS - COLOUR: BLACK |

[illegible]

- ☐ CONSTRUCTION
- ☐ TENDER
- ☐ BUILDING PERMIT

PROJECT NAME

**ELLISTON VILLAGE
PHASE 5**

MUNICIPAL ADDRESS
901 68 ST SE, CALGARY, AB

LEGAL ADDRESS
CONDOMINIUM PLAN 2010033

PROJECT NUMBER	25.043.LAN_EV 5
----------------	-----------------

DRAWN	CHECKED
IM / EE	OD / IM

DATE	SCALE
2025.03.18	1:8" = 1'-0"

DRAWING TITLE
TYPE A 7PLEX - E
ELEVATIONS(BLD

DRAWING NUMBER

DP.608


Copyright reserved. This drawing and all copyright therein are the sole and exclusive property of the consultant. Reproduction or use of this drawing in whole or in part is prohibited and may not be used without the written consent of FAAS Architecture. Do not scale this drawing.




1 FRONT ELEVATION
DP.609 1/8" = 1'-0"



2 **BACK ELEVATION**
DP.609 1/8" = 1'-0"

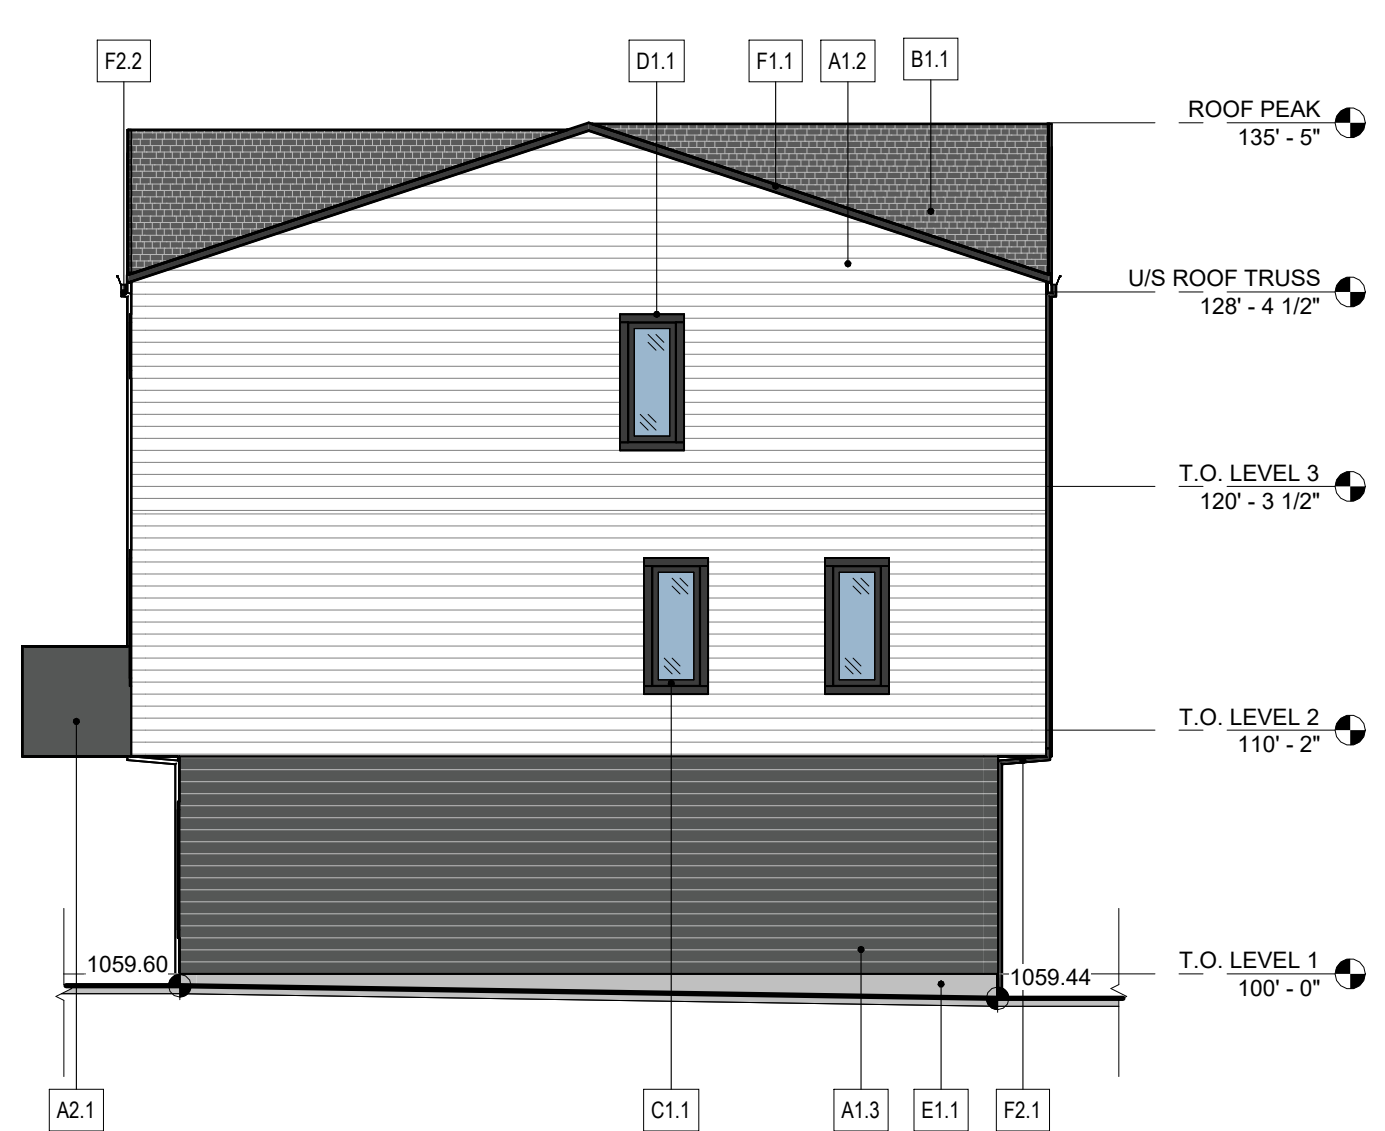

3	RIGHT ELEVATION
DP.609	1/8" = 1'-0"

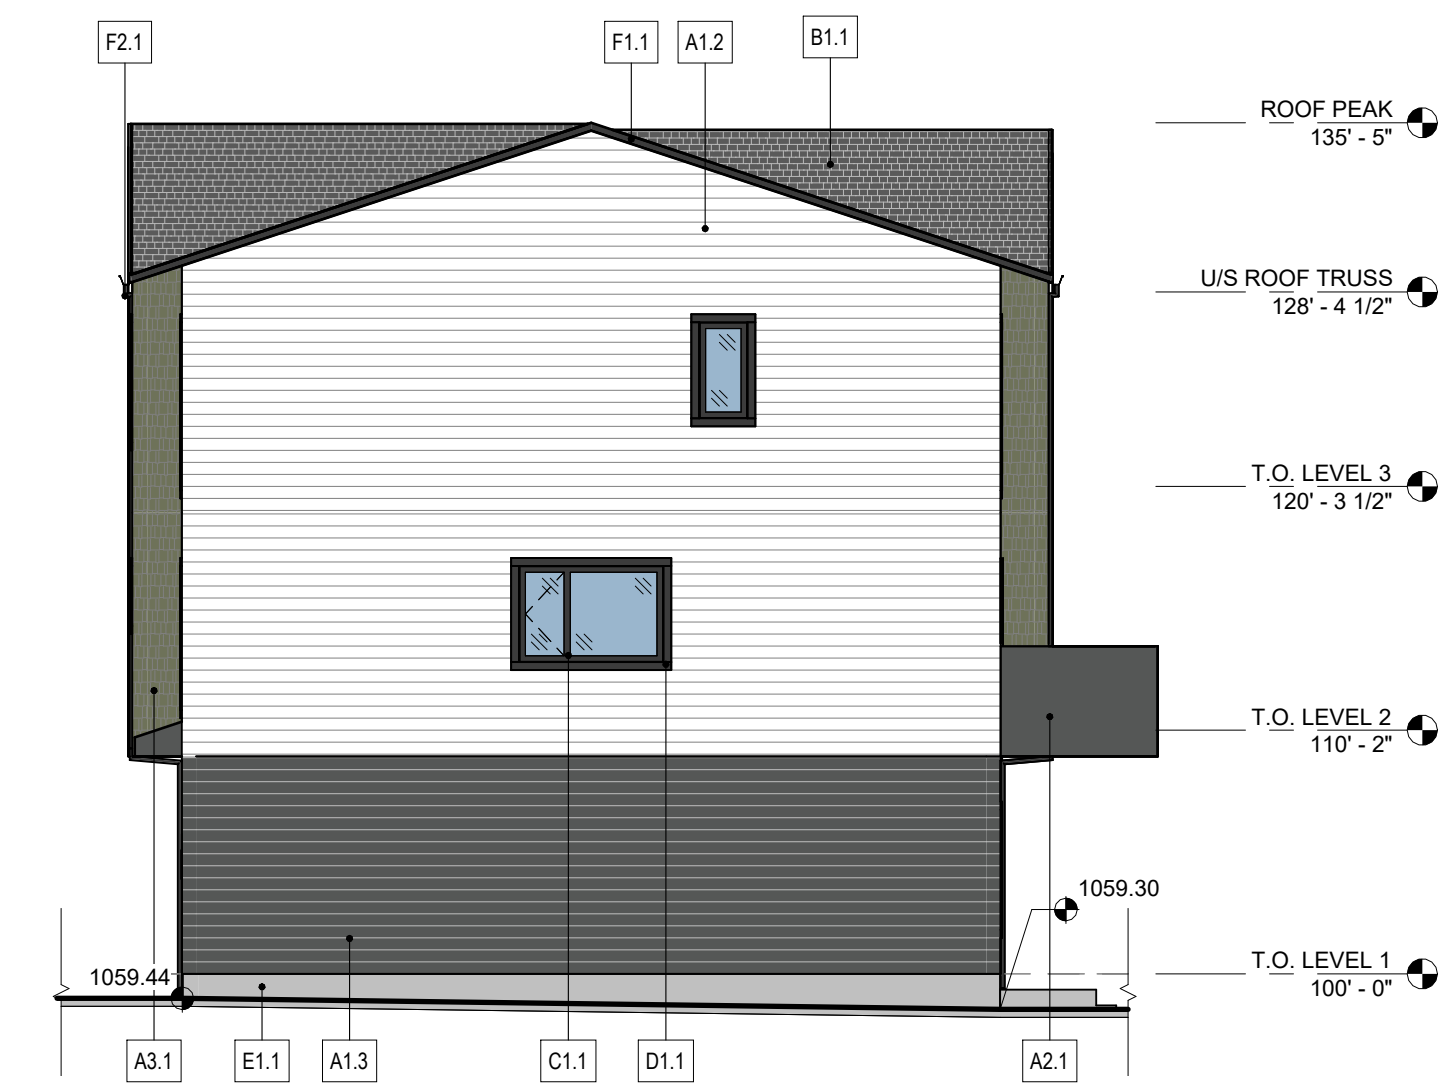

4 LEFT ELEVATION
DP.609 1/8" = 1'-0"

FINISH MATERIAL LEGEND	
A - SIDING	
A1.1	HARDIE LAP SIDING - COLOUR: KHAKI BROWN
A1.2	HARDIE LAP SIDING - COLOUR: ARCTIC WHITE
A1.3	HARDIE LAP SIDING - COLOUR: IRON GRAY
A2.1	HARDIE PANEL - COLOUR: IRON GRAY
A2.2	HARDIE PANEL - COLOUR: ARCTIC WHITE
A3.1	HARDIE SHAKES - COLOUR: MOUNTAIN SAGE
B - ROOFING	
B1.1	ASPHALT SHINGLES - COLOUR: DUAL BLACK
C - DOORS / WINDOWS	
C1.1	PVC WINDOWS - COLOUR: BLACK
C2.1	SWING DOOR - COLOUR: BLACK
C3.1	SLIDING DOOR - COLOUR: BLACK
C4.1	OVERHEAD DOOR - COLOUR: BLACK
D - TRIM	
D1.1	4" HARDIE TRIM - COLOUR: BLACK
D2.1	9" HARDIE TRIM - COLOUR: BLACK
D2.2	9" HARDIE TRIM - COLOUR: WHITE
D2.3	11" HARDIE TRIM - COLOUR: BLACK
E - PARGING	
E1.1	PARGING - COLOUR: NATURAL GREY
F - METAL	
F1.1	PREFINISHED METAL FASICA / SOFFIT - COLOUR: BLACK
F1.2	PREFINISHED METAL FASICA / SOFFIT - COLOUR: WHITE
F2.1	PREFINISHED METAL DOWNSPOUT - COLOUR: BLACK
F2.2	PREFINISHED METAL DOWNSPOUT - COLOUR: WHITE
F3.1	PREFINISHED METAL GUTTER - COLOUR: BLACK
F3.2	PREFINISHED METAL GUTTER - COLOUR: WHITE
G - GUARD RAILS	
G1.1	COLOURED ALUMINUM GUARDRAIL W/ PICKETS COLOUR: BLACK

[illegible]

- | |
|--|
| ☐ CONSTRUCTION |
| ☐ TENDER |
| ☐ BUILDING PERMIT |
| PROJECT NAME |

**ELLISTON VILLAGE
PHASE 5**

MUNICIPAL ADDRESS
901 68 ST SE, CALGARY, AB

LEGAL ADDRESS
CONDOMINIUM PLAN 2010033,
UNIT B

PROJECT NUMBER
25.043.LAN_EV 5

DRAWN	CHECKED
JM / FF	SB / JM

DATE	SCALE
2026.03.18	1/8" = 1'-0"

DRAWING TITLE
TYPE A 7PLEX - EXT.
ELEVATIONS(BLDG 7)

DRAWING NUMBER

DP.609


Copyright reserved. This drawing and all copyright therein are the sole and exclusive property of the consultant. Reproduction or use of this drawing in whole or in part is prohibited and may not be used without the written consent of FAAS Architecture. Do not scale this drawing.




1 FRONT ELEVATION
DP.610 1/8" = 1'-0"



2 **BACK ELEVATION**
DP.610 1/8" = 1'-0"

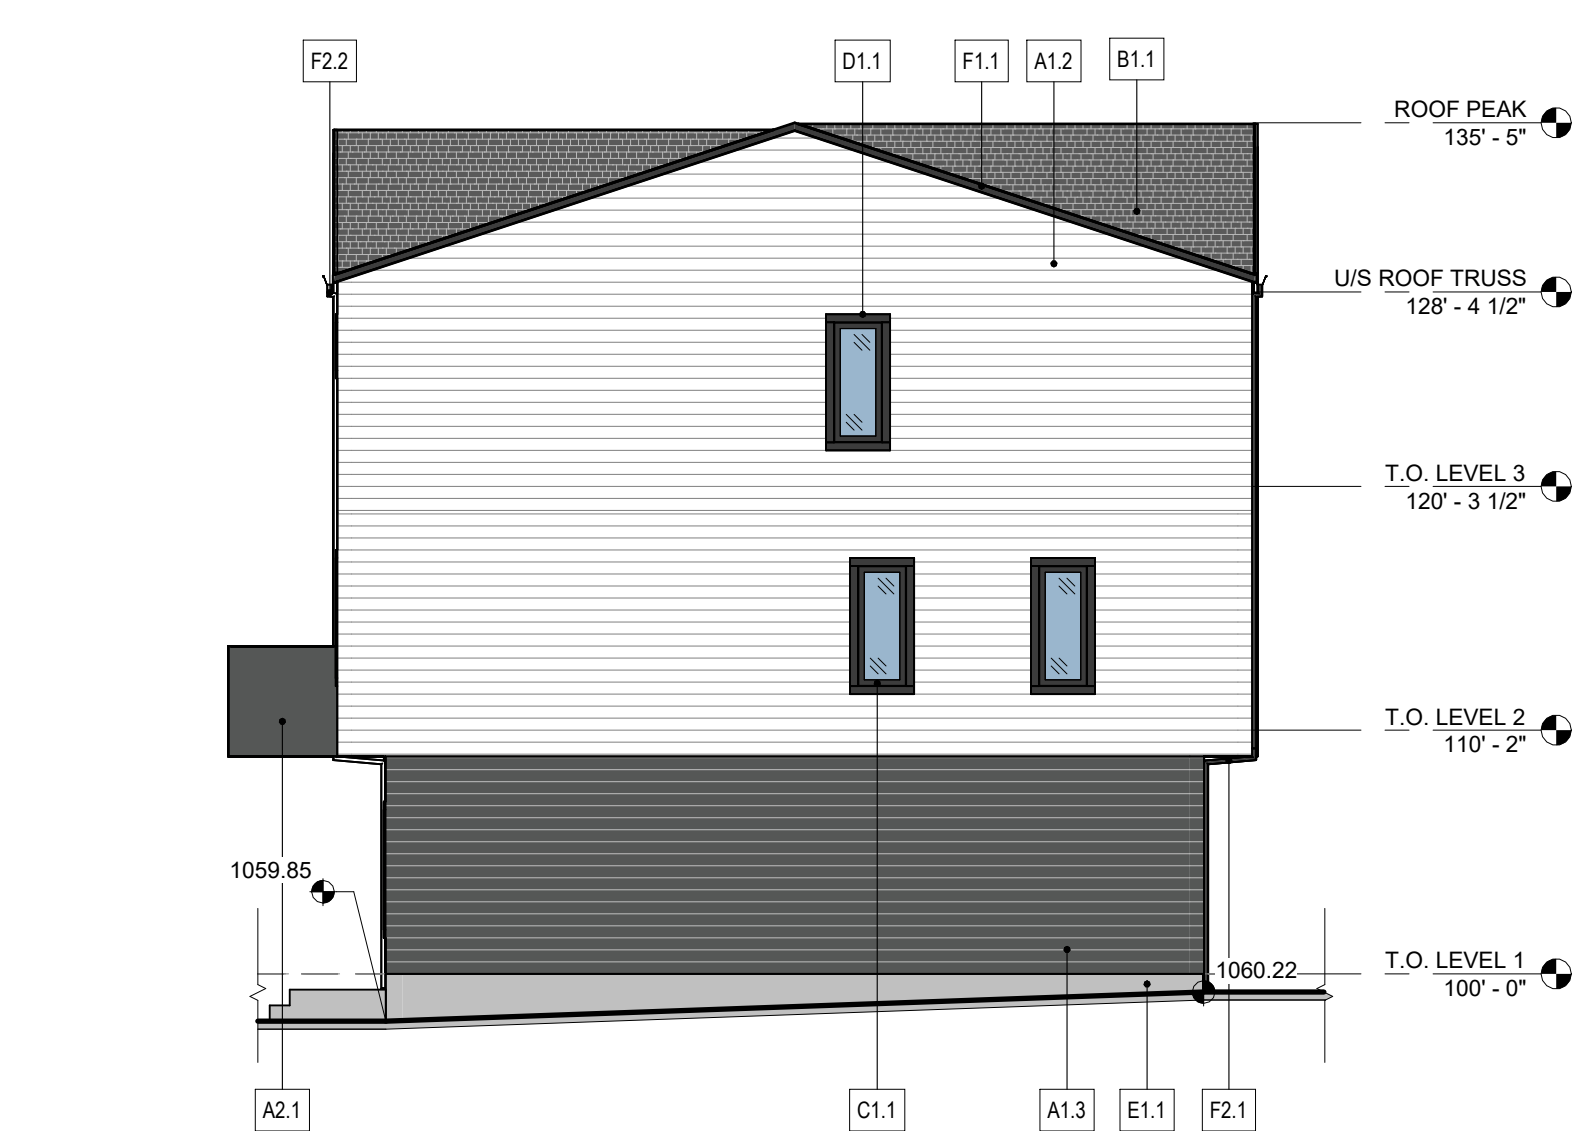

3 **RIGHT ELEVATION**
DP.610 1/8" = 1'-0"

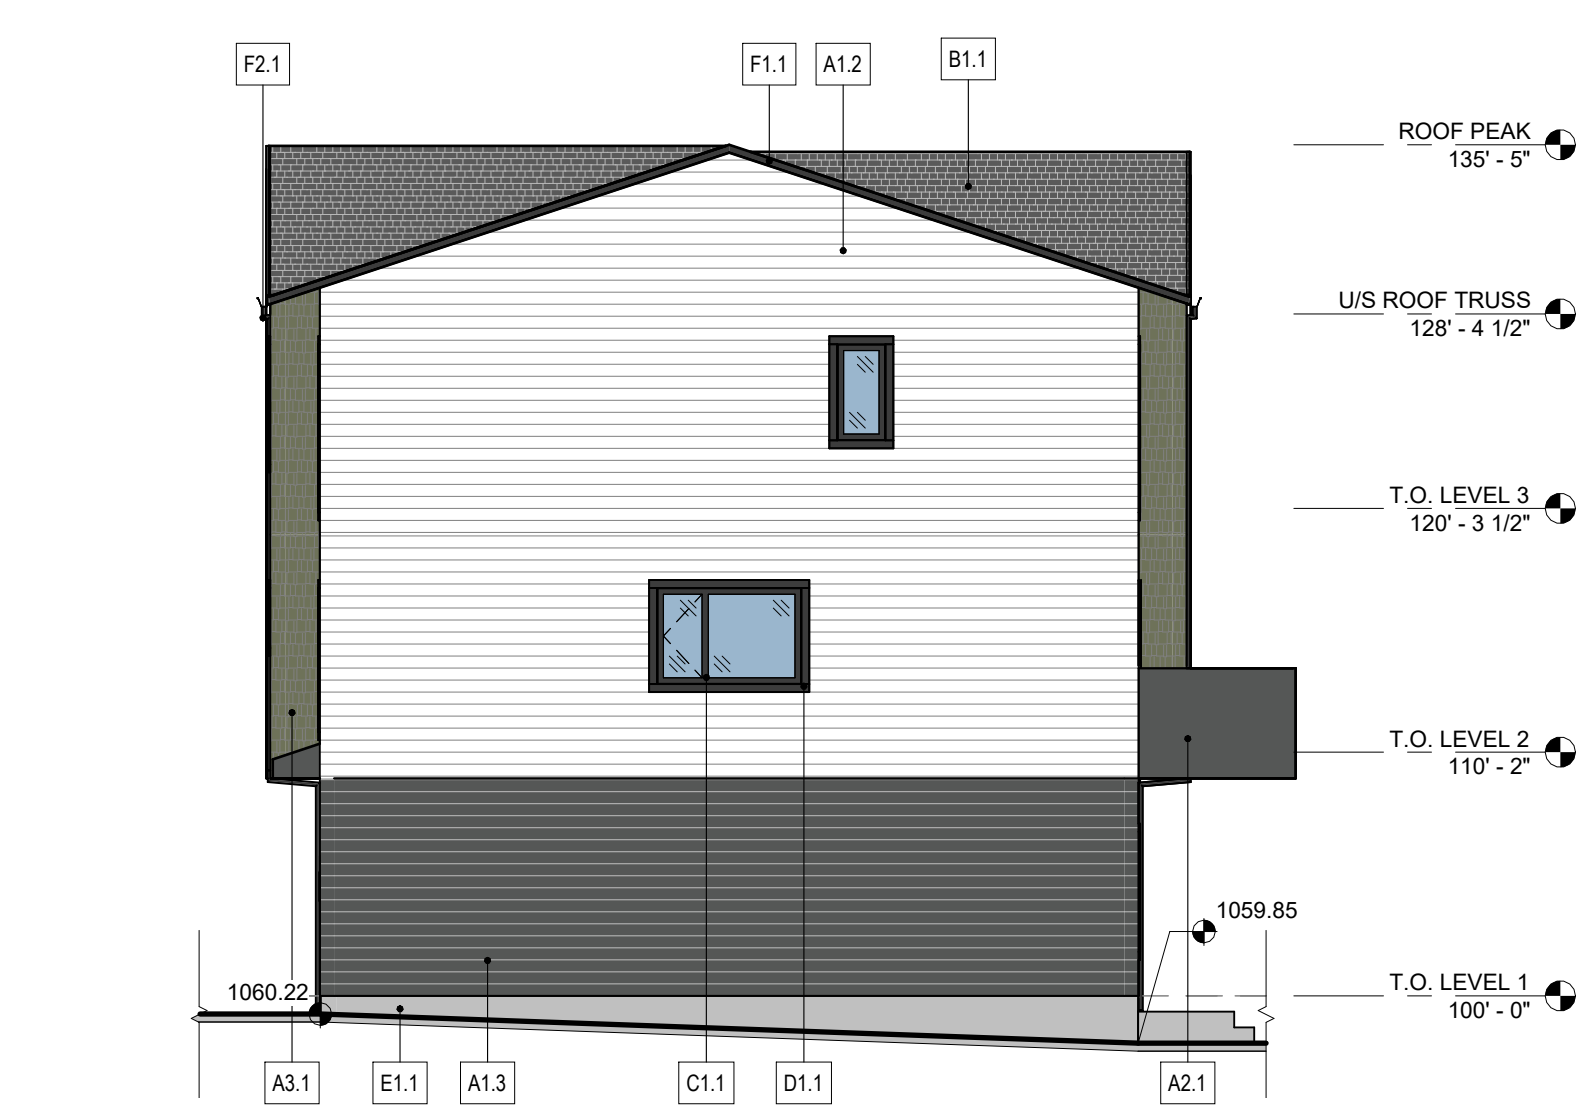

4	LEFT ELEVATION
DP.610	1/8" = 1'-0"

FINISH MATERIAL LEGEND	
A - SIDING	
A1.1	HARDIE LAP SIDING - COLOUR: KHAKI BROWN
A1.2	HARDIE LAP SIDING - COLOUR: ARCTIC WHITE
A1.3	HARDIE LAP SIDING - COLOUR: IRON GRAY
A2.1	HARDIE PANEL - COLOUR: IRON GRAY
A2.2	HARDIE PANEL - COLOUR: ARCTIC WHITE
A3.1	HARDIE SHAKES - COLOUR: MOUNTAIN SAGE
B - ROOFING	
B1.1	ASPHALT SHINGLES - COLOUR: DUAL BLACK
C - DOORS / WINDOWS	
C1.1	PVC WINDOWS - COLOUR: BLACK
C2.1	SWING DOOR - COLOUR: BLACK
C3.1	SLIDING DOOR - COLOUR: BLACK
C4.1	OVERHEAD DOOR - COLOUR: BLACK
D - TRIM	
D1.1	4" HARDIE TRIM - COLOUR: BLACK
D2.1	9" HARDIE TRIM - COLOUR: BLACK
D2.2	9" HARDIE TRIM - COLOUR: WHITE
D2.3	11" HARDIE TRIM - COLOUR: BLACK
E - PARGING	
E1.1	PARGING - COLOUR: NATURAL GREY
F - METAL	
F1.1	PREFINISHED METAL FASICA / SOFFIT - COLOUR: BLACK
F1.2	PREFINISHED METAL FASICA / SOFFIT - COLOUR: WHITE
F2.1	PREFINISHED METAL DOWNSPOUT - COLOUR: BLACK
F2.2	PREFINISHED METAL DOWNSPOUT - COLOUR: WHITE
F3.1	PREFINISHED METAL GUTTER - COLOUR: BLACK
F3.2	PREFINISHED METAL GUTTER - COLOUR: WHITE
G - GUARD RAILS	
G1.1	COLOURED ALUMINUM GUARDRAIL W/ PICKETS COLOUR: BLACK

[illegible]

- | |
|--|
| ☐ CONSTRUCTION |
| ☐ TENDER |
| ☐ BUILDING PERMIT |
| PROJECT NAME |

**ELLISTON VILLAGE
PHASE 5**

MUNICIPAL ADDRESS
901 68 ST SE, CALGARY, AB

LEGAL ADDRESS
CONDOMINIUM PLAN 2010033.

UNIT B
PROJECT NUMBER 25 043 I AN EV 5

20:40:EAR_EV 3	
DRAWN	CHECKED

JM / FF	SB / JM
DATE	SCALE

2026.03.18 1/8" = 1'-0"

DRAWING TITLE

TYPE A 7PLEX - EXT.
ELEVATIONS(BLDG
19)

DRAWING NUMBER

DP.610

Copyright reserved. This drawing and all copyright therein are the sole and exclusive property of the consultant. Reproduction or use of this drawing in whole or in part is prohibited and may not be used without the written consent of FAAS Architecture. Do not scale this drawing.

RELEASER

- ☐ CONSTRUCTION
- ☐ TENDER
- ☐ BUILDING PERMIT

MUNICIPAL ADDRESS
901 68 ST SE, CALGARY, AB

LEGAL ADDRESS
CONDOMINIUM PLAN 2010033.

PROJECT NUMBER	25.043.LAN_EV 5
----------------	-----------------

DRAWN	CHECKED
IM / EC	OR / IM

DATE	SCALE
2026.03.18	1:8" = 1'-4"



DRAWING TITLE
TYPE A 7PLEX - EXT.
ELEVATIONS(BLDG
17)


DRAWING NUMBER.

DP.611

Copyright reserved. This drawing and all copyright therein are the sole and exclusive property of the consultant. Reproduction or use of this drawing in whole or in part is prohibited and may not be used without the written consent of FAAS Architecture. Do not scale this drawing.



  


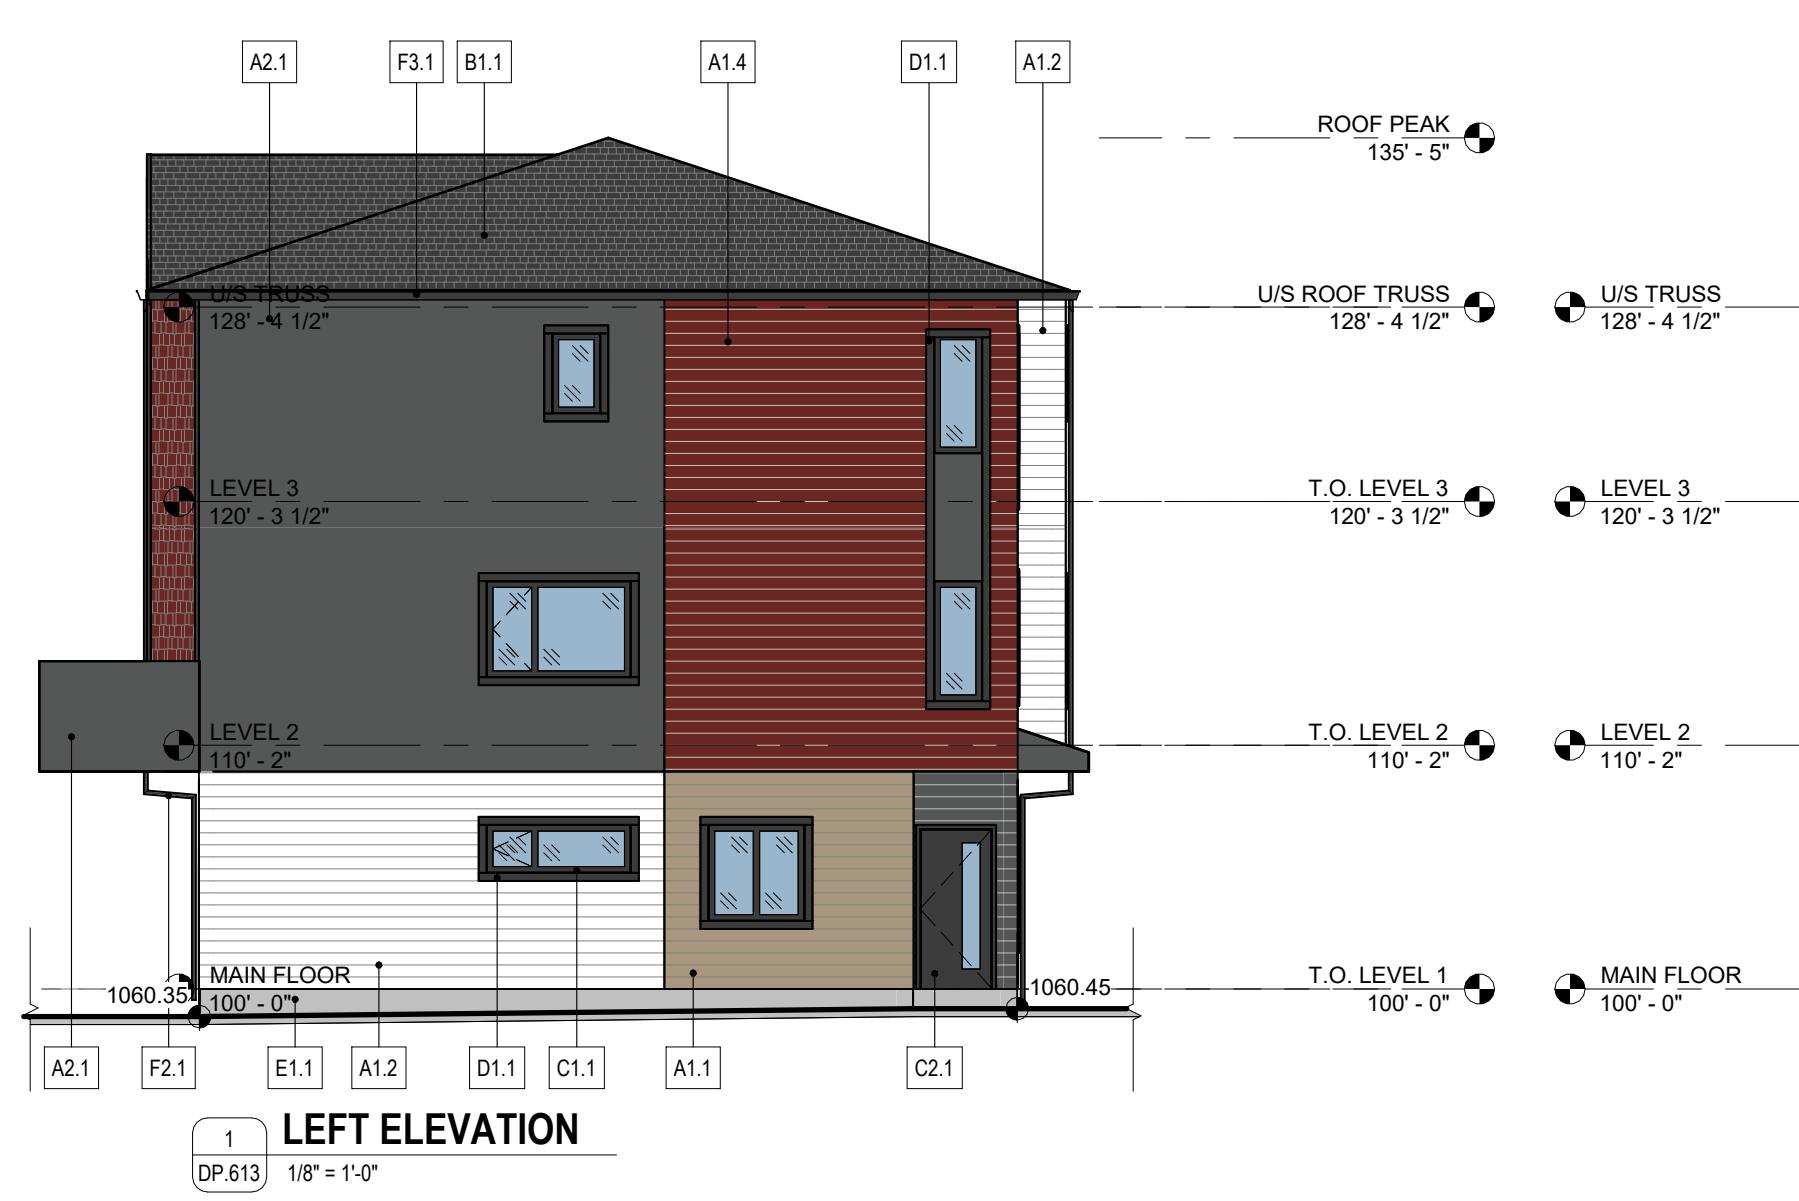

1	LEFT ELEVATION
DP.613	1/8" = 1'-0"



2 FRONT ELEVATION
DP.613 1/8" = 1'-0"

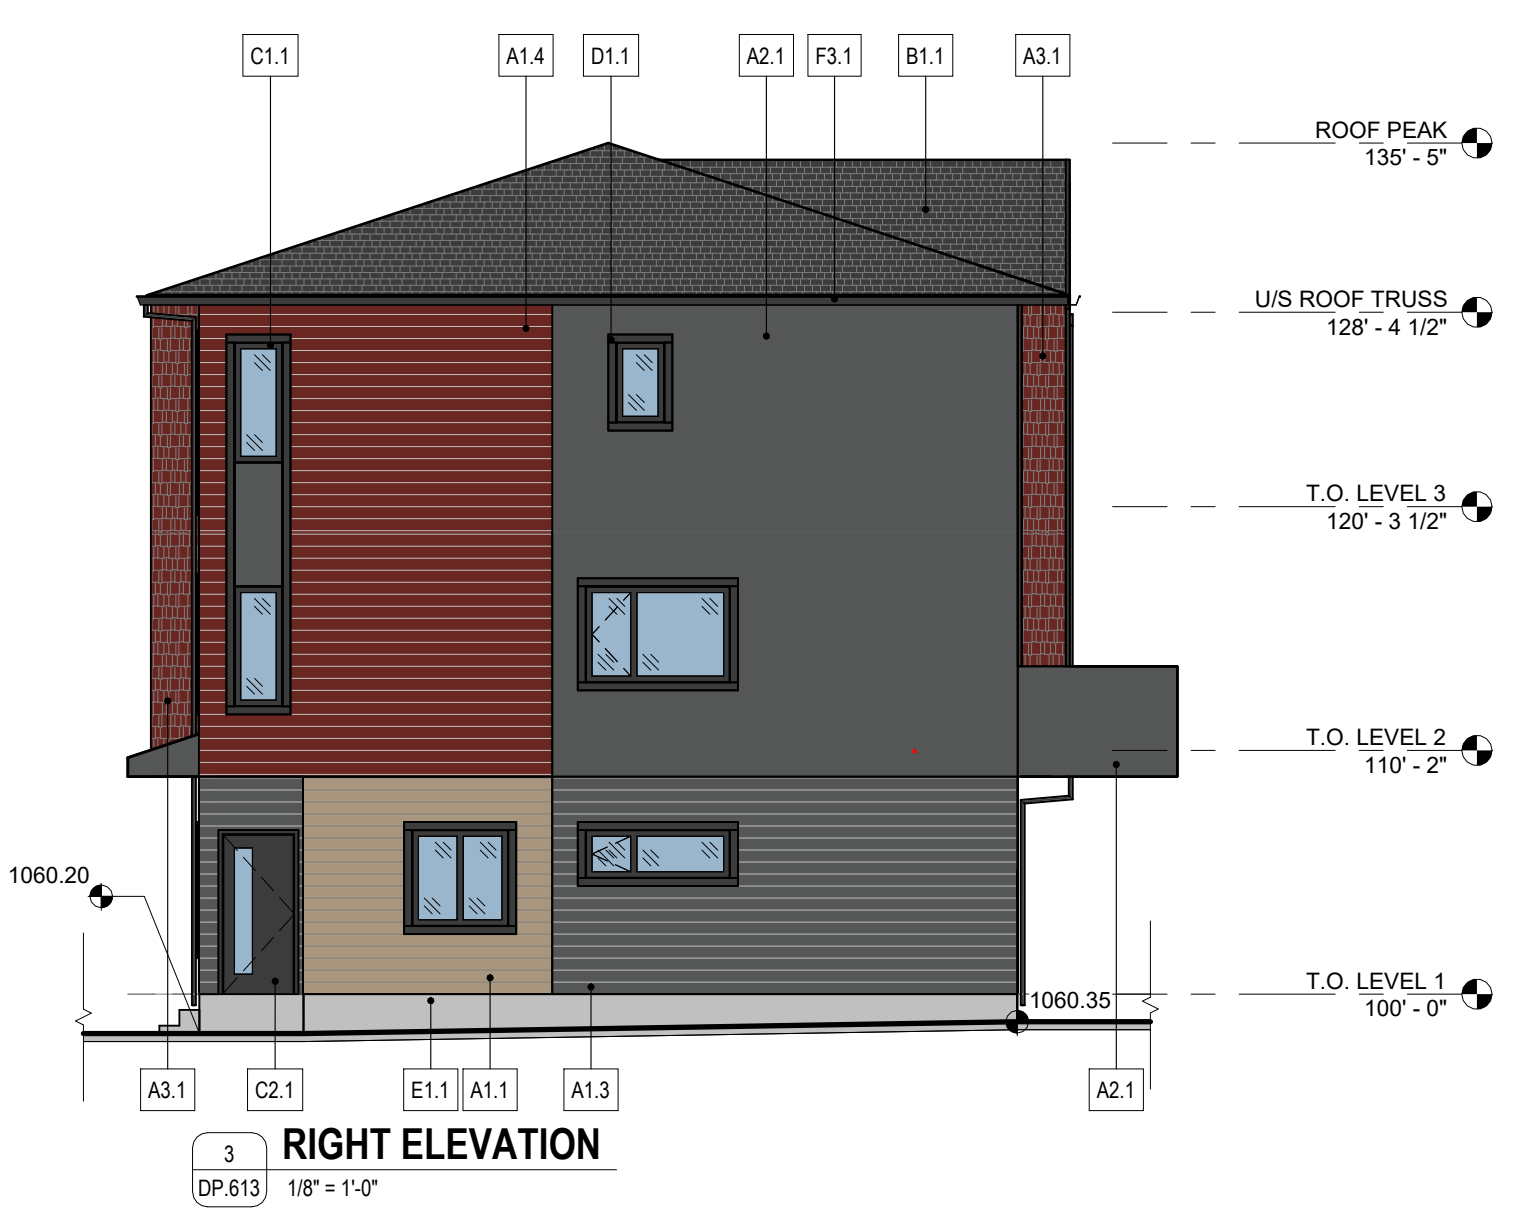

RIGHT ELEVATION
 $1/8" = 1'-0"$



4 BACK ELEVATION
DP.613 1/8" = 1'-0"

FINISH MATERIAL LEGEND	
A - SIDING	
A1.1	HARDIE LAP SIDING - COLOUR: KHAKI BROWN
A1.2	HARDIE LAP SIDING - COLOUR: ARCTIC WHITE
A1.3	HARDIE LAP SIDING - COLOUR: IRON GRAY
A1.4	HARDIE LAP SIDING - COLOUR: COUNTRYLANE RED
A2.1	HARDIE PANEL - COLOUR: IRON GRAY
A2.2	HARDIE PANEL - COLOUR: ARCTIC WHITE
A3.1	HARDIE SHAKES - COLOUR: COUNTRYLANE RED
B - ROOFING	
B1.1	ASPHALT SHINGLES - COLOUR: DUAL BLACK
C - DOORS / WINDOWS	
C1.1	PVC WINDOWS - COLOUR: BLACK
C2.1	SWING DOOR - COLOUR: BLACK
C3.1	SLIDING DOOR - COLOUR: BLACK
C4.1	OVERHEAD DOOR - COLOUR: BLACK
D - TRIM	
D1.1	4" HARDIE TRIM - COLOUR: BLACK
D2.1	9" HARDIE TRIM - COLOUR: BLACK
D2.2	9" HARDIE TRIM - COLOUR: WHITE
D2.3	11" HARDIE TRIM - COLOUR: BLACK
E - PARGING	
E1.1	PARGING - COLOUR: NATURAL GREY
F - METAL	
F1.1	PREFINISHED METAL FASICA / SOFFIT - COLOUR: BLACK
F1.2	PREFINISHED METAL FASICA / SOFFIT - COLOUR: WHITE
F2.1	PREFINISHED METAL DOWNSPOUT - COLOUR: BLACK
F2.2	PREFINISHED METAL DOWNSPOUT - COLOUR: WHITE
F3.1	PREFINISHED METAL GUTTER - COLOUR: BLACK
F3.2	PREFINISHED METAL GUTTER - COLOUR: WHITE
G - GUARD RAILS	
G1.1	PREFINISHED ALUMINUM GUARDRAIL W/ PICKETS - COLOUR: BLACK



[illegible]

- ☐ CONSTRUCTION
- ☐ TENDER
- ☐ BUILDING PERMIT

PROJECT NAME	
ELLISTON VILLAGE PHASE 5	
MUNICIPAL ADDRESS	
901 68 ST SE, CALGARY, AB	
LEGAL ADDRESS	
CONDOMINIUM PLAN 2010033, UNIT B	
PROJECT NUMBER	
25.043.LAN_EV 5	
DRAWN	CHECKED
JM / FF	JM / SB
DATE	SCALE
2020.02.18	1/8" = 1'-0"
DRAWING TITLE	
TYPE B 5PLEX - EXT. ELEVATIONS (BLDG 26)	
DRAWING NUMBER	

DP.613

Copyright reserved. This drawing and all copyright therein are the sole and exclusive property of the consultant. Reproduction or use of this drawing in whole or in part is prohibited and may not be used without the written consent of FAAS Architecture. Do not scale this drawing.

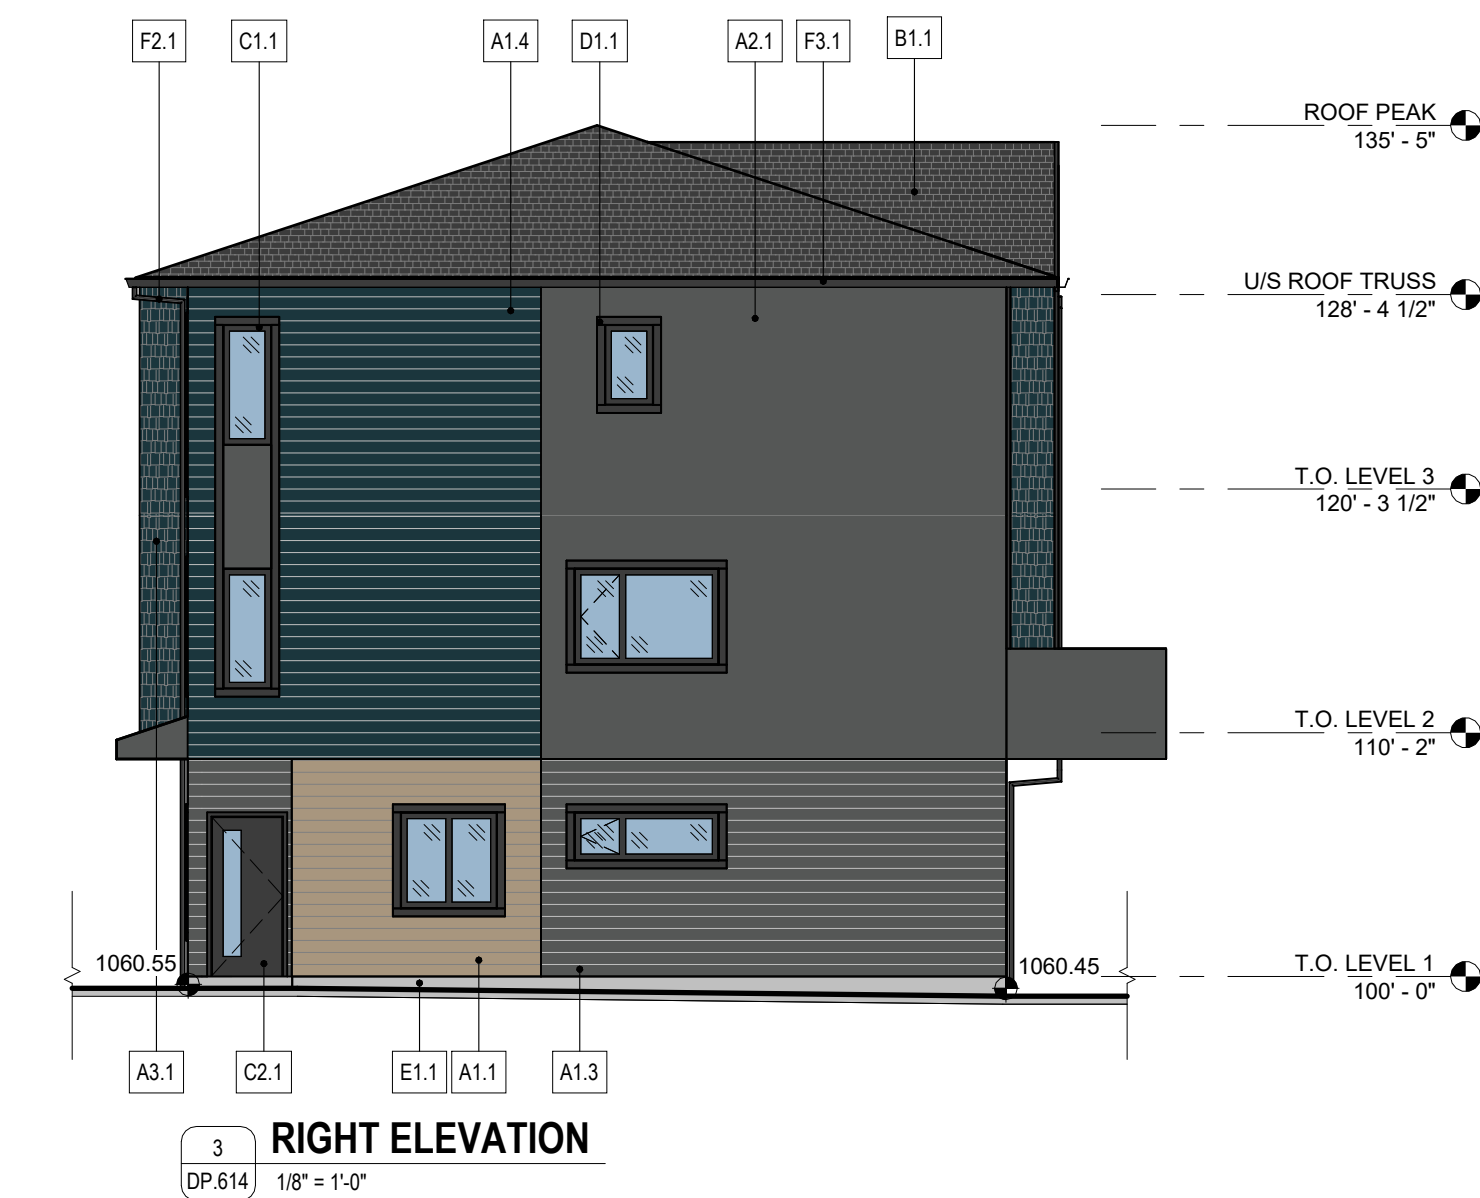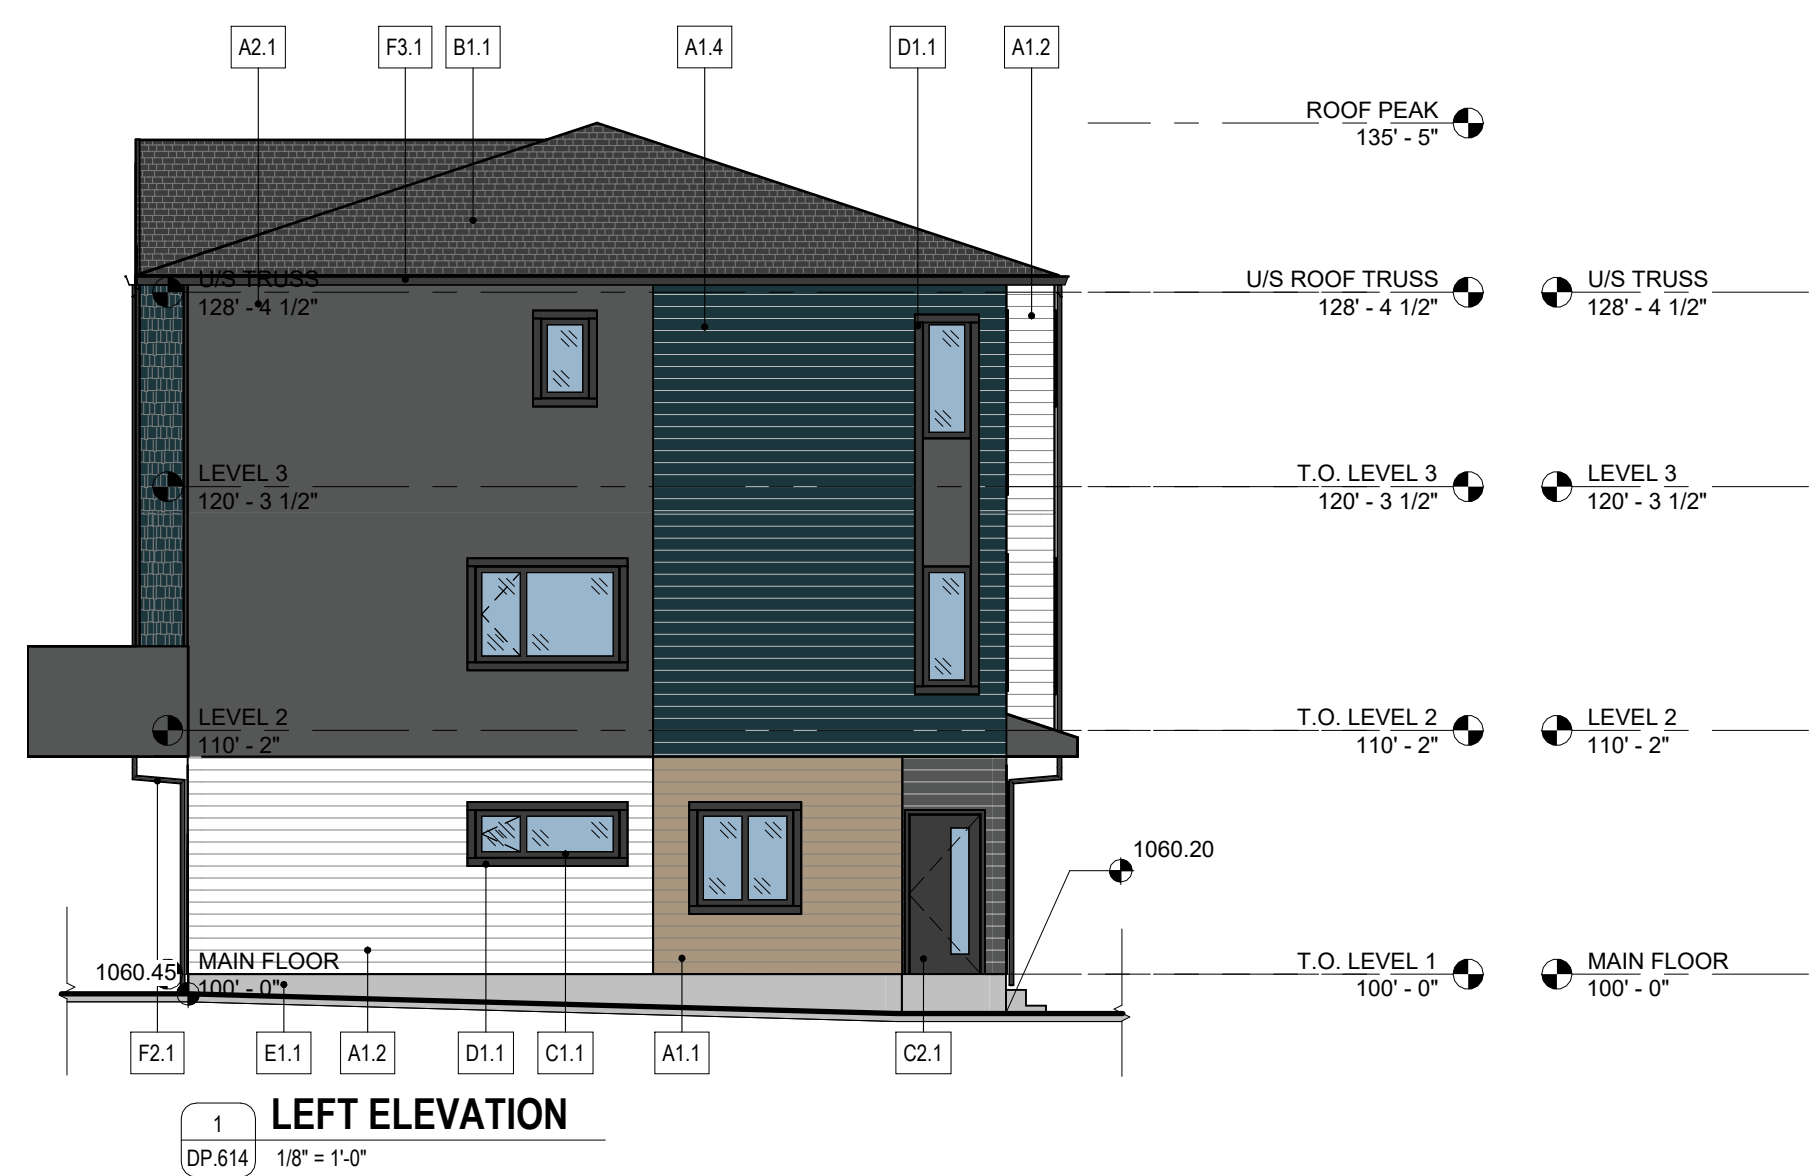



FINISH MATERIAL LEGEND	
A - SIDING	
A1.1	HARDIE LAP SIDING - COLOUR: KHAKI BROWN
A1.2	HARDIE LAP SIDING - COLOUR: ARCTIC WHITE
A1.3	HARDIE LAP SIDING - COLOUR: IRON GRAY
A1.4	HARDIE LAP SIDING - COLOUR: EVENING BLUE
A2.1	HARDIE PANEL - COLOUR: IRON GRAY
A2.2	HARDIE PANEL - COLOUR: ARCTIC WHITE
A3.1	HARDIE SHAKES - COLOUR: EVENING BLUE
B - ROOFING	
B1.1	ASPHALT SHINGLES - COLOUR: DUAL BLACK
C - DOORS / WINDOWS	
C1.1	PVC WINDOWS - COLOUR: BLACK
C2.1	SWING DOOR - COLOUR: BLACK
C3.1	SLIDING DOOR - COLOUR: BLACK
C4.1	OVERHEAD DOOR - COLOUR: BLACK
D - TRIM	
D1.1	4" HARDIE TRIM - COLOUR: BLACK
D1.2	9" HARDIE TRIM - COLOUR: BLACK
D2.2	9" HARDIE TRIM - COLOUR: WHITE
D2.3	11" HARDIE TRIM - COLOUR: BLACK
E - PARGING	
E1.1	PARGING - COLOUR: NATURAL GREY
F - METAL	
F1.1	PREFINISHED METAL FASICA / SOFFIT - COLOUR: BLACK
F1.2	PREFINISHED METAL FASICA / SOFFIT - COLOUR: WHITE
F2.1	PREFINISHED METAL DOWNSPOUT - COLOUR: BLACK
F2.2	PREFINISHED METAL DOWNSPOUT - COLOUR: WHITE
F3.1	PREFINISHED METAL GUTTER - COLOUR: BLACK
F3.2	PREFINISHED METAL GUTTER - COLOUR: WHITE
G - GUARD RAILS	
G1.1	PREFINISHED ALUMINUM GUARDRAIL W/ PICKETS - COLOUR: BLACK

[illegible]

☐ CONSTRUCTION	
☐ TENDER	
☐ BUILDING PERMIT	
PROJECT NAME ELLISTON VILLAGE PHASE 5	
MUNICIPAL ADDRESS 901 68 ST SE, CALGARY, AB	
LEGAL ADDRESS CONDOMINIUM PLAN 2010033, UNIT B	
PROJECT NUMBER 25.043.LAN_EV 5	
DRAWN JW / FF	CHECKED JW / SB
DATE 2026.03.18	SCALE 1/8" = 1'-0"
DRAWING TITLE TYPE B 5PLEX - EXT. ELEVATIONS (BLDG 27)	
DRAWING NUMBER	

DP.614

Copyright reserved. This drawing and all copyright therein are the sole and exclusive property of the consultant. Reproduction or use of this drawing in whole or in part is prohibited and may not be used without the written consent of FAAS Architecture. Do not scale this drawing.

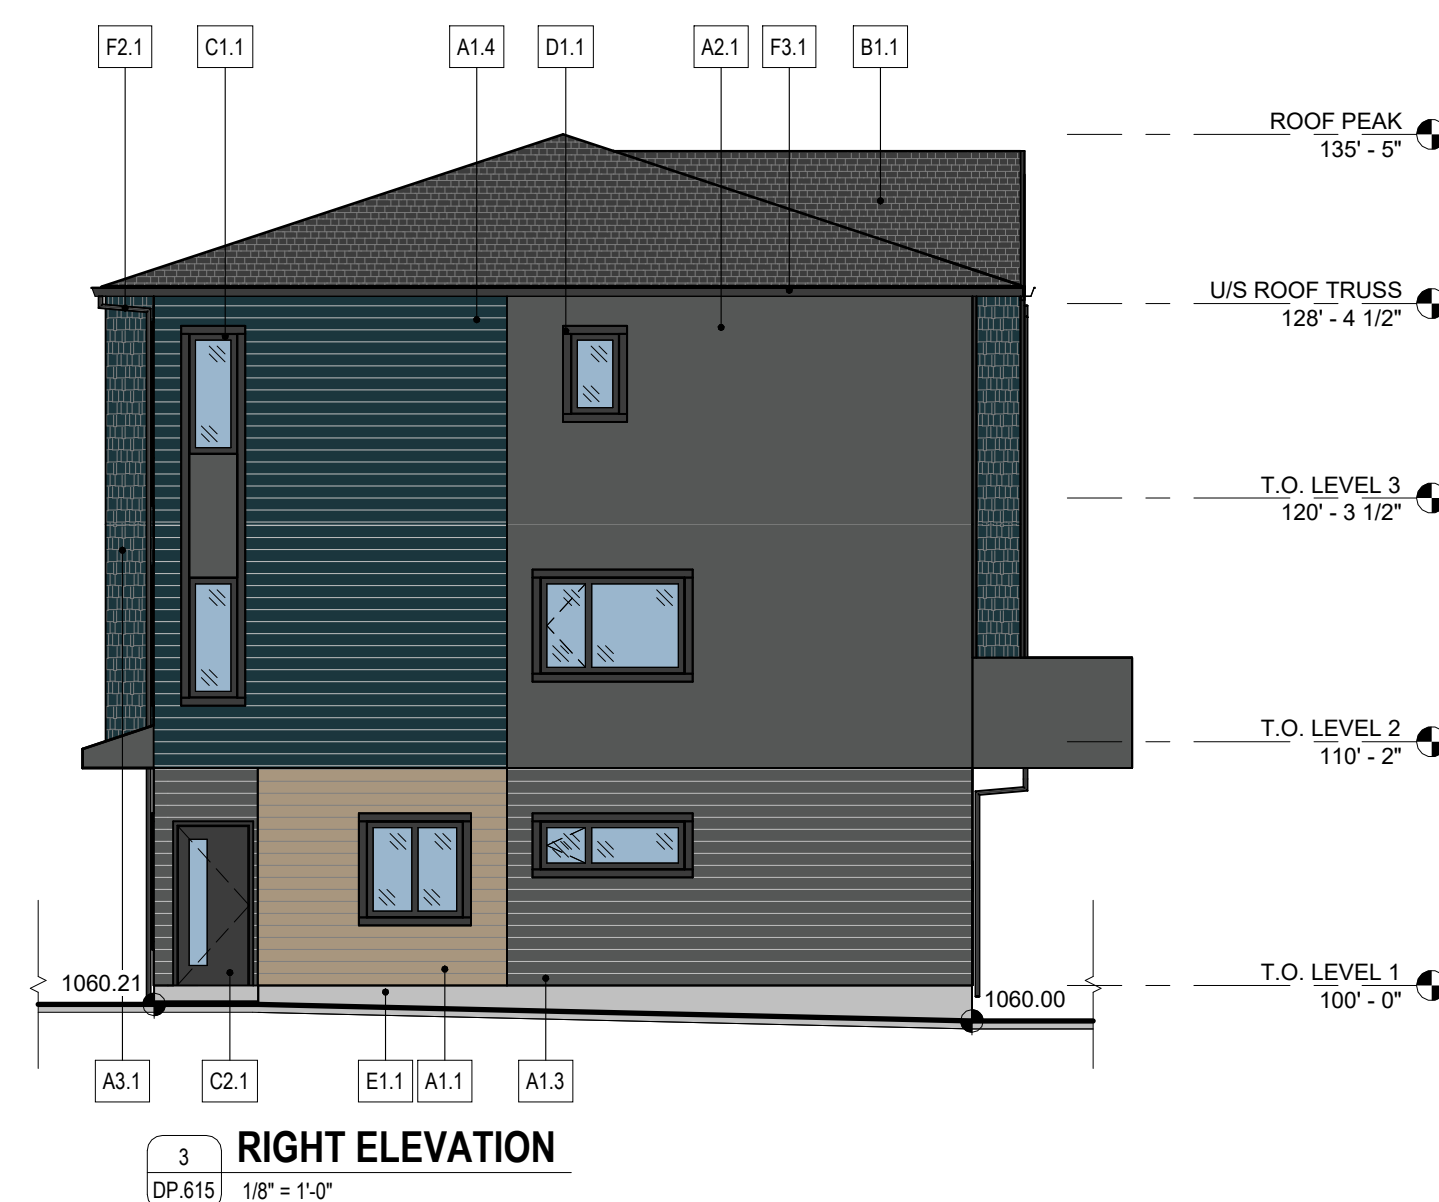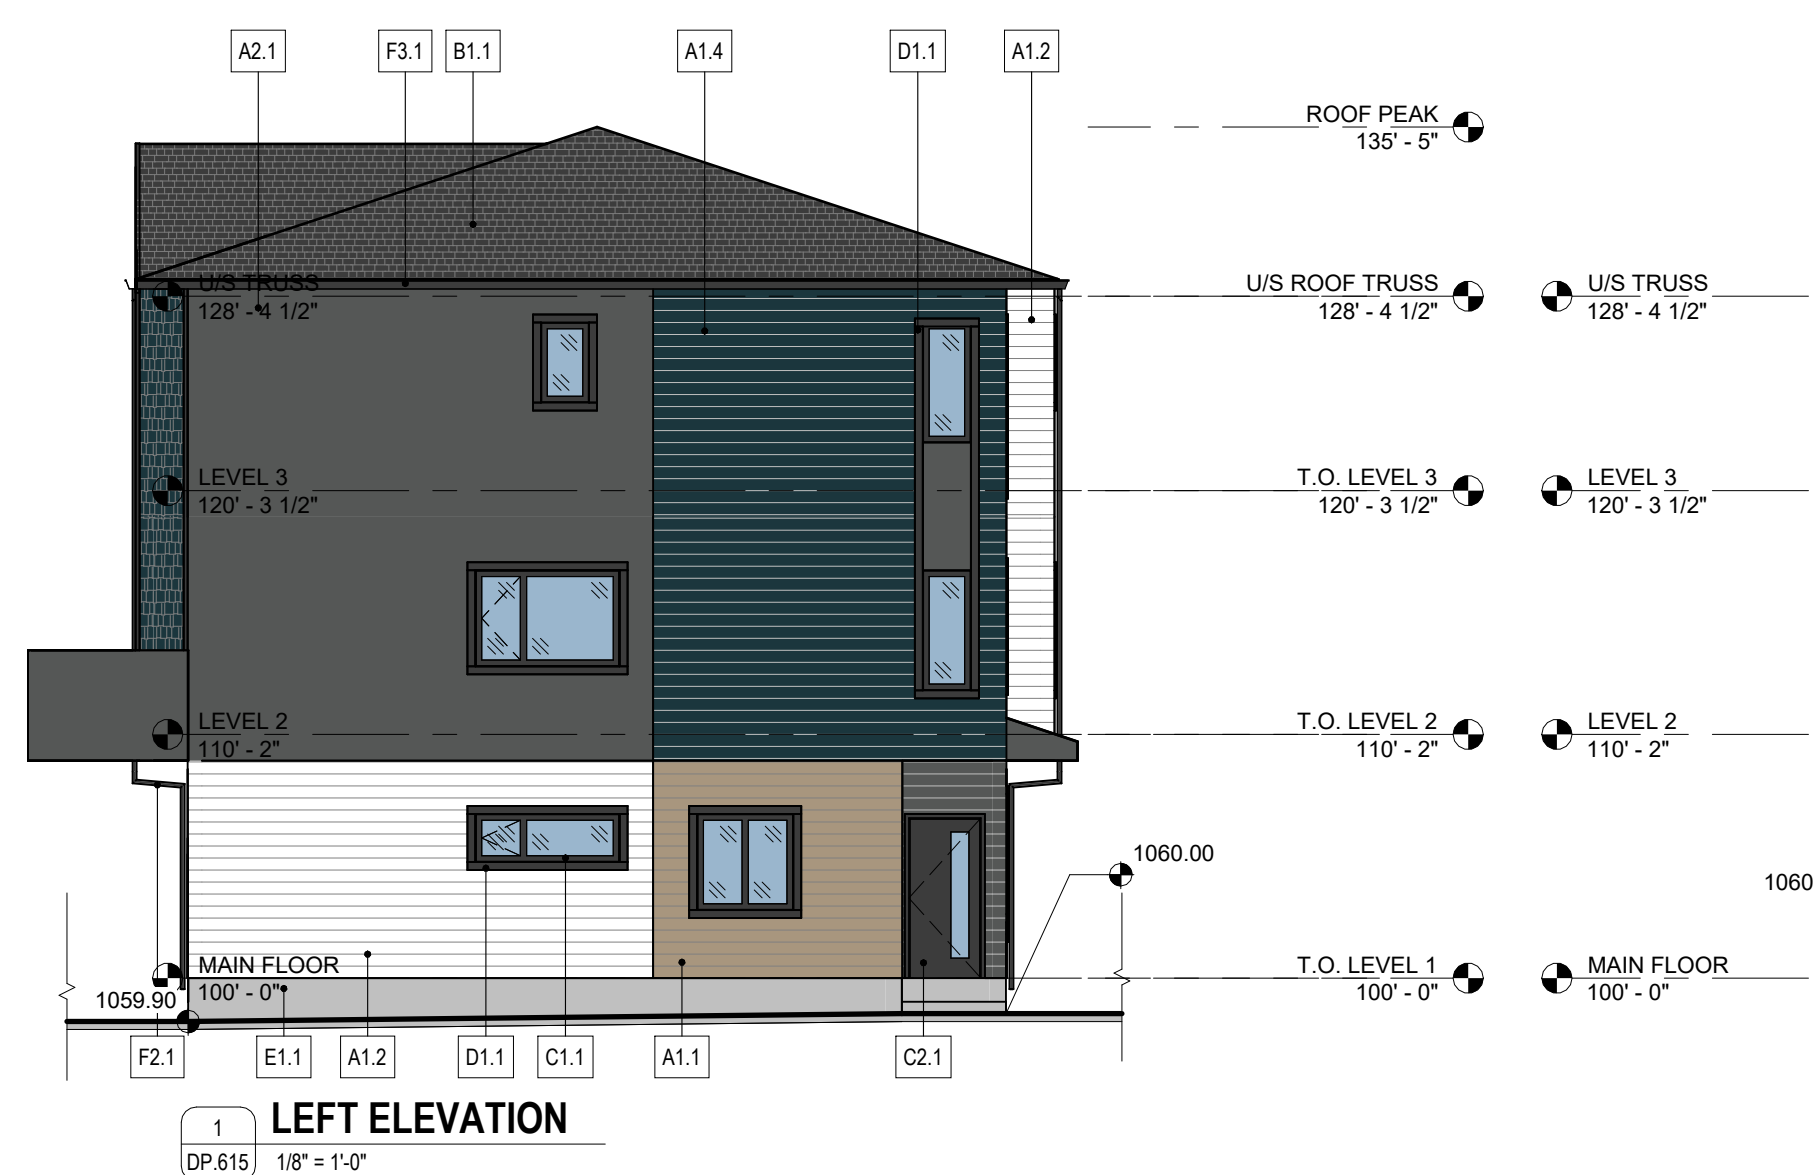

FINISH MATERIAL LEGEND	
A - SIDING	
A1.1	HARDIE LAP SIDING - COLOUR: KHAKI BROWN
A1.2	HARDIE LAP SIDING - COLOUR: ARCTIC WHITE
A1.3	HARDIE LAP SIDING - COLOUR: IRON GRAY
A1.4	HARDIE LAP SIDING - COLOUR: EVENING BLUE
A2.1	HARDIE PANEL - COLOUR: IRON GRAY
A2.2	HARDIE PANEL - COLOUR: ARCTIC WHITE
A3.1	HARDIE SHAKES - COLOUR: EVENING BLUE
B - ROOFING	
B1.1	ASPHALT SHINGLES - COLOUR: DUAL BLACK
C - DOORS / WINDOWS	
C1.1	PVC WINDOWS - COLOUR: BLACK
C2.1	SWING DOOR - COLOUR: BLACK
C3.1	SLIDING DOOR - COLOUR: BLACK
C4.1	OVERHEAD DOOR - COLOUR: BLACK
D - TRIM	
D1.1	4" HARDIE TRIM - COLOUR: BLACK
D1.2	9" HARDIE TRIM - COLOUR: BLACK
D2.2	9" HARDIE TRIM - COLOUR: WHITE
D2.3	11" HARDIE TRIM - COLOUR: BLACK
E - PARGING	
E1.1	PARGING - COLOUR: NATURAL GREY
F - METAL	
F1.1	PREFINISHED METAL FASICA / SOFFIT - COLOUR: BLACK
F1.2	PREFINISHED METAL FASICA / SOFFIT - COLOUR: WHITE
F2.1	PREFINISHED METAL DOWNSPOUT - COLOUR: BLACK
F2.2	PREFINISHED METAL DOWNSPOUT - COLOUR: WHITE
F3.1	PREFINISHED METAL GUTTER - COLOUR: BLACK
F3.2	PREFINISHED METAL GUTTER - COLOUR: WHITE
G - GUARD RAILS	
G1.1	PREFINISHED ALUMINUM GUARDRAIL W/ PICKETS - COLOUR: BLACK

[illegible]

☐ CONSTRUCTION
 ☐ TENDER
 ☐ BUILDING PERMIT

PROJECT NAME
**ELLISTON VILLAGE
 PHASE 5**

MUNICIPAL ADDRESS
901 68 ST SE, CALGARY, AB

LEGAL ADDRESS
**CONDOMINIUM PLAN 2010033,
 UNIT B**

PROJECT NUMBER
25.043.LAN, EV 5

DRAWN	CHECKED
JM / FF	JM / SB

DATE	SCALE
2026.03.19	1/8" = 1'-0"

DRAWING TITLE
**TYPE B 5PLEX - EXT.
 ELEVATIONS (BLDG
 28)**

DRAWING NUMBER

DP.615

Copyright reserved. This drawing and all copyright therein are the sole and exclusive property of the consultant. Reproduction or use of this drawing in whole or in part is prohibited and may not be used without the written consent of FAAS Architecture.

FINISH MATERIAL LEGEND

- | | |
|---------------------|---|
| A - SIDING | |
| A1.1 | HARDIE LAP SIDING - COLOUR: KHAKI BROWN |
| A1.2 | HARDIE LAP SIDING - COLOUR: ARCTIC WHITE |
| A1.3 | HARDIE LAP SIDING - COLOUR: IRON GRAY |
| A1.4 | HARDIE LAP SIDING - COLOUR: COUNTRYLANE RED |
| A2.1 | HARDIE PANEL - COLOUR: IRON GRAY |
| A2.2 | HARDIE PANEL - COLOUR: ARCTIC WHITE |
| A3.1 | HARDIE SHAKES - COLOUR: COUNTRYLANE RED |
| B - ROOFING | |
| B1.1 | ASPHALT SHINGLES - COLOUR: DUAL BLACK |
| C - DOORS / WINDOWS | |
| C.1 | PVC WINDOWS - COLOUR: BLACK |
| C2.1 | SWING DOOR - COLOUR: BLACK |
| C3.1 | SLIDING DOOR - COLOUR: BLACK |
| C4.1 | OVERHEAD DOOR - COLOUR: BLACK |
| D - TRIM | |
| D1.1 | 4" HARDIE TRIM - COLOUR: BLACK |
| D2.1 | 9" HARDIE TRIM - COLOUR: BLACK |
| D2.2 | 9" HARDIE TRIM - COLOUR: WHITE |
| D2.3 | 11" HARDIE TRIM - COLOUR: BLACK |
| E - PARGING | |
| E1.1 | PARGING - COLOUR: NATURAL GREY |
| F - METAL | |
| F.1.1 | PREFINISHED METAL FASICA / SOFFIT - COLOUR: BLACK |
| F1.2 | PREFINISHED METAL FASICA / SOFFIT - COLOUR: WHITE |
| F2.1 | PREFINISHED METAL DOWNSPOUT - COLOUR: BLACK |
| F2.2 | PREFINISHED METAL DOWNSPOUT - COLOUR: WHITE |
| F3.1 | PREFINISHED METAL GUTTER - COLOUR: BLACK |
| F3.2 | PREFINISHED METAL GUTTER - COLOUR: WHITE |
| G - GUARD RAILS | |
| G1.1 | PREFINISHED ALUMINUM GUARDRAIL W/ PICKETS - COLOUR: BLACK |

RELEASES

NO	DESCRIPTION	DATE
1	DP SUBMISSION	2026.03.18

- ☐ CONSTRUCTION
- ☐ TENDER
- ☐ BUILDING PERMIT

PROJECT NAME

**ELLISTON VILLAGE
PHASE 5**

MUNICIPAL ADDRESS
901 68 ST SE, CALGARY, AB

LEGAL ADDRESS
CONDOMINIUM PLAN 2010033

UNIT B

PROJECT NUMBER

25.043.LAN_EV 5

DRAWN	CHECKED
JM / FF	JM / SB

DATE	SCALE
2026.03.18	1/8" = 1'-0"

DRAWING TITLE:

DRAWING TITLE
TYPE B 5PLEX - EXT.
ELEVATIONS (BLDG
29)

DRAWING NUMBER

DP.616

Copyright reserved. This drawing and all copyright therein are the sole and exclusive property of the consultant. Reproduction or use of this drawing in whole or in part is prohibited and may not be used without the written consent of FAAS Architecture.







RELEASES

CONSTRUCTION

- PROJECT NAME:

MUNICIPAL ADDRESS
901 68 ST SE, CALGARY, AB

LEGAL ADDRESS

UNIT B

PROJECT NUMBER
25.043.LAN_EV 5

DRAWN	CHECKED
-------	---------

DATE	SCALE
------	-------

2026.03.18 1/8" = 1'-0"

DRAWING NUMBER

Copyright reserved. This drawing and all copyright therein are the sole and exclusive property of the consultant. Reproduction or use of this drawing in whole or in part is prohibited and may not be used without the written consent of FAAS Architecture. Do not scale this drawing.



FINISH MATERIAL LEGEND

- A - SIDING
A1.1 HARDIE LAP SIDING - COLOUR: KHAKI BROWN
A1.2 HARDIE LAP SIDING - COLOUR: ARCTIC WHITE
A1.3 HARDIE LAP SIDING - COLOUR: IRON GRAY
A1.4 HARDIE LAP SIDING - COLOUR: COUNTRYLANE RED
A2.1 HARDIE PANEL - COLOUR: IRON GRAY
A2.2 HARDIE PANEL - COLOUR: ARCTIC WHITE
A3.1 HARDIE SHAKES - COLOUR: COUNTRYLANE RED
B - ROOFING
B1.1 ASPHALT SHINGLES - COLOUR: DUAL BLACK
C - DOORS / WINDOWS
C1.1 PVC WINDOWS - COLOUR: BLACK
C2.1 SWING DOOR - COLOUR: BLACK
C3.1 SLIDING DOOR - COLOUR: BLACK
C4.1 OVERHEAD DOOR - COLOUR: BLACK
D - TRIM
D1.1 4" HARDIE TRIM - COLOUR: BLACK
D2.1 9" HARDIE TRIM - COLOUR: BLACK
D2.2 9" HARDIE TRIM - COLOUR: WHITE
D2.3 11" HARDIE TRIM - COLOUR: BLACK
E - PAVING
E1.1 PAVING - COLOUR: NATURAL GREY
F - METAL
F1.1 PREFINISHED METAL FASICA / SOFFIT - COLOUR: BLACK
F1.2 PREFINISHED METAL FASICA / SOFFIT - COLOUR: WHITE
F2.1 PREFINISHED METAL DOWNSPOUT - COLOUR: BLACK
F2.2 PREFINISHED METAL DOWNSPOUT - COLOUR: WHITE
F3.1 PREFINISHED METAL GUTTER - COLOUR: BLACK
F3.2 PREFINISHED METAL GUTTER - COLOUR: WHITE
G - GUARD RAILS
G1.1 PREFINISHED ALUMINUM GUARDRAIL W/ PICKETS - COLOUR: BLACK

RELEASES

NO	DESCRIPTION	DATE
1	DP SUBMISSION	2026.03.18

- ☐ CONSTRUCTION
☐ TENDER
☐ BUILDING PERMIT

PROJECT NAME

ELLISTON VILLAGE
PHASE 5

MUNICIPAL ADDRESS
901 68 ST SE, CALGARY, AB

LEGAL ADDRESS
CONDOMINIUM PLAN 2010033,
UNIT B

PROJECT NUMBER
25.043.LAN_EV 5

DRAWN
JMI / FF

CHECKED
JMI / SB

DATE
2026.03.18

SCALE
1/8" = 1'-0"

DRAWING TITLE
TYPE B 6PLEX - EXT.
ELEVATIONS (BLDG
38)

DRAWING NUMBER

DP.618

Copyright reserved. This drawing and all copyright therein are the sole and exclusive property of the consultant. Reproduction or use of this drawing in whole or in part is prohibited and may not be used without the written consent of F&S Architecture. Do not scale this drawing.



[illegible]

- PROJECT NAME

DRAWING NUMBER

Copyright reserved. This drawing and all copyright therein are the sole and exclusive property of the consultant. Reproduction or use of this drawing in whole or in part is prohibited and may not be used without the written consent of FAAS Architecture.



RELEASES		
NO	DESCRIPTION	DATE
1	DP SUBMISSION	2026.03.18

- ☐ CONSTRUCTION
- ☐ TENDER
- ☐ BUILDING PERMIT

PROJECT NAME

**ELLISTON VILLAGE
PHASE 5**

MUNICIPAL ADDRESS
901 68 ST SE, CALGARY, AB

LEGAL ADDRESS

UNIT B
PROJECT NUMBER

DRAWN	CHECKED
-------	---------

JM / FF	JM / SB
DATE	SCALE

2026.03.18	1/8" = 1'-0"
DRAWING TITLE	

TYPE B / FLEX - EX
ELEVATIONS (BLDG
20)

DRAWING NUMBER

DP.620

Copyright reserved. This drawing and all copyright therein are the sole and exclusive property of the consultant. Reproduction or use of this drawing in whole or in part is prohibited and may not be used without the written consent of FAAS Architecture. Do not scale this drawing.



FINISH MATERIAL LEGEND

- | | |
|---------------------|--|
| A - SIDING | |
| A1.1 | HARDIE LAP SIDING - COLOUR: KHAKI BROWN |
| A1.2 | HARDIE LAP SIDING - COLOUR: ARCTIC WHITE |
| A1.3 | HARDIE LAP SIDING - COLOUR: IRON GRAY |
| A1.4 | HARDIE LAP SIDING - COLOUR: MOUNTAIN SAGE |
| A2.1 | HARDIE PANEL - COLOUR: IRON GRAY |
| A2.2 | HARDIE PANEL - COLOUR: ARCTIC WHITE |
| A3.1 | HARDIE SHAKES - COLOUR: MOUNTAIN SAGE |
| B - ROOFING | |
| B1.1 | ASPHALT SHINGLES - COLOUR: DUAL BLACK |
| C - DOORS / WINDOWS | |
| C1.1 | PVC WINDOWS - COLOUR: BLACK |
| C2.1 | SWING DOOR - COLOUR: BLACK |
| C3.1 | SLIDING DOOR - COLOUR: BLACK |
| C4.1 | OVERHEAD DOOR - COLOUR: BLACK |
| D - TRIM | |
| D1.1 | 4" HARDIE TRIM - COLOUR: BLACK |
| D2.1 | 9" HARDIE TRIM - COLOUR: BLACK |
| D2.2 | 9" HARDIE TRIM - COLOUR: WHITE |
| D2.3 | 11" HARDIE TRIM - COLOUR: BLACK |
| E - PARGING | |
| E.1 | PARGING - COLOUR: NATURAL GREY |
| F - METAL | |
| F1.1 | PREFINISHED METAL FASCIA / SOFFIT - COLOUR: BLACK |
| F1.2 | PREFINISHED METAL FASCIA / SOFFIT - COLOUR: WHITE |
| F2.1 | PREFINISHED METAL DOWNSPOUT - COLOUR: BLACK |
| F2.2 | PREFINISHED METAL DOWNSPOUT - COLOUR: WHITE |
| F3.1 | PREFINISHED METAL GUTTER - COLOUR: BLACK |
| F3.2 | PREFINISHED METAL GUTTER - COLOUR: WHITE |
| G - GUARD RAILS | |
| G1.1 | PREFINISHED ALUMINUM GUARDRAIL W/ PICKET COLOUR: BLACK |

RELEASES

NO	DESCRIPTION	DATE
1	DP SUBMISSION	2026.03.18

- ☐ CONSTRUCTION
- ☐ TENDER
- ☐ BUILDING PERMIT

PROJECT NAME

**ELLISTON VILLAGE
PHASE 5**

MUNICIPAL ADDRESS
901 68 ST SE, CALGARY, AB

LEGAL ADDRESS
CONDOMINIUM PLAN 201003

UNIT B

PROJECT NUMBER
25 043 | AN EV 5

DRAWN	CHECKED
-------	---------



DATE	SCALE
------	-------

DRAWING TITLE
TYPE B 7PLEX - E
ELEVATIONS (BL
22)

DRAWING NUMBER

DP.621

Copyright reserved. This drawing and all copyright therein are the sole and exclusive property of the consultant. Reproduction or use of this drawing in whole or in part is prohibited and may not be used without the written consent of FAAS Architecture. Do not scale this drawing.

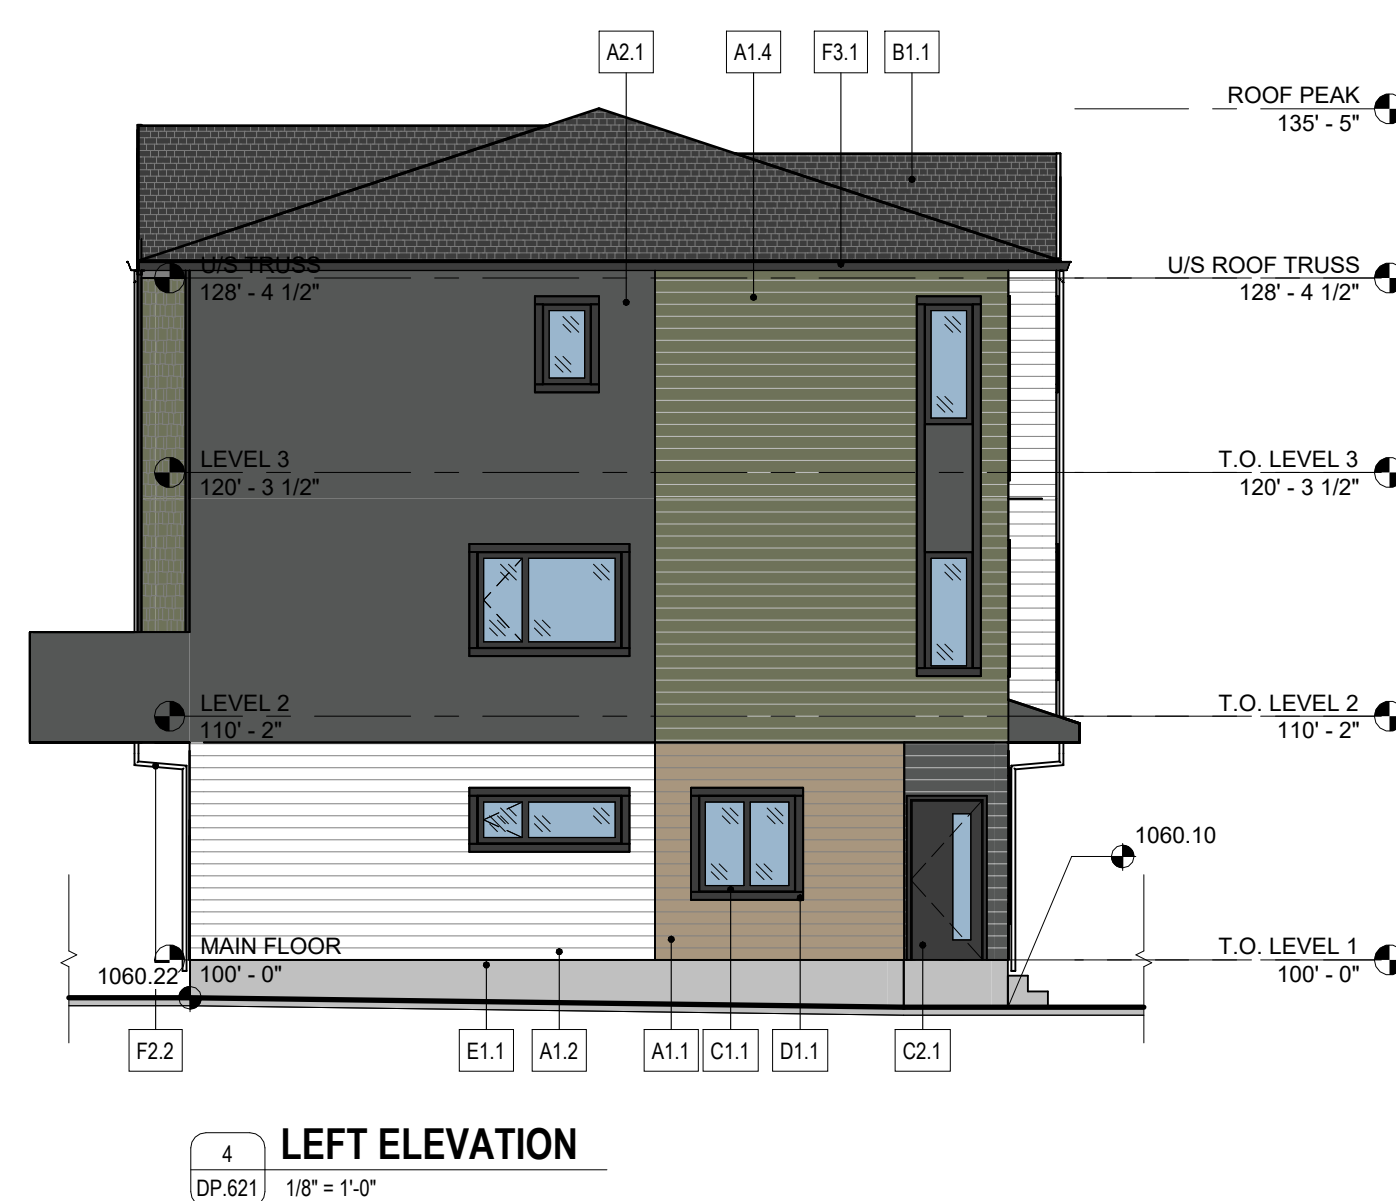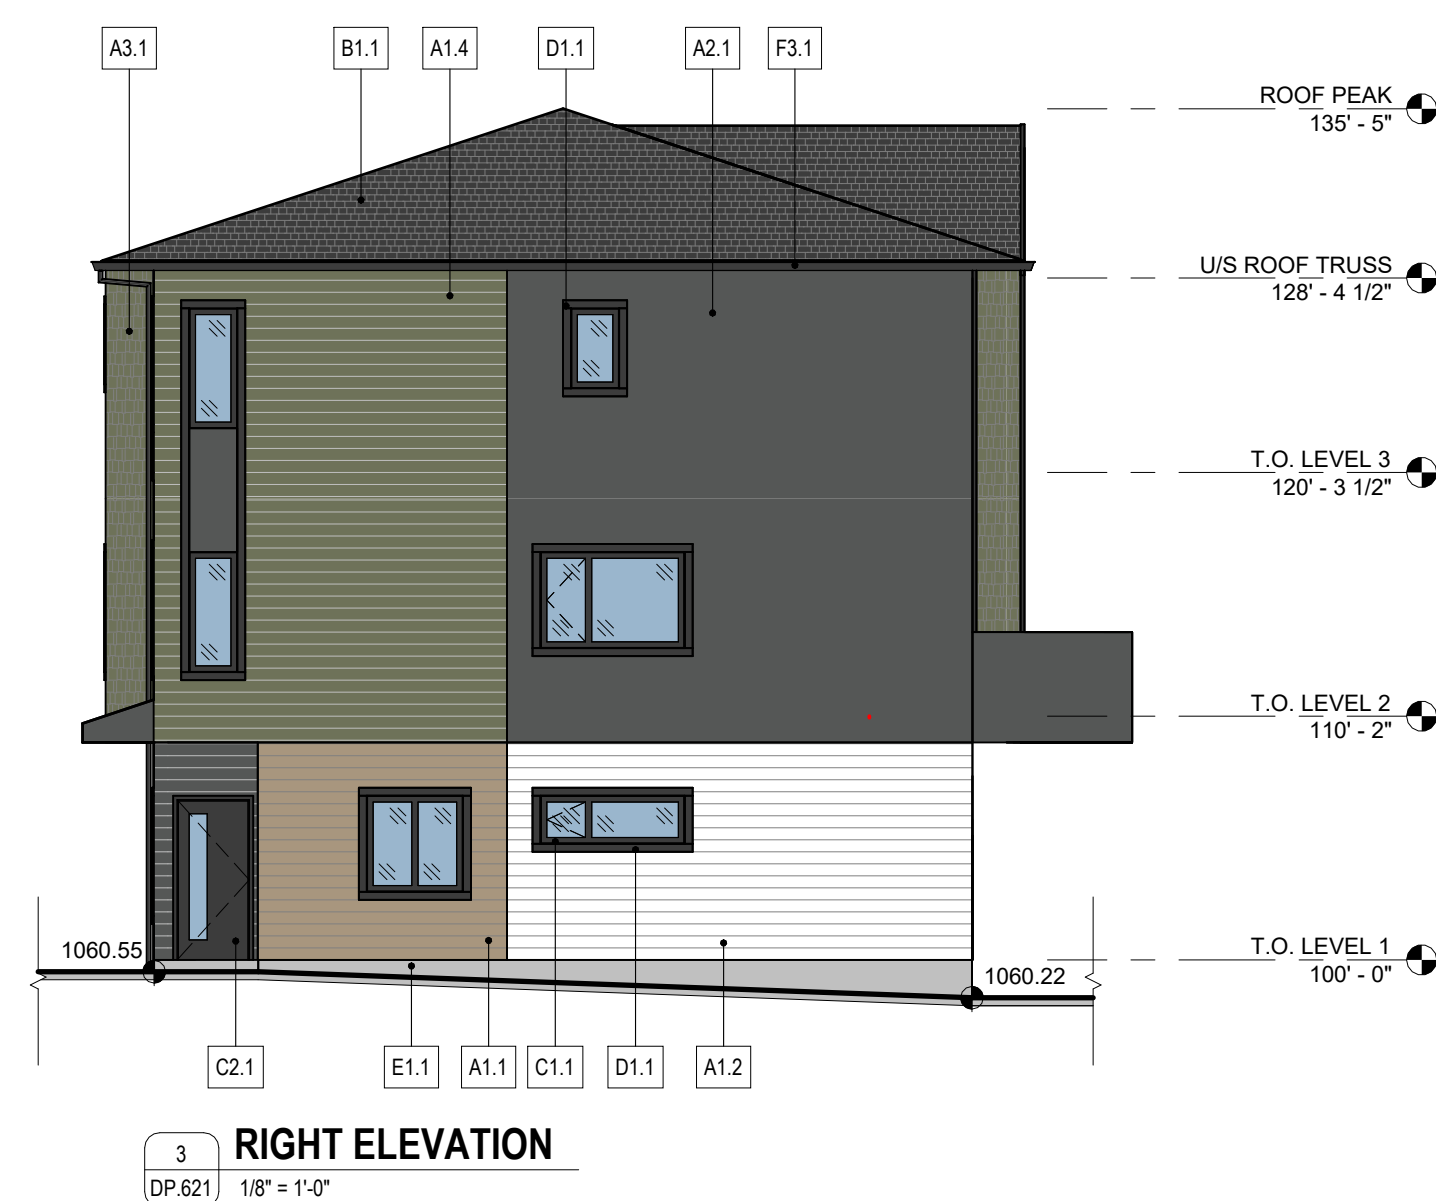



A - SIDING	
A1.1	HARDIE LAP SIDING - COLOUR: KHAKI BROWN
A1.2	HARDIE LAP SIDING - COLOUR: ARCTIC WHITE
A1.3	HARDIE LAP SIDING - COLOUR: IRON GRAY
A1.4	HARDIE LAP SIDING - COLOUR: EVENING BLUE
A2.1	HARDIE PANEL - COLOUR: IRON GRAY
A2.2	HARDIE PANEL - COLOUR: ARCTIC WHITE
A3.1	HARDIE SHAKES - COLOUR: EVENING BLUE
B - ROOFING	
B1.1	ASPHALT SHINGLES - COLOUR: DUAL BLACK
C - DOORS / WINDOWS	
C1.1	PVC WINDOWS - COLOUR: BLACK
C2.1	SLIDING DOOR - COLOUR: BLACK
C3.1	SLIDING DOOR - COLOUR: BLACK
C4.1	OVERHEAD DOOR - COLOUR: BLACK
D - TRIM	
D1.1	4" HARDIE TRIM - COLOUR: BLACK
D1.2	9" HARDIE TRIM - COLOUR: BLACK
D2.2	9" HARDIE TRIM - COLOUR: WHITE
D2.3	11" HARDIE TRIM - COLOUR: BLACK
E - PARGING	
E.1	PARGING - COLOUR: NATURAL GREY
F - METAL	
F1.1	PREFINISHED METAL FASICA / SOFFIT - COLOUR: BLACK
F1.2	PREFINISHED METAL FASICA / SOFFIT - COLOUR: WHITE
F2.1	PREFINISHED METAL DOWNSPOUT - COLOUR: BLACK
F2.2	PREFINISHED METAL DOWNSPOUT - COLOUR: WHITE
F3.1	PREFINISHED METAL GUTTER - COLOUR: BLACK
F3.2	PREFINISHED METAL GUTTER - COLOUR: WHITE
G - GUARD RAILS	
G1.1	PREFINISHED ALUMINIUM GUARDRAIL W/ PICKETS - COLOUR: BLACK

[illegible]

- ☐ CONSTRUCTION
- ☐ TENDER
- ☐ BUILDING PERMIT

PROJECT NAME

**ELLISTON VILLAGE
PHASE 5**

MUNICIPAL ADDRESS
901 68 ST SE, CALGARY, AB

LEGAL ADDRESS
CONDOMINIUM PLAN 2010033.

PROJECT NUMBER
25.043.LAN_EV 5

DRAWN	CHECKED
JM / FF	JM / SB

DATE	SCALE
2026.03.18	1:8" = 1'-0"

DRAWING TITLE
TYPE B 7PLEX - EXT
ELEVATIONS (BLDG
23)


DRAWING NUMBER



1 FRONT ELEVATION
DP.624 1/8" = 1'-0"



2	BACK ELEVATION
DP.624	1/8" = 1'-0"

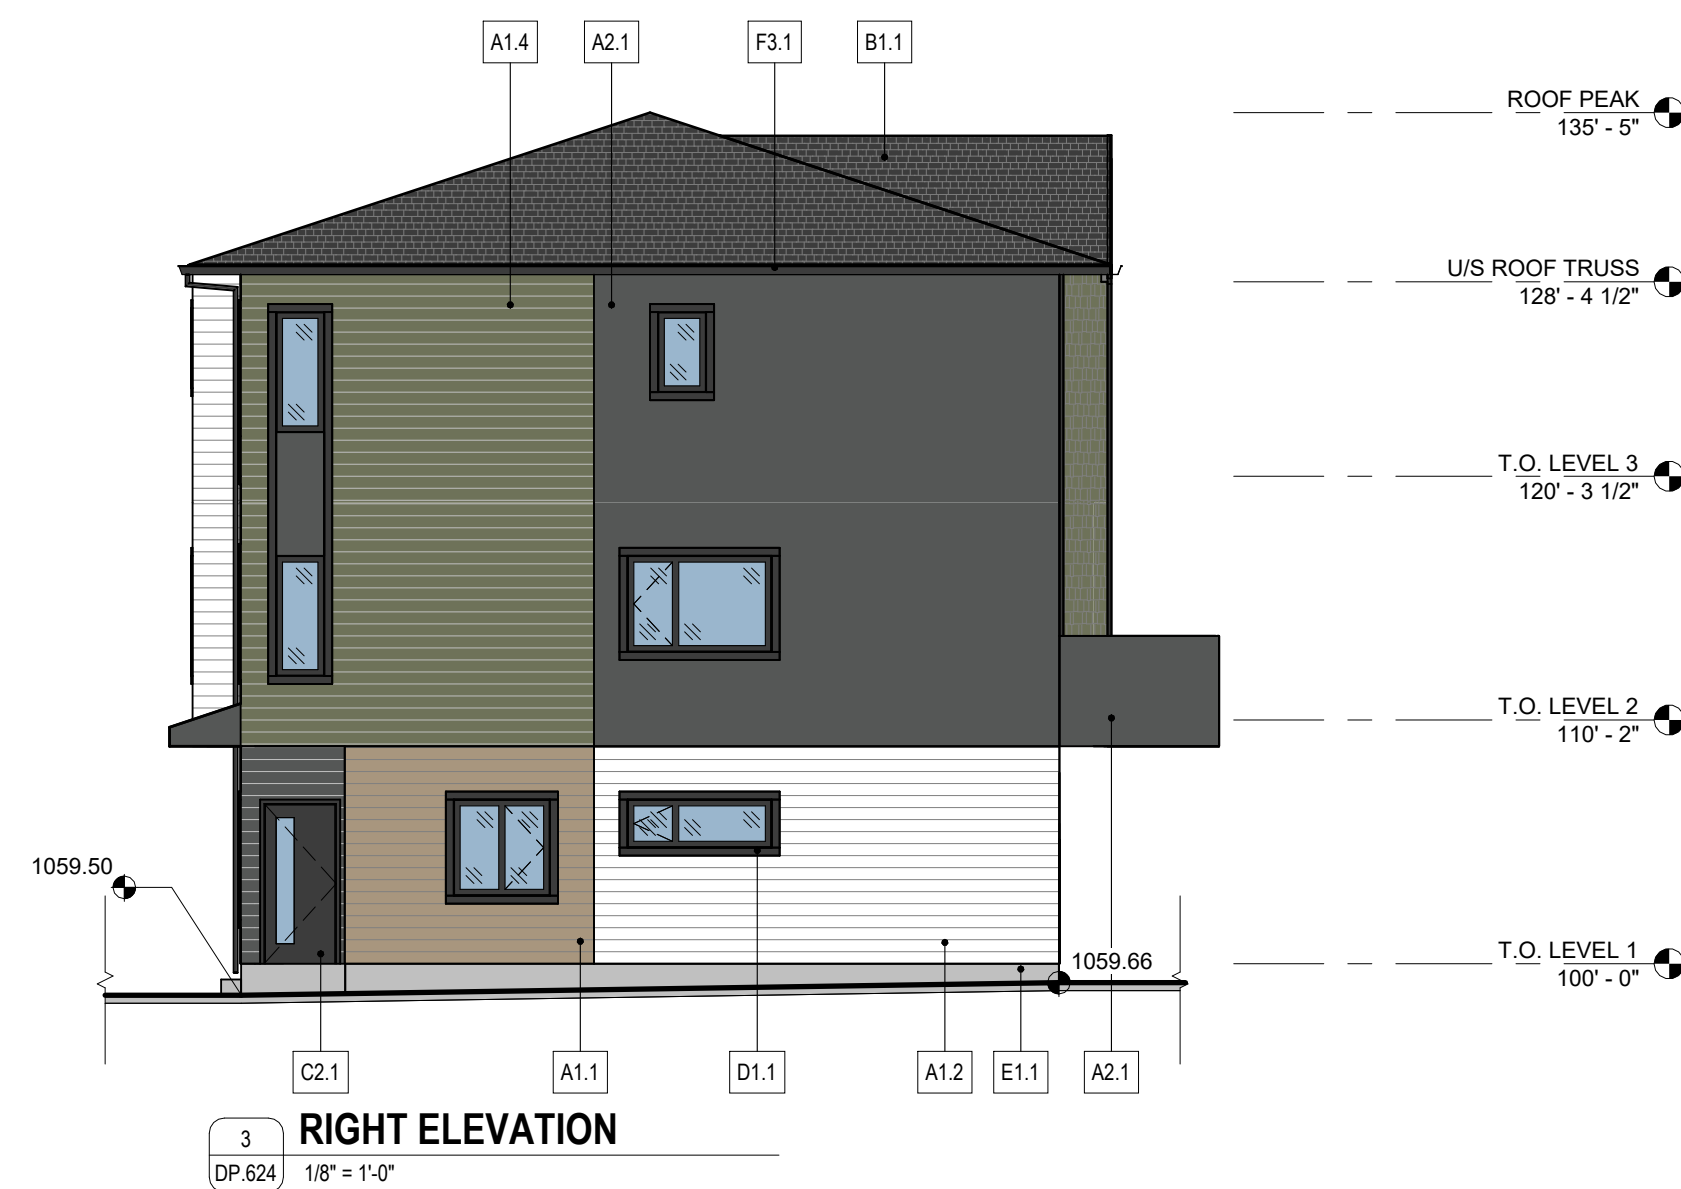

3	RIGHT ELEVATION
DP.624	1/8" = 1'-0"



4 LEFT ELEVATION
DP.624 1/8" = 1'-0"

A - SIDING	
A1.1	HARDIE LAP SIDING - COLOUR: KHAKI BROWN
A1.2	HARDIE LAP SIDING - COLOUR: ARCTIC WHITE
A1.3	HARDIE LAP SIDING - COLOUR: IRON GRAY
A1.4	HARDIE LAP SIDING - COLOUR: MOUNTAIN SAGE
A2.1	HARDIE PANEL - COLOUR: IRON GRAY
A2.2	HARDIE PANEL - COLOUR: ARCTIC WHITE
A3.1	HARDIE SHAKES - COLOUR: MOUNTAIN SAGE
B - ROOFING	
B1.1	ASPHALT SHINGLES - COLOUR: DUAL BLACK
C - DOORS / WINDOWS	
C1.1	PVC WINDOWS - COLOUR: BLACK
C2.1	SWING DOOR - COLOUR: BLACK
C3.1	SLIDING DOOR - COLOUR: BLACK
C4.1	OVERHEAD DOOR - COLOUR: BLACK
D - TRIM	
D1.1	4" HARDIE TRIM - COLOUR: BLACK
D2.1	9" HARDIE TRIM - COLOUR: BLACK
D2.2	9" HARDIE TRIM - COLOUR: WHITE
D2.3	11" HARDIE TRIM - COLOUR: BLACK
E - PARGING	
E1.1	PARGING - COLOUR: NATURAL GREY
F - METAL	
F1.1	PREFINISHED METAL FASICA / SOFFIT - COLOUR: BLACK
F1.2	PREFINISHED METAL FASICA / SOFFIT - COLOUR: WHITE
F2.1	PREFINISHED METAL DOWNSPOUT - COLOUR: BLACK
F2.2	PREFINISHED METAL DOWNSPOUT - COLOUR: WHITE
F3.1	PREFINISHED METAL GUTTER - COLOUR: BLACK
F3.2	PREFINISHED METAL GUTTER - COLOUR: WHITE
G - GUARD RAILS	
G1.1	PREFINISHED ALUMINUM GUARDRAIL W/ PICKET COLOUR: BLACK

[illegible]

- PROJECT NAME


MUNICIPAL ADDRESS
901 68 ST SE, CALGARY, AB

PROJECT NUMBER	25.043.LAN_EV 5
----------------	-----------------

DATE	SCALE
2026.03.18	18" = 1'-0"

DRAWING NUMBER

Copyright reserved. This drawing and all copyright therein are the sole and exclusive property of the consultant. Reproduction or use of this drawing in whole or in part is prohibited and may not be used without the written consent of FAAS Architecture.

 

A - SIDING	
A1.1	HARDIE LAP SIDING - COLOUR: KHAKI BROWN
A1.2	HARDIE LAP SIDING - COLOUR: ARCTIC WHITE
A1.3	HARDIE LAP SIDING - COLOUR: IRON GRAY
A1.4	HARDIE LAP SIDING - COLOUR: MOUNTAIN SAGE
A2.1	HARDIE PANEL - COLOUR: IRON GRAY
A2.2	HARDIE PANEL - COLOUR: ARCTIC WHITE
A3.1	HARDIE SHAKES - COLOUR: MOUNTAIN SAGE
B - ROOFING	
B1.1	ASPHALT SHINGLES - COLOUR: DUAL BLACK
C - DOORS / WINDOWS	
C1.1	PVC WINDOWS - COLOUR: BLACK
C2.1	SWING DOOR - COLOUR: BLACK
C3.1	SLIDING DOOR - COLOUR: BLACK
C4.1	OVERHEAD DOOR - COLOUR: BLACK
D - TRIM	
D1.1	4" HARDIE TRIM - COLOUR: BLACK
D2.1	9" HARDIE TRIM - COLOUR: BLACK
D2.2	9" HARDIE TRIM - COLOUR: WHITE
D2.3	11" HARDIE TRIM - COLOUR: BLACK
E - PARGING	
E1.1	PARGING - COLOUR: NATURAL GREY
F - METAL	
F1.1	PREFINISHED METAL FASICA / SOFFIT - COLOUR: BLACK
F1.2	PREFINISHED METAL FASICA / SOFFIT - COLOUR: WHITE
F2.1	PREFINISHED METAL DOWNSPOUT - COLOUR: BLACK
F2.2	PREFINISHED METAL DOWNSPOUT - COLOUR: WHITE
F3.1	PREFINISHED METAL GUTTER - COLOUR: BLACK
F3.2	PREFINISHED METAL GUTTER - COLOUR: WHITE
G - GUARD RAILS	
G1.1	PREFINISHED ALUMINUM GUARDRAIL W/ PICKET COLOUR: BLACK

[illegible]

- PROJECT NAME

MUNICIPAL ADDRESS
901 68 ST SE, CALGARY, AB

UNIT B

PROJECT NUMBER
25 043 LAN EV 5


DRAWN

JL/FF

DATE _____

DRAWING NUMBER

Copyright reserved. This drawing and all copyright therein are the sole and exclusive property of the consultant. Reproduction or use of this drawing in whole or in part is prohibited and may not be used without the written consent of FAAS Architecture.

 



A - SIDING	
A1.1	HARDIE LAP SIDING - COLOUR: KHAKI BROWN
A1.2	HARDIE LAP SIDING - COLOUR: ARCTIC WHITE
A1.3	HARDIE LAP SIDING - COLOUR: IRON GRAY
A1.4	HARDIE LAP SIDING - COLOUR: MOUNTAIN SAGE
A2.1	HARDIE PANEL - COLOUR: IRON GRAY
A2.2	HARDIE PANEL - COLOUR: ARCTIC WHITE
A3.1	HARDIE SHAKES - COLOUR: MOUNTAIN SAGE
B - ROOFING	
B1.1	ASPHALT SHINGLES - COLOUR: DUAL BLACK
C - DOORS / WINDOWS	
C1.1	PVC WINDOWS - COLOUR: BLACK
C2.1	SWING DOOR - COLOUR: BLACK
C3.1	SLIDING DOOR - COLOUR: BLACK
C4.1	OVERHEAD DOOR - COLOUR: BLACK
D - TRIM	
D1.1	4" HARDIE TRIM - COLOUR: BLACK
D2.1	9" HARDIE TRIM - COLOUR: BLACK
D2.2	9" HARDIE TRIM - COLOUR: WHITE
D2.3	11" HARDIE TRIM - COLOUR: BLACK
E - PARGING	
E1.1	PARGING - COLOUR: NATURAL GREY
F - METAL	
F1.1	PREFINISHED METAL FASICA / SOFFIT - COLOUR: BLACK
F1.2	PREFINISHED METAL FASICA / SOFFIT - COLOUR: WHITE
F2.1	PREFINISHED METAL DOWNSPOUT - COLOUR: BLACK
F2.2	PREFINISHED METAL DOWNSPOUT - COLOUR: WHITE
F3.1	PREFINISHED METAL GUTTER - COLOUR: BLACK
F3.2	PREFINISHED METAL GUTTER - COLOUR: WHITE
G - GUARD RAILS	
G1.1	PREFINISHED ALUMINUM GUARDRAIL W/ PICKET COLOUR: BLACK

[illegible]

- PROJECT NAME

MUNICIPAL ADDRESS
901 68 ST SE, CALGARY, AB

PROJECT NUMBER	25.043.LAN_EV 5
----------------	-----------------

DATE	SCALE
2026.03.18	18" = 1'-0"

DRAWING NUMBER

Copyright reserved. This drawing and all copyright therein are the sole and exclusive property of the consultant. Reproduction or use of this drawing in whole or in part is prohibited and may not be used without the written consent of FAAS Architecture. Do not scale this drawing.



FINISH MATERIAL LEGEND

- | | |
|---------------------|---|
| A - SIDING | |
| A1.1 | HARDIE LAP SIDING - COLOUR: KHAKI BROWN |
| A1.2 | HARDIE LAP SIDING - COLOUR: ARCTIC WHITE |
| A1.3 | HARDIE LAP SIDING - COLOUR: IRON GRAY |
| A1.4 | HARDIE LAP SIDING - COLOUR: MOUNTAIN SAGE |
| A2.1 | HARDIE PANEL - COLOUR: IRON GRAY |
| A2.2 | HARDIE PANEL - COLOUR: ARCTIC WHITE |
| A3.1 | HARDIE SHAKES - COLOUR: MOUNTAIN SAGE |
| B - ROOFING | |
| B1.1 | ASPHALT SHINGLES - COLOUR: DUAL BLACK |
| C - DOORS / WINDOWS | |
| C.1 | PVC WINDOWS - COLOUR: BLACK |
| C2.1 | SWING DOOR - COLOUR: BLACK |
| C3.1 | SLIDING DOOR - COLOUR: BLACK |
| C4.1 | OVERHEAD DOOR - COLOUR: BLACK |
| D - TRIM | |
| D1.1 | 4" HARDIE TRIM - COLOUR: BLACK |
| D2.1 | 9" HARDIE TRIM - COLOUR: BLACK |
| D2.2 | 9" HARDIE TRIM - COLOUR: WHITE |
| D2.3 | 11" HARDIE TRIM - COLOUR: BLACK |
| E - PARGING | |
| E1.1 | PARGING - COLOUR: NATURAL GREY |
| F - METAL | |
| F.1 | PREFINISHED METAL FASICA / SOFFIT - COLOUR: BLACK |
| F1.2 | PREFINISHED METAL FASICA / SOFFIT - COLOUR: WHITE |
| F2.1 | PREFINISHED METAL DOWNSPOUT - COLOUR: BLACK |
| F2.2 | PREFINISHED METAL DOWNSPOUT - COLOUR: WHITE |
| F3.1 | PREFINISHED METAL GUTTER - COLOUR: BLACK |
| F3.2 | PREFINISHED METAL GUTTER - COLOUR: WHITE |
| G - GUARD RAILS | |
| G1.1 | PREFINISHED ALUMINUM GUARDRAIL W/ PICKETS - COLOUR: BLACK |

RELEASES

NO	DESCRIPTION	DATE
1	DP SUBMISSION	2026.03.18

- ☐ CONSTRUCTION
- ☐ TENDER
- ☐ BUILDING PERMIT

PROJECT NAME

**ELLISTON VILLAGE
PHASE 5**

MUNICIPAL ADDRESS
901 68 ST SE, CALGARY, AB

LEGAL ADDRESS
CONDOMINIUM PLAN 2010033,

PROJECT NUMBER	25.043.LAN_EV 5
----------------	-----------------

DRAWN	CHECKED
IM / EE	SR / IM



DATE	SCALE
2026.03.18	1/8" = 1'-0"

DRAWING TITLE
TYPE C 4PLEX - EXT
ELEVATIONS (BLDG
10)

DRAWING NUMBER

DP.629

Copyright reserved. This drawing and all copyright therein are the sole and exclusive property of the consultant. Reproduction or use of this drawing in whole or in part is prohibited and may not be used without the written consent of FAAS Architecture. Do not scale this drawing.

  

FINISH MATERIAL LEGEND	SEAL
------------------------	------

A - SIDING		FOR REFERENCE ONLY - NOT FOR CONSTRUCTION
A.1	HARDIE LAP SIDING - COLOUR: KHAKI BROWN	
A.2	HARDIE LAP SIDING - COLOUR: ARCTIC WHITE	
A.3	HARDIE LAP SIDING - COLOUR: IRON GRAY	
A.4	HARDIE LAP SIDING - COLOUR: MOUNTAIN SAGE	
A2.1	HARDIE PANEL - COLOUR: IRON GRAY	
A2.2	HARDIE PANEL - COLOUR: ARCTIC WHITE	
A3.1	HARDIE SHAKES - COLOUR: MOUNTAIN SAGE	
B - ROOFING		
B.1	ASPHALT SHINGLES - COLOUR: DUAL BLACK	
C - DOORS / WINDOWS		
C.1	PVC WINDOWS - COLOUR: BLACK	
C2.1	SWING DOOR - COLOUR: BLACK	
C3.1	SLIDING DOOR - COLOUR: BLACK	
C.4	OVERHEAD DOOR - COLOUR: BLACK	
D - TRIM		
D.1	4" HARDIE TRIM - COLOUR: BLACK	
D2.1	9" HARDIE TRIM - COLOUR: BLACK	
D2.2	9" HARDIE TRIM - COLOUR: WHITE	
D2.3	11" HARDIE TRIM - COLOUR: BLACK	
E - PARGING		
E.1	PARGING - COLOUR: NATURAL GREY	
F - METAL		
F.1	PREFINISHED METAL FASICA / SOFFIT - COLOUR: BLACK	
F.2	PREFINISHED METAL FASICA / SOFFIT - COLOUR: WHITE	
F2.1	PREFINISHED METAL DOWNSPOUT - COLOUR: BLACK	
F2.2	PREFINISHED METAL DOWNSPOUT - COLOUR: WHITE	
F3.1	PREFINISHED METAL GUTTER - COLOUR: BLACK	
F3.2	PREFINISHED METAL GUTTER - COLOUR: WHITE	
G - GUARD RAILS		
G.1	PREFINISHED ALUMINUM GUARDRAIL W/ PICKETS - COLOUR: BLACK	

RELEASES		
NO.	DESCRIPTION	DATE

[illegible]

- ☐ CONSTRUCTION
- ☐ TENDER
- ☐ BUILDING PERMIT

PROJECT NAME

**ELLISTON VILLAGE
PHASE 5**

MUNICIPAL ADDRESS
901 68 ST SE, CALGARY, AB

LEGAL ADDRESS
CONDOMINIUM PLAN 2010033.

UNIT B

PROJECT NUMBER
25.043.LAN_EV 5

DRAWN	CHECKED
JM / FF	JM / SB



DATE	SCALE
2026.03.18	1/8" = 1'-0"


DRAWING TITLE
TYPE C 6PLEX - EXT.
ELEVATIONS (BLDG
16)

DRAWING NUMBER

DP.630

Copyright reserved. This drawing and all copyright therein are the sole and exclusive property of the consultant. Reproduction or use of this drawing in whole or in part is prohibited and may not be used without the written consent of FAAS Architecture. Do not scale this drawing.

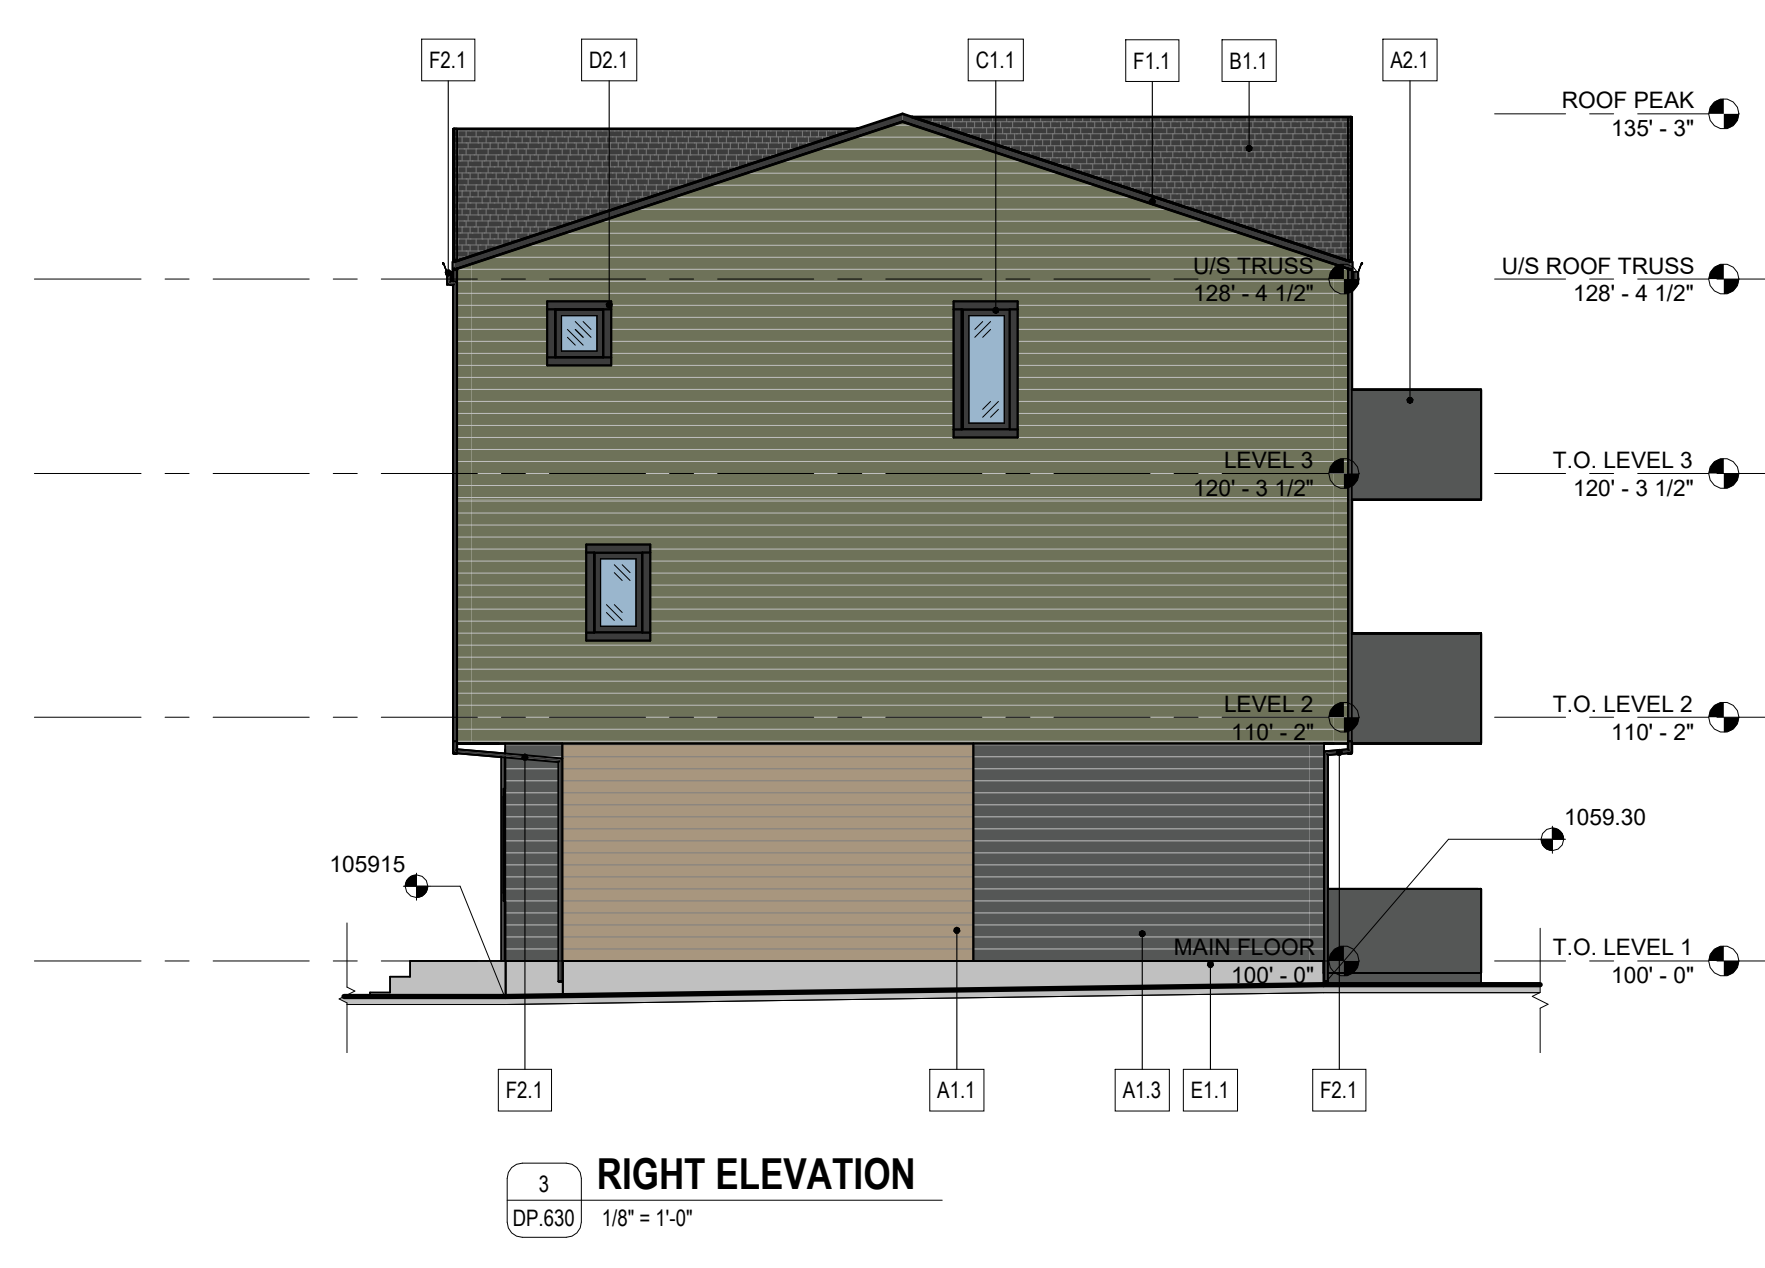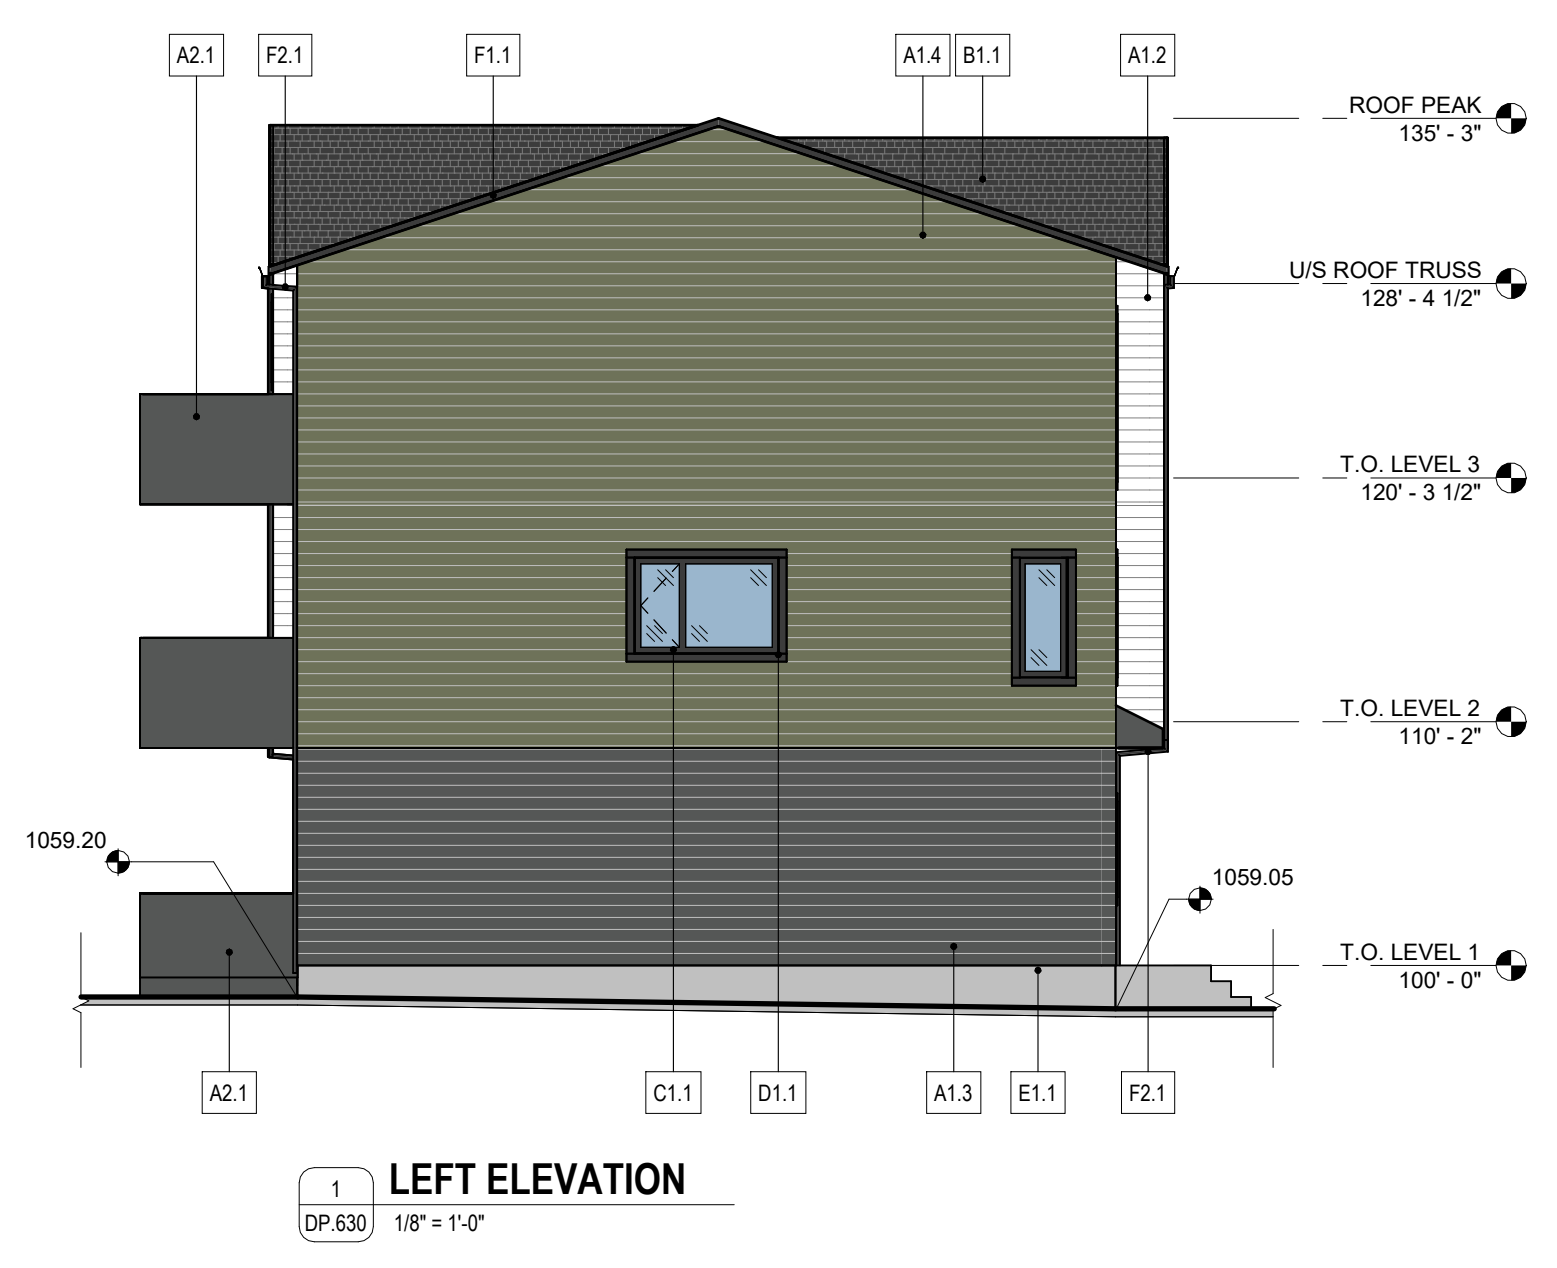


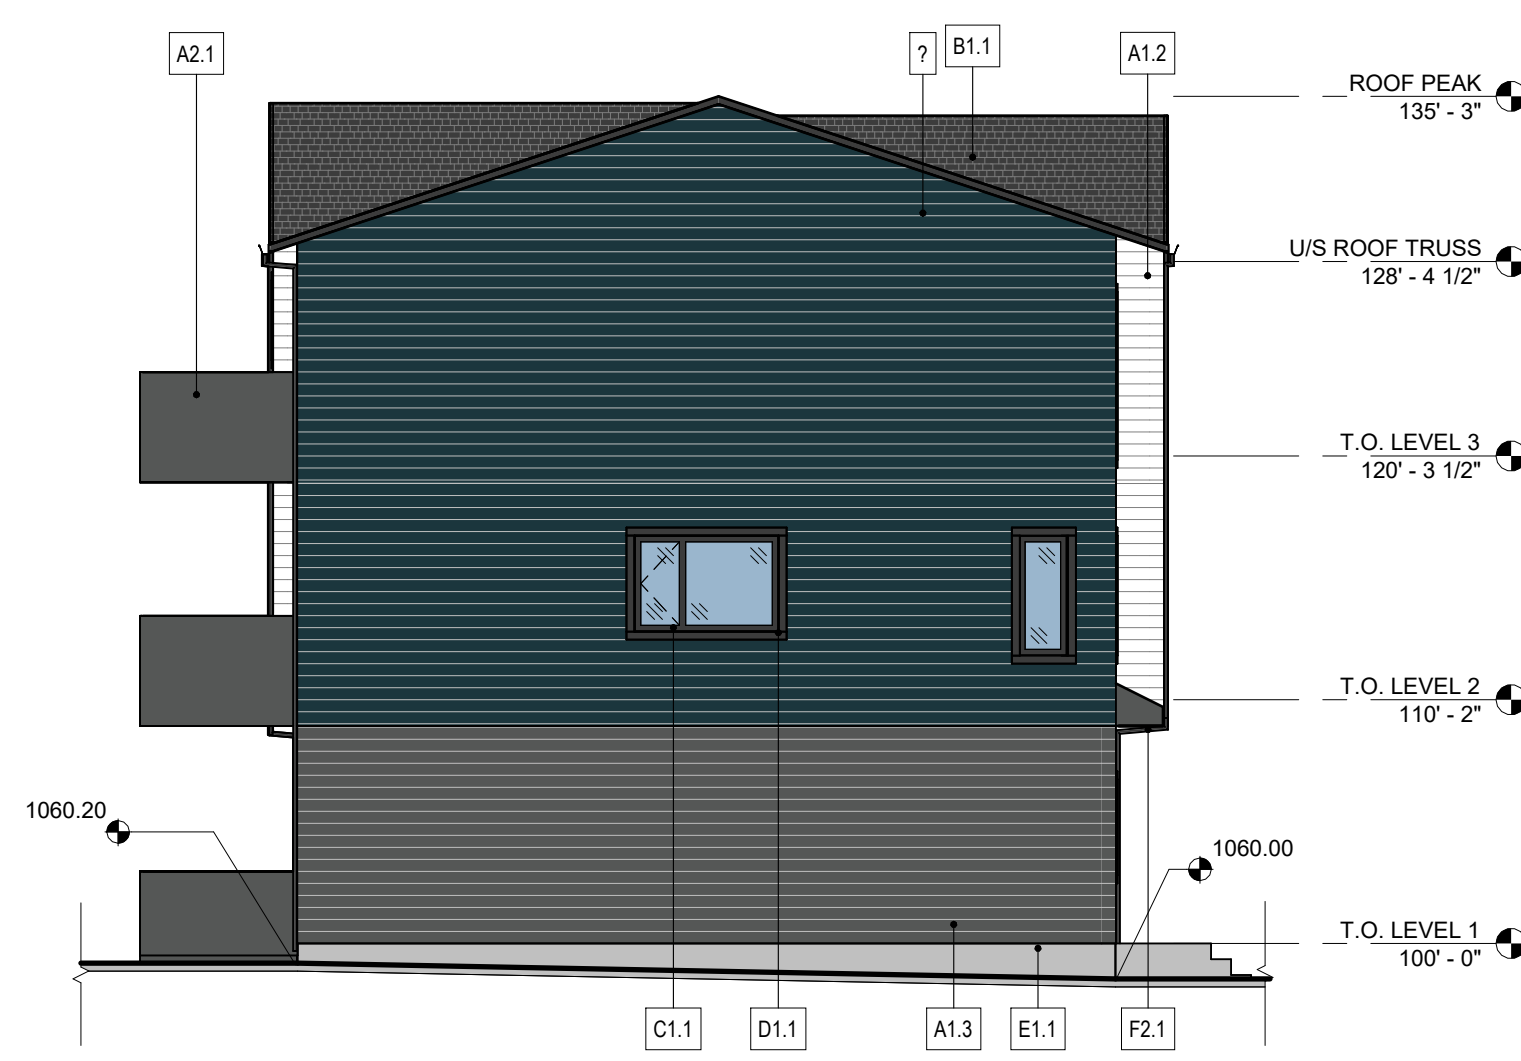

1 LEFT ELEVATION
DP.631 1/8" = 1'-0"



2 FRONT ELEVATION

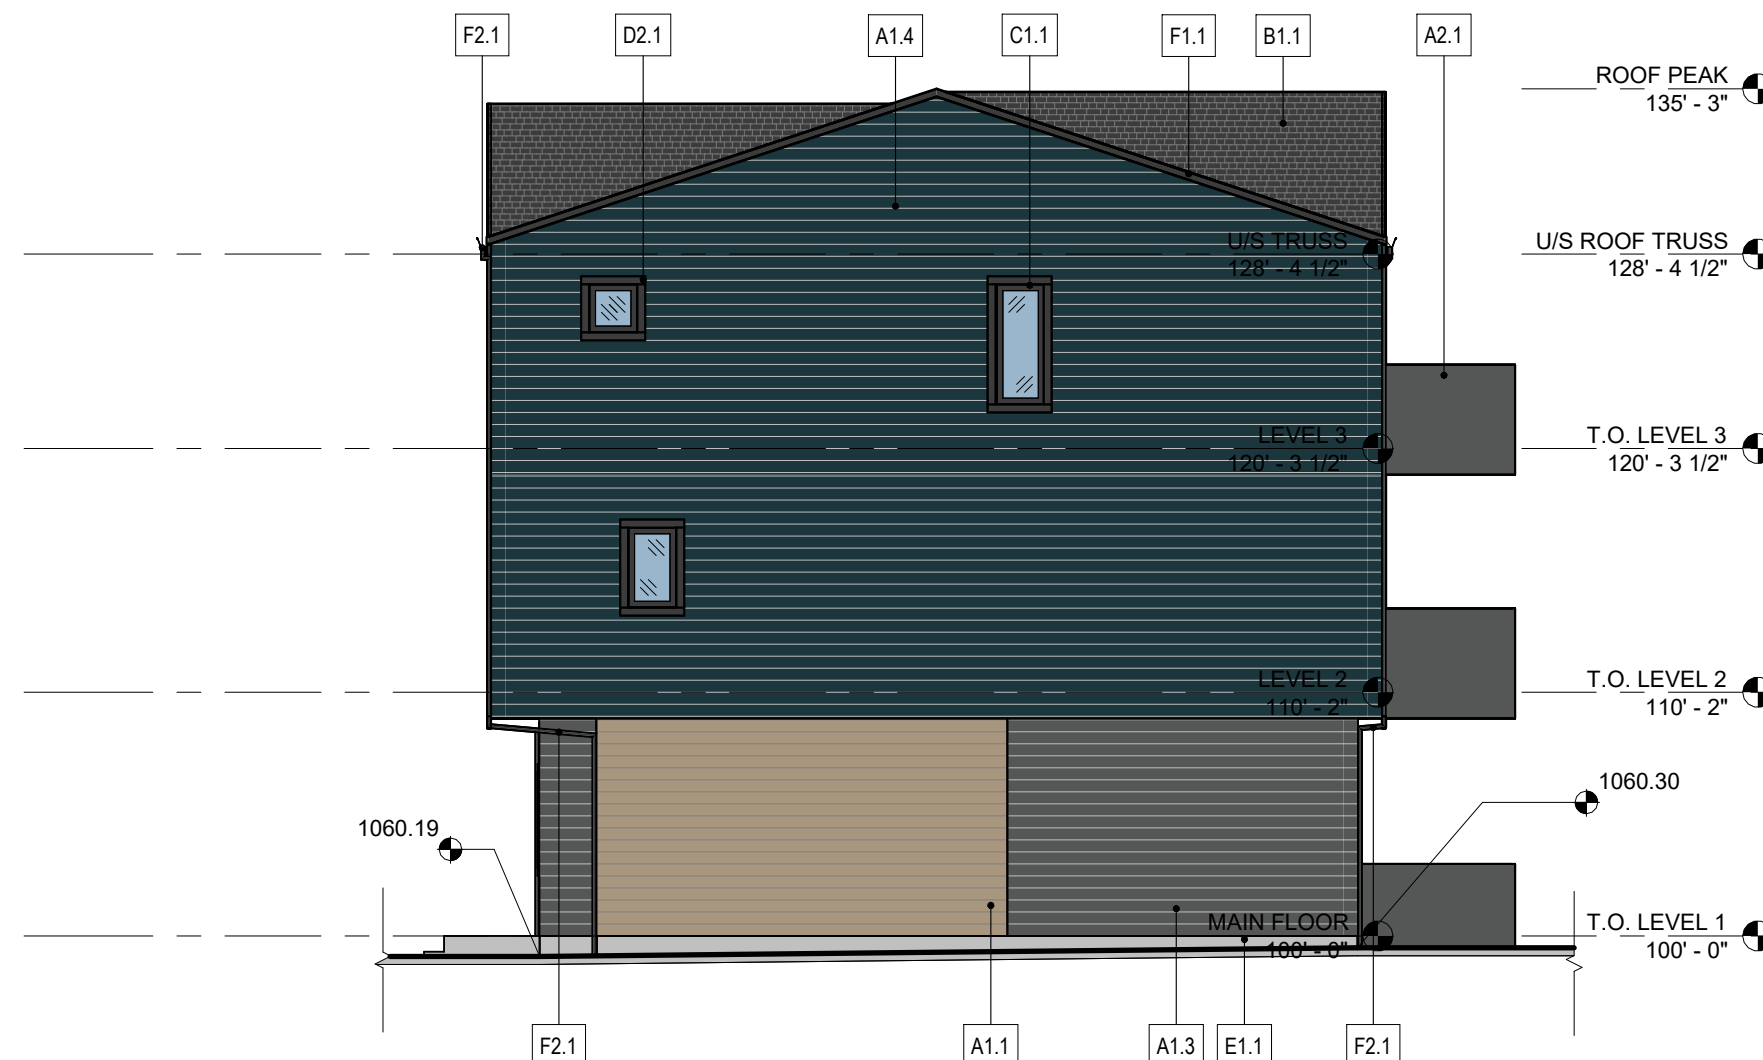

RIGHT ELEVATION
 $1/8" = 1'-0"$



4 **BACK ELEVATION**
DP.631 1/8" = 1'-0"

FINISH MATERIAL LEGEND	
A - SIDING	
A1.1	HARDIE LAP SIDING - COLOUR: KHAKI BROWN
A1.2	HARDIE LAP SIDING - COLOUR: ARCTIC WHITE
A1.3	HARDIE LAP SIDING - COLOUR: IRON GRAY
A1.4	HARDIE LAP SIDING - COLOUR: EVENING BLUE
A2.1	HARDIE PANEL - COLOUR: IRON GRAY
A2.2	HARDIE PANEL - COLOUR: ARCTIC WHITE
A3.1	HARDIE SHAKES - COLOUR: EVENING BLUE
B - ROOFING	
B1.1	ASPHALT SHINGLES - COLOUR: DUAL BLACK
C - DOORS / WINDOWS	
C1.1	PVC WINDOWS - COLOUR: BLACK
C2.1	SWING DOOR - COLOUR: BLACK
C3.1	SLIDING DOOR - COLOUR: BLACK
C4.1	OVERHEAD DOOR - COLOUR: BLACK
D - TRIM	
D1.1	4" HARDIE TRIM - COLOUR: BLACK
D2.1	9" HARDIE TRIM - COLOUR: BLACK
D2.2	9" HARDIE TRIM - COLOUR: WHITE
D2.3	11" HARDIE TRIM - COLOUR: BLACK
E - PARGING	
E1.1	PARGING - COLOUR: NATURAL GREY
F - METAL	
F1.1	PREFINISHED METAL FASICA / SOFFIT - COLOUR: BLACK
F1.2	PREFINISHED METAL FASICA / SOFFIT - COLOUR: WHITE
F2.1	PREFINISHED METAL DOWNSPOUT - COLOUR: BLACK
F2.2	PREFINISHED METAL DOWNSPOUT - COLOUR: WHITE
F3.1	PREFINISHED METAL GUTTER - COLOUR: BLACK
F3.2	PREFINISHED METAL GUTTER - COLOUR: WHITE
G - GUARD RAILS	
G1.1	PREFINISHED ALUMINUM GUARDRAIL W/ PICKETS - COLOUR: BLACK

[illegible]

- ☐ CONSTRUCTION
- ☐ TENDER
- ☐ BUILDING PERMIT

**ELLISTON VILLAGE
PHASE 5**

MUNICIPAL ADDRESS
901 68 ST SE, CALGARY, AB

LEGAL ADDRESS
CONDOMINIUM PLAN 2010033,
UNIT B

PROJECT NUMBER
25.043.LAN_EV 5

DRAWN	CHECKED
JM / FF	JM / SB


DATE	SCALE
2026.03.18	1/8" = 1'-0"

DRAWING TITLE
TYPE C 6PLEX - EXT.
ELEVATIONS (BLDG 4)

DRAWING NUMBER

DP.631


Copyright reserved. This drawing and all copyright therein are the sole and exclusive property of the consultant. Reproduction or use of this drawing in whole or in part is prohibited and may not be used without the written consent of FAAS Architecture. Do not scale this drawing.

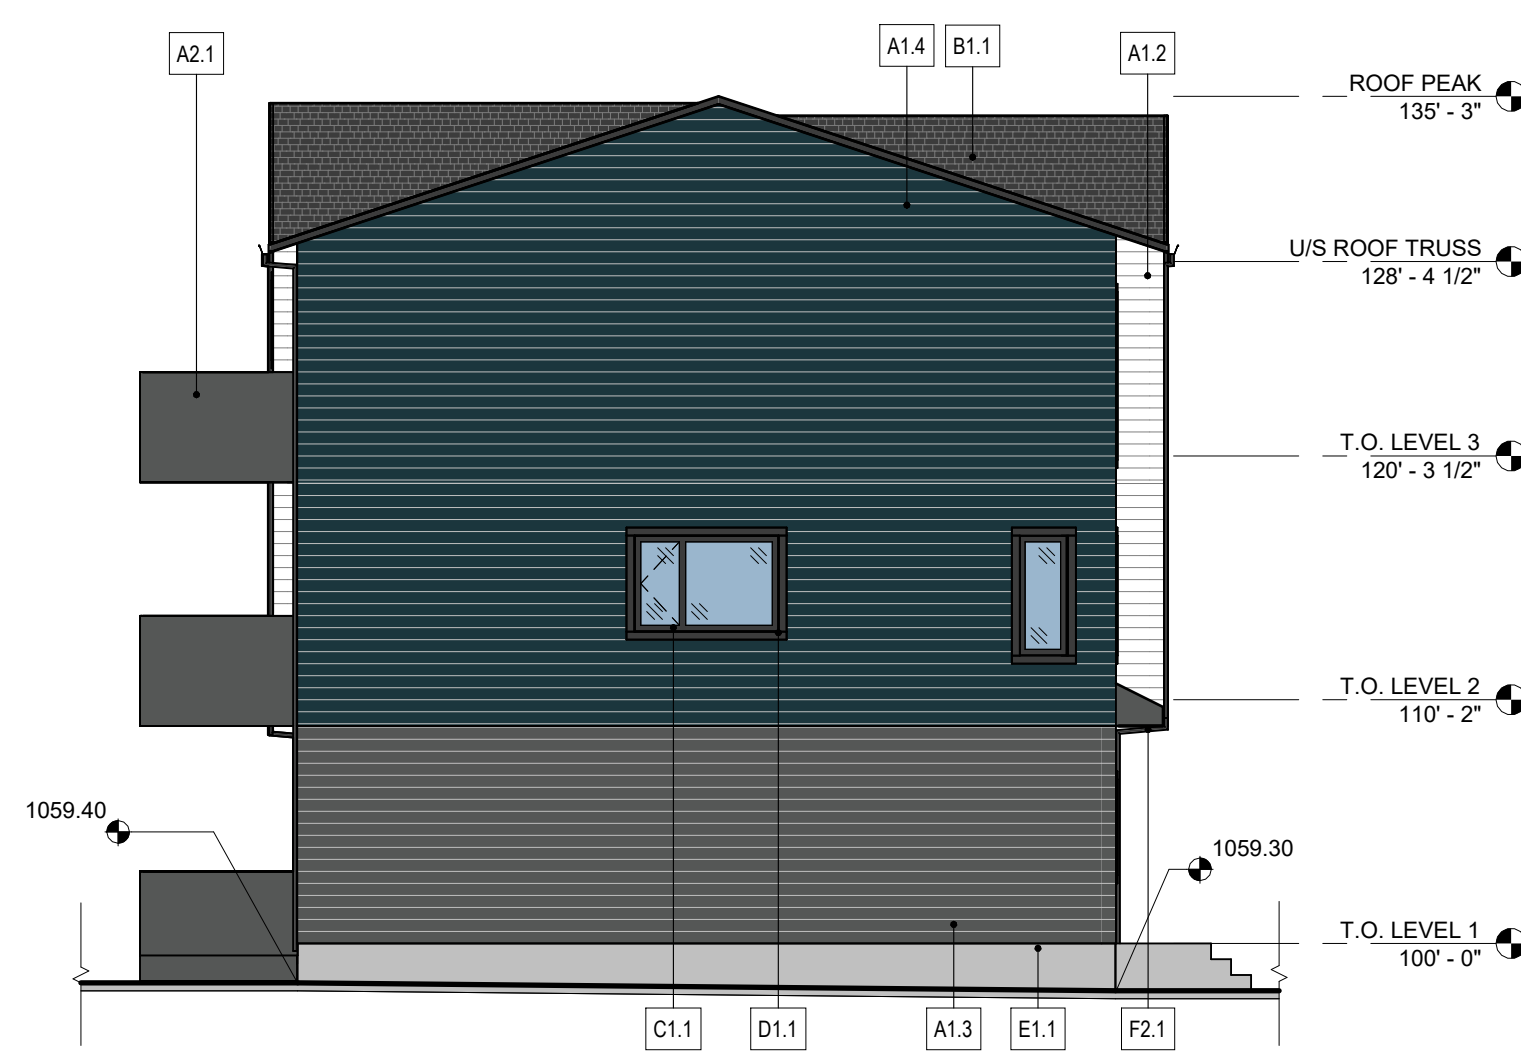

1 LEFT ELEVATION
 DP.632 1/8" = 1'-0"



2 FRONT ELEVATION
DP.632 1/8" = 1'-0"

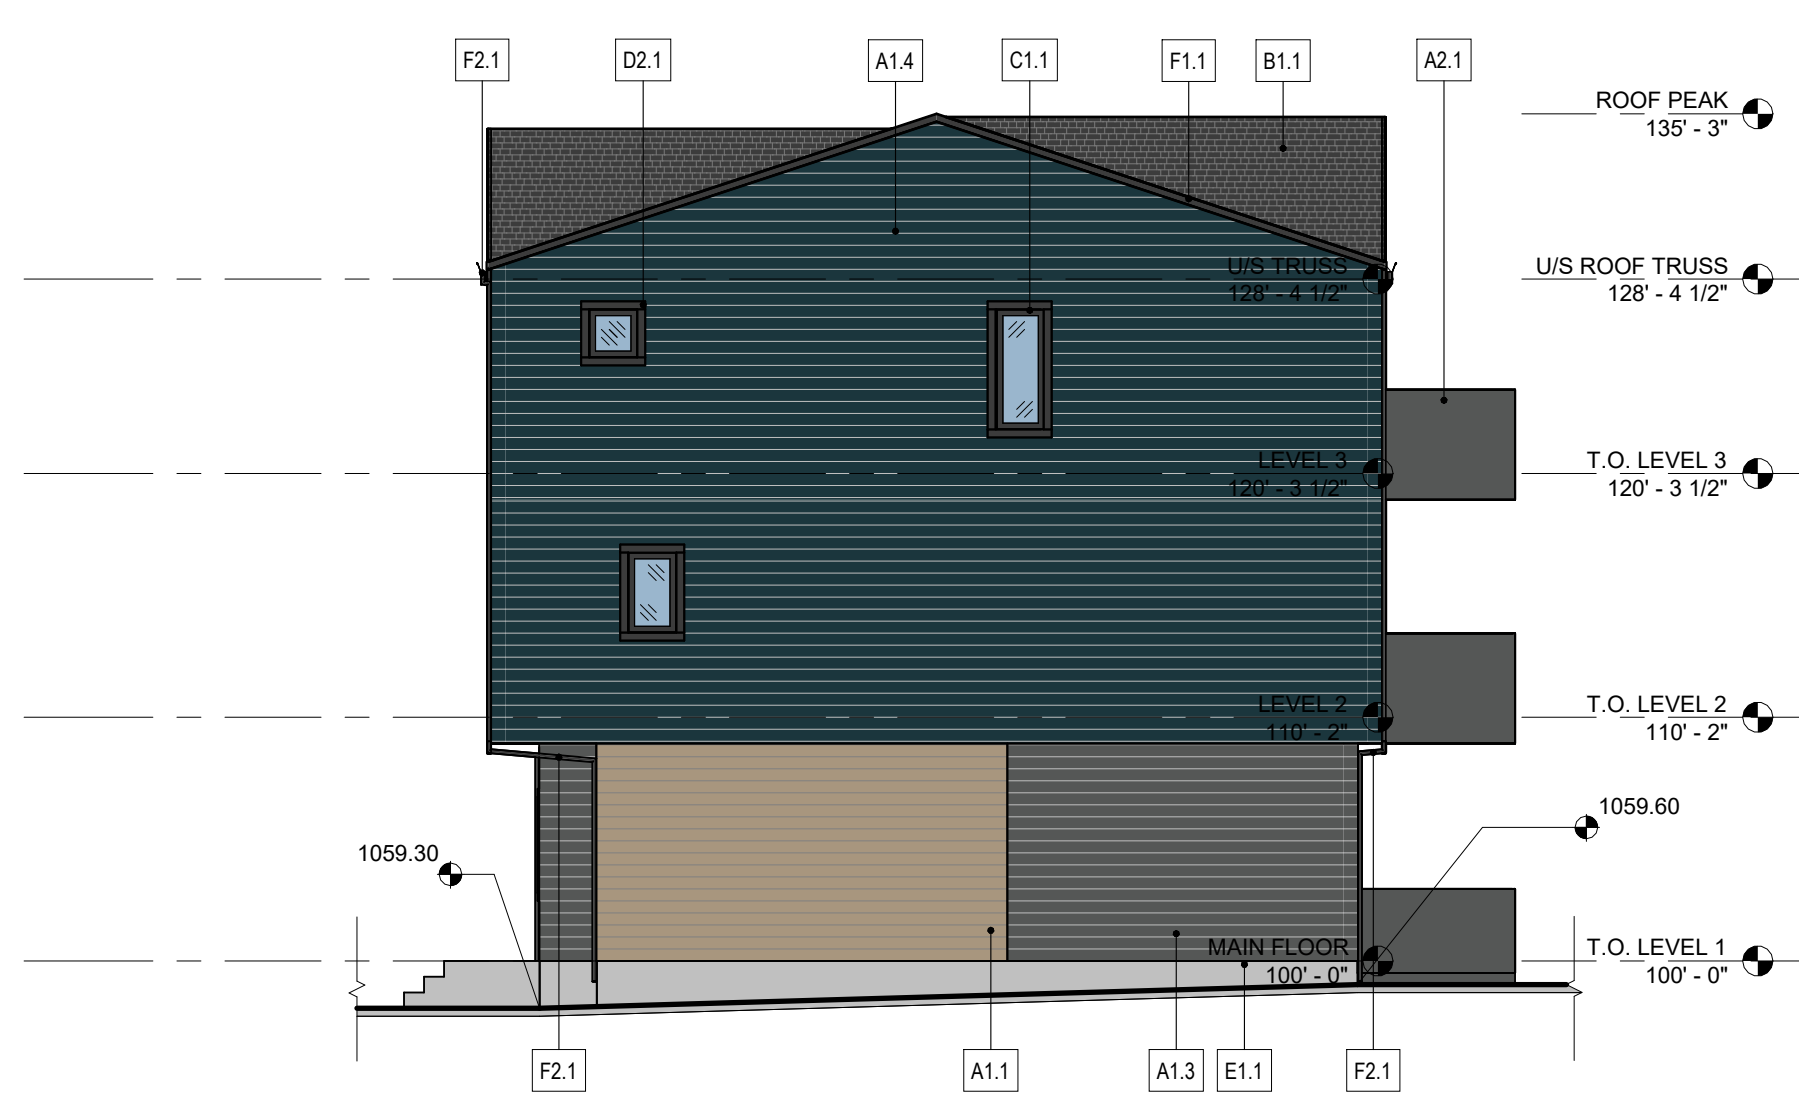

RIGHT ELEVATION
 1/8" = 1'-0"



4 BACK ELEVATION
DP.632 1/8" = 1'-0"

FINISH MATERIAL LEGEND	
A - SIDING	
A1.1	HARDIE LAP SIDING - COLOUR: KHAKI BROWN
A1.2	HARDIE LAP SIDING - COLOUR: ARCTIC WHITE
A1.3	HARDIE LAP SIDING - COLOUR: IRON GRAY
A1.4	HARDIE LAP SIDING - COLOUR: EVENING BLUE
A2.1	HARDIE PANEL - COLOUR: IRON GRAY
A2.2	HARDIE PANEL - COLOUR: ARCTIC WHITE
A3.1	HARDIE SHAKES - COLOUR: EVENING BLUE
B - ROOFING	
B1.1	ASPHALT SHINGLES - COLOUR: DUAL BLACK
C - DOORS / WINDOWS	
C1.1	PVC WINDOWS - COLOUR: BLACK
C2.1	SWING DOOR - COLOUR: BLACK
C3.1	SLIDING DOOR - COLOUR: BLACK
C4.1	OVERHEAD DOOR - COLOUR: BLACK
D - TRIM	
D1.1	4" HARDIE TRIM - COLOUR: BLACK
D2.1	9" HARDIE TRIM - COLOUR: BLACK
D2.2	9" HARDIE TRIM - COLOUR: WHITE
D2.3	11" HARDIE TRIM - COLOUR: BLACK
E - PARGING	
E1.1	PARGING - COLOUR: NATURAL GREY
F - METAL	
F1.1	PREFINISHED METAL FASICA / SOFFIT - COLOUR: BLACK
F1.2	PREFINISHED METAL FASICA / SOFFIT - COLOUR: WHITE
F2.1	PREFINISHED METAL DOWNSPOUT - COLOUR: BLACK
F2.2	PREFINISHED METAL DOWNSPOUT - COLOUR: WHITE
F3.1	PREFINISHED METAL GUTTER - COLOUR: BLACK
F3.2	PREFINISHED METAL GUTTER - COLOUR: WHITE
G - GUARD RAILS	
G1.1	PREFINISHED ALUMINUM GUARDRAIL W/ PICKETS - COLOUR: BLACK

[illegible]

- ☐ CONSTRUCTION
- ☐ TENDER
- ☐ BUILDING PERMIT

**ELLISTON VILLAGE
PHASE 5**

MUNICIPAL ADDRESS
901 68 ST SE, CALGARY, AB

LEGAL ADDRESS

UNIT B
PROJECT NUMBER

20.040.EAN_LF 0

DRAWN	CHECKED
JM / FF	JM / SB

DATE	SCALE
2026.03.18	1/8" = 1'-0"

DRAWING TITLE
TYPE C 6PLEX - EXT.
ELEVATIONS (BLDG 8)

DRAWING NUMBER

DP.632

Copyright reserved. This drawing and all copyright therein are the sole and exclusive property of the consultant. Reproduction or use of this drawing in whole or in part is prohibited and may not be used without the written consent of FAAS Architecture. Do not scale this drawing.

FINISH MATERIAL LEGEND	
A - SIDING	
A1.1	HARDIE LAP SIDING - COLOUR: KHAKI BROWN
A1.2	HARDIE LAP SIDING - COLOUR: ARCTIC WHITE
A1.3	HARDIE LAP SIDING - COLOUR: IRON GRAY
A1.4	HARDIE LAP SIDING - COLOUR: EVENING BLUE
A2.1	HARDIE PANEL - COLOUR: IRON GRAY
A2.2	HARDIE PANEL - COLOUR: ARCTIC WHITE
A3.1	HARDIE SHAKES - COLOUR: EVENING BLUE
B - ROOFING	
B1.1	ASPHALT SHINGLES - COLOUR: DUAL BLACK
C - DOORS / WINDOWS	
C1.1	PVC WINDOWS - COLOUR: BLACK
C2.1	SWING DOOR - COLOUR: BLACK
C3.1	SLIDING DOOR - COLOUR: BLACK
C4.1	OVERHEAD DOOR - COLOUR: BLACK
D - TRIM	
D1.1	4" HARDIE TRIM - COLOUR: BLACK
D2.1	9" HARDIE TRIM - COLOUR: BLACK
D2.2	9" HARDIE TRIM - COLOUR: WHITE
D2.3	11" HARDIE TRIM - COLOUR: BLACK
E - PARGING	
E1.1	PARGING - COLOUR: NATURAL GREY
F - METAL	
F1.1	PREFINISHED METAL FASICA / SOFFIT - COLOUR: BLACK
F1.2	PREFINISHED METAL FASICA / SOFFIT - COLOUR: WHITE
F2.1	PREFINISHED METAL DOWNSPOUT - COLOUR: BLACK
F2.2	PREFINISHED METAL DOWNSPOUT - COLOUR: WHITE
F3.1	PREFINISHED METAL GUTTER - COLOUR: BLACK
F3.2	PREFINISHED METAL GUTTER - COLOUR: WHITE
G - GUARD RAILS	
G1.1	PREFINISHED ALUMINUM GUARDRAIL W/ PICKETS - COLOUR: BLACK



[illegible]

- ☐ CONSTRUCTION
- ☐ TENDER
- ☐ BUILDING PERMIT


PROJECT NAME	
ELLISTON VILLAGE PHASE 5	
MUNICIPAL ADDRESS	
901 68 ST SE, CALGARY, AB	
LEGAL ADDRESS	
CONDOMINIUM PLAN 2010033, UNIT B	
PROJECT NUMBER	
25.043.LAN_EV 5	
DRAWN	CHECKED
JM / FF	JM / SB
DATE	SCALE
2020.03.18	1/8" = 1'-0"
PROJECT TITLE	
TYPE C 6 PLEX - EXT. ELEVATIONS (BLDG 12)	
DRAWING NUMBER	

DP.633

Copyright reserved. This drawing and all copyright therein are the sole and exclusive property of the consultant. Reproduction or use of this drawing in whole or in part is prohibited and may not be used without the written consent of FAAS Architecture. Do not scale this drawing.

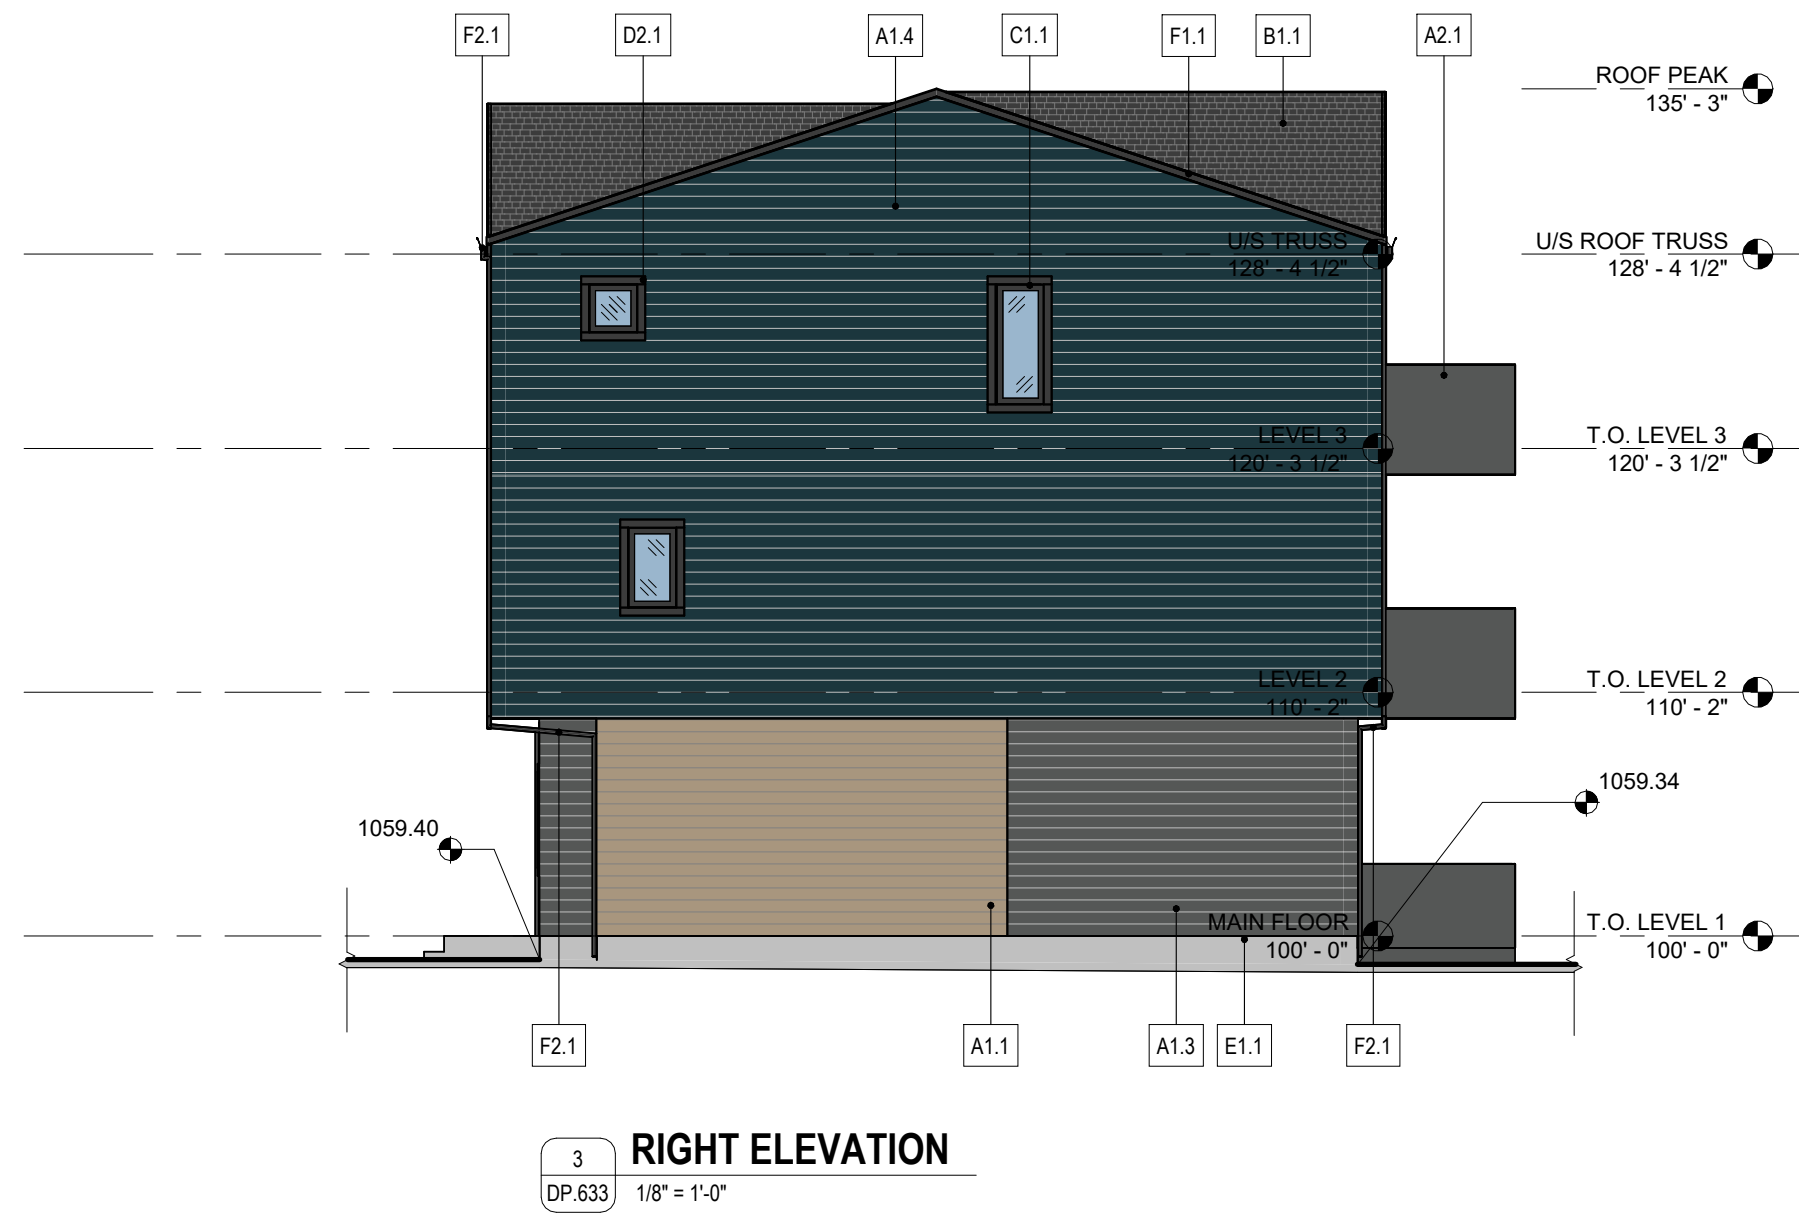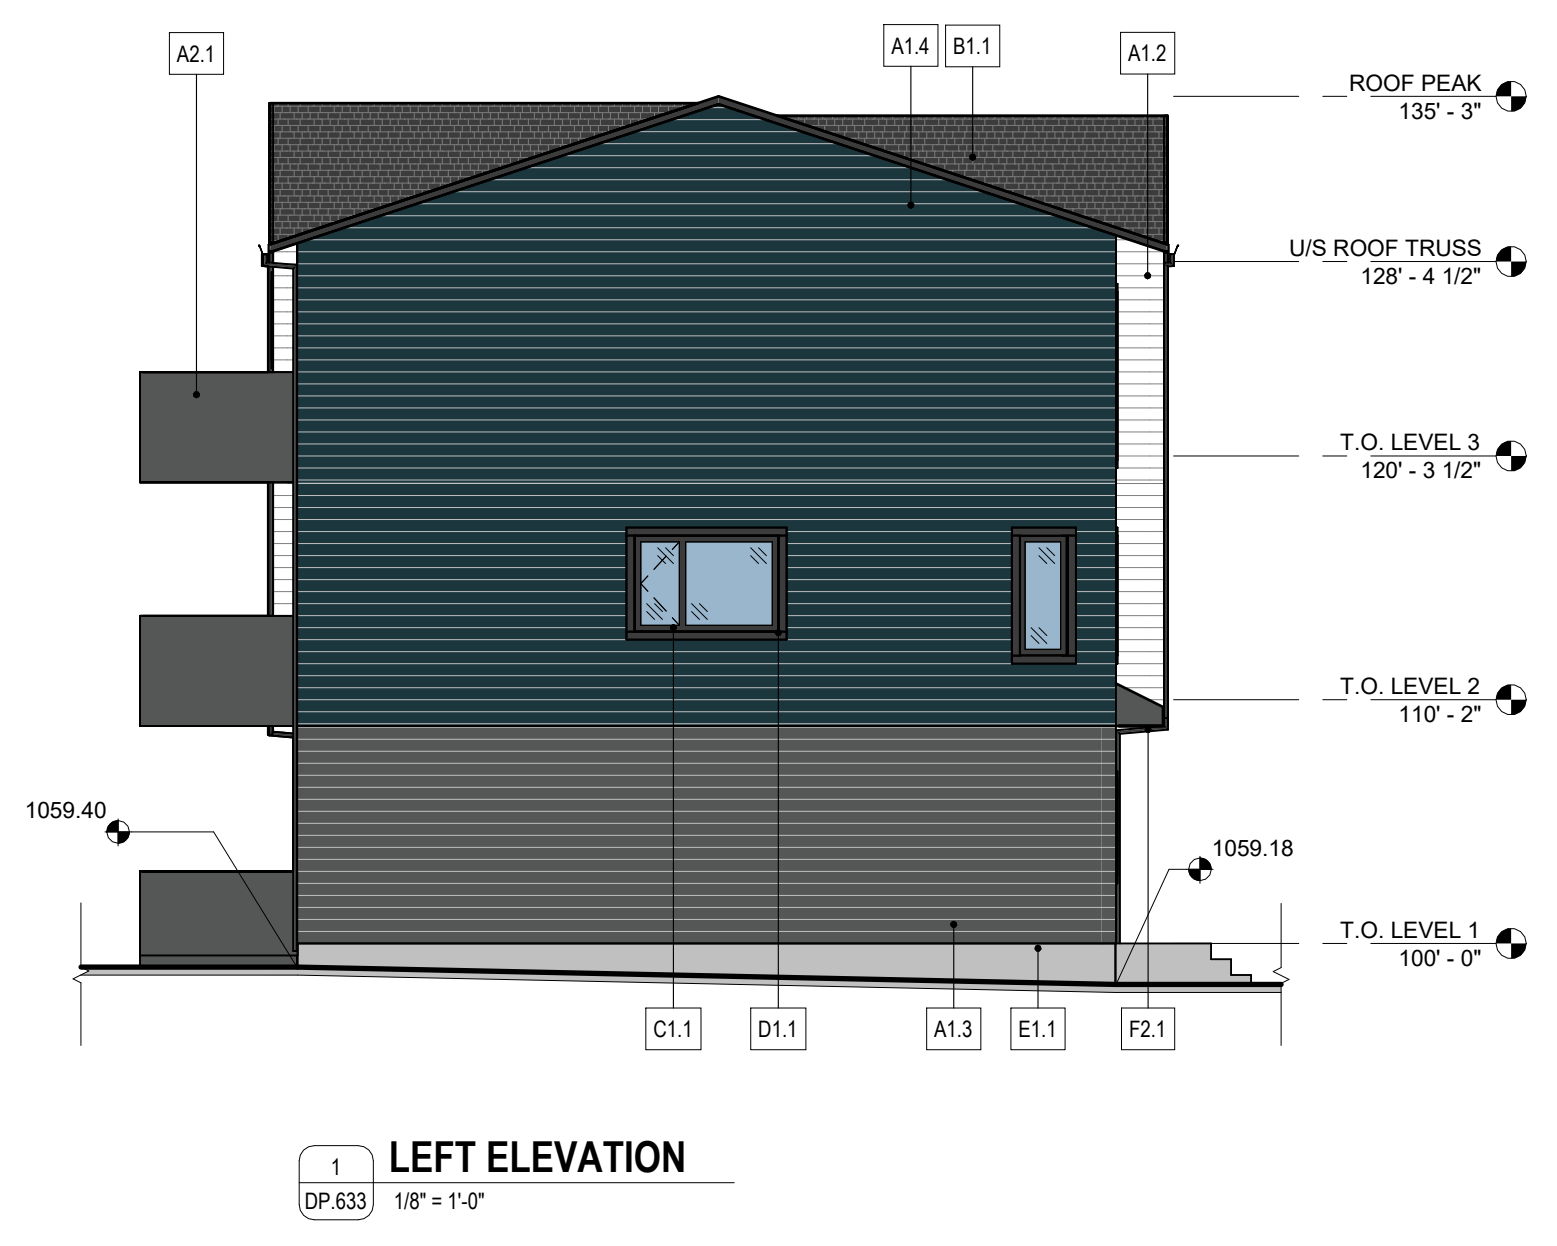


FILE PATH: C:\Users\mchadwin\OneDrive - FAS Architecture\FAS Projects\2513 Llanlan - 1701.5 Source Files\17 Render\2513 Llanlan\1701.5 Type C 6plex\2513.rvt
PLOT DATE: 2026-03-26 10:27:35 AM

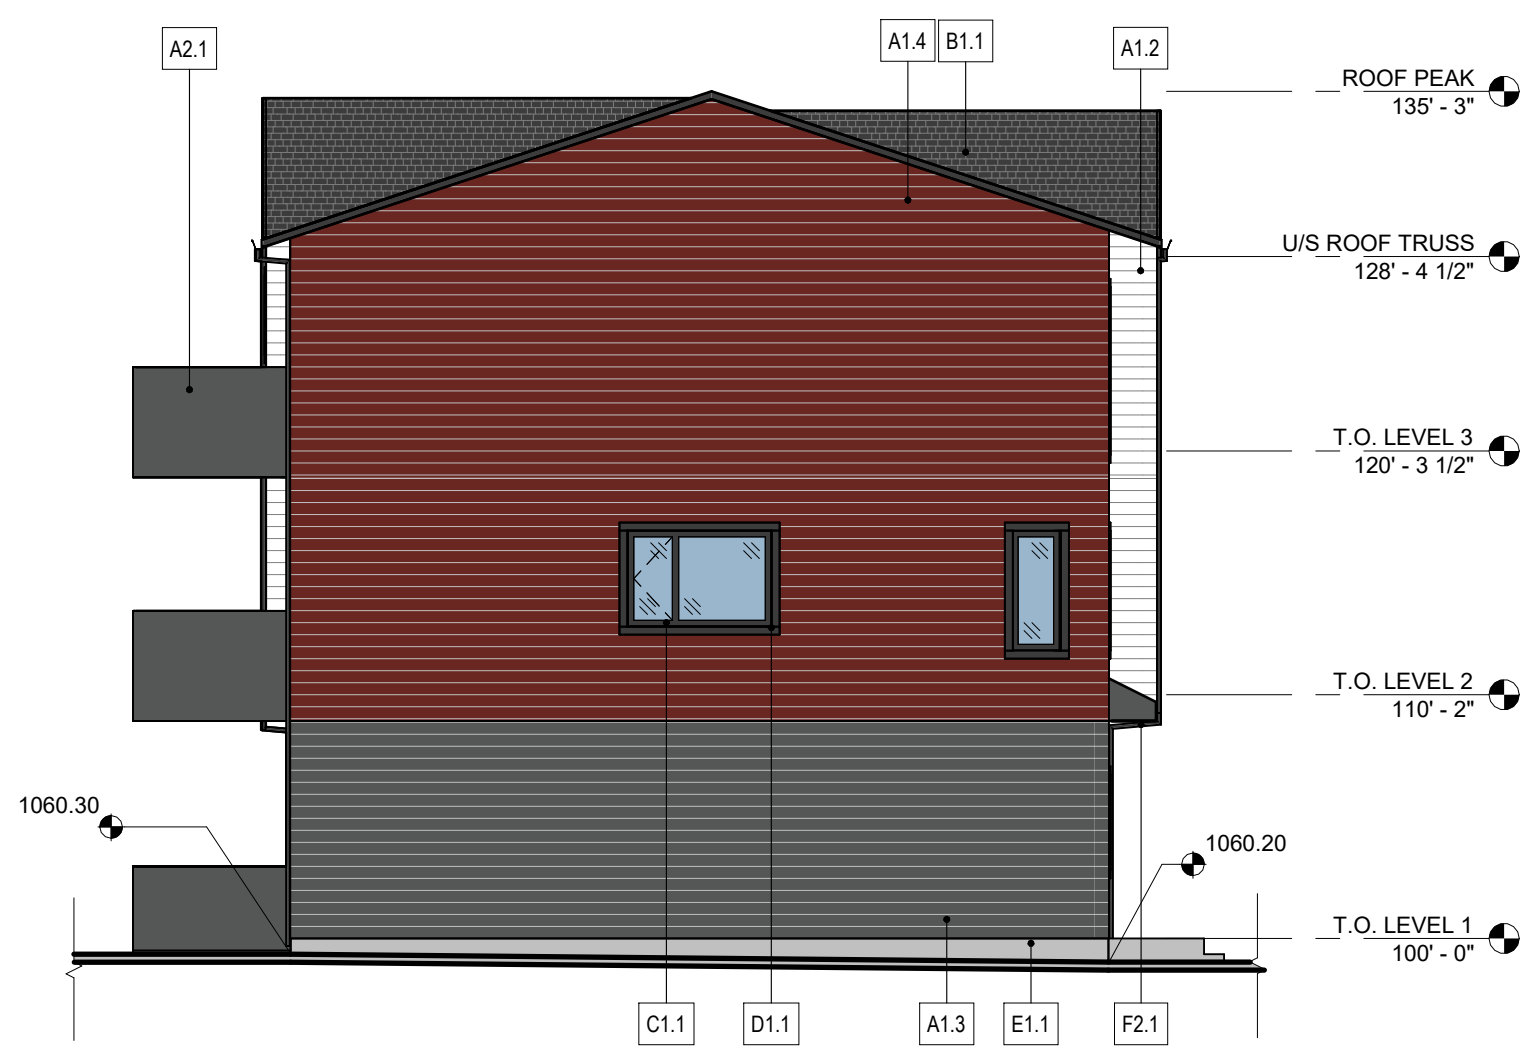

1 LEFT ELEVATION
DP.634 1/8" = 1'-0"



2 FRONT ELEVATION
DP.634 1/8" = 1'-0"

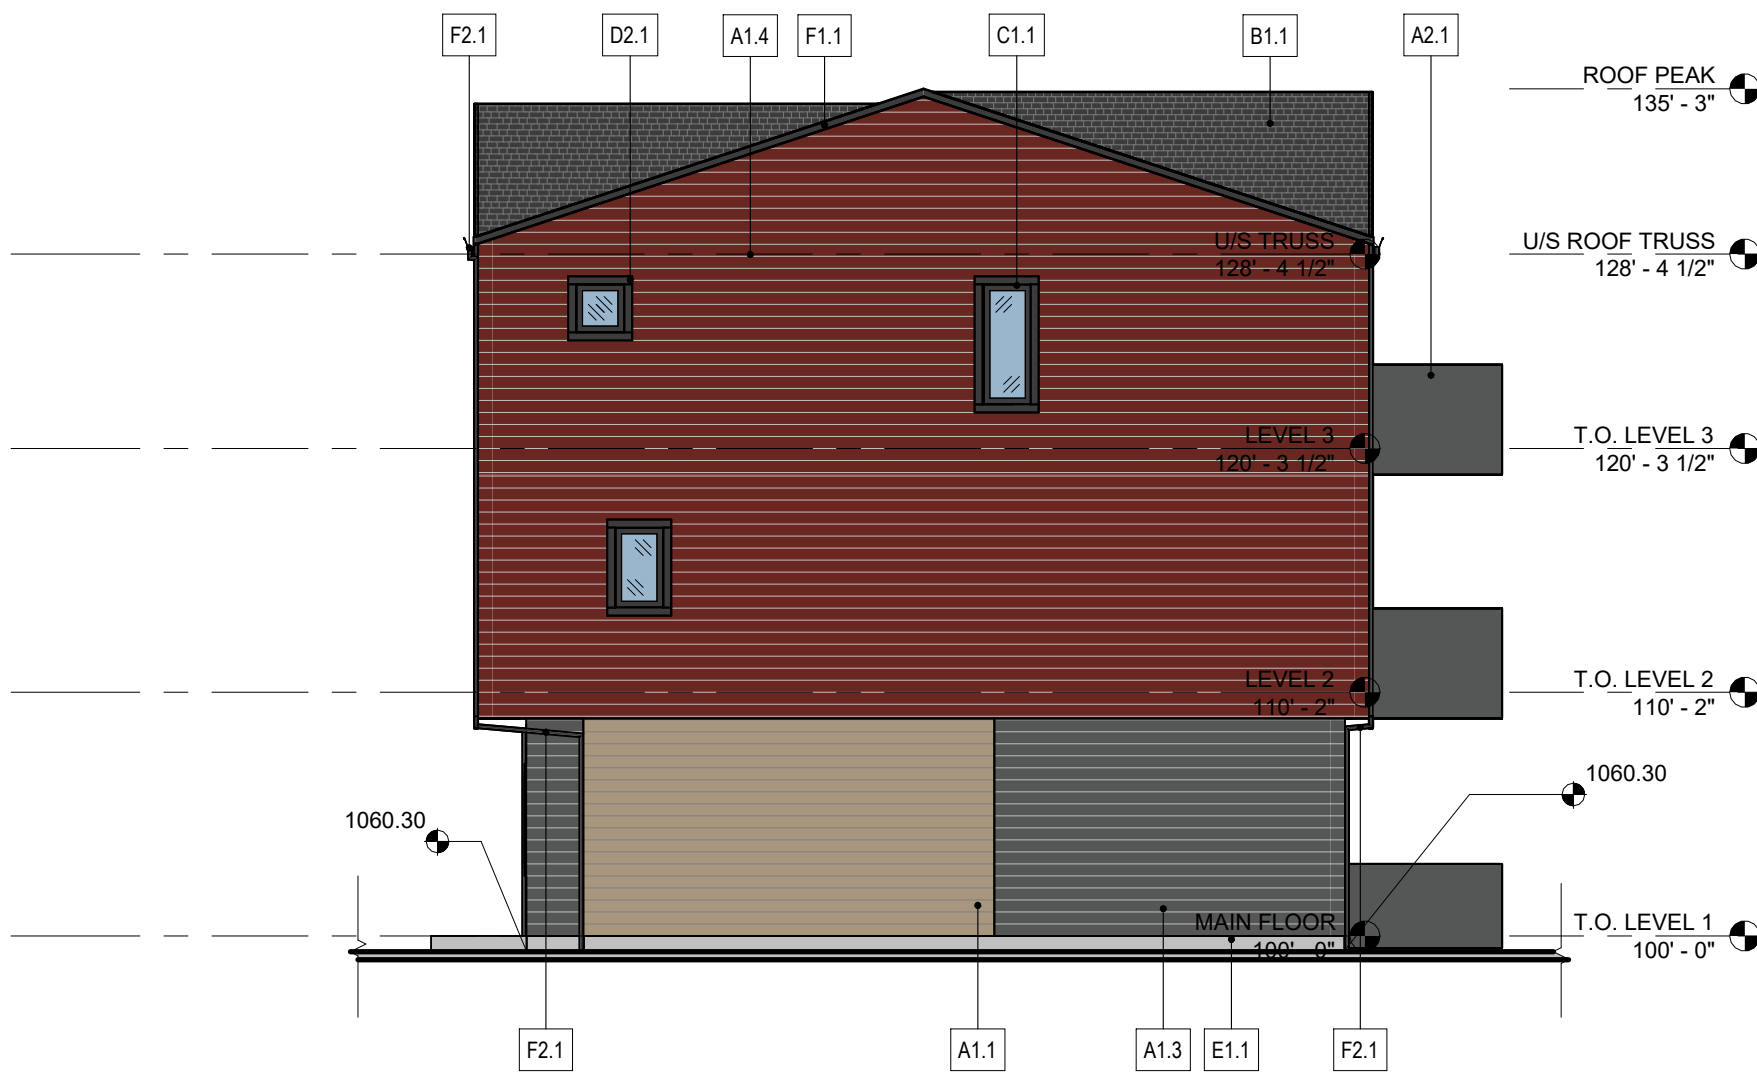

3 RIGHT ELEVATION
DP.634 1/8" = 1'-0"



4 BACK ELEVATION
DP.634 1/8" = 1'-0"

FINISH MATERIAL LEGEND	
A - SIDING	
A1.1	HARDIE LAP SIDING - COLOUR: KHAKI BROWN
A1.2	HARDIE LAP SIDING - COLOUR: ARCTIC WHITE
A1.3	HARDIE LAP SIDING - COLOUR: IRON GRAY
A1.4	HARDIE LAP SIDING - COLOUR: COUNTRYLANE RED
A2.1	HARDIE PANEL - COLOUR: IRON GRAY
A2.2	HARDIE PANEL - COLOUR: ARCTIC WHITE
A3.1	HARDIE SHAKES - COLOUR: COUNTRYLANE RED
B - ROOFING	
B1.1	ASPHALT SHINGLES - COLOUR: DUAL BLACK
C - DOORS / WINDOWS	
C1.1	PVC WINDOWS - COLOUR: BLACK
C2.1	SWING DOOR - COLOUR: BLACK
C3.1	SLIDING DOOR - COLOUR: BLACK
C4.1	OVERHEAD DOOR - COLOUR: BLACK
D - TRIM	
D1.1	4" HARDIE TRIM - COLOUR: BLACK
D2.1	9" HARDIE TRIM - COLOUR: BLACK
D2.2	9" HARDIE TRIM - COLOUR: WHITE
D2.3	11" HARDIE TRIM - COLOUR: BLACK
E - PARGING	
E1.1	PARGING - COLOUR: NATURAL GREY
F - METAL	
F1.1	PREFINISHED METAL FASICA / SOFFIT - COLOUR: BLACK
F1.2	PREFINISHED METAL FASICA / SOFFIT - COLOUR: WHITE
F2.1	PREFINISHED METAL DOWNSPOUT - COLOUR: BLACK
F2.2	PREFINISHED METAL DOWNSPOUT - COLOUR: WHITE
F3.1	PREFINISHED METAL GUTTER - COLOUR: BLACK
F3.2	PREFINISHED METAL GUTTER - COLOUR: WHITE
G - GUARD RAILS	
G1.1	PREFINISHED ALUMINUM GUARDRAIL W/ PICKETS - COLOUR: BLACK

FAS

FORMED ALLIANCE ARCHITECTURE STUDIO

SEAL

FOR REFERENCE
ONLY - NOT FOR
CONSTRUCTION

RELEASES		
NO	DESCRIPTION	DATE
1	DP SUBMISSION	2026.03.18

- ☐ CONSTRUCTION
☐ TENDER
☐ BUILDING PERMIT

PROJECT NAME

ELLISTON VILLAGE
PHASE 5

MUNICIPAL ADDRESS
901 68 ST SE, CALGARY, AB

LEGAL ADDRESS
CONDOMINIUM PLAN 2010033,
UNIT 8

PROJECT NUMBER
25.043.LAN, EV 5

DRAWN
JM / FF

CHECKED
JM / SB

DATE
2026.03.18

SCALE
1/8" = 1'-0"

DRAWING TITLE

TYPE C 6PLEX - EXT.
ELEVATIONS (BLDG 3)

DRAWING NUMBER

DP.634

Copyright reserved. This drawing and all copyright therein are the sole and exclusive property of the consultant. Reproduction or use of this drawing in whole or in part is prohibited and may not be used without the written consent of FAS Architecture. Do not scale the drawing.

FINISH MATERIAL LEGEND

- | | |
|---------------------|--|
| A - SIDING | |
| A1.1 | HARDIE LAP SIDING - COLOUR: KHAKI BROWN |
| A1.2 | HARDIE LAP SIDING - COLOUR: ARCTIC WHITE |
| A1.3 | HARDIE LAP SIDING - COLOUR: IRON GRAY |
| A1.4 | HARDIE LAP SIDING - COLOUR: COUNTRYLANE RED |
| A2.1 | HARDIE PANEL - COLOUR: IRON GRAY |
| A2.2 | HARDIE PANEL - COLOUR: ARCTIC WHITE |
| A3.1 | HARDIE SHAKES - COLOUR: COUNTRYLANE RED |
| B - ROOFING | |
| B1.1 | ASPHALT SHINGLES - COLOUR: DUAL BLACK |
| C - DOORS / WINDOWS | |
| C.1 | PVC WINDOWS - COLOUR: BLACK |
| C2.1 | SWING DOOR - COLOUR: BLACK |
| C3.1 | SLIDING DOOR - COLOUR: BLACK |
| C4.1 | OVERHEAD DOOR - COLOUR: BLACK |
| D - TRIM | |
| D1.1 | 4" HARDIE TRIM - COLOUR: BLACK |
| D2.1 | 9" HARDIE TRIM - COLOUR: BLACK |
| D2.2 | 9" HARDIE TRIM - COLOUR: WHITE |
| D2.3 | 11" HARDIE TRIM - COLOUR: BLACK |
| E - PARGING | |
| E1.1 | PARGING - COLOUR: NATURAL GREY |
| F - METAL | |
| F.1 | PREFINISHED METAL FASICA / SOFFIT - COLOUR: BLACK |
| F1.2 | PREFINISHED METAL FASICA / SOFFIT - COLOUR: WHITE |
| F2.1 | PREFINISHED METAL DOWNSPOUT - COLOUR: BLACK |
| F2.2 | PREFINISHED METAL DOWNSPOUT - COLOUR: WHITE |
| F3.1 | PREFINISHED METAL GUTTER - COLOUR: BLACK |
| F3.2 | PREFINISHED METAL GUTTER - COLOUR: WHITE |
| G - GUARD RAILS | |
| G1.1 | PREFINISHED ALUMINUM GUARD RAIL W/ PICKETS - COLOUR: BLACK |

RELEASES

NO	DESCRIPTION	DATE
1	DP SUBMISSION	2026.03.18

[illegible]

- ☐ CONSTRUCTION
- ☐ TENDER
- ☐ BUILDING PERMIT

PROJECT NAME

**ELLISTON VILLAGE
PHASE 5**

LEGAL ADDRESS
CONDOMINIUM PLAN 2010033.

UNIT B

PROJECT NUMBER
25.043.LAN_EV 5

DRAWN

DRAWN	CHECKED
IM / EE	IM / SR

DATE	SCALE
2022-02-12	100


GRAND TOTAL

**TYPE C 6PLEX - EXT.
ELEVATIONS (BLDG 6)**

DRAWING NUMBER

DP.635

Copyright reserved. This drawing and all copyright therein are the sole and exclusive property of the consultant. Reproduction or use of this drawing in whole or in part is prohibited and may not be used without the written consent of FAAS Architecture.

 

FINISH MATERIAL LEGEND	
A - SIDING	
A1.1	HARDIE LAP SIDING - COLOUR: KHAKI BROWN
A1.2	HARDIE LAP SIDING - COLOUR: ARCTIC WHITE
A1.3	HARDIE LAP SIDING - COLOUR: IRON GRAY
A1.4	HARDIE LAP SIDING - COLOUR: COUNTRYLANE RED
A2.1	HARDIE PANEL - COLOUR: IRON GRAY
A2.2	HARDIE PANEL - COLOUR: ARCTIC WHITE
A3.1	HARDIE SHAKES - COLOUR: COUNTRYLANE RED
B - ROOFING	
B1.1	ASPHALT SHINGLES - COLOUR: DUAL BLACK
C - DOORS / WINDOWS	
C1.1	PVC WINDOWS - COLOUR: BLACK
C2.1	SWING DOOR - COLOUR: BLACK
C3.1	SLIDING DOOR - COLOUR: BLACK
C4.1	OVERHEAD DOOR - COLOUR: BLACK
D - TRIM	
D1.1	4" HARDIE TRIM - COLOUR: BLACK
D2.1	9" HARDIE TRIM - COLOUR: BLACK
D2.2	9" HARDIE TRIM - COLOUR: WHITE
D2.3	11" HARDIE TRIM - COLOUR: BLACK
E - PARGING	
E1.1	PARGING - COLOUR: NATURAL GREY
F - METAL	
F1.1	PREFINISHED METAL FASICA / SOFFIT - COLOUR: BLACK
F1.2	PREFINISHED METAL FASICA / SOFFIT - COLOUR: WHITE
F2.1	PREFINISHED METAL DOWNSPOUT - COLOUR: BLACK
F2.2	PREFINISHED METAL DOWNSPOUT - COLOUR: WHITE
F3.1	PREFINISHED METAL GUTTER - COLOUR: BLACK
F3.2	PREFINISHED METAL GUTTER - COLOUR: WHITE
G - GUARD RAILS	
G1.1	PREFINISHED ALUMINUM GUARDRAIL W/ PICKETS - COLOUR: BLACK

[illegible]

- ☐ CONSTRUCTION
- ☐ TENDER
- ☐ BUILDING PERMIT

**ELLISTON VILLAGE
PHASE 5**

MUNICIPAL ADDRESS
901 68 ST SE, CALGARY, AB

LEGAL ADDRESS

UNIT B
PROJECT NUMBER

20:040:LAN_EV 3

DRAWN	CHECKED
JM / FF	JM / SB


DATE	SCALE
2026.03.18	1/8" = 1'-0"

DRAWING TITLE
TYPE C 6PLEX - EXT.
ELEVATIONS (BLDG
11)

DRAWING NUMBER

DP.636


Copyright reserved. This drawing and all copyright therein are the sole and exclusive property of the consultant. Reproduction or use of this drawing in whole or in part is prohibited and may not be used without the written consent of FAAS Architecture. Do not scale this drawing.

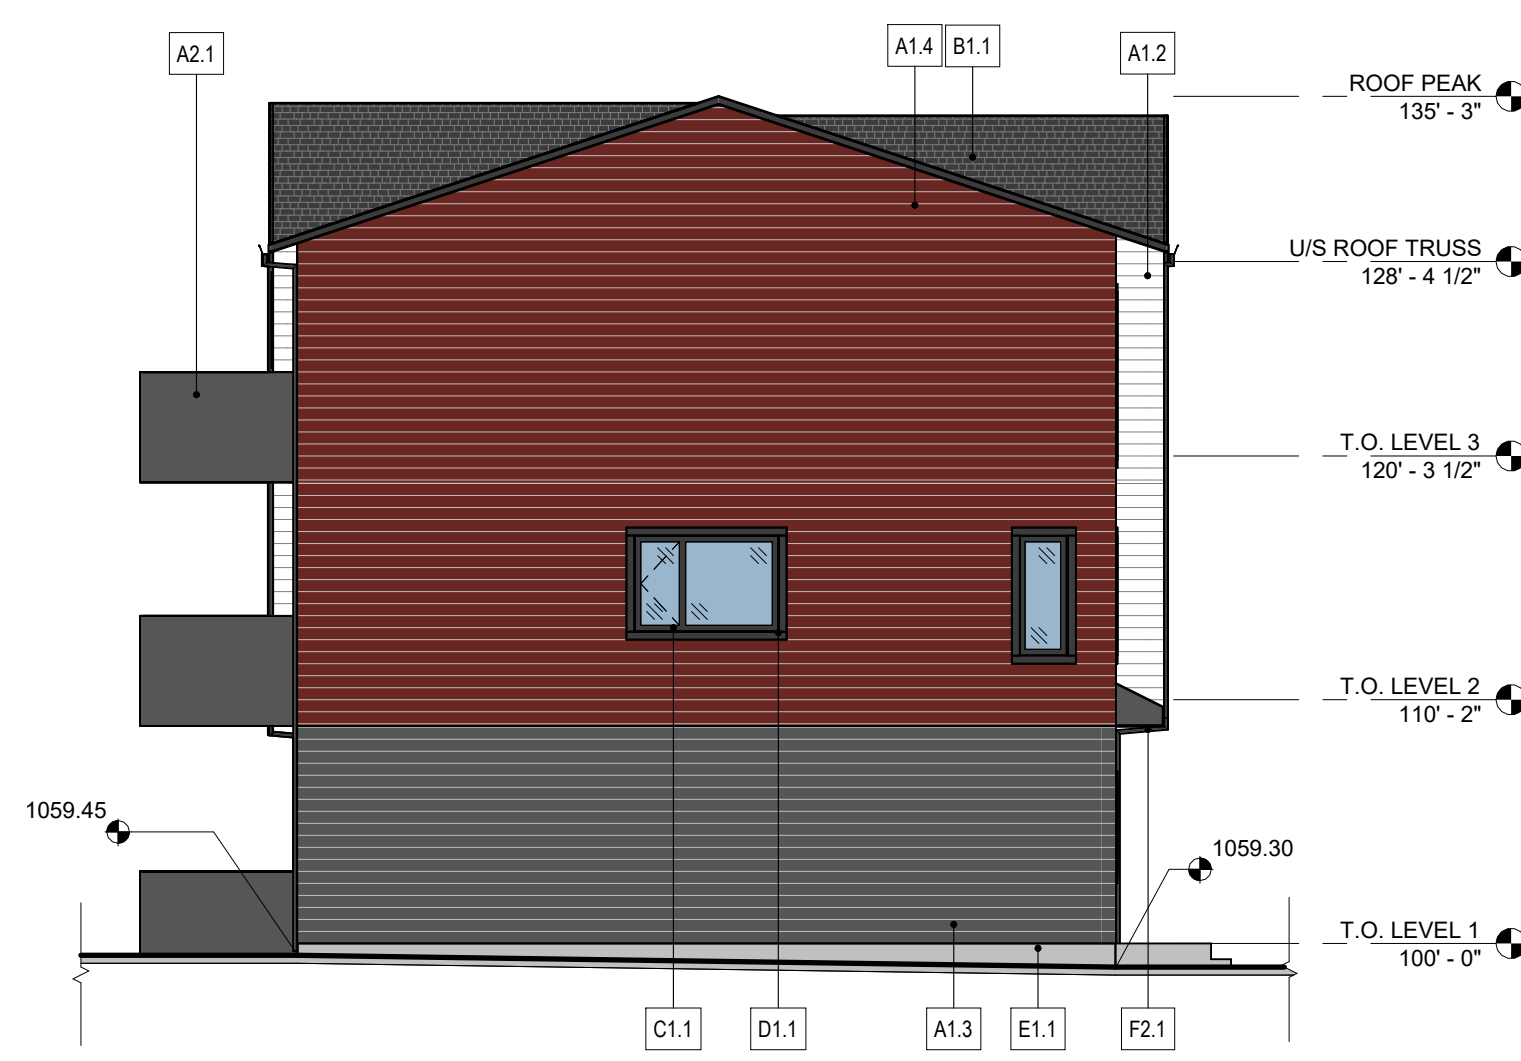

1 LEFT ELEVATION
DP.636 1/8" = 1'-0"



2 FRONT ELEVATION
DP.636 1/8" = 1'-0"

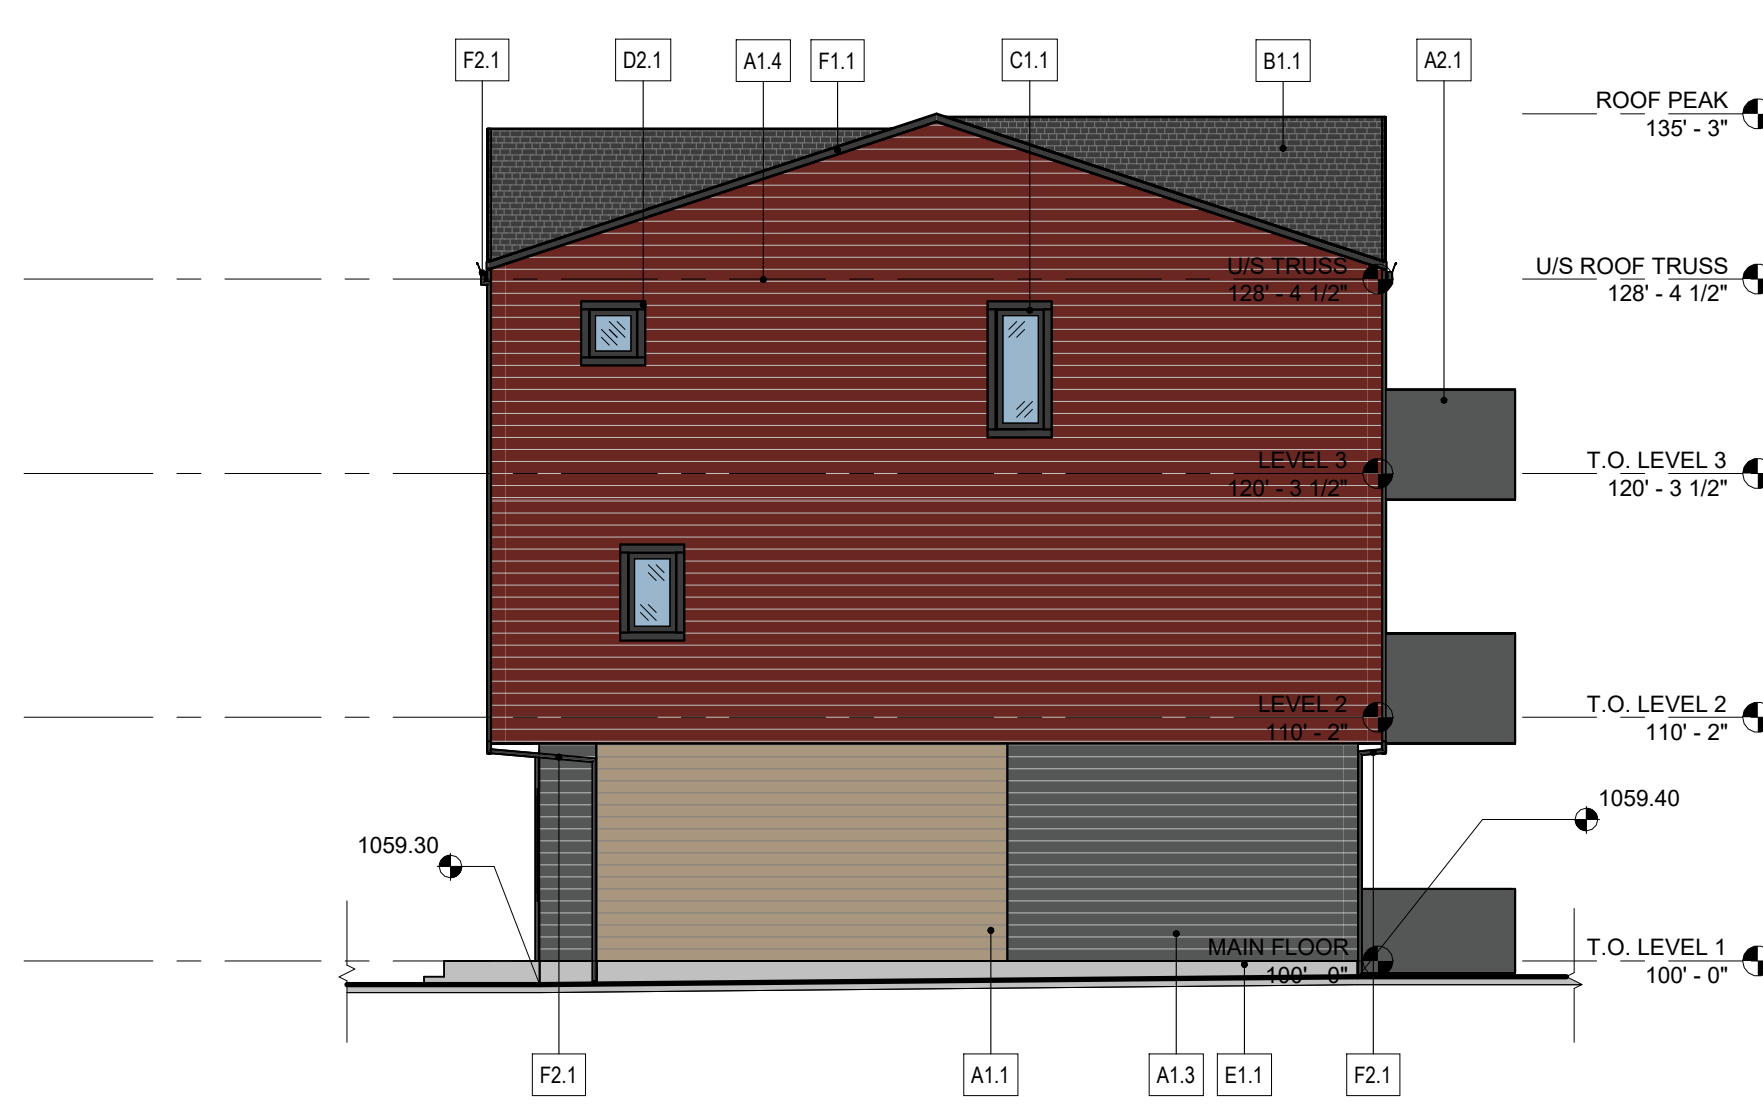

RIGHT ELEVATION
 $1/8" = 1'-0"$




4 **BACK ELEVATION**
DP.636 1/8" = 1'-0"

FINISH MATERIAL LEGEND	
A - SIDING	
A1.1	HARDIE LAP SIDING - COLOUR: KHAKI BROWN
A1.2	HARDIE LAP SIDING - COLOUR: ARCTIC WHITE
A1.3	HARDIE LAP SIDING - COLOUR: IRON GRAY
A1.4	HARDIE LAP SIDING - COLOUR: COUNTRYLANE RED
A2.1	HARDIE PANEL - COLOUR: IRON GRAY
A2.2	HARDIE PANEL - COLOUR: ARCTIC WHITE
A3.1	HARDIE SHAKES - COLOUR: COUNTRYLANE RED
B - ROOFING	
B1.1	ASPHALT SHINGLES - COLOUR: DUAL BLACK
C - DOORS / WINDOWS	
C1.1	PVC WINDOWS - COLOUR: BLACK
C2.1	SWING DOOR - COLOUR: BLACK
C3.1	SLIDING DOOR - COLOUR: BLACK
C4.1	OVERHEAD DOOR - COLOUR: BLACK
D - TRIM	
D1.1	4" HARDIE TRIM - COLOUR: BLACK
D2.1	9" HARDIE TRIM - COLOUR: BLACK
D2.2	9" HARDIE TRIM - COLOUR: WHITE
D2.3	11" HARDIE TRIM - COLOUR: BLACK
E - PARGING	
E1.1	PARGING - COLOUR: NATURAL GREY
F - METAL	
F1.1	PREFINISHED METAL FASICA / SOFFIT - COLOUR: BLACK
F1.2	PREFINISHED METAL FASICA / SOFFIT - COLOUR: WHITE
F2.1	PREFINISHED METAL DOWNSPOUT - COLOUR: BLACK
F2.2	PREFINISHED METAL DOWNSPOUT - COLOUR: WHITE
F3.1	PREFINISHED METAL GUTTER - COLOUR: BLACK
F3.2	PREFINISHED METAL GUTTER - COLOUR: WHITE
G - GUARD RAILS	
G1.1	PREFINISHED ALUMINUM GUARDRAIL W/ PICKETS - COLOUR: BLACK

[illegible]


☐ CONSTRUCTION	
☐ TENDER	
☐ BUILDING PERMIT	
PROJECT NAME	
ELLISTON VILLAGE PHASE 5	
MUNICIPAL ADDRESS	
901 68 ST SE, CALGARY, AB	
LEGAL ADDRESS	
CONDOMINIUM PLAN 2010033, UNIT 5	
DRAWING NUMBER	
25.043.LAN_EV 5	
DRAWN	CHECKED
JM / FF	JM / SB
DATE	SCALE
2026.03.18	1/8" = 1'-0"
DRAWING TITLE	
TYPE C 6 PLEX - EXT. ELEVATIONS (BLDG 14)	
DRAWING NUMBER	

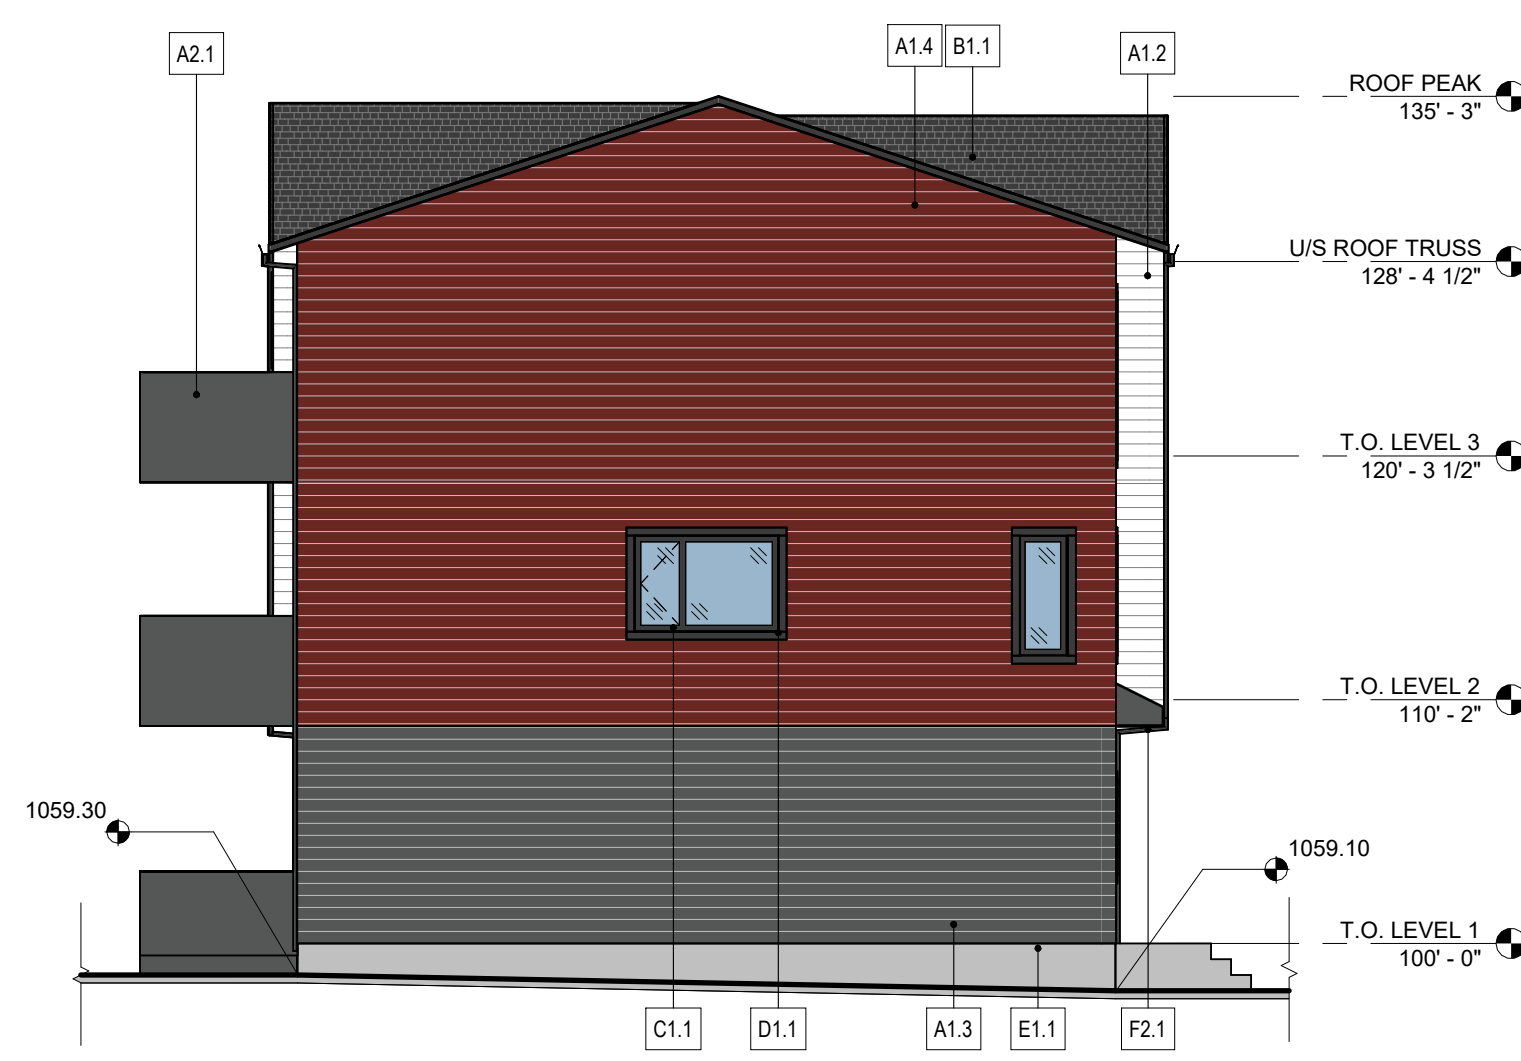

1 LEFT ELEVATION
DP.637 1/8" = 1'-0"



2 FRONT ELEVATION

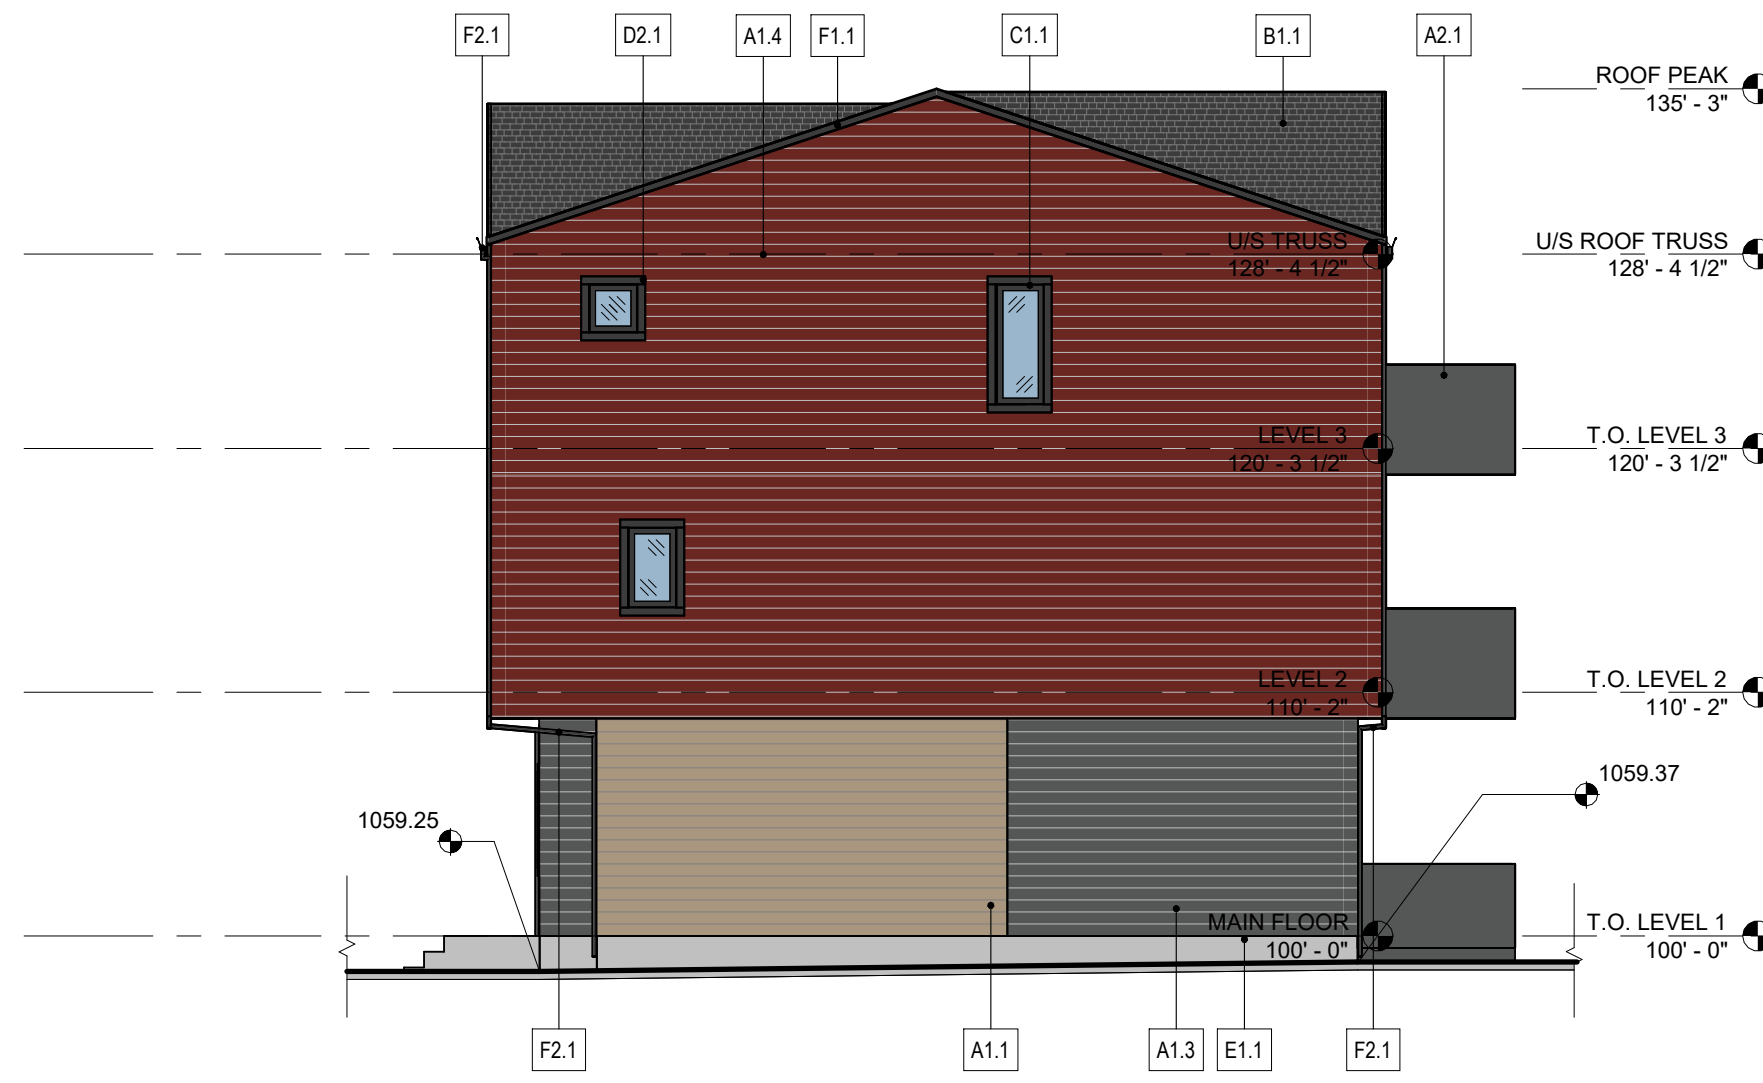

RIGHT ELEVATION
 1/8" = 1'-0"



4 **BACK ELEVATION**
DP.637 1/8" = 1'-0"

