



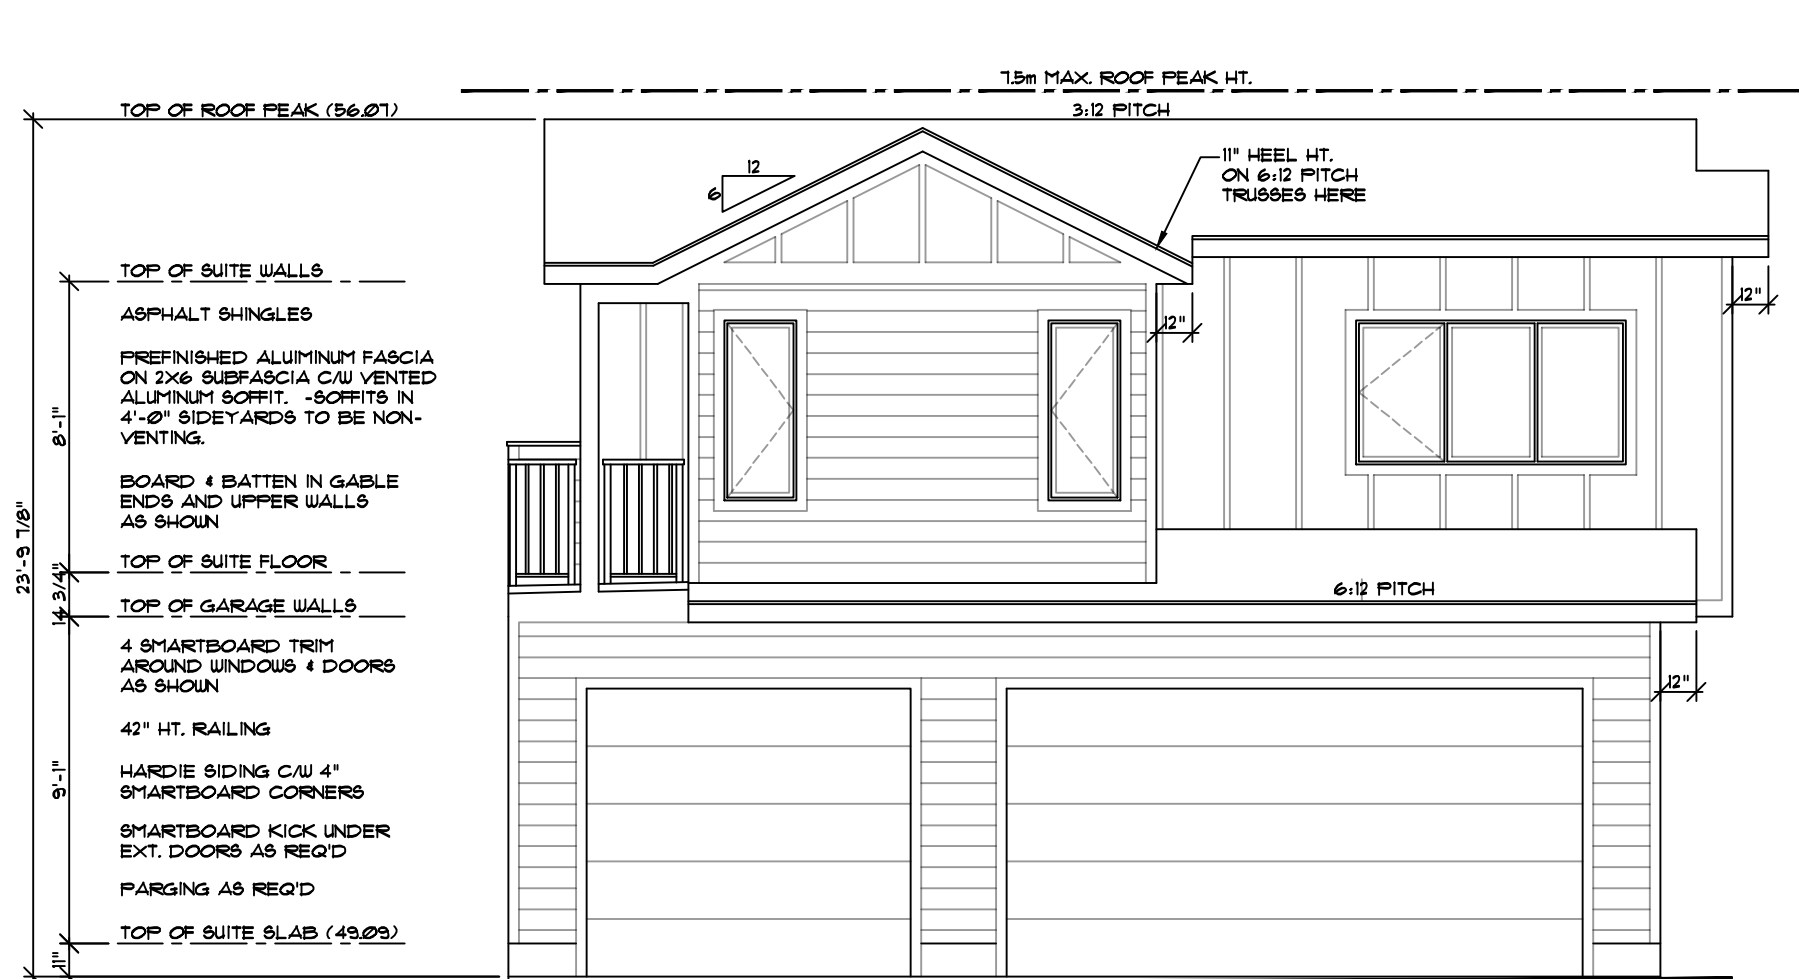


FRONT ELEVATION (NORTH-WEST)  
11207 WILSON ROAD S.E.




REAR ELEVATION (SOUTH-EAST)  
11207 WILSON ROAD S.E.

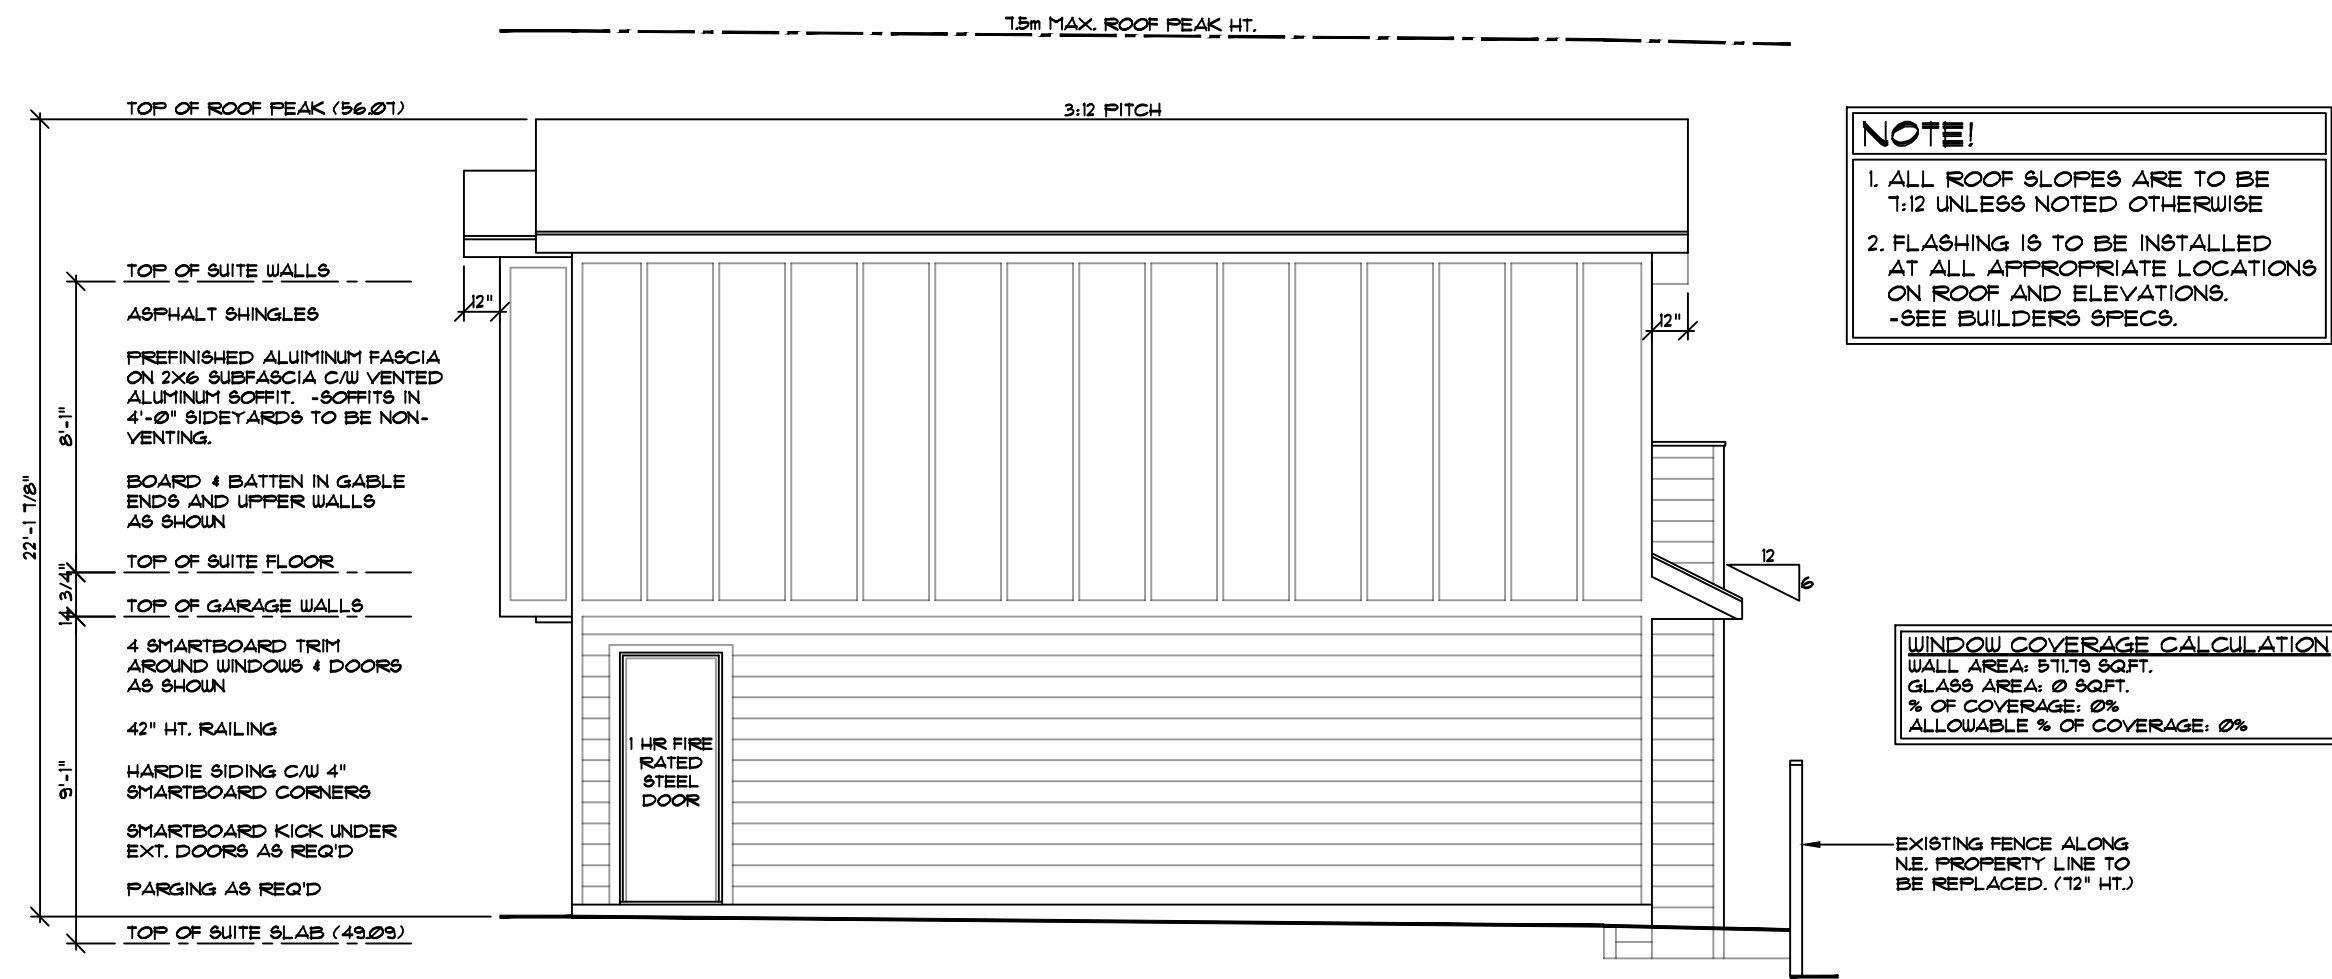

SIDE ELEVATION (NORTH-EAST)  
11207 WILSON ROAD S.E.

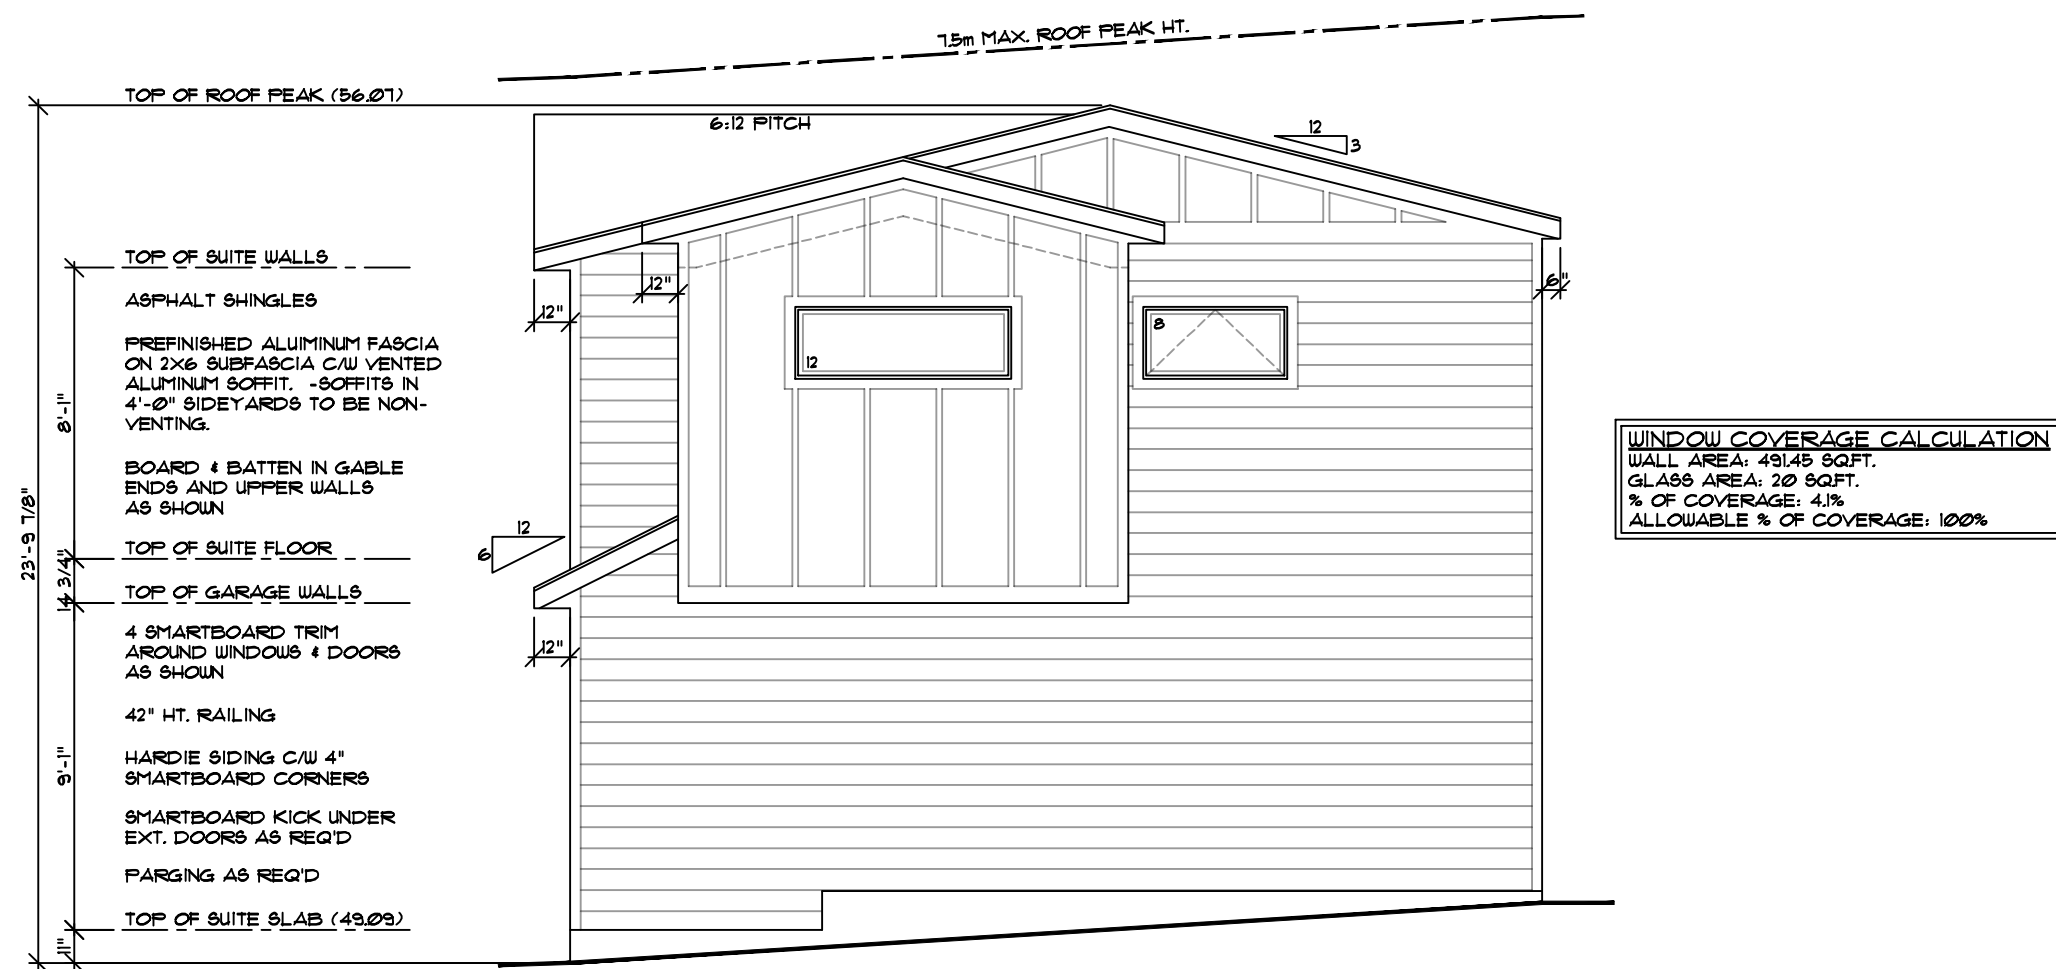


SIDE ELEVATION (SOUTH-WEST)  
11207 WILSON ROAD S.E.

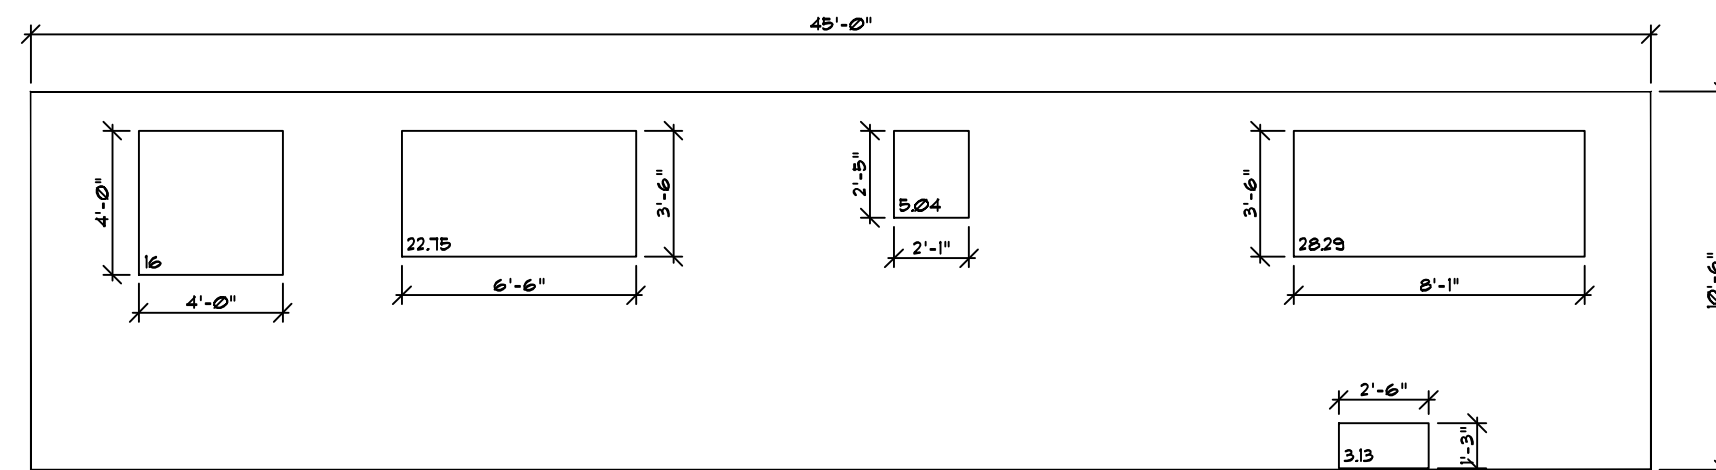


REAR ELEVATION (HOUSE)  
11207 WILSON ROAD S.E.

| Address : 11207 WILSON ROAD S.E. Customer / Project : |                        |         |                | Page        |                 |
|-------------------------------------------------------|------------------------|---------|----------------|-------------|-----------------|
| Designed by: DARREN MAILLOT                           | Job # : 26-008         | Model : | N/A            | 1           | 3               |
| Drawn by: DARREN MAILLOT                              | Main Flr : AS PER PLAN | Scale:  | 3/16"=1'-0"    |             |                 |
| Revisions:                                            | 2nd Flr : AS PER PLAN  | Date :  | APRIL 29, 2026 |             |                 |
| DEVELOPMENT PERMIT PLANS                              |                        |         | Total Sq Ft :  | AS PER PLAN | BSMT. DEVL: N/A |

43.32 EXISTING GRADES  
43.32 PROPOSED GRADES

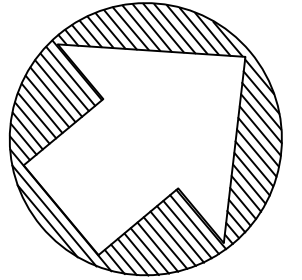


LOT 6

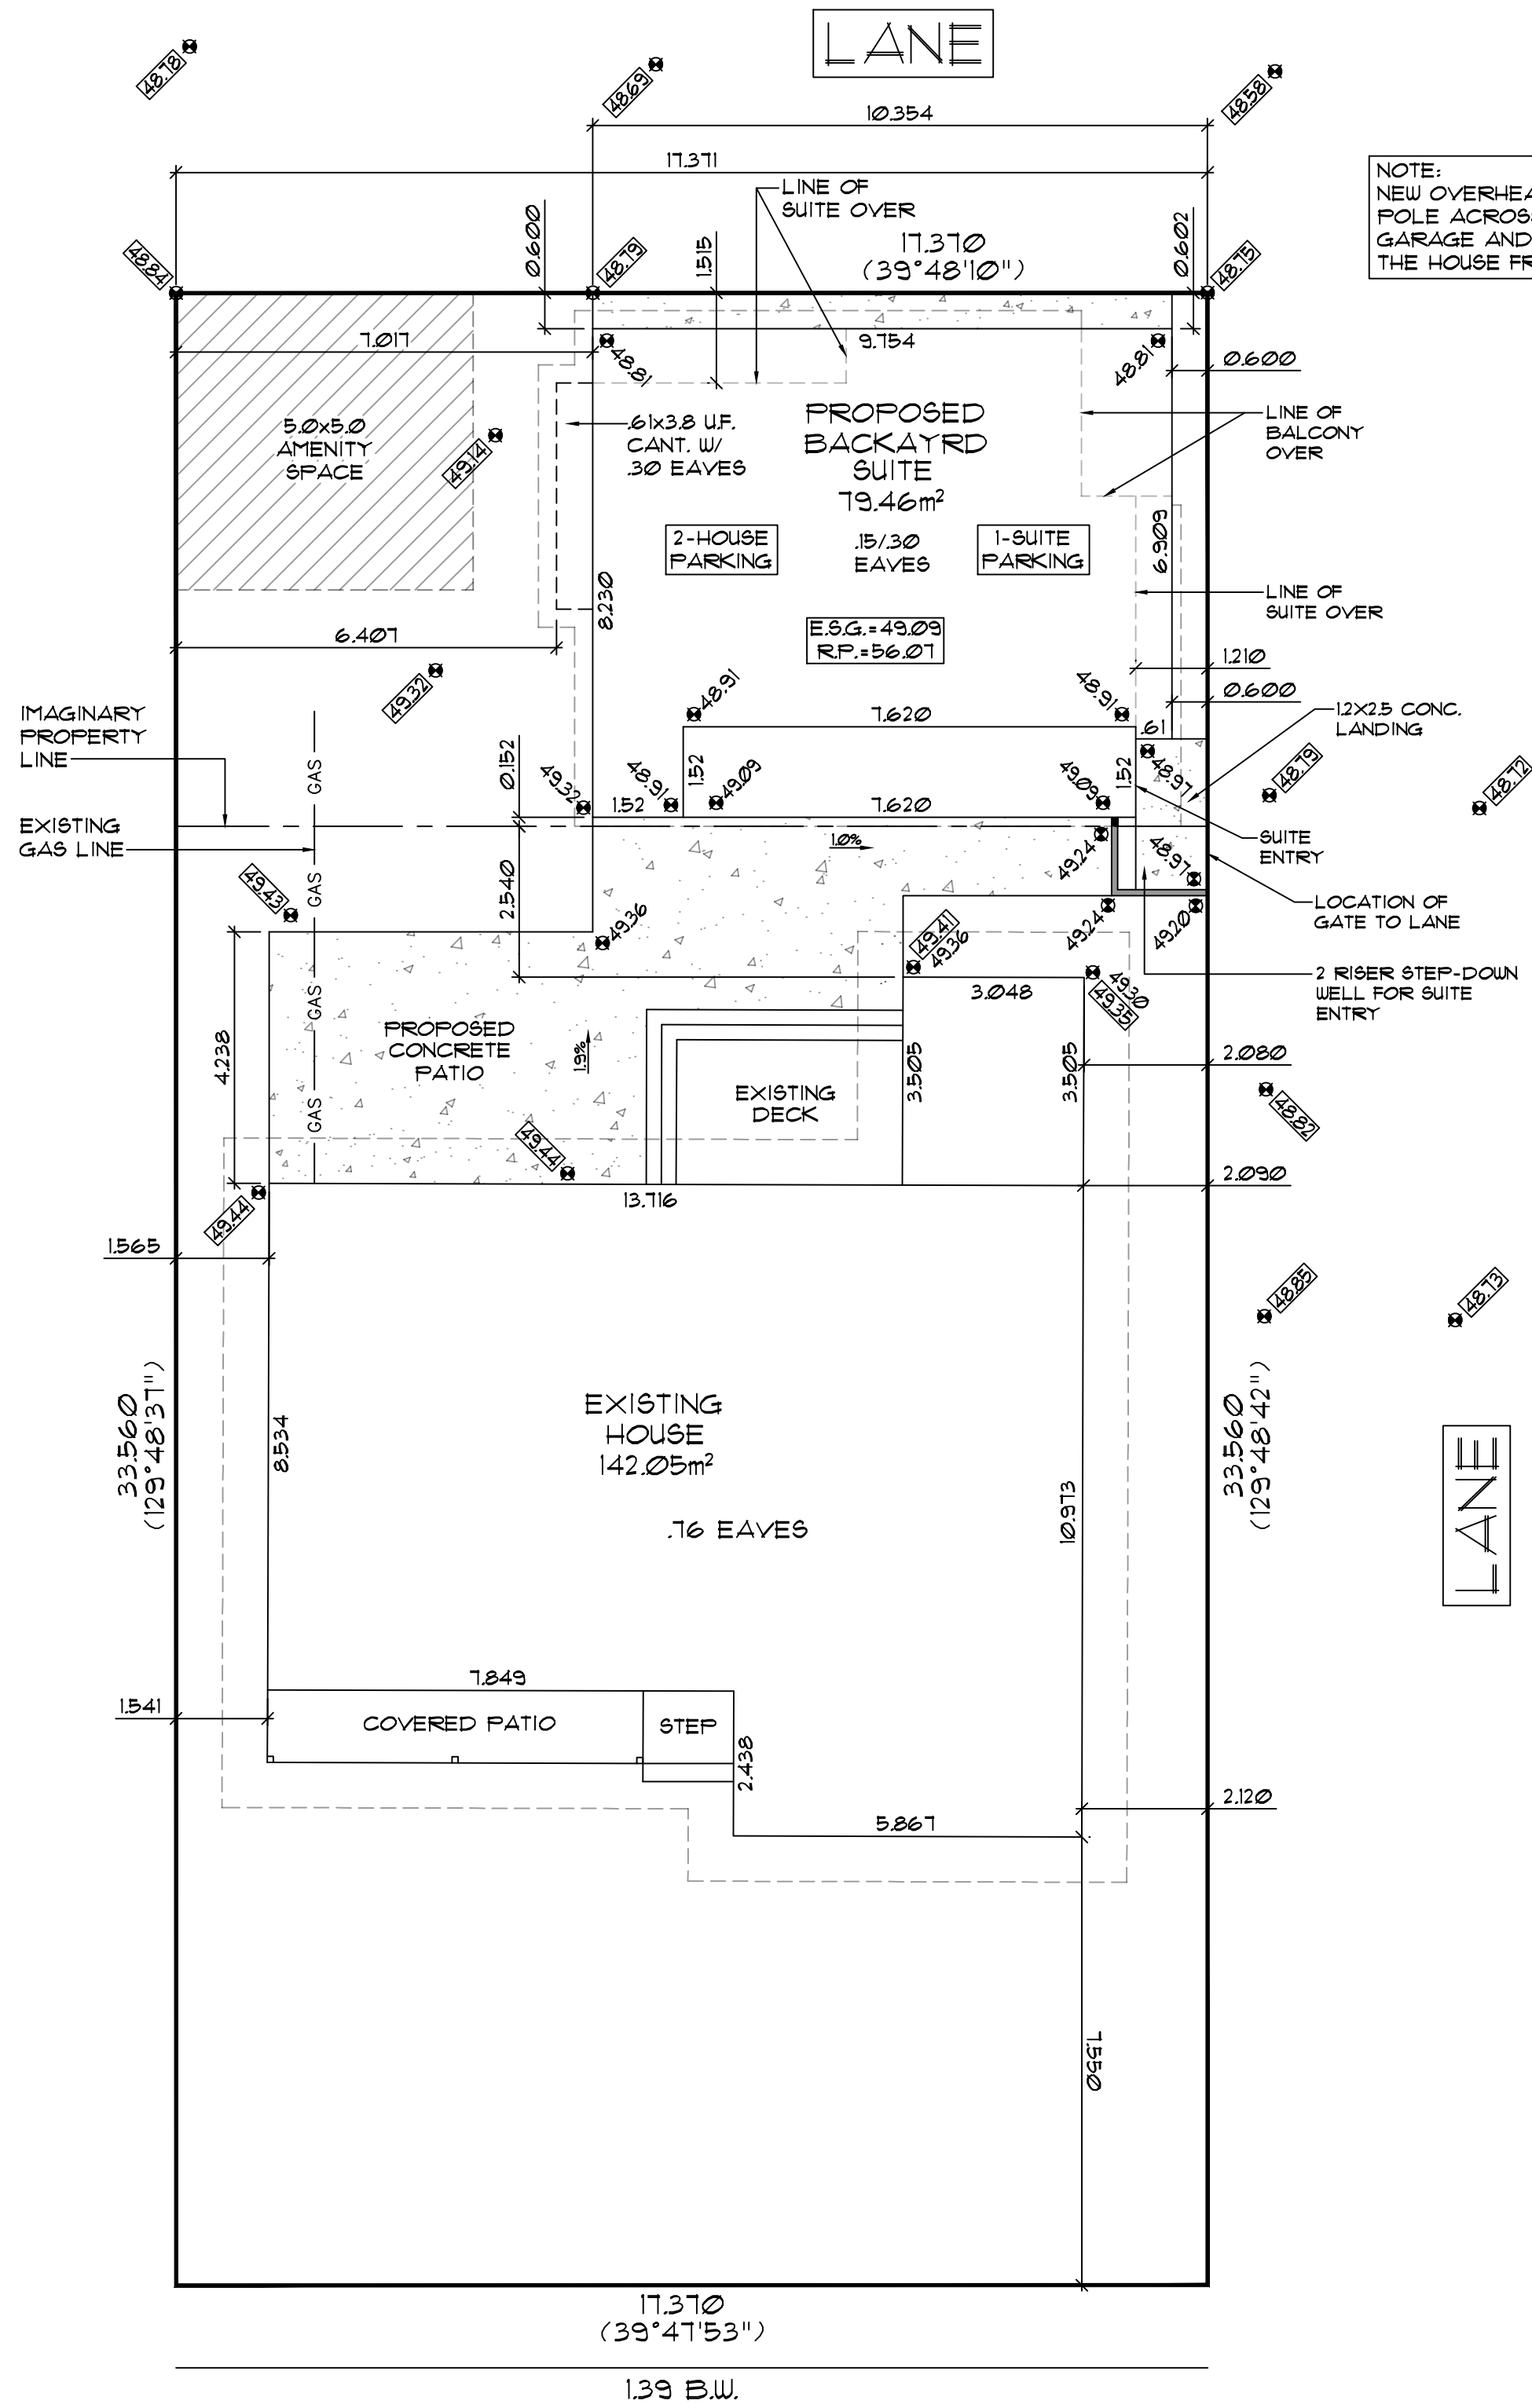

NOTE:  
NEW OVERHEAD POWER FROM  
POLE ACROSS THE LANE TO  
GARAGE AND NEW POWER TO  
THE HOUSE FROM THE GARAGE.

CUSTOMER NAME:

JOB NUMBER: 26-008

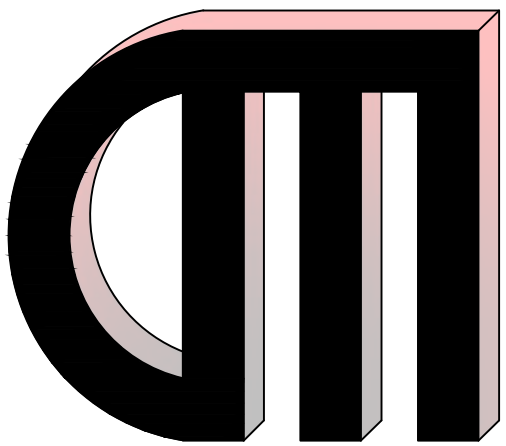

DESIGNS BY MAILLOT  
6028 SILVER RIDGE DRIVE N.W.  
CALGARY, ALBERTA T3B 3S4  
TEL.: 403-512-1317

SUBDIVISION: WILLOW PARK  
LOT: 5  
BLOCK: 8  
PHASE/PLAN#: PLAN 5282 JK  
MODEL NAME: CUSTOM  
SCALE: 1:100  
DRAWN BY: DARREN MAILLOT  
DATE DRAWN: APRIL 28, 2026  
HOUSE & GARAGE AREA: 221.5m²  
LOT AREA: 582.95m²  
BUILDING COVERAGE: 38%  
SUITE ROOF PEAK: 56.07  
SUITE ENTRY SLAB: 49.09  
ACTUAL TOP OF FTG.: 47.59  
BASEMENT HT: N/A

11207 WILSON ROAD S.E.