



1 FRONT ELEVATION
3/16" = 1'-0"

TAG	MATERIAL
1	ASPHALT SHINGLES
2	HARDIE BOARD
3	VINYL SIDING
4	GUTTER
5	WINDOW - CLEAR GLAZING
6	FASCIA

BUILDING FACE	FACE AREA	LIMITING DISTANCE	GLAZING ALLOWED	PROPOSED GLAZING
FRONT	36.8SQ.M	4M	32%	22.2%
REAR	27.5 SQ.M	20M	100%	16.4%
LEFT				0%
RIGHT				0%

DO NOT SCALE DRAWINGS.
DRAWINGS ARE TO BE READ IN
CONJUNCTION WITH ALL OTHER
APPLICABLE CONSULTANT
DRAWINGS.
CONTRACTOR IS TO CONFIRM AND
COORDINATE ALL DETAILS WITH
SITE CONDITIONS AND OTHER
CONSULTANT.
DRAWINGS PRIOR TO STARTING
CONSTRUCTION.
RUDRA DESIGNS INC. IS NOT
RESPONSIBLE, IMPLIED OR DIRECT
UNLESS THE DRAWINGS BEAR THE
SEAL AND SIGNATURE OF
PROFESSIONAL ARCHITECT

NOTES:

NO.	ISSUES	DATE

2415
CRESTWOOD
ROAD

FRONT ELEVATION

FILE NUMBER:	DRAWN BY:
NH-0006	TC

SCALE: As indicated

A104



WWW.RUDRADESIGNSCA.COM

TUSHAR@RUDRADESIGNSCA.COM

+1 403-418-5291

#201 3740 11A ST NE, CALGARY

TAG	MATERIAL
1	ASPHALT SHINGLES
2	HARDIE BOARD
3	VINYL SIDING
4	GUTTER
5	WINDOW - CLEAR GLAZING
6	FASCIA

BUILDING FACE	FACE AREA	LIMITING DISTANCE	GLAZING ALLOWED	PROPOSED GLAZING
FRONT	36.8SQ.M	4M	32%	22.2%
REAR	27.5 SQ.M	20M	100%	16.4%
LEFT				0%
RIGHT				0%

DO NOT SCALE DRAWINGS. DRAWINGS ARE TO BE READ IN CONJUNCTION WITH ALL OTHER APPLICABLE CONSULTANT DRAWINGS. CONTRACTOR IS TO CONFIRM AND COORDINATE ALL DETAILS WITH SITE CONDITIONS AND OTHER CONSULTANT. DRAWINGS PRIOR TO STARTING CONSTRUCTION. RUDRA DESIGNS INC. IS NOT RESPONSIBLE, IMPLIED OR DIRECT UNLESS THE DRAWINGS BEAR THE SEAL AND SIGNATURE OF PROFESSIONAL ARCHITECT

NOTES:

NO.	ISSUES	DATE

2415
CRESTWOOD
ROAD

REAR ELEVATION

FILE NUMBER:	DRAWN BY:
NH-0006	TC

SCALE: As indicated

A105



WWW.RUDRADESIGNSCA.COM

TUSHAR@RUDRADESIGNSCA.COM

+1 403-418-5291

#201 3740 11A ST NE, CALGARY



1 REAR ELEVATION
3/16" = 1'-0"

TAG	MATERIAL
1	ASPHALT SHINGLES
2	HARDIE BOARD
3	VINYL SIDING
4	GUTTER
5	WINDOW - CLEAR GLAZING
6	FASCIA

BUILDING FACE	FACE AREA	LIMITING DISTANCE	GLAZING ALLOWED	PROPOSED GLAZING
FRONT	36.8SQ.M	4M	32%	22.2%
REAR	27.5 SQ.M	20M	100%	16.4%
LEFT				0%
RIGHT				0%

DO NOT SCALE DRAWINGS. DRAWINGS ARE TO BE READ IN CONJUNCTION WITH ALL OTHER APPLICABLE CONSULTANT DRAWINGS. CONTRACTOR IS TO CONFIRM AND COORDINATE ALL DETAILS WITH SITE CONDITIONS AND OTHER CONSULTANT. DRAWINGS PRIOR TO STARTING CONSTRUCTION. RUDRA DESIGNS INC. IS NOT RESPONSIBLE, IMPLIED OR DIRECT UNLESS THE DRAWINGS BEAR THE SEAL AND SIGNATURE OF PROFESSIONAL ARCHITECT

NOTES:

NO.	ISSUES	DATE

2415
CRESTWOOD
ROAD

LEFT ELEVATION

FILE NUMBER:	DRAWN BY:
NH-0006	TC

SCALE: As indicated

A106




WWW.RUDRADESIGNSCA.COM

TUSHAR@RUDRADESIGNSCA.COM

+1 403-418-5291

#201 3740 11A ST NE, CALGARY

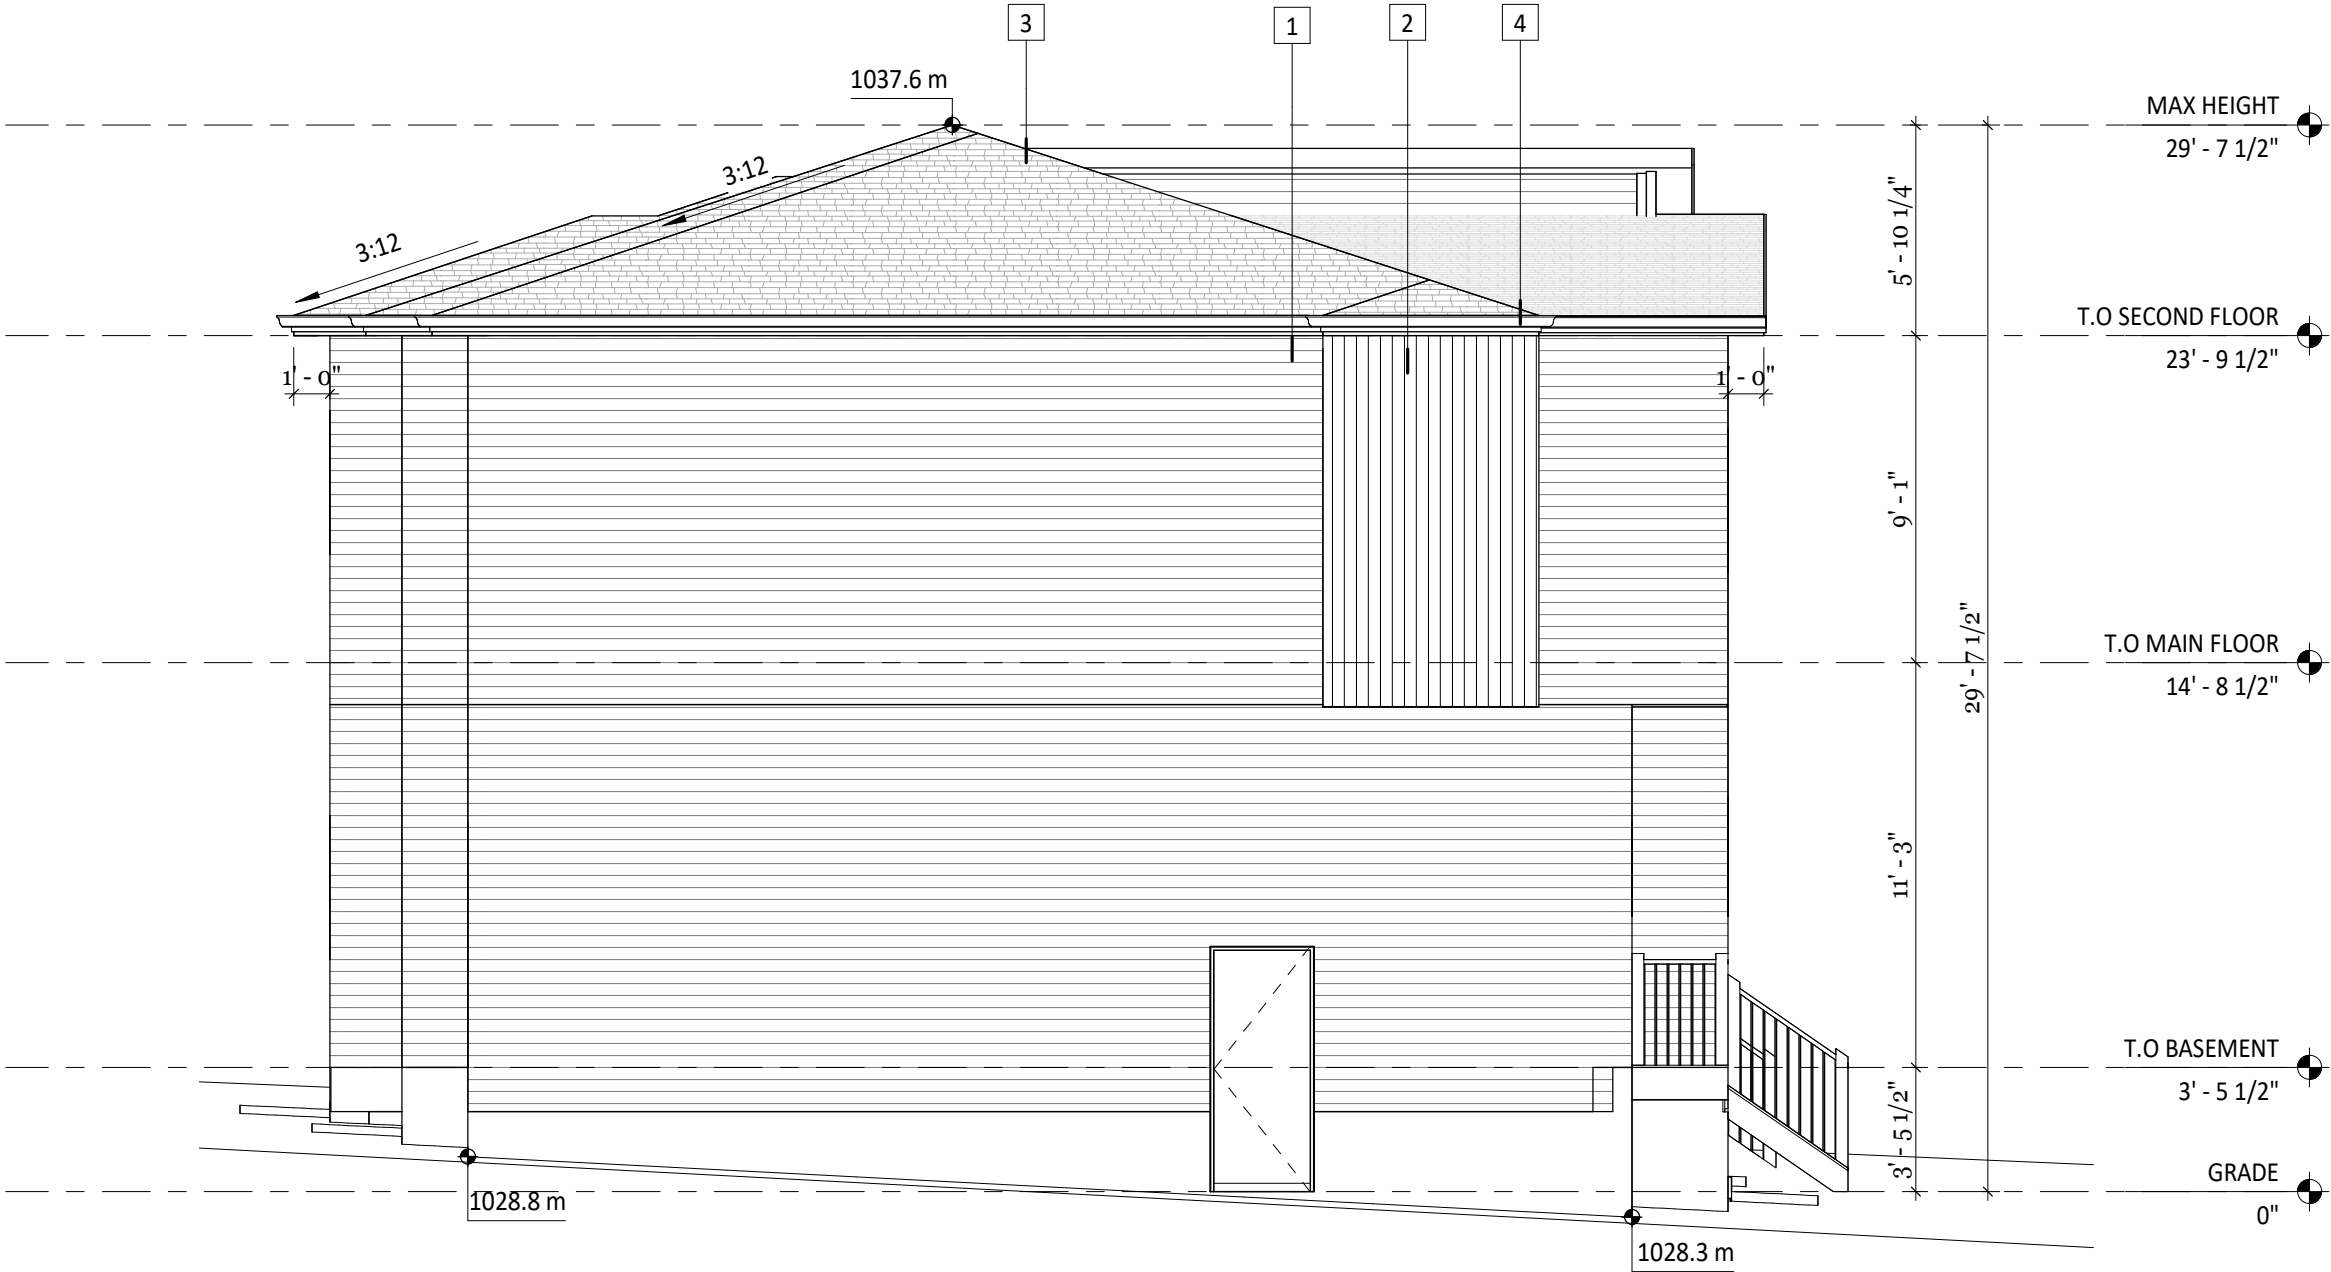

1 LEFT ELEVATION
3/16" = 1'-0"

TAG	MATERIAL
1	ASPHALT SHINGLES
2	HARDIE BOARD
3	VINYL SIDING
4	GUTTER
5	WINDOW - CLEAR GLAZING
6	FASCIA

BUILDING FACE	FACE AREA	LIMITING DISTANCE	GLAZING ALLOWED	PROPOSED GLAZING
FRONT	36.8SQ.M	4M	32%	22.2%
REAR	27.5 SQ.M	20M	100%	16.4%
LEFT				0%
RIGHT				0%

DO NOT SCALE DRAWINGS. DRAWINGS ARE TO BE READ IN CONJUNCTION WITH ALL OTHER APPLICABLE CONSULTANT DRAWINGS. CONTRACTOR IS TO CONFIRM AND COORDINATE ALL DETAILS WITH SITE CONDITIONS AND OTHER CONSULTANT. DRAWINGS PRIOR TO STARTING CONSTRUCTION. RUDRA DESIGNS INC. IS NOT RESPONSIBLE, IMPLIED OR DIRECT UNLESS THE DRAWINGS BEAR THE SEAL AND SIGNATURE OF PROFESSIONAL ARCHITECT

NOTES:

NO.	ISSUES	DATE

2415
CRESTWOOD
ROAD

RIGHT ELEVATION

FILE NUMBER:	DRAWN BY:
NH-0006	TC

SCALE: As indicated

A107




WWW.RUDRADESIGNSCA.COM

TUSHAR@RUDRADESIGNSCA.COM

+1 403-418-5291

#201 3740 11A ST NE, CALGARY

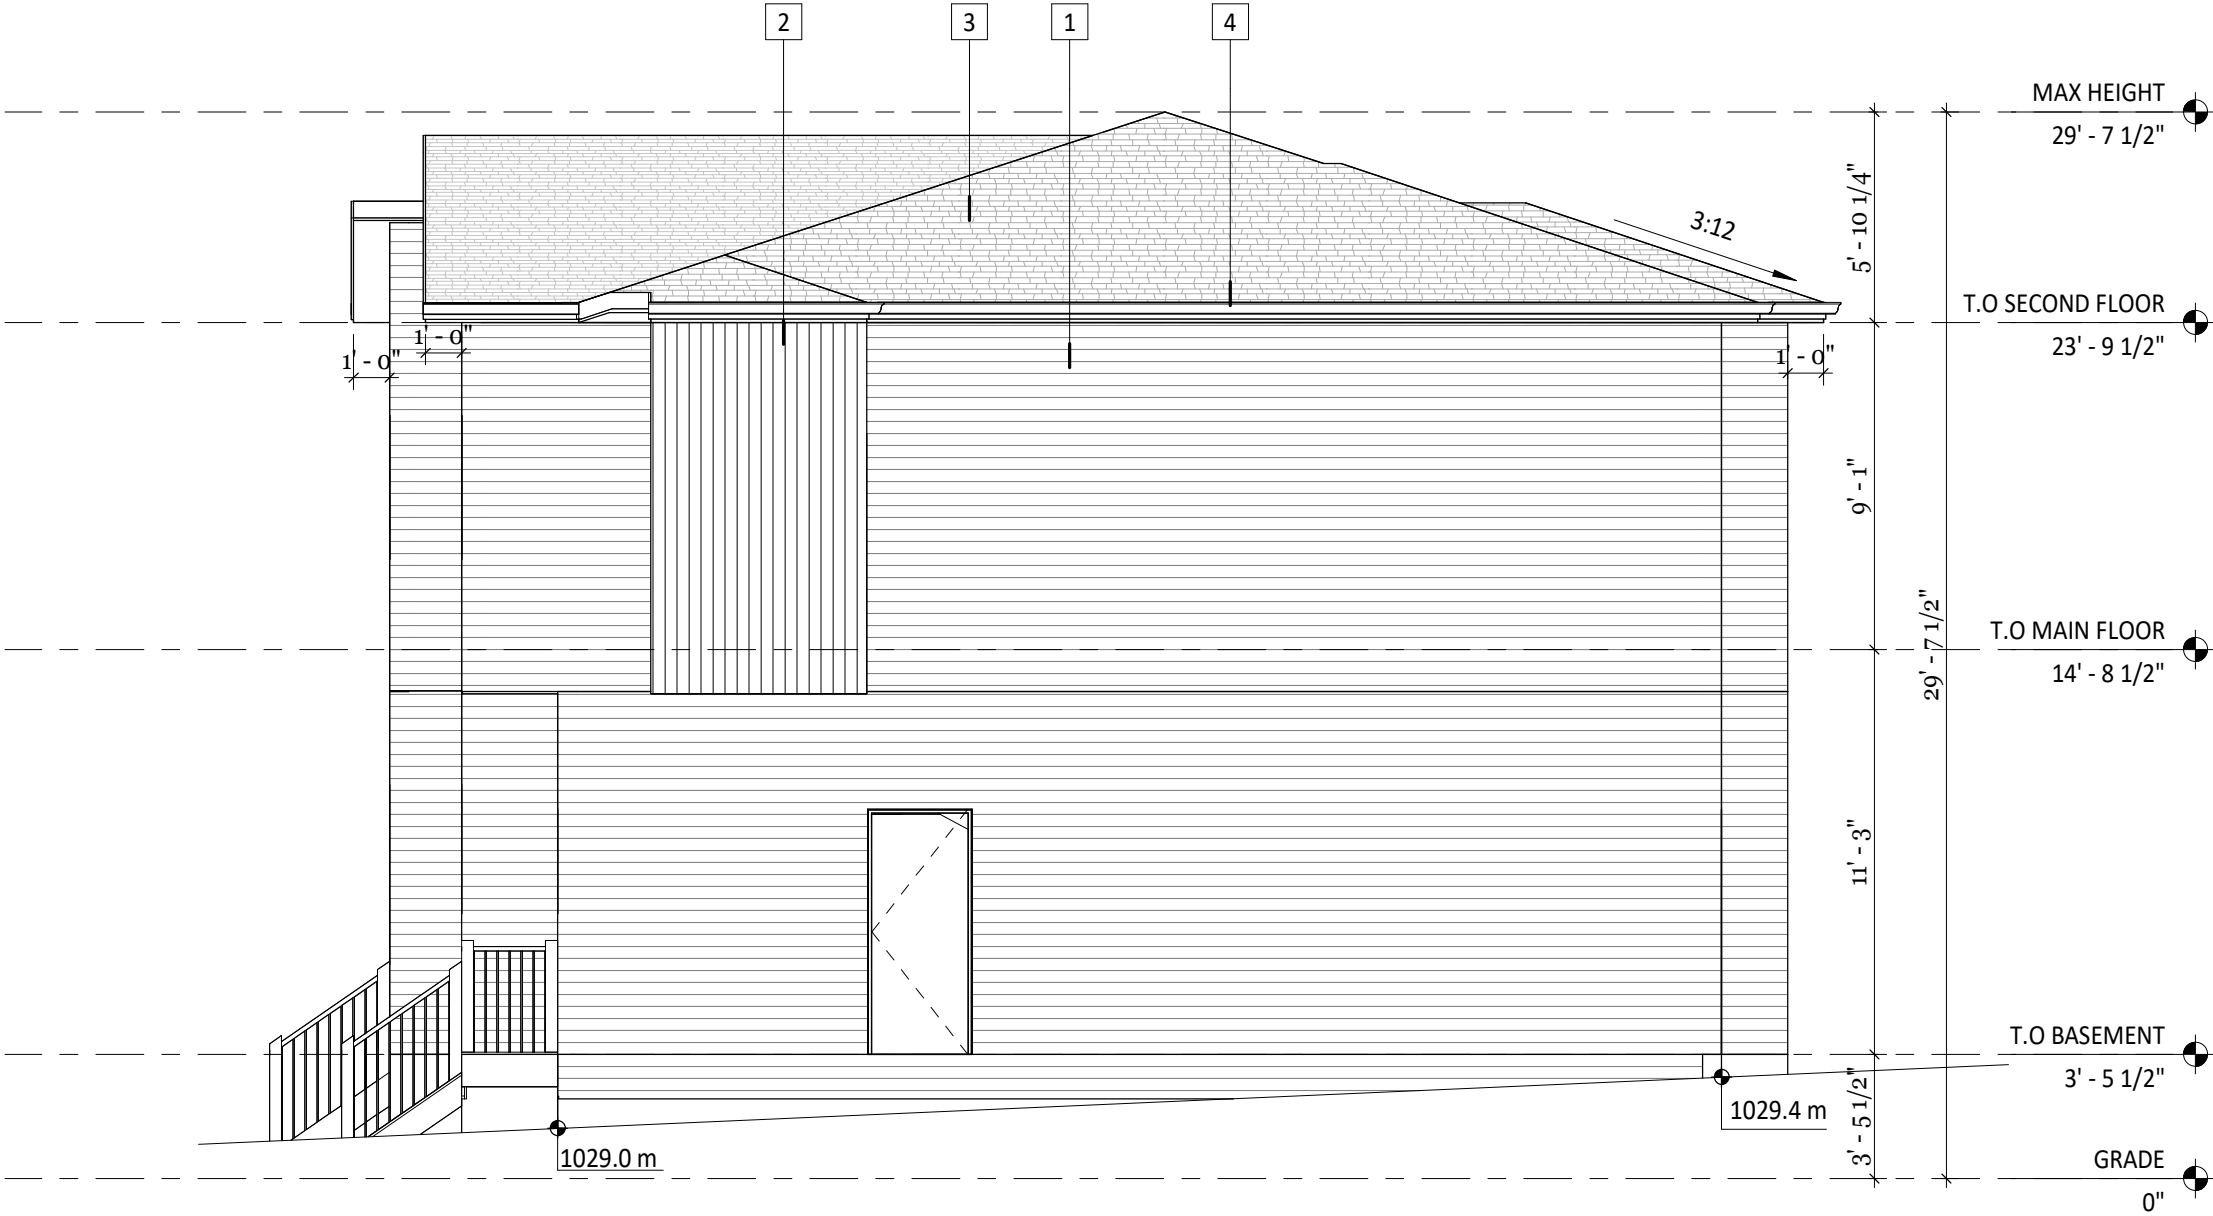

1 RIGHT ELEVATION
3/16" = 1'-0"



DO NOT SCALE DRAWINGS.
DRAWINGS ARE TO BE READ IN
CONJUNCTION WITH ALL OTHER
APPLICABLE CONSULTANT
DRAWINGS.
CONTRACTOR IS TO CONFIRM AND
COORDINATE ALL DETAILS WITH
SITE CONDITIONS AND OTHER
CONSULTANT.
DRAWINGS PRIOR TO STARTING
CONSTRUCTION.
RUDRA DESIGNS INC. IS NOT
RESPONSIBLE, IMPLIED OR DIRECT
UNLESS THE DRAWINGS BEAR THE
SEAL AND SIGNATURE OF
PROFESSIONAL ARCHITECT

NOTES:

NO.	ISSUES	DATE

2415
CRESTWOOD
ROAD

SECTION

FILE NUMBER: NH-0006	DRAWN BY: TC
-------------------------	-----------------


SCALE: 3/16" = 1'-0"

A112



WWW.RUDRADESIGNSCA.COM

TUSHAR@RUDRADESIGNSCA.COM
+1 403-418-5291
#201 3740 11A ST NE, CALGARY

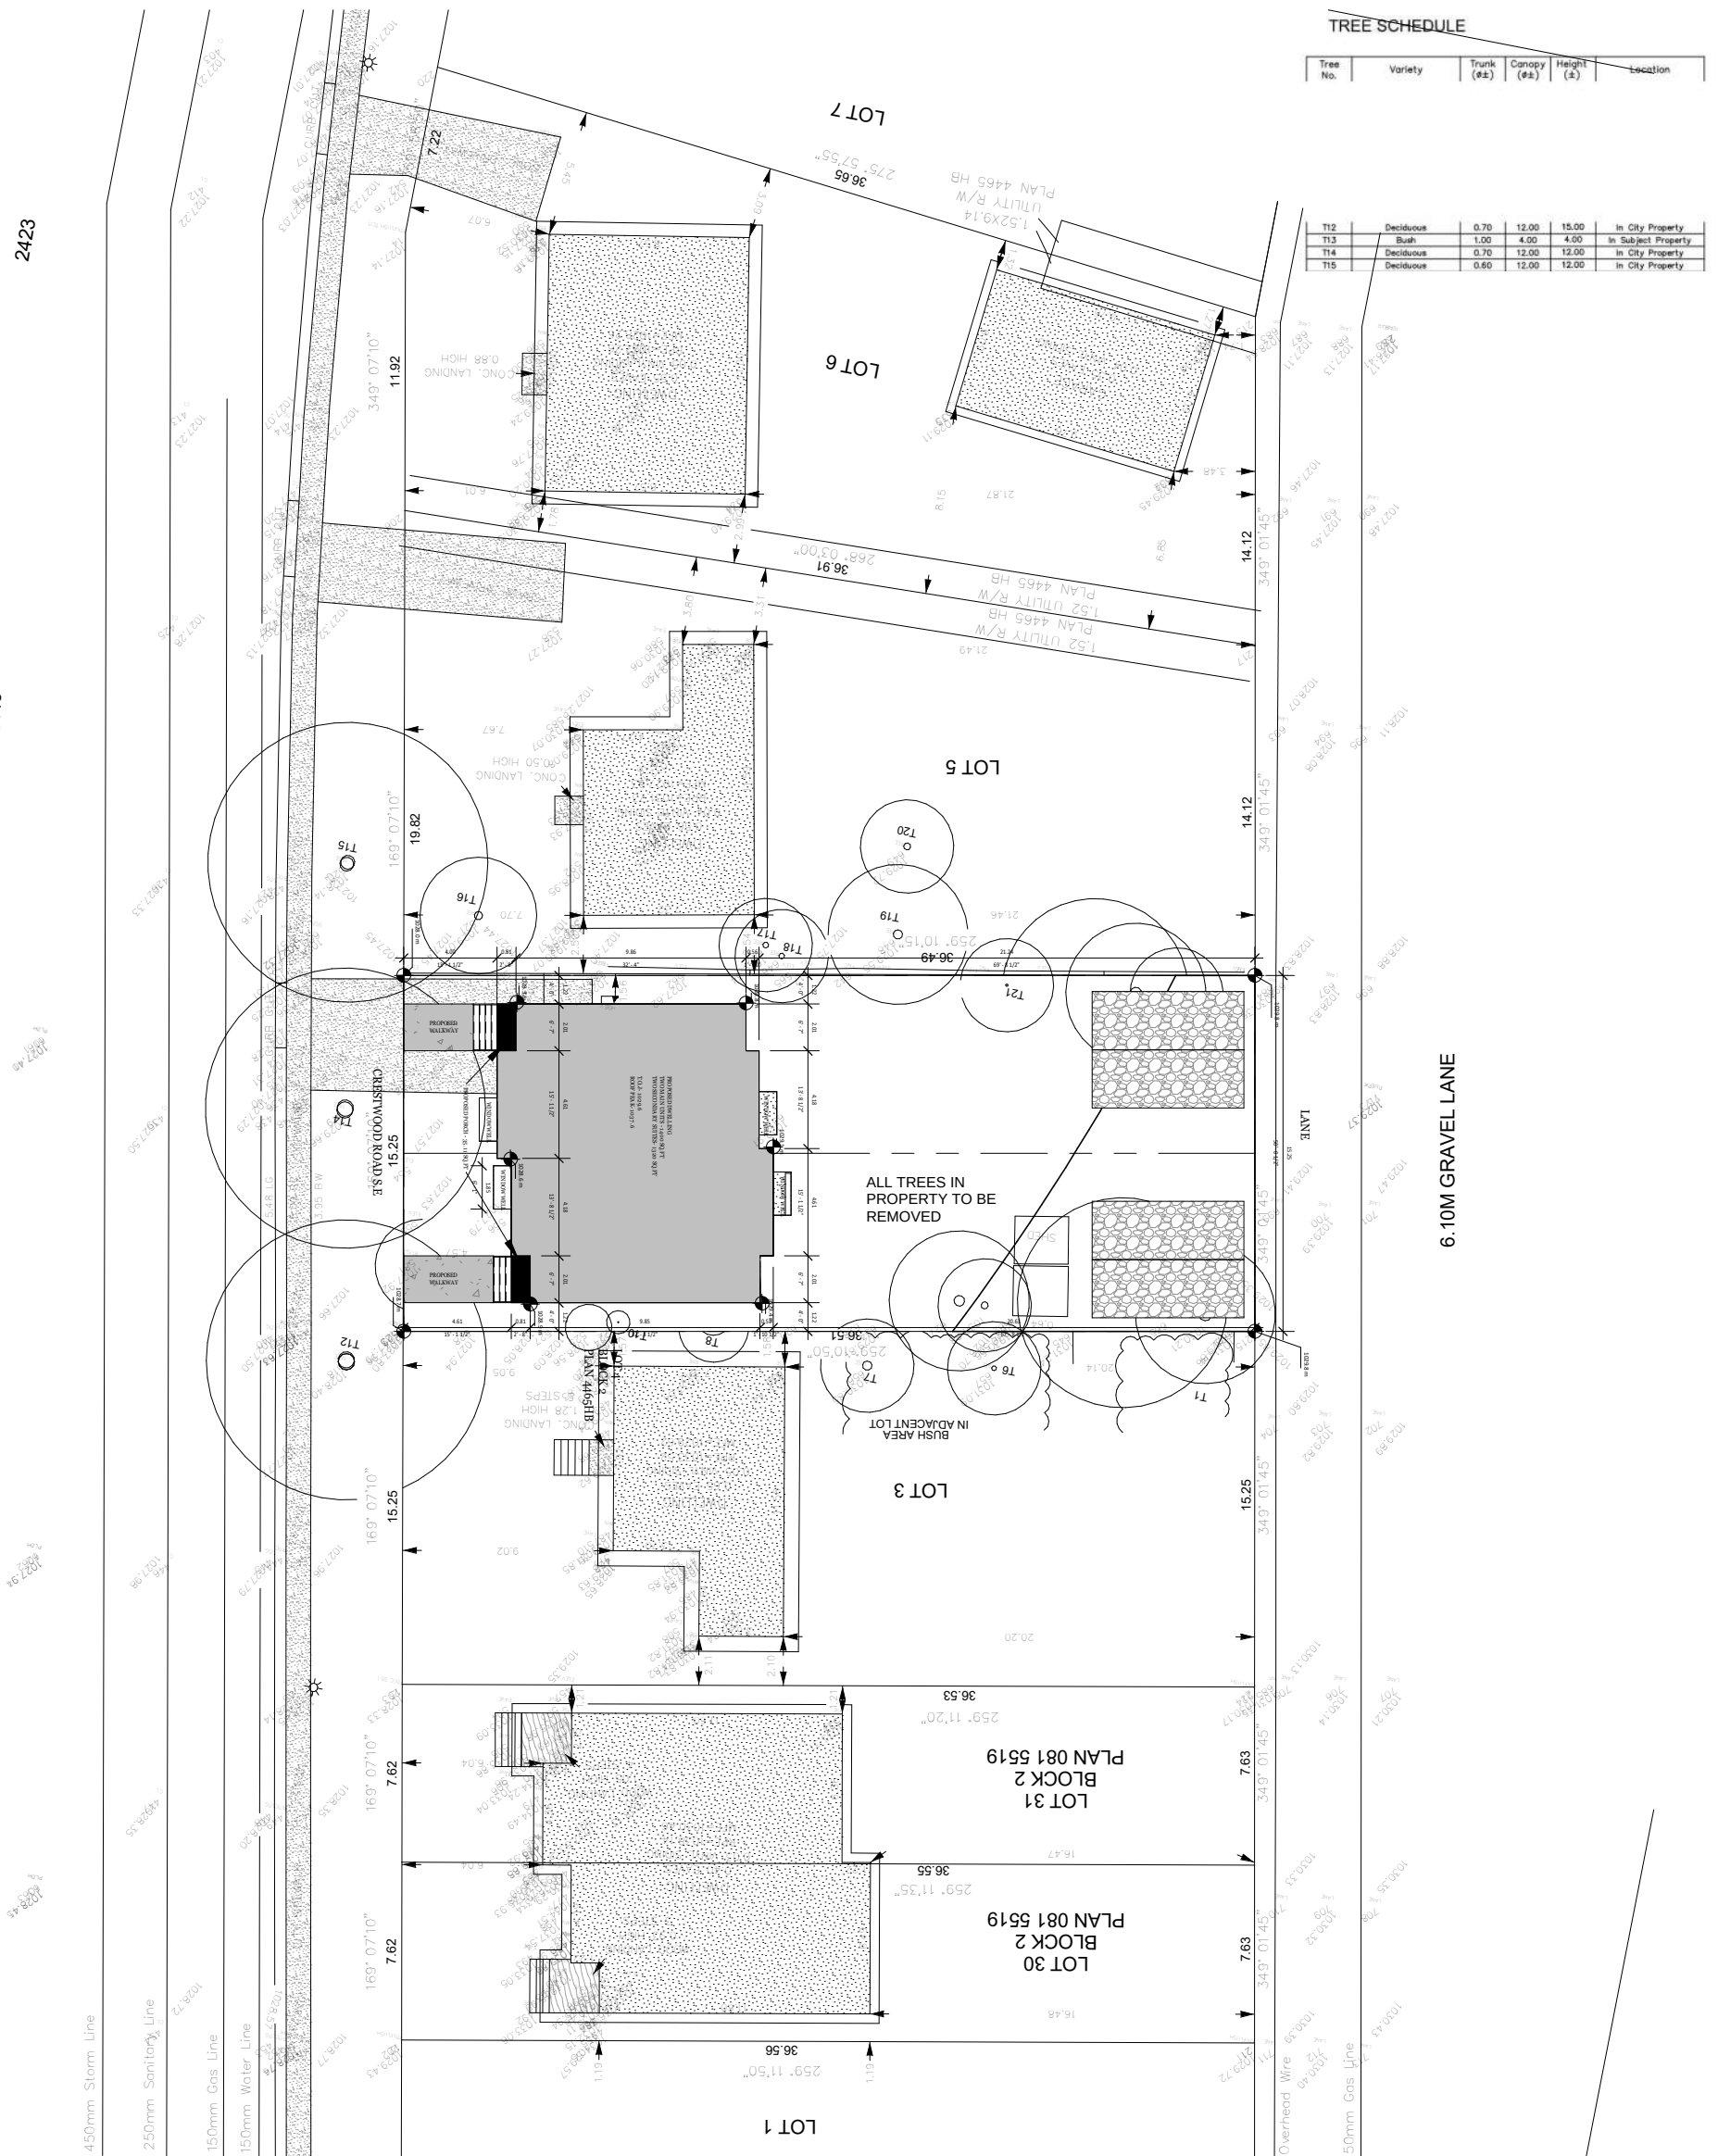


<u>SHEET NUMBER</u> A101	<u>DRAWN BY</u> TC	2415 CRESTWOOD ROAD	Schedule			<u>GENERAL NOTES</u> DO NOT SCALE DRAWINGS. DRAWINGS ARE TO BE READ IN CONJUNCTION WITH ALL OTHER APPLICABLE CONSULTANT DRAWINGS CONTRACTOR IS TO CONFIRM AND COORDINATE ALL DETAILS WITH SITE CONDITIONS AND OTHER CONSULTANT DRAWINGS PRIOR TO STARTING CONSTRUCTION.	<u>TUSHAR@RUDRADESIGNSCA.COM</u> <u>+1 825-558-4074</u> <u>+1 403-418-5291</u>	
			NO.	ISSUE	Date			



TREE SCHEDULE

Tree No.	Variety	Trunk (±)	Canopy (±)	Height (±)	Location
T12	Deciduous	0.70	12.00	15.00	In City Property
T13	Bush	1.00	4.00	4.00	In Subject Property
T14	Deciduous	0.70	12.00	12.00	In City Property
T15	Deciduous	0.60	12.00	12.00	In City Property

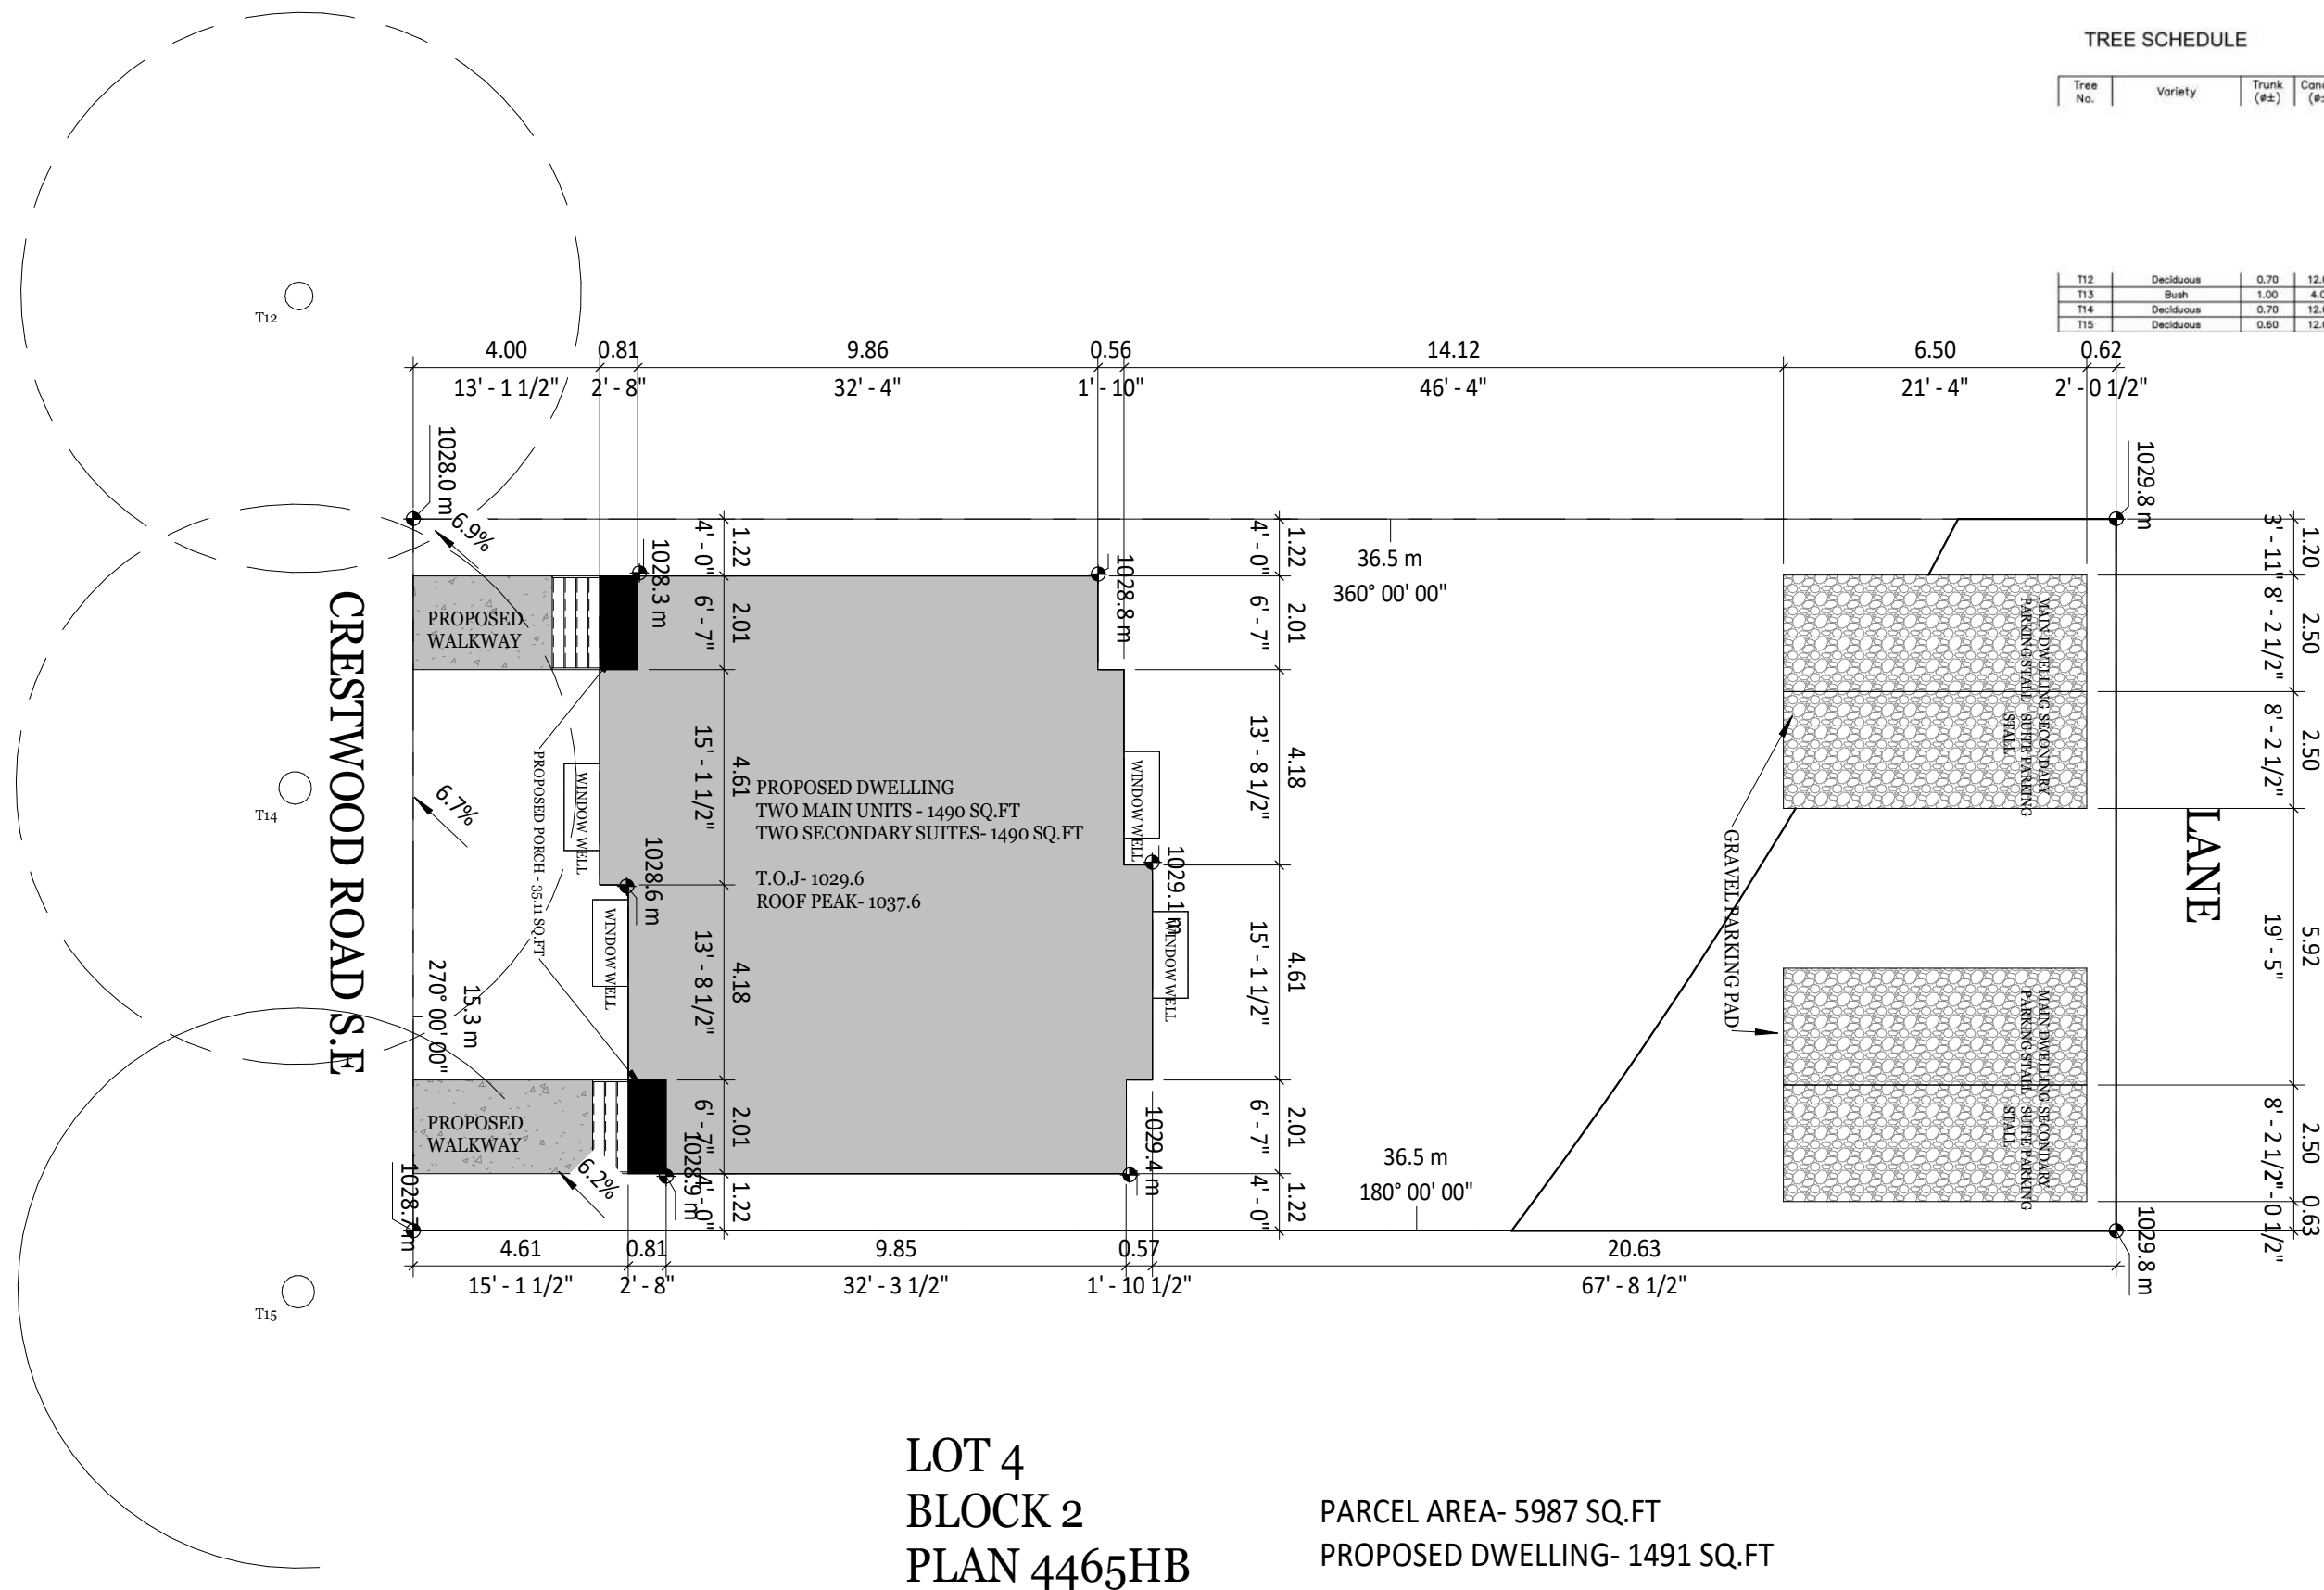

LOT 4
BLOCK 2
PLAN 4465HB

PARCEL AREA- 5987 SQ.FT
PROPOSED DWELLING- 1491 SQ.FT



TUSHAR@RUDRADESIGNSCA.COM

+1 825-558-4074
+1 403-418-5291

DO NOT SCALE DRAWINGS.
DRAWINGS ARE TO BE READ IN CONJUNCTION WITH ALL
OTHER APPLICABLE CONSULTANT DRAWINGS
CONTRACTOR IS TO CONFIRM AND COORDINATE ALL
DETAILS WITH SITE CONDITIONS AND OTHER
CONSULTANT
DRAWINGS PRIOR TO STARTING CONSTRUCTION.

2415 CRESTWOOD ROAD

NO.	ISSUES	DATE	SITE PLAN	
			PROJECT NUMBER	NH-0006
			DRAWN BY	DM
			SCALE	1 : 150

A103