



TUSHAR@RUDRADESIGNSCA.COM

+1 825-558-4074
+1 403-418-5291


DO NOT SCALE DRAWINGS.
DRAWINGS ARE TO BE READ IN CONJUNCTION WITH ALL
OTHER APPLICABLE CONSULTANT DRAWINGS
CONTRACTOR IS TO CONFIRM AND COORDINATE ALL
DETAILS WITH SITE CONDITIONS AND OTHER
CONSULTANT
DRAWINGS PRIOR TO STARTING CONSTRUCTION.

2415 CRESTWOOD ROAD SE

NO.	ISSUES	DATE	3D VIEWS	
			PROJECT NUMBER	NH-0006
			DRAWN BY	TC
			SCALE	

A100



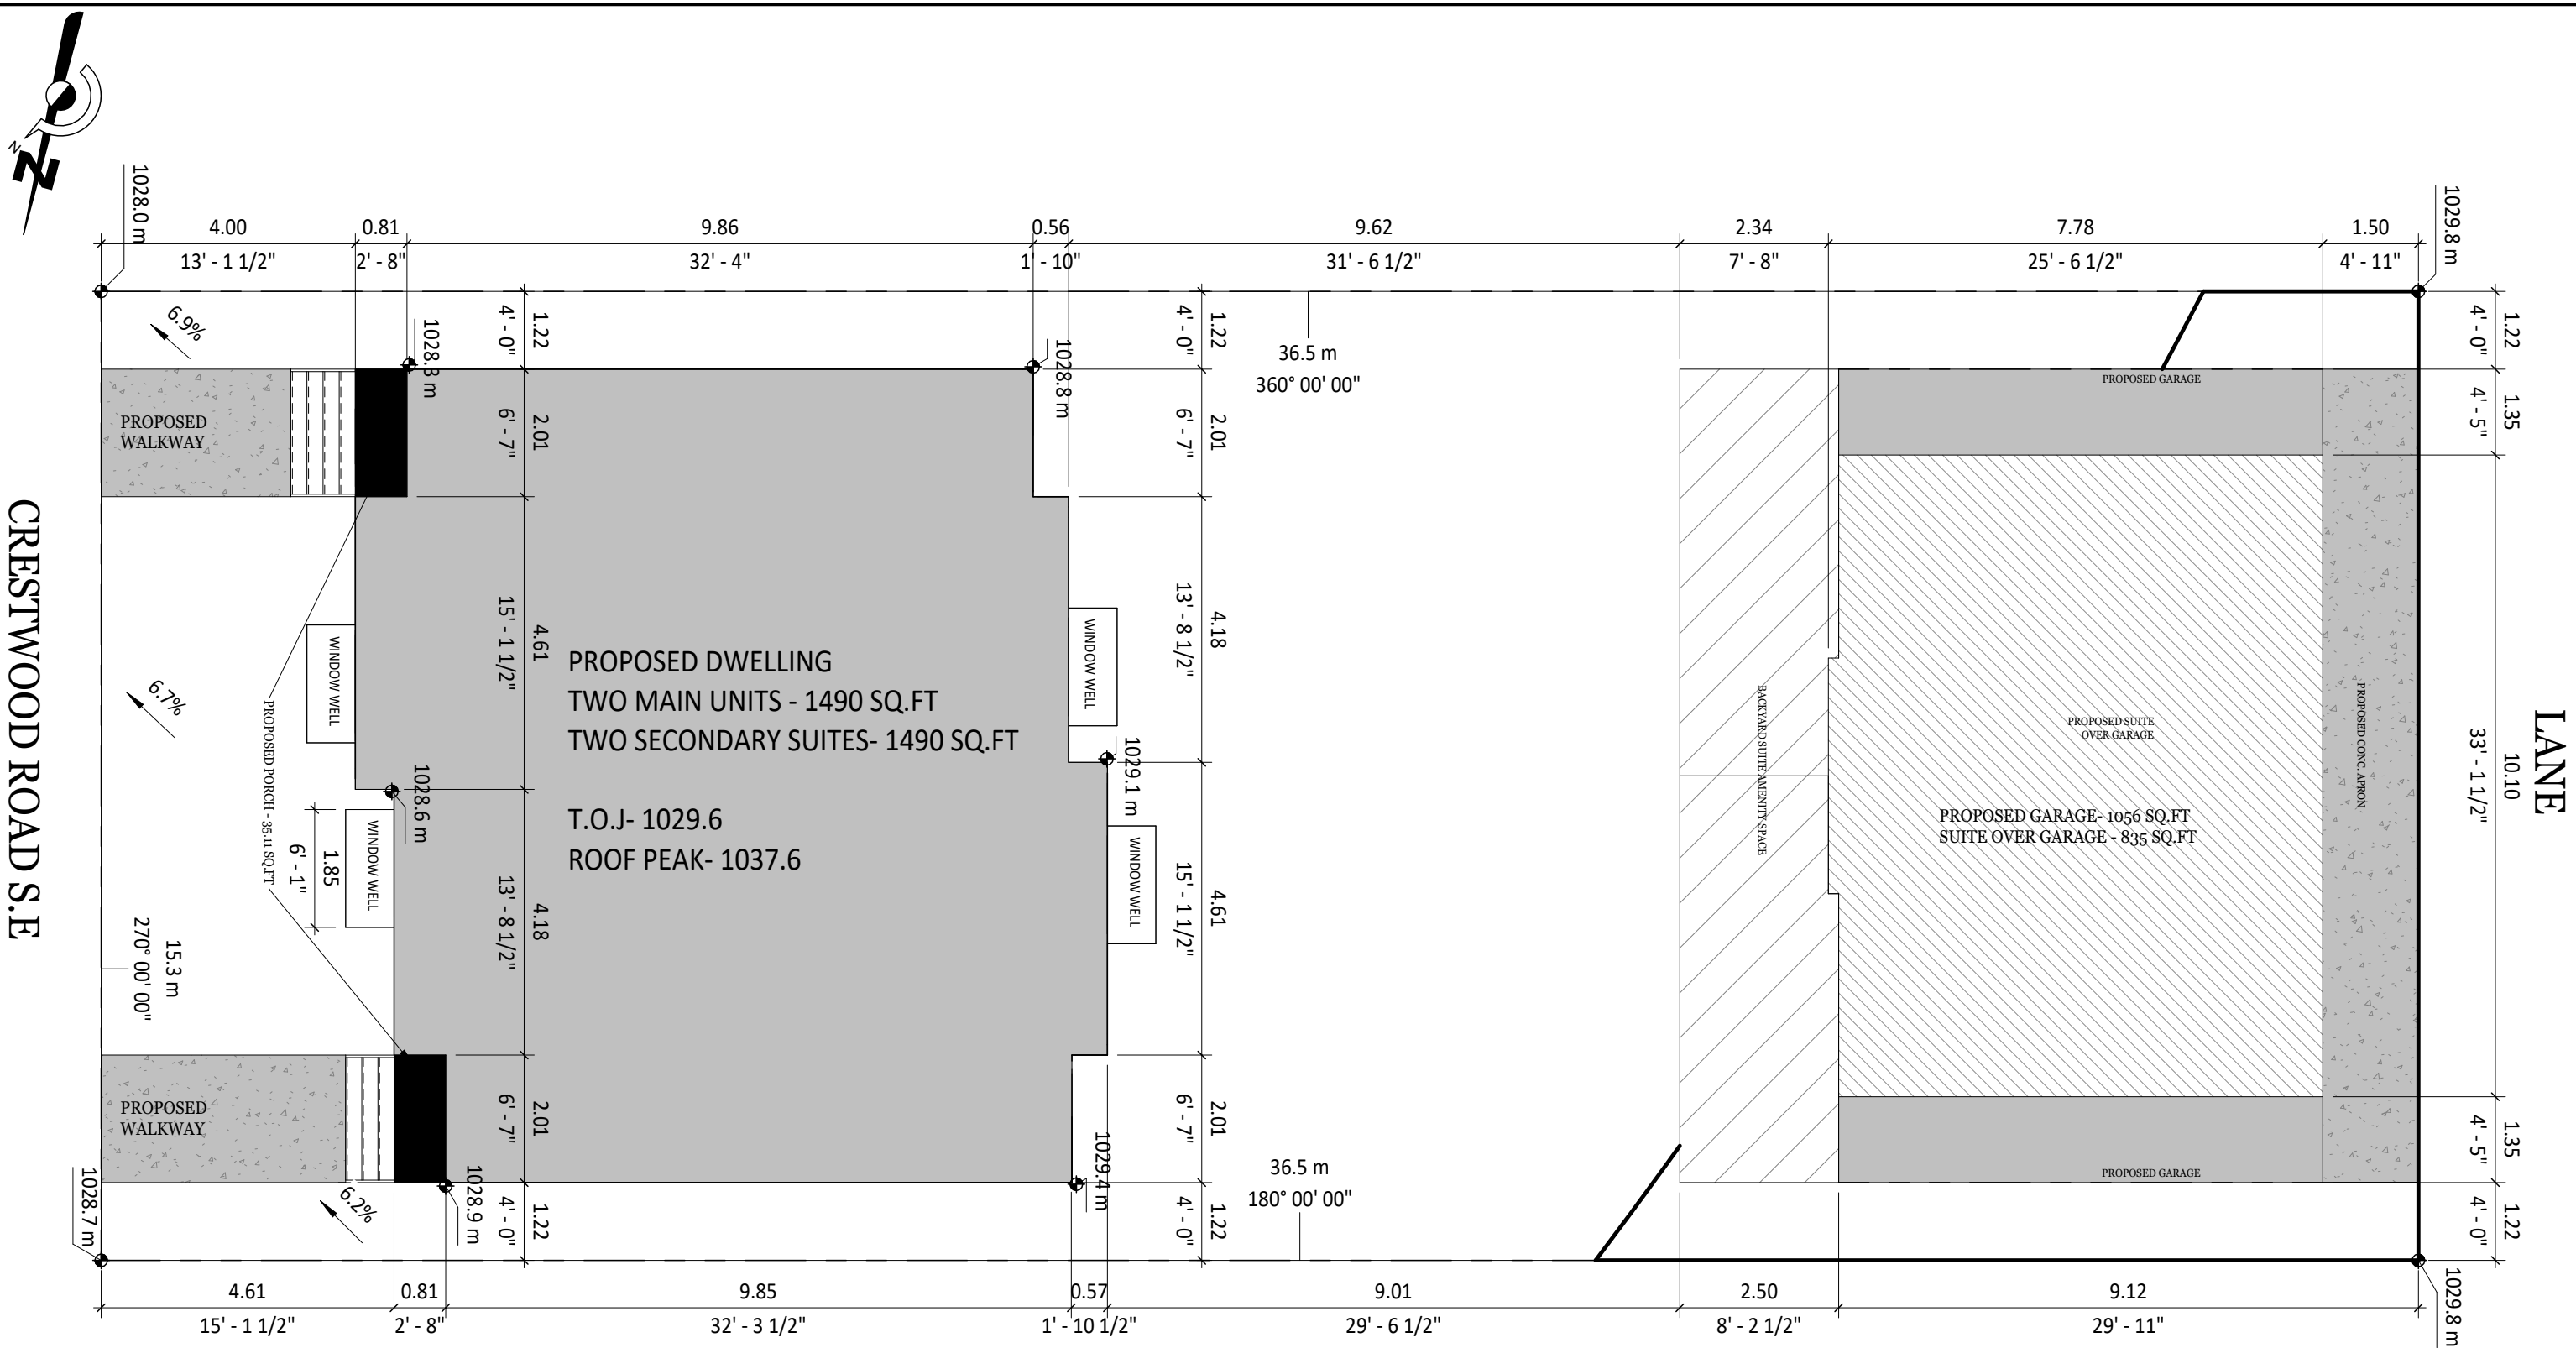

LOT 4
BLOCK 2
PLAN 4465HB

PARCEL AREA- 5987 SQ.FT
PROPOSED DWELLING- 1491 SQ.FT
PROPOSED GARAGE- 1056 SQ.FT
%COVERAGE- 42.5%



TUSHAR@RUDRADESIGNSCA.COM
+1 825-558-4074
+1 403-418-5291

DO NOT SCALE DRAWINGS.
DRAWINGS ARE TO BE READ IN CONJUNCTION WITH ALL
OTHER APPLICABLE CONSULTANT DRAWINGS
CONTRACTOR IS TO CONFIRM AND COORDINATE ALL
DETAILS WITH SITE CONDITIONS AND OTHER
CONSULTANT
DRAWINGS PRIOR TO STARTING CONSTRUCTION.

2415 CRESTWOOD ROAD SE

NO.	ISSUES	DATE

SITE PLAN

PROJECT NUMBER
NH-0006

DRAWN BY
DM

SCALE
1 : 100

A103

TAG	MATERIAL
1	ASPHALT SHINGLES
2	HARDIE BOARD
3	VINYL SIDING
4	GUTTER
5	WINDOW - CLEAR GLAZING
6	FASCIA

BUILDING FACE	FACE AREA	LIMITING DISTANCE	GLAZING ALLOWED	PROPOSED GLAZING
FRONT	36.8SQ.M	4M	32%	22.2%
REAR	27.5 SQ.M	20M	100%	16.4%
LEFT				0%
RIGHT				0%

DO NOT SCALE DRAWINGS.
DRAWINGS ARE TO BE READ IN CONJUNCTION WITH ALL OTHER APPLICABLE CONSULTANT DRAWINGS.
CONTRACTOR IS TO CONFIRM AND COORDINATE ALL DETAILS WITH SITE CONDITIONS AND OTHER CONSULTANT.
DRAWINGS PRIOR TO STARTING CONSTRUCTION.
RUDRA DESIGNS INC. IS NOT RESPONSIBLE, IMPLIED OR DIRECT UNLESS THE DRAWINGS BEAR THE SEAL AND SIGNATURE OF PROFESSIONAL ARCHITECT

NOTES:

NO.	ISSUES	DATE

2415
CRESTWOOD
ROAD

FRONT ELEVATION

FILE NUMBER:	DRAWN BY:
NH-0006	TC

SCALE: As indicated

A104



WWW.RUDRADESIGNSCA.COM

TUSHAR@RUDRADESIGNSCA.COM
+1 403-418-5291
#201 3740 11A ST NE, CALGARY



1 FRONT ELEVATION
3/16" = 1'-0"

TAG	MATERIAL
1	ASPHALT SHINGLES
2	HARDIE BOARD
3	VINYL SIDING
4	GUTTER
5	WINDOW - CLEAR GLAZING
6	FASCIA

BUILDING FACE	FACE AREA	LIMITING DISTANCE	GLAZING ALLOWED	PROPOSED GLAZING
FRONT	36.8SQ.M	4M	32%	22.2%
REAR	27.5 SQ.M	20M	100%	16.4%
LEFT				0%
RIGHT				0%

DO NOT SCALE DRAWINGS. DRAWINGS ARE TO BE READ IN CONJUNCTION WITH ALL OTHER APPLICABLE CONSULTANT DRAWINGS. CONTRACTOR IS TO CONFIRM AND COORDINATE ALL DETAILS WITH SITE CONDITIONS AND OTHER CONSULTANT. DRAWINGS PRIOR TO STARTING CONSTRUCTION. RUDRA DESIGNS INC. IS NOT RESPONSIBLE, IMPLIED OR DIRECT UNLESS THE DRAWINGS BEAR THE SEAL AND SIGNATURE OF PROFESSIONAL ARCHITECT

NOTES:

NO.	ISSUES	DATE

2415
CRESTWOOD
ROAD

LEFT ELEVATION

FILE NUMBER:	DRAWN BY:
NH-0006	TC


SCALE: As indicated

A106



WWW.RUDRADESIGNSCA.COM

TUSHAR@RUDRADESIGNSCA.COM
+1 403-418-5291
#201 3740 11A ST NE, CALGARY

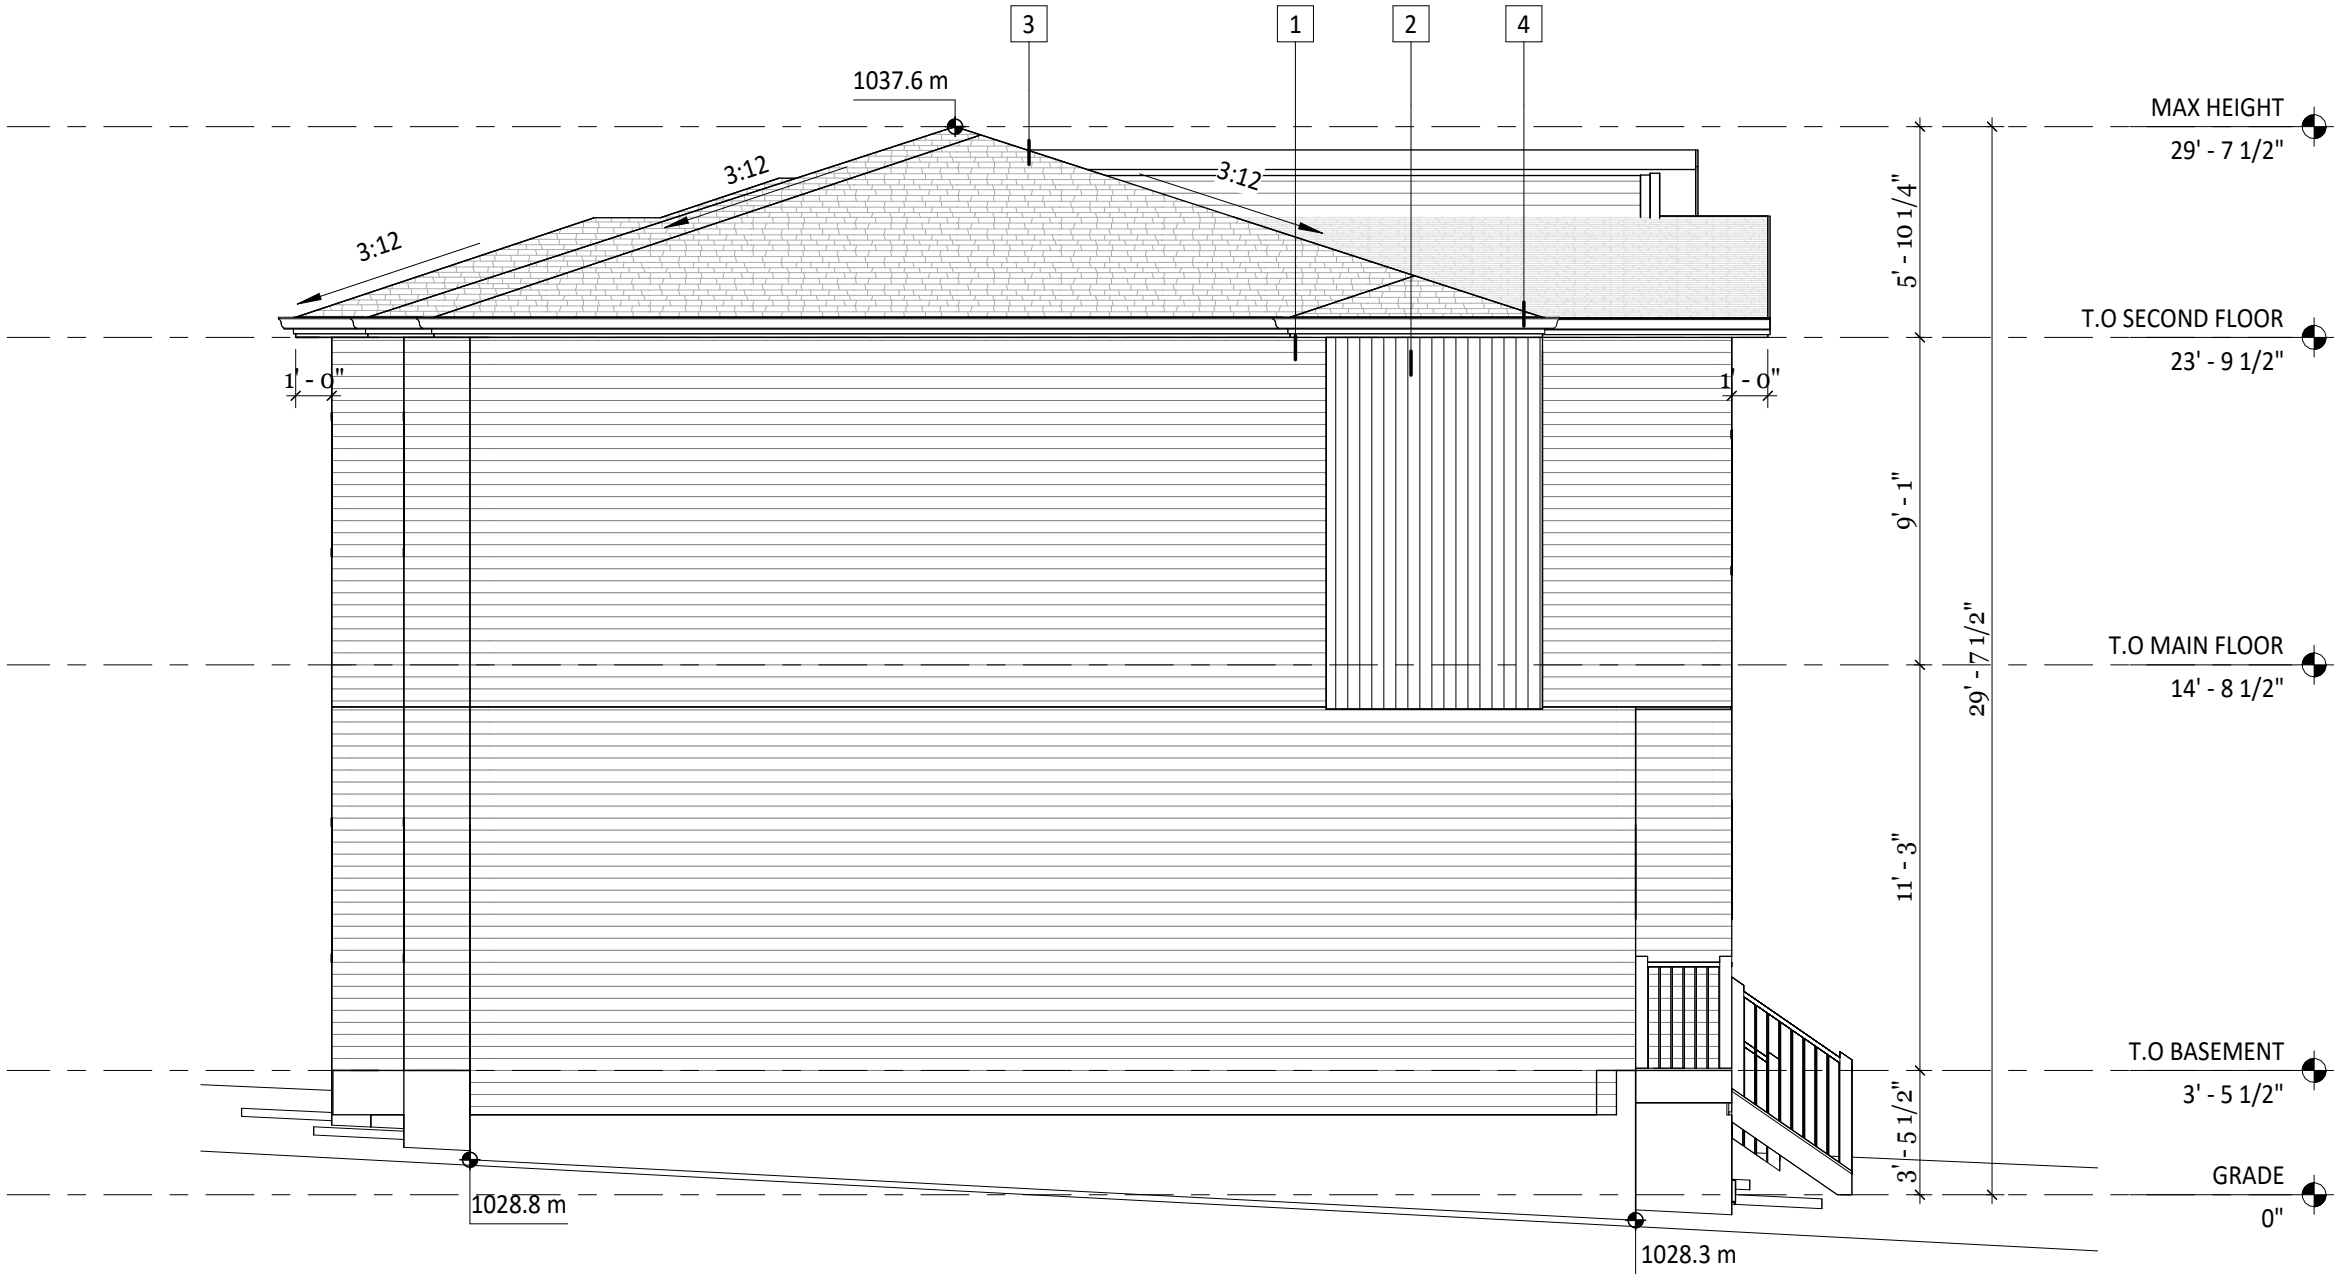

1 LEFT ELEVATION
3/16" = 1'-0"

TAG	MATERIAL
1	ASPHALT SHINGLES
2	HARDIE BOARD
3	VINYL SIDING
4	GUTTER
5	WINDOW - CLEAR GLAZING
6	FASCIA

BUILDING FACE	FACE AREA	LIMITING DISTANCE	GLAZING ALLOWED	PROPOSED GLAZING
FRONT	36.8SQ.M	4M	32%	22.2%
REAR	27.5 SQ.M	20M	100%	16.4%
LEFT				0%
RIGHT				0%

DO NOT SCALE DRAWINGS.
DRAWINGS ARE TO BE READ IN CONJUNCTION WITH ALL OTHER APPLICABLE CONSULTANT DRAWINGS.
CONTRACTOR IS TO CONFIRM AND COORDINATE ALL DETAILS WITH SITE CONDITIONS AND OTHER CONSULTANT.
DRAWINGS PRIOR TO STARTING CONSTRUCTION.
RUDRA DESIGNS INC. IS NOT RESPONSIBLE, IMPLIED OR DIRECT UNLESS THE DRAWINGS BEAR THE SEAL AND SIGNATURE OF PROFESSIONAL ARCHITECT

NOTES:

NO.	ISSUES	DATE

2415
CRESTWOOD
ROAD

RIGHT ELEVATION

FILE NUMBER:	DRAWN BY:
NH-0006	TC

SCALE: As indicated


A107



RUDRA
DESIGNS

WWW.RUDRADESIGNSCA.COM

TUSHAR@RUDRADESIGNSCA.COM
 +1 403-418-5291
 #201 3740 11A ST NE, CALGARY

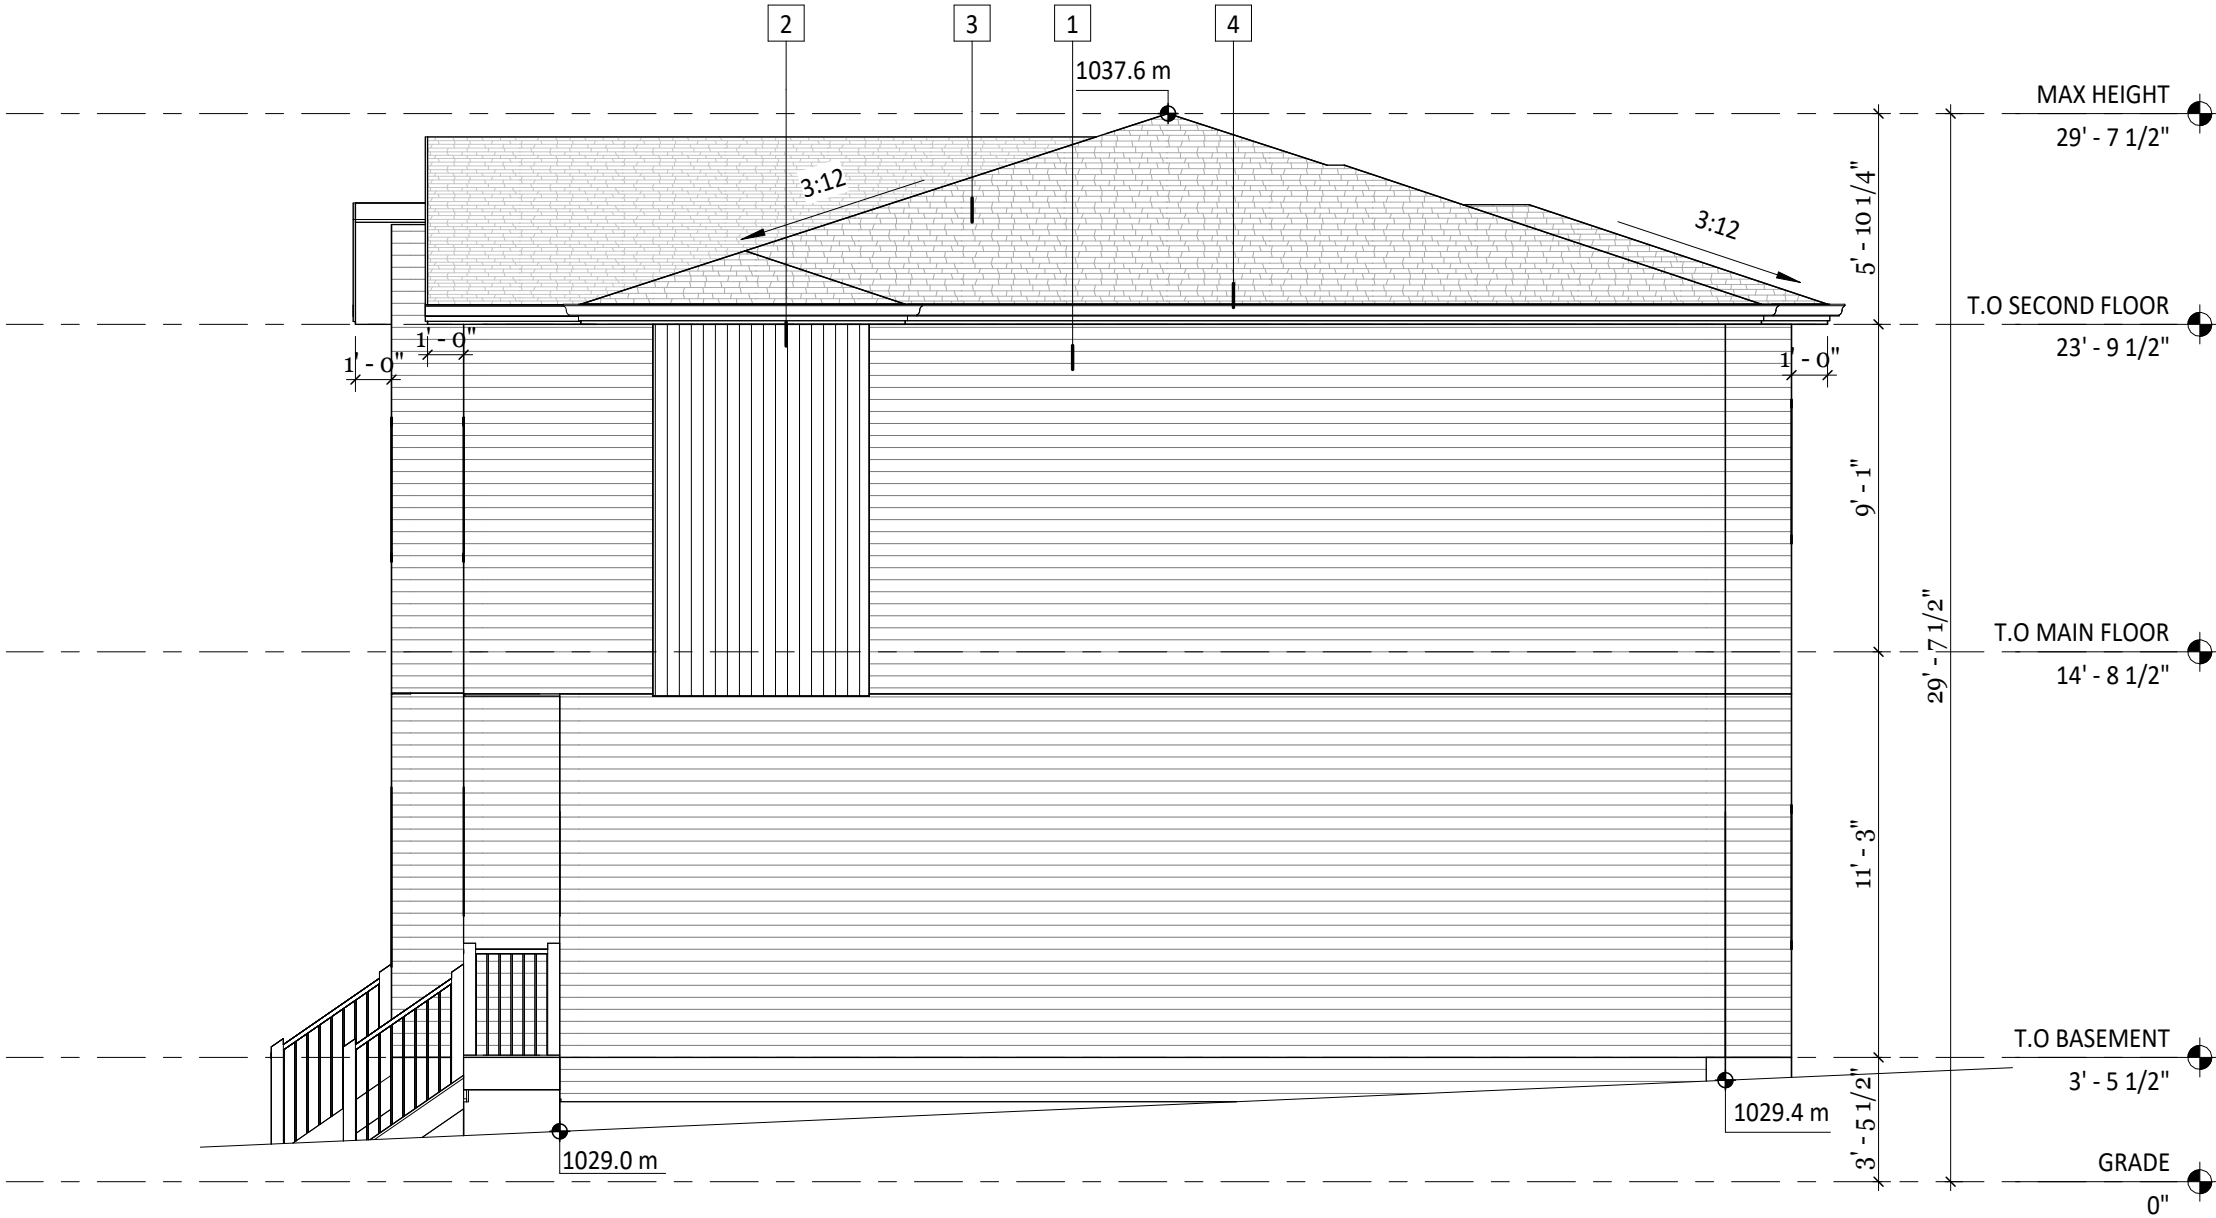

1 RIGHT ELEVATION
3/16" = 1'-0"