


# 5-UNIT ROWHOUSE DEVELOPMENT w/SECONDARY SUITES and OPEN AIR PARKING STALLS: ISSUED for REVIEW

ROWHOUSE CONSTRUCTION MUST FOLLOW  
SPECIAL VARIANCE (SPV-006) to COMPLY WITH BUILDING CODE.




22A STREET N.W.

23 STREET N.W.

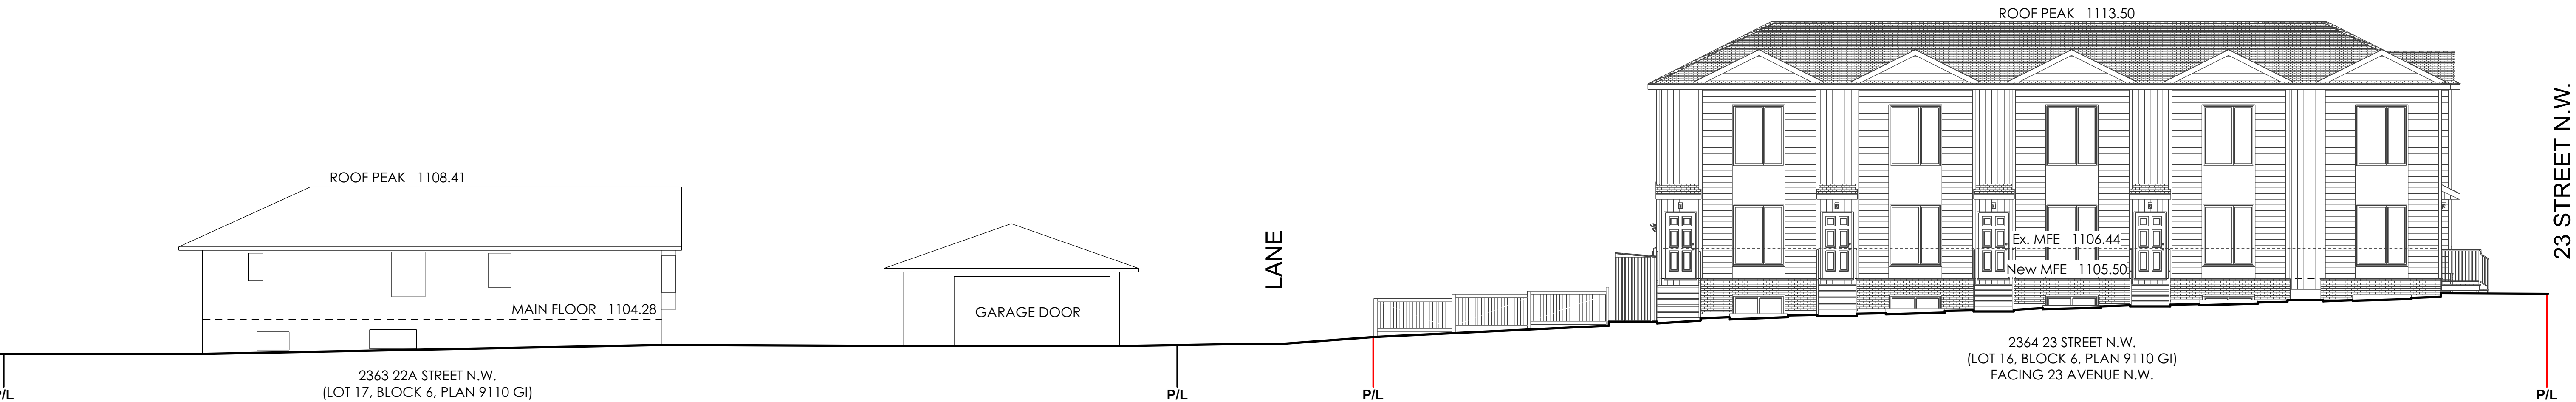


### NORTHWEST STREETSCAPE

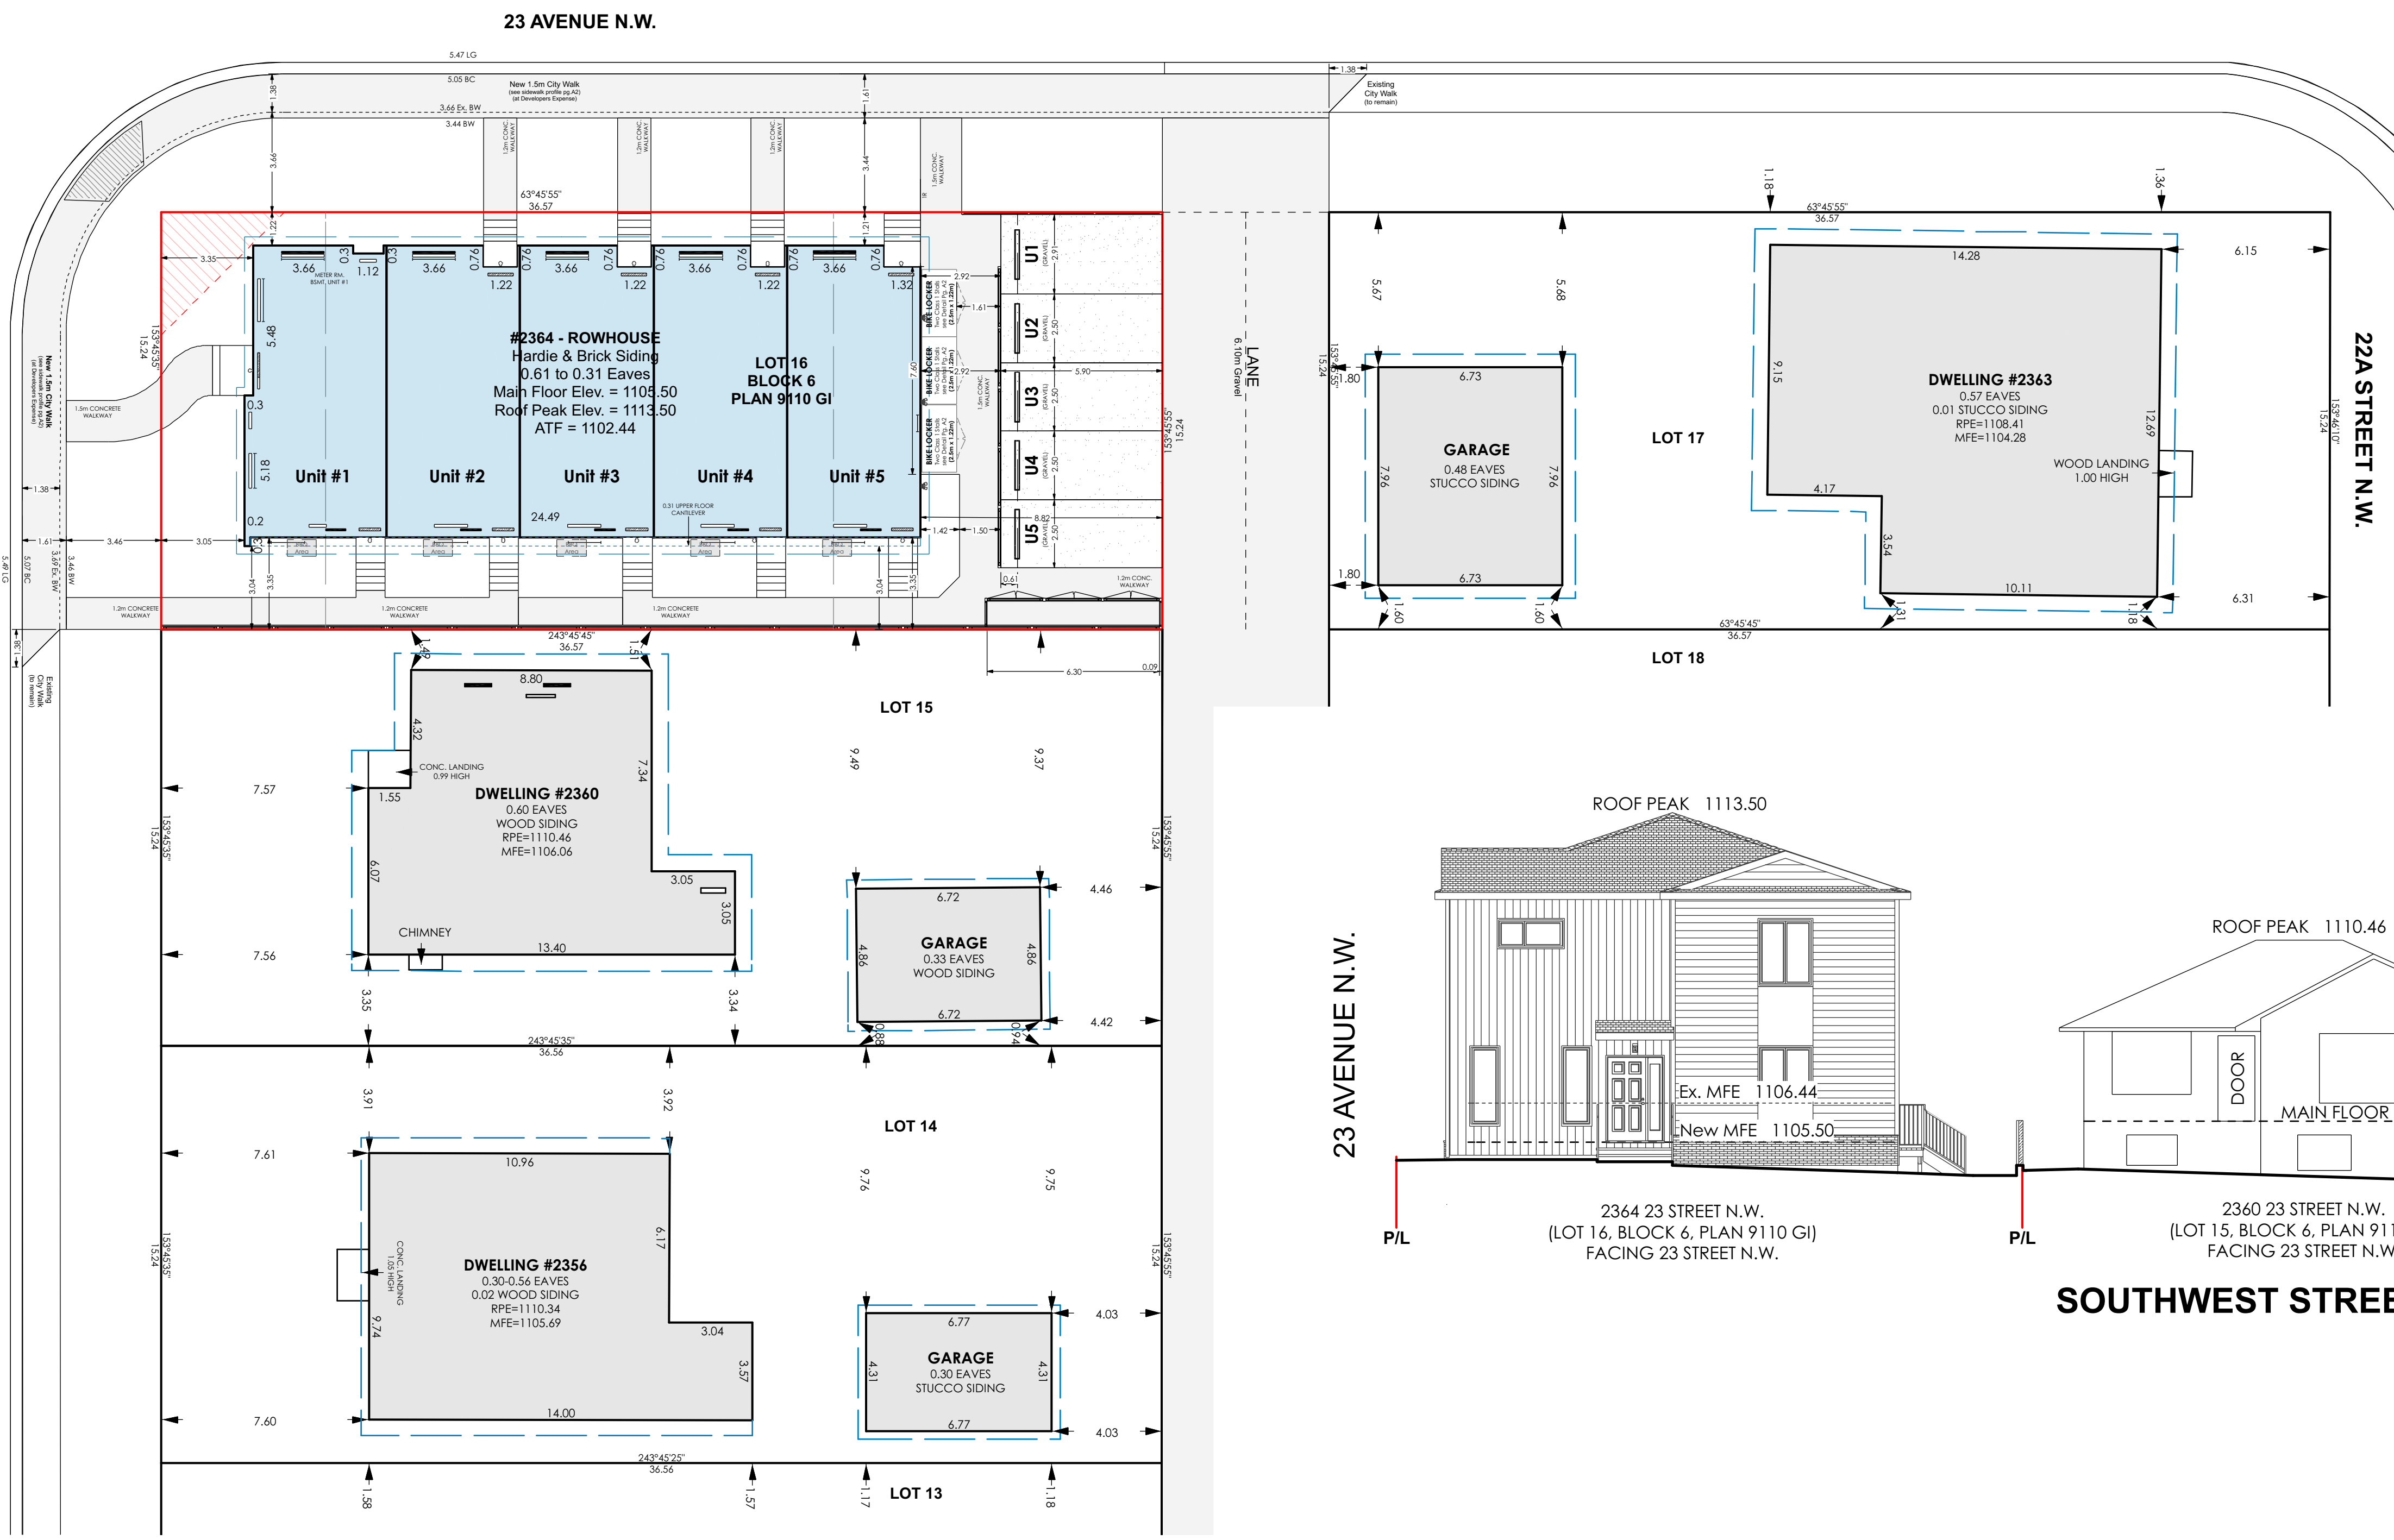

**BLOCK PLAN**  
SCALE 1:150

23 AVENUE N.W.

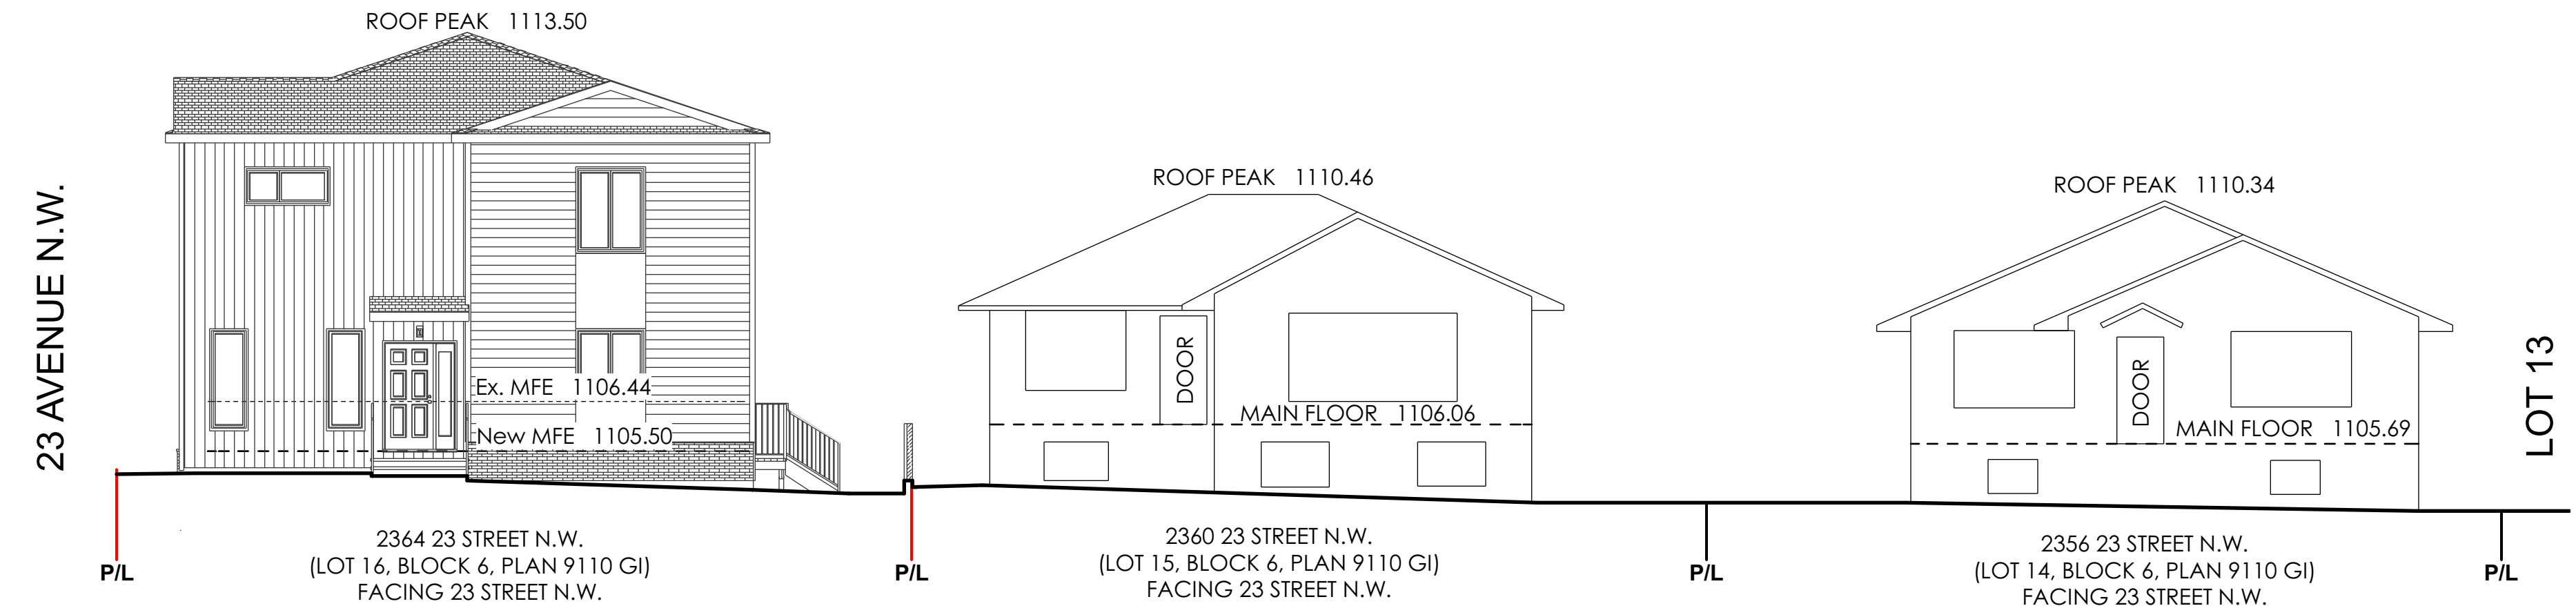

### SOUTHWEST STREETSCAPE

ANY REPRODUCTION OF THESE DRAWINGS IS EXPRESSLY PROHIBITED WITHOUT WRITTEN CONSENT OF DESIGNER. BUILDER MUST CHECK AND VERIFY ALL DETAILS AND DIMENSIONS, AND REPORT ANY DISCREPANCIES TO THE DESIGNER PRIOR TO ANY ON-SITE CONSTRUCTION. ALL WORK ON SITE IS TO BE PERFORMED IN ACCORDANCE WITH ALL APPLICABLE NATIONAL AND PROVINCIAL BUILDING CODES AND REGULATIONS. WRITTEN DIMENSIONS SHALL HAVE PRECEDENCE OVER SCALED DIMENSIONS. DO NOT SCALE DRAWINGS.

STAMPS & SEALS:

CONSULTANT:

(403) 901-5115  
VSDG@shaw.ca

**VSDG**  
Vaughan Scott Design Group Inc.

BUILDING CODE REQUIREMENTS:

**ALL CONSTRUCTION MUST COMPLY WITH NBC 2023 (AE) & NECB 2020**

MUNICIPAL ADDRESS: #2364 23rd Street N.W. Calgary, AB (Banff Trail) Zoned: 53D2025 (H-GO)

BUILDING: **RH**

LEGAL ADDRESS: Lot 16 Block 6 Plan 9110 GI

SURVEYOR: Horizon Land Surveys Inc. #130 Bowness Centre NW Calgary, Alberta (403) 719-0272

COMPLIANCE PATH:  
PRESCRIPTIVE  
TRADE OFF  
PERFORMANCE

PROJECT TITLE:  
**2364 on 23rd. Rowhouse**  
Proposed Suited 5-Unit Rowhouse Development

DRAWING TITLE:  
ROWHOUSE:  
- BLOCK PLAN  
- STREETSCAPES

| DATE           | SCALE |
|----------------|-------|
| August 21 2026 | 1:150 |


| REV | DATE         | DESCRIPTION                                | REV BY |
|-----|--------------|--------------------------------------------|--------|
| A   | May 13 2026  | DEVELOPMENT DRAWINGS ISSUED FOR REVIEW     | VS     |
| B   | July 10 2026 | DEVELOPMENT DRAWINGS AMENDED: DR1          | VS     |
| C   | Aug 21 2026  | DEVELOPMENT DRAWINGS (AMENDED: SRV Update) | VS     |

| REVISION | PAGE NUMBER |
|----------|-------------|
| <b>C</b> | <b>A-4</b>  |


236 NUMBER: 26-0417

NOTE:  
CONTRACTOR ASSUMES ALL RESPONSIBILITY TO ENSURE ALL FOOTINGS AND BELOW GRADE PADS ARE PROTECTED AS REQUIRED BY NBC 2023 (AE) IF LESS THAN 48" BELOW GRADE OR EXPOSED TO WATER OR FROST. (SEE CONTRACTOR FOR DETAILS)

NOTE:  
ALL CONSTRUCTION WORK TO BE DONE IN ACCORDANCE WITH NBC 2023 (AE) and NECB 2020

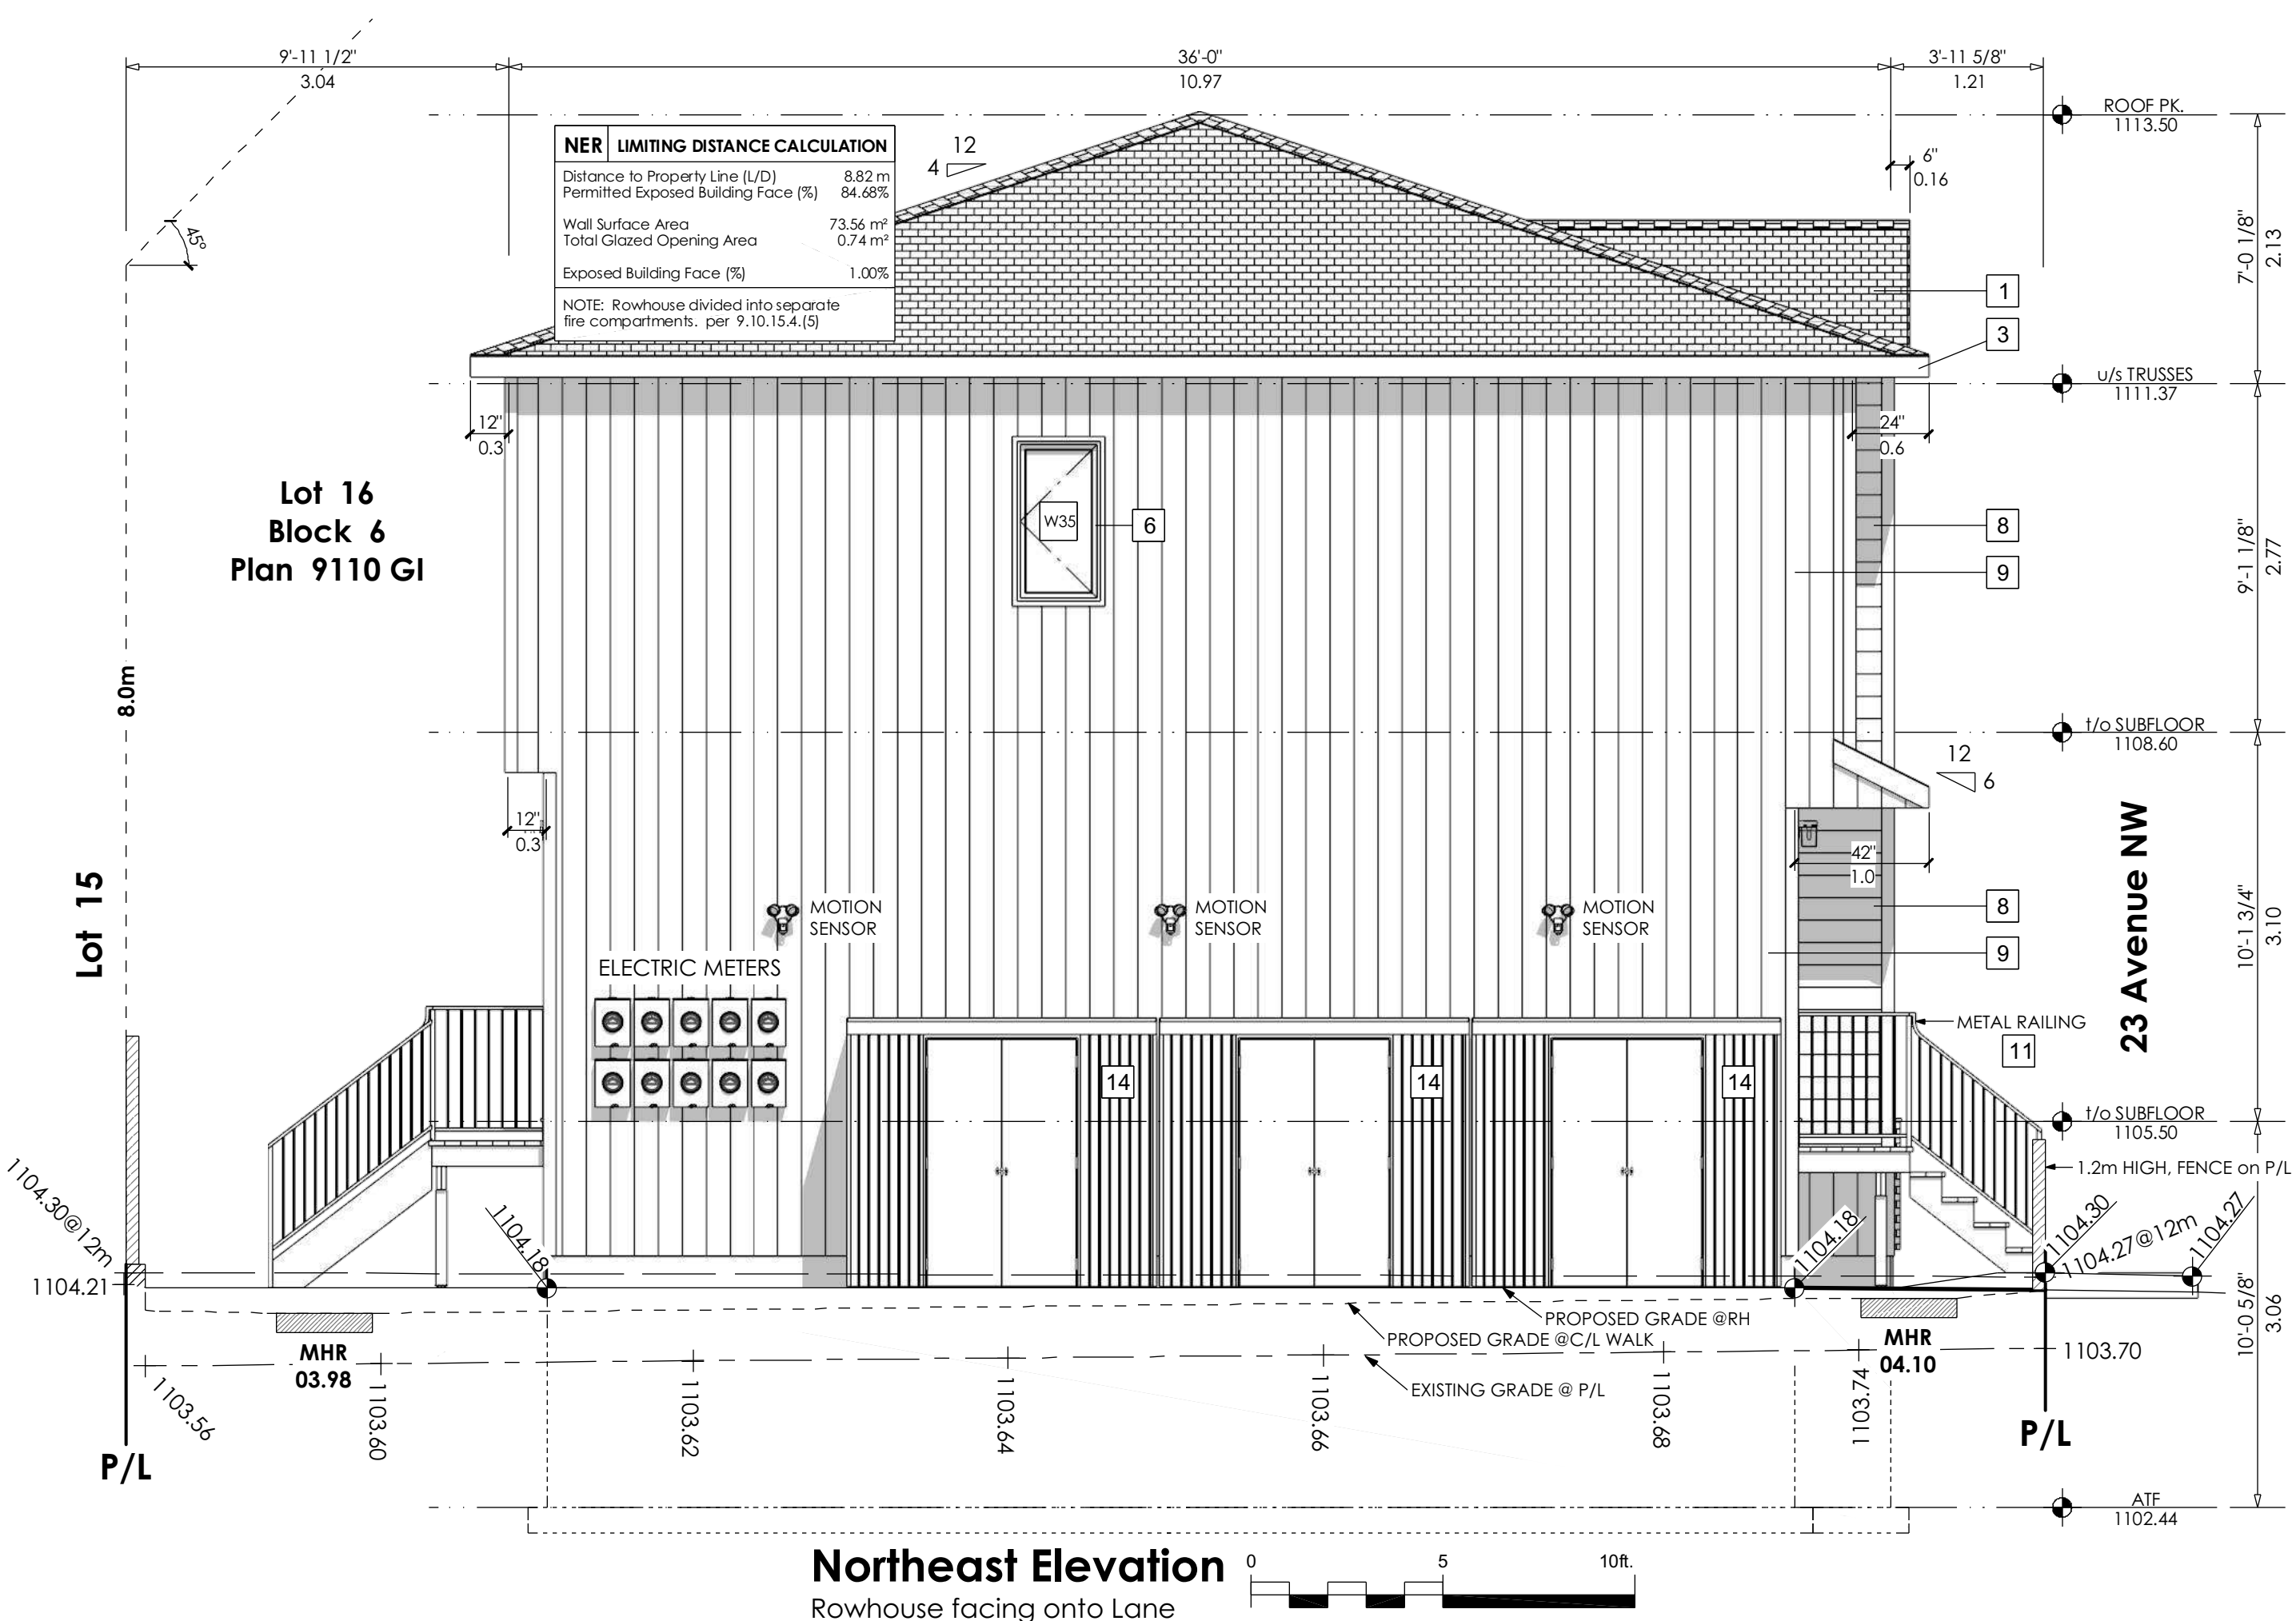

| MATERIALS & COLOR CHART |                            |                          |            |
|-------------------------|----------------------------|--------------------------|------------|
| #                       | LOCATION                   | MATERIAL                 | COLOR      |
| 1                       | Roofing                    | Asphalt Shingles         | Black      |
| 2                       | Roofing                    | Ribbed Metal             | Black      |
| 3                       | Fascia                     | Metal                    | Black      |
| 4                       | Soffit                     | Metal                    | Black      |
| 5                       | Rainware                   | Metal                    | Black      |
| 6                       | Window & Door Frame & Sash | Vinyl Clad Wood          | Black      |
| 7                       | Wall Finish                | Cultured Brick           | Black      |
| 8                       | Wall Finish                | Horizontal Hardie Siding | White      |
| 9                       | Wall Finish                | Vertical Hardie Siding   | Night Grey |
| 10                      | Wall Trim                  | Hardie Panel             | Black      |
| 11                      | Railing                    | Metal                    | Black      |
| 12                      | Fencing                    | Wood                     | TBD        |
| 13                      | Entry Door Dwelling        | NA                       | Black      |
| 14                      | Bike Locker                | Metal                    | Green      |

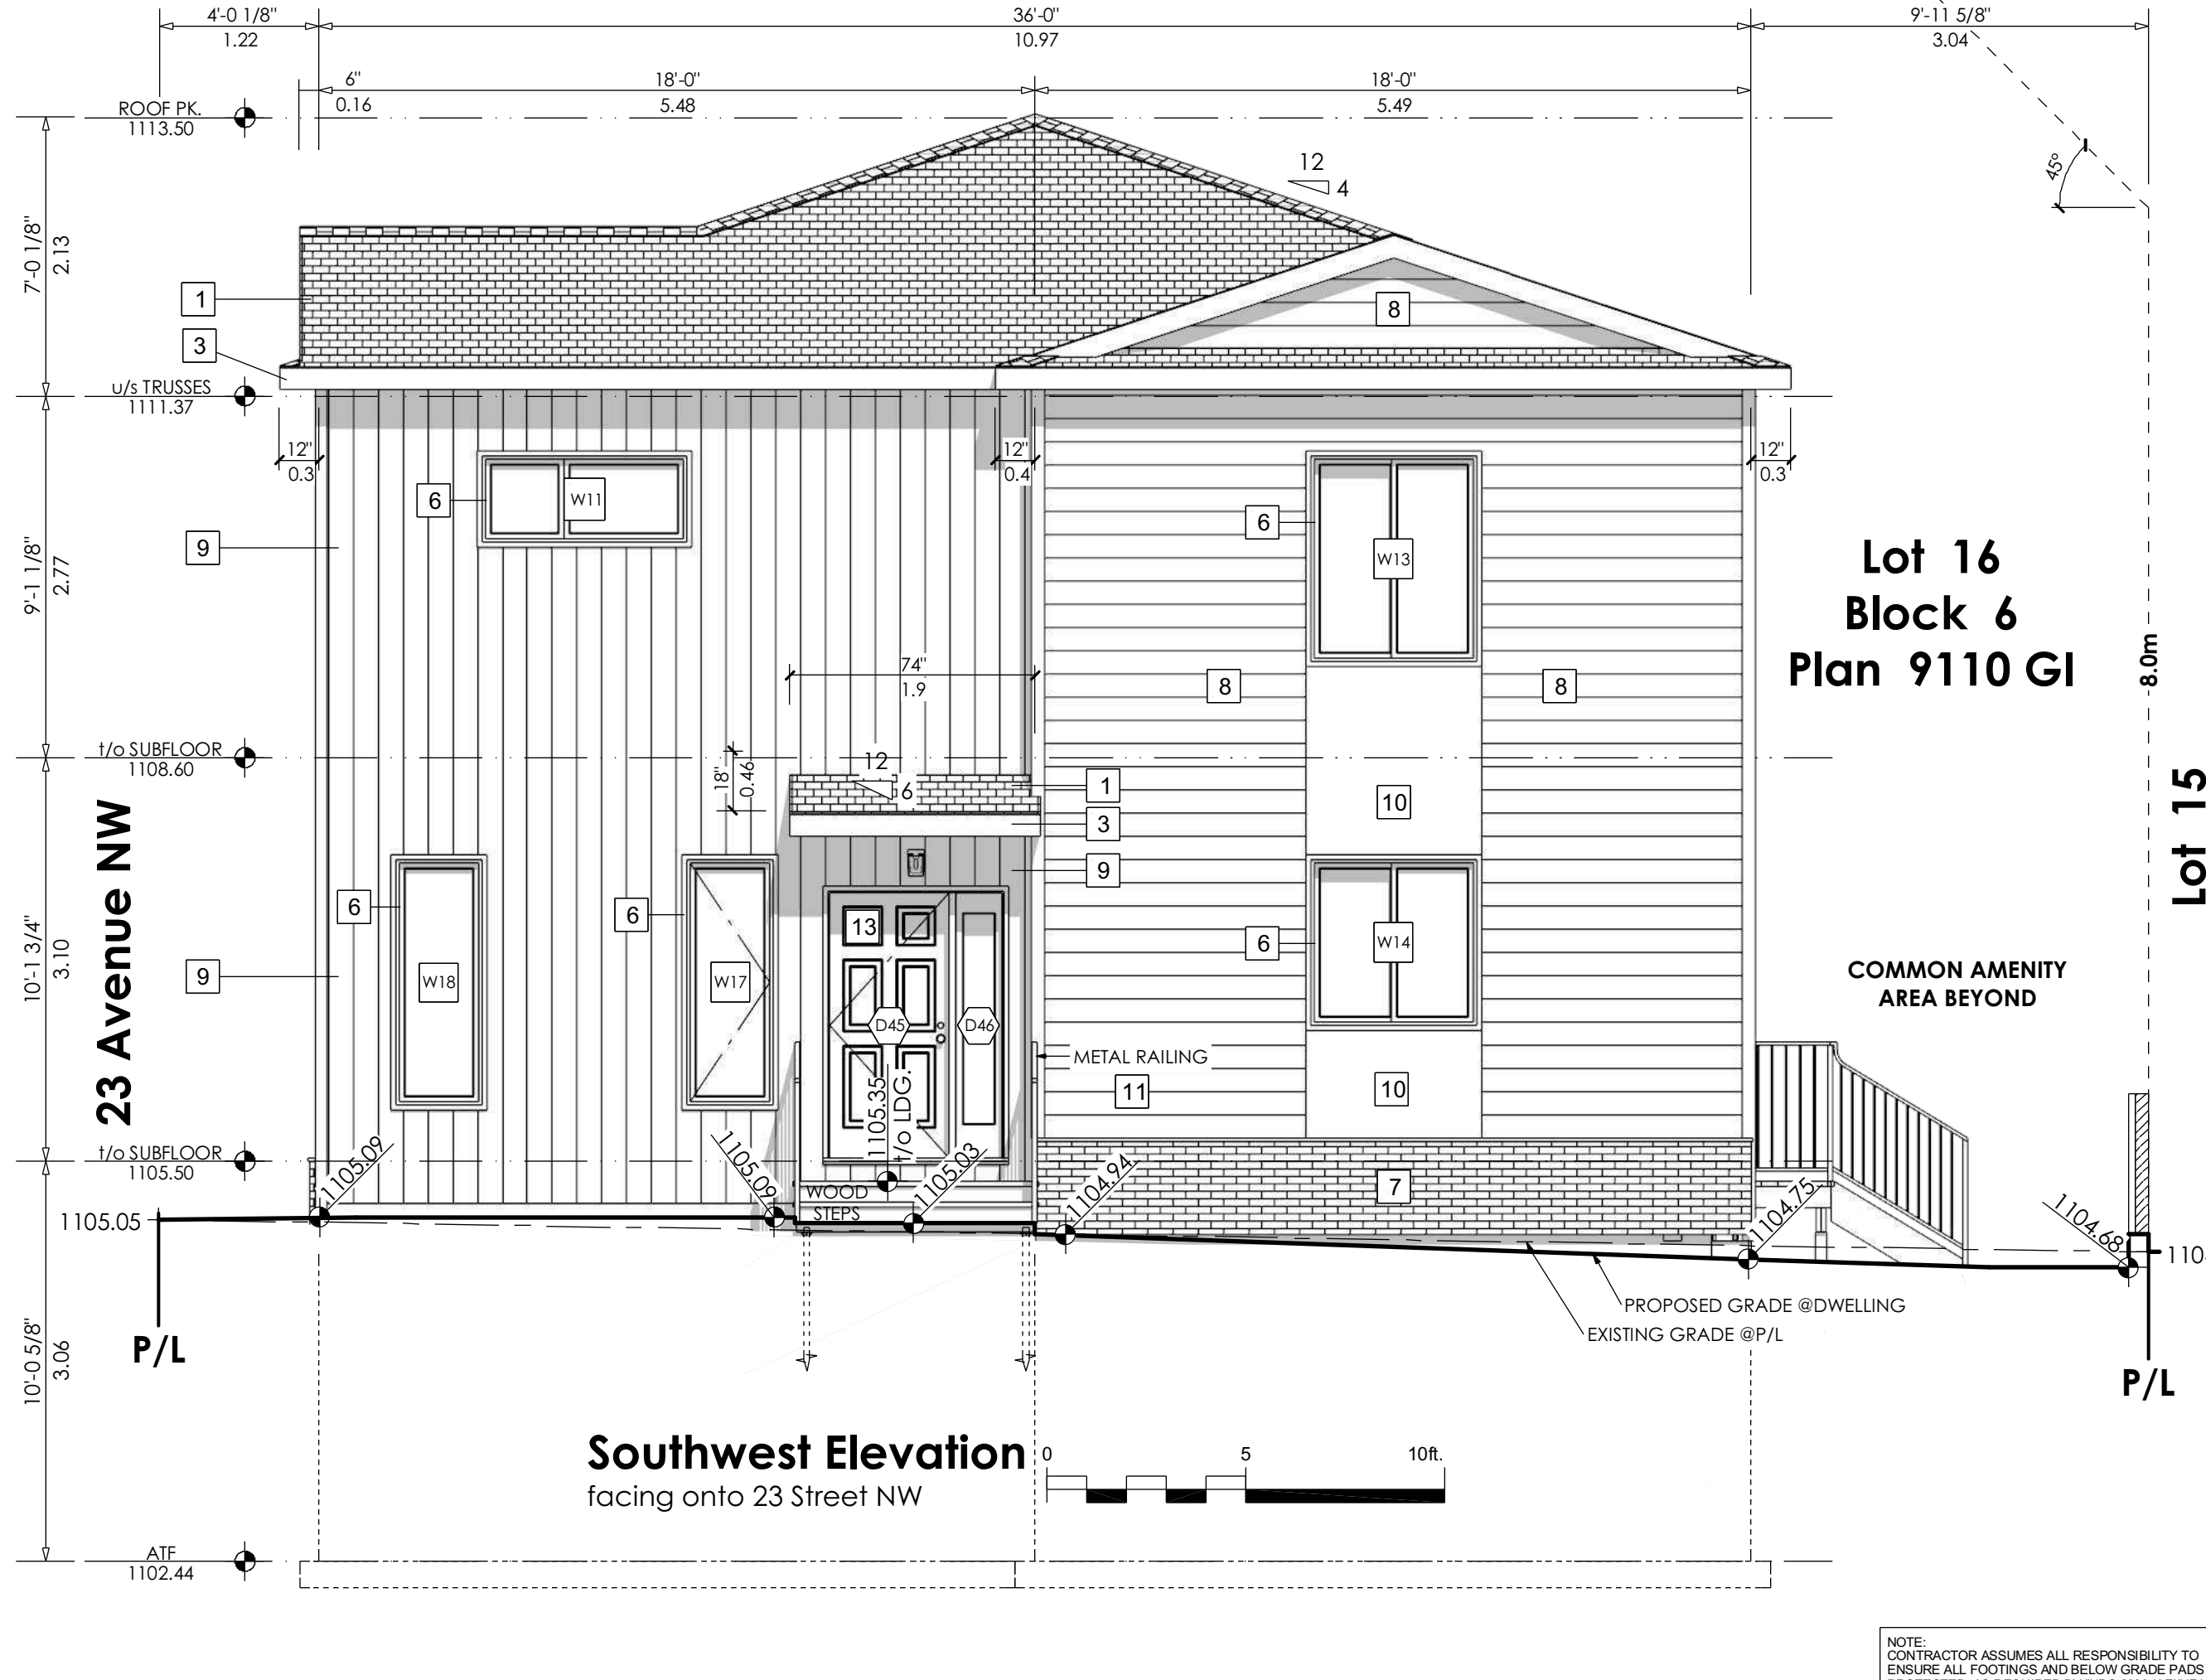

ANY REPRODUCTION OF THESE DRAWINGS IS EXPRESSLY PROHIBITED WITHOUT WRITTEN CONSENT OF DESIGNER. BUILDER MUST CHECK AND VERIFY ALL DETAILS AND DIMENSIONS, AND REPORT ANY DISCREPANCIES TO THE DESIGNER PRIOR TO ANY ON-SITE CONSTRUCTION. ALL WORK ON SITE IS TO BE PERFORMED IN ACCORDANCE WITH ALL APPLICABLE NATIONAL AND PROVINCIAL BUILDING CODES AND REGULATIONS. WRITTEN DIMENSIONS SHALL HAVE PRECEDENCE OVER SCALED DIMENSIONS. DO NOT SCALE DRAWINGS.

STAMPS & SEALS:

CONSULTANT:

(403) 901-5115  
VSDG@shaw.ca

**VSDG**  
Vaughan Scott Design Group Inc.

BUILDING CODE REQUIREMENTS:

**ALL CONSTRUCTION MUST COMPLY WITH NBC 2023 (AE) & NECB 2020**

MUNICIPAL ADDRESS: #2364 23rd Street N.W. Calgary, AB (Banff Trail) Zoned: 53D2025 (H-GO)

BUILDING: **RH**

LEGAL ADDRESS: Lot 16 Block 6 Plan 9110 GI

SURVEYOR: Horizon Land Surveys Inc. #130 Bowness Centre NW Calgary, Alberta (403) 719-0272

COMPLIANCE PATH:  
PRESCRIPTIVE  
TRADE OFF  
PERFORMANCE

PROJECT TITLE:

**2364 on 23rd. Rowhouse**  
Proposed Suited 5-Unit Rowhouse Development

DRAWING TITLE:  
ROWHOUSE:  
- EAST ELEVATION  
- SOUTH ELEVATION  
- WEST ELEVATION  
- COLORS & MATERIALS CHART

DATE: August 21 2026 SCALE: 1/4"=1'-0"

REV: DATE: DESCRIPTION: REV BY:

**A** May 13 2026 DEVELOPMENT DRAWINGS ISSUED FOR REVIEW VS

**B** Jun 10 2026 DEVELOPMENT DRAWINGS Amended: DR1 VS

**C** Aug 21 2026 DEVELOPMENT DRAWINGS Amended: SRV Update VS


REVISION: PAGE NUMBER:

**C A-6**

236 NUMBER: 26-0417

NOTE: CONTRACTOR ASSUMES ALL RESPONSIBILITY TO ENSURE ALL FOOTINGS AND BELOW GRADE PADS ARE PROTECTED, AS REQUIRED BY NBC 2023 (AE) IF LESS THAN 48" BELOW GRADE OR EXPOSED TO WATER OR FROST (SEE CONSTRUCTION FOR DETAILS).

NOTE: ALL CONSTRUCTION WORK TO BE DONE IN ACCORDANCE WITH NBC 2023 (AE) AND NECB 2020.

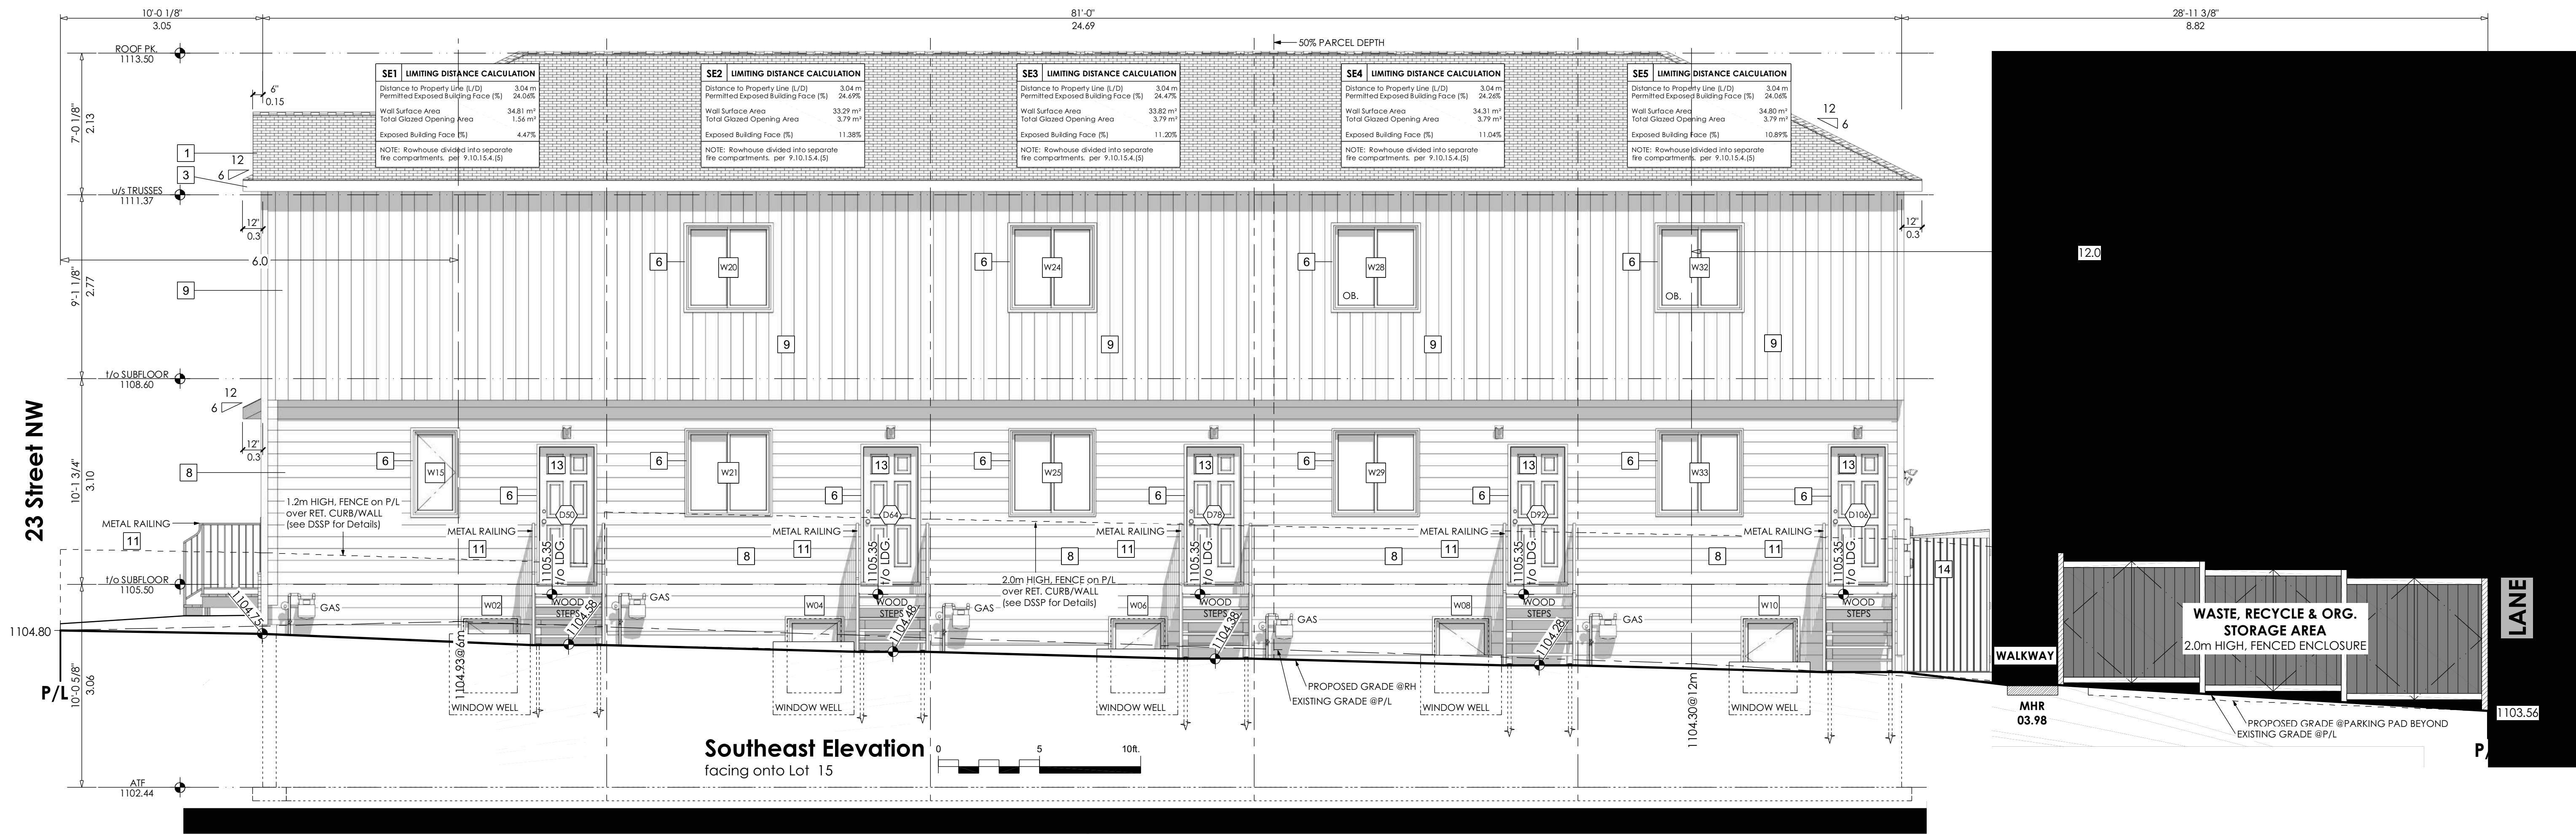

**DETAILS of CONSTRUCTION USED to COMPLY with SPV-006**  
(Firewall by Division B 9.10.11.2.(2) need not be provided)(Sprinklered)

- 1./ Fire Separation for Exits:** see construction assemblies pg. A10  
a) Secondary Suite exits are independent of main unit construction and  
Fire Separation Floor assemblies "F9h" under 9.10.3.1.-B  
b) Floor Assembly "F9h" has a fire-resistance rating of 45 min.  
This assembly has a STC rating of 53
- 2./ Separation of Residential Units and Suites:** see construction assemblies pg. A10  
a) Secondary Suites are separated from the Main Units by  
Fire Separation Floor assemblies "F9h" & "F/C9h" under 9.10.3.1.-B  
and  
Units & Suites are separated from other Units & Suites by  
Fire Separation Wall assemblies "W13a" under 9.10.3.1.-A  
b) Floor Assembly "F9h" & "F/C9h" have a fire-resistance rating of 1.0hr.  
This assembly has a STC rating of 53  
and  
Wall Assembly "W13a" has a fire-resistance rating of:  
- 1.0hr. for Load-Bearing Assemblies  
- 1.0hr. for Non-Load Bearing Assemblies  
This assembly has a STC rating of 57
- 3./ Construction of Fire Separations with a Fire-Resistance Rating**  
a) All Fire-Rated assemblies are in conformance with Article 9.10.3.1. and  
b) construction that is deemed to satisfy the requirements of 9.10.3.1. having  
i) walls and floor/ceiling assemblies framed with wood studs, wood joists, or wood I-joists,  
ii) joist/stud spaces filled with preformed rock or slag fibre insulation  
iii) resilient channel on one side of the fire separation spaced 400 or 600mm on centre, and  
iv) not less than 15.9mm thick Type X gypsum board on ceilings and both sides of walls  
and  
c) All load bearing walls, columns and arches in the storey immediately below a floor assembly  
shall have a fire-resistance rating of not less than that required for the supported floor or  
roof assembly.
- 4./ Two Separate Exits**  
a) Each Dwelling Unit is provided with two separate egress exits.  
- one exit door faces the street and is within 0.6m of finished grade  
- second exit door faces the rear common area and is within 0.6m of finished grade.  
b) Each secondary suite is provided with three separate egress exits.  
- one exit door faces the street and is within 0.6m of finished grade.  
- two egress windows conforming to clauses 9.9.9.1.(2)(a) and (b)  
one window facing the street and one window facing the rear common area.
- 5./ Ventilation, Air Ducts and Fire Dampers**  
Sub-trade drawings will be submitted with the building permit application for  
heating, ventilating and air-conditioning systems as needed, showing the size  
and continuity of all pipes, ducts, shafts, flues and fire dampers; the location,  
size, capacity and type of all principal units of equipment, and the size and  
location of all combustion air and ventilation openings.
- 6./ Doors and Penetrations**  
a) No door openings in fire separations are designed for this project.
- 7./ National Building Code - Alberta Edition**  
a) Excepting the points noted above, all other acceptable solutions and technical  
requirements for secondary suites as outlined in the National Building Code -  
Alberta Edition must be satisfied for this application to use SPV-006.

NOTE:  
CONTRACTOR ASSUMES ALL RESPONSIBILITY TO  
ENSURE ALL FOOTINGS AND BELOW GRADE PADS ARE  
PROTECTED, AS REQUIRED BY NBC 2023, IF LESS  
THAN 48" BELOW GRADE OR EXPOSED TO WATER OR FROST.  
(SEE CONTRACTOR FOR DETAILS)

NOTE:  
ALL CONSTRUCTION WORK TO BE DONE  
IN ACCORDANCE WITH NBC 2023 (AE) AND  
NECB 2020

ANY REPRODUCTION OF THESE  
DRAWINGS IS EXPRESSLY PROHIBITED  
WITHOUT WRITTEN CONSENT OF DESIGNER.  
BUILDER MUST CHECK AND VERIFY ALL  
DETAILS AND DIMENSIONS, AND REPORT  
ANY DISCREPANCIES TO THE DESIGNER  
PRIOR TO ANY ON-SITE CONSTRUCTION.  
ALL WORK ON SITE IS TO BE PERFORMED  
IN ACCORDANCE WITH ALL APPLICABLE  
NATIONAL AND PROVINCIAL BUILDING  
CODES AND REGULATIONS.  
WRITTEN DIMENSIONS SHALL HAVE  
PRECEDENCE OVER SCALED DIMENSIONS.  
DO NOT SCALE DRAWINGS.

STAMPS & SEALS:

CONSULTANT:

(403) 901-5115  
VSDG@shaw.ca

BUILDING CODE REQUIREMENTS:

ALL CONSTRUCTION  
MUST COMPLY WITH  
NBC 2023 (AE) & NECB 2020

MUNICIPAL ADDRESS: BUILDING:

#2364  
23rd Street N.W.  
Calgary, AB  
(Banff Trail)  
Zoned: S3D2025  
(H-GO)

LEGAL ADDRESS:

Lot 16  
Block 6  
Plan 9110 GI

SURVEYOR:

Horizon Land Surveys Inc.  
#130 Bonness Centre NW  
Calgary, Alberta  
(403) 719-0272

COMPLIANCE PATH:

PREScriptive TRADE OFF PERFORMANCE

PROJECT TITLE:

**2364 on 23rd. Rowhouse**  
Proposed Suited 5-Unit Rowhouse Development

DRAWING TITLE:

ROWHOUSE:  
- NORTH ELEVATION  
- SPV 006 NOTES & DETAILS  
- ROOF PLAN

DATE:

August 21  
2026

SCALE:

1/4" = 1'-0"  
& AS SHOWN

REV:

DATE:

DESCRIPTION:

REV:

May 13  
2026

DEVELOPMENT DRAWINGS  
ISSUED FOR REVIEW

VS

July 10  
2026

DEVELOPMENT DRAWINGS  
Amended: DR1

VS

Aug 21  
2026

DEVELOPMENT DRAWINGS  
Amended: SRV Update

VS

REVISION:

PAGE NUMBER:

C A-7

DWG NUMBER:

26-0417