

SKETCH PLAN SHOWING ELEVATIONS

LEGAL DESCRIPTION :

LOTS 33 TO 35 INCLUSIVE
 BLOCK 3 (the "Property")
 PLAN 2865 AC
 CLIENT : _____ (the "Client")

CIVIC ADDRESS :

34 - 29TH AVENUE S.W.
CALGARY, ALBERTA

Date of Survey : MAY 3, 2013 TO APRIL 24 ,2026.

LEGEND :

All dimensions are in metres and decimals thereof.
 Unless otherwise specified, the dimensions shown relate to distances from property boundaries to extent of the foundation walls only at the time of the survey.

Subject property is outlined thus : —

Fences outlined thus : x x x x x x

Eaves shown thus : -----

Overhead Utility Line Shown Thus : - - - - -

MFJ denotes Main Floor Joist

RP denotes Roof Peak

Elevations shown thus : x 60.06

Add 1000m to all elevations

Elevations are geodetic and derived from ASCM's 104182 and 116707.

Deciduous trees shown thus : 

Hedges shown thus : 

Coniferous trees shown thus : 

Upper Floor Window Openings shown thus : UW

Main Floor Window Openings shown thus : MW

Basement Floor Window Openings shown thus : BW

W.Pang Surveys Inc. is not liable for any digging based on underground utility locates.

Dated at Calgary, Alberta
 this 28 day of APRIL 2026.

SCALE = 1:200


0 1 2 3 4 5 10m
 © COPYRIGHT W. PANG SURVEYS INC. 2026.


W PANG SURVEYS INC.

805, 10201 Southport Road S.W.
 Calgary, AB T2W 4X9
 TEL: 242-8040


info@pangs-surveys.com

FILE: 2026-1297 Drawn by: P.C.

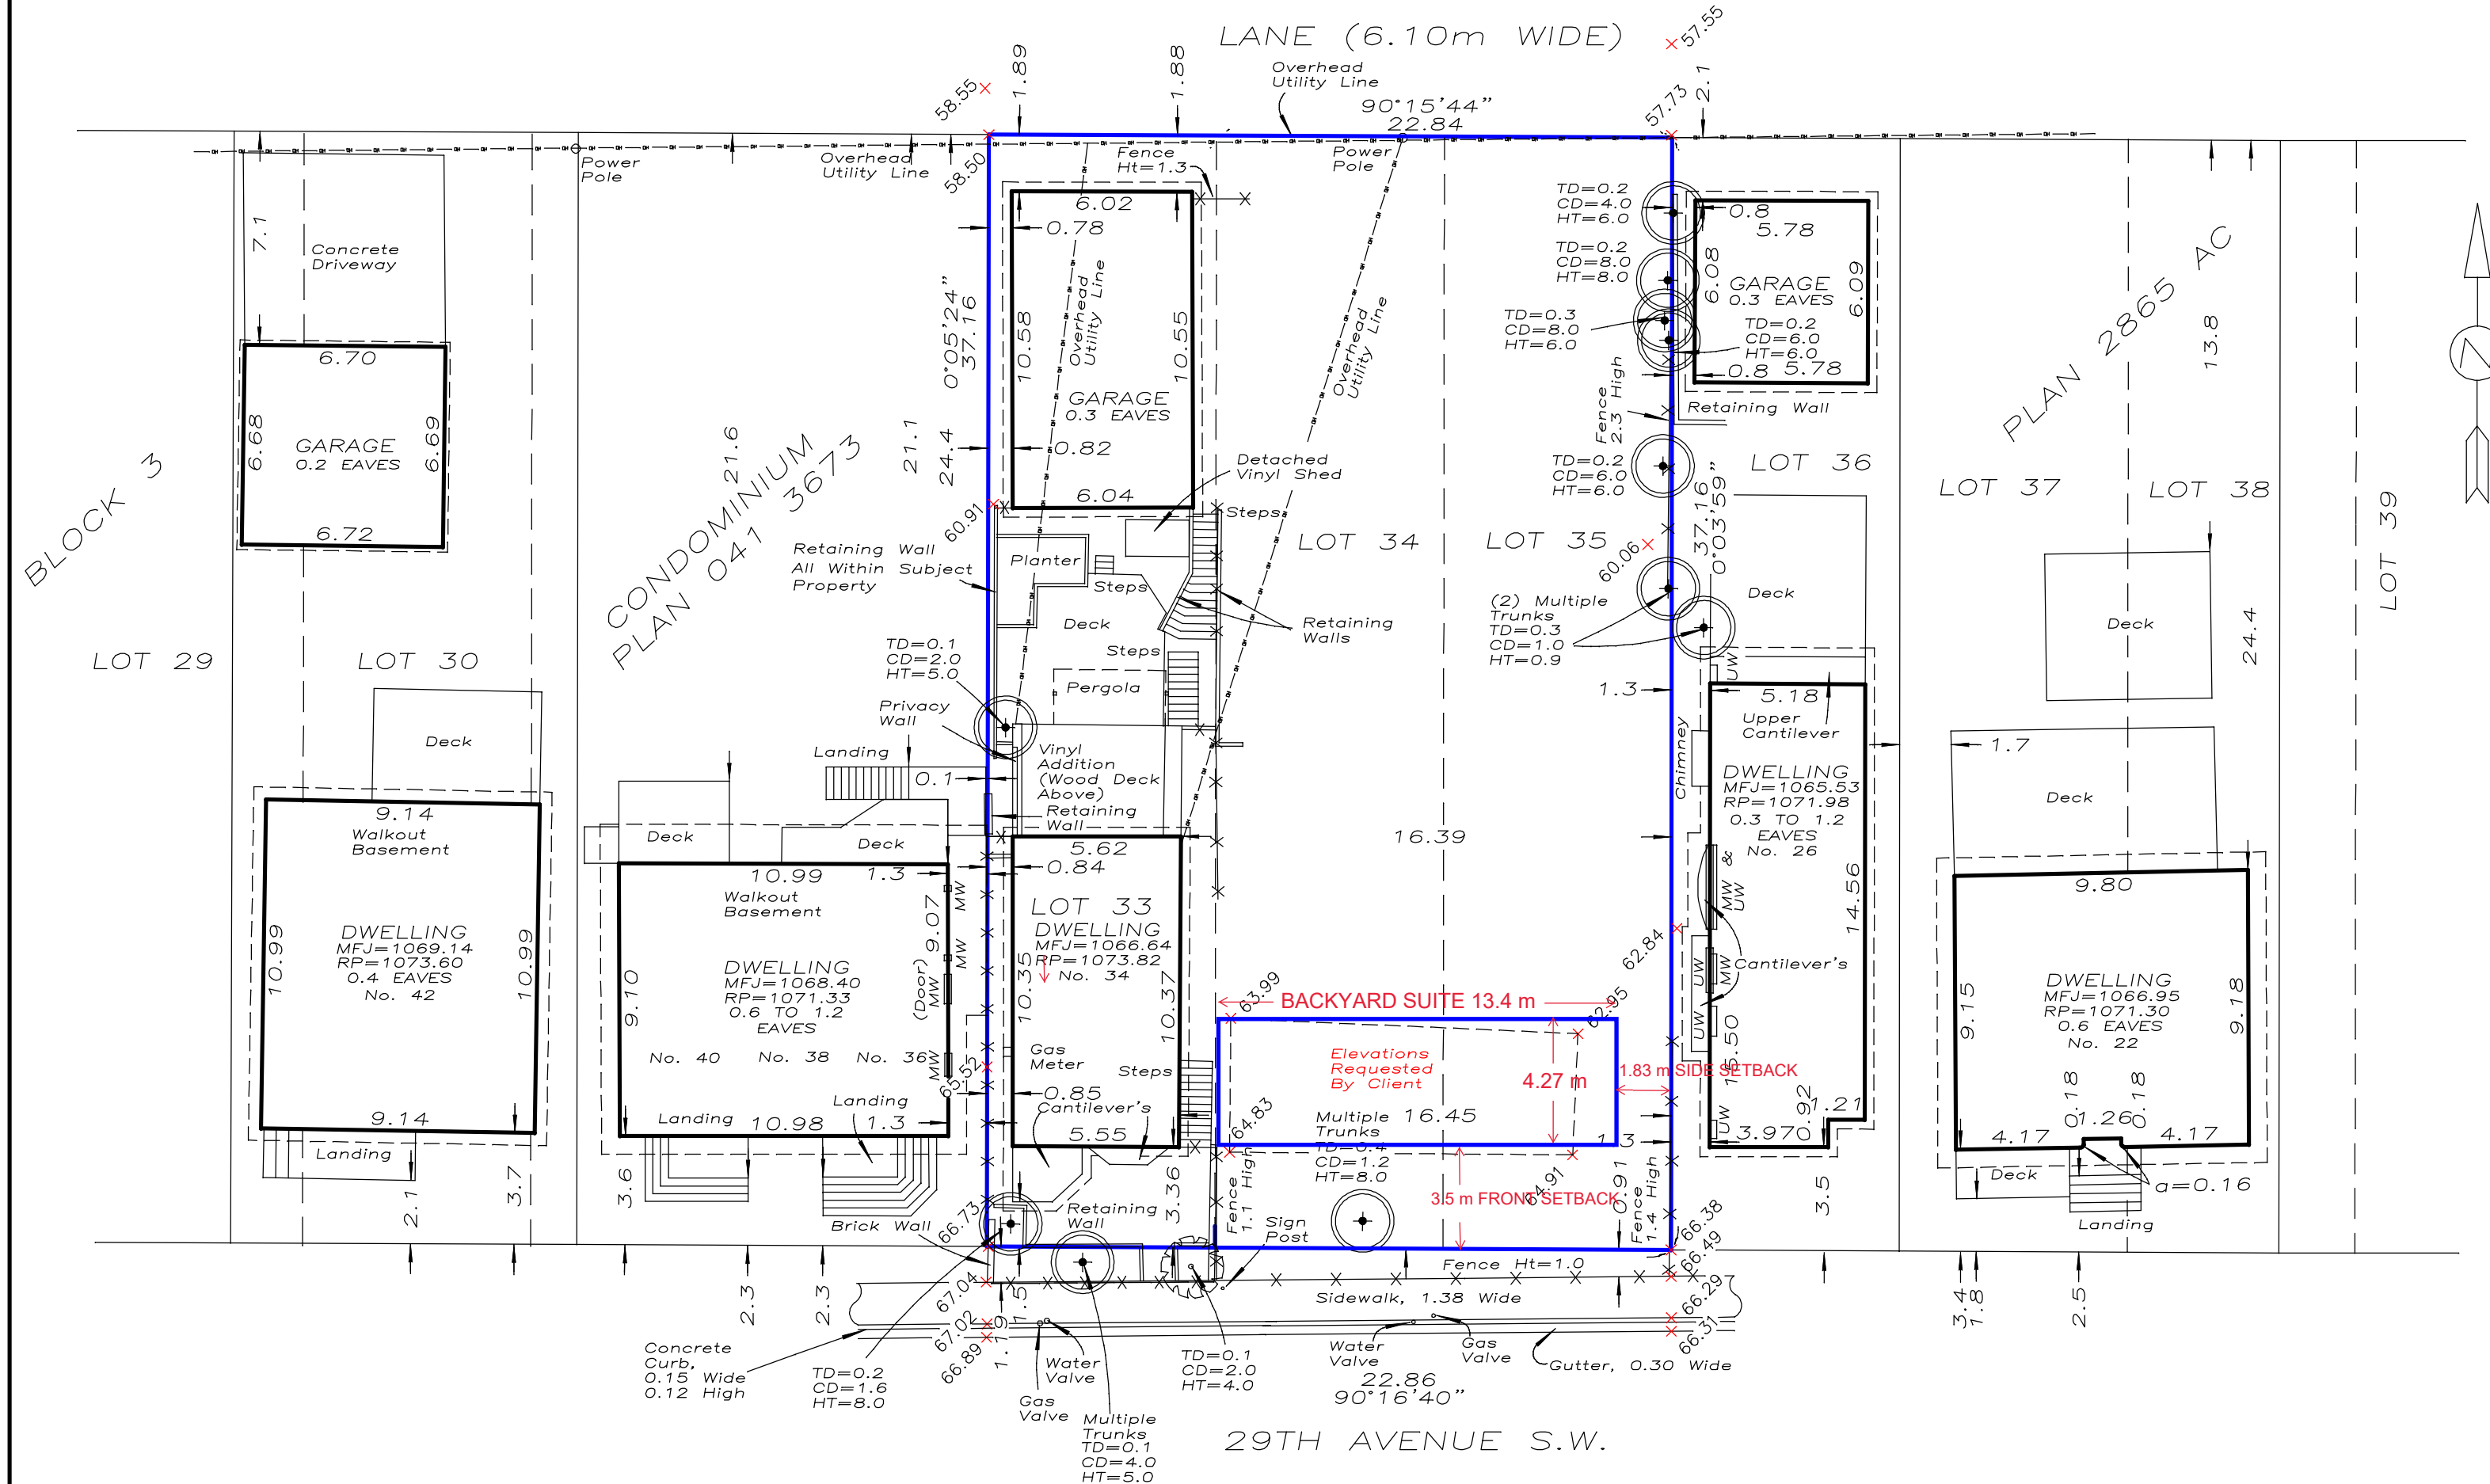


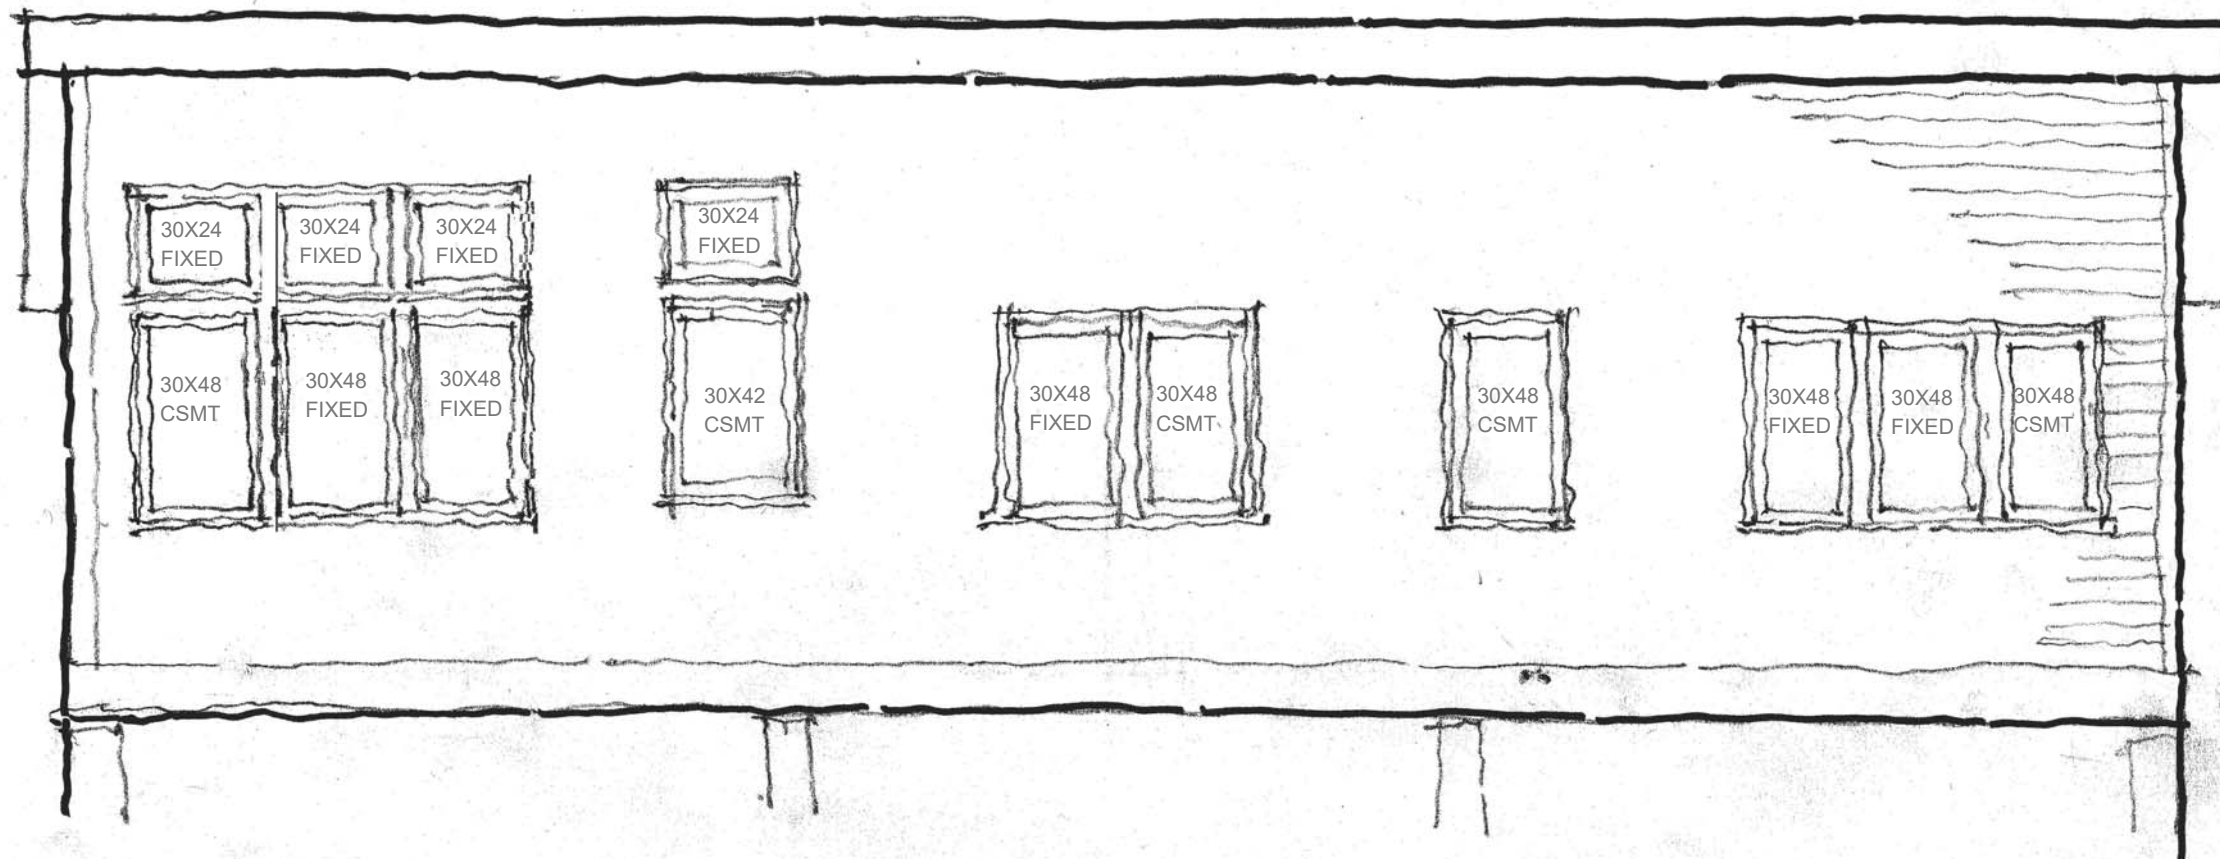


NORTH ELEVATION 1/4"=1'-0"

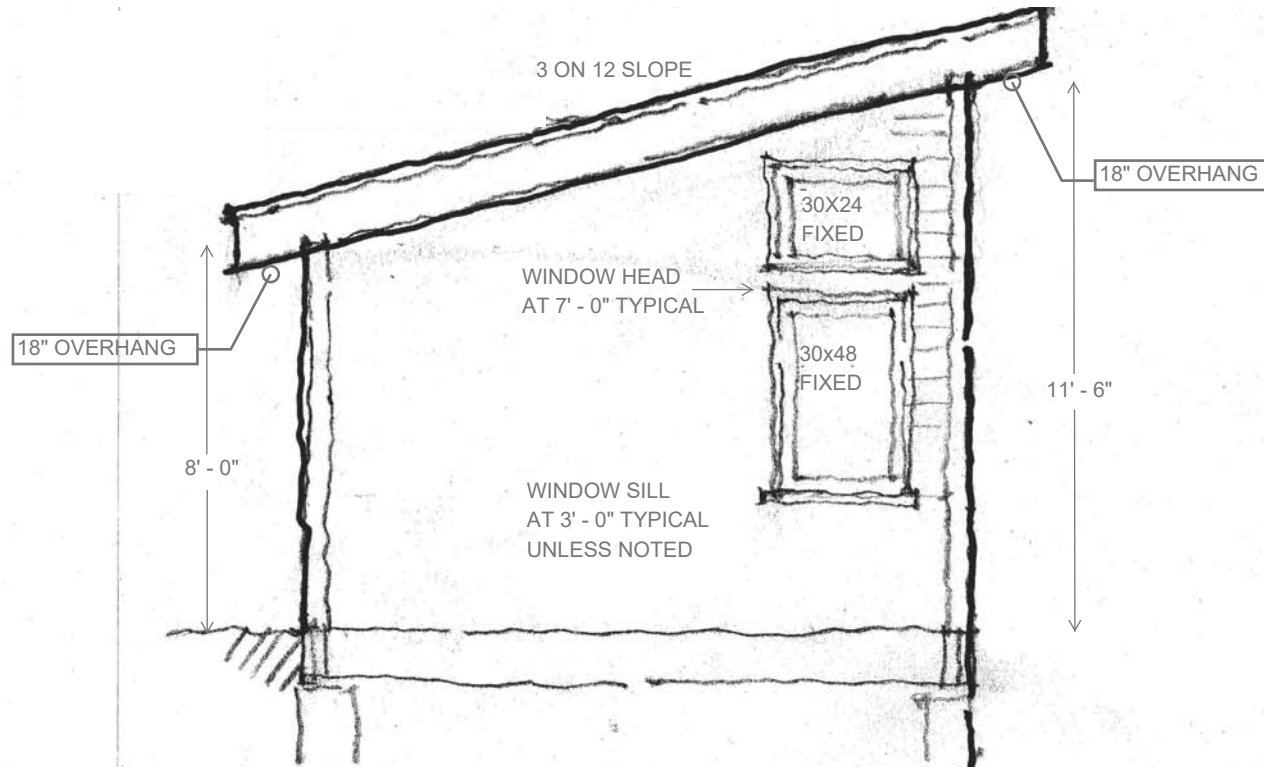

EAST ELEVATION 1/4" = 1'-0

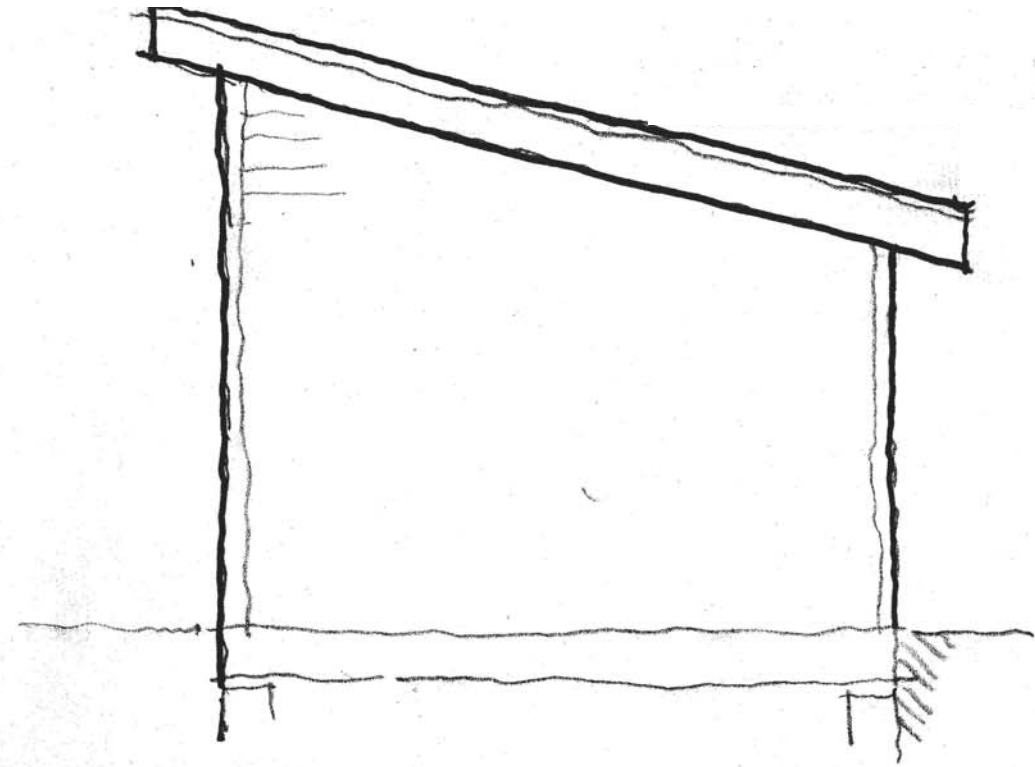

WEST ELEVATION 1/4" = 1'-0

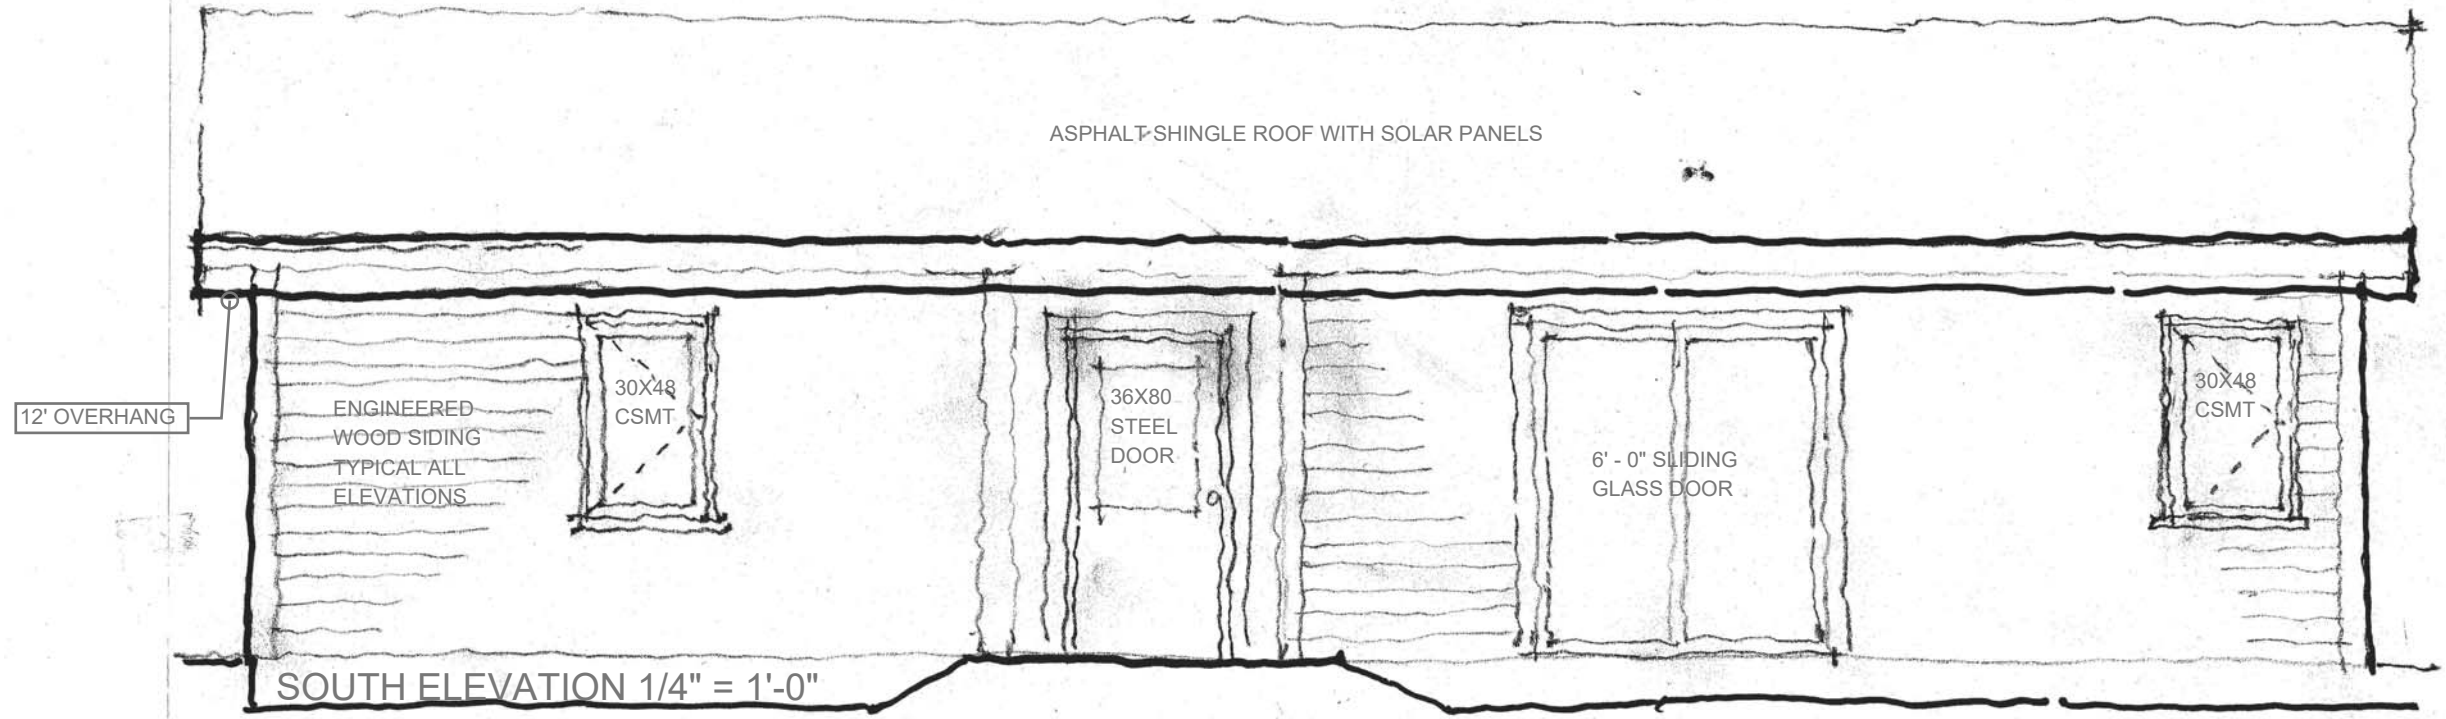

SOUTH ELEVATION 1/4" = 1'-0"