

11 AVENUE SE

8 STREET SE

GRAVEL
LANE

1112 8 Street SE,
Calgary, T2G 2Z7

PLOT PLAN

Title:

DATE:

5/31/2026


SCALE

$$1/8'' = 1'$$

SHEET


A2

17 AVENUE SE

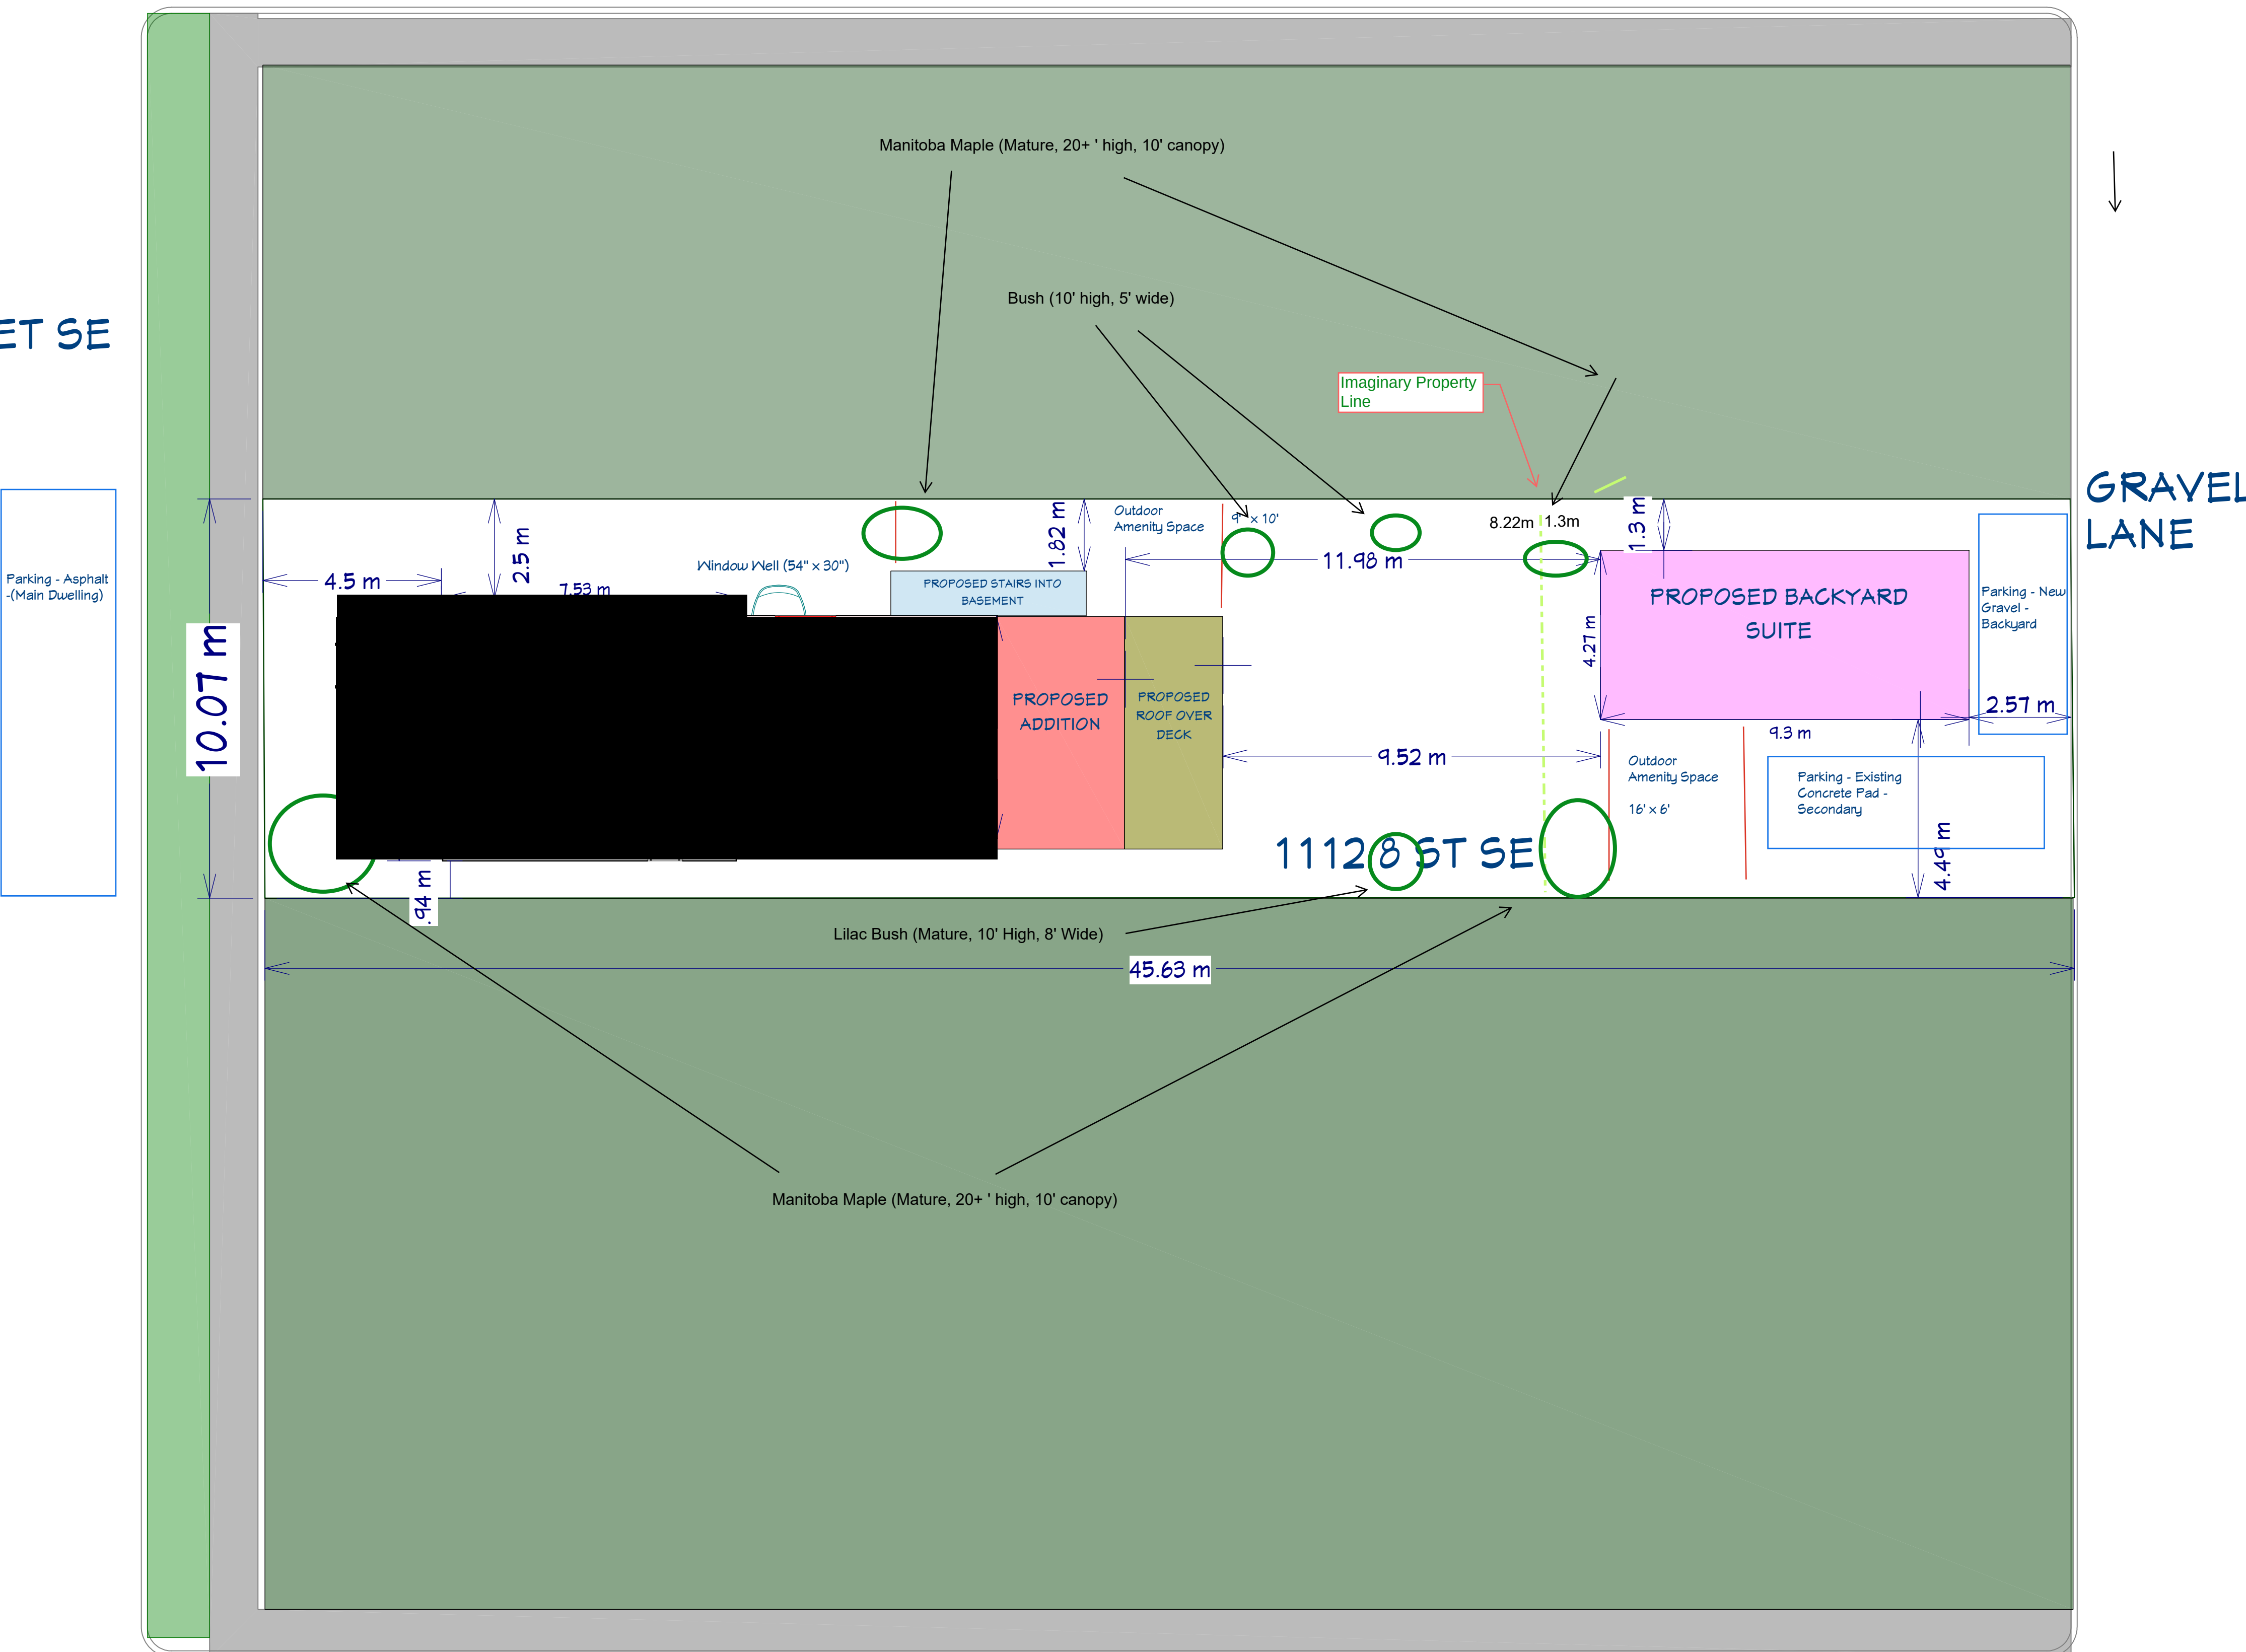

Proposed Addition

Asphalt Dark Gray
Shingles

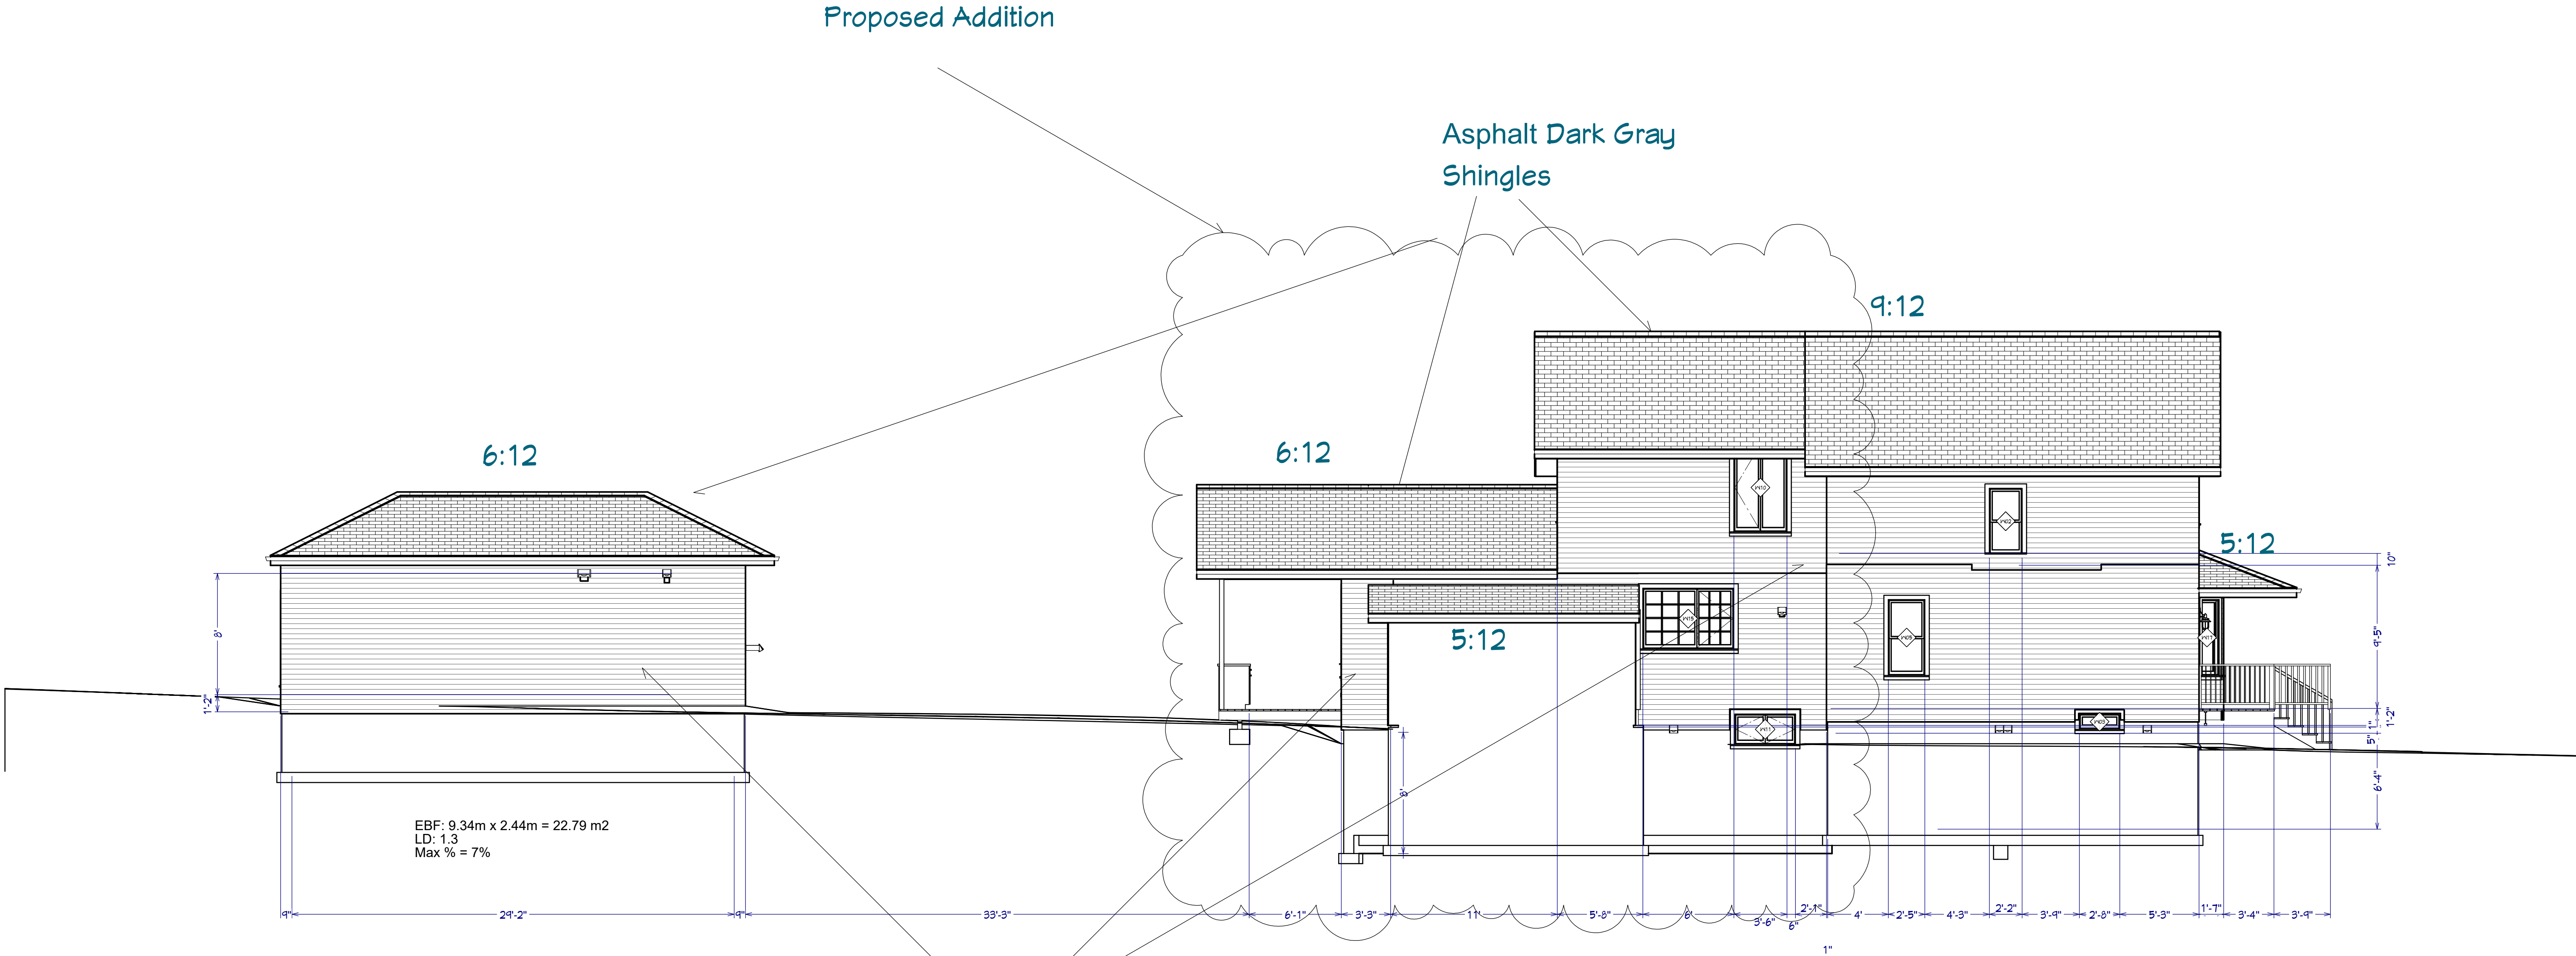

Blue Vinyl Siding

Elevation 1

REVISION TABLE	
NUMBER	DATE

1112 8 Street SE,
Calgary, T2G 2Z7

Title: NORTH ELEVATION

DATE:


5/31/2026

SCALE:

3/16" = 1'

SHEET:

A11

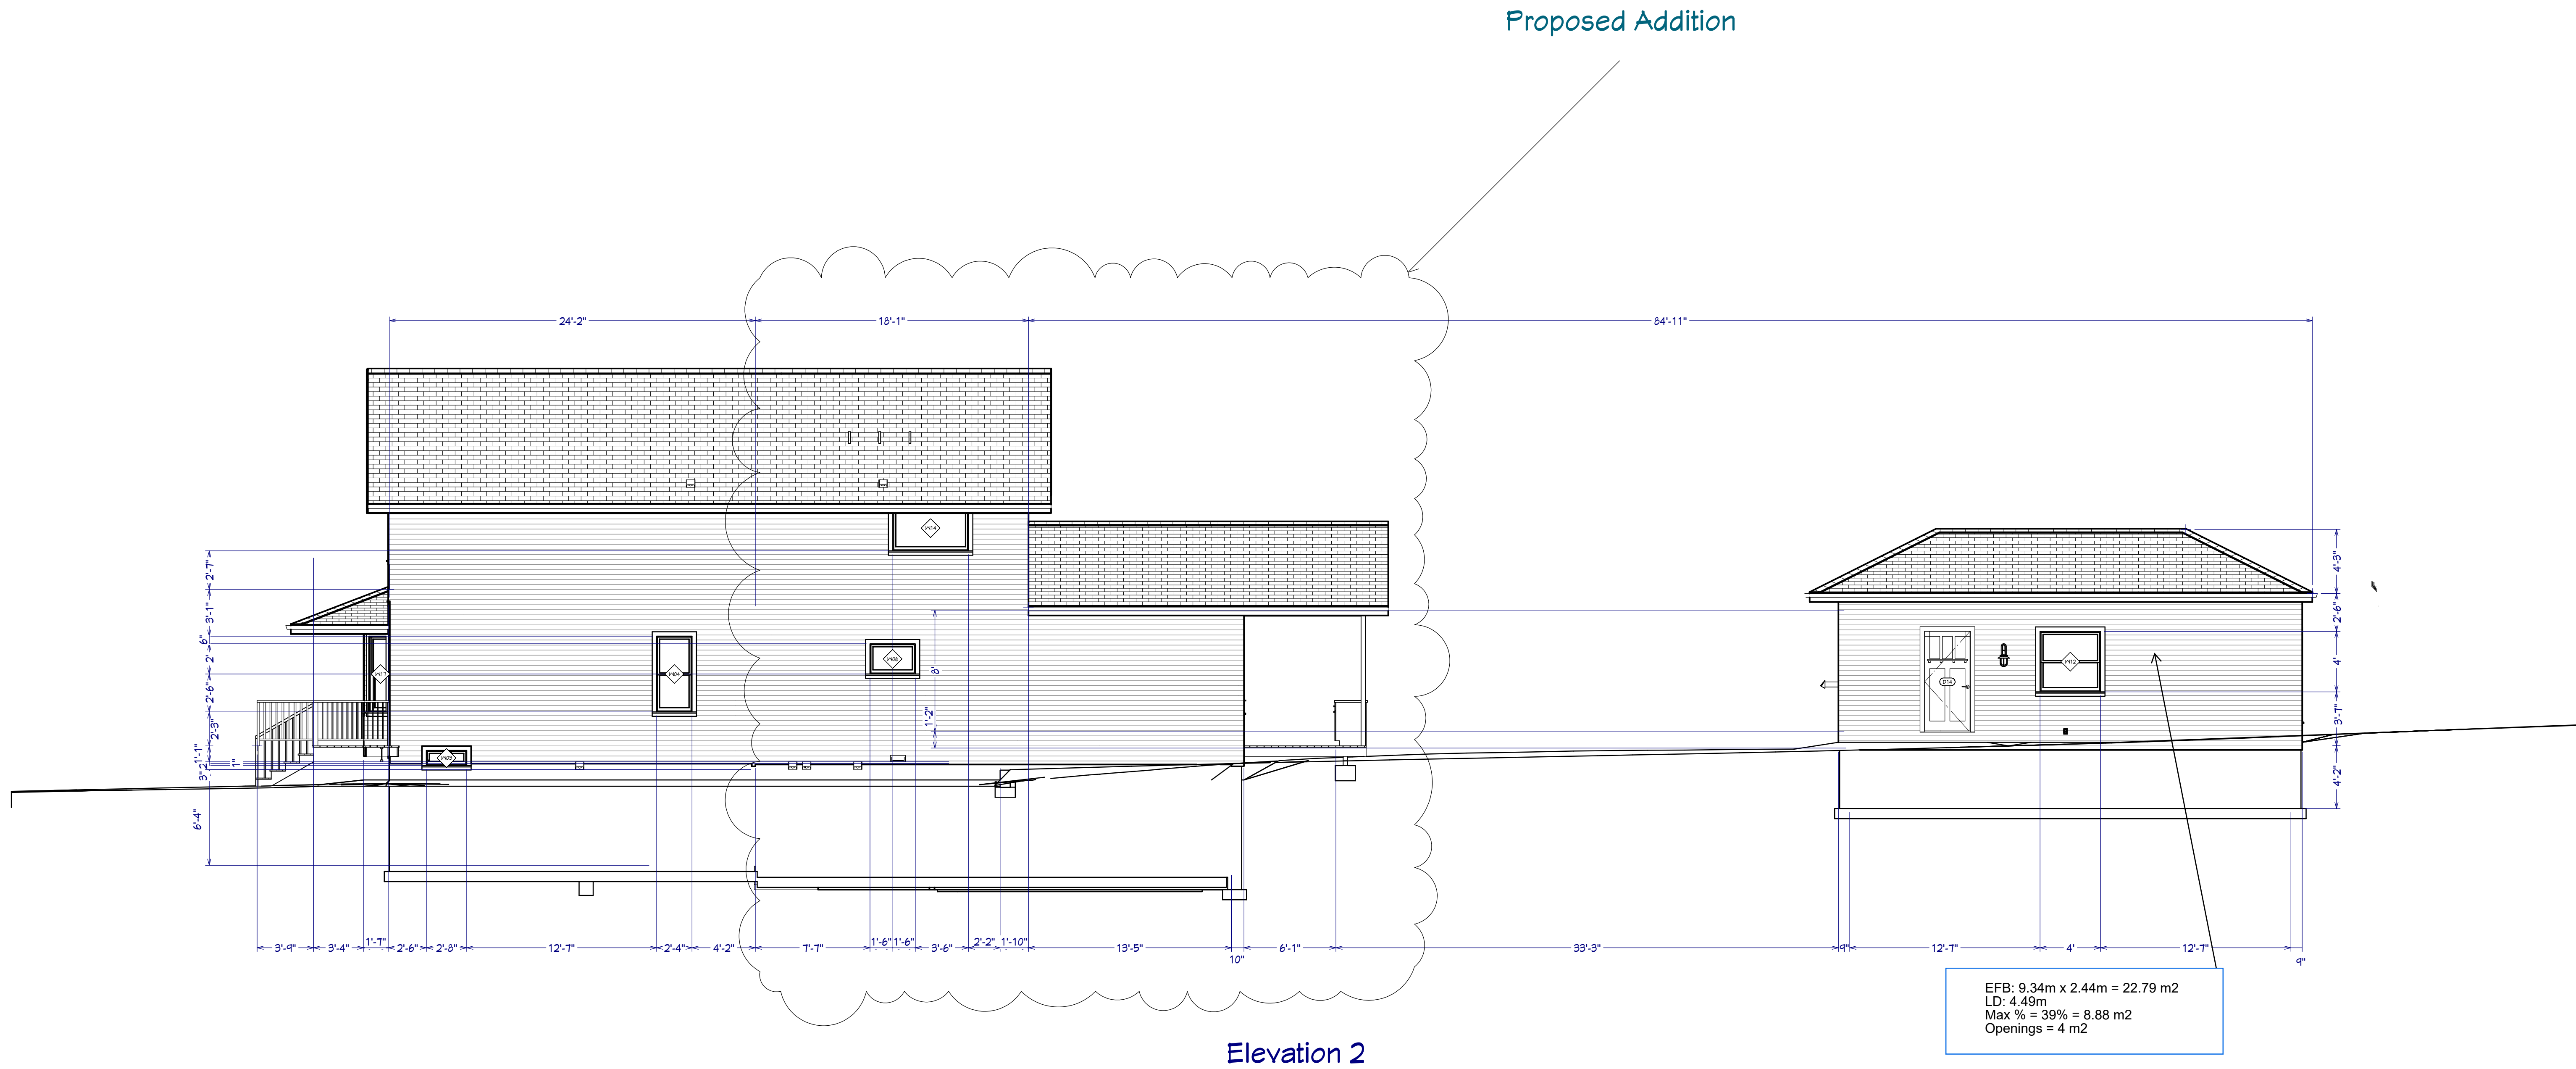

REVISION TABLE		REVISION BY	DESCRIPTION
NUMBER	DATE		

1112 8 Street SE,
Calgary, T2G 2Z7

Title: SOUTH ELEVATION

DATE:



5/31/2026

SCALE:

3/16" = 1'

SHEET:

A12

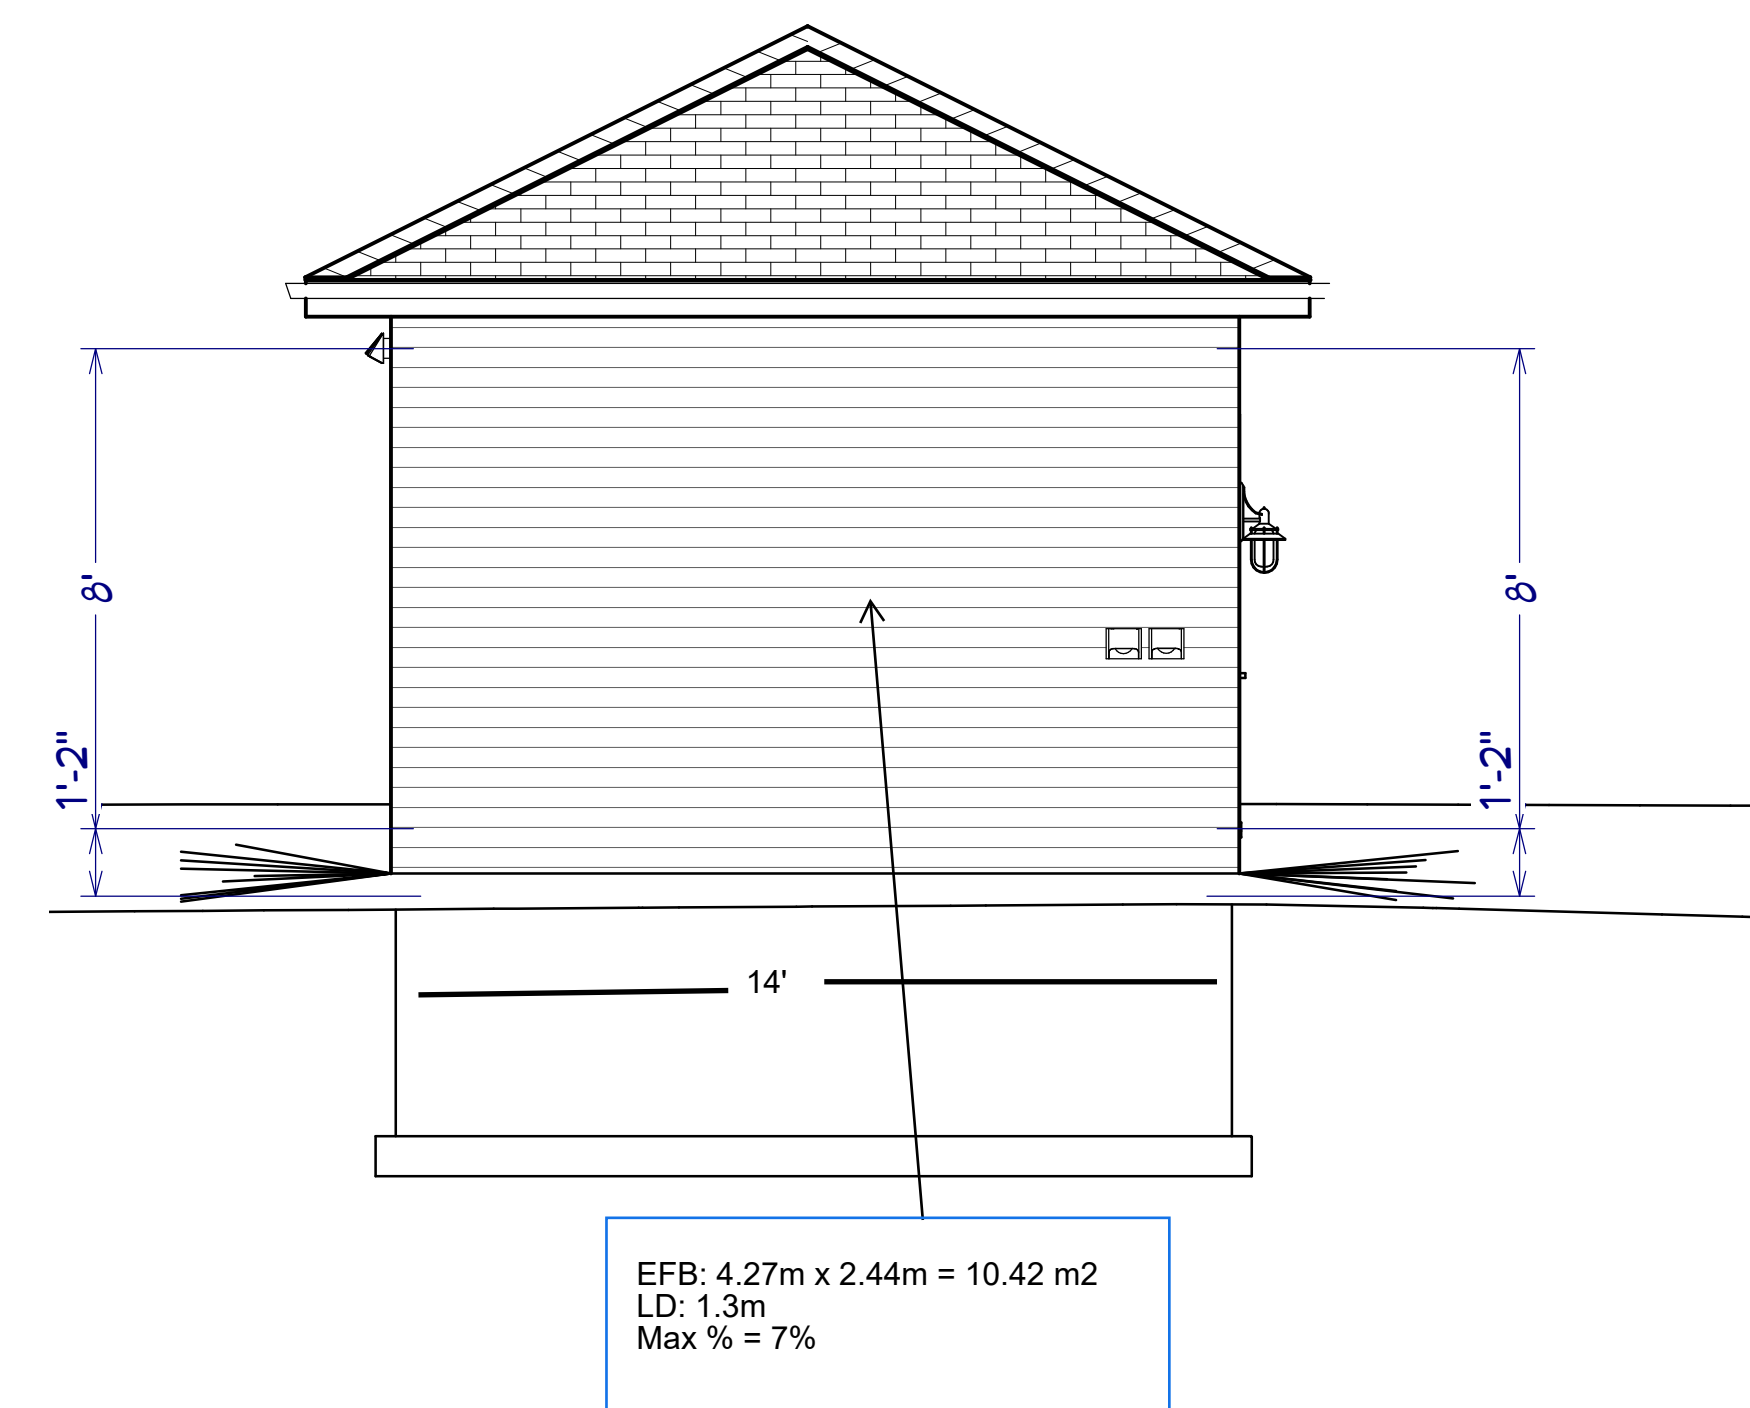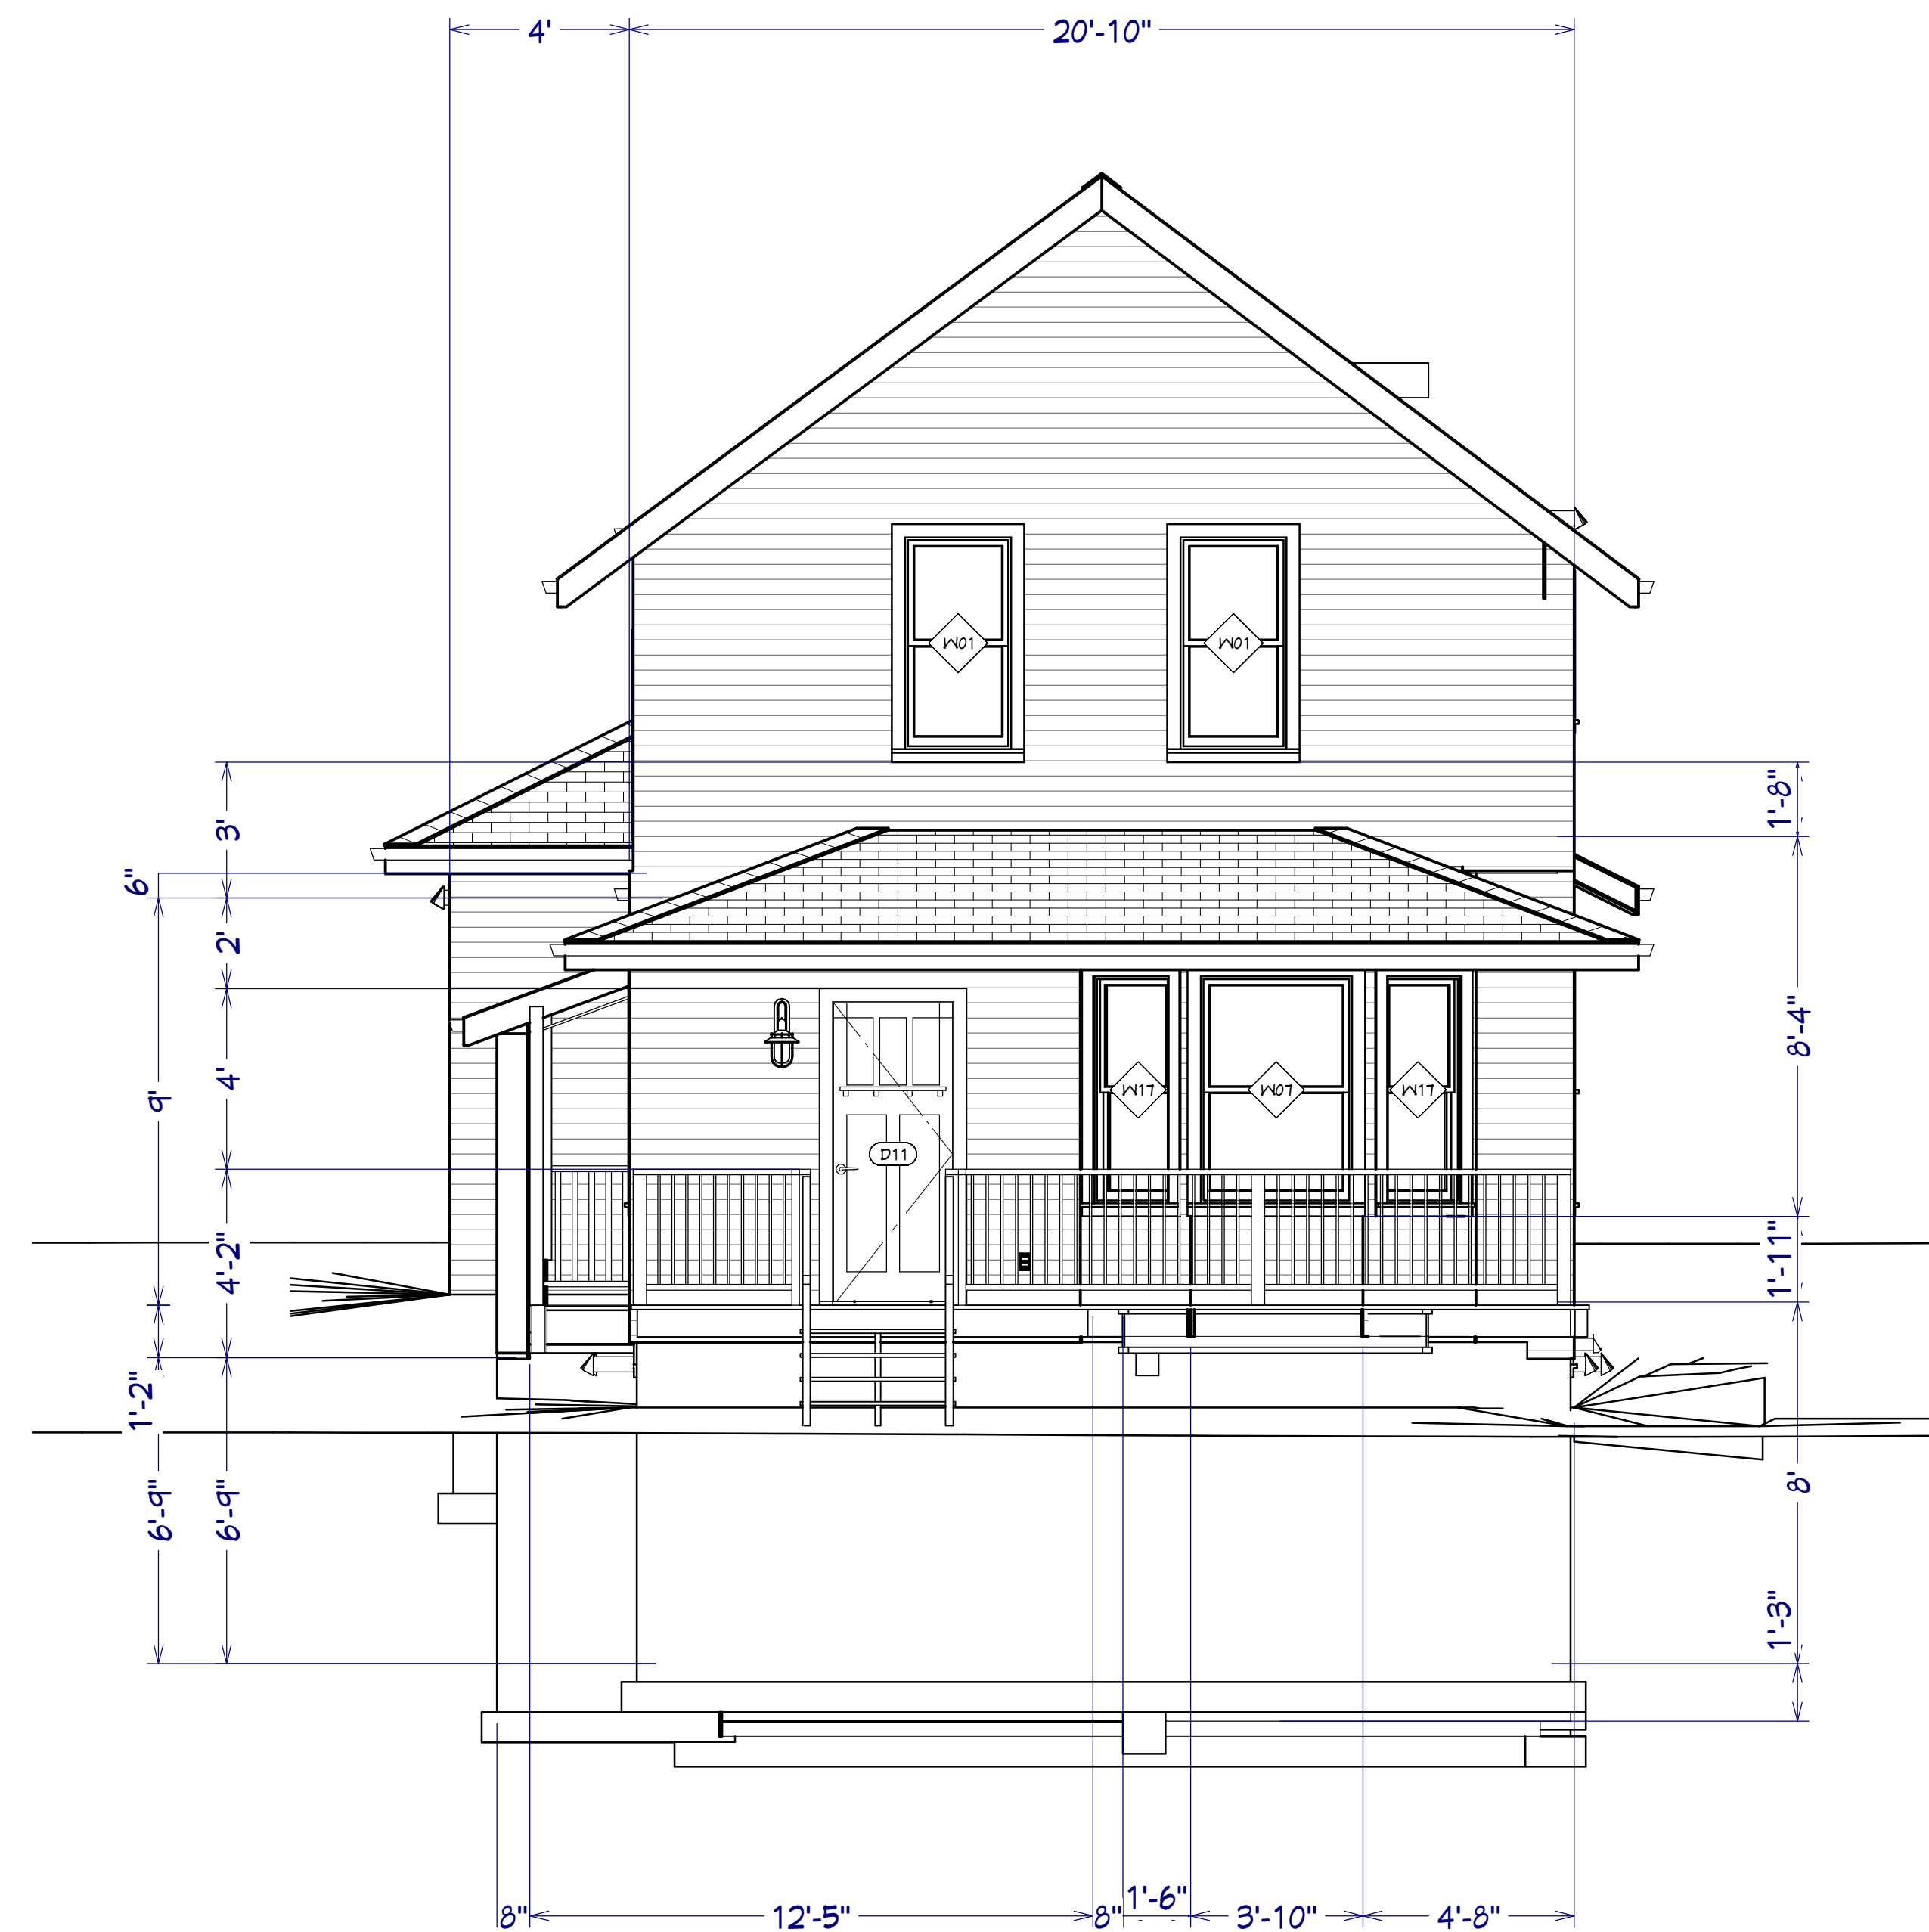[illegible]

1112 8 Street SE,
Calgary, T2G 2Z7

WEST ELEVATION

DATE:


5/31/2026

SCALE:


$$5/16'' = 1'$$

SHEET:

A13

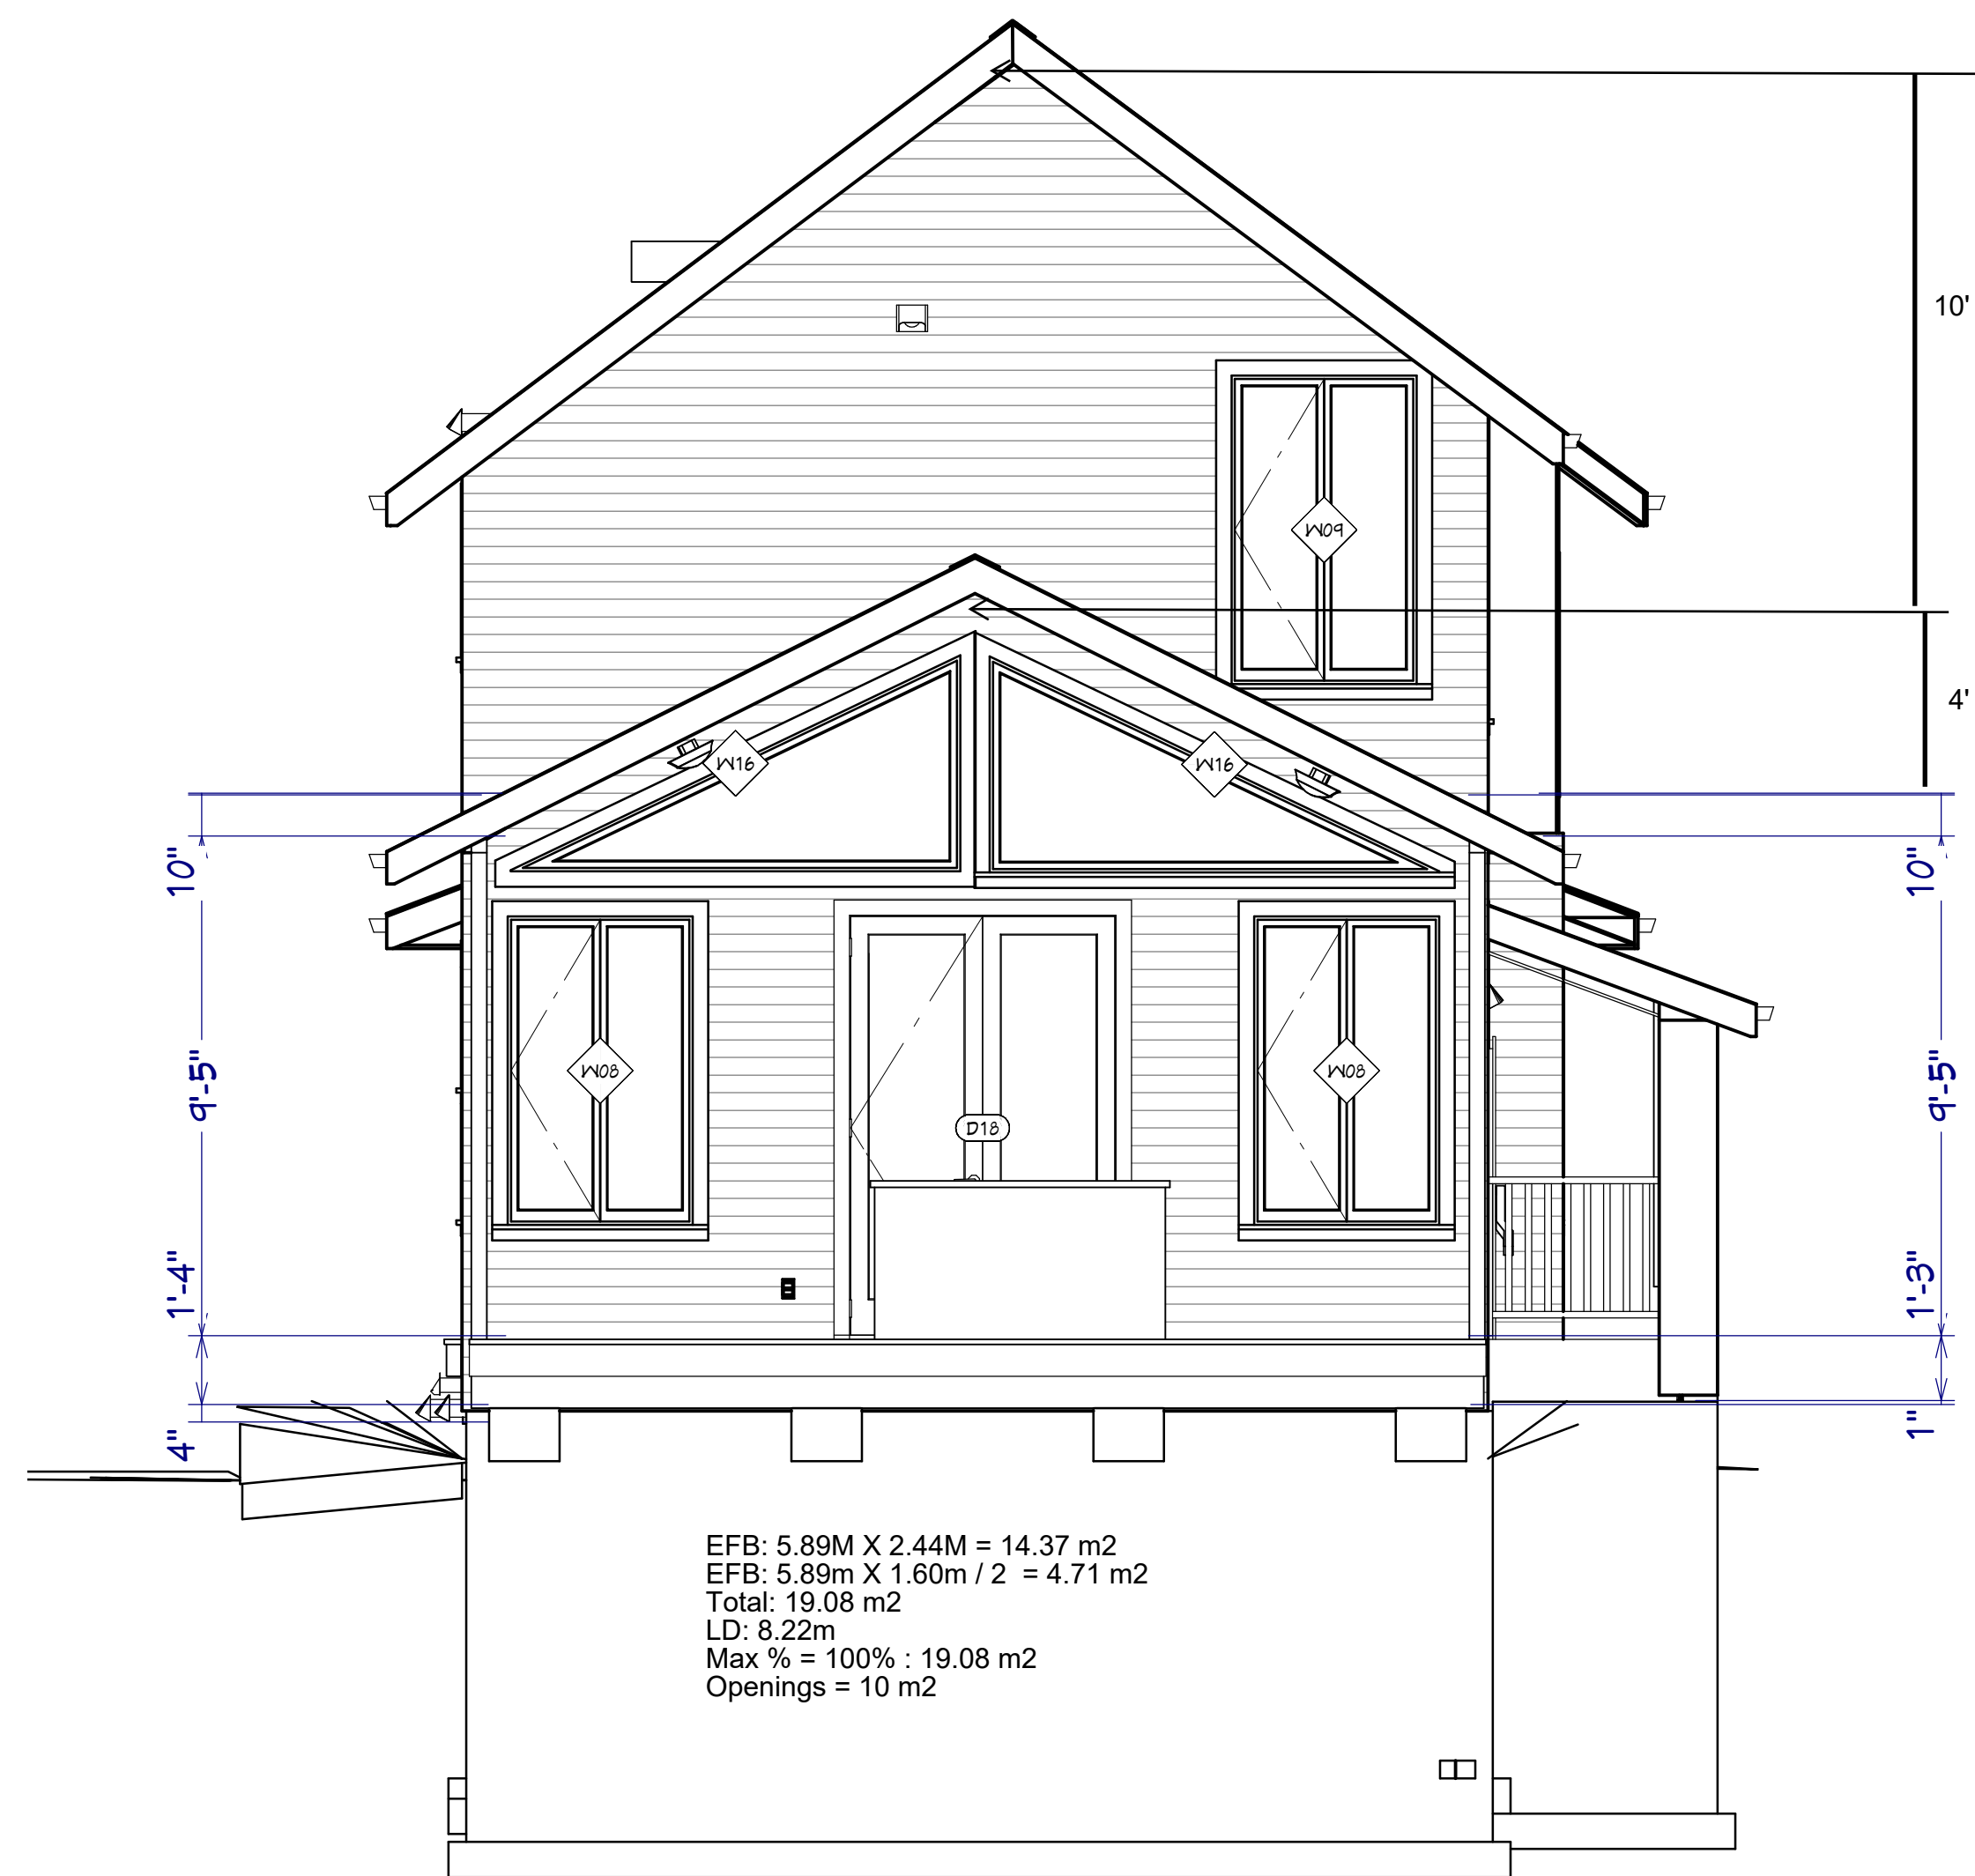

Elevation 5 (HOUSE)

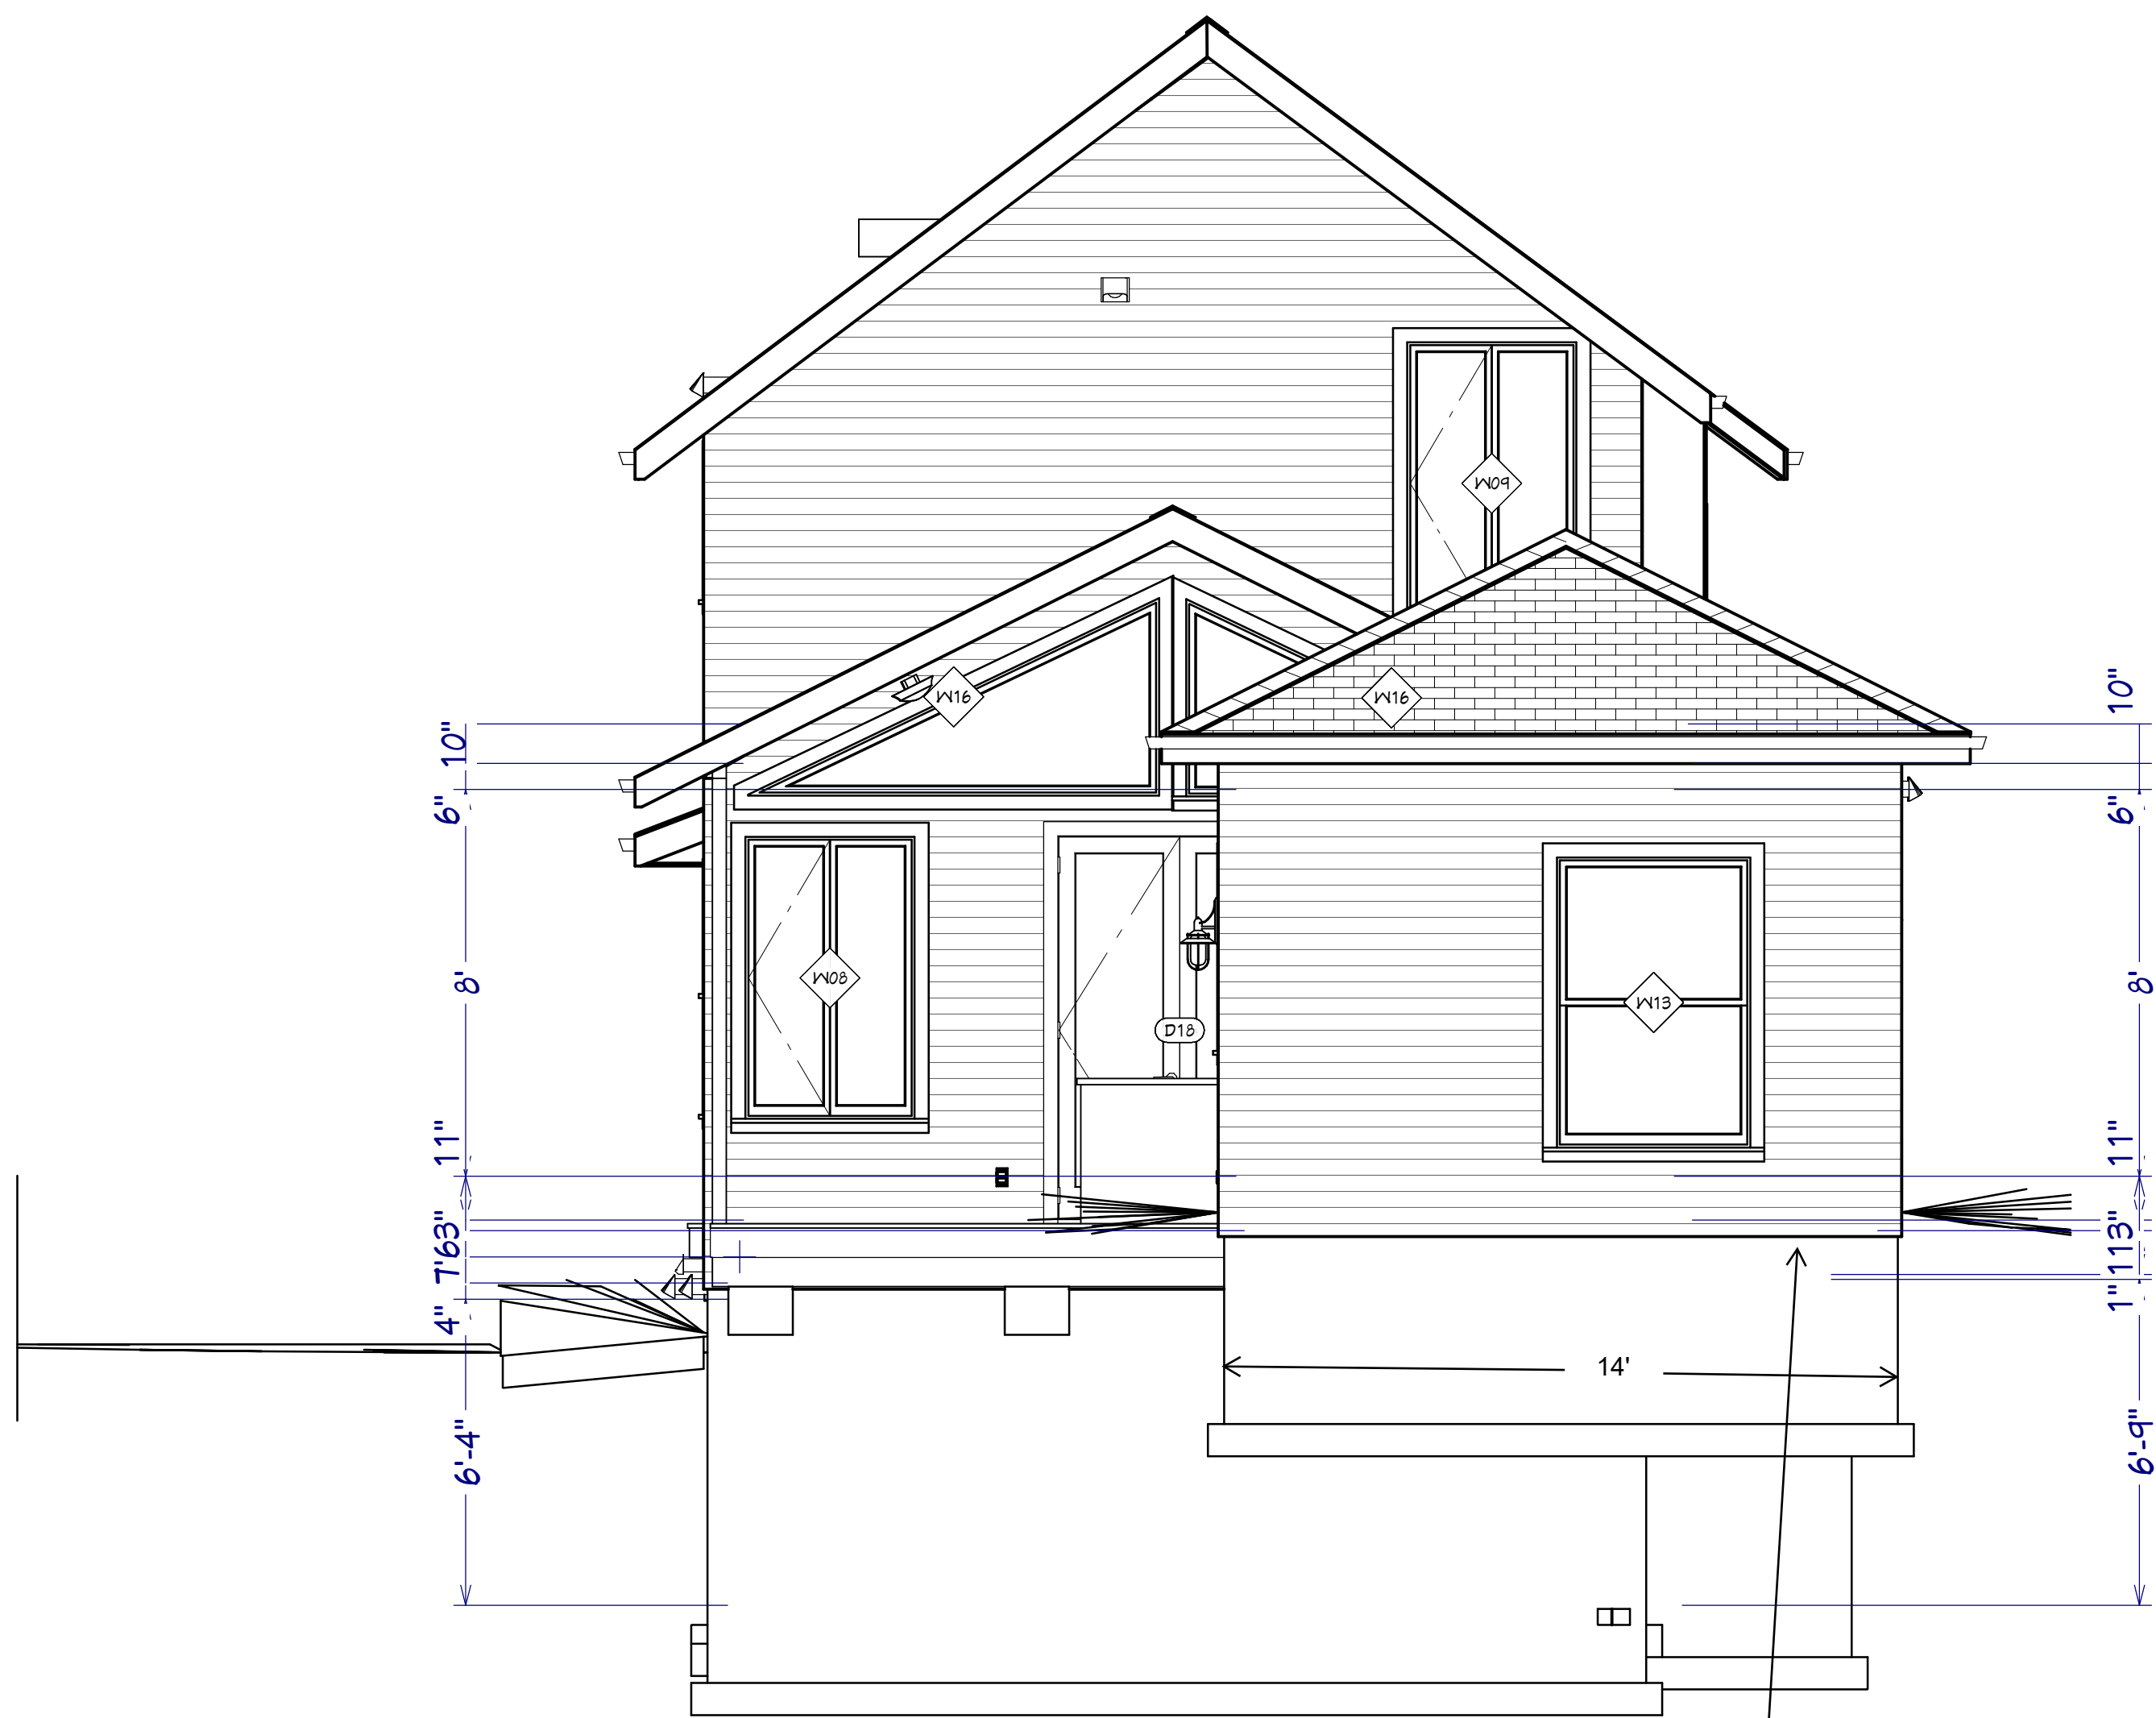

Elevation 6 (BACKYARD SUITE)

REVISION TABLE	
NUMBER	DATE

1112 8 Street SE,
Calgary, T2G 2Z7

Title: EAST ELEVATION

DATE:

5/31/2026

SCALE:

5/16" = 1'

SHEET:

A14