

DRAWING LIST	
SHEET NO	Title
A-1	COVER SHEET
A-2	DEMOLITION PLAN
A-2	SITE PLAN
A-3	FOUNDATION PLAN
A-3	MAIN FLOOR PLAN
A-4	UPPER FLOOR PLAN
A-5	ROOF PLAN
A-6	FRONT ELEVATION
A-7	REAR ELEVATION
A-8	LEFT ELEVATION
A-9	RIGHT ELEVATION
A-10	GENERAL NOTES & ASSEMBLIES
A-11	CROSS SECTIONS
A-12	CROSS SECTIONS-2
A-13	ENERGY DETAILS
A-14	ENERGY DETAILS
A-15	DETAILS



MARCOS MANSIONS

Email:- info@marcosmansions.com

Phone No:- +1 8257799222

General Notes

- All dimensions are measured to the concrete wall, exterior sheathing, and interior framing.
- These drawings and specifications are the intellectual property of Marcos Mansions. They are instruments of service and shall not be used on other projects, for additions to this project, or for completion of this project by others without the designer's express written permission.
- Contractors must verify all existing site conditions, dimensions, and elevations before commencing work. Any discrepancies must be reported to the architect immediately.**ARCHITECT LIABILITY LIMITED TO CORRECTION OF PLAN ONLY**
- Field Adjustments: All field adjustments must be approved by the architect before implementation.
- Do not Scale Drawings

REVISION TABLE

NO	DATE	DESCRIPTION

DESCRIPTION:

MUNICIPAL ADDRESS:

6787 Temple Drive NE, Calgary, Alberta

LEGAL DESCRIPTION:

Lot 30, Block 58, Plan 801 0774

DRAWN BY:KP

PROJECT NO :J2026-19 (1)

SCALE: AS NOTED


DATE:May 9, 2026

SHEET:COVER SHEET

A-1

SITE LEGEND

PROPERTY LINE	
PROPOSED RESIDENCE	
IMAGINARY LINE	
WOOD FENCE	
ROOF LINE	

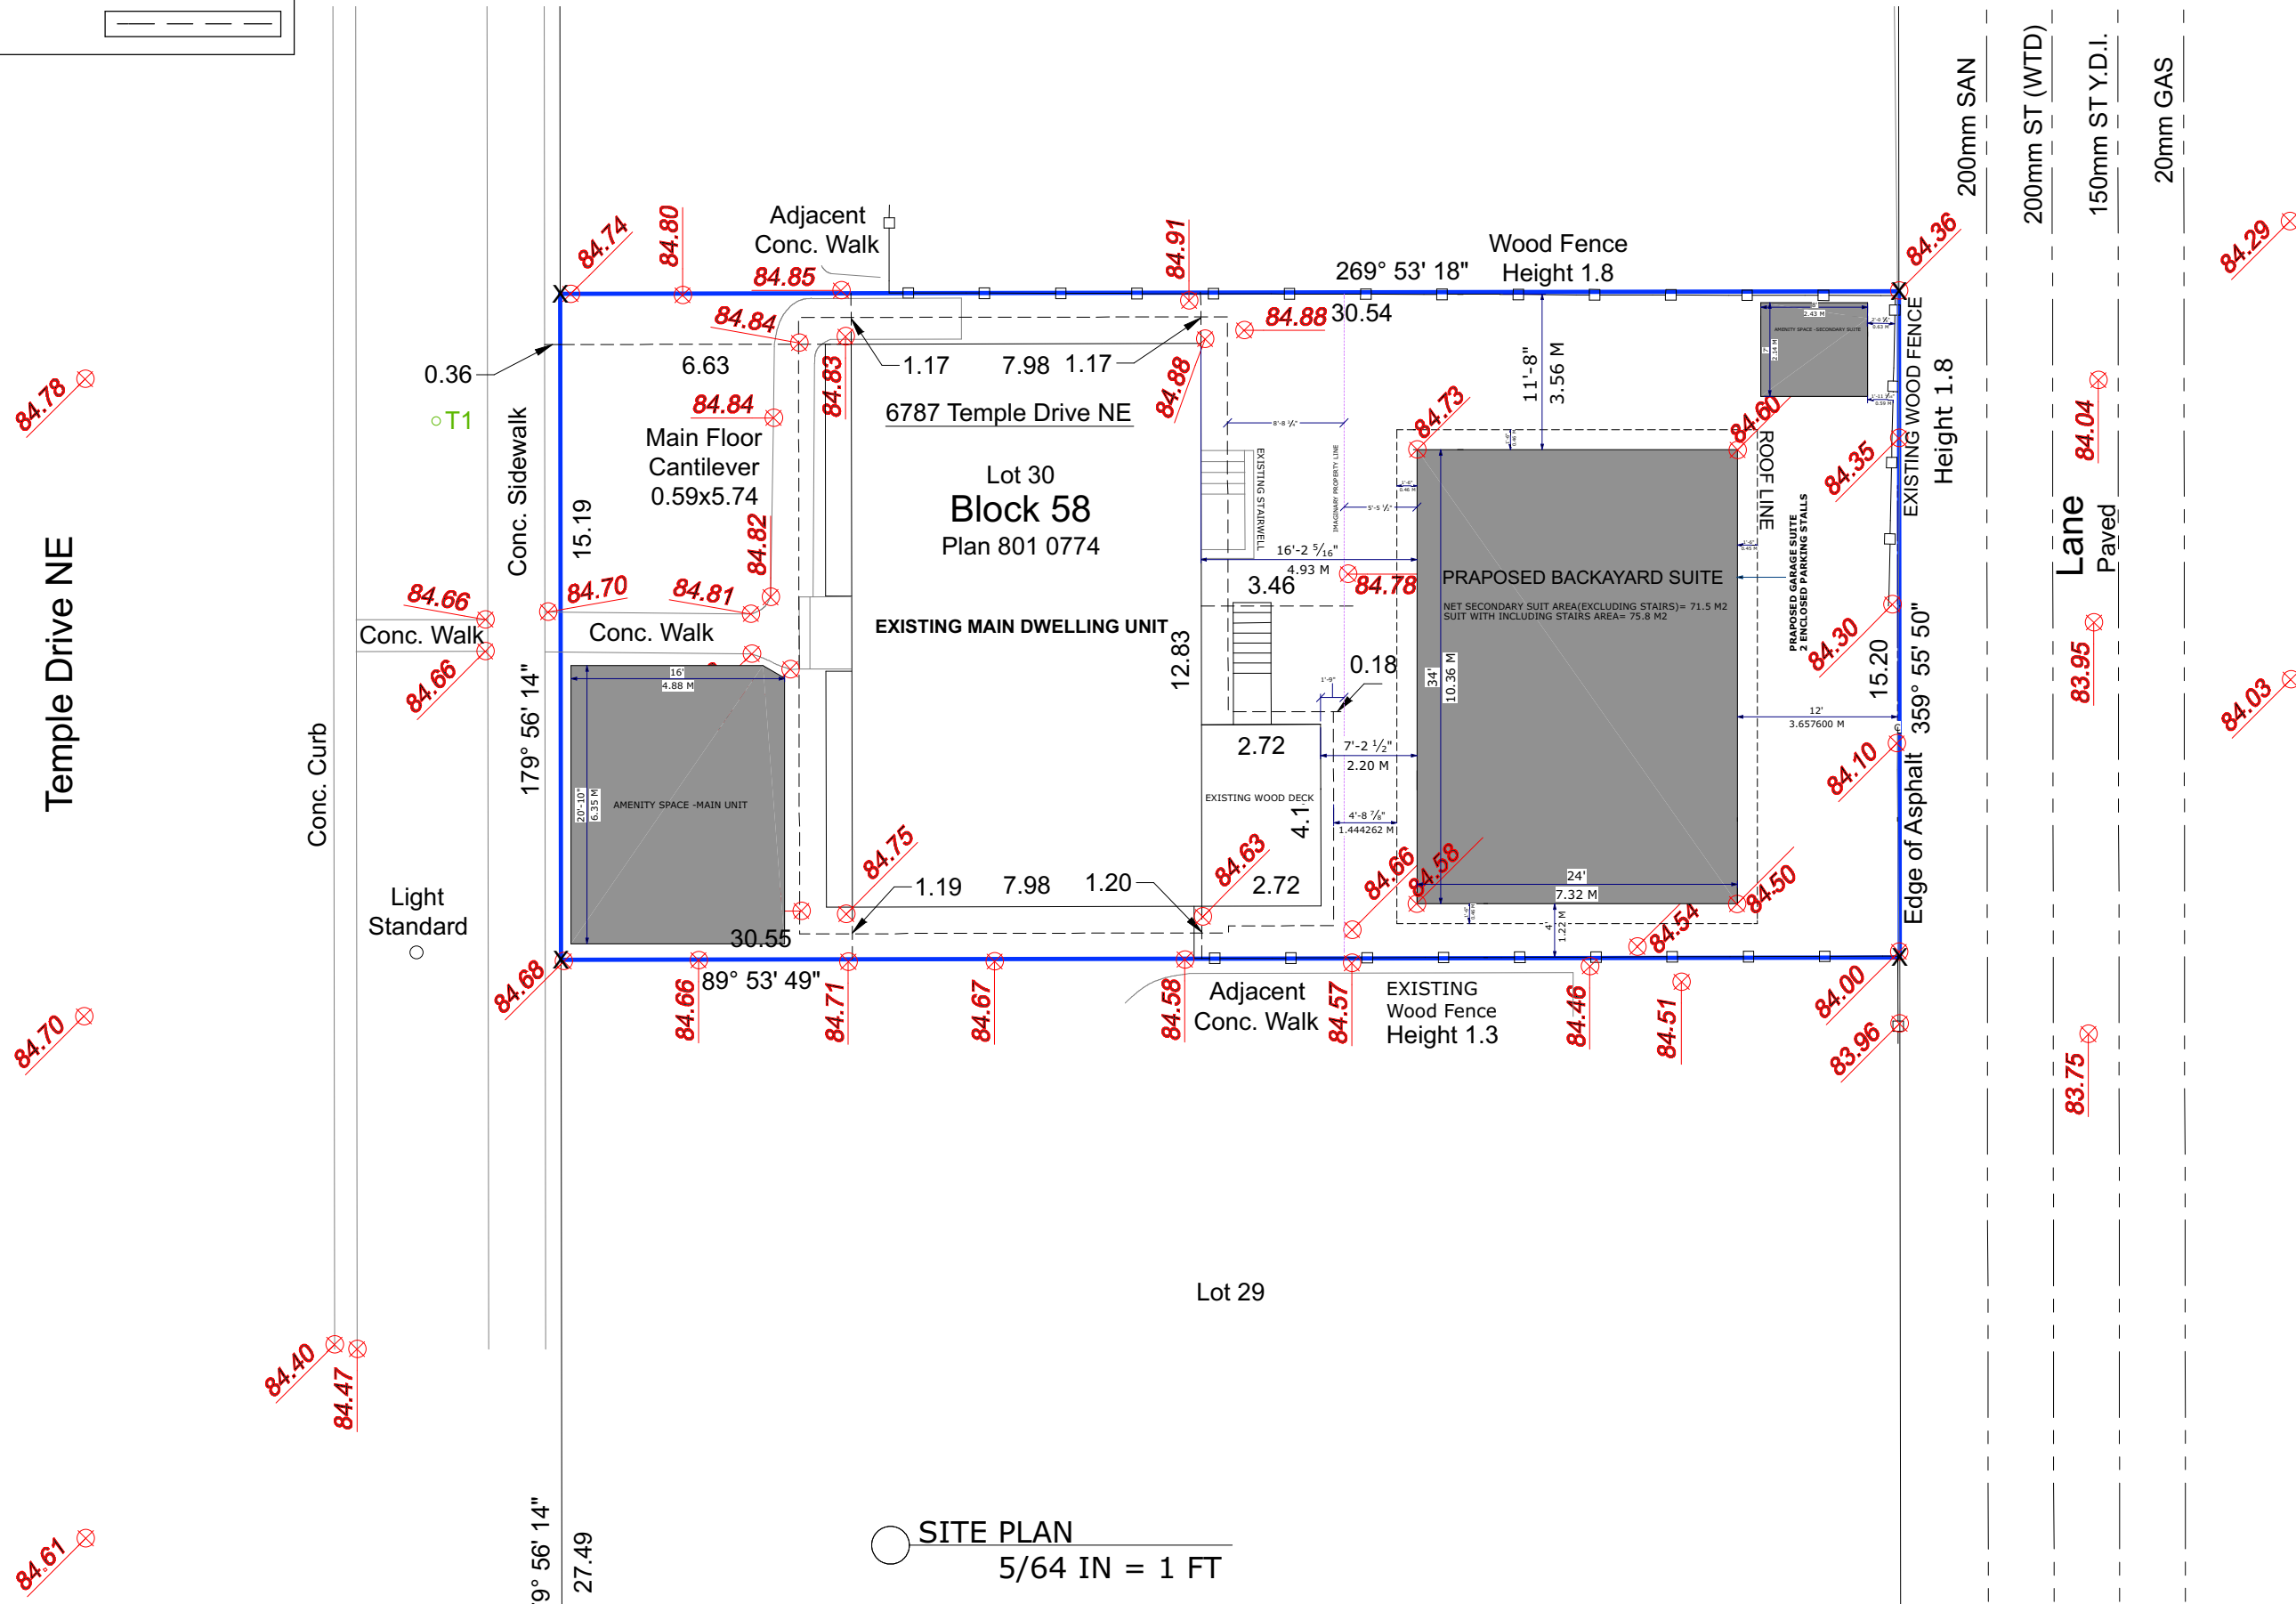

Email:- info@marcosmansions.com

Phone No:- +1 8257799222

General Notes

- All dimensions are measured to the concrete wall, exterior sheathing, and interior framing.
 - These drawings and specifications are the intellectual property of Marcos Mansions. They are instruments of service and shall not be used on other projects, for additions to this project, or for completion of this project by others without the designer's express written permission.
 - Contractors must verify all existing site conditions, dimensions, and elevations before commencing work. Any discrepancies must be reported to the architect immediately.
- ARCHITECT LIABILITY**
LIMITED TO CORRECTION OF PLAN ONLY
- Field Adjustments: All field adjustments must be approved by the architect before implementation.
 - Do not Scale Drawings

REVISION TABLE

[illegible]

DESCRIPTION:

MUNICIPAL ADDRESS:

6787 Temple Drive NE, Calgary, Alberta

LEGAL DESCRIPTION:

Lot 30, Block 58, Plan 801 0774

DRAWN BY:

PROJECT NO :J2026-19

SCALE: AS NOTED

DATE: May 9, 2026

SHEET: SITE PLAN

SHEET: SITE PLAN

A-3



MARCOS MANSIONS

Email:- info@marcosmansions.com

Phone No:- +1 8257799222

General Notes

- All dimensions are measured to the concrete wall, exterior sheathing, and interior framing.
- These drawings and specifications are the intellectual property of Marcos Mansions. They are instruments of service and shall not be used on other projects, for additions to this project, or for completion of this project by others without the designer's express written permission.
- Contractors must verify all existing site conditions, dimensions, and elevations before commencing work. Any discrepancies must be reported to the architect immediately.**ARCHITECT LIABILITY LIMITED TO CORRECTION OF PLAN ONLY**
- Field Adjustments: All field adjustments must be approved by the architect before implementation.
- Do not Scale Drawings

REVISION TABLE

NO	DATE	DESCRIPTION

DESCRIPTION:

MUNICIPAL ADDRESS:

6787 Temple Drive NE, Calgary, Alberta

LEGAL DESCRIPTION:

Lot 30, Block 58, Plan 801 0774

DRAWN BY:KP

PROJECT NO :J2026-19 (1)

SCALE: AS NOTED

DATE:May 9, 2026

SHEET:FRONT ELEVATION

A-8



E1 FRONT ELEVATION
3/16 IN = 1 FT



MARCOS MANSIONS

Email:- info@marcosmansions.com

Phone No:- +1 8257799222

General Notes

- All dimensions are measured to the concrete wall, exterior sheathing, and interior framing.
- These drawings and specifications are the intellectual property of Marcos Mansions. They are instruments of service and shall not be used on other projects, for additions to this project, or for completion of this project by others without the designer's express written permission.
- Contractors must verify all existing site conditions, dimensions, and elevations before commencing work. Any discrepancies must be reported to the architect immediately.**ARCHITECT LIABILITY LIMITED TO CORRECTION OF PLAN ONLY**
- Field Adjustments: All field adjustments must be approved by the architect before implementation.
- Do not Scale Drawings

REVISION TABLE

NO	DATE	DESCRIPTION

DESCRIPTION:

MUNICIPAL ADDRESS:

6787 Temple Drive NE, Calgary, Alberta

LEGAL DESCRIPTION:

Lot 30, Block 58, Plan 801 0774

DRAWN BY:KP


PROJECT NO :J2026-19 (1)

SCALE: AS NOTED


DATE:May 9, 2026

SHEET:REAR ELEVATION

A-9

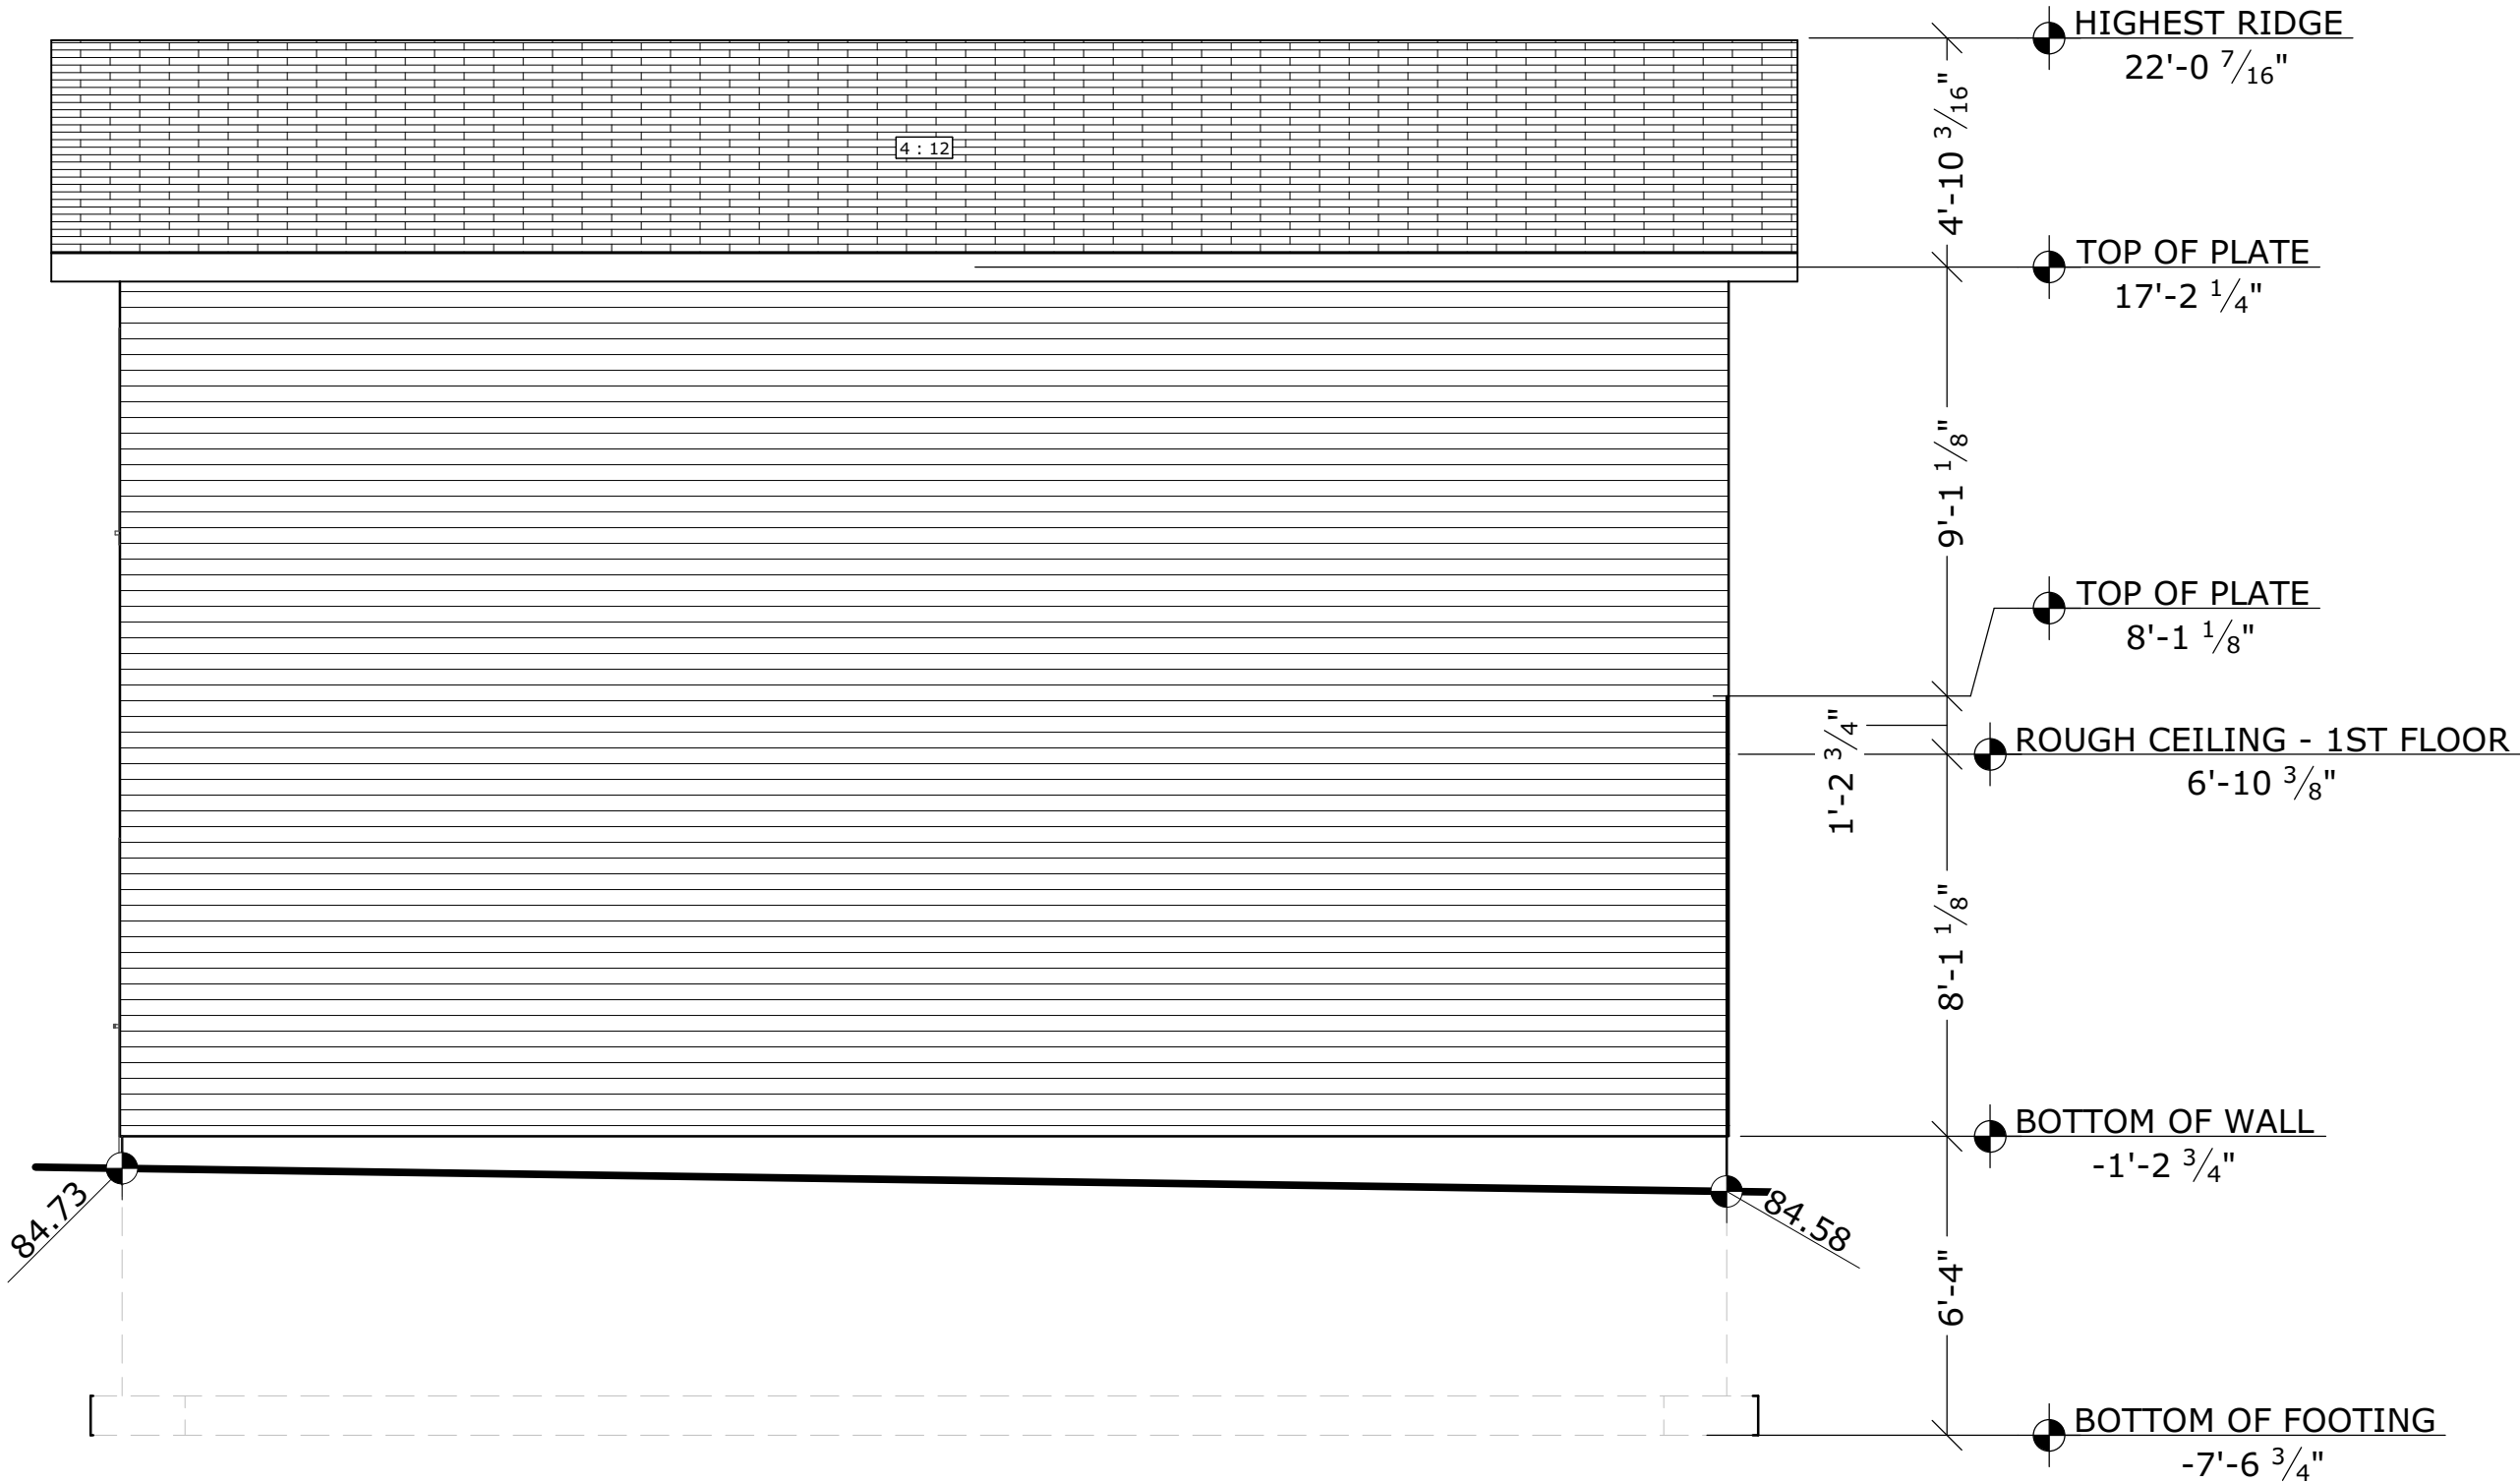

E3 REAR ELEVATION
1/4 IN = 1 FT

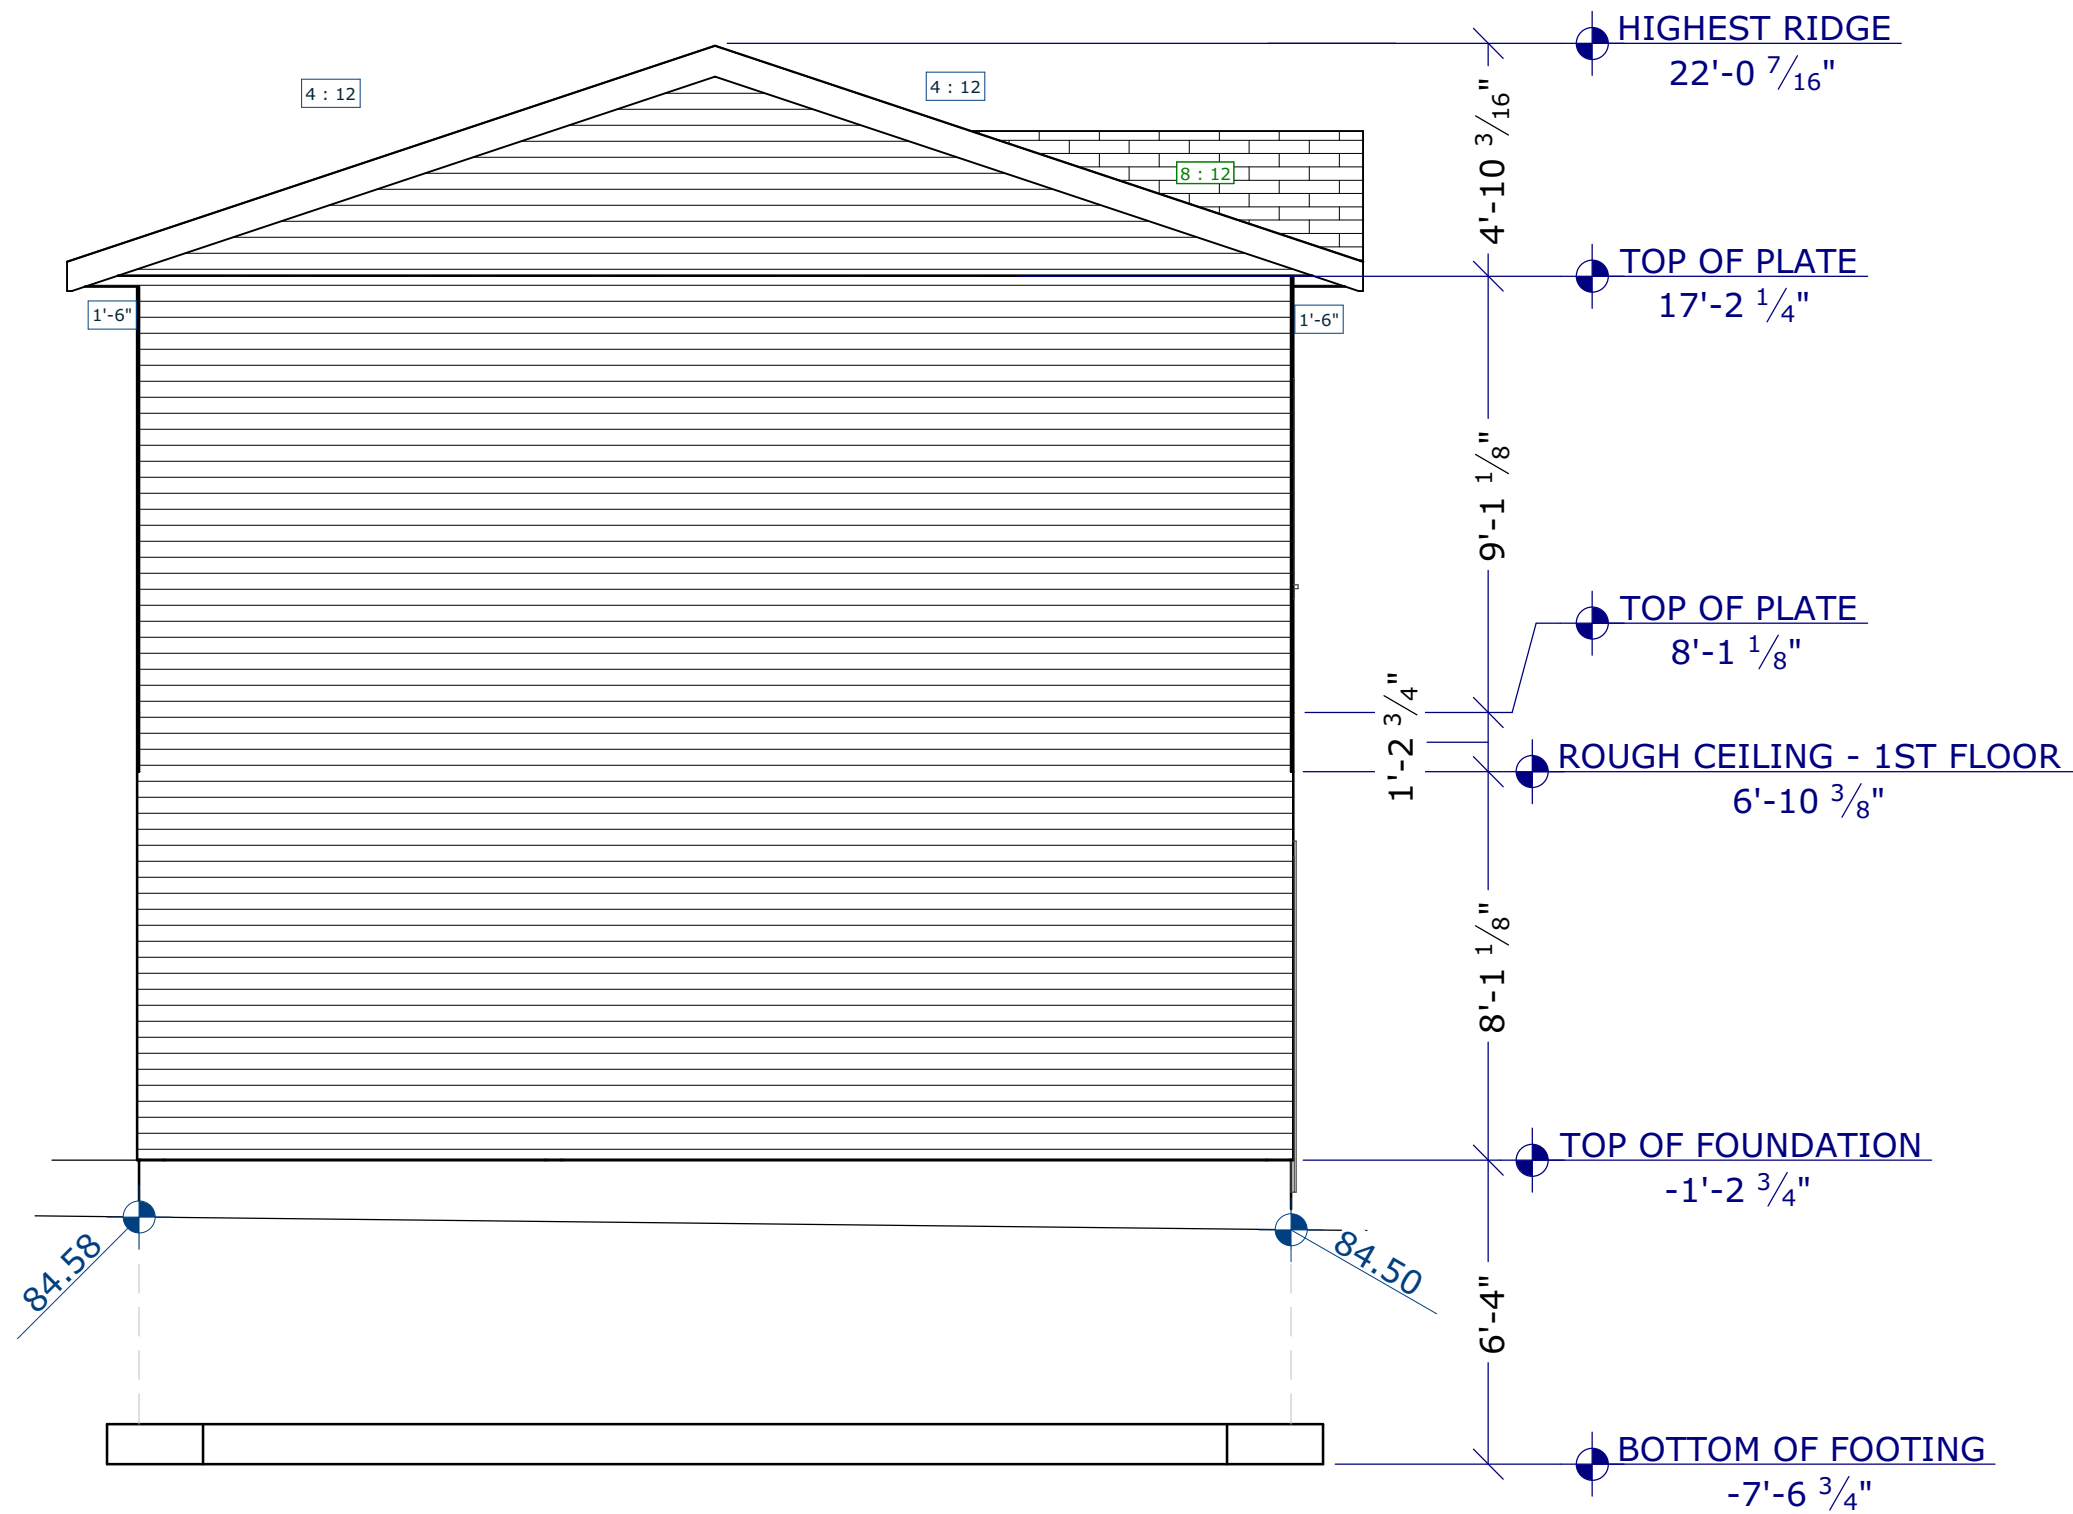

E4 LEFT ELEVATION
1/4 IN = 1 FT



MARCOS MANSIONS

Email:- info@marcosmansions.com

Phone No:- +1 8257799222

General Notes

- All dimensions are measured to the concrete wall, exterior sheathing, and interior framing.
- These drawings and specifications are the intellectual property of Marcos Mansions. They are instruments of service and shall not be used on other projects, for additions to this project, or for completion of this project by others without the designer's express written permission.
- Contractors must verify all existing site conditions, dimensions, and elevations before commencing work. Any discrepancies must be reported to the architect immediately.**ARCHITECT LIABILITY LIMITED TO CORRECTION OF PLAN ONLY**
- Field Adjustments: All field adjustments must be approved by the architect before implementation.
- Do not Scale Drawings

REVISION TABLE		
NO	DATE	DESCRIPTION

DESCRIPTION:

MUNICIPAL ADDRESS:

6787 Temple Drive NE, Calgary, Alberta

LEGAL DESCRIPTION:

Lot 30, Block 58, Plan 801 0774

DRAWN BY:KP

PROJECT NO :J2026-19 (1)

SCALE: AS NOTED

DATE:May 9, 2026

SHEET:LEFT ELEVATION



MARCOS MANSIONS

Email:- info@marcosmansions.com

Phone No:- +1 8257799222

General Notes

- All dimensions are measured to the concrete wall, exterior sheathing, and interior framing.
- These drawings and specifications are the intellectual property of Marcos Mansions. They are instruments of service and shall not be used on other projects, for additions to this project, or for completion of this project by others without the designer's express written permission.
- Contractors must verify all existing site conditions, dimensions, and elevations before commencing work. Any discrepancies must be reported to the architect immediately.**ARCHITECT LIABILITY LIMITED TO CORRECTION OF PLAN ONLY**
- Field Adjustments: All field adjustments must be approved by the architect before implementation.
- Do not Scale Drawings

REVISION TABLE

NO	DATE	DESCRIPTION

DESCRIPTION:

MUNICIPAL ADDRESS:

6787 Temple Drive NE, Calgary, Alberta

LEGAL DESCRIPTION:

Lot 30, Block 58, Plan 801 0774

DRAWN BY:KP

PROJECT NO :J2026-19 (1)

SCALE: AS NOTED

DATE:May 9, 2026

SHEET:RIGHT ELEVATION

A-11

