



PROJECT

OAKHILL
BACKYARD SUITE

STAMP

ISSUED:


NO.	ISSUE	DATE
1	ISSUE FOR REVIEW	05/15/2026

NOTES

DRAWING INFORMATION:

CLIENT:
ADDRESS: 112 OAKHILL PLACE SW
LOCATION: CALGARY, ALBERTA
DRAWN BY: KT
LEGAL PLAN: LOT 11, BLOCK 1,
PLAN 5925JK

DRAWING NO:	01
DRAWING TITTLE:	EXISTING SITE PLAN
SHEET:	A.02
SCALE:	1/32 = 1'-0"
REV.	0

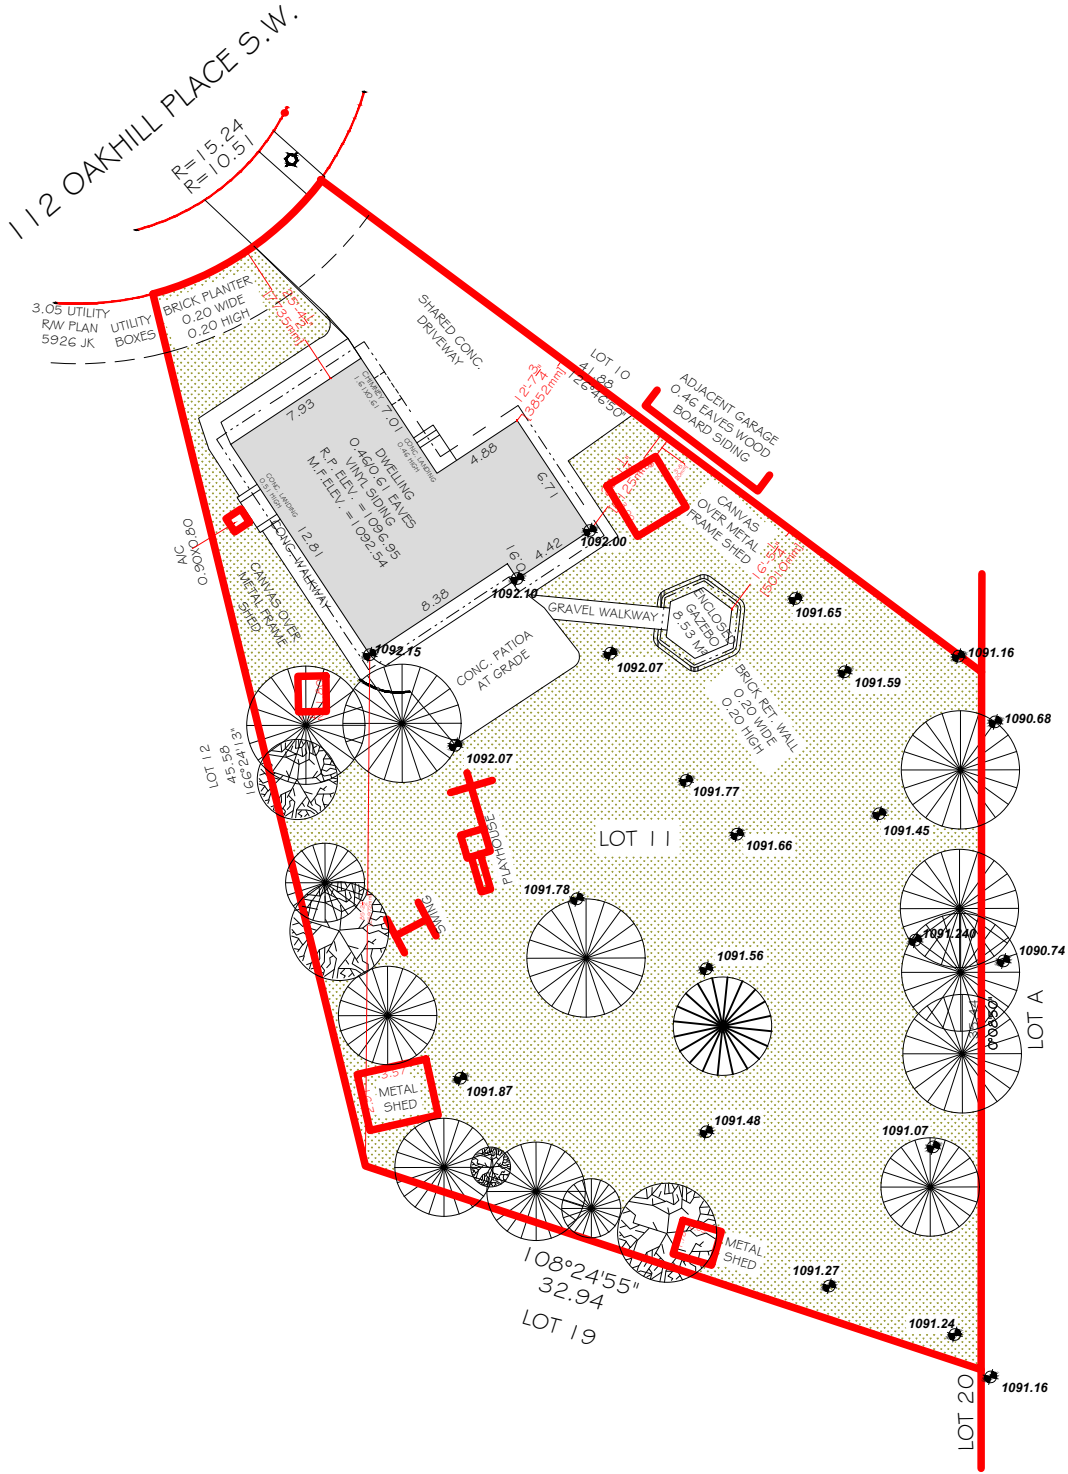



OAKHILL
BACKYARD SUITE

STAMP

ISSUED:

NO.	ISSUE	DATE
1	ISSUE FOR REVIEW	05/15/2026

NOTES

DRAWING INFORMATION:

CLIENT:

ADDRESS: 112 OAKHILL PLACE SW

LOCATION: CALGARY, ALBERTA

DRAWN BY: KT

LEGAL PLAN: LOT 11, BLOCK 1,
PLAN 5925JK

DRAWING NO: 01

DRAWING TITLE: PROPOSED SITE PLAN

SHEET: A.03

SCALE: 3/32 = 1'-0"

REV. 0

PROJECT

OAKHILL
BACKYARD SUITE

STAMP

ISSUED:


NO.	ISSUE	DATE
1	ISSUE FOR REVIEW	05/15/2026

NOTES

DRAWING INFORMATION:

CLIENT:
ADDRESS: 112 OAKHILL PLACE SW
LOCATION: CALGARY, ALBERTA
DRAWN BY: KT
LEGAL PLAN: LOT 11, BLOCK 1,
PLAN 5925JK

DRAWING NO:	01
DRAWING TITTLE:	PROPOSED WEST ELEVATION
SHEET:	A.07
SCALE:	1/8" = 1'-0"
REV.	0

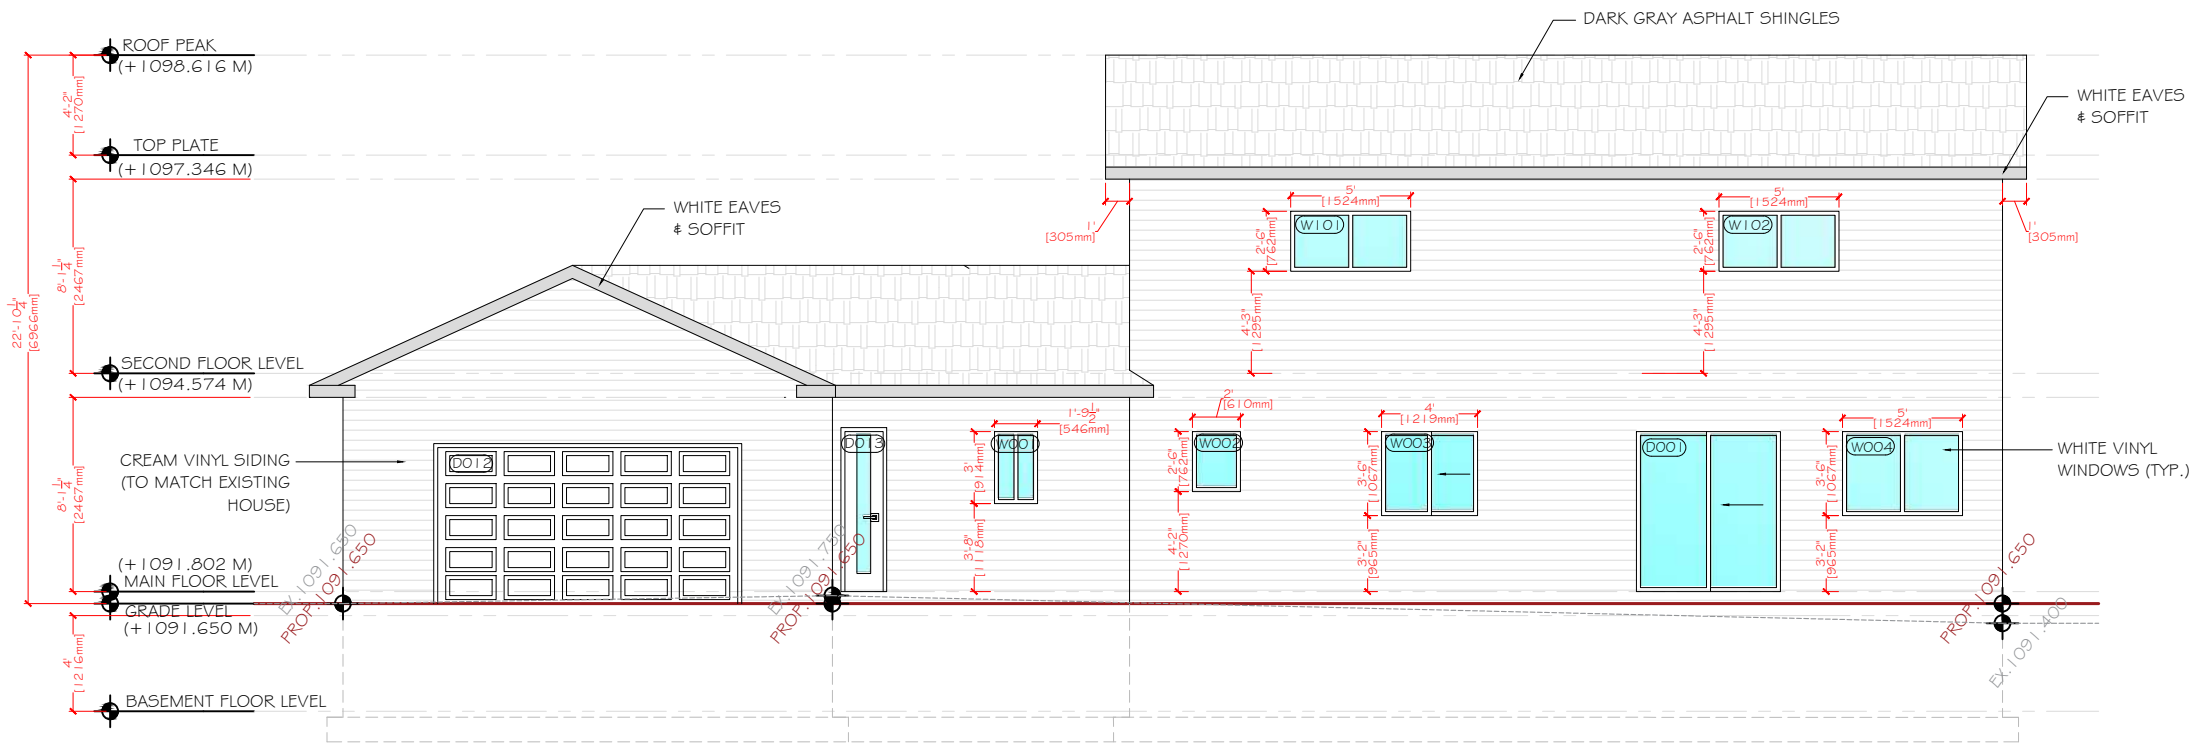

PROJECT

OAKHILL
BACKYARD SUITE

STAMP

ISSUED:

NO.	ISSUE	DATE
1	ISSUE FOR REVIEW	05/15/2026

NOTES

DRAWING INFORMATION:

CLIENT:
ADDRESS: 112 OAKHILL PLACE SW
LOCATION: CALGARY, ALBERTA
DRAWN BY: KT
LEGAL PLAN: LOT 11, BLOCK 1,
PLAN 5925JK

DRAWING NO: 01
DRAWING TITTLE: PROPOSED SOUTH ELEVATION
SHEET: A.08
SCALE: 3/16 = 1'-0"
REV. 0

