




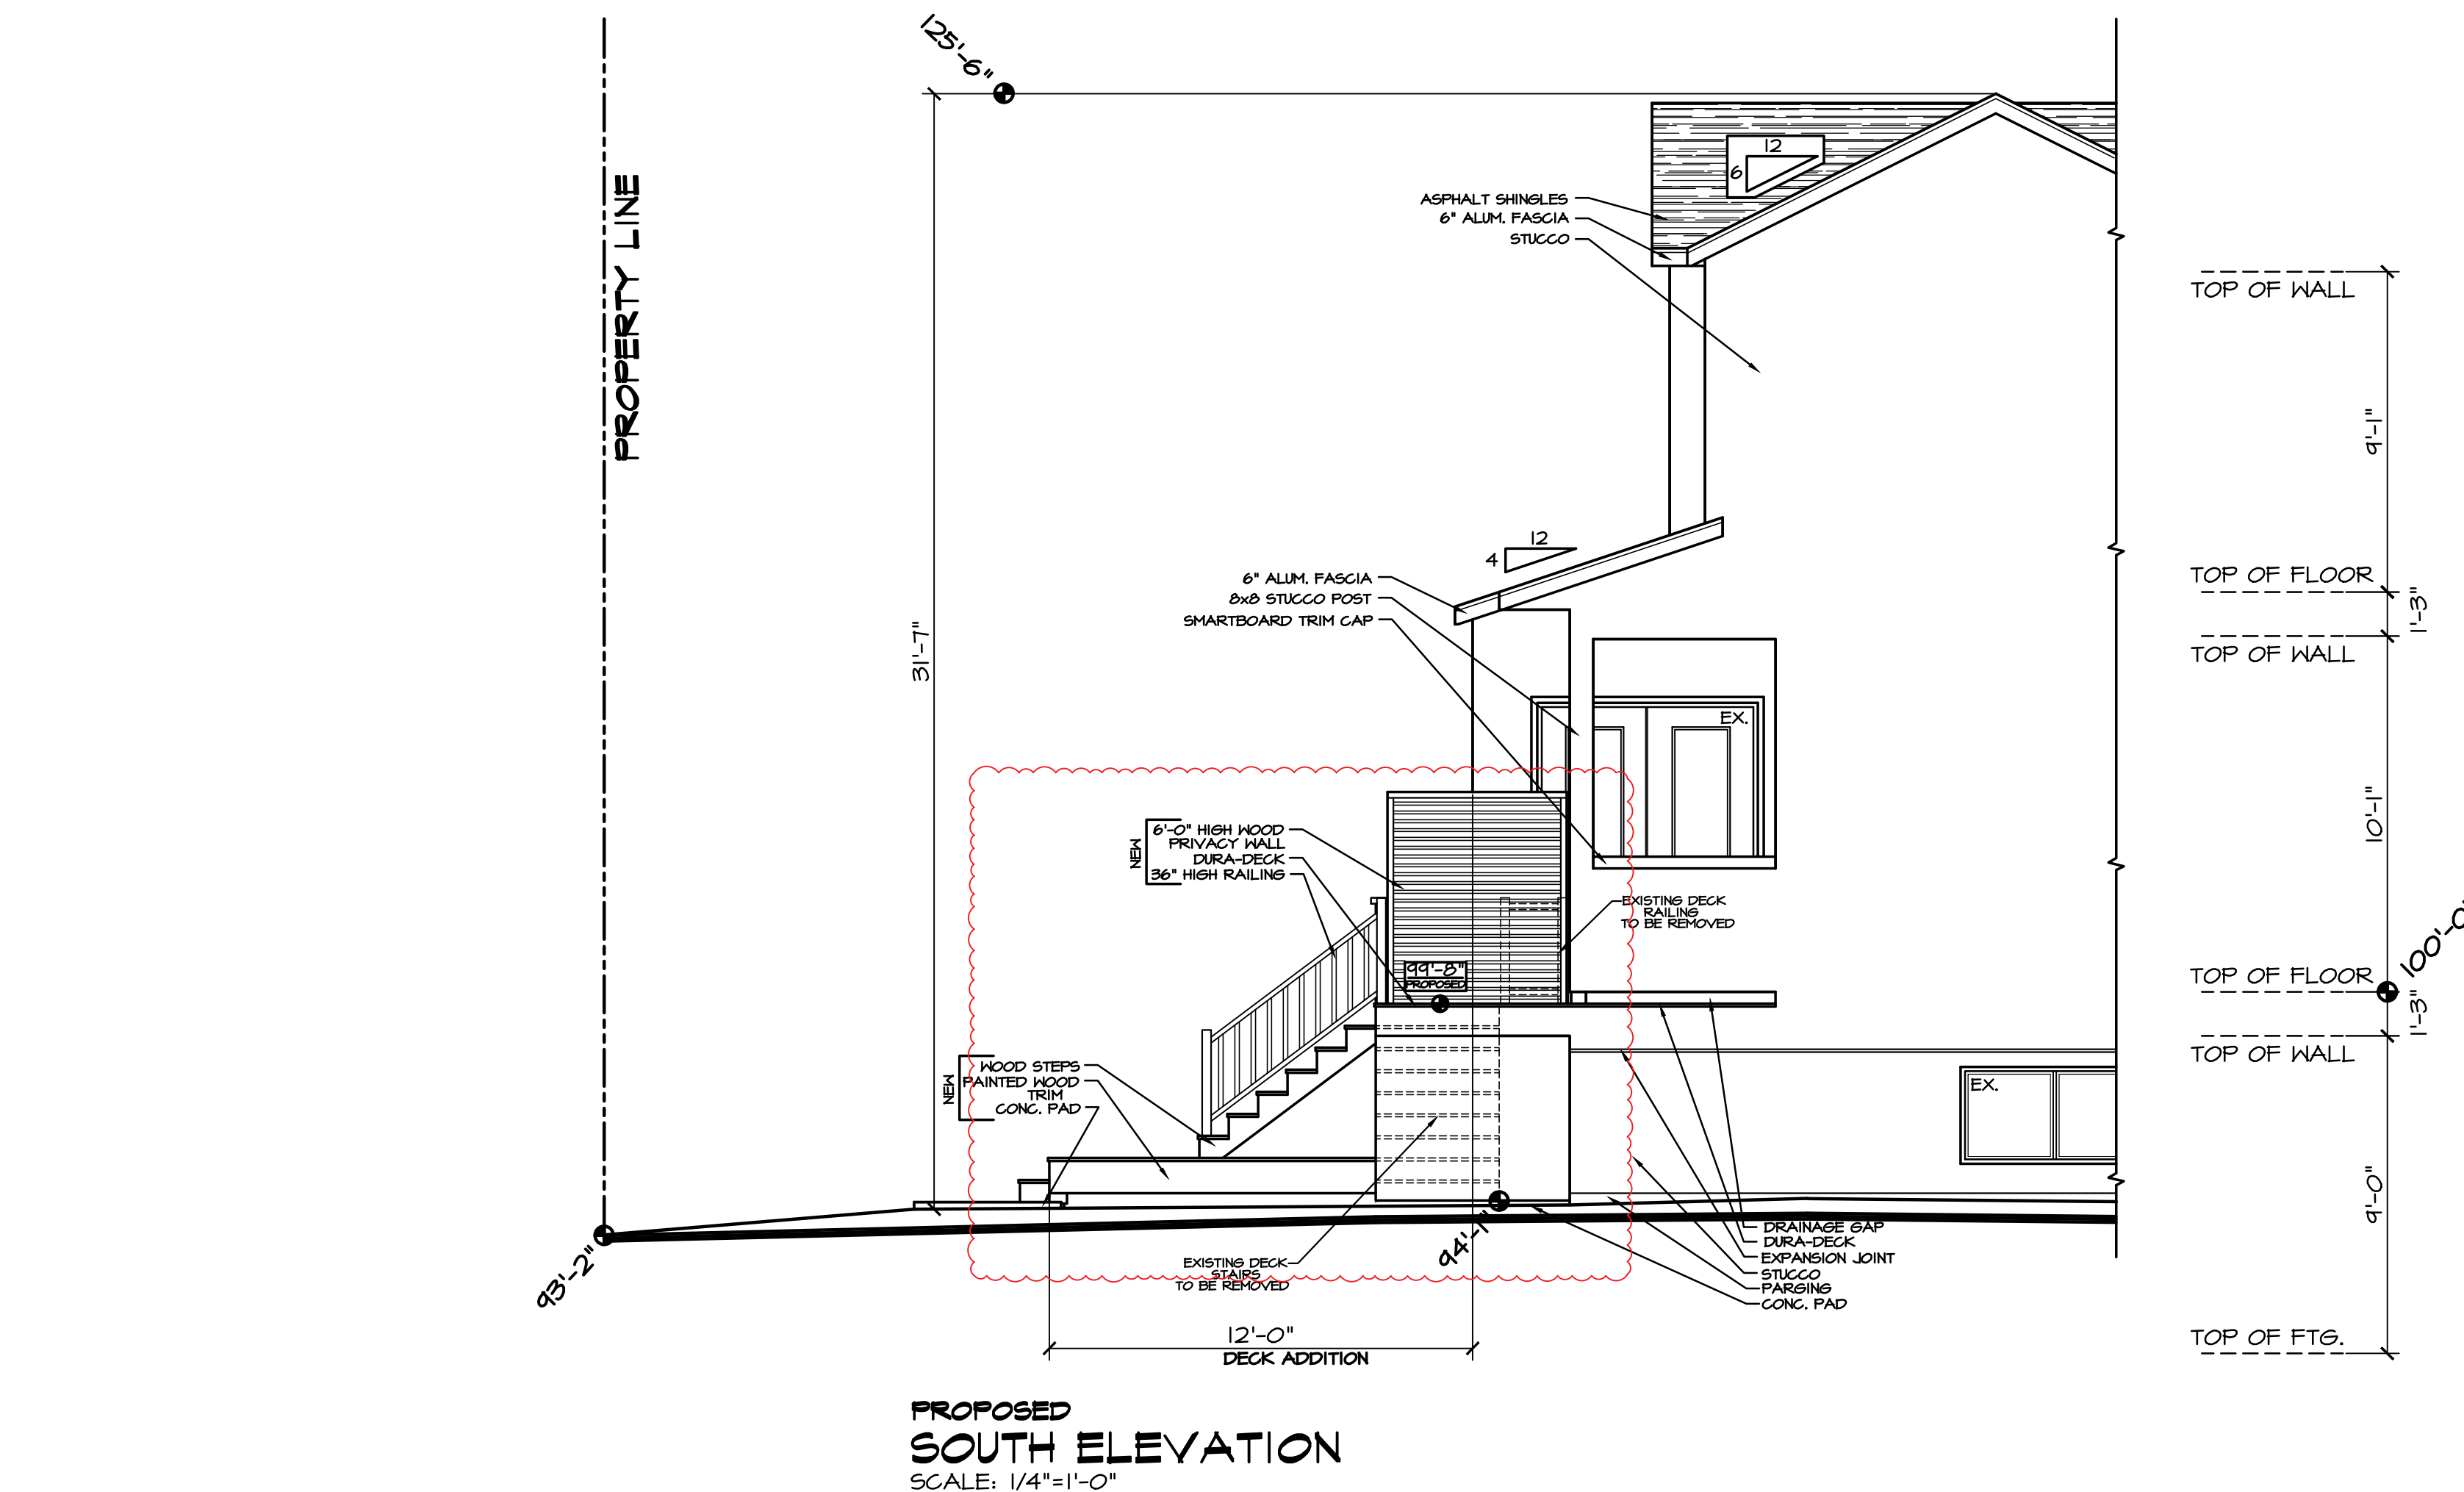

PROPOSED
SOUTH ELEVATION
SCALE: 1/4"=1'-0"

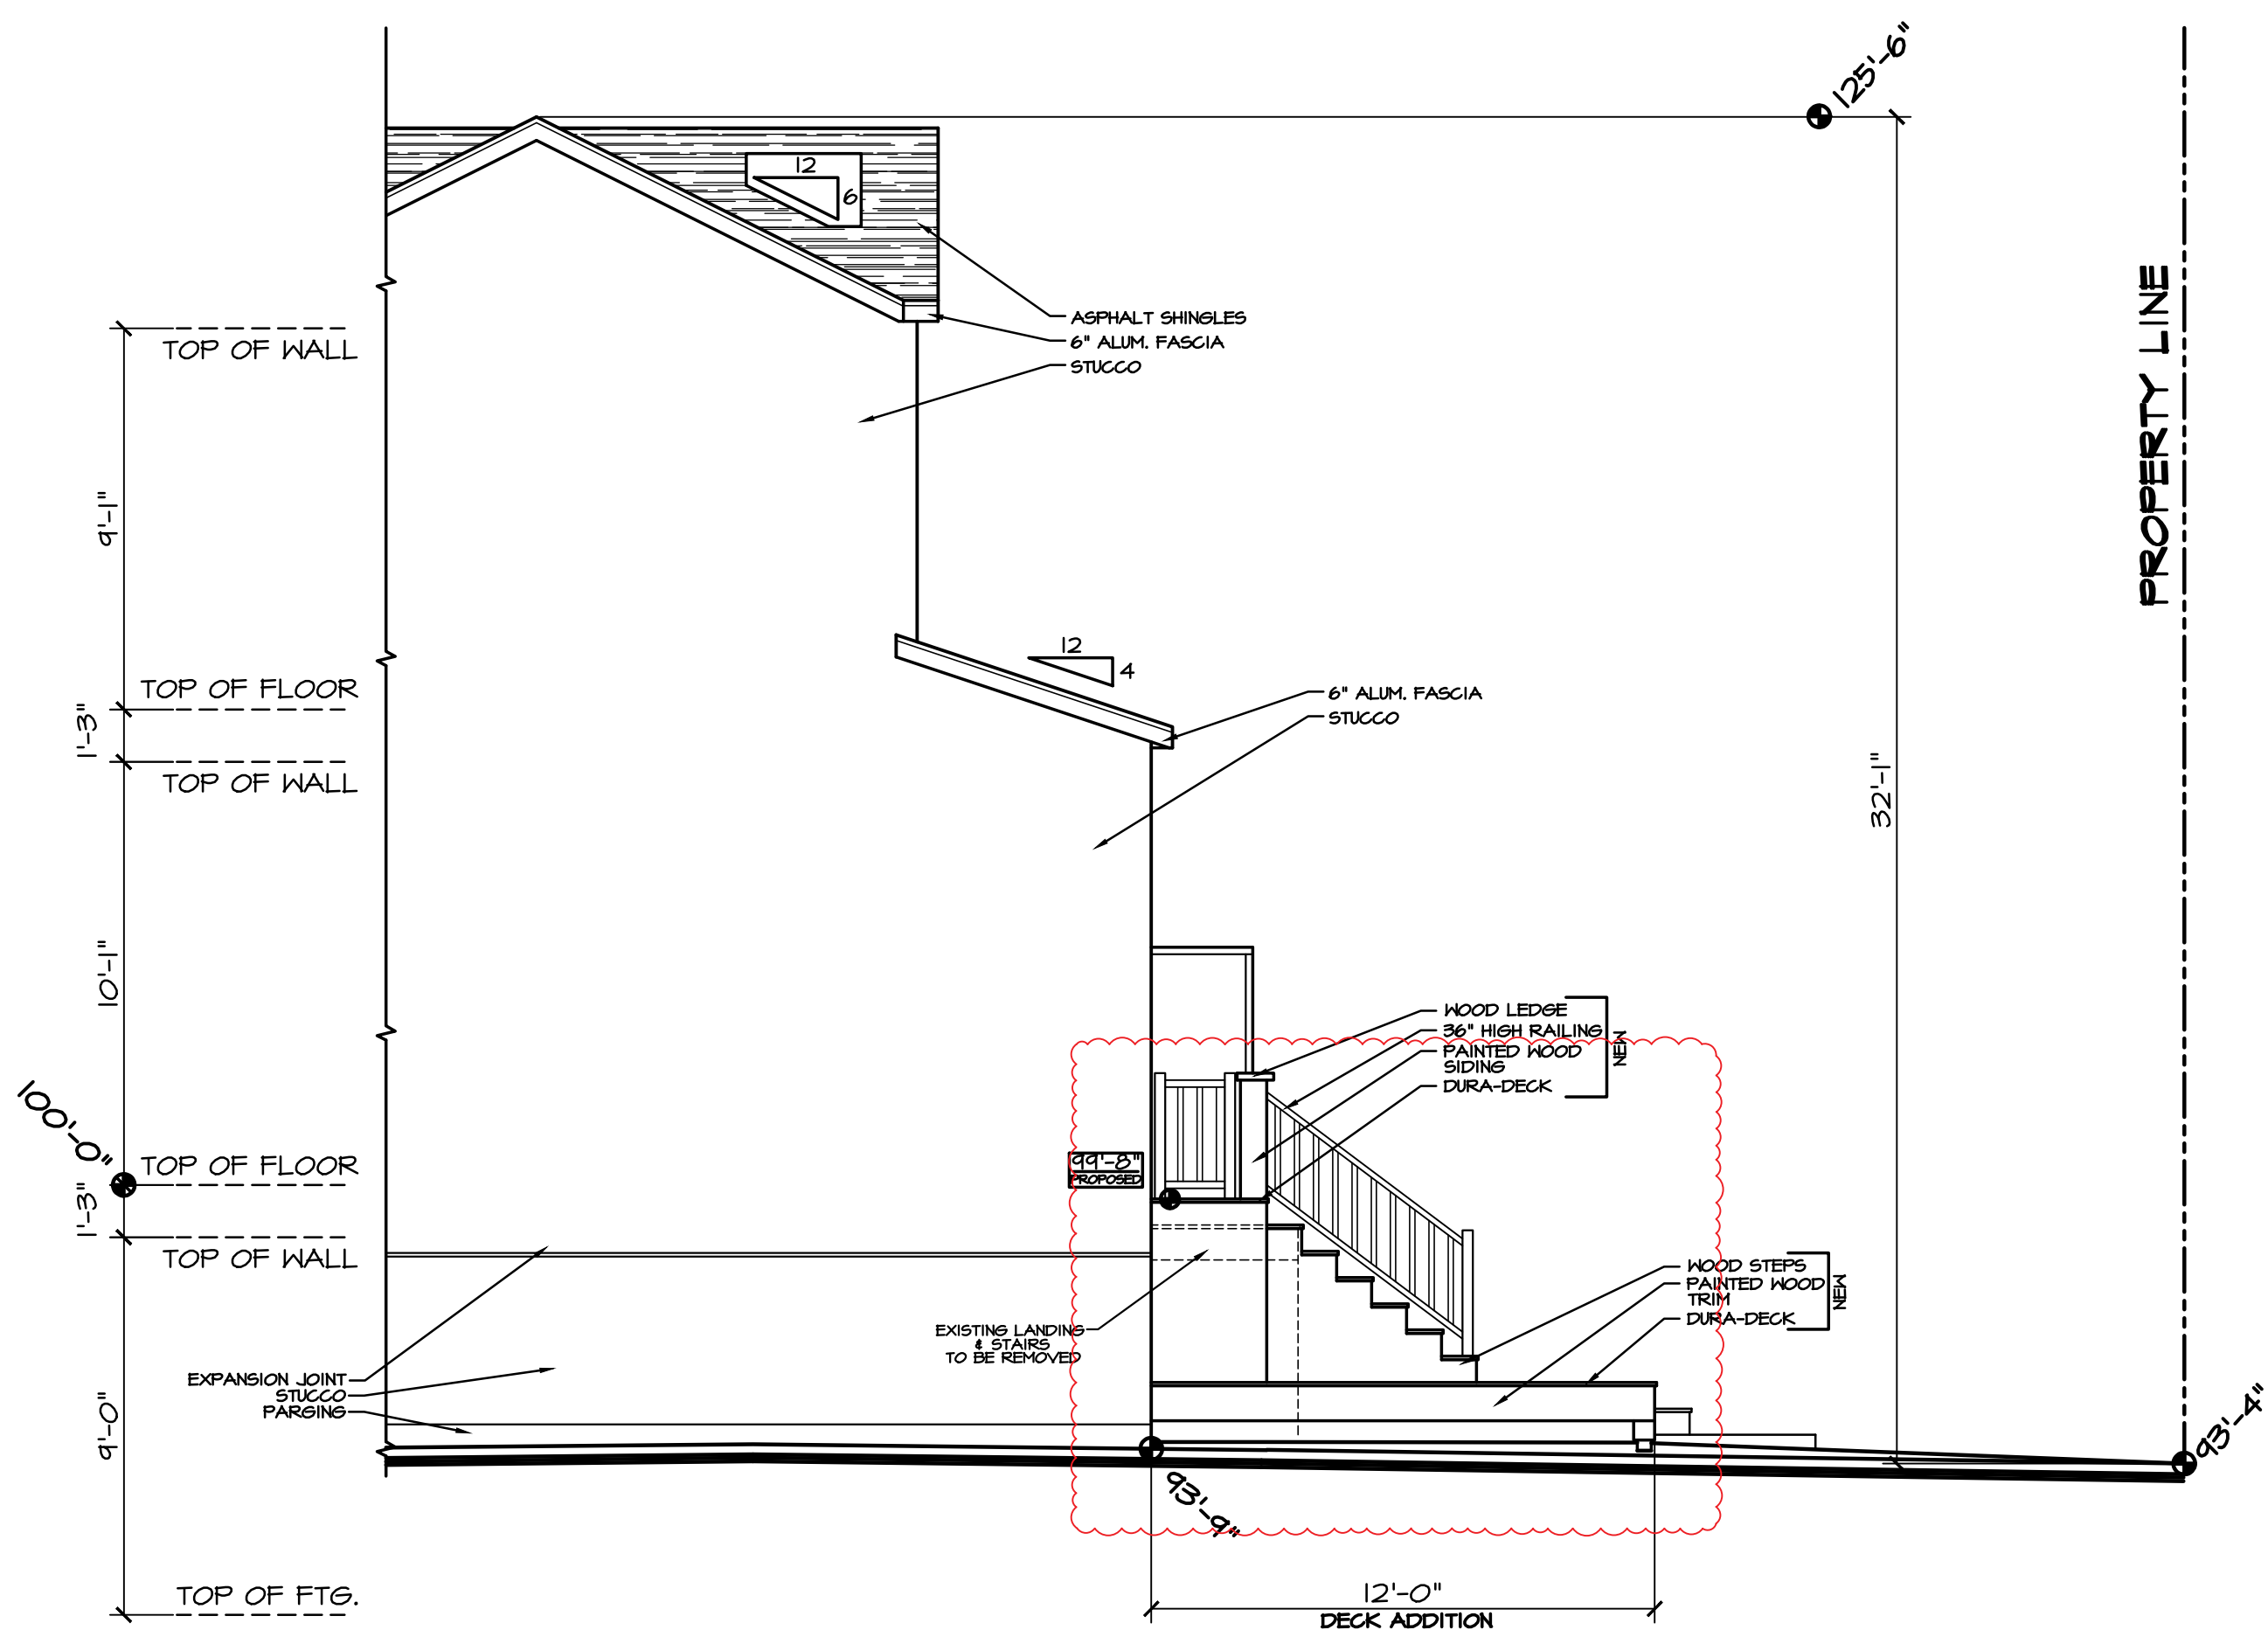

PROPOSED
NORTH ELEVATION
SCALE: 1/4"=1'-0"

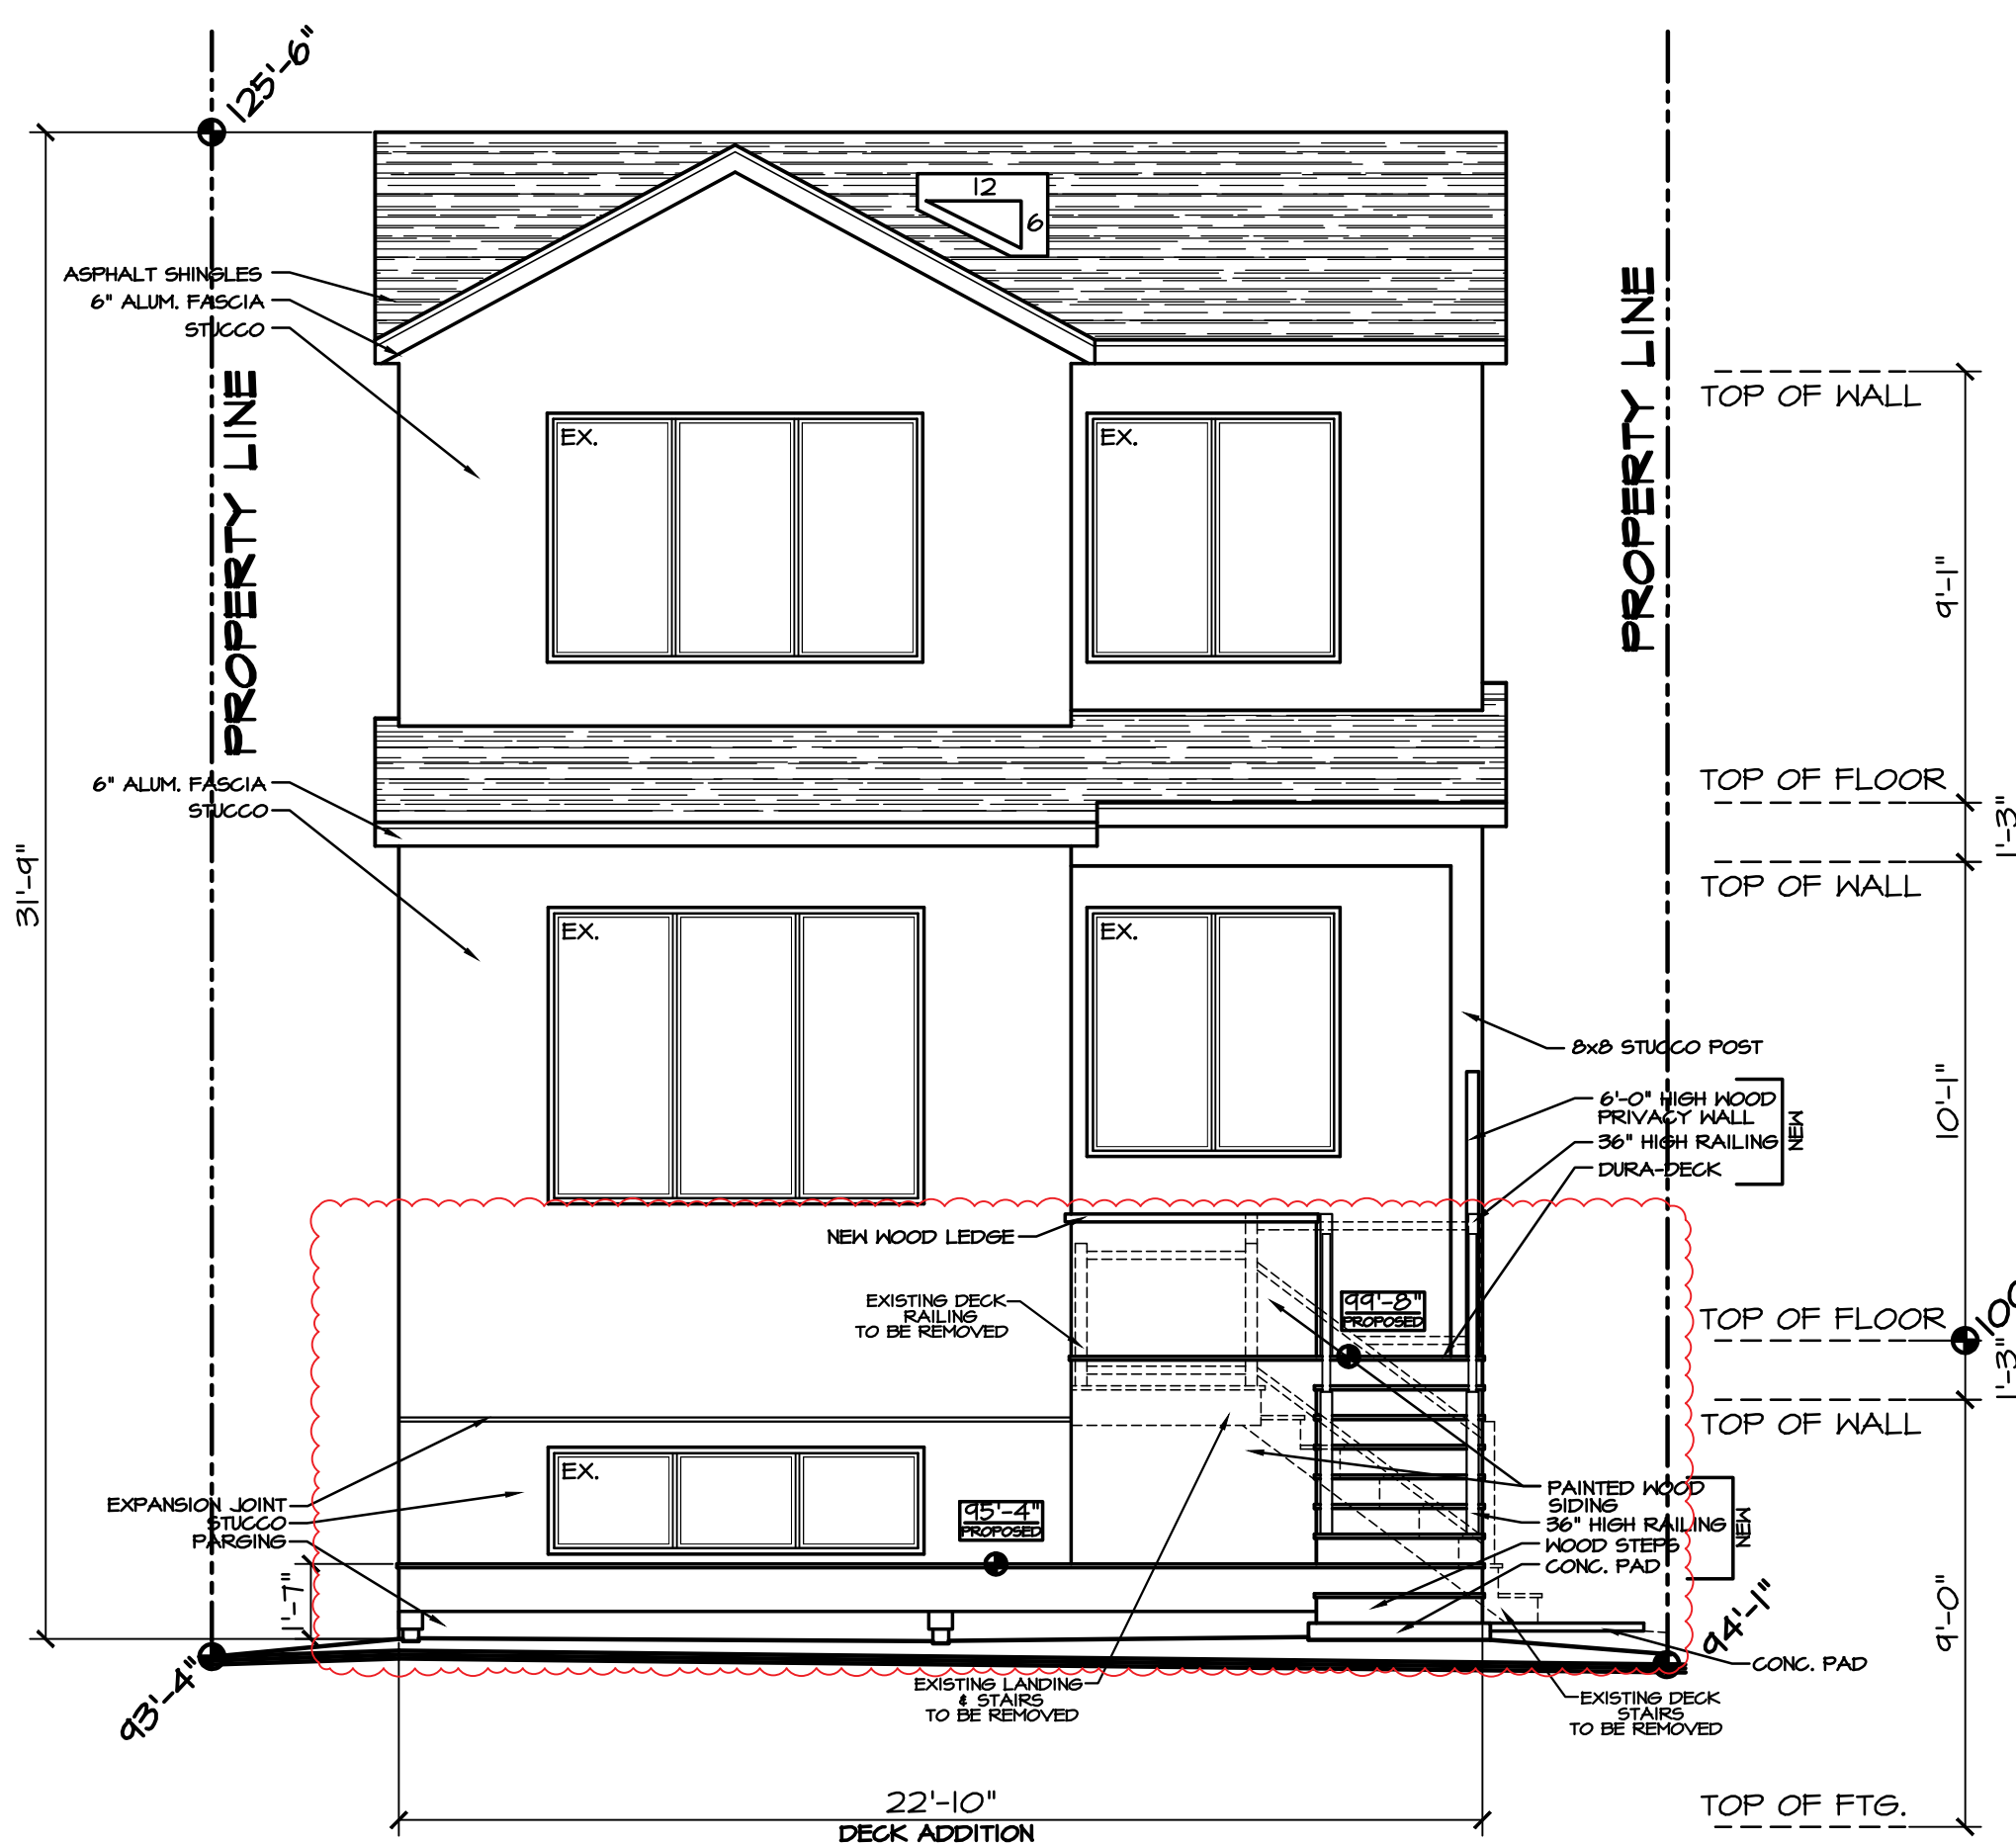

PROPOSED
WEST ELEVATION
SCALE: 1/4"=1'-0"

CALLAWAY CONTRACTING
437 18A ST NW
DECK ADDITION

REVISIONS & SECTIONS

DATE	FILE NO.	DESIGNED	AS SHOWN
MAY 30 '26		JGUKERT	JGUKERT

IT IS THE CONTRACTOR'S RESPONSIBILITY TO CHECK AND VERIFY ALL DETAILS AND DIMENSIONS AND TO REPORT ANY DISCREPANCIES TO THE DESIGNER IMMEDIATELY.

REVISOR

DATE

FILE NO.

DESIGNED

AS SHOWN

REVISED SEPT. 3 '26

2/2

JG Design
14 SILVERDALE CREEK NW
CALGARY, AB T2B 3P1
JEREMY@JGDESIGN.CA
WWW.JGDESIGN.CA
PH. 805-2970