

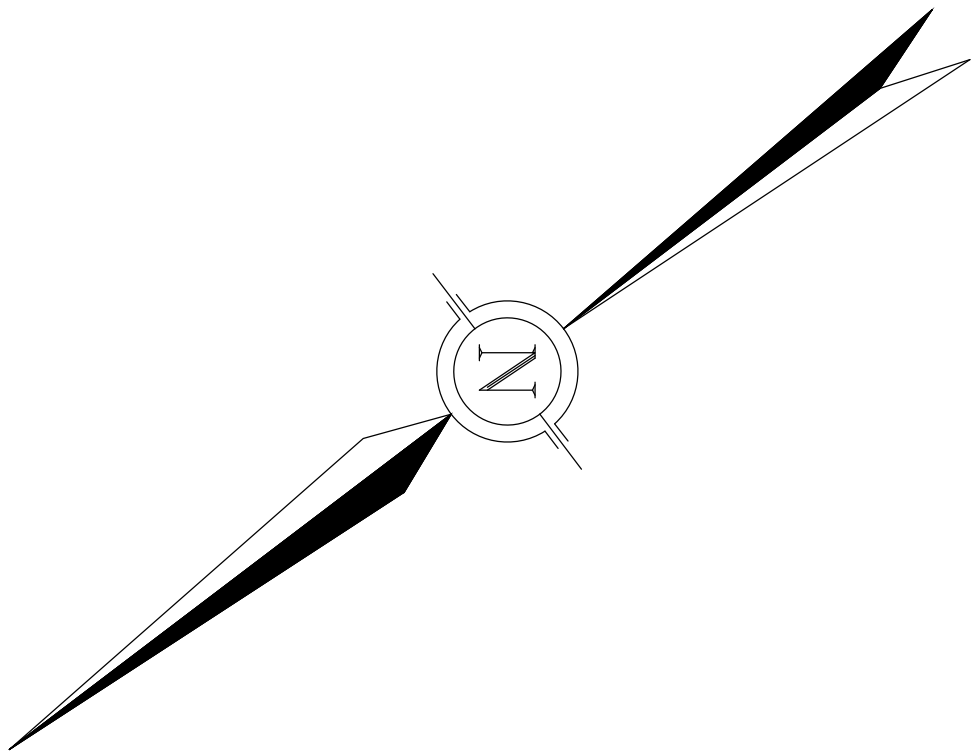


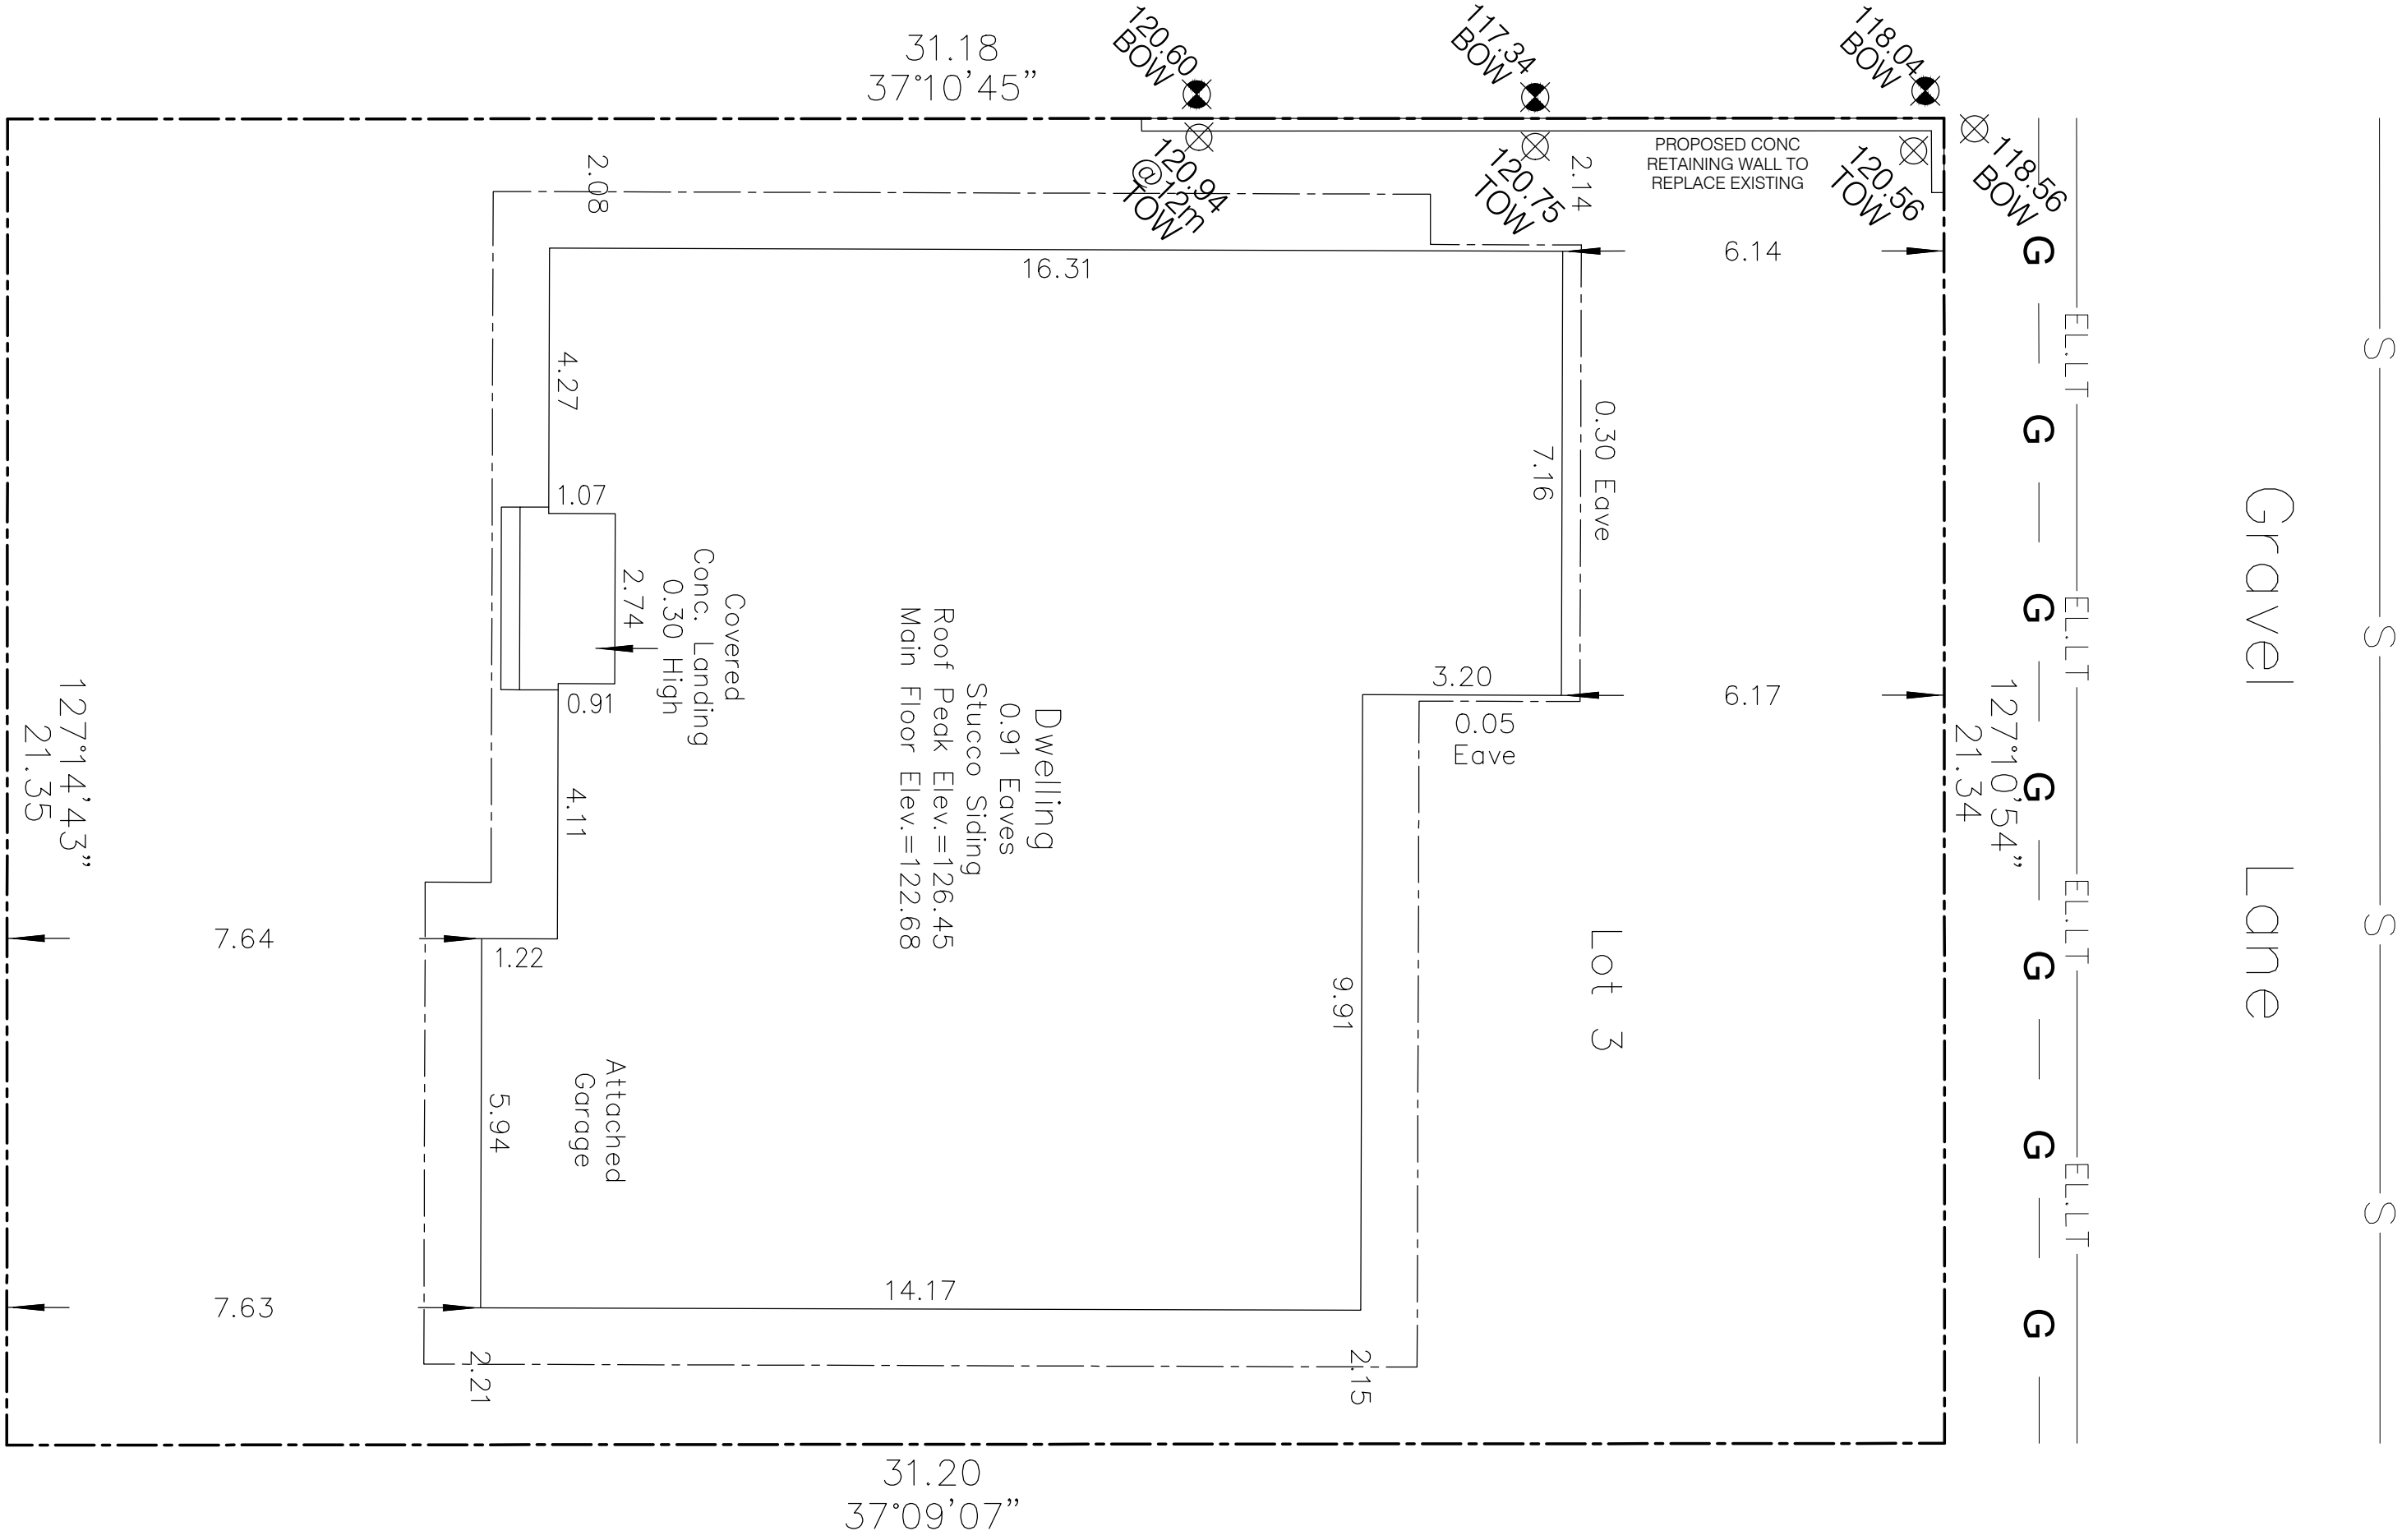


THESE DESIGNS AND DRAWINGS ARE THE EXCLUSIVE PROPERTY OF REVERIE DESIGNS INC. THEY ARE COPYRIGHT OF THE FIRM AND CAN NOT BE USED, REPRODUCED OR COPIED IN FULL OR IN PART WITHOUT WRITTEN CONSENT.  
THIS SET IS STRICTLY FOR DESIGN PURPOSES AND MUST BE VERIFIED BY QUALIFIED ENGINEER AND/OR SUPPLIERS.  
CONTRACTORS AND SUB-CONTRACTORS ARE RESPONSIBLE FOR CHECKING DETAILS AND ALL ASPECTS OF THESE DRAWINGS. REPORT ANY DISCREPANCIES OR OMISSIONS TO THE DESIGNER IMMEDIATELY. REVERIE DESIGNS IS NOT RESPONSIBLE FOR ANY CHANGES TO THE DRAWINGS ISSUED BY ANY AUTHORITY OFFICIALS OR OTHER PROFESSIONAL CONSULTANT AT ANY TIME PRIOR TO OR DURING CONSTRUCTION.  
ONLY FINAL SETS THAT HAVE BEEN COMPLETED AND SPECIFICALLY DESIGNATED AS 'ISSUED FOR CONSTRUCTION' SHALL BE UTILIZED FOR THE PURPOSES OF CONSTRUCTION. ANY PRECEDING SETS NOT DESIGNATED AS 'ISSUED FOR CONSTRUCTION' ARE SOLELY FOR PRICING AND PERMITTING PURPOSES AND ARE NOT AUTHORIZED FOR CONSTRUCTION USE.  
DO NOT SCALE THESE DRAWINGS. ALL WORK MUST COMPLY WITH MOST RECENT EDITION OF THE LOCAL BUILDING CODE AND ANY OTHER GOVERNING AUTHORITIES.

DESIGNER CONTACT  
E: sam@reveriedesigns.ca  
P: 587.703.9062

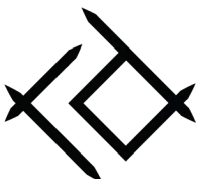


REVERIE DESIGNS

Cornwallis Drive N.W.

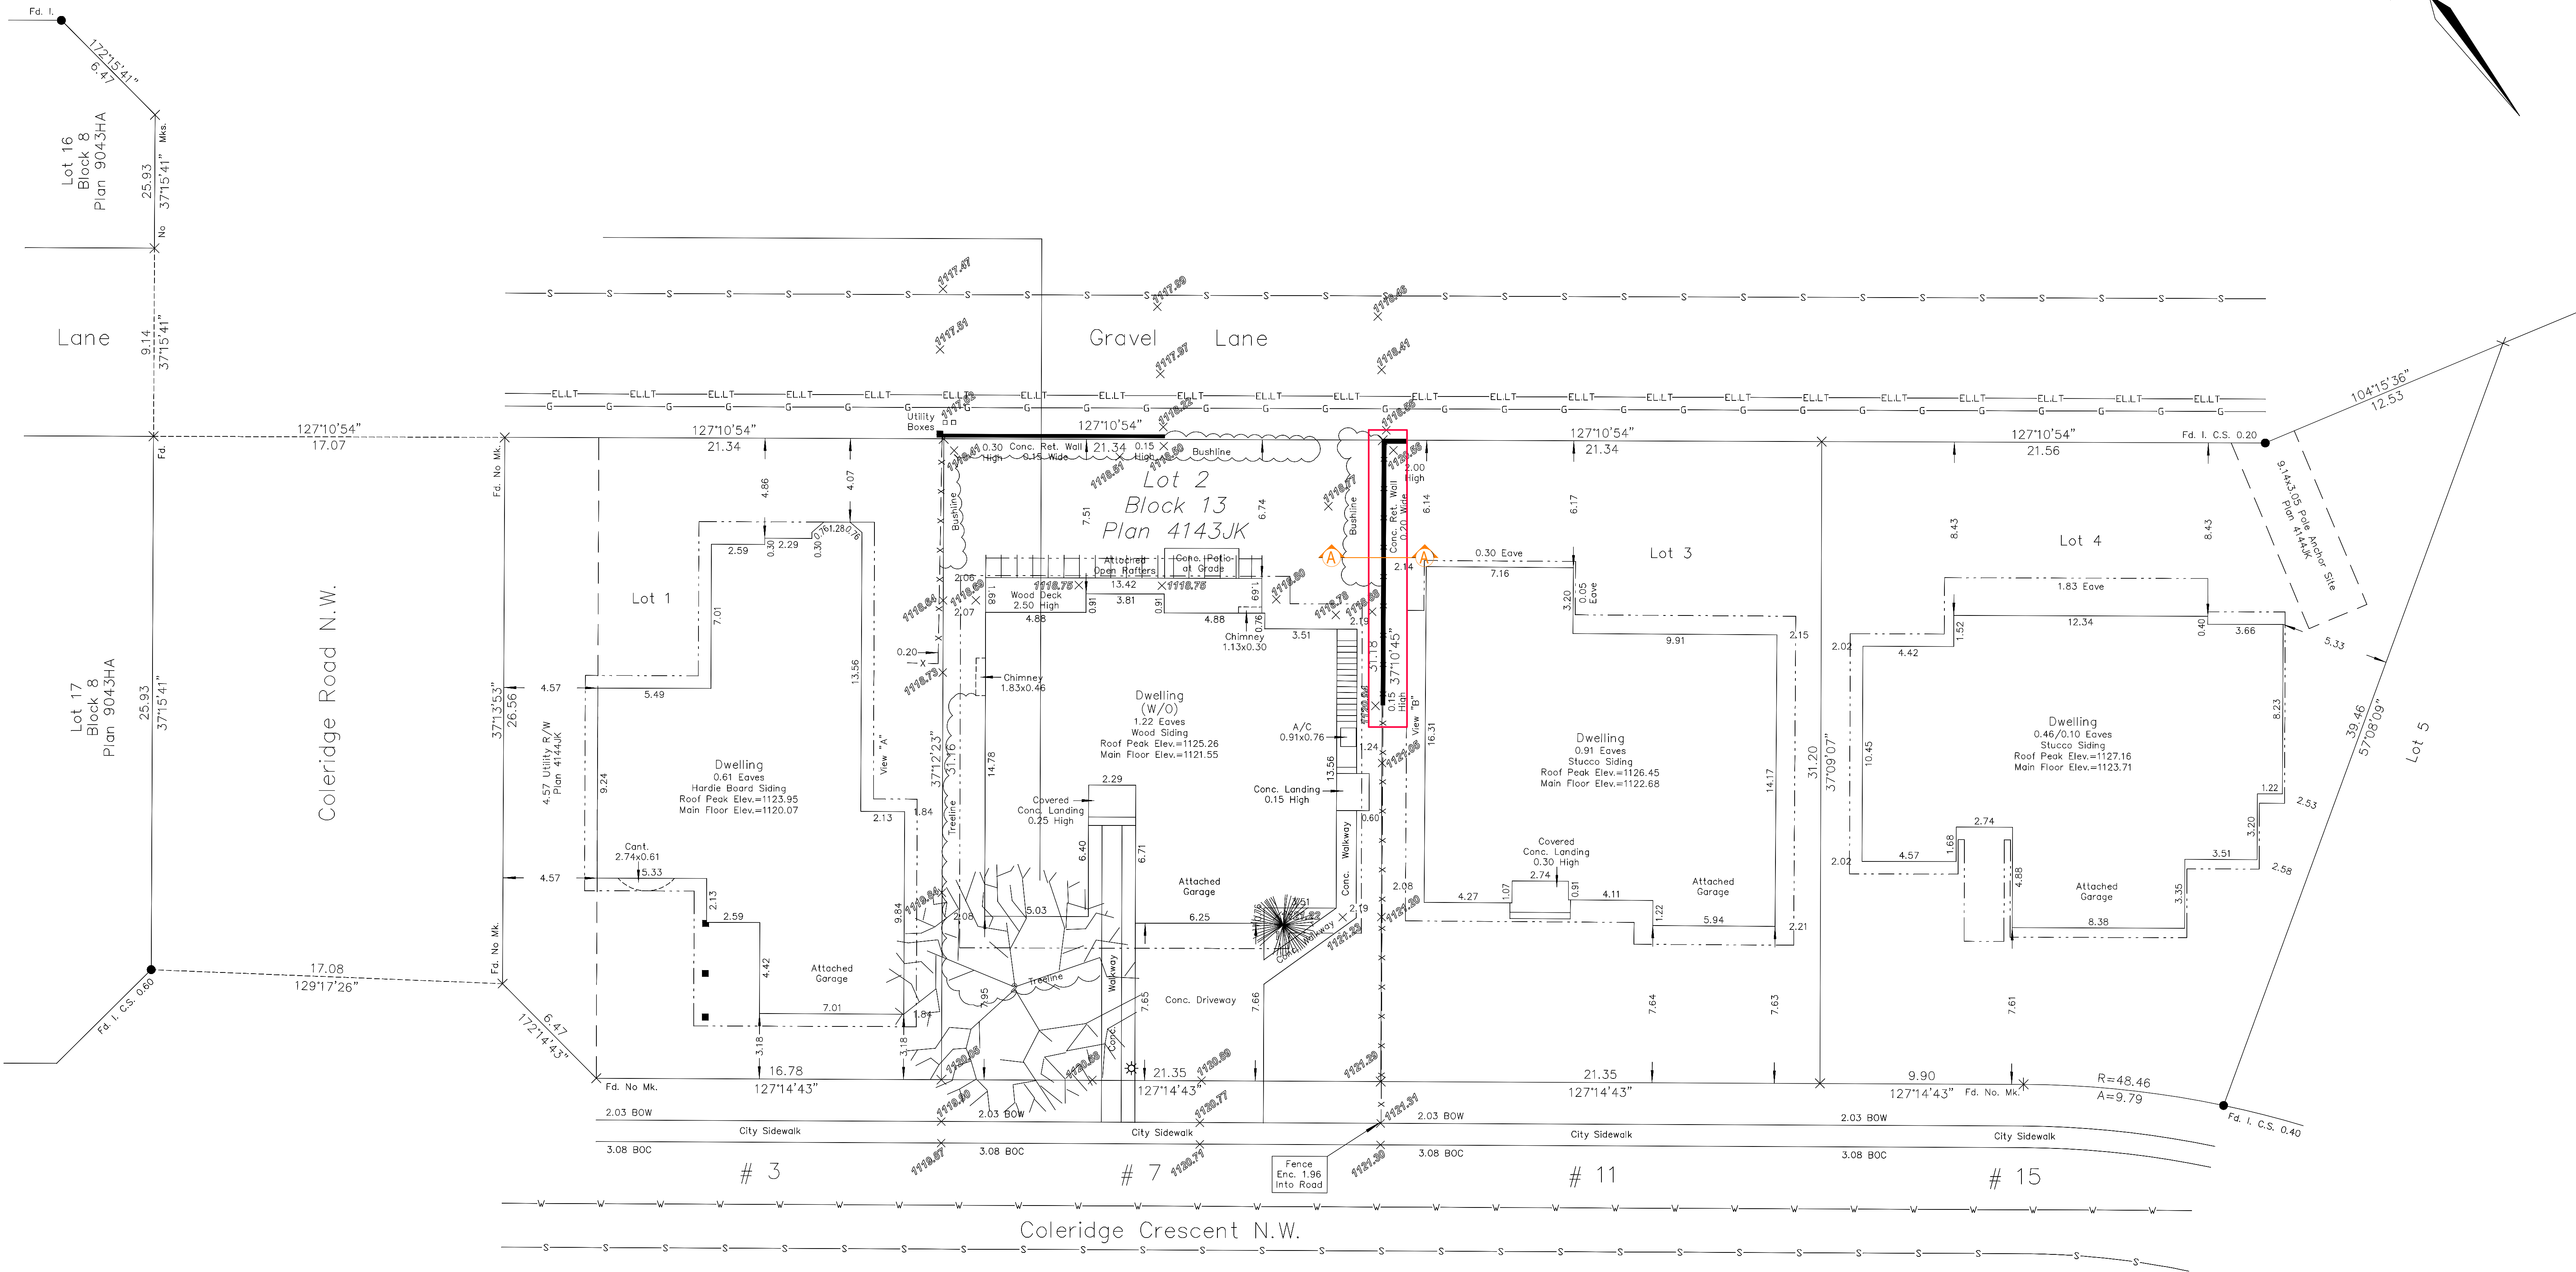

ENGINEER:

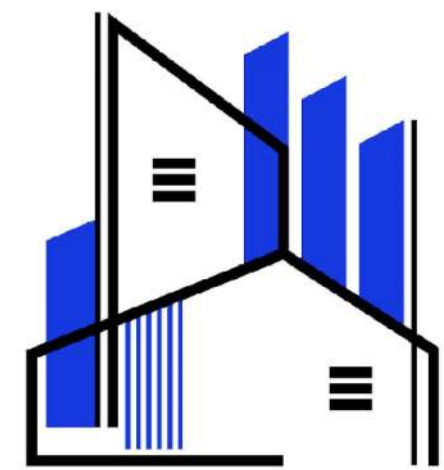

TAM-CRETE ENGINEERING

Suite #202 4216 10St NE

Calgary, AB T2E 6K3

Web: <https://tamcrete-eng.com/>

Telephone: 403-333-5025

TAM.CRETE.ENGINEERING@GMAIL.COM

SHEET NO.

CN - 2424 - xxx - xx - xxx

CANADA

PROJ. NO

SHEET NO.

DISCIPLINE

BLOCK

|     |            |            |     |     |
|-----|------------|------------|-----|-----|
|     |            |            |     |     |
| 01  | 6MAY, 2026 | ISSUED FOR | AHM | TAM |
| REV | DATE       | ISSUED FOR | DRN | APR |

CLIENT:

PRIVATE CLIENT

PROJECT NAME:

7 COLERIDGE CRESCENT NW  
CALGARY, AB

PROJECT ADDRESS:

7 COLERIDGE CRESCENT NW  
CALGARY, AB  
LOT 2,BLOCK 13,PLAN 4143JK

SHEET TITLE :

SITE PLAN & RET WALL LOCATION

SHEET No.:  
CN-09020-B01-SP-01

REV.  
1

SCALE: AS SHOWN

Date : 6 MAY, 2026