



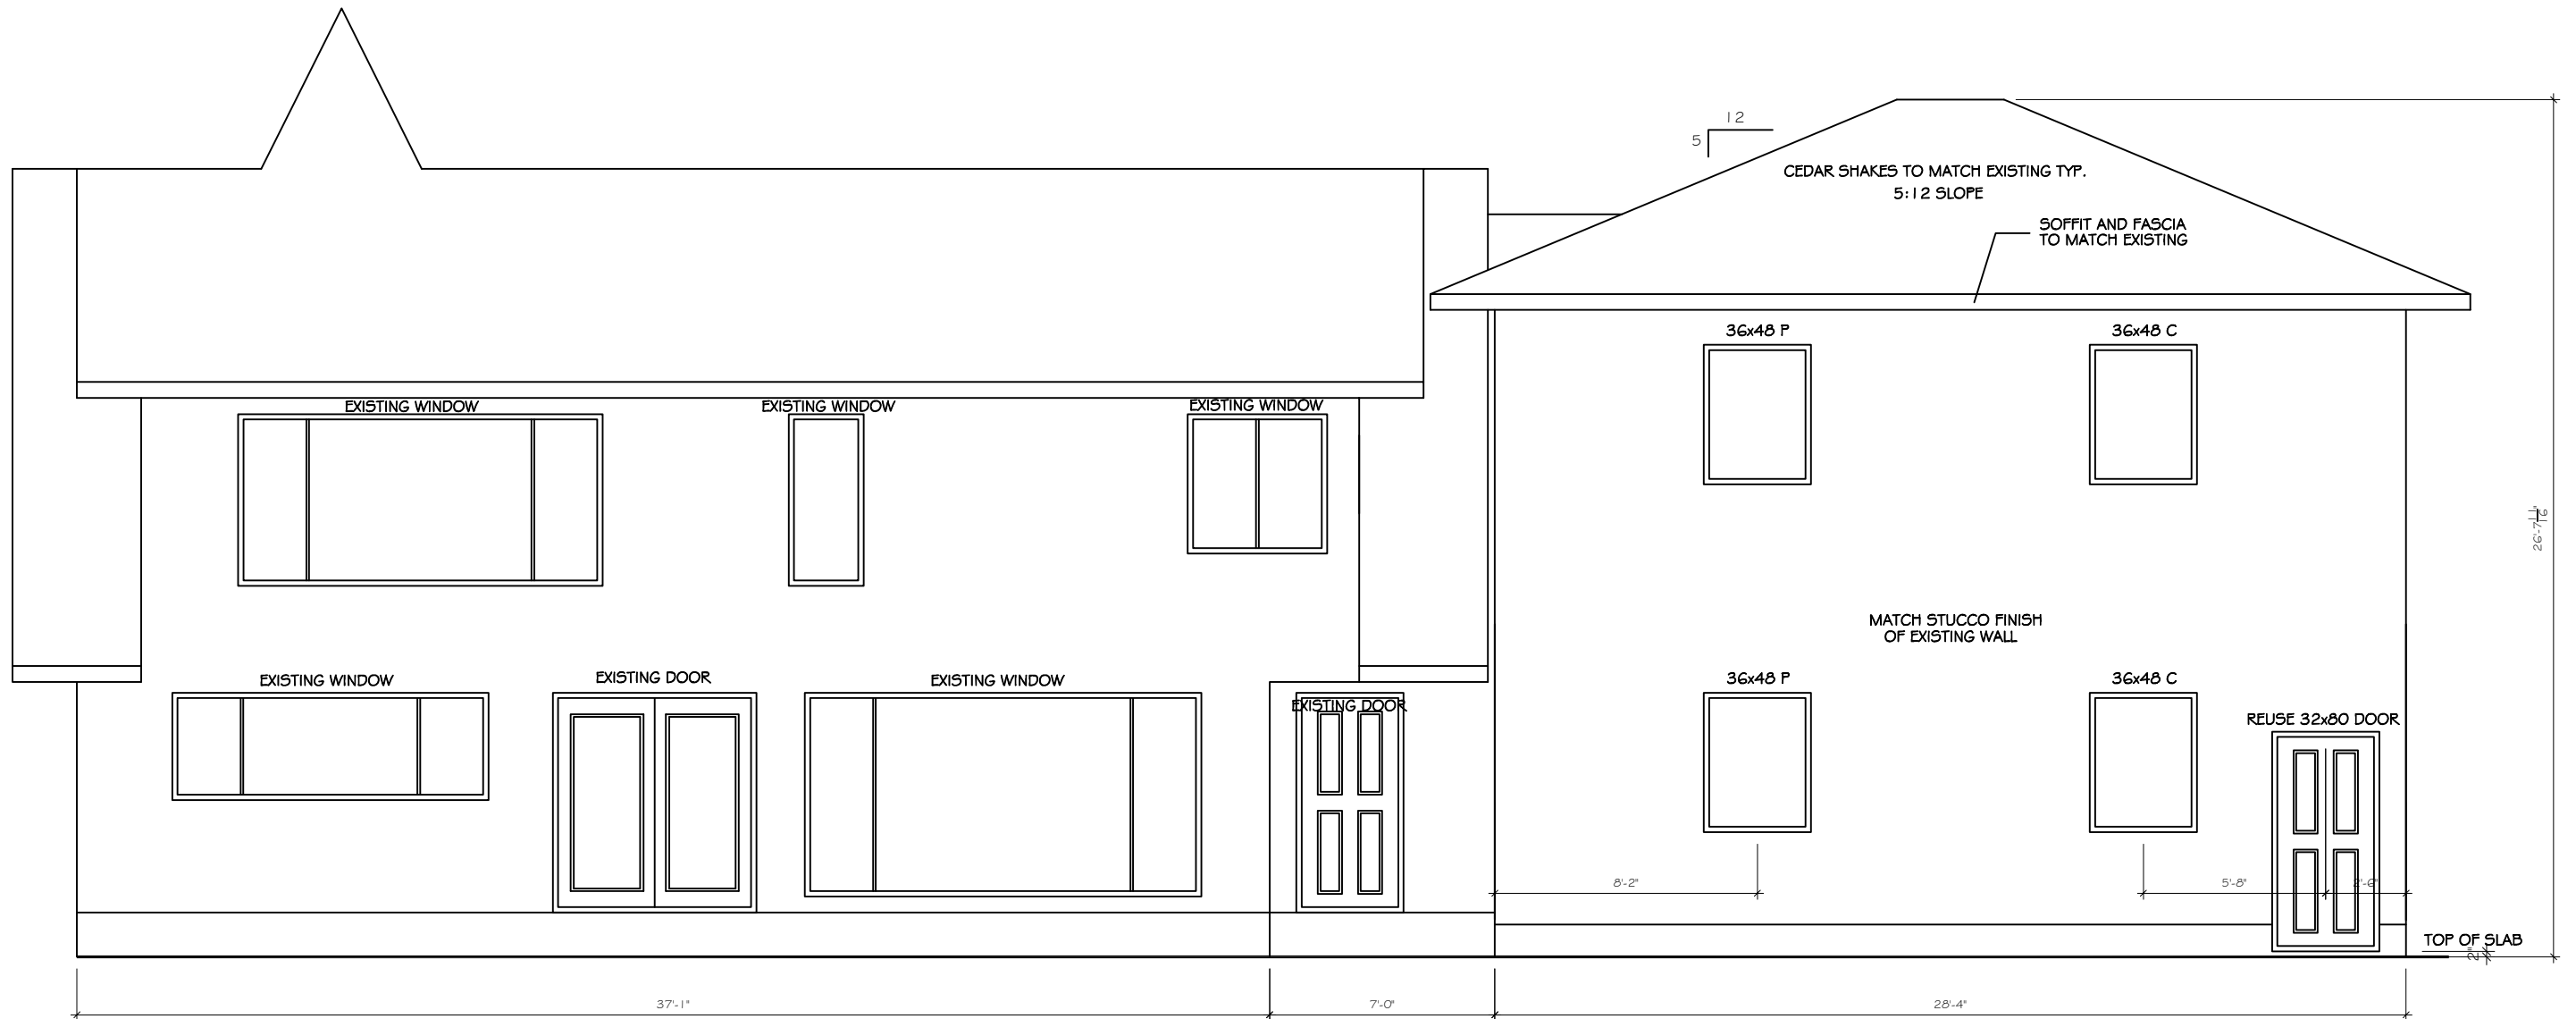


NORTH ELEVATION

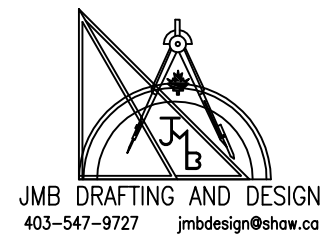


JMB DRAFTING AND DESIGN
403-547-9727 jmbdesign@shaw.ca

CLIENT GECKO PROJECTS LTD.			
PROJECT 2 CAR GARAGE			
STREET ADDRESS 8944 BAY RIDGE DR SW			
LEGAL ADDRESS Lot 36, Block 6, Plan 5921JK			
AREAS (sqft.)			
EXISTING HOUSE & GARAGE	2023	EXISTING UPPER	1700
NEW GARAGE ADDITION	716	NEW UPPER ADDITION	716
TOTAL	2739	TOTAL	2416
DATE Mar 15, 2026	REVISION DATE May 24, 2026		
SCALE 3/16"=1'-0"	DRAWING # 46637-A03		

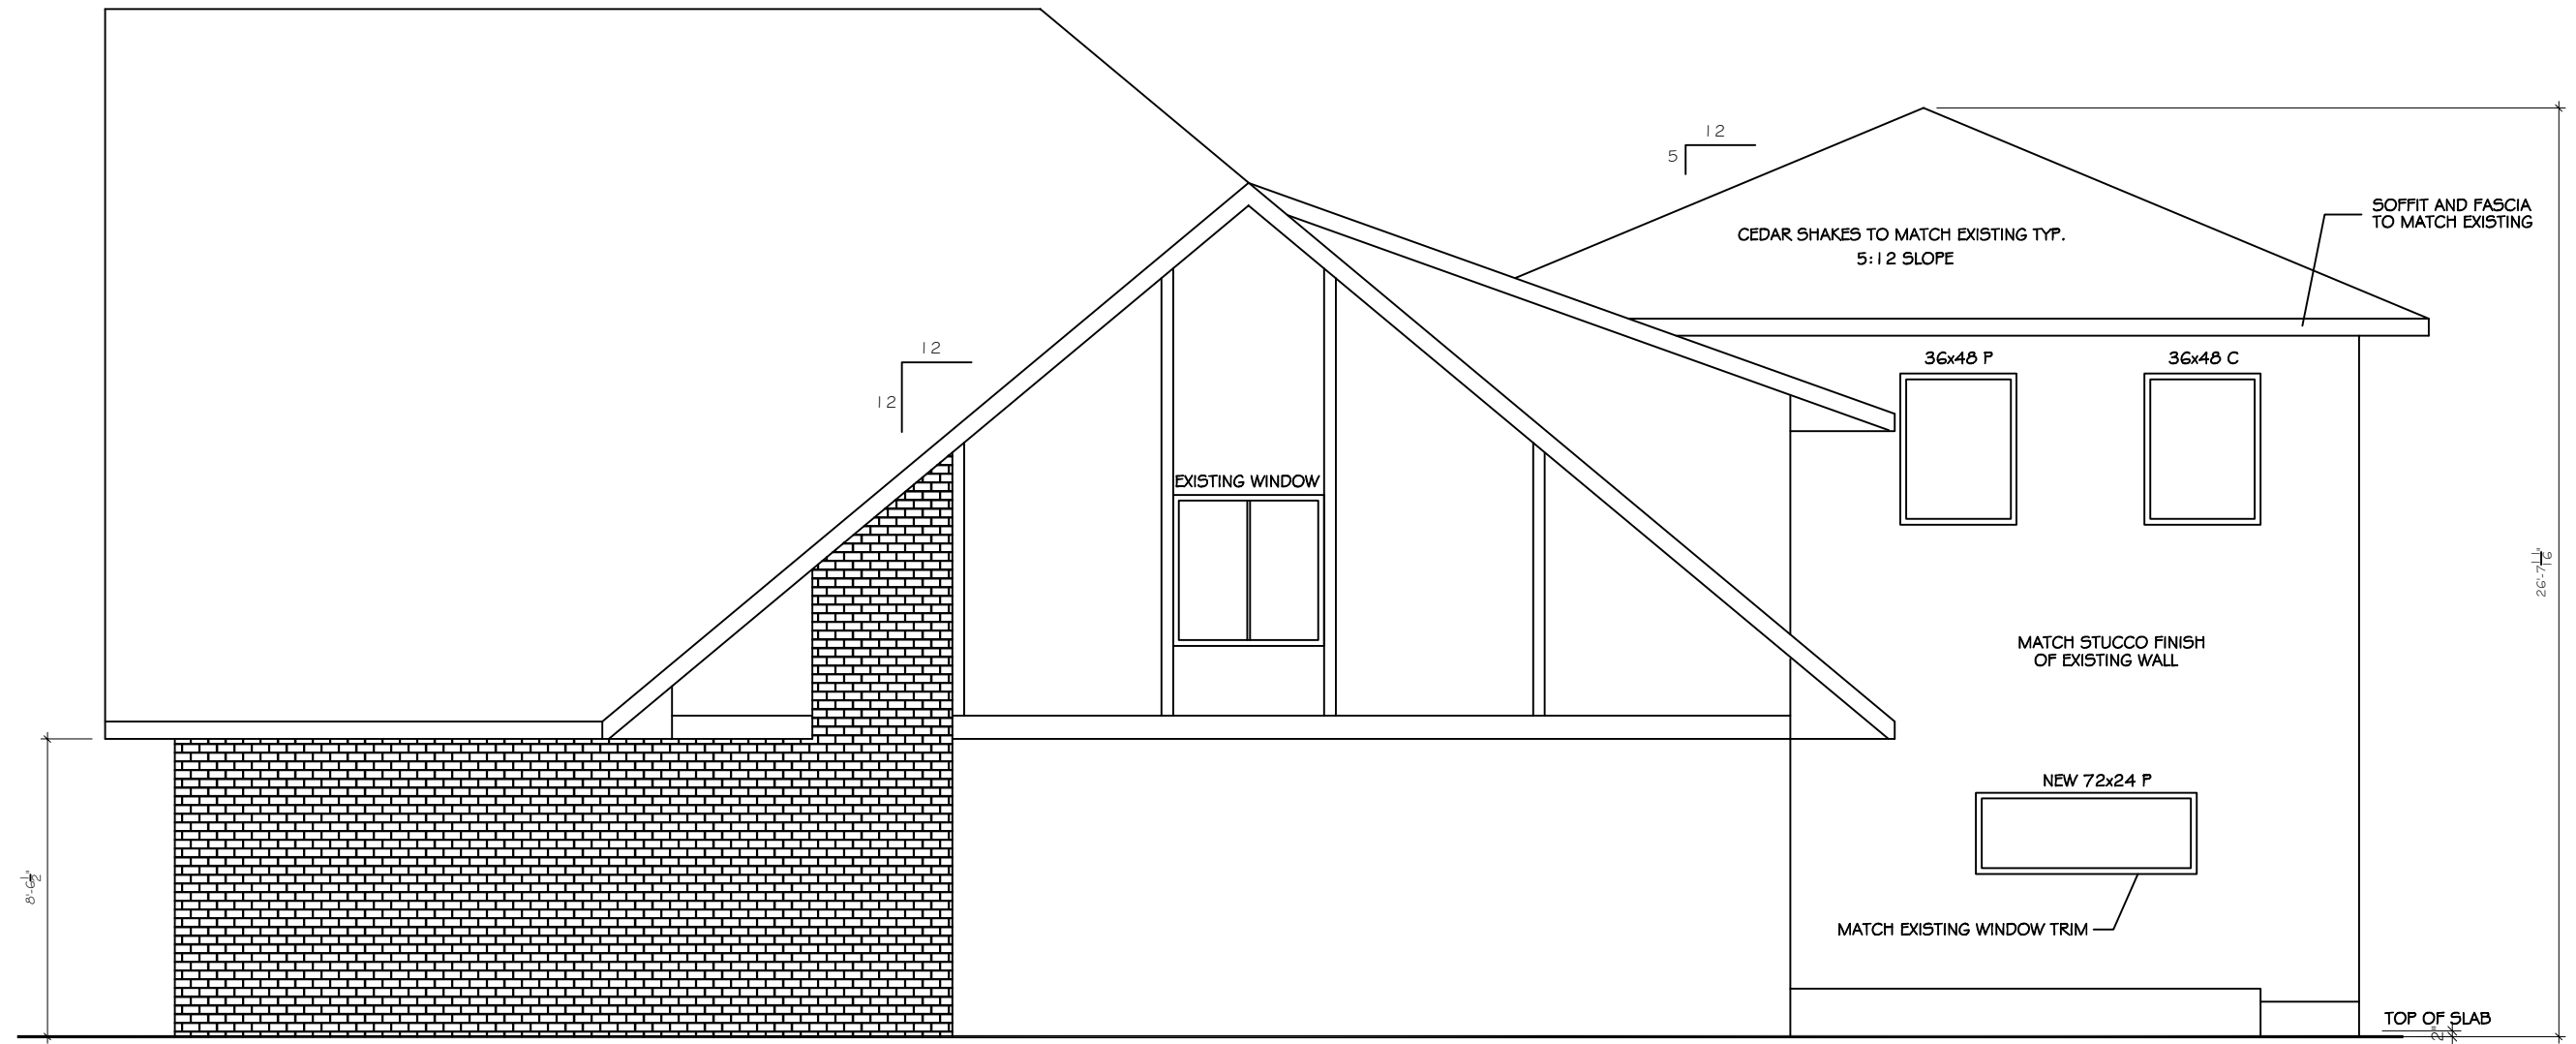


EAST ELEVATION

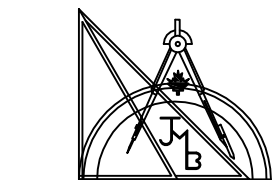


JMB DRAFTING AND DESIGN
403-547-9727 jmbdesign@shaw.ca

CLIENT GECKO PROJECTS LTD.			
PROJECT 2 CAR GARAGE			
STREET ADDRESS 8944 BAY RIDGE DR SW			
LEGAL ADDRESS Lot 36, Block 6, Plan 5921JK			
AREAS (sqft.)			
EXISTING HOUSE & GARAGE	2023	EXISTING UPPER	1700
NEW GARAGE ADDITION	716	NEW UPPER ADDITION	716
TOTAL	2739	TOTAL	2416
DATE Mar 15, 2026	REVISION DATE May 24, 2026		
SCALE 3/16"=1'-0"	DRAWING # 46637-A06		

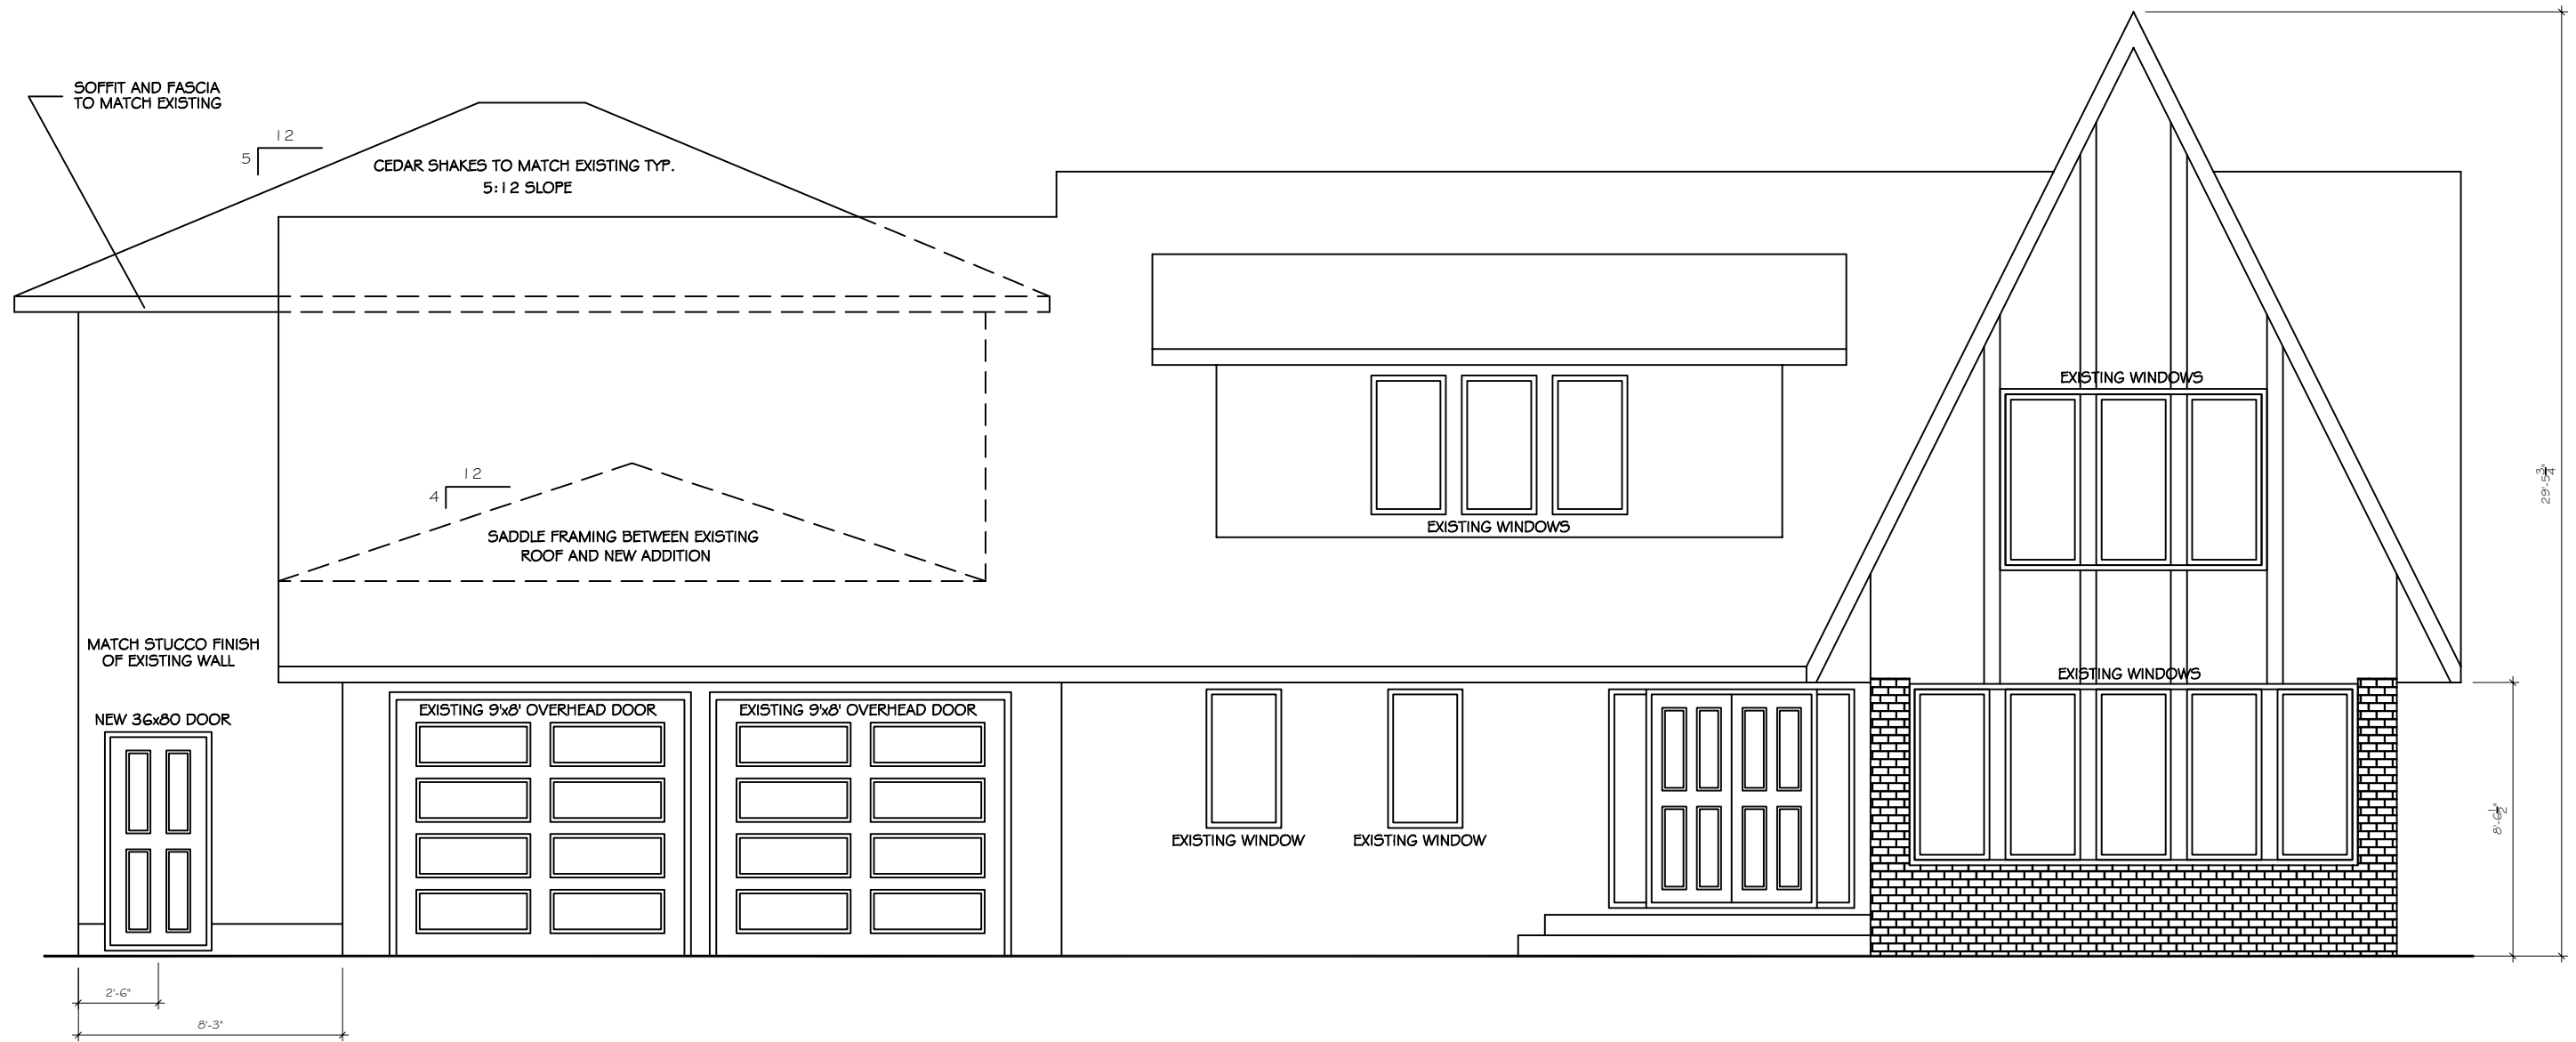


SOUTH ELEVATION

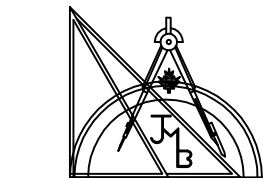


JMB DRAFTING AND DESIGN
403-547-9727 jmbdesign@shaw.ca

CLIENT GECKO PROJECTS LTD.			
PROJECT 2 CAR GARAGE			
STREET ADDRESS 8944 BAY RIDGE DR SW			
LEGAL ADDRESS Lot 36, Block 6, Plan 5921JK			
AREAS (sqft.)			
EXISTING HOUSE & GARAGE	2023	EXISTING UPPER	1700
NEW GARAGE ADDITION	716	NEW UPPER ADDITION	716
TOTAL		2739	TOTAL 2416
DATE Mar 15, 2026		REVISION DATE May 24, 2026	
SCALE 3/16"=1'-0"		DRAWING # 46637-A05	


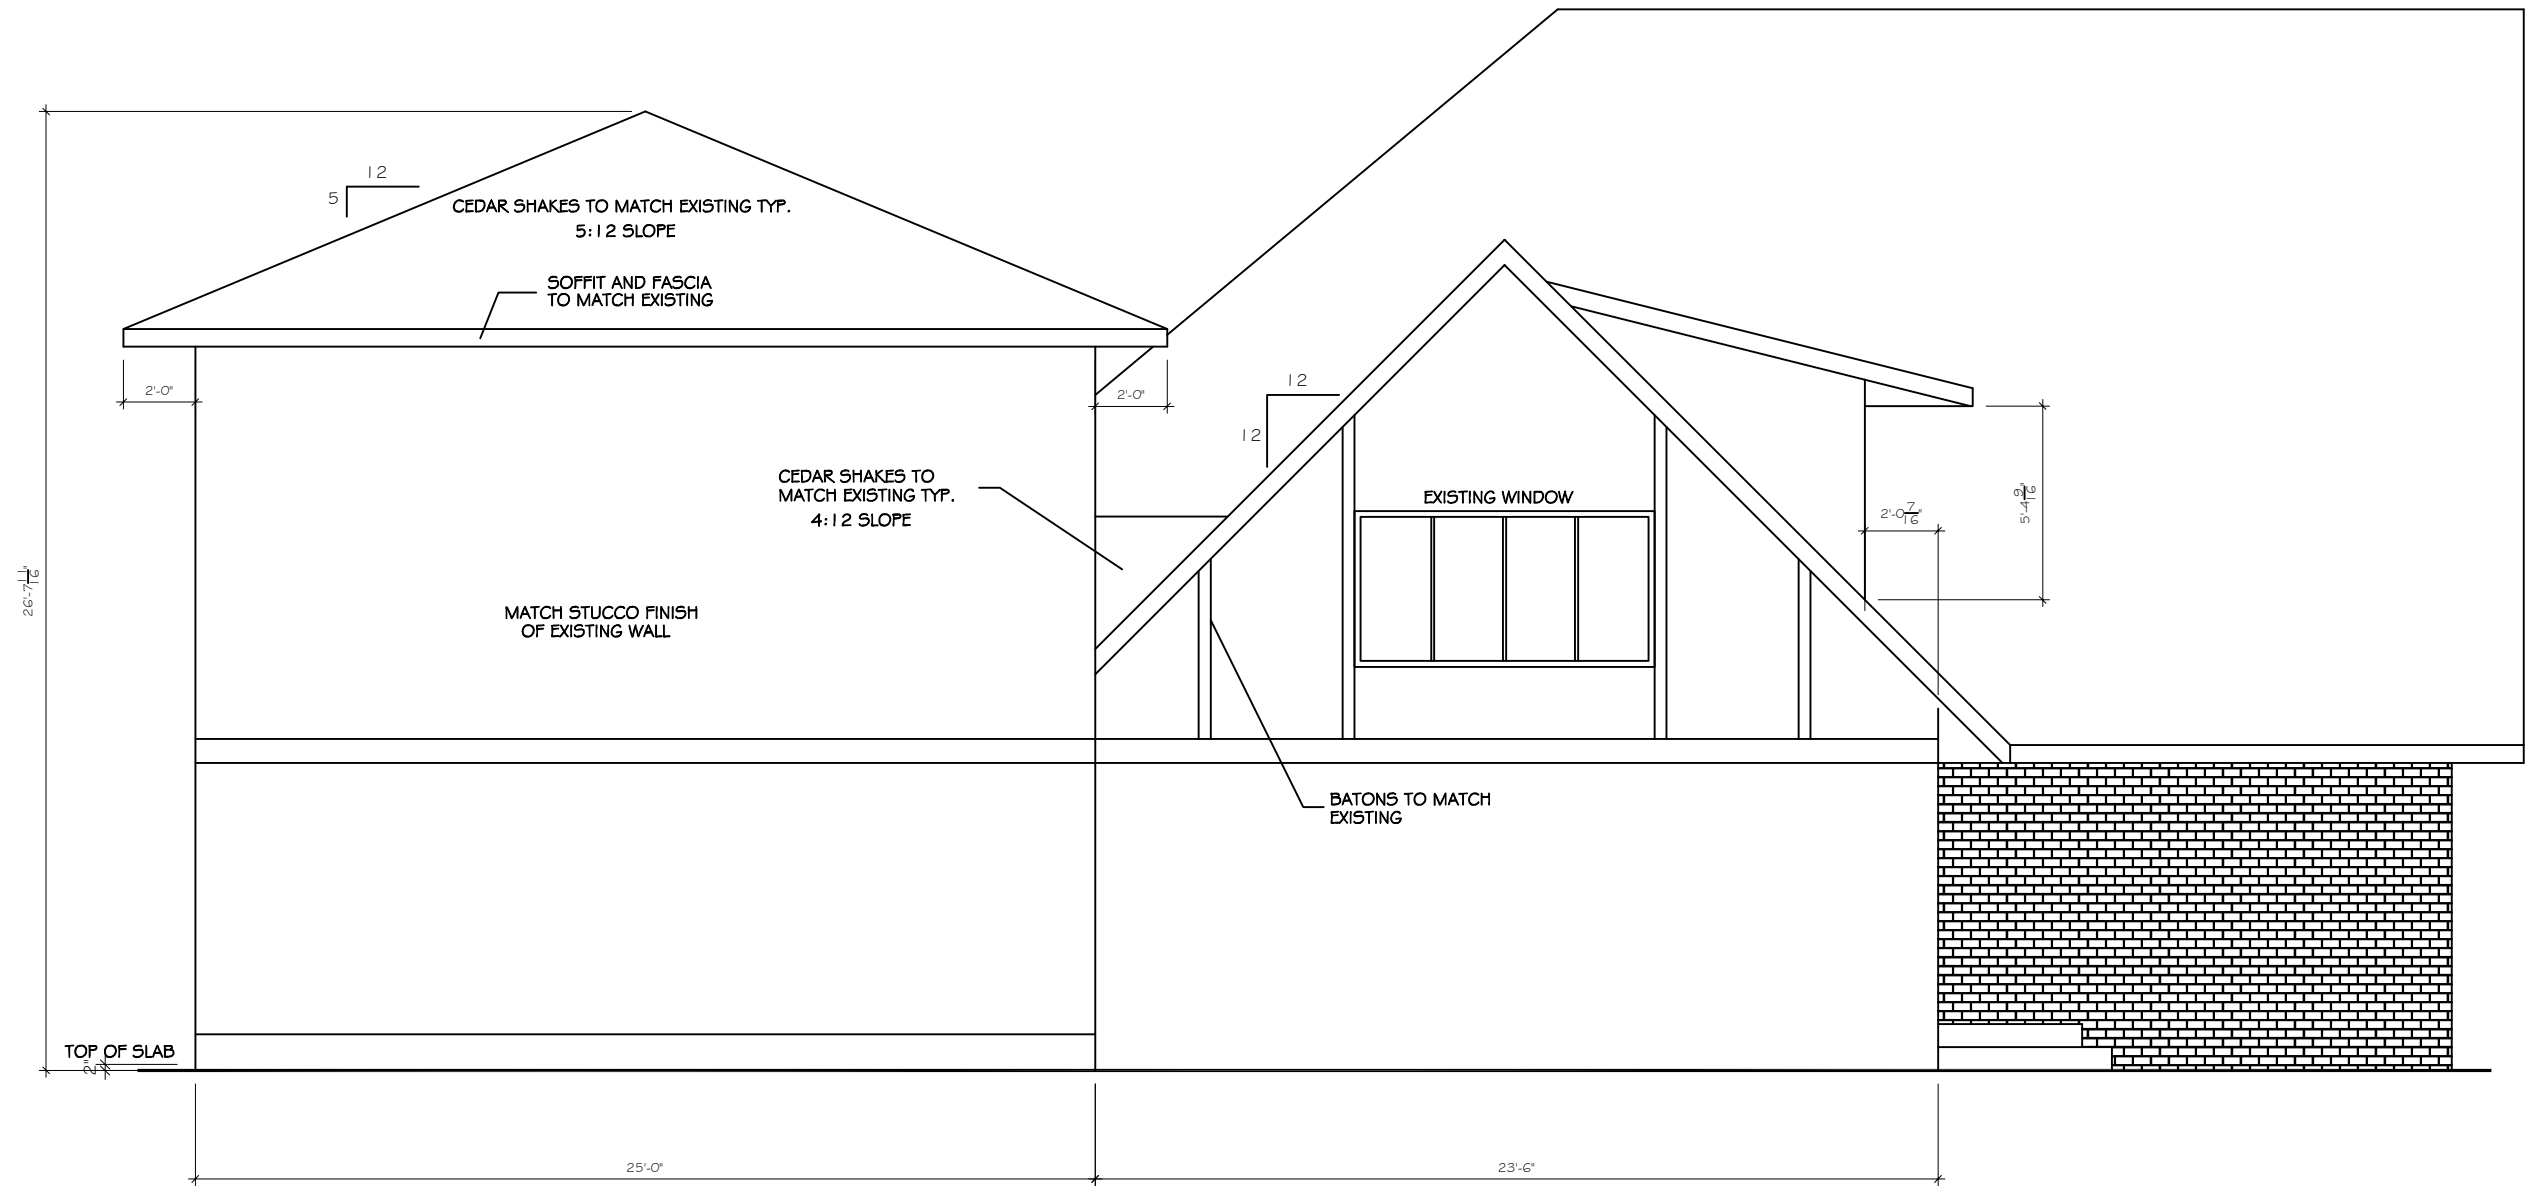


WEST ELEVATION

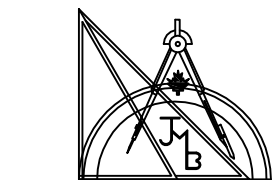

JMB DRAFTING AND DESIGN
403-547-9727 jmbdesign@shaw.ca

CLIENT GECKO PROJECTS LTD.			
PROJECT 2 CAR GARAGE			
STREET ADDRESS 8944 BAY RIDGE DR SW			
LEGAL ADDRESS Lot 36, Block 6, Plan 5921JK			
AREAS (sqft.)			
EXISTING HOUSE & GARAGE	2023	EXISTING UPPER	1700
NEW GARAGE ADDITION	716	NEW UPPER ADDITION	716
TOTAL	2739	TOTAL	2416
DATE Mar 15, 2026		REVISION DATE May 24, 2026	
SCALE 3/16"=1'-0"		DRAWING # 46637-A04	

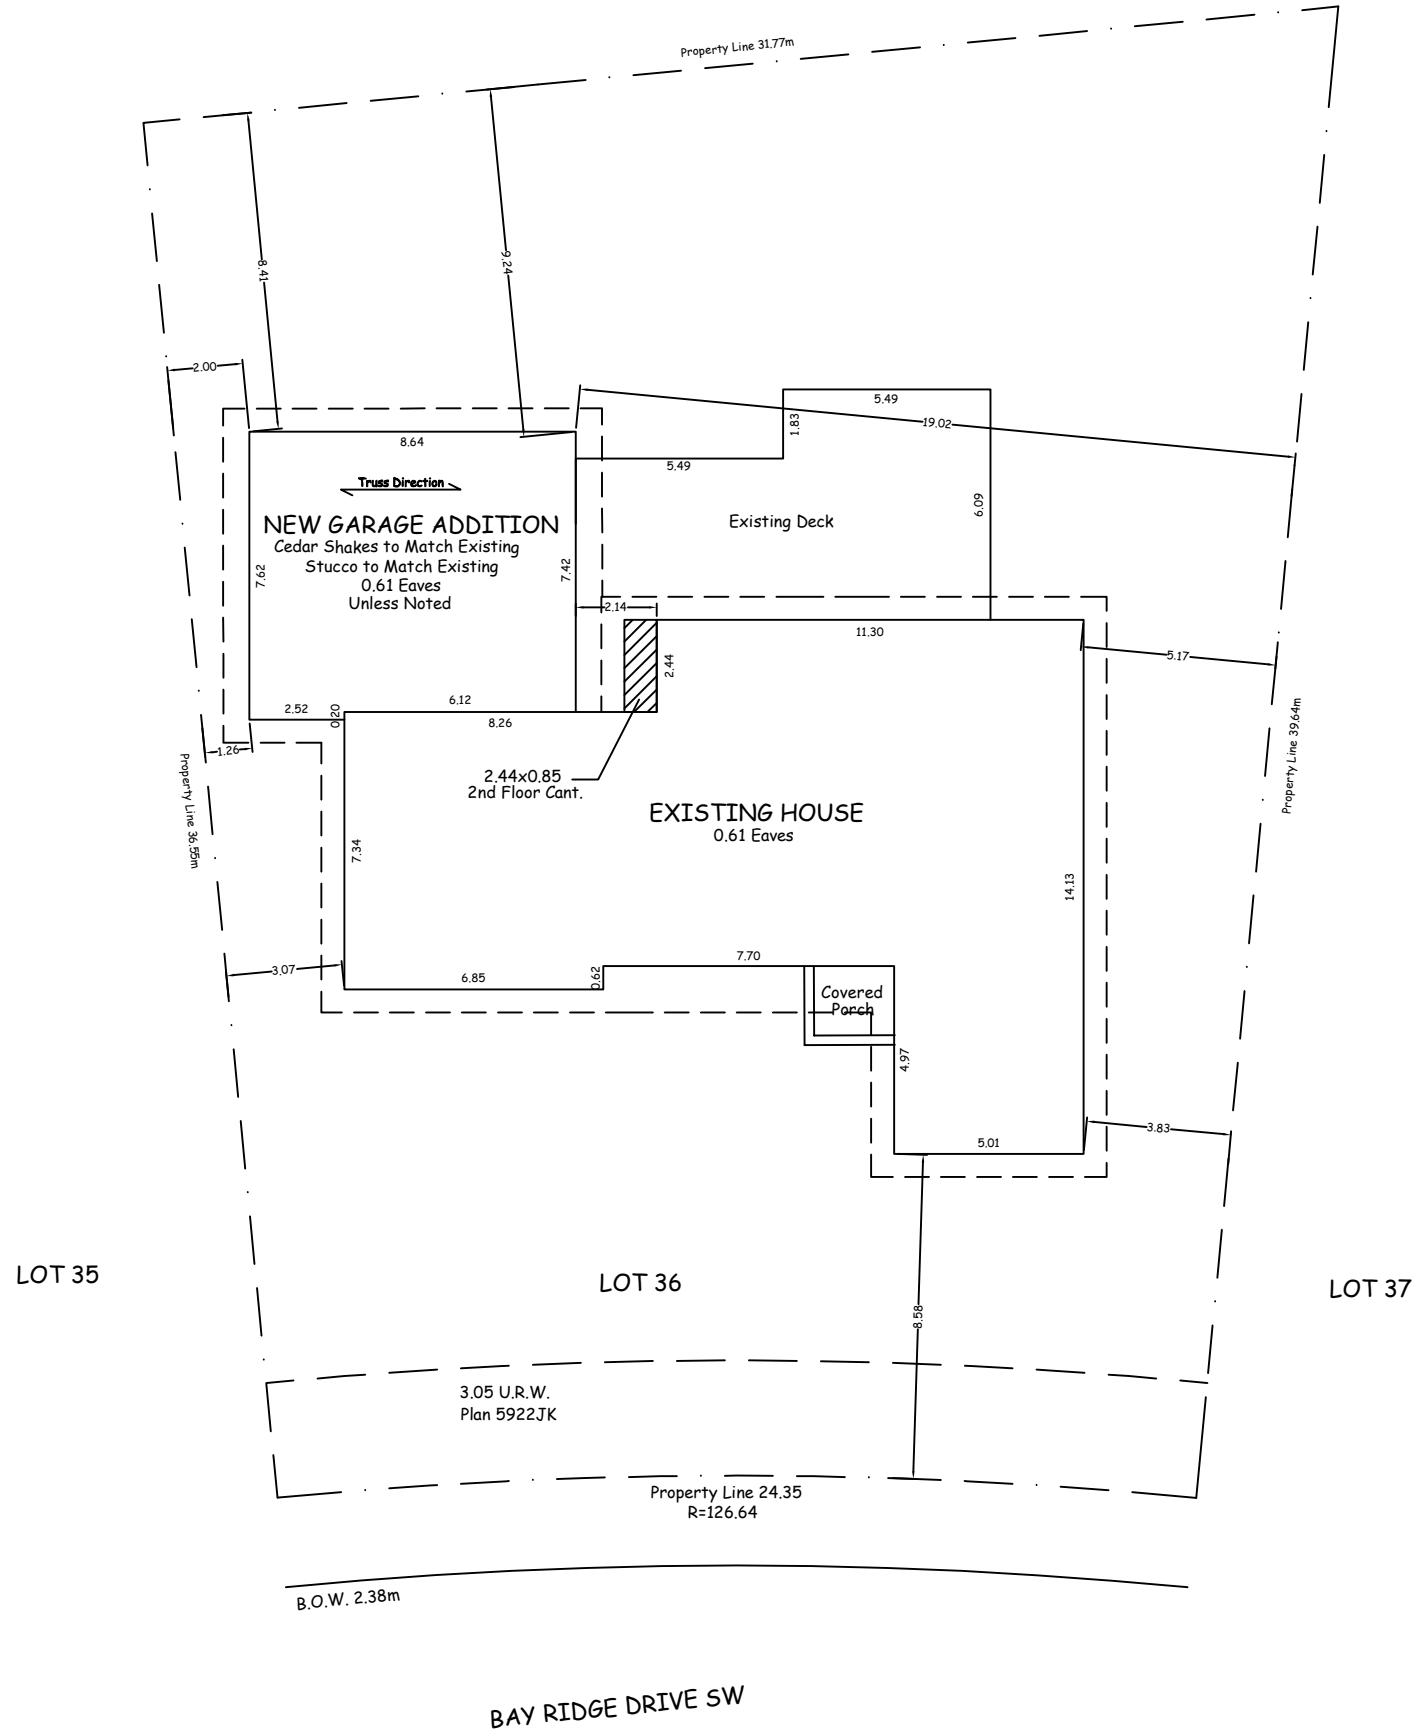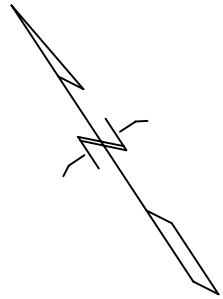

SITE PLAN



CLIENT GECKO PROJECTS LTD.			
PROJECT 2 CAR GARAGE			
STREET ADDRESS 8944 BAY RIDGE DR SW			
LEGAL ADDRESS Lot 36, Block 6, Plan 5921JK			
AREAS (sqm.)			
EXISTING HOUSE (incl. garage)	188.16	LOT	1053.25
NEW GARAGE ADDITION	68.37	COVERAGE	24.36 %
COVERED PORCH	4.55		
COVERED AREA	256.53		
DATE Mar 8, 2026	REVISION DATE May 24, 2026		
SCALE 1:150	DRAWING # 46637-S01		