


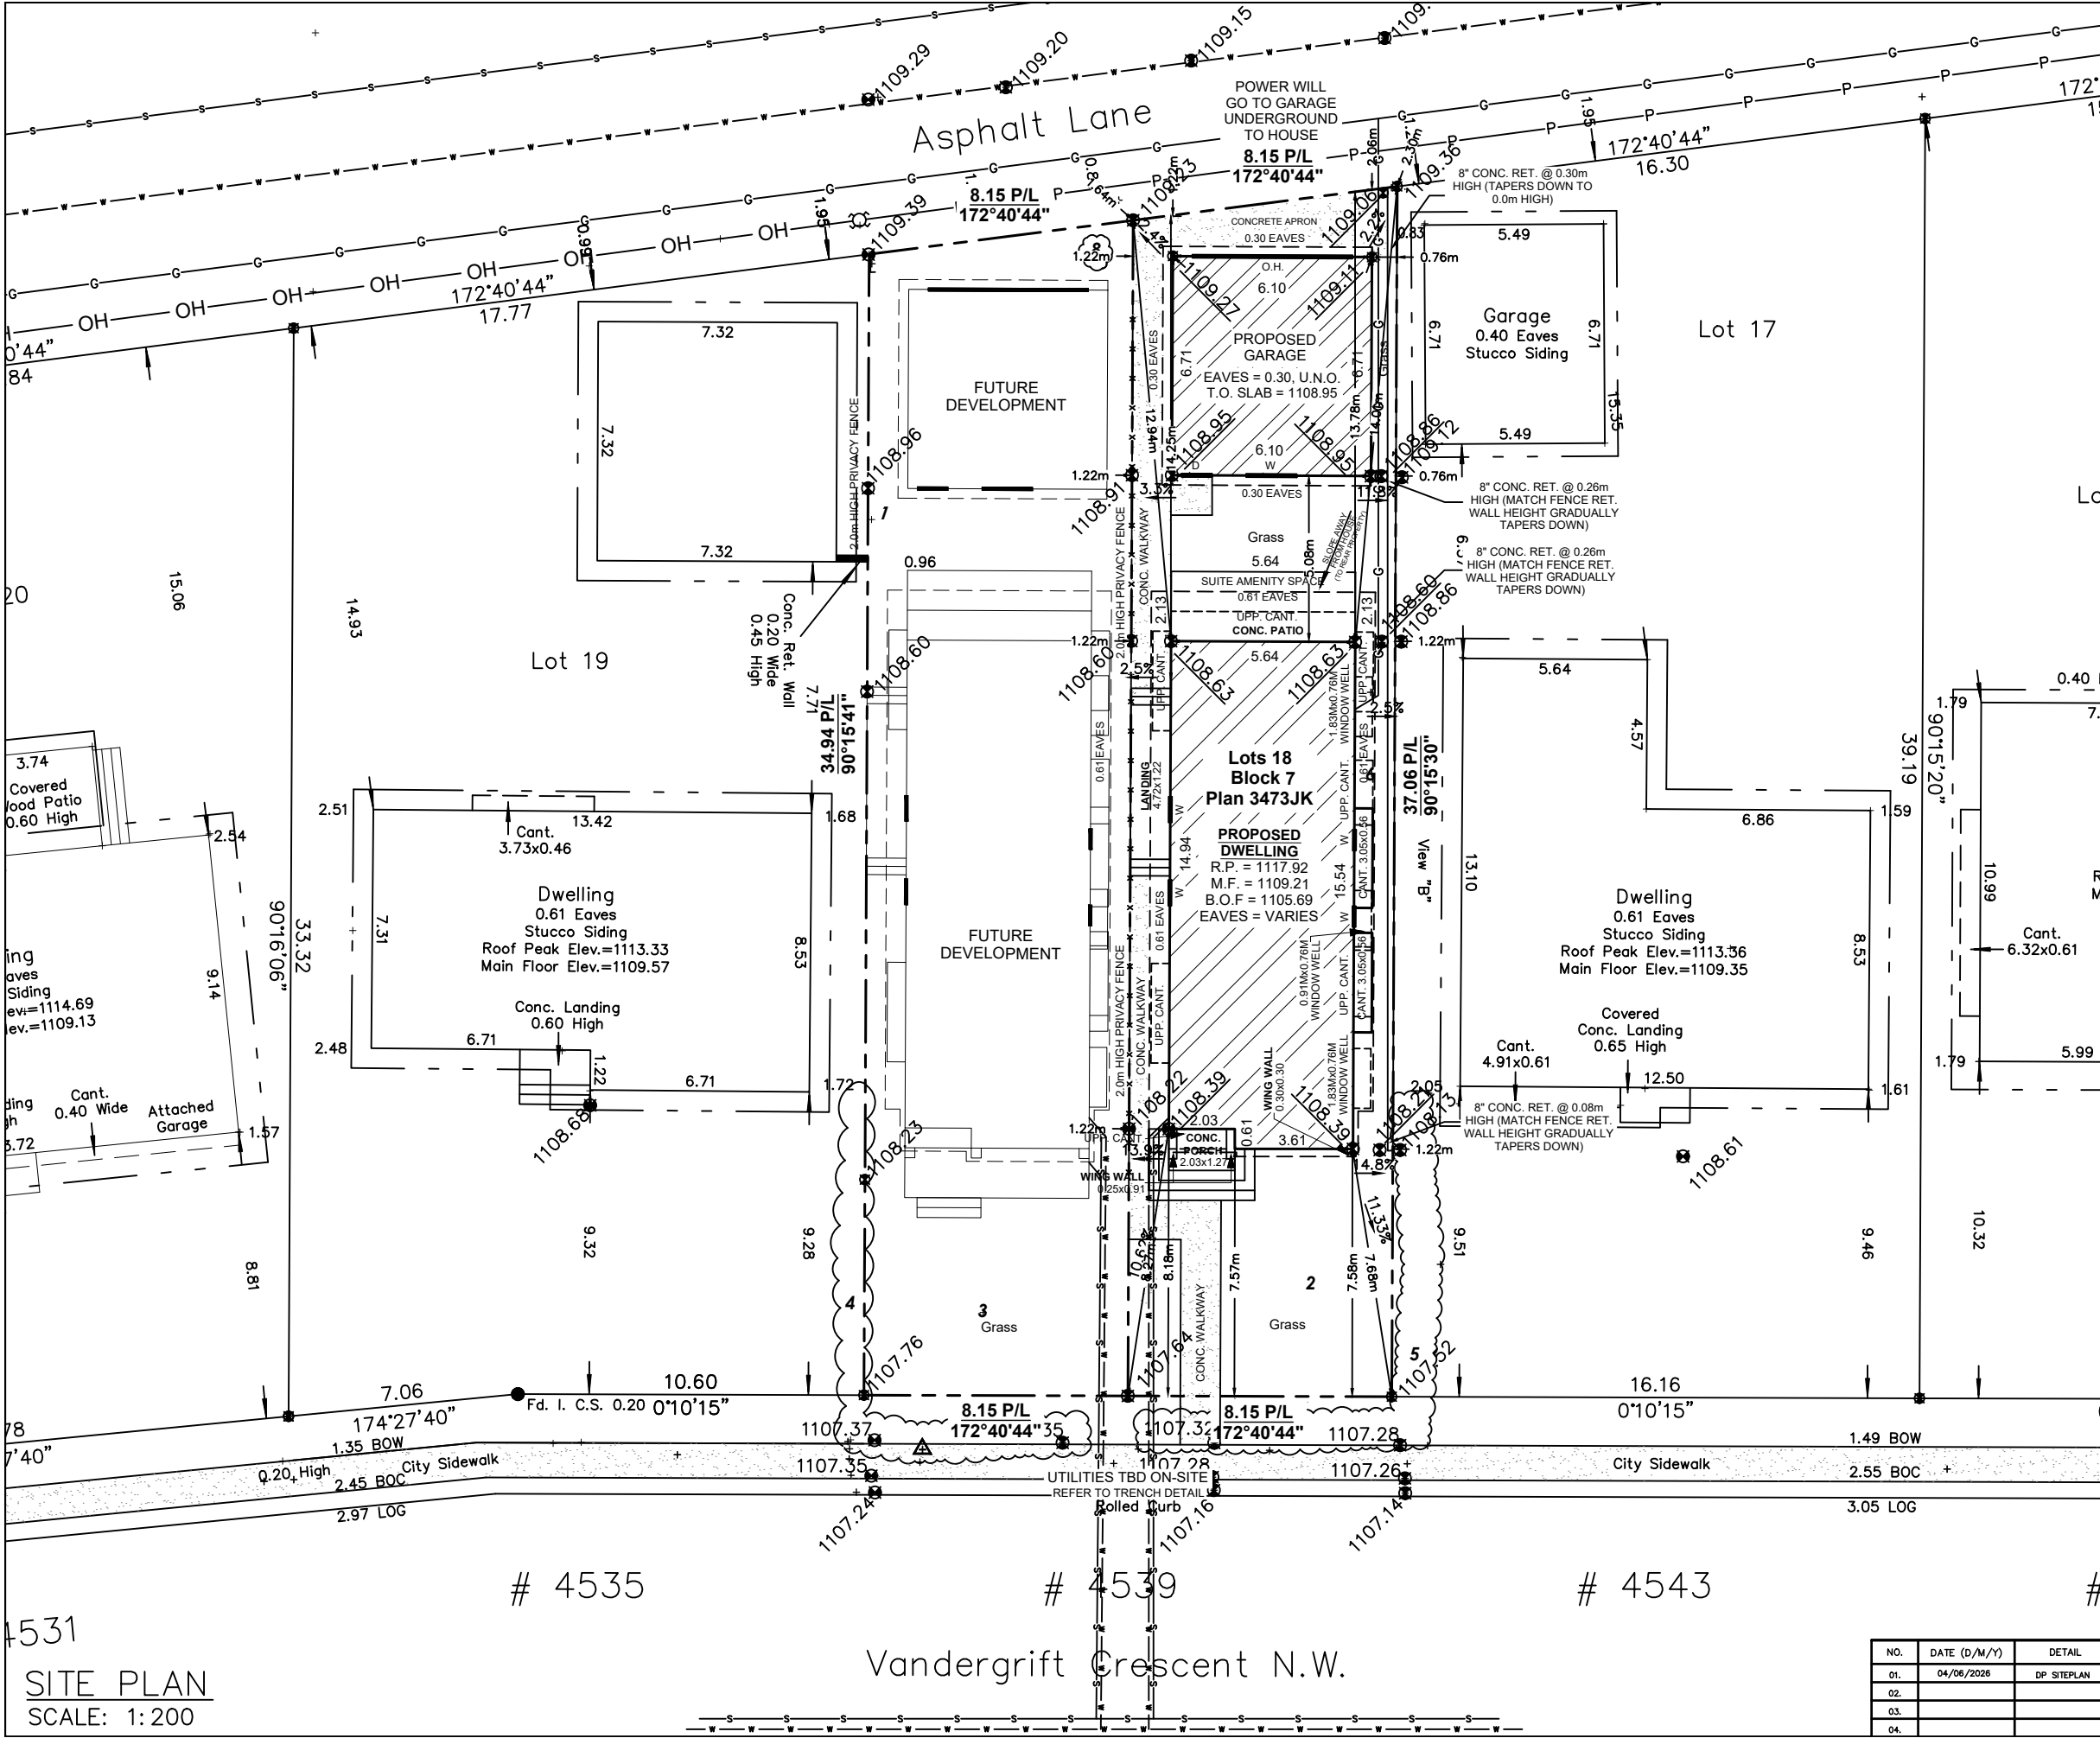

SITE PLAN

LEGEND

ELEVATIONS ARE SHOWN THUS: $\blacksquare$ = 1000.00 METRES. (GEODETIC)
DISTANCES ARE IN METRES AND DECIMALS THEREOF.
ELEVATIONS ARE REFERRED TO GEODETIC DATUM
AND ARE DERIVED FROM ASCMS 55269 AND 179085
ASCM 55269 IS HELD FOR HORIZONTAL AND VERTICAL POSITIONING.
WINDOWS AND DOORS ARE DESCRIBED AS WIDTH x HEIGHT.

THE FOLLOWING ABBREVIATIONS MAY APPEAR ON THIS PLAN:

- $\blacksquare$ ----- denotes Calculation points
- $\boxtimes$ ----- denotes Water Valve
- $\blacklozenge$ ----- denotes Gas Valve
- $\bullet$ ----- denotes Manhole
- $\odot$ ----- denotes Tree
- $\bullet$ ----- denotes Power Pole
- $\triangle$ ----- denotes Sign
- $\odot$ ----- denotes Light Standard
- X---X--- denotes Fence
- S---S--- denotes Sanitary Line
- ST---ST--- denotes Storm Line
- W---W--- denotes Water Line
- G---G--- denotes Gas Line
- E---E--- denotes Electrical Line
- A.G.T.---A.G.T.--- denotes A.G.T. Line
- denotes Utility Right of Way Line
- denotes Property Line
- denotes Door
- denotes Main Floor Windows
- denotes Second Floor Windows
- denotes Basement Floor Windows
- $\square$ ----- denotes Shed Hatch
- $\square$ ----- denotes Detached Garage Hatch
- $\square$ ----- denotes Main Building Hatch
- $\square$ ----- denotes Concrete and Asphalt Hatch
- $\square$ ----- denotes Wood Hatch

'Cant.' denotes Cantilevers
'Enc.' denotes Encroach(es)
'BW' denotes Back of Walkway
'BOW' denotes Bottom of Wall

'Conc.' denotes Concrete
'Ret.' denotes Retaining
'BC' denotes Back of Curb
'TOW' denotes Top of Wall

Disclaimer
The gas line information shown on this sheet is compiled from records maintained by ATCO GAS NO warrantee or guarantee is given as to the accuracy or completeness of those records. service lines, water lines, storm, sanitary, electrical and cable as shown are schematic representation only, and do not indicate the actual location or length of the service line. Dial-before-you-dig services should be utilized before commencement of any excavation or construction.

LAND USE: R-C2 Residential
Grade-Oriented Infill

SCALE 1:200

LEGAL DESCRIPTION:

Lots 18
Block 7
Plan 3473JK

MUNICIPAL ADDRESS:


4539 VANDERGRIFF CRESCENT N.W. (NORTH)
Calgary, Alberta

LOT COVERAGE DETAIL:
(SINGLE LOT AND HOUSE)

LOT SIZE: 295.048 SQ M
HOUSE SIZE: 86.415 SQ M
COVERED PORCH: 0.000 SQ M
CANT.: 3.406 SQ M
GARAGE: 40.877 SQ M
WING WALL: 0.279 SQ M

TOTAL: 130.977/295.048
= 44.392%

NO.	DATE (D/M/Y)	DETAIL	BY	PROJECT NAME AND ADDRESS:	PROJECT:	SCALE:
01.	04/06/2026	DP SITEPLAN	D.J.	4539 Vandergriff Crescent NW East Calgary, Alberta	SINGLE FAMILY	1: 200
02.				Lots 18 Block 7 Plan 3473JK	DATE:	DIVISION NUMBER
03.						S 01
04.						

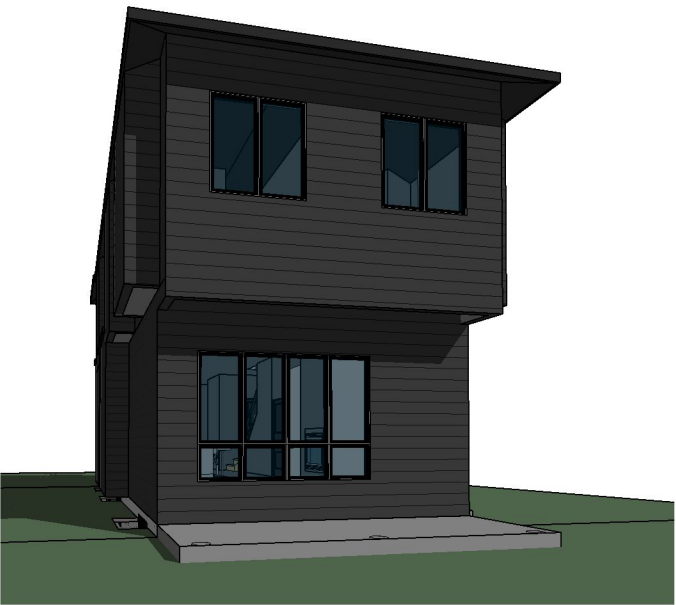


LIST OF DRAWINGS

A-0.0	Cover Page
A-1.0	Foundation Plan
A-1.1	Basement Plan
A-1.2	Main Floor Plan
A-1.3	Upper Floor Plan
A-1.4	Roof Plan
A-2.0	Front & Rear Elevations
A-2.1	Right Elevation
A-2.2	Left Elevation
A-4.0	Garage Plan
A-4.1	Garage Elevations
A-4.2	Garage Section

FLOOR AREA

BASEMENT	= 952.75 SQ. FT.
MAIN	= 976.08 SQ. FT.
UPPER	= 1084.33 SQ. FT.
TOTAL	= 2060.41 SQ. FT.

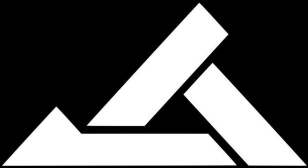

JTA DESIGN + PERMITS

PROJECT NOTES:

DO NOT SCALE DRAWINGS.
DRAWINGS ARE TO BE READ IN CONJUNCTION WITH ALL OTHER APPLICABLE CONSULTANT DRAWINGS.
CONTRACTOR IS TO CONFIRM AND COORDINATE ALL DETAILS WITH SITE CONDITIONS AND OTHER CONSULTANT DRAWINGS PRIOR TO STARTING CONSTRUCTION.
JOHN TRINH & ASSOCIATES INC. ASSUMES NO RESPONSIBILITY, IMPLIED OR DIRECT UNLESS THE DRAWINGS BEAR THE SEAL AND SIGNATURE OF A REGISTERED PROFESSIONAL.

ALL FRAMING, ELECTRICAL ROUGH-IN AND PLUMBING ROUGH-IN NEEDS TO BE CONFIRMED BY TRADES/CONTRACTOR AND HOME OWNER. ANY ISSUE NEEDS TO BE NOTIFIED TO THE DESIGNER TO BE RESOLVED BEFORE PROCEEDING

ISSUES:

NO.	DATE(D/M/Y)	DETAIL	BY
01.	29/04/26	CONCEPT	S.W.
02.	04/06/2026	DP PLANS	D.J.
03.	--	--	--
04.	--	--	--
05.	--	--	--

COPYRIGHT:
ALL IDEAS AND DESIGNS REPRESENTED BY THIS DRAWING ARE OWNED BY JOHN TRINH & ASSOCIATES INC. AND WERE CREATED FOR USE IN A SPECIFIED PROJECT. NONE OF THE IDEAS AND/OR DESIGNS MAY BE USED BY, OR DISCLOSED TO, ANY OTHER PERSON OR ORGANIZATION FOR ANY PURPOSE WITHOUT THE WRITTEN PERMISSION

ALL WORK MUST COMPLY WITH THE MOST RECENT EDITION OF THE ALBERTA BUILDING CODE AND ANY OTHER GOVERNING AUTHORITIES.

PROJECT: NEW HOME

STATUS: DP

SIGNATURES:
X _____

PRINTED: 2026-08-07 4:41:12 PM

PROJECT NAME:
4539 Vandergrift Crescent NW - North
CALGARY, ALBERTA

DESIGNER: JT	JOB #: 253-26
--------------	---------------

SCALE: AS SHOWN	SHEET: A-0.0
-----------------	--------------