

Private Residence
220 LAKE WAPTA RISE SE
LOT 24
BLOCK 2
PLAN 5942JK

MIDNIGHT
DESIGN
STUDIO

PROJECT ISSUE DATE:
9/17/23

CURRENT REVISION DATE:
9.12.26



ENERGY CODE NOTATIONS:

1. IF HEATING DUCT OR PIPING IS INSTALLED WITHIN THE THERMAL BARRIER OF AN EXTERIOR ASSEMBLY, BREAKING THE CONTINUITY OF THE INSULATION, THE CAVITY IN WHICH THE PIE OR DUCT IS USING SHOULD HAVE AN EFFECTIVE RSI VALUE OF 2.78 (R-15.78) PER 9.36.5-7
2. ALL MECHANICAL PENETRATIONS THROUGH THE ENVELOPE ASEMBLY SHALL COMPLY WITH SECTION ABC 2014 9.36.3.3 WHERE MOTORIZED DAMPERS OR GRAVITY/BACK-FLOW DAMPERS ARE TO BE INSTALLED
3. WHERE THE AIR BARRIER SYSTEM CONSISTS OF FLEXIBLE SHEET MATERIAL, PER ABC 2014 9.25.3.3.-6: ALL JOINTS SHOULD BE LAPPED OR SEALED BY NOT LESS THAN 100mm AND CLAMPED BETWEEN FURRING MEMBERS, FRAMING, OR BLOCKING.
4. 6mm POLY CUT AROUND JOISTS CANNOT ACT AS AN AIR BARRIER; THEREFORE FRAMING MUST BE MADE AIR-TIGHT. DETAIL APPROVED SEALANT OR SILL GASKET AT ALL MECHANICAL JOINTS (INCLUDING BUTT JOINTS IN RIM)*
5. MATERIALS INTENDED TO PROVIDE THE PRINCIPAL RESISTANCE TO AIR LEAKAGE CONFORM TO CAN/ULC-S741, AIR BARRIER MATERIALS - SPECIFICATION*
6. HEAT DUCT AND COLD AIR RETURNS ARE TO BE PROTECTED WITH A THERMAL BARRIER. ENSURE THIS IS PROPERLY DETAILED.
7. ALL HOT WATER PIPES INSTALLATIONS SHALL COMPLY WITH ABC 9.36.4.4
8. PENETRATIONS SHOULD BE SEALED TO MAINTAIN THE INTEGRITY OF THE AIR BARRIER PER ABC 2014 9.25.3.3.-6
9. ALL PENETRATIONS AND TIE-INS OF THE AIR BARRIER SYSTEM SHALL COMPLY WITH ABC 2014 SECTION 9.36.2.10
10. THE INTERFACES BETWEEN WINDOWS, DOORS, AND SKYLIGHTS AND WALL/CEILING ASSEMBLIES SHALL BE CONSTRUCTED AIR TIGHT BY SEALING ALL JOINTS AND JUNCTIONS BETWEEN THE AIR BARRIER MATERIALS IN THE WALL AND THE WINDOW, DOOR OR SKYLIGHT FRAME (ABC 2014 SECTION 9.7.6), PER ABC 2014 A-9.36.2.10-9), THIS CAN BE ACHIEVED USING EXTERIOR SEALANT, INTERIOR SEALANT, LOW EXPANSION FOAM, OR SHEATHING TAPE IN COMBINATION WITH DRYWALL, POLYETHYLENE, CLOSED-CELL BACKER ROD, OR WOOD LINER.

PERFORMANCE REQUIREMENTS PER NAFS CANADA:

MINIMUM PERFORMANCE GRADE (PG) : 25
MINIMUM POSITIVE DESIGN PRESSURE: 1200 PA
MINIMUM NEGATIVE DESIGN PRESSURE: 1200 PA
MINIMUM WATER PENETRATION RESISTANCE TEST PRESSURE: 260 PA
MINIMUM CANADIAN AIR INFILTRATION/EXFILTRATION: A2

ALL WINDOWS AND DOORS MUST MEET THE MINIMUM STANDARD U-VALUE OF 1.6

BASEMENT DEVELOPMENT - 1,979 SQ. FT.
BACKYARD SUITE - 866 SQ. FT.
MAIN FLOOR AREA - 2,145 SQ. FT.
ATTIC AREA - 810 SQ. FT.
TOTAL AREA - 2,955 SQ. FT.

No.	Description	Date
1	DP SUBMISSION	6.04.26
2	DR COMMENTS	9.12.26

COPYRIGHT:
THESE DRAWINGS ARE THE PROPERTY OF MIDNIGHT DESIGN STUDIO, INC.. ALL RIGHTS RESERVED, INCLUDING THE RIGHT OF REPRODUCTION IN WHOLE OR IN PART, IN ANY FORM, WITHOUT THE WRITTEN PERMISSION OF MIDNIGHT DESIGN STUDIO, INC.. ANY COPYING OR PLAGERIZATION WILL RESULT IN PROSECUTION.

DISCLAIMER:
BUILDER SHALL REVIEW ALL DRAWINGS AND SPECIFICATIONS FOR CLARITY AND FOR ACCURACY. ALL WORK SHALL BE DONE IN A GOOD WORKMANSHIP MANNER AND TO THE BEST INDUSTRY STANDARDS AND PRACTICES REGARDLESS OF DRAWINGS AND/OR SPECIFICATIONS. ALL DISCREPENCIES AND/OR MISTAKES SHALL BE COMMUNICATED TO MIDNIGHT DESIGN STUDIOS, INC. TO BE CORRECTED. CORRECTIONS SHALL BE THE RESPONSIBILITY OF THE BUILDER/DEVELOPER/OWNER.

MJK
SCALE: As indicated

220 LAKE WAPTA
RISE SE
LOT 24
BLOCK 2
PLAN 5942JK

A0

COVERSHEET

DEV. PERMIT DRWGS.

MIDNIGHT DESIGN STUDIO, INC.
1642 18A STREET SW, CALGARY
(403) 668-1736 - office
www.midnightdesignstudio.ca

PRIVATE
RESIDENCE

MIDNIGHT

DESIGN

STUDIO




4

NORTHWEST PERSPECTIVE



5

WEST PERSPECTIVE

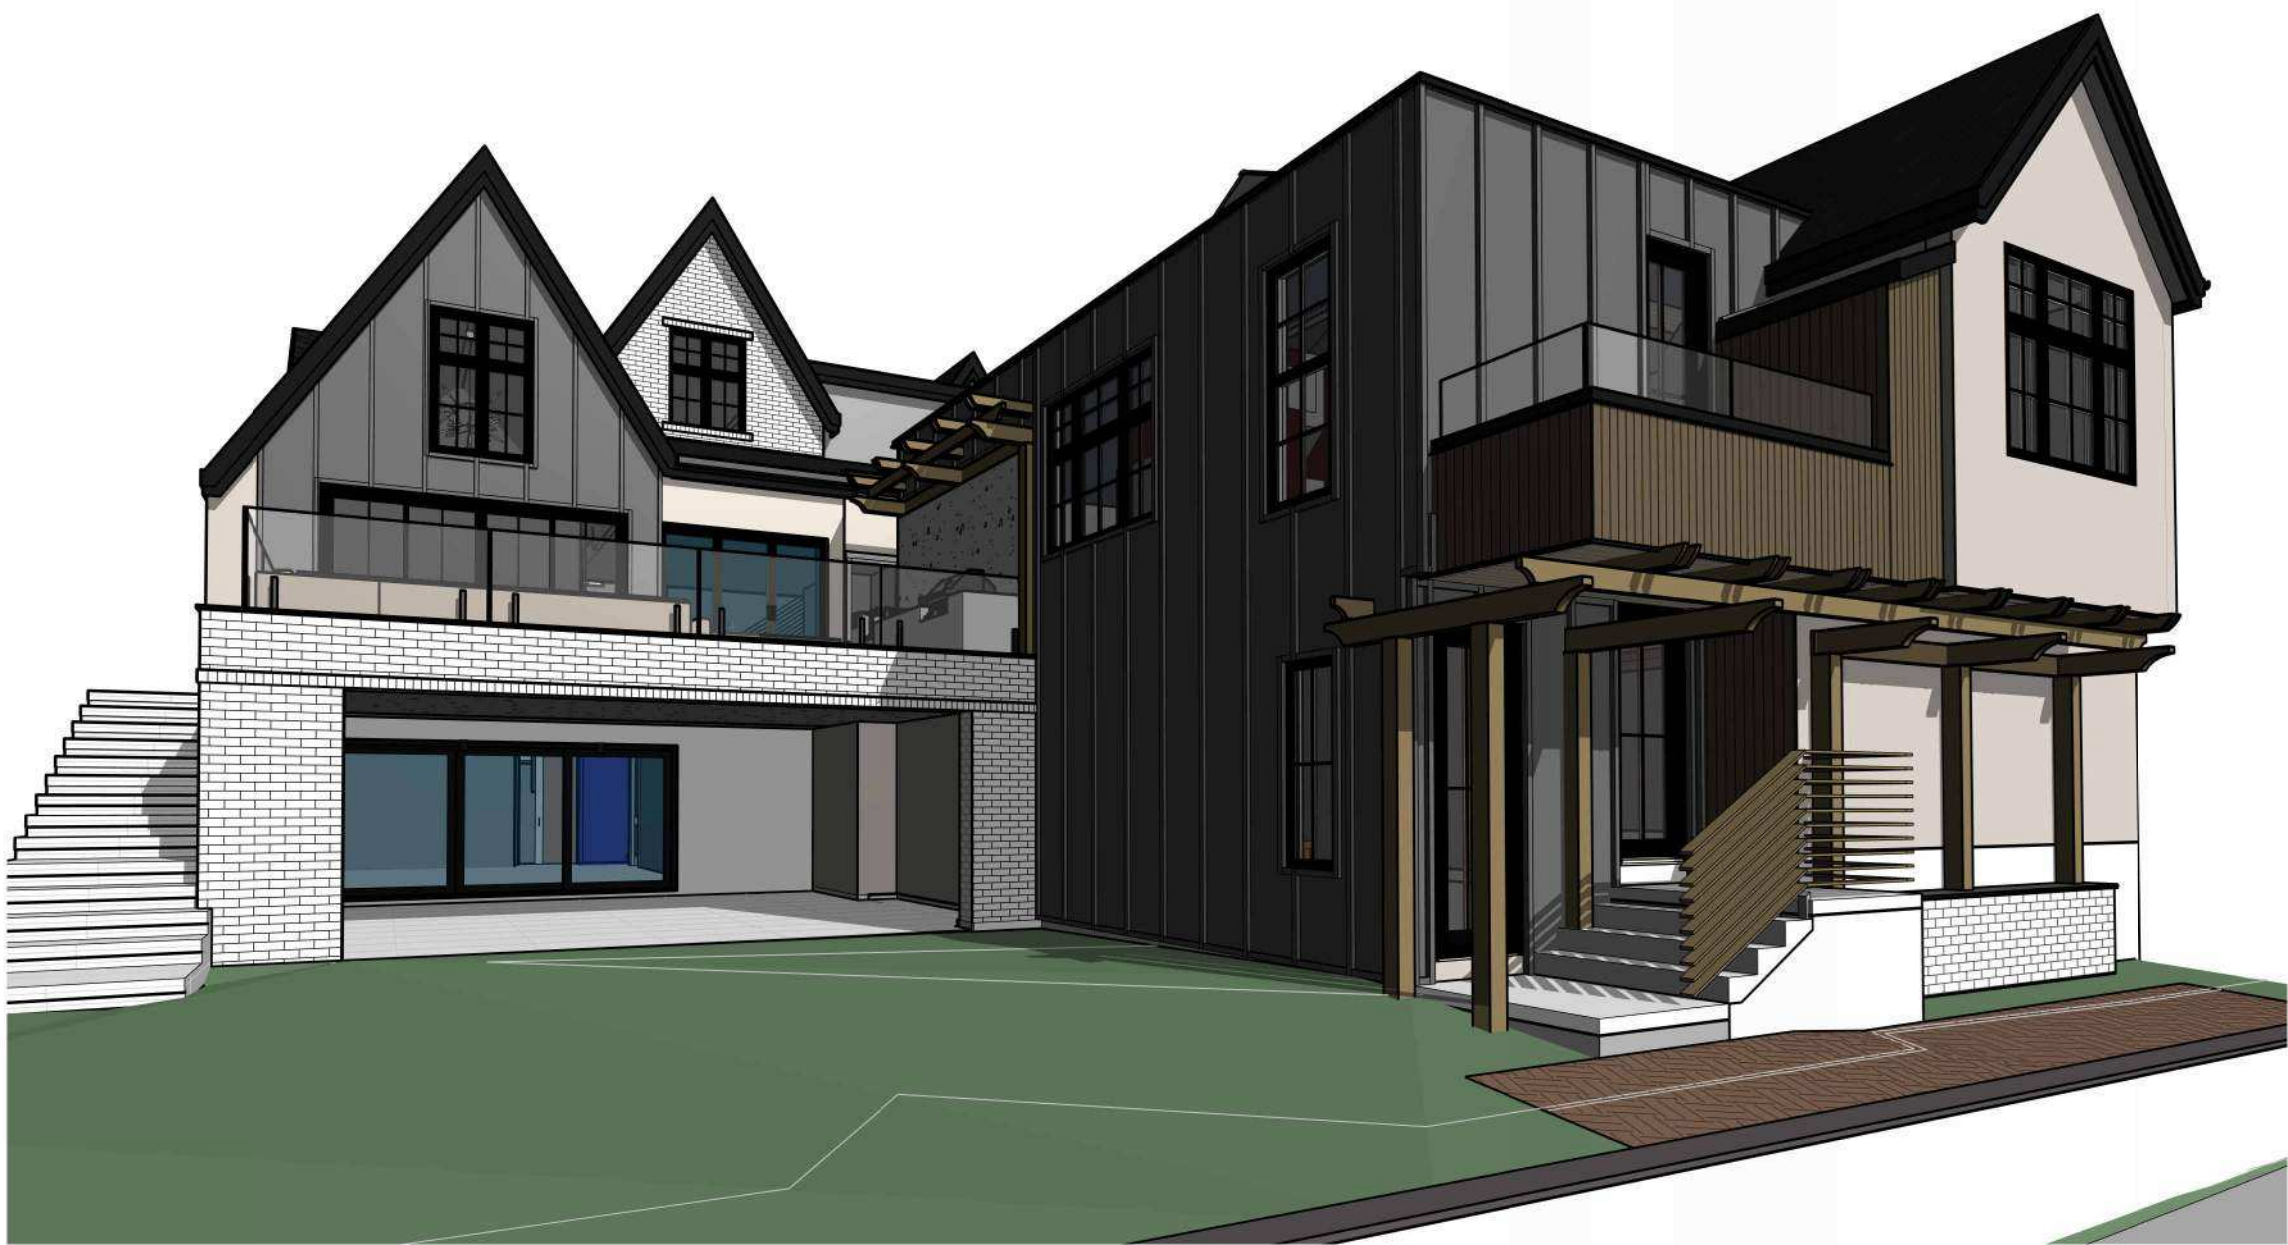

1

EAST PERSPECTIVE

NUMBER	REVISION DESCRIPTION	DATE
1	DP SUBMISSION	6.06.26
2	DR COMMENTS	9.12.26

COPYRIGHT:
THESE DRAWINGS ARE THE PROPERTY OF MIDNIGHT DESIGN STUDIO, INC. ALL RIGHTS RESERVED. INCLUDING THE RIGHT OF REPRODUCTION IN WHOLE OR IN PART, IN ANY FORM, WITHOUT THE WRITTEN PERMISSION OF MIDNIGHT DESIGN STUDIO, INC. ANY COPYING OR PLAGERIZATION WILL RESULT IN PROSECUTION.

DISCLAIMER:
BUILDER SHALL REVIEW ALL DRAWINGS AND SPECIFICATIONS FOR CLARITY AND FOR ACCURACY. ALL WORK SHALL BE DONE IN A GOOD WORKMANSHIP MANNER AND TO THE BEST INDUSTRY STANDARDS AND PRACTICES, REGARDLESS OF DRAWINGS AND/OR SPECIFICATIONS. ALL DISCREPENCIES AND/OR MISTAKES SHALL BE COMMUNICATED TO MIDNIGHT DESIGN STUDIOS, INC. TO BE CORRECTED OR SUCH MISTAKES SHALL BE THE RESPONSIBILITY OF THE BUILDER/DEVELOPER/OWNER.

DATE ISSUED:	9/17/23
DESIGN BY:	MJK
SCALE:	

220 LAKE WAPTA RISE SE
LOT 24
BLOCK 2
PLAN 5942JK

A300

EXTERIOR PERSPECTIVES

DEV. PERMIT DRWGS.

MIDNIGHT DESIGN STUDIO, INC.
1842 18A STREET SW, CALGARY
(403) 668-1736 - office
www.midnightdesignstudio.ca

PRIVATE
RESIDENCE

MIDNIGHT DESIGN STUDIO



1
WEST ELEVATION
1/4" = 1'-0"



2
EAST ELEVATION
1/4" = 1'-0"

EXTERIOR FINISHES

1. CONCRETE FOUNDATION WALL - NO WATERPROOFING ABOVE GRADE - PROVIDE PARING AT ALL EXPOSED FACES
2. EXPOSED DECORATIVE CONCRETE RETAINING WALL w/ BOARDFORMED CONCRETE FINISH - SEAL EXPOSED CONCRETE w/ SPRAY-ON RADONSEAL PLUS CONCRETE PENETRATING SEALER
3. HARDI-BOARD CLADDING FINISH - SEE OWNERS' SPECIFICATIONS FOR EXACT SELECTION AS IT MAY DIFFER FROM THESE DRAWINGS - INSTALL PER MFGR SPECIFICATIONS OR ENGINEER'S DIRECTIONS FOR EXTERIOR APPLICATION
4. MASONRY FINISH - SEE OWNERS' SPECIFICATIONS FOR EXACT SELECTION AS IT MAY DIFFER FROM THESE DRAWINGS
5. LUX SIMULATED WOOD SOFFITS - INSTALL AS PER MFGR SPECIFICATIONS AND ENVELOPE ENGINEER'S SPECS IF VENTING REQUIRED.
6. ACRYLIC STUCCO FINISH - COLOUR TBD OR PER OWNERS' SPECIFICATIONS - PROVIDE REVEAL AS NOTED ON SPECIFIC ELEVATION
A. WHERE AN EXPANSION JOINT IS NOT CALLED OUT BUT ONE IS REQUIRED, CONTRACTOR SHALL INQUIRE OF LOCATION TO MDS OFFICE, NO SUBSTITUTIONS
7. FASCIA BOARD AS PER EAVE DETAIL.
8. STEEL STRUCTURAL COLUMN/BEAM AS NOTED - SEE SECTION DETAIL IF ONE IS PROVIDED FOR SPECIFIC SIZE AND SPACING OF LAG BOLTS
A. STRUCTURAL ENGINEER TO PROVIDE SPECIFICS OF THIS DETAIL IF STRUCTURAL NECESSITIES REQUIRED
B. ALL EXPOSED STRUCTURAL STEEL SHALL BE POWDER-COATED TO ENSURE SAFETY AND LONGEVITY
C. NON-STRUCTURAL STEEL SHALL BE LEFT UNSEALED TO PATINA WITH THE ELEMENTS
9. 24 GAUGE ALUMINUM WALL CAP - BACKSLOPE TO ROOF
10. HALF-ROUND GUTTER - COPPER
11. ASPHALT SHINGLES
12. K-STYLE PRE-FINISHED ALUMINUM GUTTER
13. 12mm GLASS RAILING w/ STAINLESS STEEL STAND-OFFS
14. STANDING SEAM METAL SIDING/ROOFING - INSTALL AS PER MFGR INSTRUCTIONS

NUMBER	REVISION DESCRIPTION	DATE
1	DP SUBMISSION	6.06.26
2	DR COMMENTS	9.12.26

COPYRIGHT:
THESE DRAWINGS ARE THE PROPERTY OF MIDNIGHT DESIGN STUDIO, INC. ALL RIGHTS RESERVED. INCLUDING THE RIGHT OF REPRODUCTION IN WHOLE OR IN PART, IN ANY FORM, WITHOUT THE WRITTEN PERMISSION OF MIDNIGHT DESIGN STUDIO, INC. ANY COPYING OR PLAGERIZATION WILL RESULT IN PROSECUTION.

DISCLAIMER:
BUILDER SHALL REVIEW ALL DRAWINGS AND SPECIFICATIONS FOR CLARITY AND FOR ACCURACY. ALL WORK SHALL BE DONE IN A GOOD WORKMANSHIP MANNER AND TO THE BEST INDUSTRY STANDARDS AND PRACTICES, REGARDLESS OF DRAWINGS AND/OR SPECIFICATIONS. ALL DISCREPANCIES AND/OR MISTAKES SHALL BE COMMUNICATED TO MIDNIGHT DESIGN STUDIOS, INC. TO BE CORRECTED OR SUCH MISTAKES SHALL BE THE RESPONSIBILITY OF THE BUILDER/DEVELOPER/OWNER.

DATE ISSUED:	9/17/23
DESIGN BY:	Designer
SCALE:	As indicated

220 LAKE WAPTA RISE SE
LOT 24
BLOCK 2
PLAN 5942JK

A301
EXTERIOR SCHEMATICS

DEV. PERMIT DRWGS.
MIDNIGHT DESIGN STUDIO, INC.
1842 18A STREET SW, CALGARY
(403) 688-1736 - office
www.midnightdesignstudio.ca

PRIVATE
RESIDENCE

EXTERIOR FINISHES

1.
- CONCRETE FOUNDATION WALL - NO WATERPROOFING ABOVE GRADE - PROVIDE PARING AT ALL EXPOSED FACES
2.
- EXPOSED DECORATIVE CONCRETE RETAINING WALL w/ BOARDFORMED CONCRETE FINISH - SEAL EXPOSED CONCRETE w/ SPRAY-ON RADONSEAL PLUS CONCRETE PENETRATING SEALER
3.
- HARDI-BEARD CLADDING FINISH - SEE OWNERS' SPECIFICATIONS FOR EXACT SELECTION AS IT MAY DIFFER FROM THESE DRAWINGS - INSTALL PER MFGR SPECIFICATIONS OR ENGINEER'S DIRECTIONS FOR EXTERIOR APPLICATION
4.
- MASONRY FINISH - SEE OWNERS' SPECIFICATIONS FOR EXACT SELECTION AS IT MAY DIFFER FROM THESE DRAWINGS
5.
- LUX SIMULATED WOOD SOFFITS - INSTALL AS PER MFGR SPECIFICATIONS AND ENVELOPE ENGINEER'S SPECS IF VENTING REQUIRED.
6.
- ACRYLIC STUCCO FINISH - COLOUR TBD OR PER OWNERS' SPECIFICATIONS - PROVIDE REVEAL AS NOTED ON SPECIFIC ELEVATION

A.

WHERE AN EXPANSION JOINT IS NOT CALLED OUT BUT ONE IS REQUIRED, CONTRACTOR SHALL INQUIRE OF LOCATION TO MDS OFFICE, NO SUBSTITUTIONS
7.
- FASCIA BOARD AS PER EAVE DETAIL
8.
- STEEL STRUCTURAL COLUMN/BEAM AS NOTED - SEE SECTION DETAIL IF ONE IS PROVIDED FOR SPECIFIC SIZE AND SPACING OF LAG BOLTS

A.


STRUCTURAL ENGINEER TO PROVIDE SPECIFICS OF THIS DETAIL IF STRUCTURAL NECESSITIES REQUIRED

B.

ALL EXPOSED STRUCTURAL STEEL SHALL BE POWDER-COATED TO ENSURE SAFETY AND LONGEVITY

C.

NON-STRUCTURAL STEEL SHALL BE LEFT UNSEALED TO PATINA WITH THE ELEMENTS
9.
- 24 GAUGE ALUMINUM WALL CAP - BACKSLOPE TO ROOF
10.
- HALF-ROUND GUTTER - COPPER
11.
- ASPHALT SHINGLES
12.
- K-STYLE PRE-FINISHED ALUMINUM GUTTER
13.
- 12mm GLASS RAILING w/ STAINLESS STEEL STAND-OFFS
14.
- STANDING SEAM METAL SIDING/ROOFING - INSTALL AS PER MFGR INSTRUCTIONS

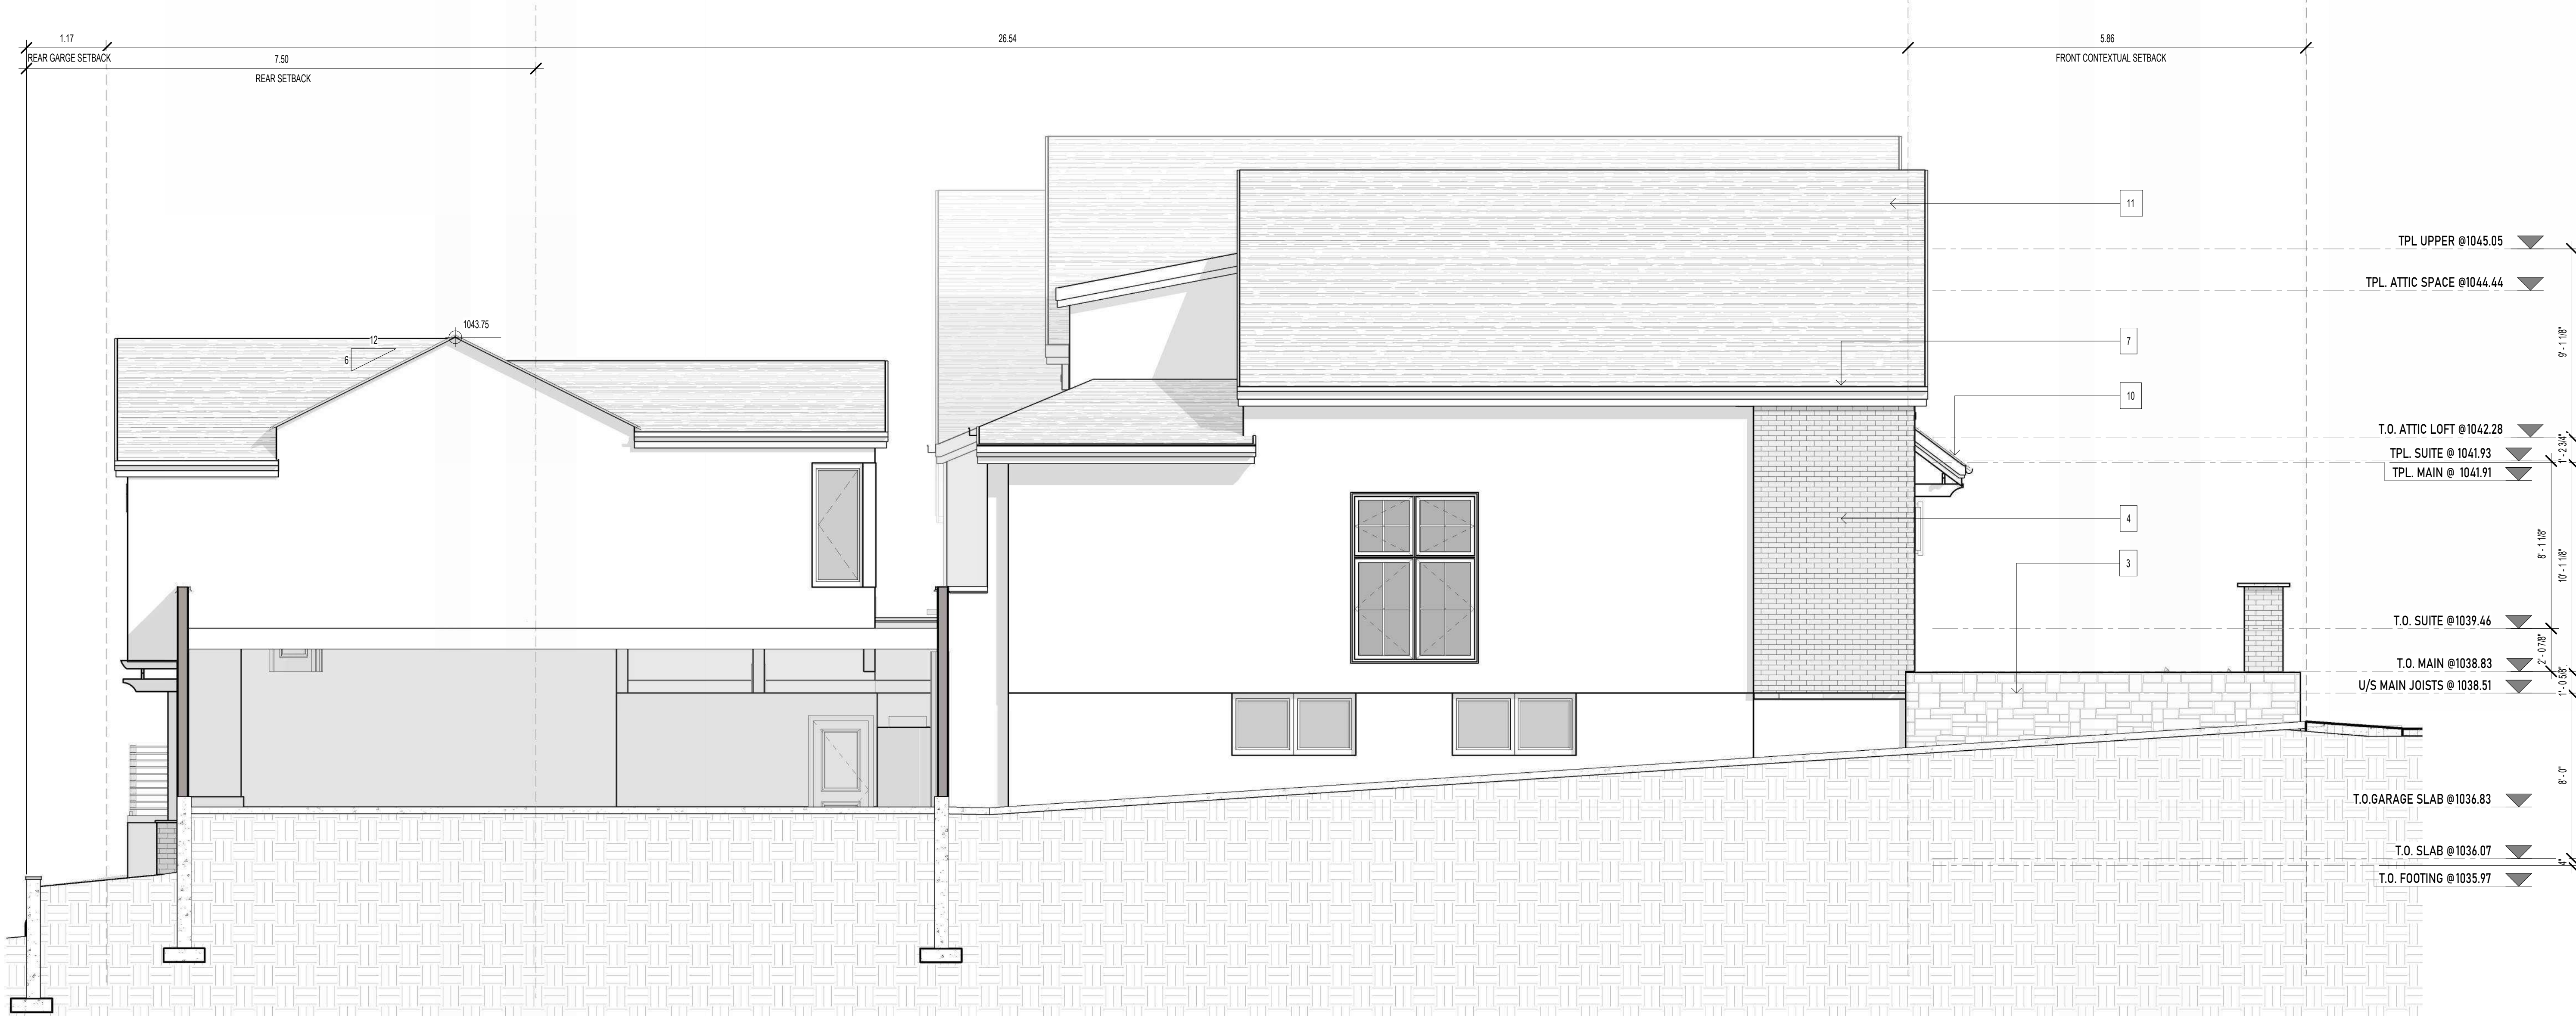

2 NORTH ELEVATION
1/4" = 1'-0"

MIDNIGHT
DESIGN
STUDIO

NUMBER	REVISION DESCRIPTION	DATE
1	DP SUBMISSION	6.06.26
2	DR COMMENTS	9.12.26

COPYRIGHT:
THESE DRAWINGS ARE THE PROPERTY OF MIDNIGHT DESIGN STUDIO, INC. ALL RIGHTS RESERVED. INCLUDING THE RIGHT OF REPRODUCTION IN WHOLE OR IN PART, IN ANY FORM, WITHOUT THE WRITTEN PERMISSION OF MIDNIGHT DESIGN STUDIO, INC. ANY COPYING OR PLAGERIZATION WILL RESULT IN PROSECUTION.

DISCLAIMER:
BUILDER SHALL REVIEW ALL DRAWINGS AND SPECIFICATIONS FOR CLARITY AND FOR ACCURACY. ALL WORK SHALL BE DONE IN A GOOD WORKMANSHIP MANNER AND TO THE BEST INDUSTRY STANDARDS AND PRACTICES, REGARDLESS OF DRAWINGS AND/OR SPECIFICATIONS. ALL DISCREPENCIES AND/OR MISTAKES SHALL BE COMMUNICATED TO MIDNIGHT DESIGN STUDIOS, INC. TO BE CORRECTED OR SUCH MISTAKES SHALL BE THE RESPONSIBILITY OF THE BUILDER/DEVELOPER/OWNER.

DATE ISSUED:	9/17/23
DESIGN BY:	Designer
SCALE:	As indicated

220 LAKE WAPTA RISE SE
LOT 24
BLOCK 2
PLAN 5942JK

A302
EXTERIOR SCHEMATICS

DEV. PERMIT DRWGS.
MIDNIGHT DESIGN STUDIO, INC.
1842 18A STREET SW, CALGARY
(403) 668-1736 - office
www.midnightdesignstudio.ca

PRIVATE
RESIDENCE

EXTERIOR FINISHES

- CONCRETE FOUNDATION WALL - NO WATERPROOFING ABOVE GRADE - PROVIDE PARING AT ALL EXPOSED FACES
- EXPOSED DECORATIVE CONCRETE RETAINING WALL w/ BOARDFORMED CONCRETE FINISH - SEAL EXPOSED CONCRETE w SPRAY-ON RADONSEAL PLUS CONCRETE PENETRATING SEALER
- HARDI-BEARD CLADDING FINISH - SEE OWNERS' SPECIFICATIONS FOR EXACT SELECTION AS IT MAY DIFFER FROM THESE DRAWINGS - INSTALL PER MFR SPECIFICATIONS OR ENGINEER'S DIRECTIONS FOR EXTERIOR APPLICATION
- MASONRY FINISH - SEE OWNERS' SPECIFICATIONS FOR EXACT SELECTION AS IT MAY DIFFER FROM THESE DRAWINGS
- LUX SIMULATED WOOD SOFFITS - INSTALL AS PER MFR SPECIFICATIONS AND ENVELOPE ENGINEER'S SPECS IF VENTING REQUIRED.
- ACRYLIC STUCCO FINISH - COLOUR TBD OR PER OWNERS' SPECIFICATIONS - PROVIDE REVEAL AS NOTED ON SPECIFIC ELEVATION
 - WHERE AN EXPANSION JOINT IS NOT CALLED OUT BUT ONE IS REQUIRED, CONTRACTOR SHALL INQUIRE OF LOCATION TO MDS OFFICE, NO SUBSTITUTIONS
- FASCIA BOARD AS PER EAVE DETAIL.
- STEEL STRUCTURAL COLUMN/BEAM AS NOTED - SEE SECTION DETAIL IF ONE IS PROVIDED FOR SPECIFIC SIZE AND SPACING OF LAG BOLTS
 - STRUCTURAL ENGINEER TO PROVIDE SPECIFICS OF THIS DETAIL IF STRUCTURAL NECESSITIES REQUIRED
 - ALL EXPOSED STRUCTURAL STEEL SHALL BE POWDER-COATED TO ENSURE SAFETY AND LONGEVITY
 - NON-STRUCTURAL STEEL SHALL BE LEFT UNSEALED TO PATINA WITH THE ELEMENTS
- 24 GAUGE ALUMINUM WALL CAP - BACKSLOPE TO ROOF
- HALF-ROUND GUTTER - COPPER
- ASPHALT SHINGLES
- K-STYLE PRE-FINISHED ALUMINUM GUTTER
- 12mm GLASS RAILING w/ STAINLESS STEEL STAND-OFFS
- STANDING SEAM METAL SIDING/ROOFING - INSTALL AS PER MFR INSTRUCTIONS

MIDNIGHT DESIGN STUDIO



1 SOUTH ELEVATION
1/4" = 1'-0"

NUMBER	REVISION DESCRIPTION	DATE
1	DP SUBMISSION	6.06.26
2	DR COMMENTS	9.12.26

COPYRIGHT:
THESE DRAWINGS ARE THE PROPERTY OF MIDNIGHT DESIGN STUDIO, INC. ALL RIGHTS RESERVED. INCLUDING THE RIGHT OF REPRODUCTION IN WHOLE OR IN PART, IN ANY FORM, WITHOUT THE WRITTEN PERMISSION OF MIDNIGHT DESIGN STUDIO, INC. ANY COPYING OR PLAGERIZATION WILL RESULT IN PROSECUTION.

DISCLAIMER:
BUILDER SHALL REVIEW ALL DRAWINGS AND SPECIFICATIONS FOR CLARITY AND FOR ACCURACY. ALL WORK SHALL BE DONE IN A GOOD WORKMANSHIP MANNER AND TO THE BEST INDUSTRY STANDARDS AND PRACTICES, REGARDLESS OF DRAWINGS AND/OR SPECIFICATIONS. ALL DISCREPENCIES AND/OR MISTAKES SHALL BE COMMUNICATED TO MIDNIGHT DESIGN STUDIOS, INC. TO BE CORRECTED OR SUCH MISTAKES SHALL BE THE RESPONSIBILITY OF THE BUILDER/DEVELOPER/OWNER.

DATE ISSUED:	9/17/23
DESIGN BY:	Designer
SCALE:	As indicated


220 LAKE WAPTA RISE SE
LOT 24
BLOCK 2
PLAN 5942JK

A303
EXTERIOR SCHEMATICS


DEV. PERMIT DRWGS.
MIDNIGHT DESIGN STUDIO, INC.
1842 18A STREET SW, CALGARY
(403) 688-1736 - office
www.midnightdesignstudio.ca

PRIVATE
RESIDENCE


MIDNIGHT DESIGN STUDIO

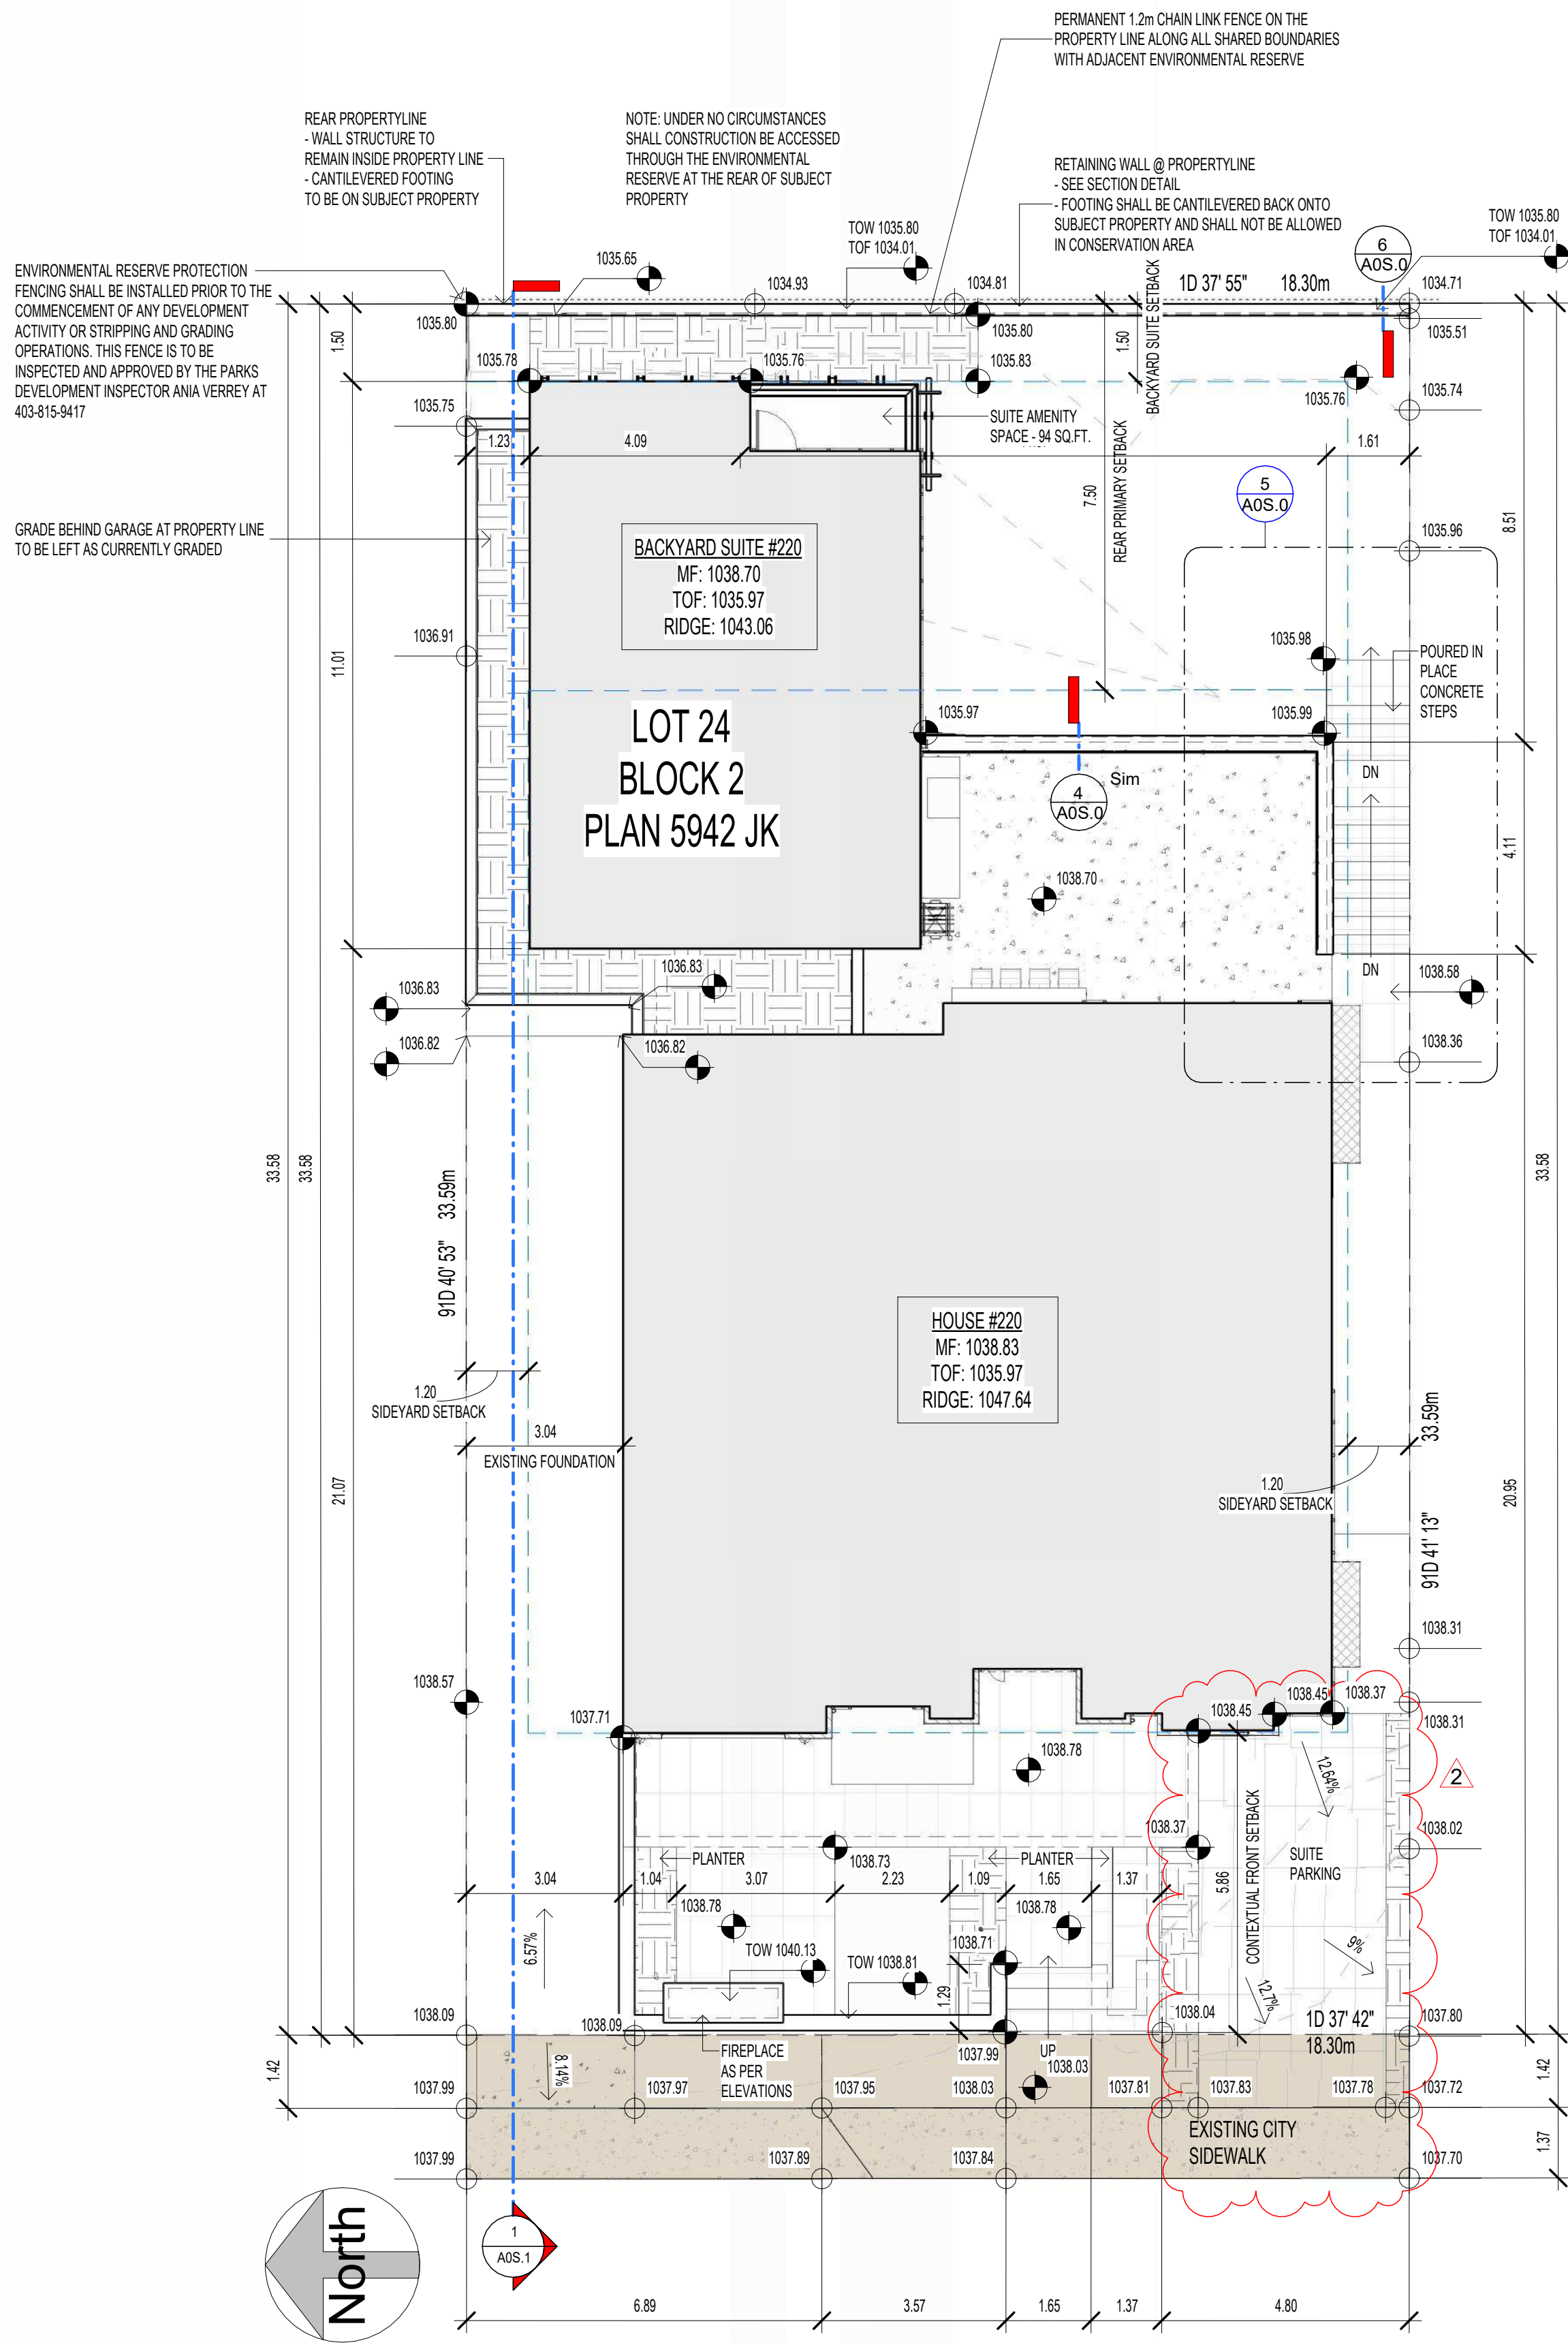


1 SITE PLAN
1:100

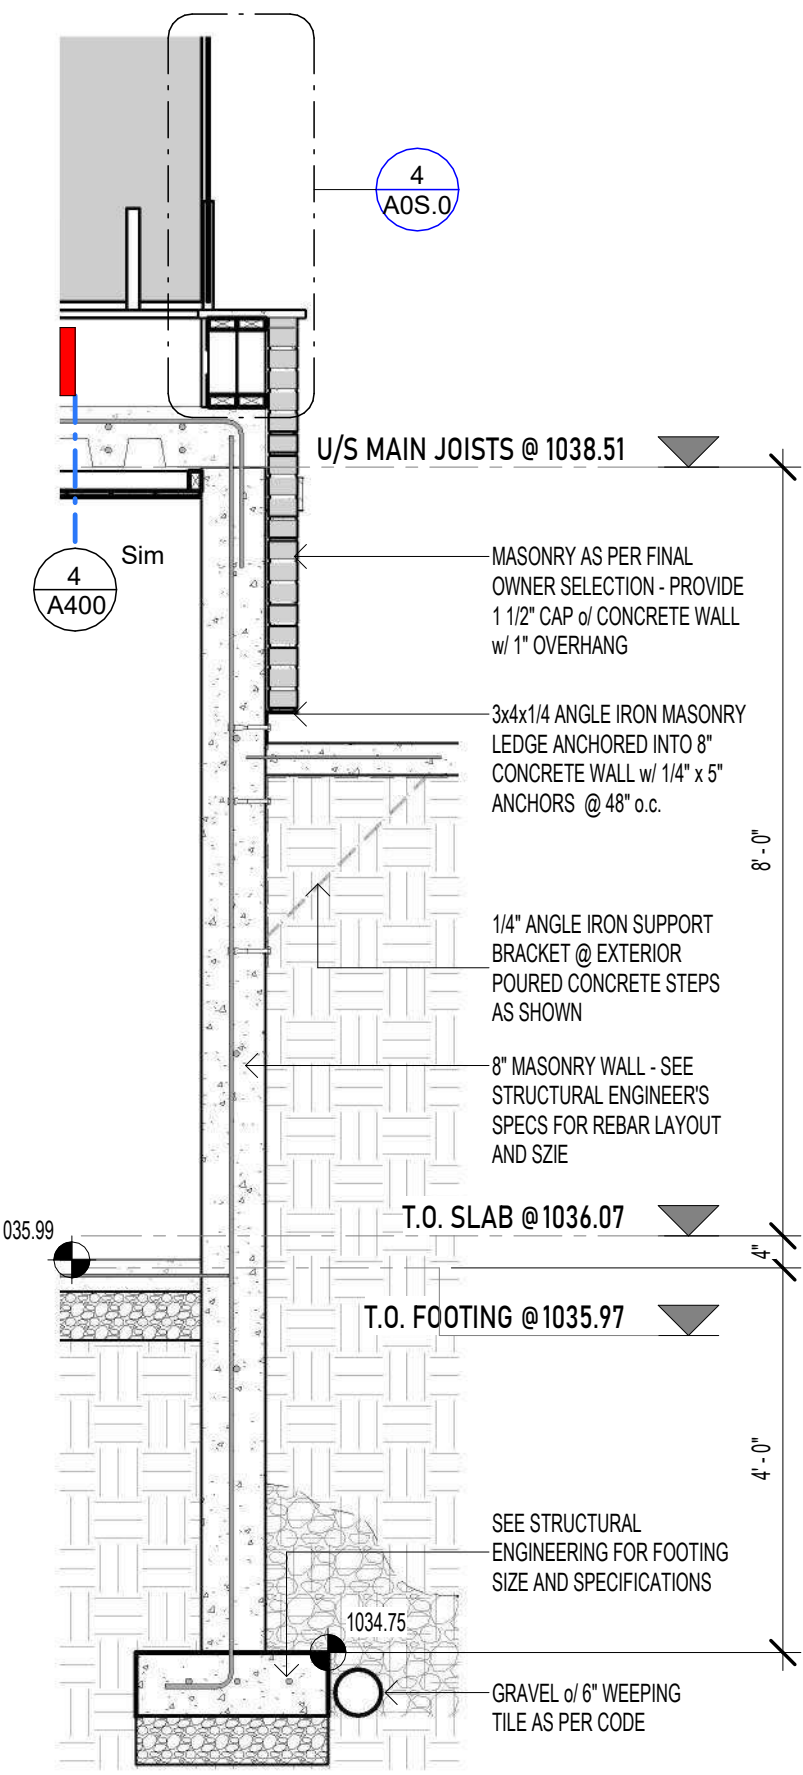


3 REAR DECK WALL SECTION
1/2" = 1'-0"

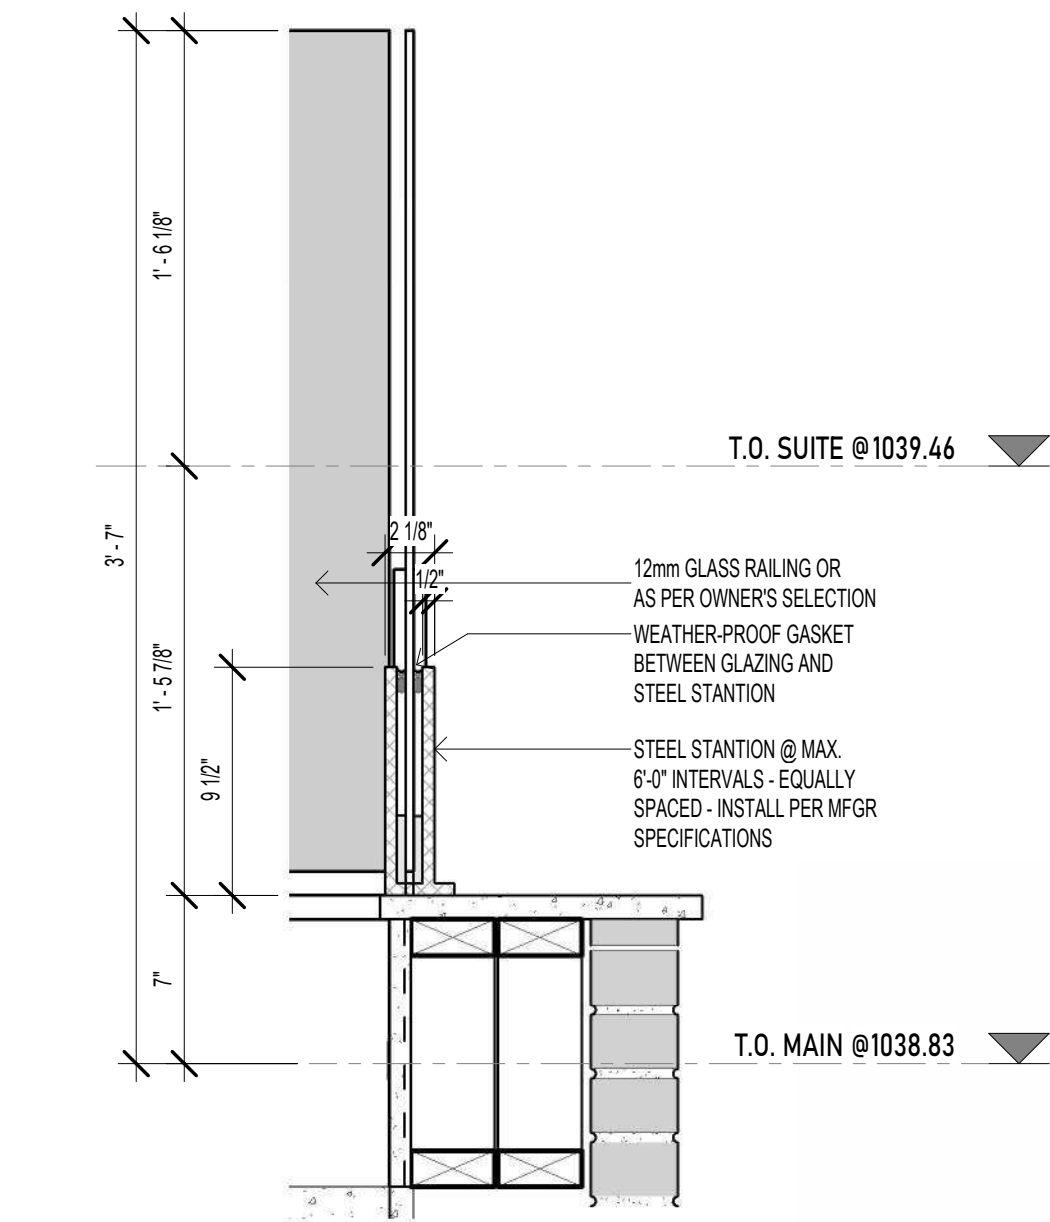

4 GLASS RAILING INSTALL DETAIL
1 1/2" = 1'-0"

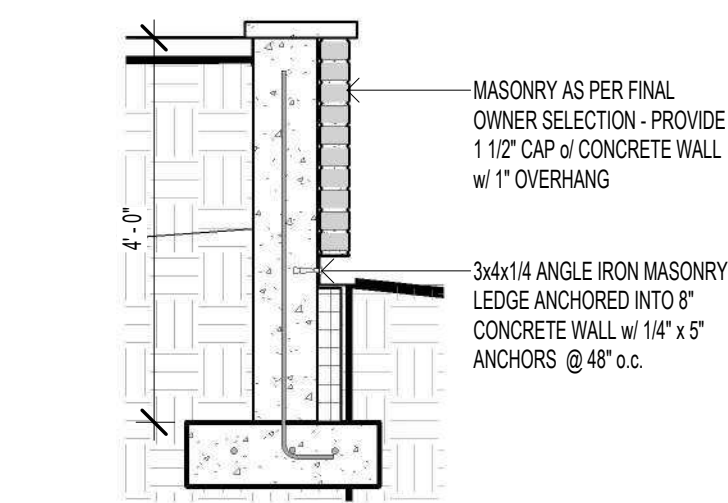

2 FRONT LANDSCAPE RETAINER #1
1/2" = 1'-0"

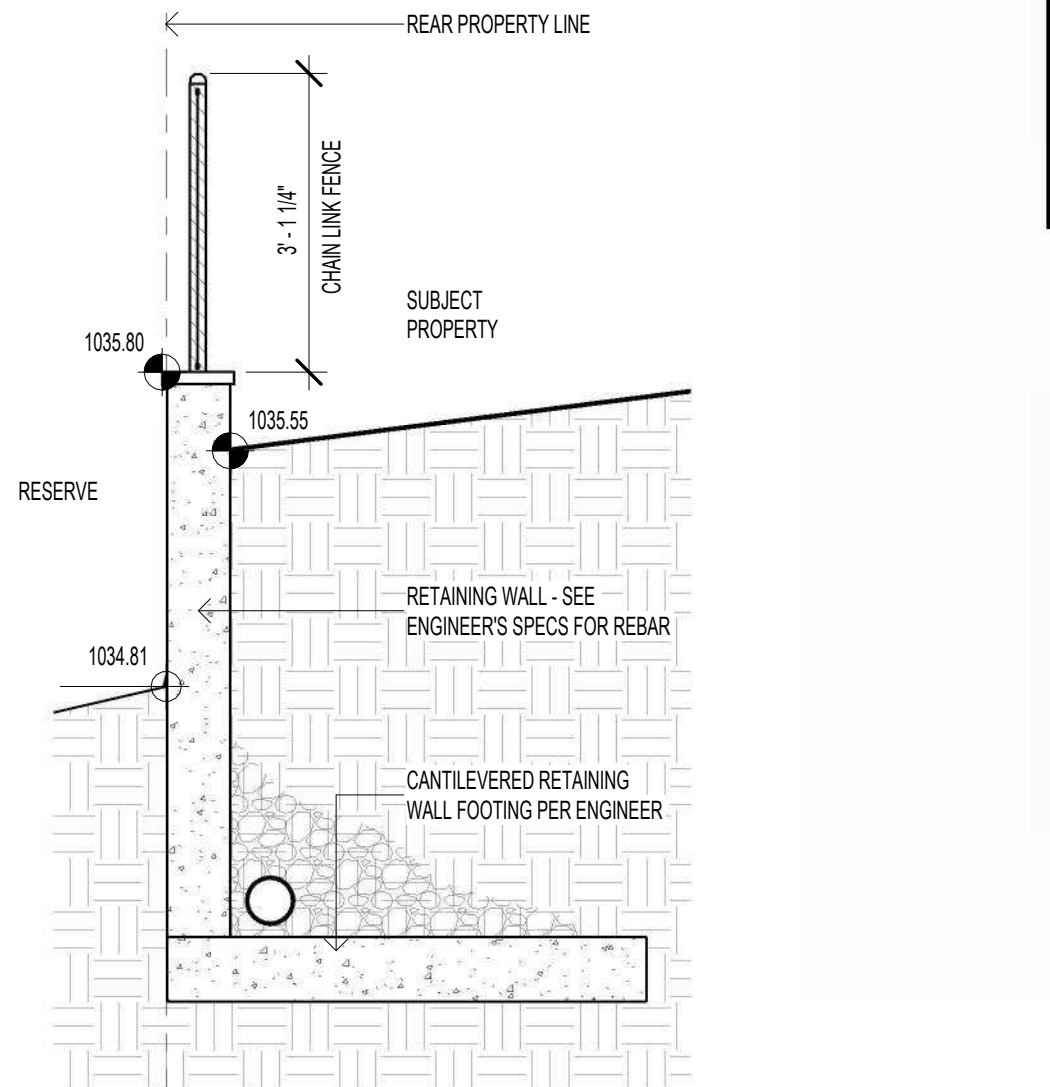


6 REAR PROPERTYLINE WALL/FENCE
1/2" = 1'-0"

ALL EXISTING STRUCTURES ON THE SUBJECT PROPERTY SHALL BE EITHER REMOVED OR DEMOLISHED
ALL DIMENSIONS ARE IN METRES AND DECIMALS THEREOF UNLESS OTHERWISE SHOWN


ELEVATIONS ARE GEODETIC AND DERIVED FROM MARKER ASCM 270264

PROPERTIES ARE SUBJECT TO THE FOLLOWING INSTRUMENTS:
- N/A

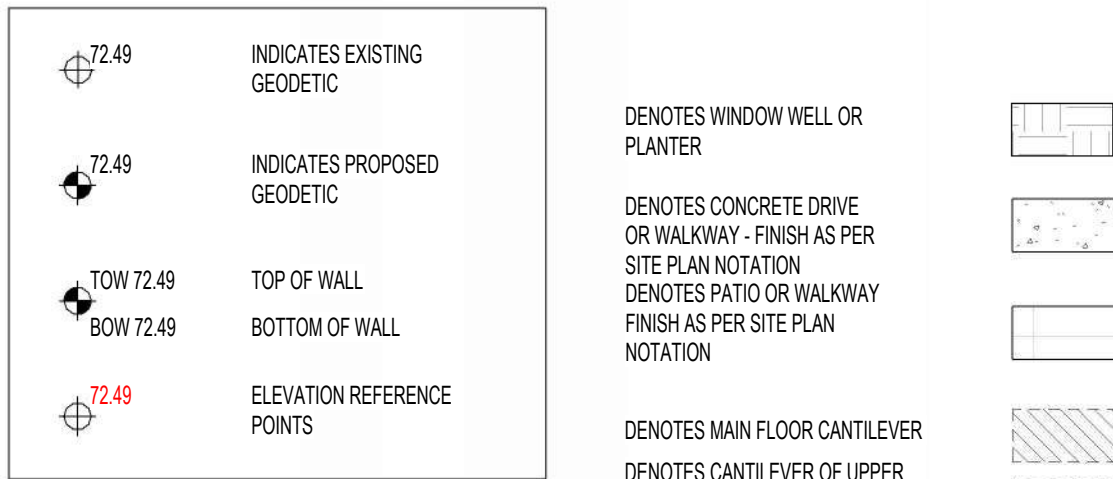

NOTE: ALL AREAS NOT DESIGNATED WITH MATERIAL SHALL BE SOD

11 - DENOTES EXISTING TREE TO BE REMOVED
11 - DENOTES EXISTING TREE TO REMAIN

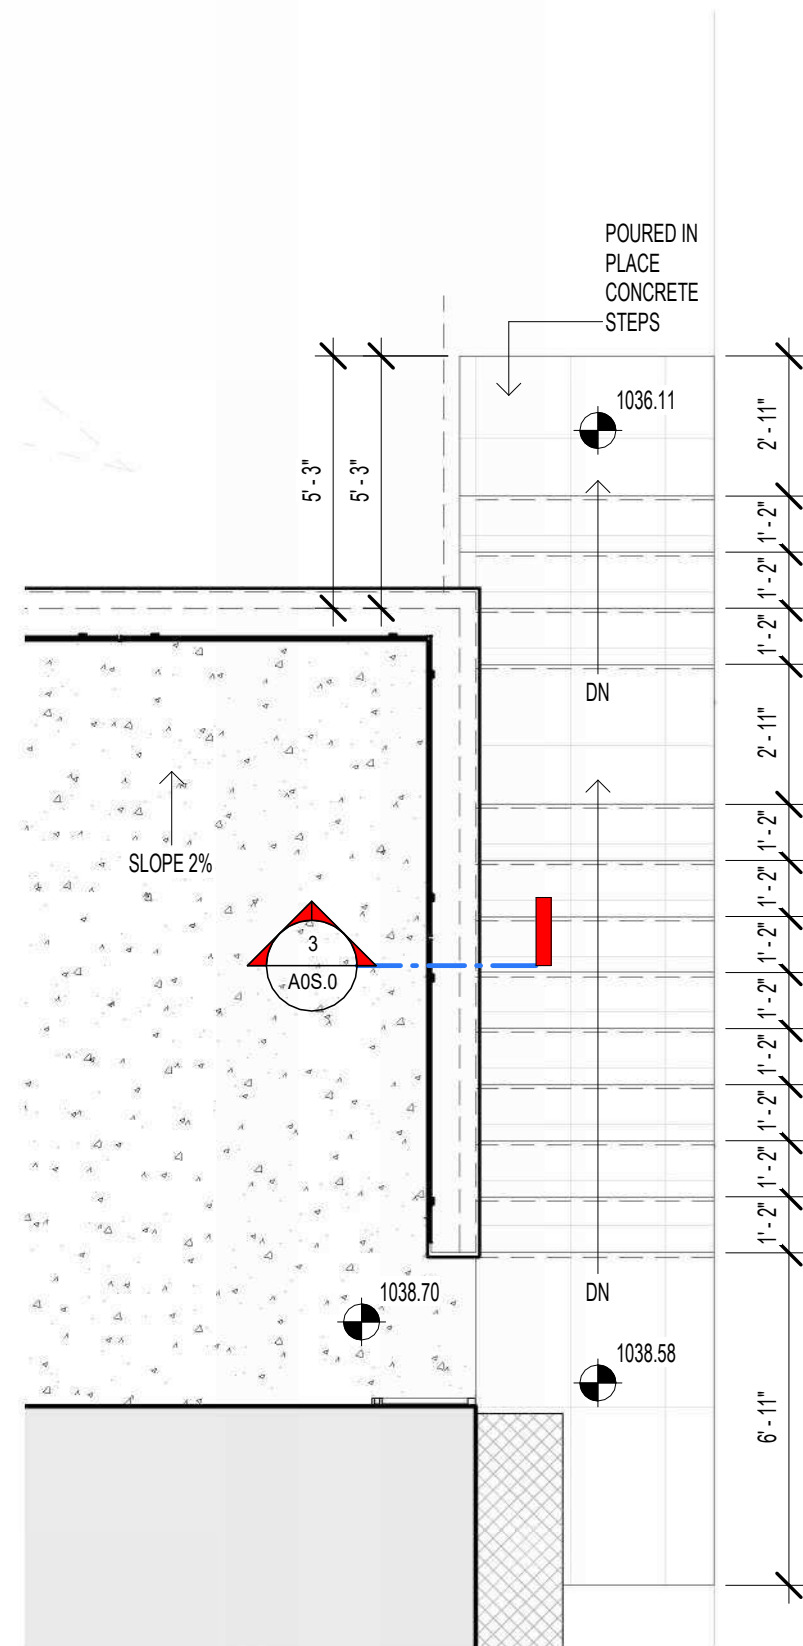

5 SOUTH SIDEYARD CONCRETE STEPS
1/4" = 1'-0"

NUMBER	REVISION DESCRIPTION	DATE
1	DP SUBMISSION	6.06.26
2	DR COMMENTS	9.12.26

COPYRIGHT:
THESE DRAWINGS ARE THE PROPERTY OF MIDNIGHT DESIGN STUDIO, INC. ALL RIGHTS RESERVED. INCLUDING THE RIGHT OF REPRODUCTION IN WHOLE OR IN PART, IN ANY FORM, WITHOUT THE WRITTEN PERMISSION OF MIDNIGHT DESIGN STUDIO, INC. ANY COPYING OR PLAGIARIZATION WILL RESULT IN PROSECUTION.

DISCLAIMER:
BUILDER SHALL REVIEW ALL DRAWINGS AND SPECIFICATIONS FOR CLARITY AND FOR ACCURACY. ALL WORK SHALL BE DONE IN A GOOD WORKMANSHIP MANNER AND TO THE BEST INDUSTRY STANDARDS AND PRACTICES, REGARDLESS OF DRAWINGS AND/OR SPECIFICATIONS. ALL DISCREPANCIES AND/OR MISTAKES SHALL BE COMMUNICATED TO MIDNIGHT DESIGN STUDIOS, INC. TO BE CORRECTED OR SUCH MISTAKES SHALL BE THE RESPONSIBILITY OF THE BUILDER/DEVELOPER/OWNER.

DATE ISSUED: 9/17/23
DESIGN BY: MJK
SCALE: As indicated

220 LAKE WAPTA RISE SE
LOT 24
BLOCK 2
PLAN 5942JK

AOS.0

SITE PLAN

DEV. PERMIT DRWGS.

MIDNIGHT DESIGN STUDIO, INC.
1842 18A STREET SW, CALGARY
(403) 688-1736 - office
www.midnightdesignstudio.ca

PRIVATE
RESIDENCE

MIDNIGHT

DESIGN
STUDIO



1 STREETScape

1 : 125

NUMBER	REVISION DESCRIPTION	DATE
1	DP SUBMISSION	6.06.26
2	DR COMMENTS	9.12.26

COPYRIGHT:
THESE DRAWINGS ARE THE PROPERTY OF MIDNIGHT DESIGN STUDIO, INC. ALL RIGHTS RESERVED, INCLUDING THE RIGHT OF REPRODUCTION IN WHOLE OR IN PART, IN ANY FORM, WITHOUT THE WRITTEN PERMISSION OF MIDNIGHT DESIGN STUDIO, INC. ANY COPYING OR PLAGERIZATION WILL RESULT IN PROSECUTION.

DISCLAIMER:
BUILDER SHALL REVIEW ALL DRAWINGS AND SPECIFICATIONS FOR CLARITY AND FOR ACCURACY. ALL WORK SHALL BE DONE IN A GOOD WORKMANSHIP MANNER AND TO THE BEST INDUSTRY STANDARDS AND PRACTICES, REGARDLESS OF DRAWINGS AND/OR SPECIFICATIONS.
ALL DISCREPENCIES AND/OR MISTAKES SHALL BE COMMUNICATED TO MIDNIGHT DESIGN STUDIOS, INC. TO BE CORRECTED OR SUCH MISTAKES SHALL BE THE RESPONSIBILITY OF THE BUILDER/DEVELOPER/OWNER.

DATE ISSUED:	9/17/23
DESIGN BY:	Designer
SCALE:	1 : 125

220 LAKE WAPTA RISE SE
LOT 24
BLOCK 2
PLAN 5942JK

A0S.2

STREETSCAPE

DEV. PERMIT DRWGS.

MIDNIGHT DESIGN STUDIO, INC.
1842 18A STREET SW, CALGARY
(403) 668-1736 - office
www.midnightdesignstudio.ca

PRIVATE
RESIDENCE