


PROJECT NAME AND ADDRESS

THORNCLIFFE RESIDENCE (HOUSE A)  
5416 THORNDALE RD NW  
CALGARY ALBERTA  
Lot 21, Block 8,  
Plan 883GT

DESIGN CONSULTANT

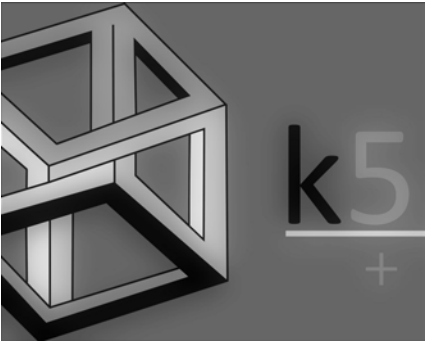

+300 - 901 CENTRE STREET NW  
CALGARY, ALBERTA  
Ph : 587-353-9797  
k5design.ca

DRAWING LIST (DEVELOPMENT DRAWINGS)

|      |                              |
|------|------------------------------|
| DP1  | SITE PLAN / BLOCK PLAN       |
| DP1A | GENERAL NOTES                |
| DP2  | ORIGINAL SURVEY PLAN         |
| DP3  | LOWER / MAIN FLOOR PLANS     |
| DP4  | UPPER FLOOR PLAN / ROOF PLAN |
| DP5  | FRONT / REAR ELEVATIONS      |
| DP6  | LEFT / RIGHT ELEVATIONS      |
| DP7  | GARAGE PLANS                 |
| DP8  | GARAGE ELEVATIONS            |

DEVLOPMENT PERMIT DRAWINGS (DR1)

DP2026-03565

[illegible]

THE PLANS AND RELATED MATERIALS ARE PROTECTED BY COPYRIGHT AND ARE THE PROPERTY OF k5 designs ltd.. REPRODUCTION OF THESE PLANS, EITHER IN WHOLE OR IN PART, INCLUDING ANY FORM AND/OR PREPARATION OF DERIVATIVE WORK, FOR ANY REASON WITHOUT PRIOR WRITTEN PERMISSION IS STRICTLY PROHIBITED.

THE PURCHASE OF A SET OF CONSTRUCTION DRAWINGS IN NO WAY TRANSFERS ANY COPYRIGHT OR OTHER OWNERSHIP INTEREST TO THE BUYER, EXCEPT FOR A LIMITED LICENSE TO USE THIS SET OF DRAWINGS FOR THE CONSTRUCTION OF ONE, AND ONLY ONE DWELLING.

DRAWINGS ARE NOT TO BE SCALED. ANY ERRORS, OMISSIONS OR DISCREPANCIES WITH THE DRAWINGS MUST BE REPORTED TO k5 designs ltd. PRIOR TO CONSTRUCTION. IF THESE ERRORS, OMISSIONS OR DISCREPANCIES ARE NOT REPORTED TO k5 designs ltd. PRIOR TO CONSTRUCTION THE BUILDER AND/OR OWNER ARE FULLY RESPONSIBLE.

ALL WORK IS PERFORMED TO COMPLY TO CURRENT NATIONAL BUILDING CODE, AND ALL OTHER AUTHORITIES HAVING JURISDICTION.

|             |               |
|-------------|---------------|
| ISSUED FOR: | DATE: (D/M/Y) |
|             |               |
|             |               |
|             |               |
| REVISION:   | DATE: (Y/M/D) |
| 1. DR1      | 2026-07-31    |
| 2.          |               |
| 3.          |               |
| 4.          |               |

ENGINEER CONSULTANT

CLIENT

PROJECT NAME & ADDRESS:

5416 THORNDALE  
RD NW (UNIT A)  
CALGARY, ALBERTA

DRAWING TITLE:

PROJECT #: K26-0603



DATE: 2026-07-30



SCALE: AS SHOWN

AWN BY: KN/MM

DRAWING #:

# DP1

 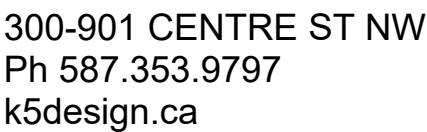

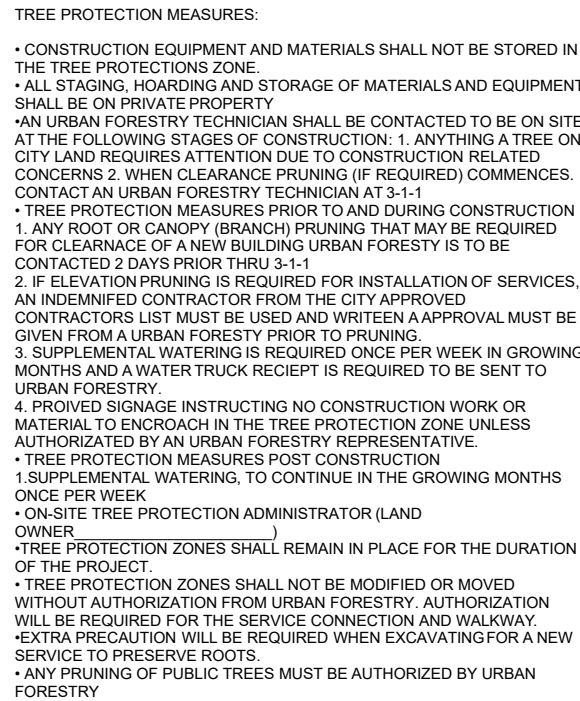 

| TREE SCHEDULE |                           |              |            |            |
|---------------|---------------------------|--------------|------------|------------|
| ID            | SPECIES                   | DIAMETER (M) | CANOPY (M) | HEIGHT (M) |
| 1             | BUSH                      | -            | 1.00       | 1.50       |
| 2             | DECIDUOUS                 | 0.40         | 5.00       | 7.00       |
| 3             | CONIFEROUS<br>(CITY TREE) | 0.60         | 7.00       | 17.00      |
| 4             | BUSH                      | -            | 1.00       | 1.00       |
| 5             | BUSH                      | -            | 1.20       | 1.40       |
| 6             | BUSH                      | -            | 1.00       | 1.20       |
| 7             | DECIDUOUS                 | 0.50         | 8.00       | 11.00      |
| 8             | BUSH                      | -            | 1.50       | 2.00       |
| 9             | CONIFEROUS                | 0.10         | 1.00       | 3.50       |
| 10            | CONIFEROUS                | 0.10         | 1.00       | 3.50       |
| 11            | DECIDUOUS                 | 0.60         | 15.00      | 13.00      |
| 12            | DECIDUOUS                 | 0.50         | 10.00      | 9.00       |
| 13            | DECIDUOUS                 | 0.22         | 5.00       | 7.00       |
| 14            | CONIFEROUS                | 0.40         | 6.00       | 14.00      |

ALL WORK IS PERFORMED TO COMPLY TO  
CURRENT NATIONAL BUILDING CODE, AND ALL  
OTHER AUTHORITIES HAVING JURISDICTION.

|             |               |
|-------------|---------------|
| ISSUED FOR: | DATE: (D/M/Y) |
|             |               |
|             |               |
|             |               |
| REVISION:   | DATE: (Y/M/D) |
| 1. DR1      | 2026-07-31    |
| 2.          |               |
| 3.          |               |
| 4.          |               |

ENGINEER CONSULTANT



5416 THORNDALE  
RD NW (UNIT A)  
CALGARY, ALBERTA




 PLEASE RECYCLE THIS PLAN UPON  
COMPLETION OF THE PROPOSED PROJECT

entire plan represents the best information at the time of survey. 2000 SURVEY LTD. and its employees take no responsibility for the location of any underground utilities, pipes or other facilities whether above or below ground. The location of any underground facilities should be located by the respective authorities prior to construction.

**CALL UTILITY SAFETY PARTNERS: 1-800-242-3477**

| Tree | Type       | $\phi$ | Speed | Height |
|------|------------|--------|-------|--------|
| 1    | Bush       | —      | 1.00  | 1.50   |
| 2    | Deciduous  | 0.40   | 5.50  | 7.00   |
| 3    | Coniferous | 0.60   | 7.50  | 17.00  |
| 4    | Bush       | —      | 1.00  | 1.50   |
| 5    | Bush       | —      | 1.20  | 1.40   |
| 6    | Bush       | —      | 1.00  | 1.20   |
| 7    | Deciduous  | 0.50   | 8.00  | 11.00  |
| 8    | Bush       | —      | 1.50  | 2.00   |
| 9    | Coniferous | 0.10   | 1.00  | 3.50   |
| 10   | Coniferous | 0.10   | 1.00  | 3.50   |
| 11   | Deciduous  | 0.60   | 15.00 | 13.00  |
| 12   | Deciduous  | 0.50   | 10.00 | 8.00   |
| 13   | Deciduous  | 0.22   | 5.00  | 7.00   |
| 14   | Coniferous | 0.40   | 6.50  | 14.00  |

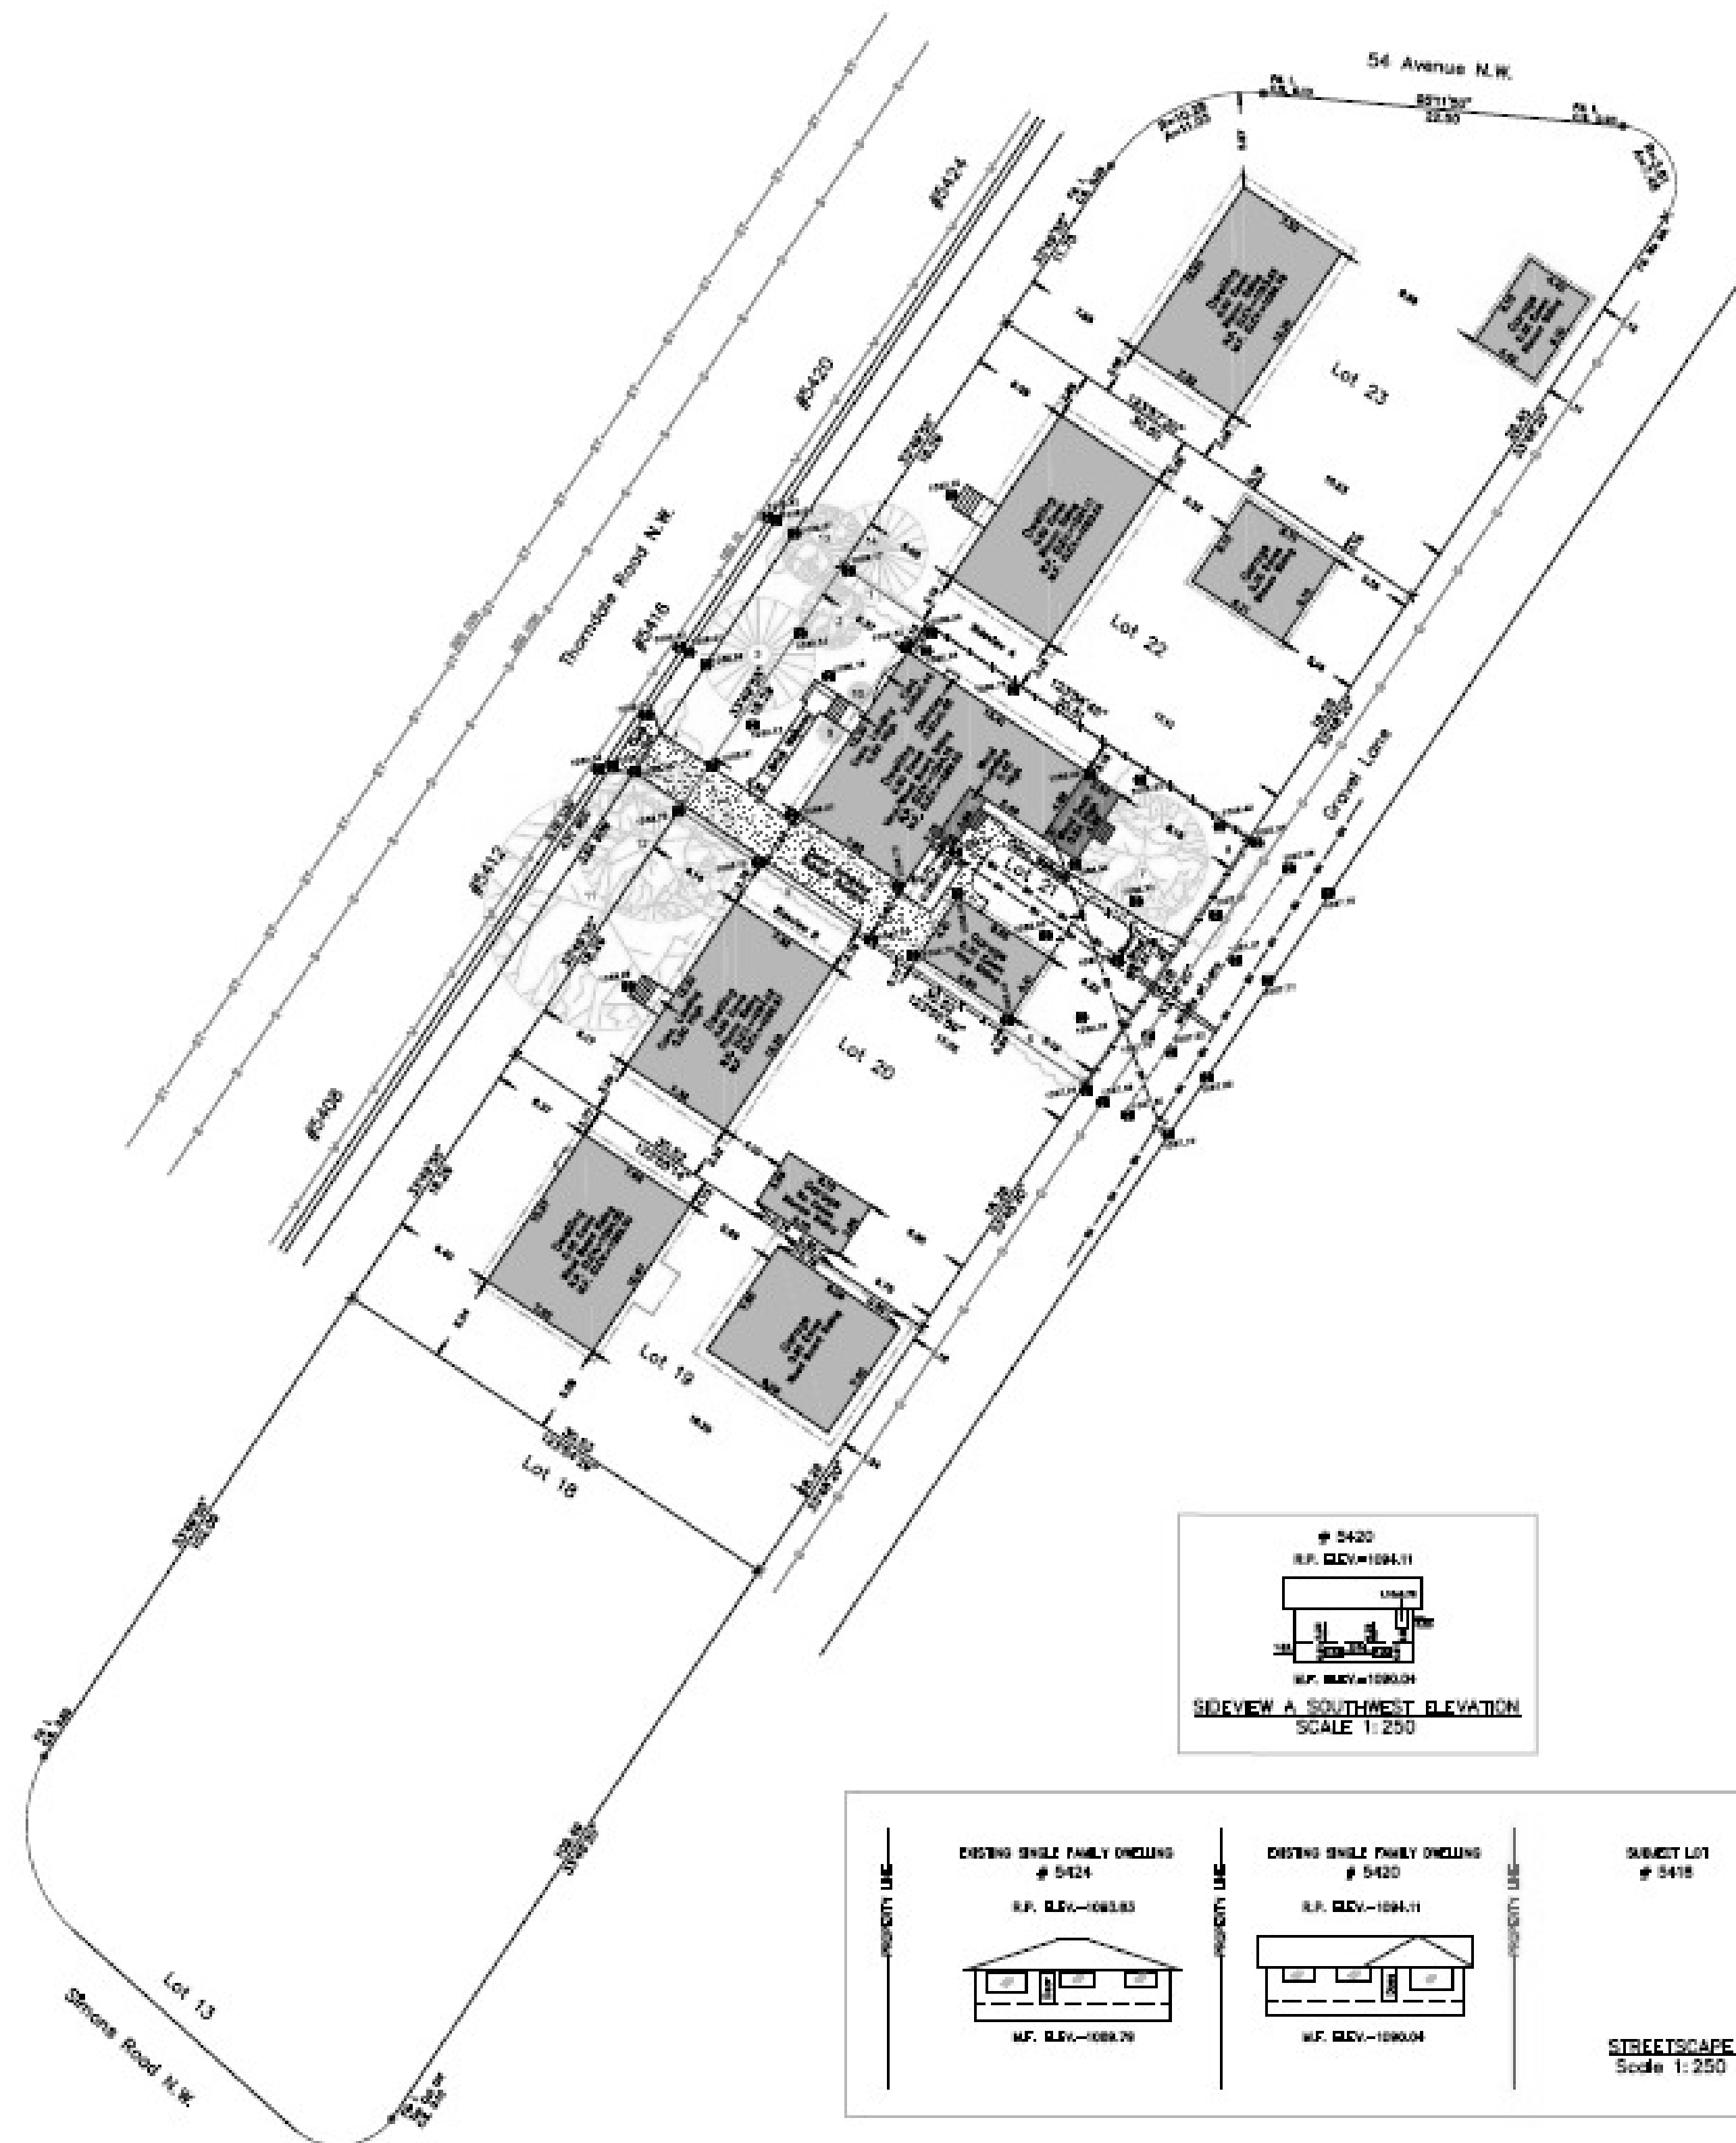

THE PLANS AND RELATED MATERIALS ARE PROTECTED BY COPYRIGHT AND ARE THE PROPERTY OF k5 designs ltd.. REPRODUCTION OF THESE PLANS, EITHER IN WHOLE OR IN PART, INCLUDING ANY FORM AND/OR PREPARATION OF DERIVATIVE WORK, FOR ANY REASON WITHOUT PRIOR WRITTEN PERMISSION IS STRICTLY PROHIBITED.

THE PURCHASE OF A SET OF CONSTRUCTION DRAWINGS IN NO WAY TRANSFERS ANY COPYRIGHT OR OTHER OWNERSHIP INTEREST TO THE BUYER, EXCEPT FOR A LIMITED LICENSE TO USE THIS SET OF DRAWINGS FOR THE CONSTRUCTION OF ONE, AND ONLY ONE DWELLING.

DRAWINGS ARE NOT TO BE SCALED. ANY ERRORS, OMISSIONS OR DISCREPANCIES WITH THE DRAWINGS MUST BE REPORTED TO k5 designs ltd. PRIOR TO CONSTRUCTION. IF THESE ERRORS, OMISSIONS OR DISCREPANCIES ARE NOT REPORTED TO k5 designs ltd. PRIOR TO CONSTRUCTION THE BUILDER AND/OR OWNER ARE FULLY RESPONSIBLE.

ALL WORK IS PERFORMED TO COMPLY TO CURRENT NATIONAL BUILDING CODE, AND ALL OTHER AUTHORITIES HAVING JURISDICTION.

## DEVELOPMENT PERMIT SET

| ISSUED FOR: | DATE: (D/M/Y) |
|-------------|---------------|
|             |               |
|             |               |
|             |               |
|             |               |
| REVISION:   | DATE: (Y/M/D) |
| 1. DR1      | 2026-07-31    |
| 2.          |               |
| 3.          |               |
| 4.          |               |

CONTRACTOR

ENGINEER CONSULTANT

CLIENT:

PROJECT NAME & ADDRESS:

5416 THORNDALE  
RD NW (UNIT A)  
CALGARY, ALBERTA

DRAWING TITLE:

## FRONT/REAR ELEVATIONS

PROJECT #: K26-0603

DATE: 2026-07-30

SCALE: AS SHOWN

DRAWN BY: KN/MM



DRAWING #:

DP5



300-901 CENTRE ST NW  
Ph 587.353.9797  
k5design.ca

PLEASE RECYCLE THIS PLAN UPON COMPLETION OF THE PROPOSED PROJECT.

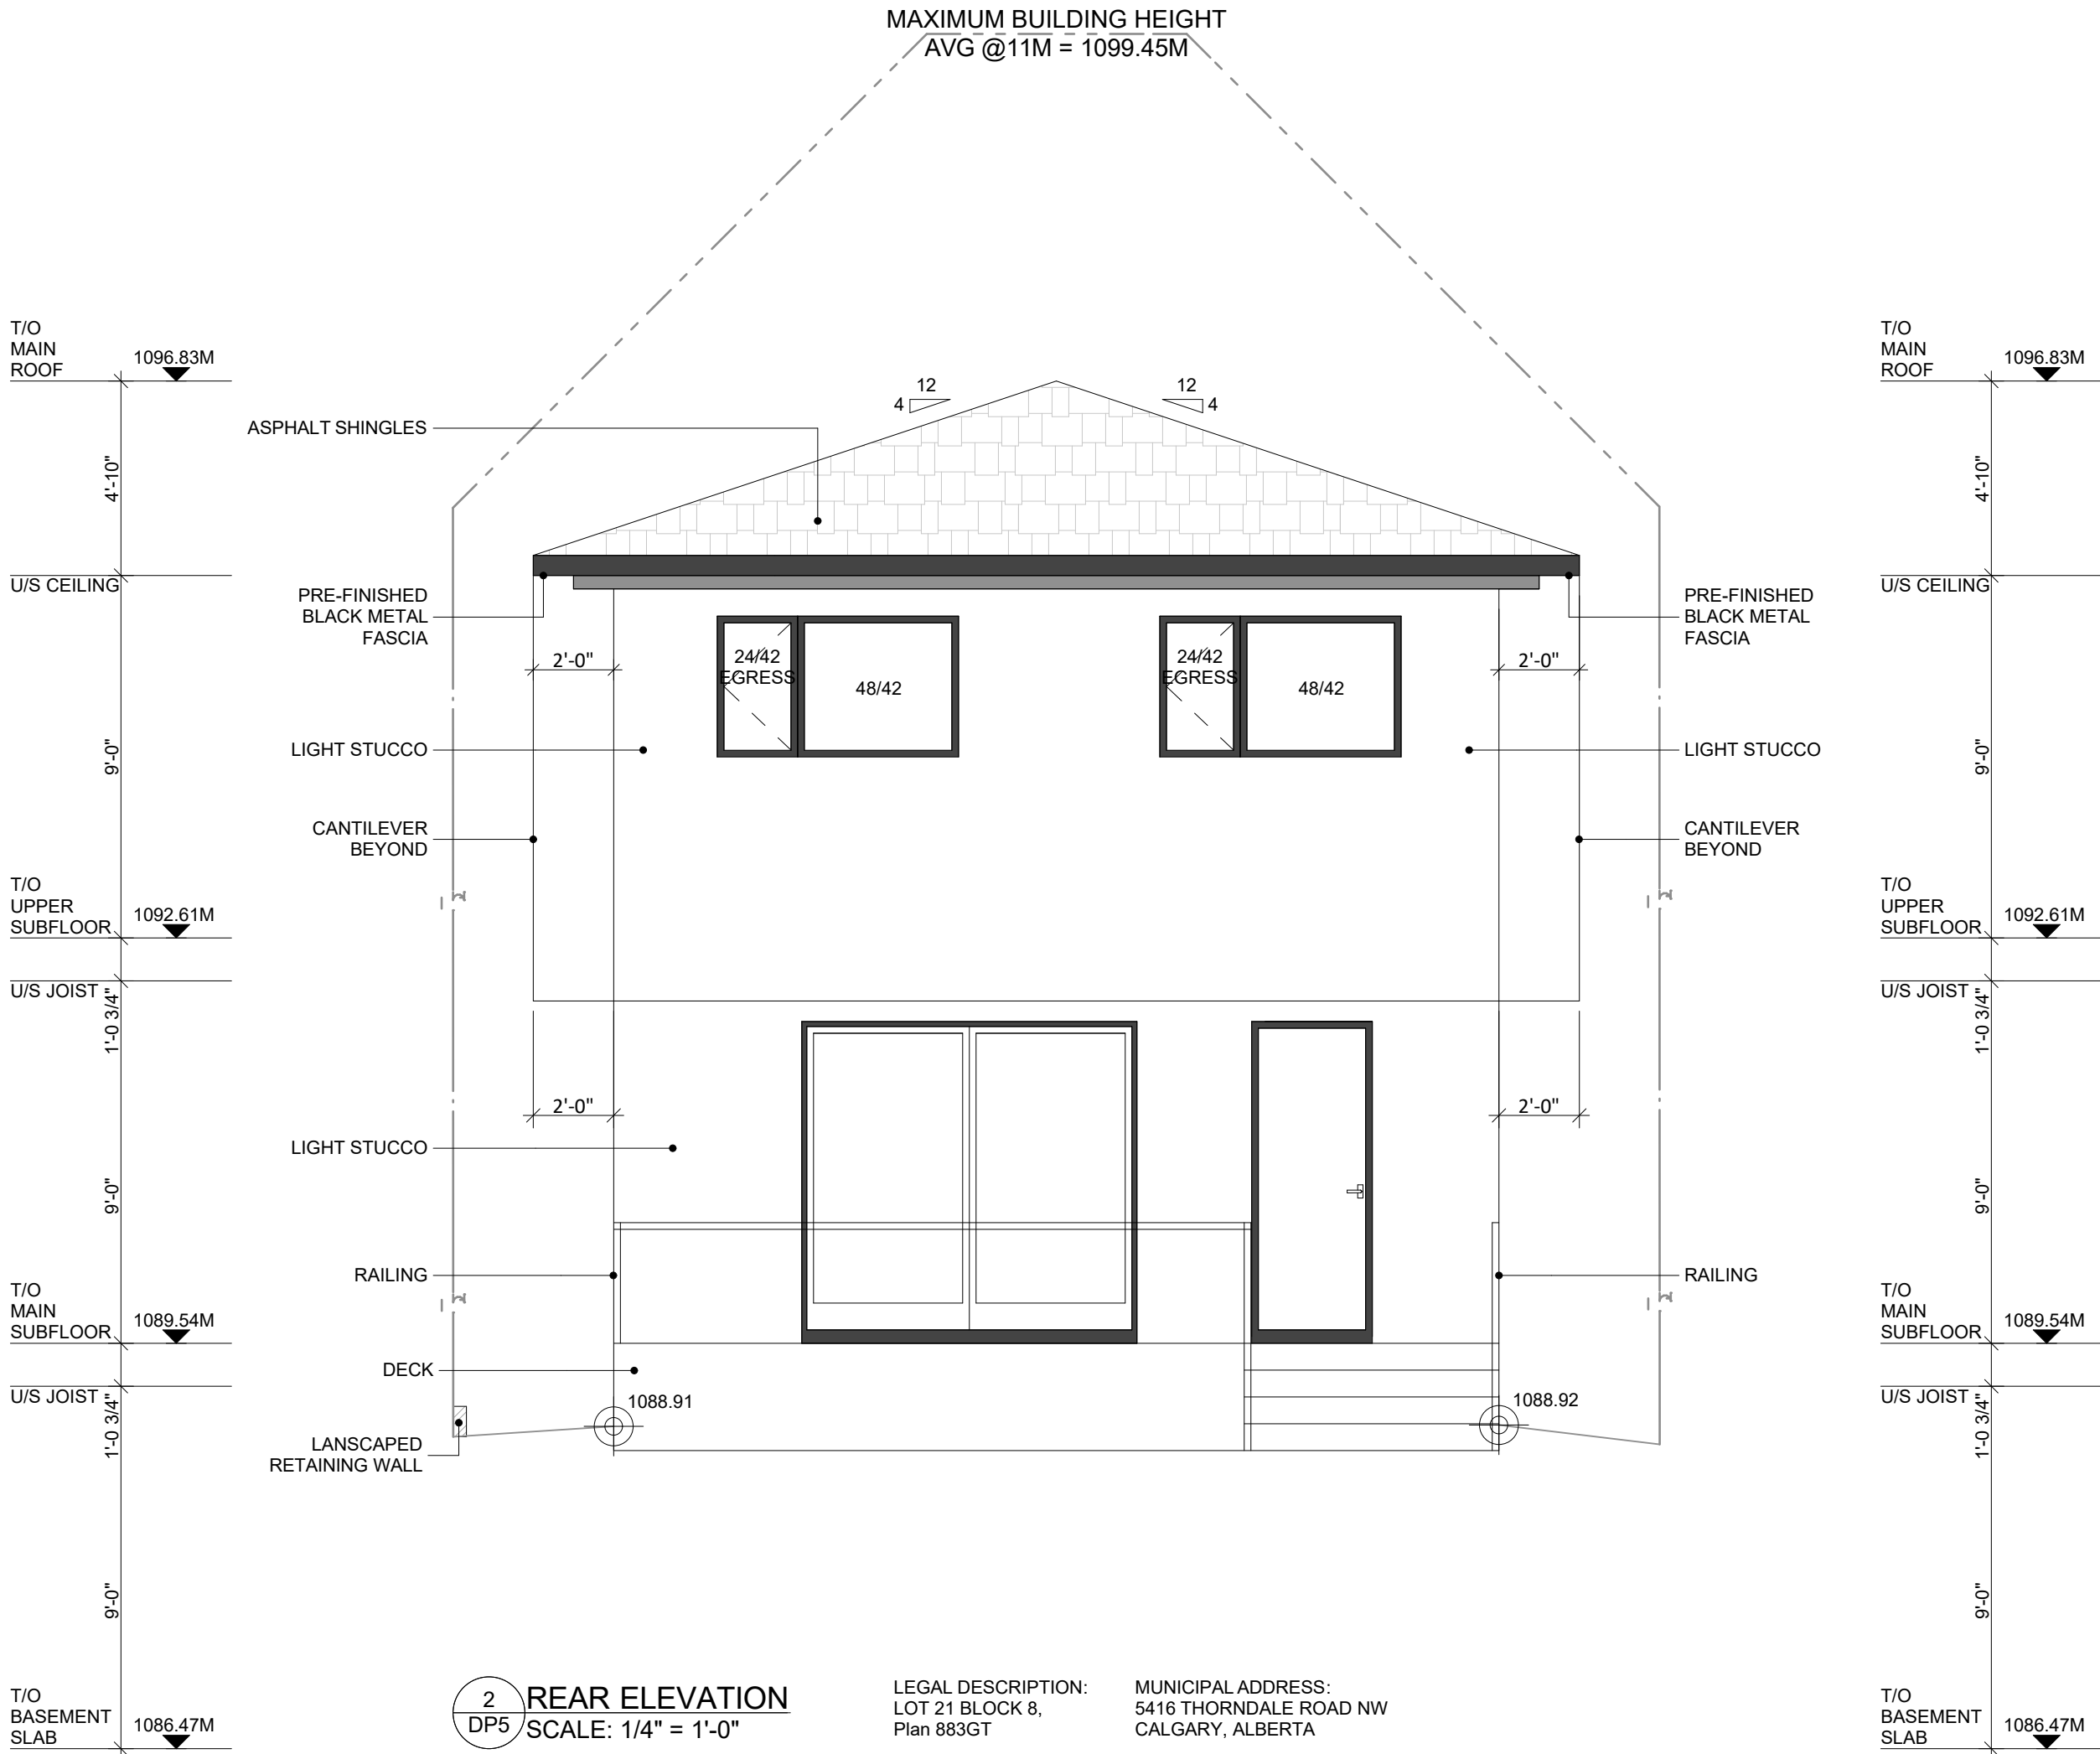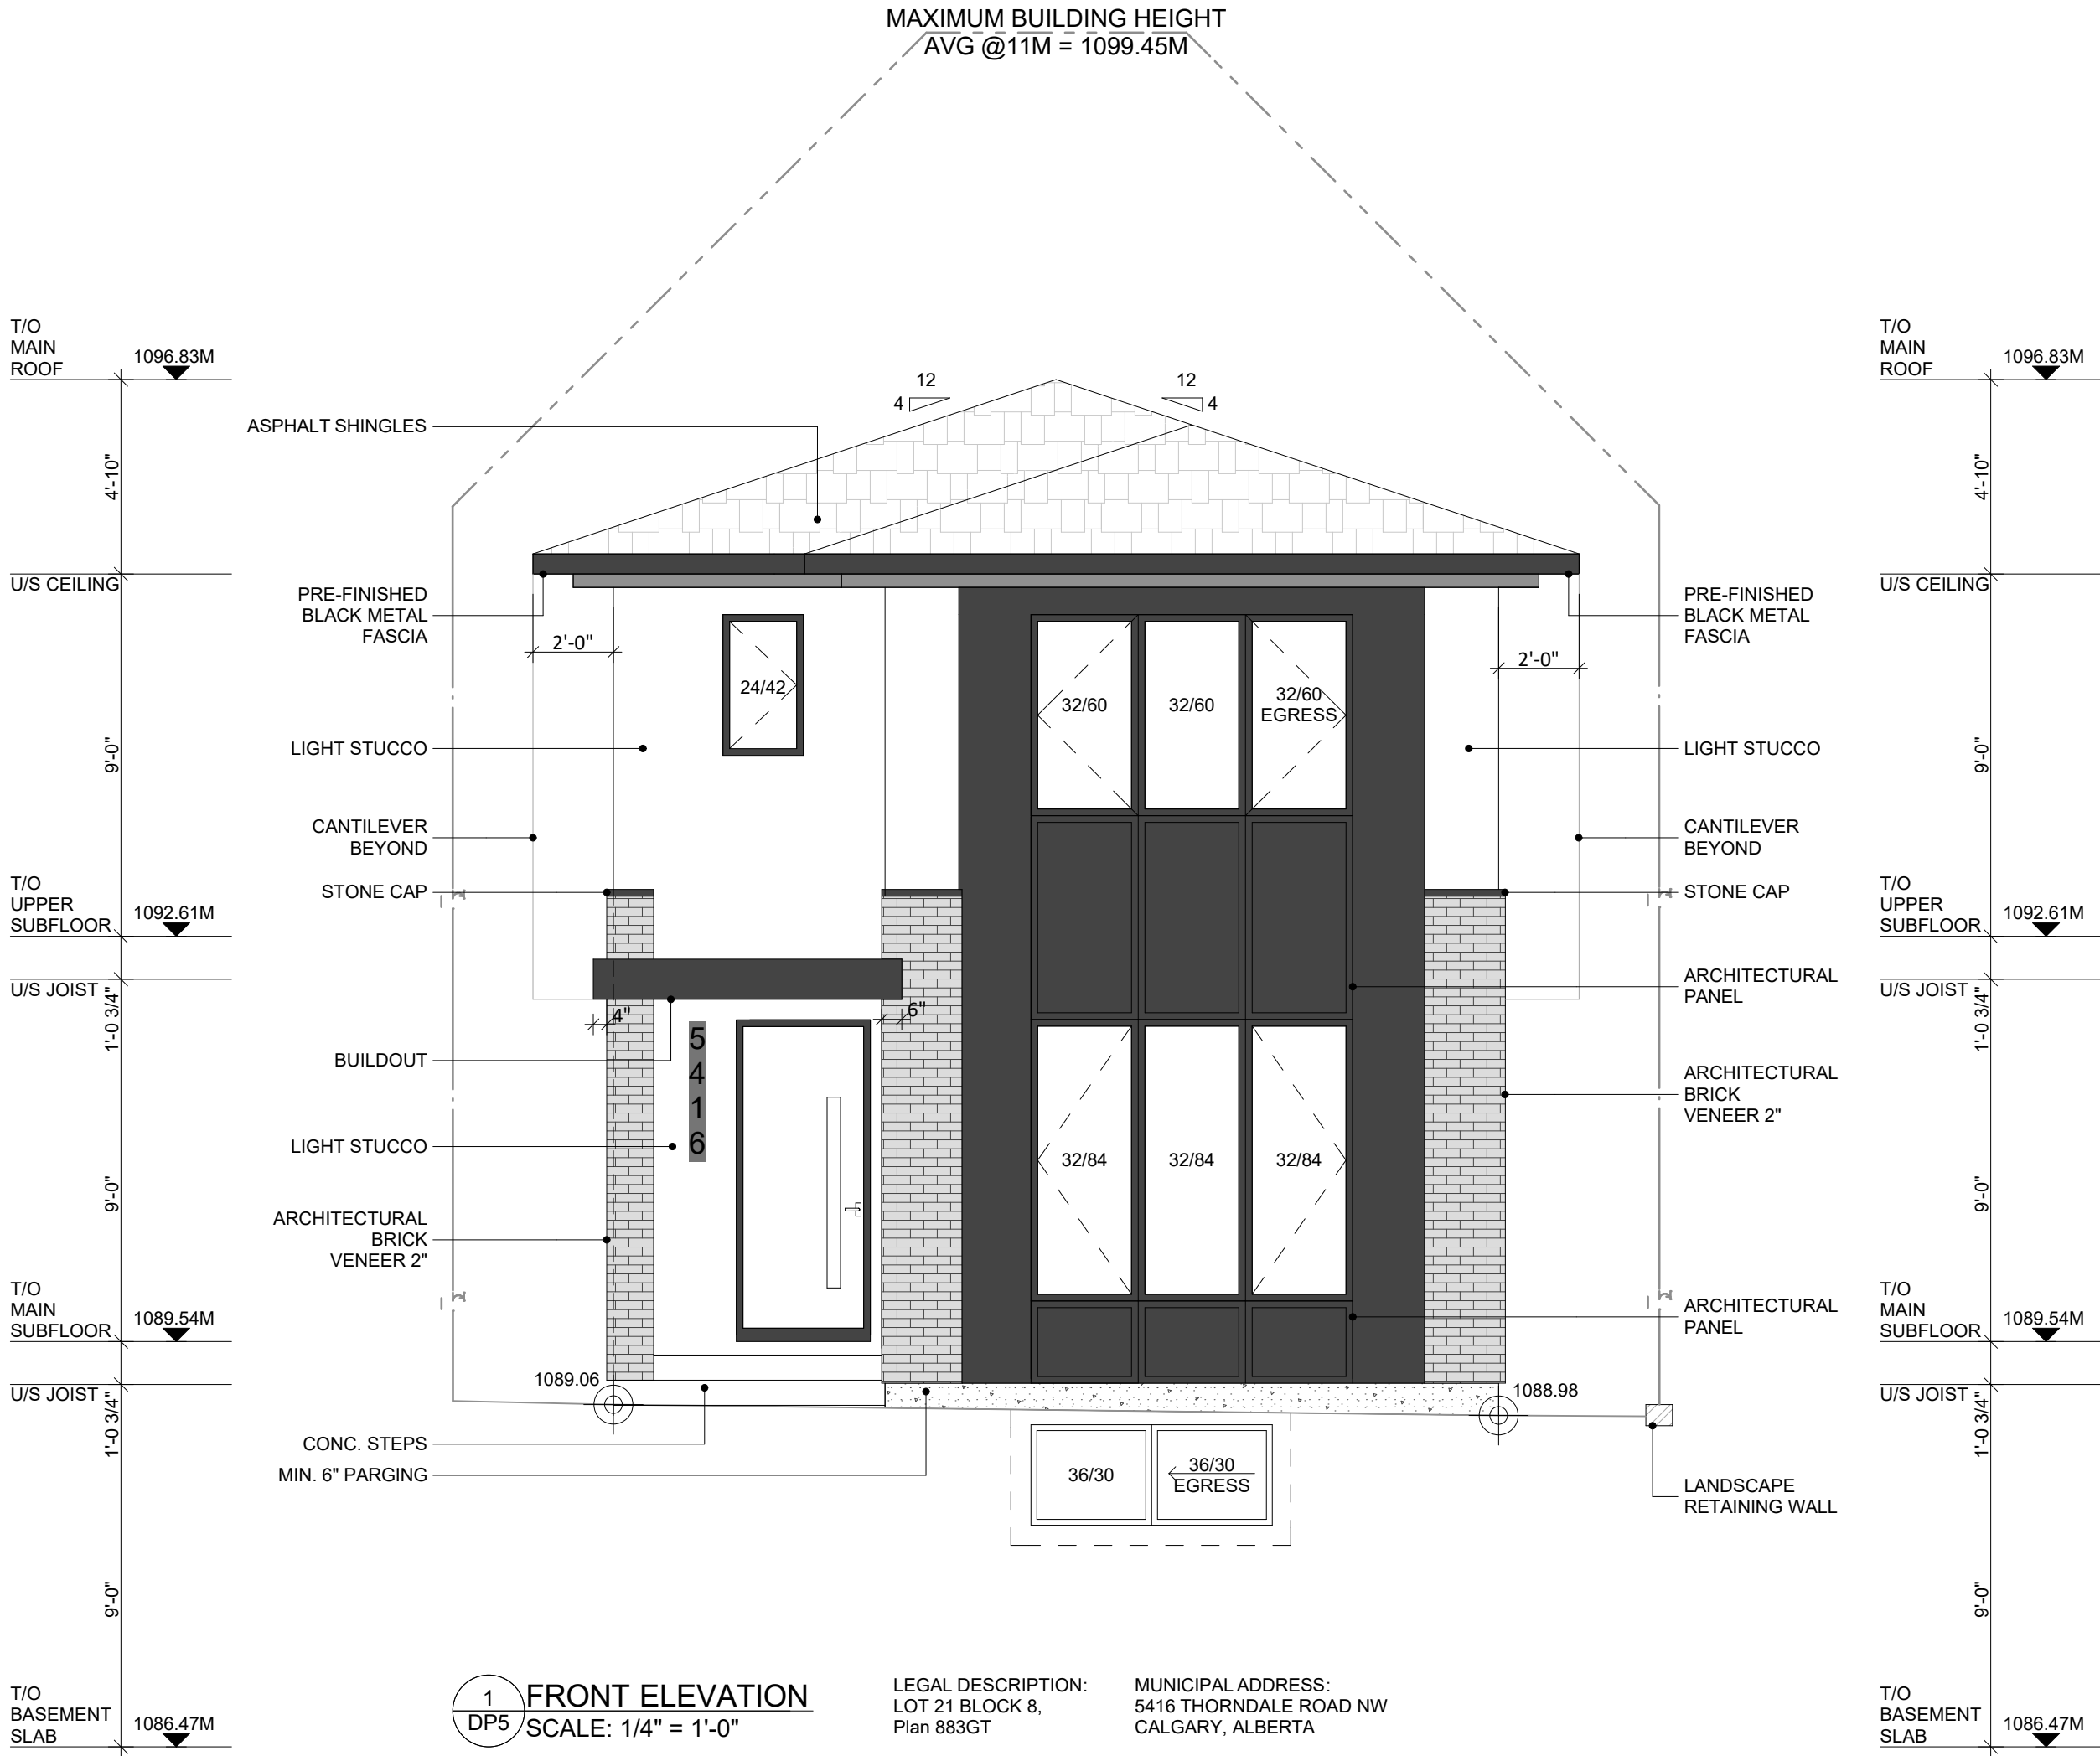

ALL WORK IS PERFORMED TO COMPLY TO  
CURRENT NATIONAL BUILDING CODE, AND ALL  
OTHER AUTHORITIES HAVING JURISDICTION.

|             |               |
|-------------|---------------|
| ISSUED FOR: | DATE: (D/M/Y) |
|             |               |
|             |               |
|             |               |
| REVISION:   | DATE: (Y/M/D) |
| 1. DR1      | 2026-07-31    |
| 2.          |               |
| 3.          |               |
| 4.          |               |

ENGINEER CONSULTANT

PROJECT NAME & ADDRESS:

5416 THORNDAL  
RD NW (UNIT A)  
CALGARY, ALBERTA

DRAWING TITLE:

|            |          |
|------------|----------|
| PROJECT #: | K26-0603 |
|------------|----------|




|       |            |
|-------|------------|
| DATE: | 2026-07-30 |
|-------|------------|


SCALE: AS SHOWN

DRAWN BY: KN/MM

DRAWING #:

# DP6

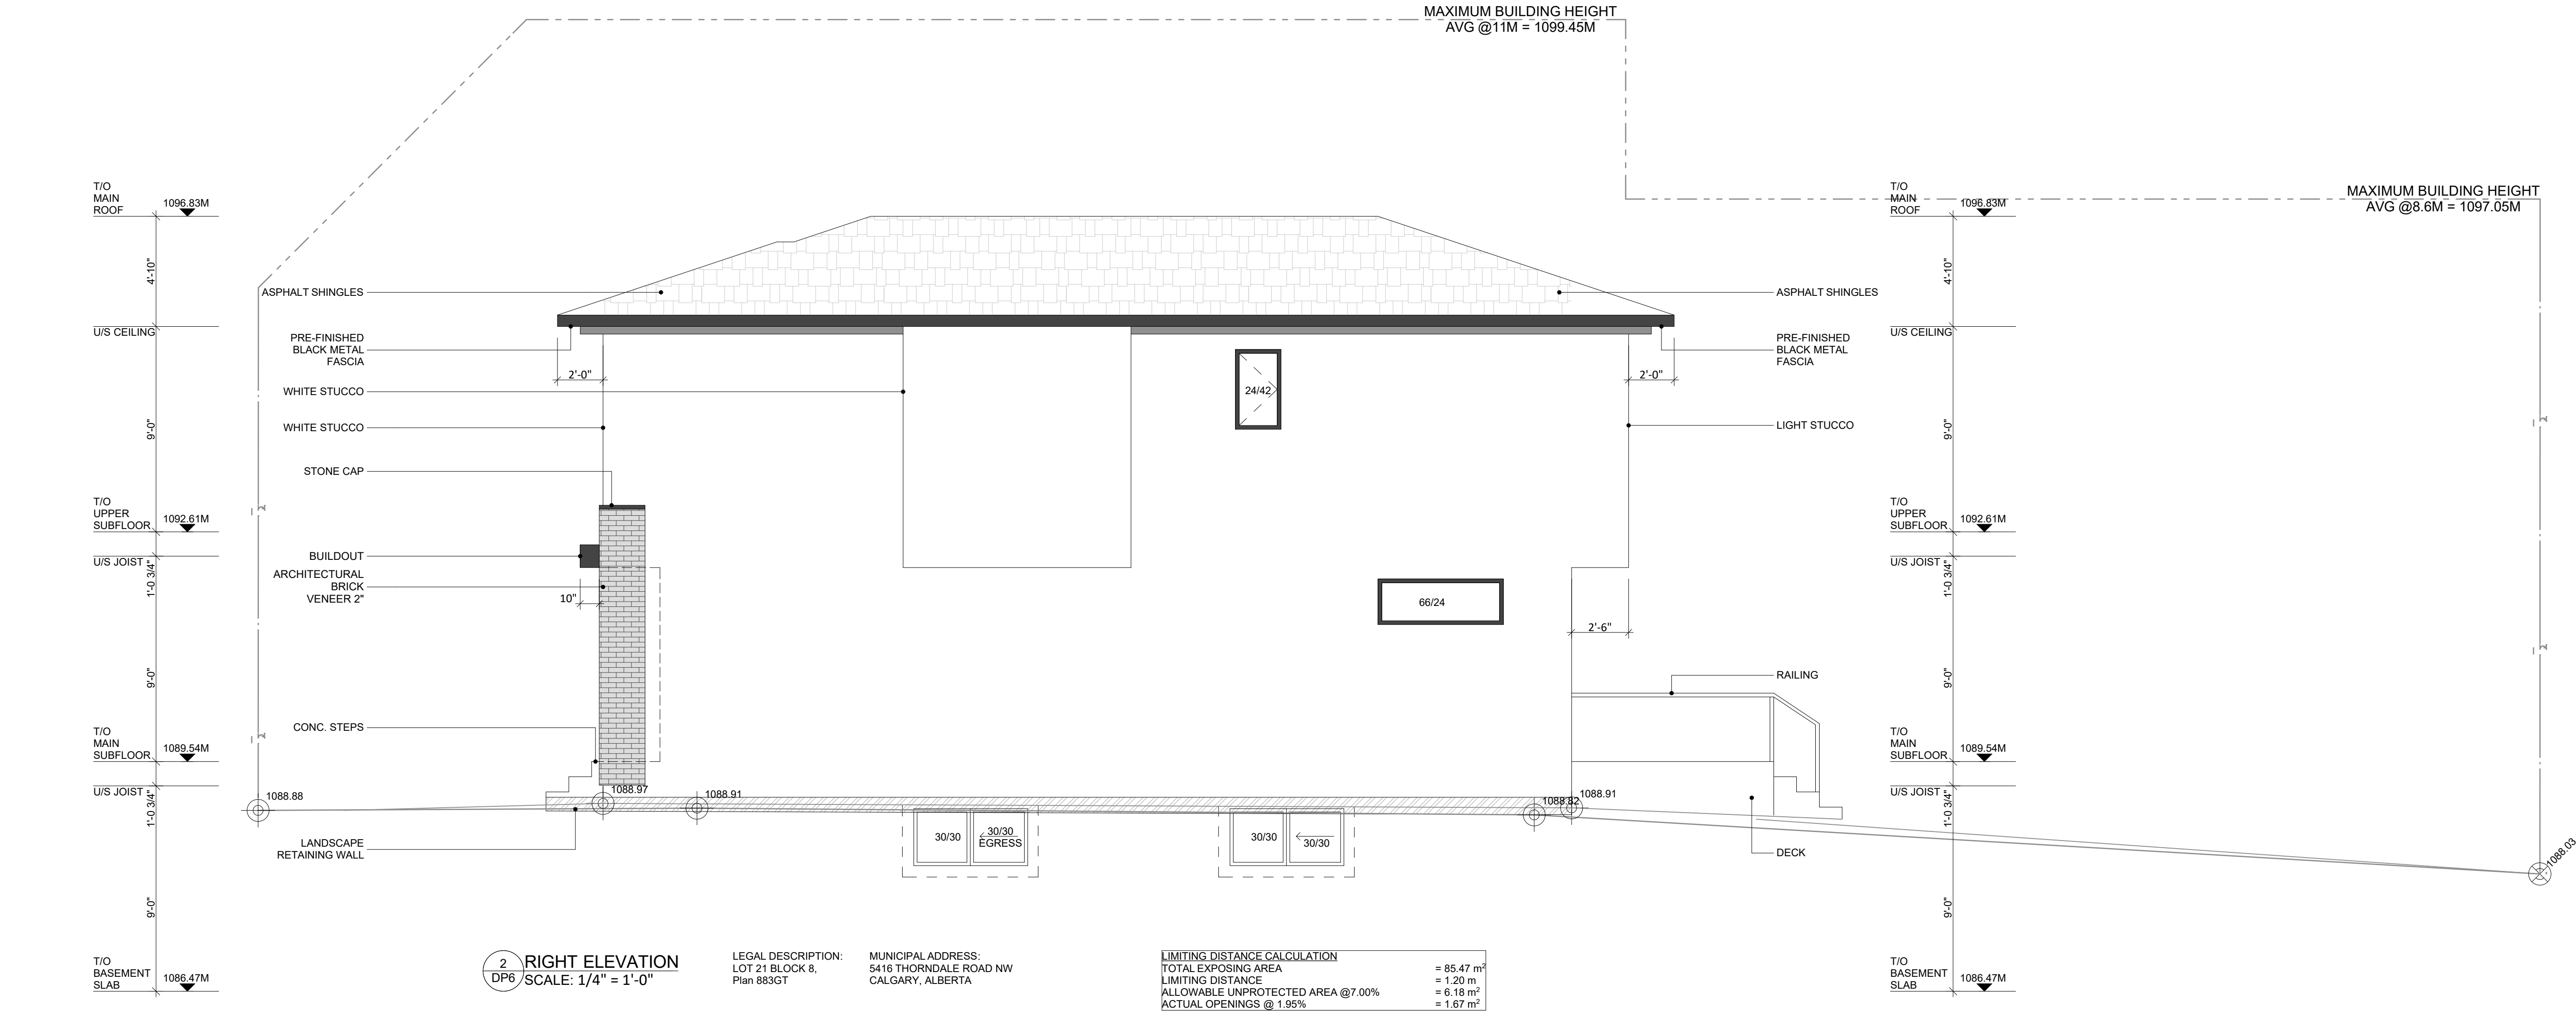 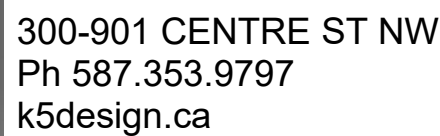


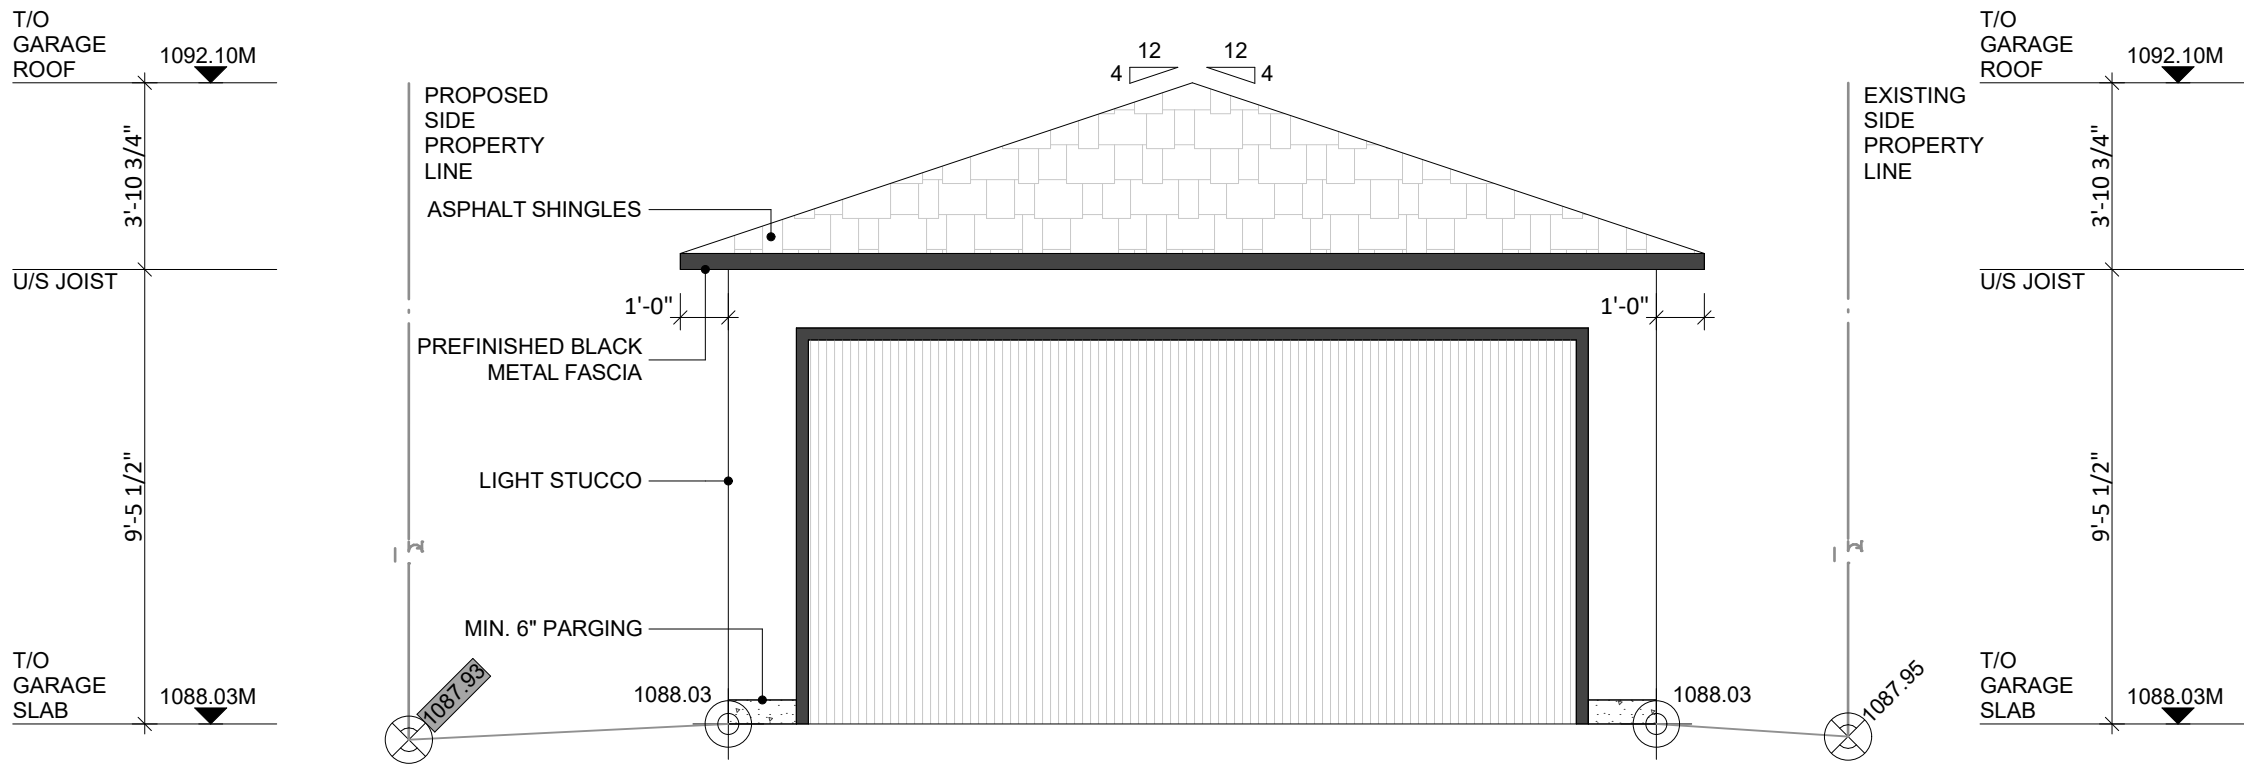

1 FRONT ELEVATION  
DP8 SCALE: 1/4" = 1'-0"

LEGAL DESCRIPTION:  
LOT 21 BLOCK 8,  
Plan 883GT


MUNICIPAL ADDRESS:  
5416 THORNDALE ROAD NW  
CALGARY, ALBERTA

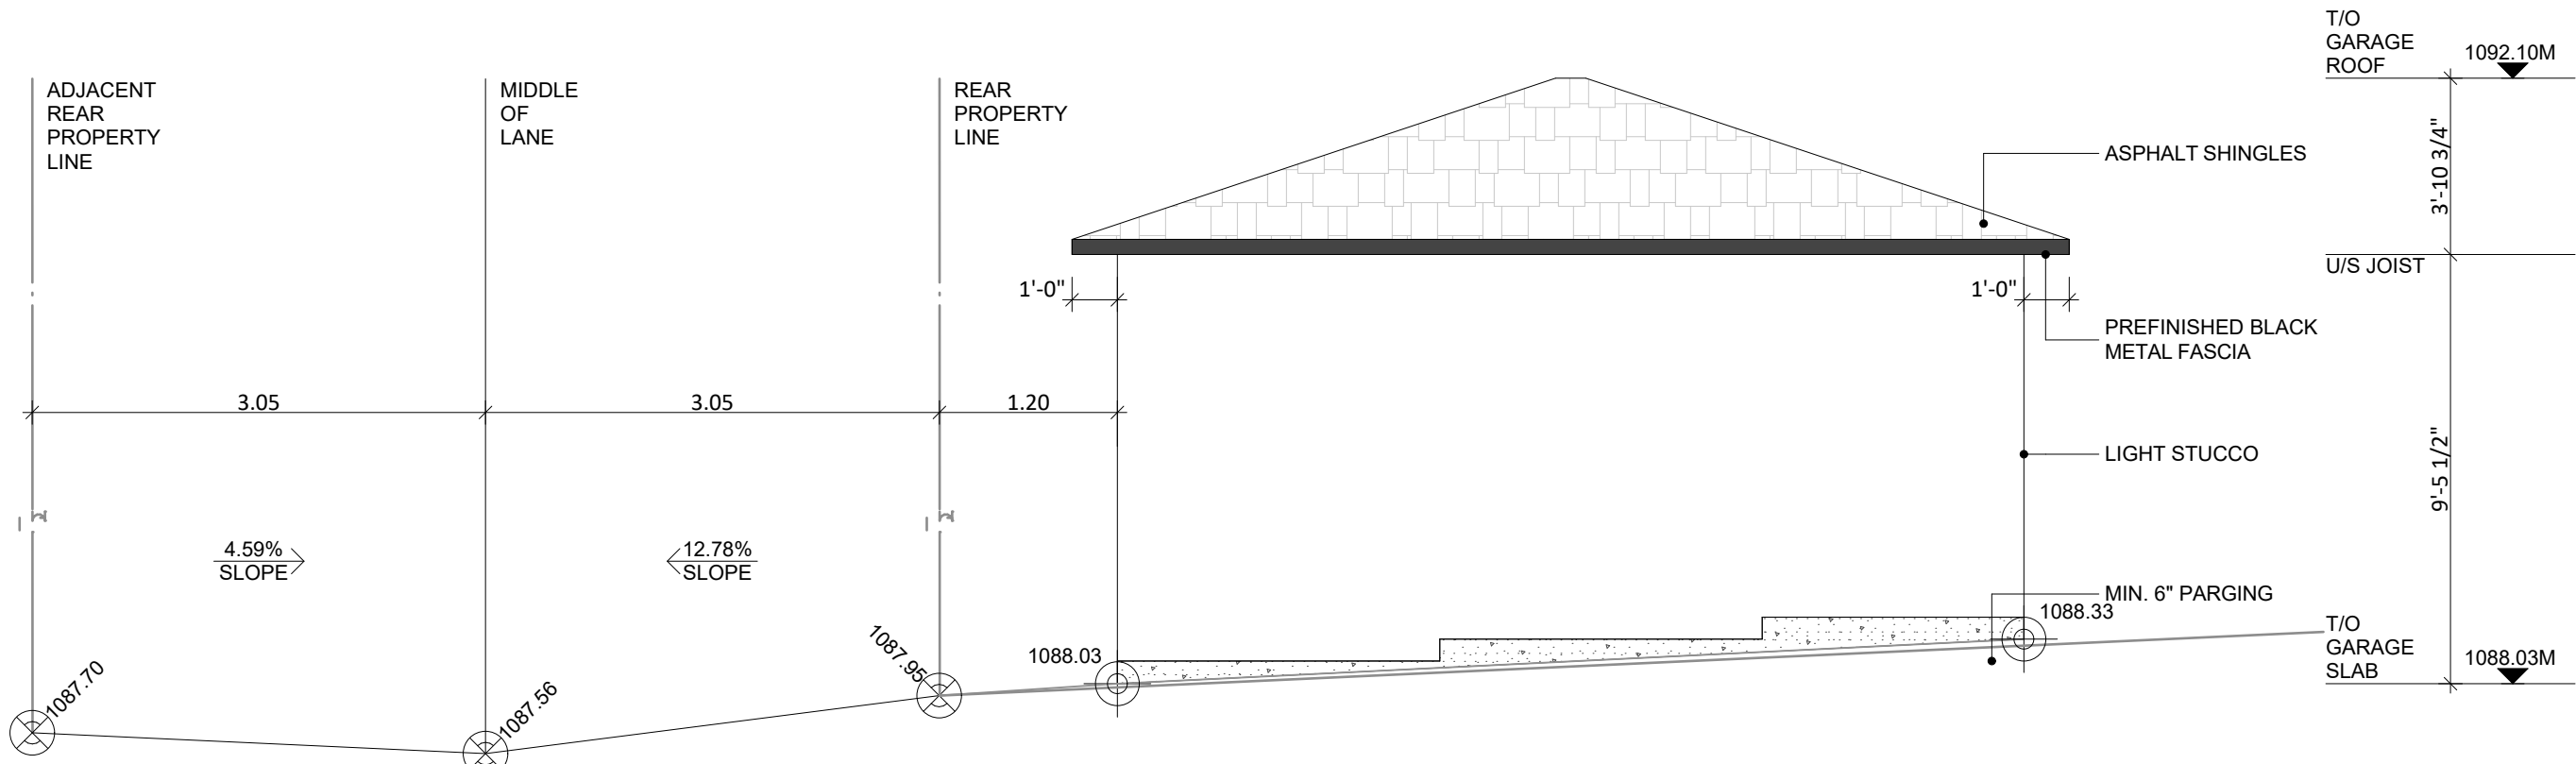

2 RIGHT ELEVATION  
DP8 SCALE: 1/4" = 1'-0"

LEGAL DESCRIPTION:  
LOT 21 BLOCK 8,  
Plan 883GT


MUNICIPAL ADDRESS:  
5416 THORNDALE ROAD NW  
CALGARY, ALBERTA

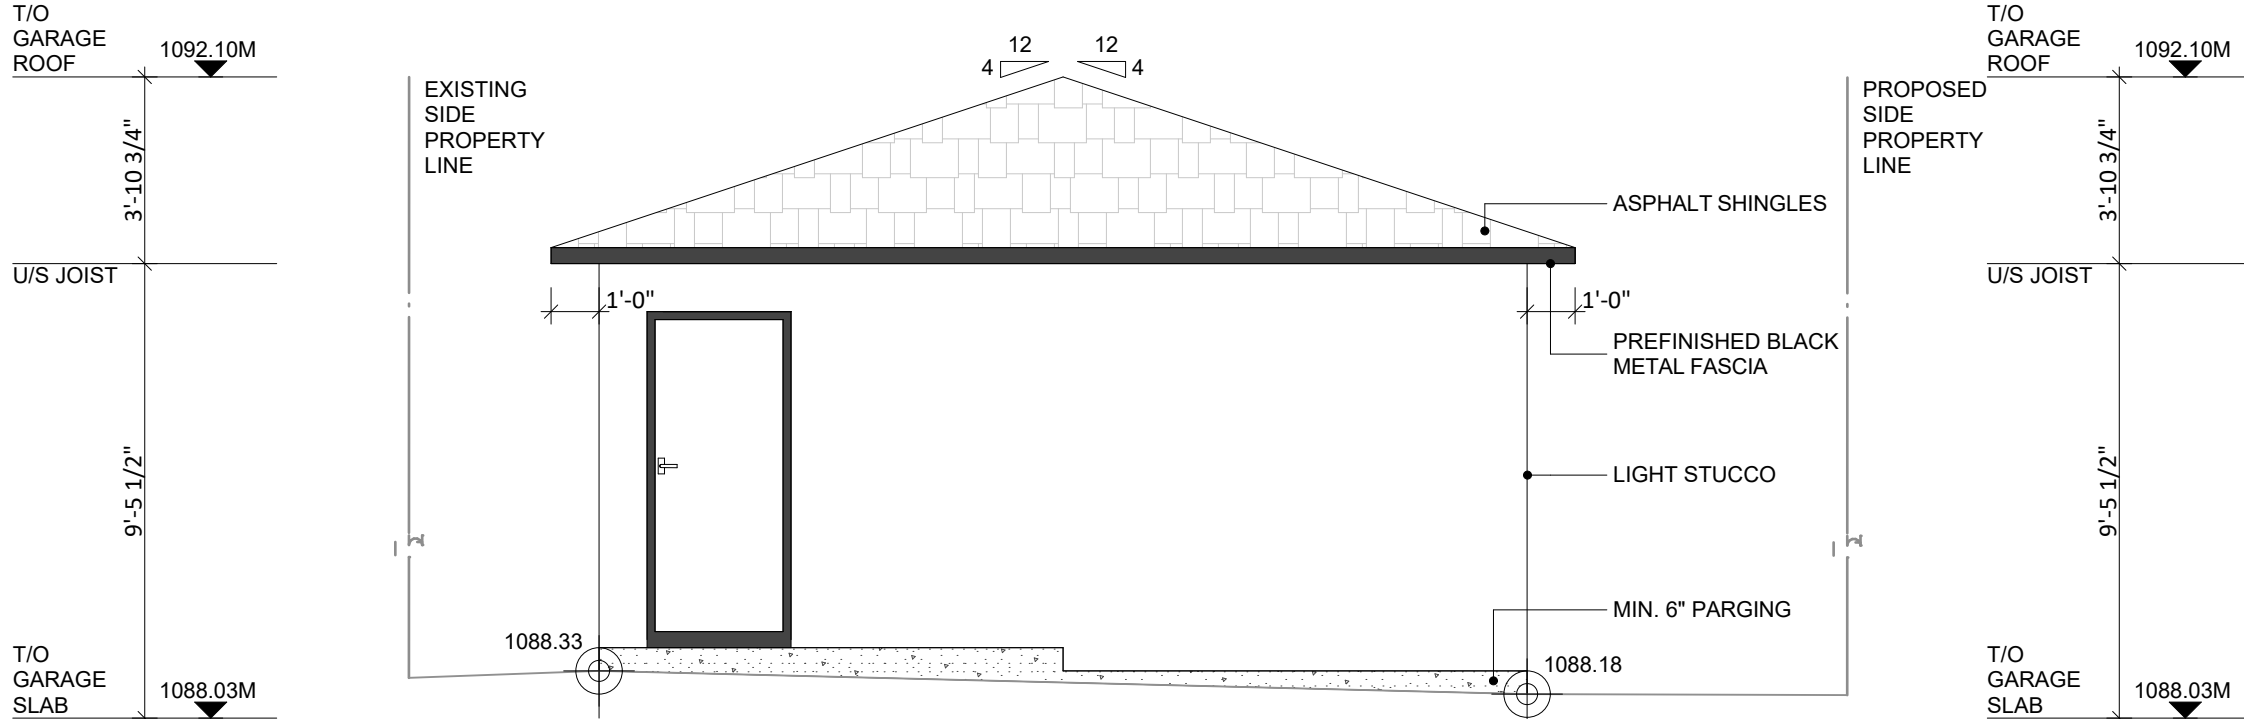

3 REAR ELEVATION  
DP8 SCALE: 1/4" = 1'-0"

LEGAL DESCRIPTION:  
LOT 21 BLOCK 8,  
Plan 883GT

MUNICIPAL ADDRESS:  
5416 THORNDALE ROAD NW  
CALGARY, ALBERTA

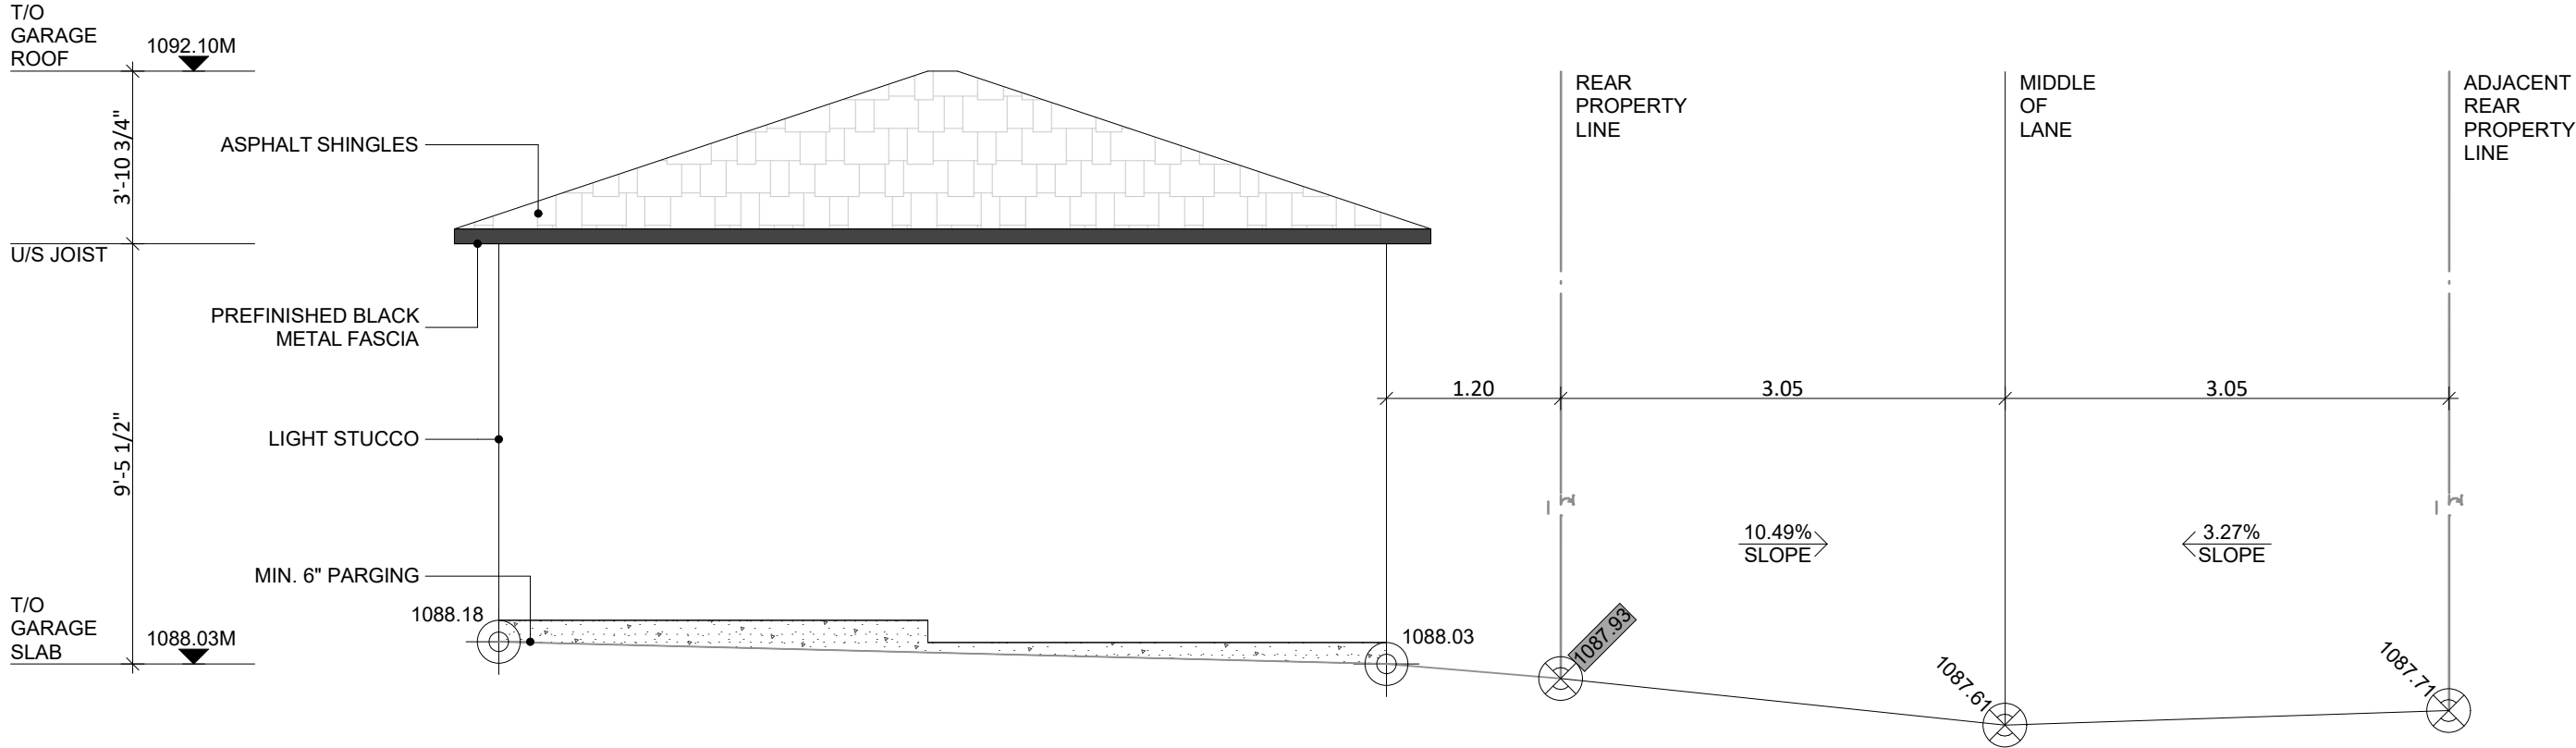

4 LEFT ELEVATION  
DP8 SCALE: 1/4" = 1'-0"

LEGAL DESCRIPTION:  
LOT 21 BLOCK 8,  
Plan 883GT

MUNICIPAL ADDRESS:  
5416 THORNDALE ROAD NW  
CALGARY, ALBERTA

THE PLANS AND RELATED MATERIALS ARE PROTECTED BY COPYRIGHT AND ARE THE PROPERTY OF k5 designs ltd.. REPRODUCTION OF THESE PLANS, EITHER IN WHOLE OR IN PART, INCLUDING ANY FORM AND/OR PREPARATION OF DERIVATIVE WORK, FOR ANY REASON WITHOUT PRIOR WRITTEN PERMISSION IS STRICTLY PROHIBITED.

THE PURCHASE OF A SET OF CONSTRUCTION DRAWINGS IN NO WAY TRANSFERS ANY COPYRIGHT OR OTHER OWNERSHIP INTEREST TO THE BUYER, EXCEPT FOR A LIMITED LICENSE TO USE THIS SET OF DRAWINGS FOR THE CONSTRUCTION OF ONE, AND ONLY ONE DWELLING.

DRAWINGS ARE NOT TO BE SCALED. ANY ERRORS, OMISSIONS OR DISCREPANCIES WITH THE DRAWINGS MUST BE REPORTED TO k5 designs ltd. PRIOR TO CONSTRUCTION. IF THESE ERRORS, OMISSIONS OR DISCREPANCIES ARE NOT REPORTED TO k5 designs ltd. PRIOR TO CONSTRUCTION THE BUILDER AND/OR OWNER ARE FULLY RESPONSIBLE.

ALL WORK IS PERFORMED TO COMPLY TO CURRENT NATIONAL BUILDING CODE, AND ALL OTHER AUTHORITIES HAVING JURISDICTION.

## DEVELOPMENT PERMIT SET

| ISSUED FOR: | DATE: (D/M/Y) |
|-------------|---------------|
|             |               |
|             |               |
|             |               |
|             |               |
|             |               |
| REVISION:   | DATE: (Y/M/D) |
| 1. DR1      | 2026-07-31    |
| 2.          |               |
| 3.          |               |
| 4.          |               |

CONTRACTOR

ENGINEER CONSULTANT

CLIENT:

PROJECT NAME & ADDRESS:

5416 THORNDALE  
RD NW (UNIT A)  
CALGARY, ALBERTA

DRAWING TITLE:

## GARAGE ELEVATIONS

|            |            |
|------------|------------|
| PROJECT #: | K26-0603   |
| DATE:      | 2026-07-30 |
| SCALE:     | AS SHOWN   |
| DRAWN BY:  | KN/MM      |

DRAWING #:

DP8



300-901 CENTRE ST NW  
Ph 587.353.9797  
k5design.ca

PLEASE RECYCLE THIS PLAN UPON  
COMPLETION OF THE PROPOSED PROJECT.