





info@adoreservices.ca
+1(587)894-6780
www.adoreservices.ca

THIS DRAWING MUST NOT BE SCALED.

THE CONTRACTOR MUST VERIFY ALL LEVELS, DATUMS, AND DIMENSIONS BEFORE STARTING WORK. ANY ERRORS OR OMISSIONS SHOULD BE REPORTED TO ADORE BUILDING SERVICES IMMEDIATELY.

ANY REVISIONS OR CHANGES TO THESE DOCUMENTS BEFORE, DURING, OR AFTER CONSTRUCTION THAT ARE MADE WITHOUT WRITTEN CONSENT FROM ADORE BUILDING SERVICES WILL NOT BE ADORE BUILDING SERVICES'S RESPONSIBILITY.

THIS DRAWING, IN BOTH ELECTRONIC AND HARD COPY FORMS, IS THE EXCLUSIVE PROPERTY OF ADORE BUILDING SERVICES AND MAY NOT BE REPRODUCED WITHOUT WRITTEN PERMISSION.

ALL ARCHITECTURAL COMPONENTS MUST BE ENGINEERED AND INSTALLED BY THE RELEVANT SUPPLIERS AND TRADES TO MEET LOCAL CODE REQUIREMENTS FOR ANCHORAGE AND SEISMIC RESTRAINT.

[illegible]

QUALITY CONTROL/CLIENT SIGN-OFF

26-076
GARAGE SUITE

65 Saddlefield Drive, NE, Calgary, AB

DRAWN BY _____ CHECKED BY _____

MS

SCALE _____ DATE _____

$$3/8'' = 1'-0''$$

2026.06.17


SHEET TITLE

FRONT & REAR ELEVATION


ISSUE	SHEET NO.
-------	-----------

2


A5

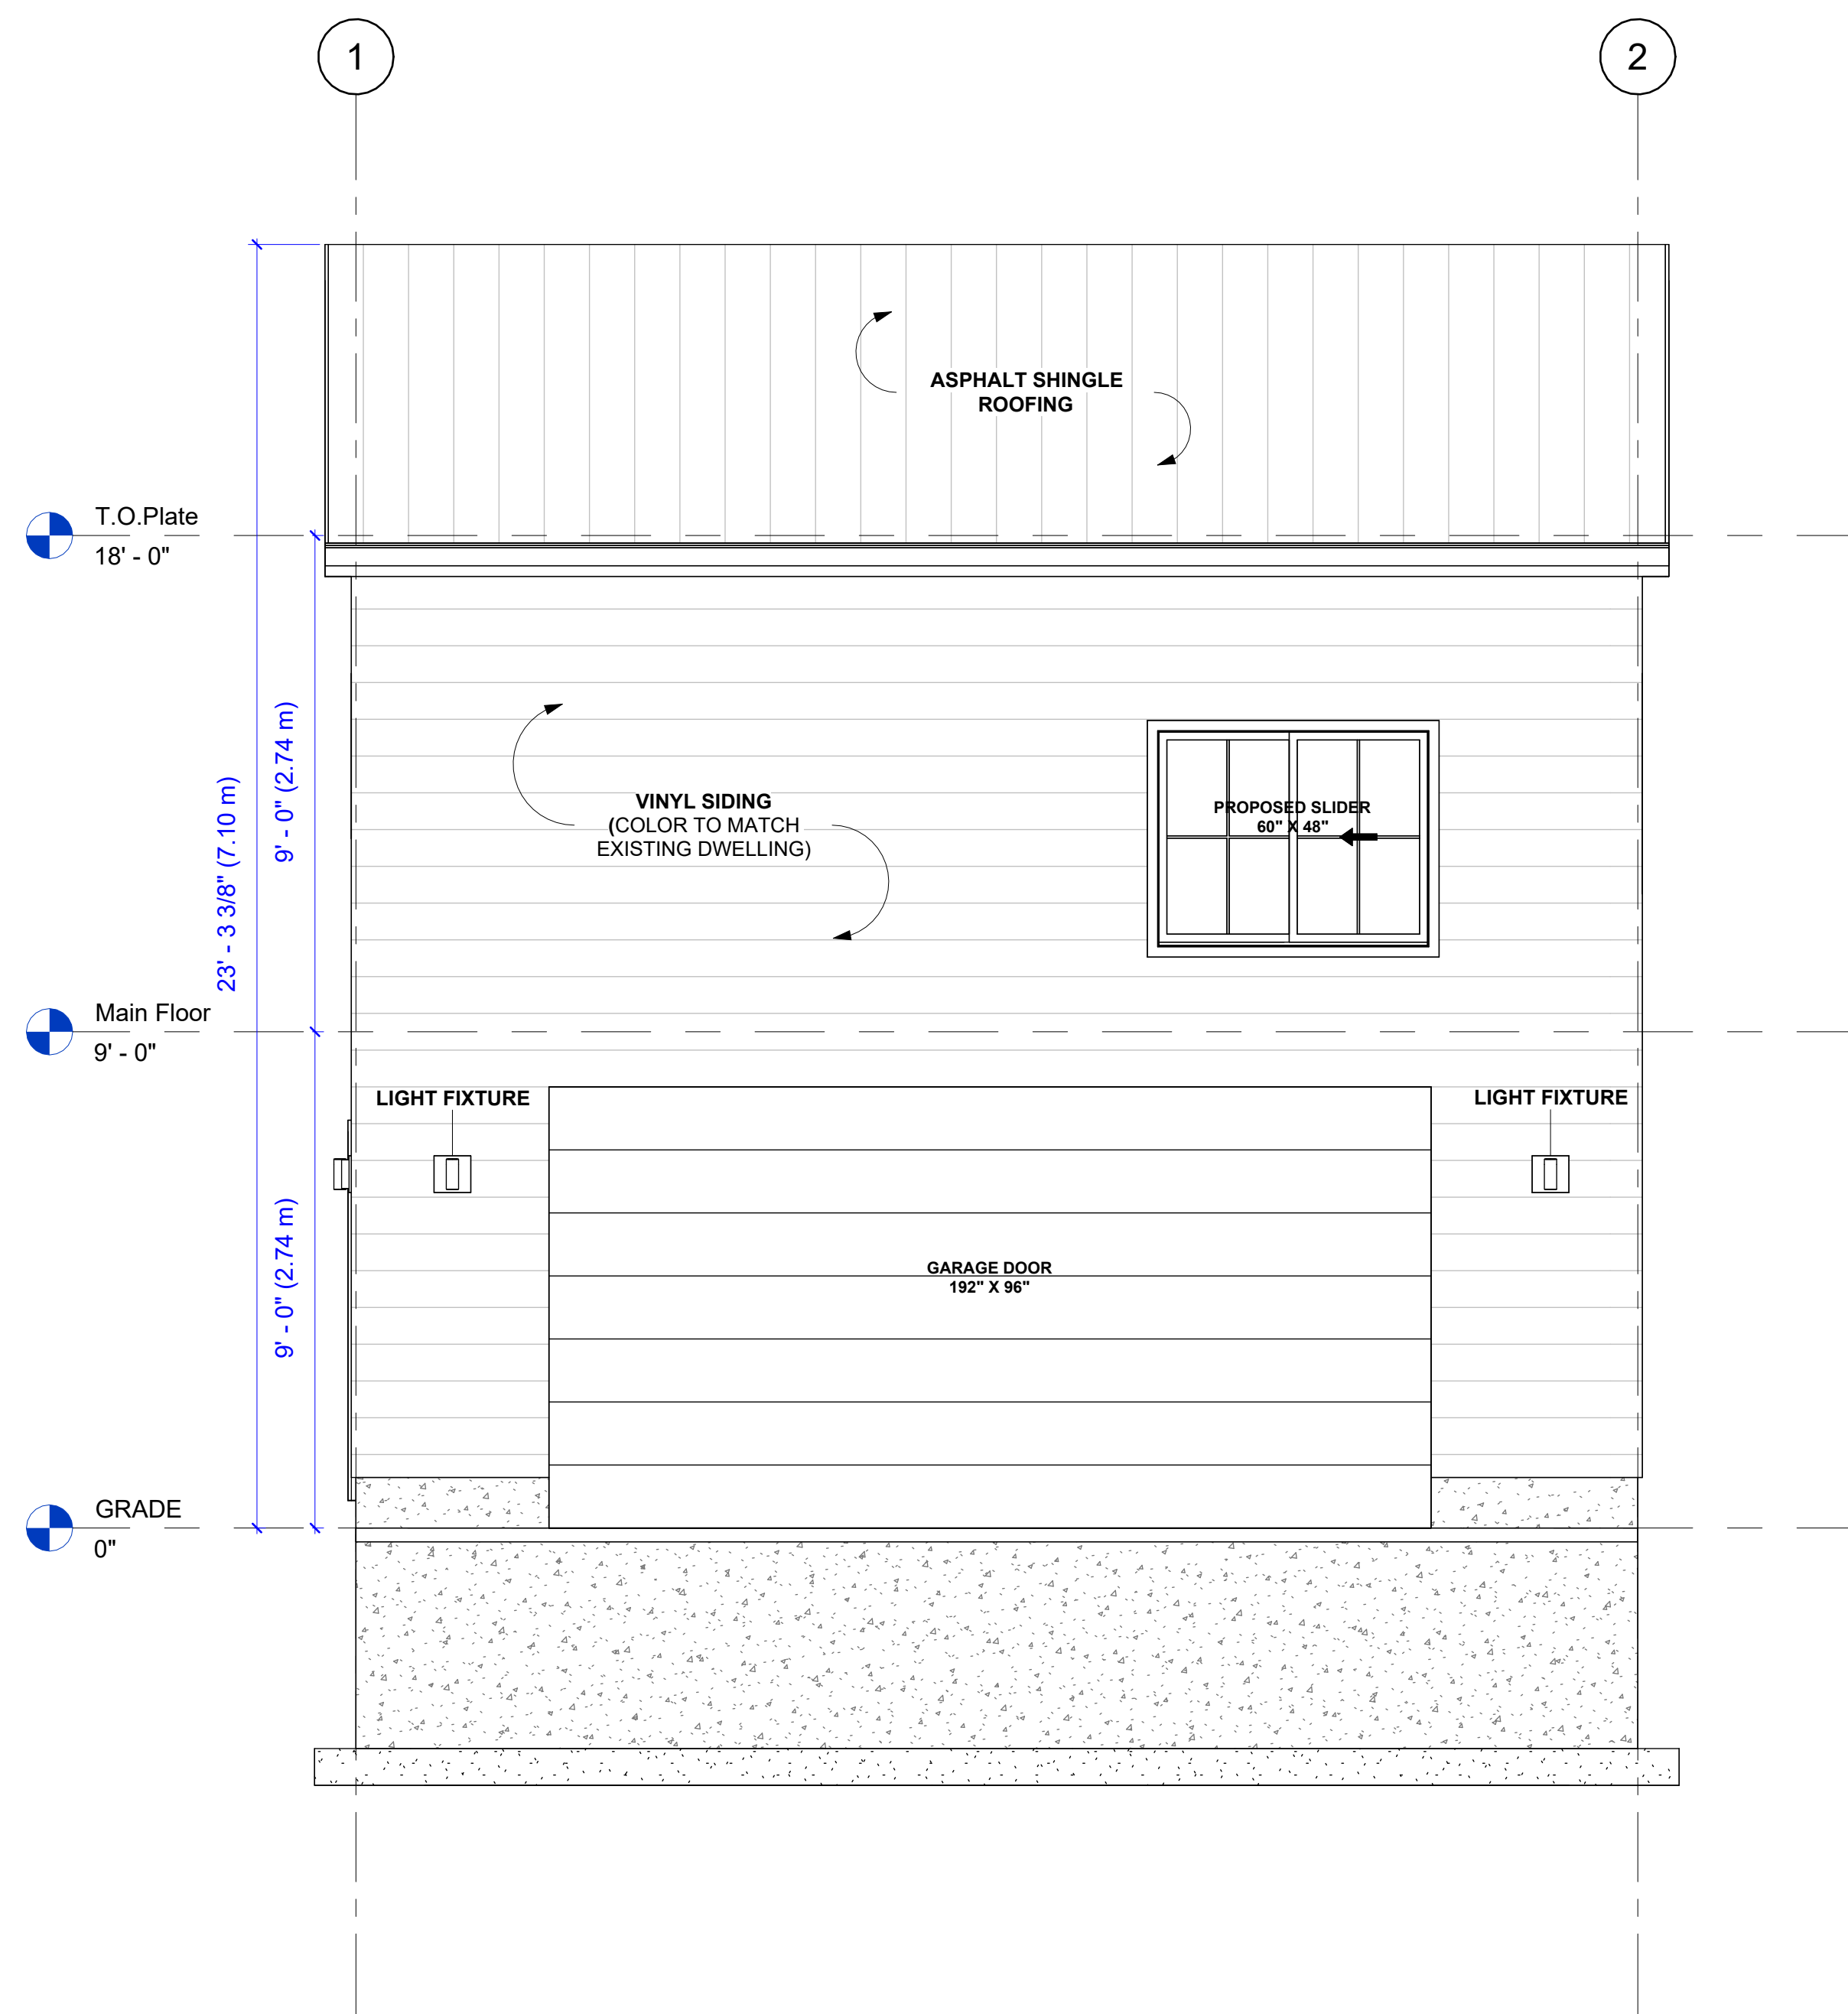

1 FRONT ELEVATION
3/8" = 1'-0"

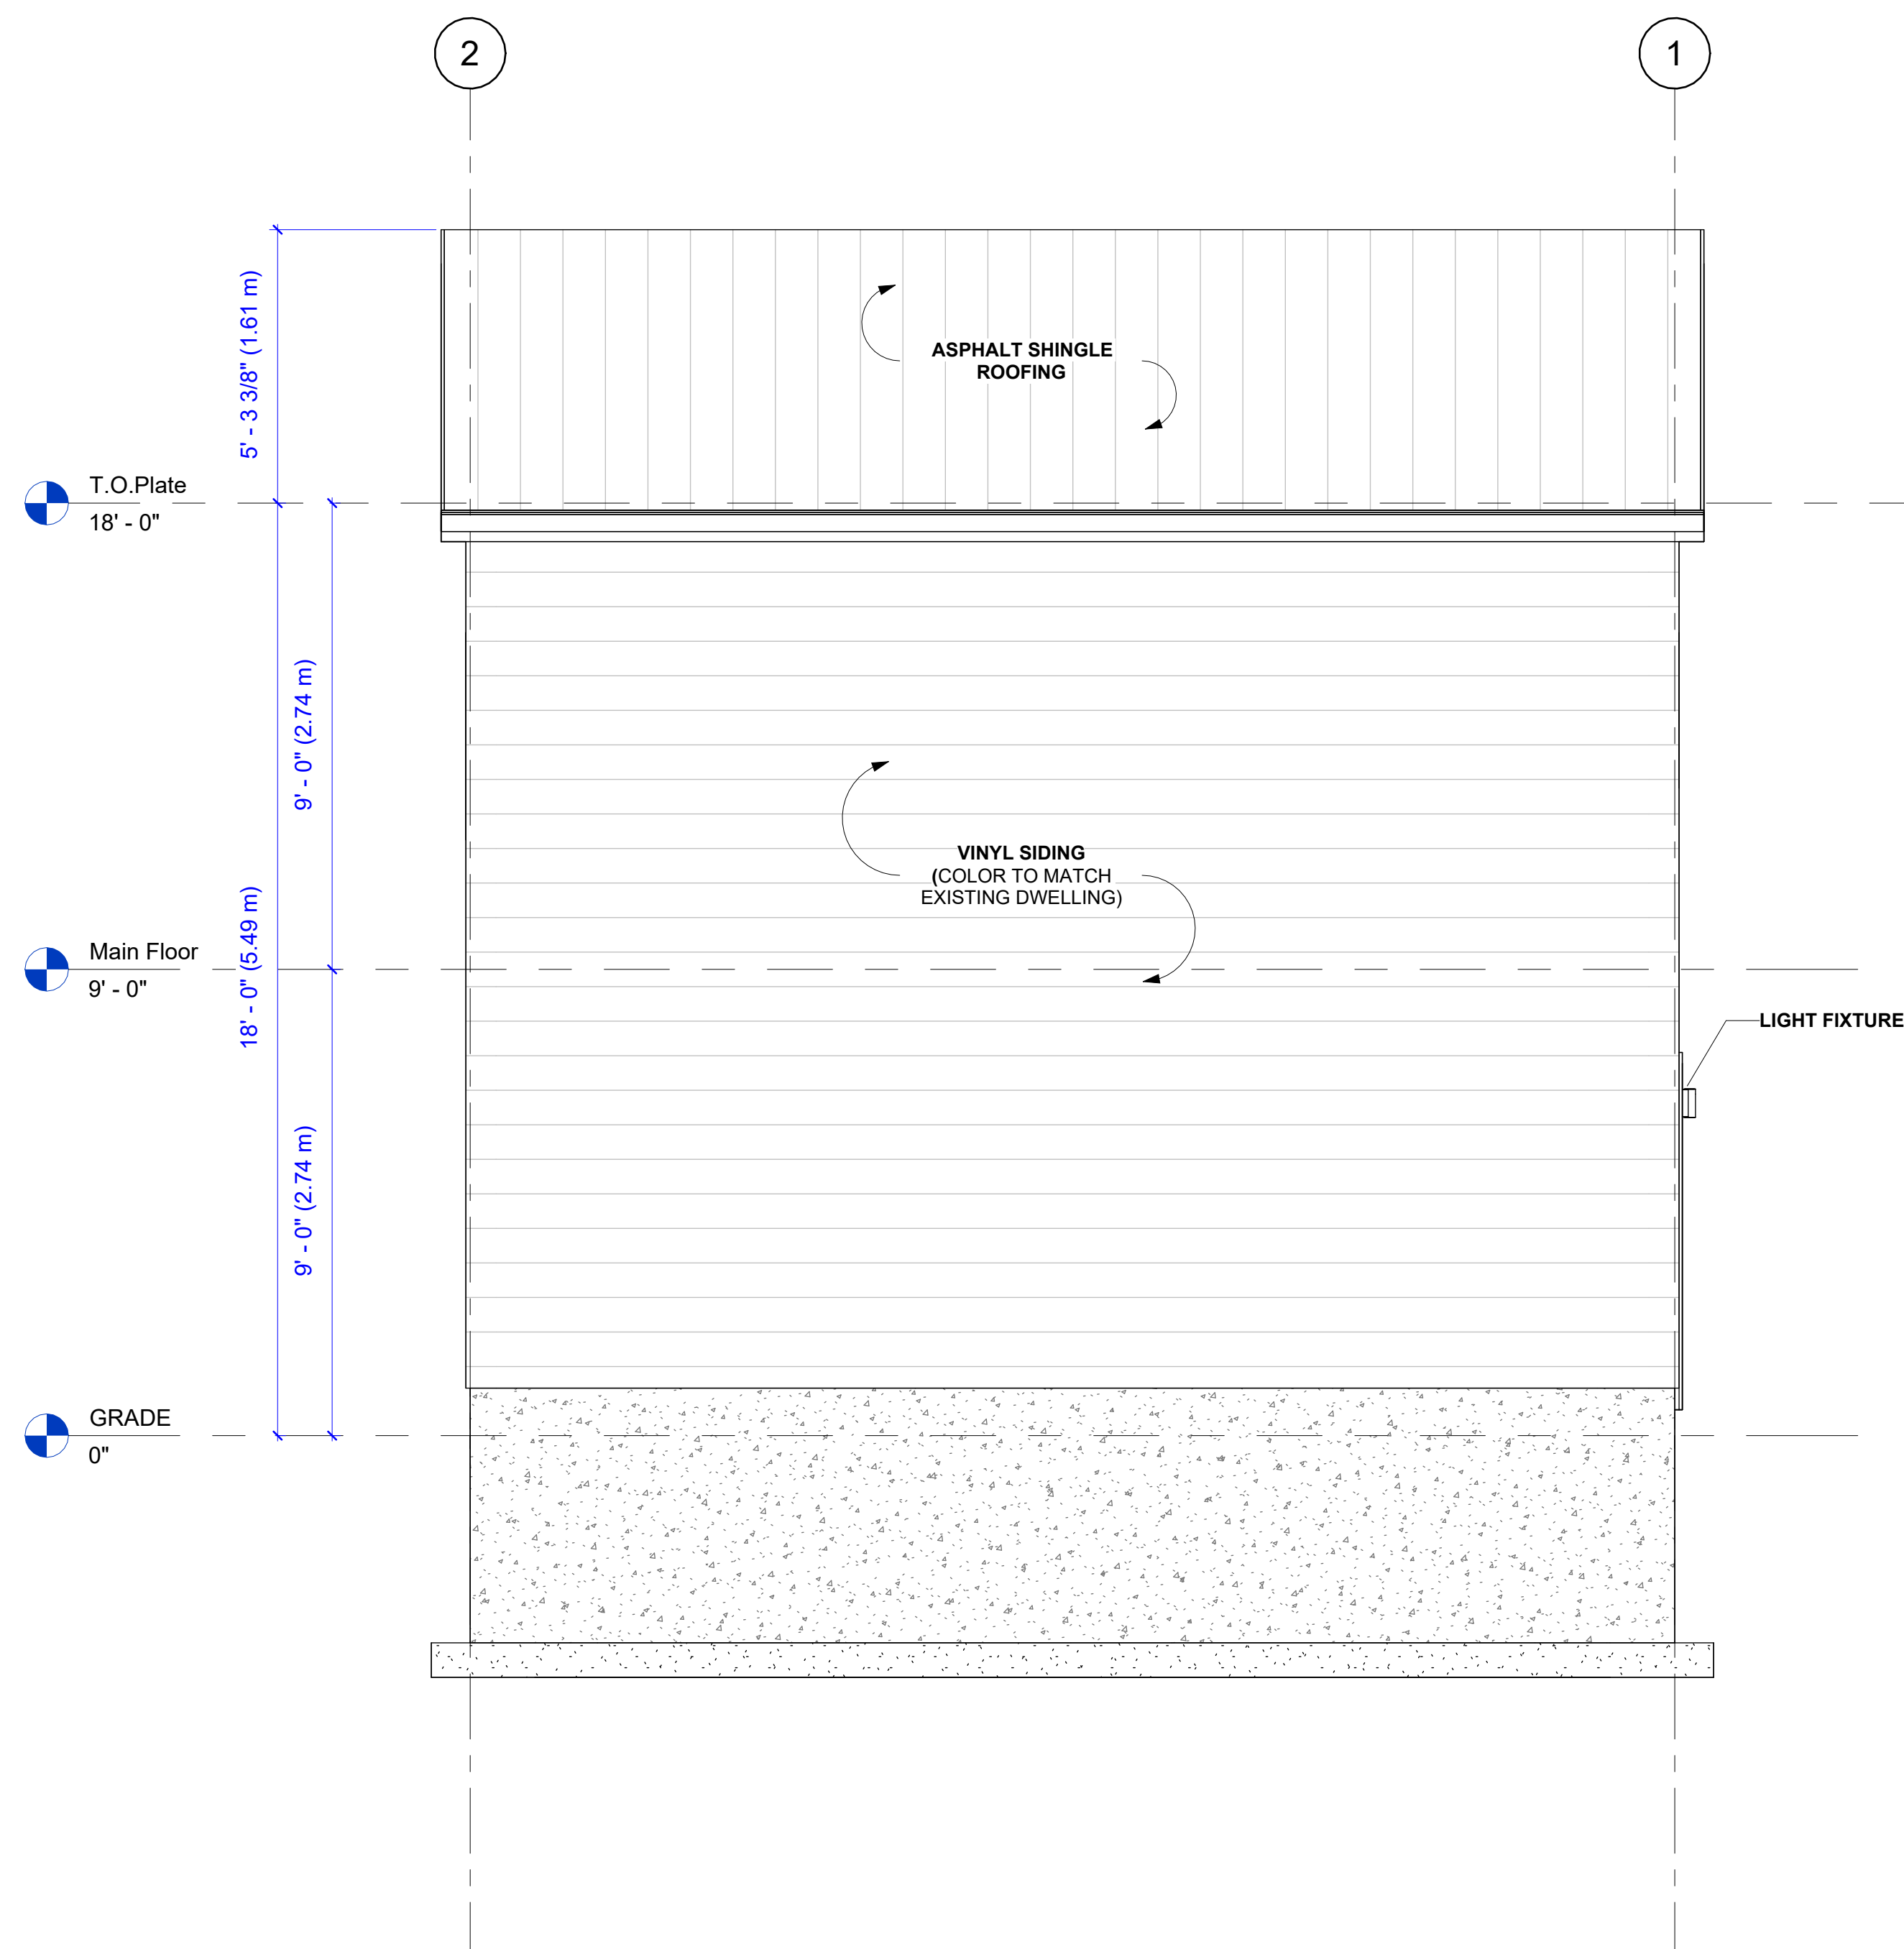

4 REAR ELEVATION

 

THE CONTRACTOR MUST VERIFY ALL LEVELS, DATUMS, AND DIMENSIONS BEFORE STARTING WORK. ANY ERRORS OR OMISSIONS SHOULD BE REPORTED TO ADORE BUILDING SERVICES IMMEDIATELY.

ANY REVISIONS OR CHANGES TO THESE DOCUMENTS BEFORE, DURING, OR AFTER CONSTRUCTION THAT ARE MADE WITHOUT WRITTEN CONSENT FROM ADORE BUILDING SERVICES WILL NOT BE ADORE BUILDING SERVICES'S RESPONSIBILITY.

THIS DRAWING, IN BOTH ELECTRONIC AND HARD COPY FORMS, IS THE EXCLUSIVE PROPERTY OF ADORE BUILDING SERVICES AND MAY NOT BE REPRODUCED WITHOUT WRITTEN PERMISSION.

ALL ARCHITECTURAL COMPONENTS MUST BE ENGINEERED AND INSTALLED BY THE RELEVANT SUPPLIERS AND TRADES TO MEET LOCAL CODE REQUIREMENTS FOR ANCHORAGE AND SEISMIC RESTRAINT.

[illegible]

QUALITY CONTROL/CLIENT SIGN-OFF

65 Saddlefield Drive, NE, Calgary, AB

DRAWN BY	CHECKED BY
MS	
SCALE	DATE
3/8" = 1'-0"	2026.06.17

SHEET TITLE

LEFT & RIGHT ELEVATION

ISSUE SHEET NO

A6

