




NORTH ELEVATION

SCALE: 1/4"=1'-0"


REV.	DATE	REVISIONS	DRAWN	CUST SIGNATURE

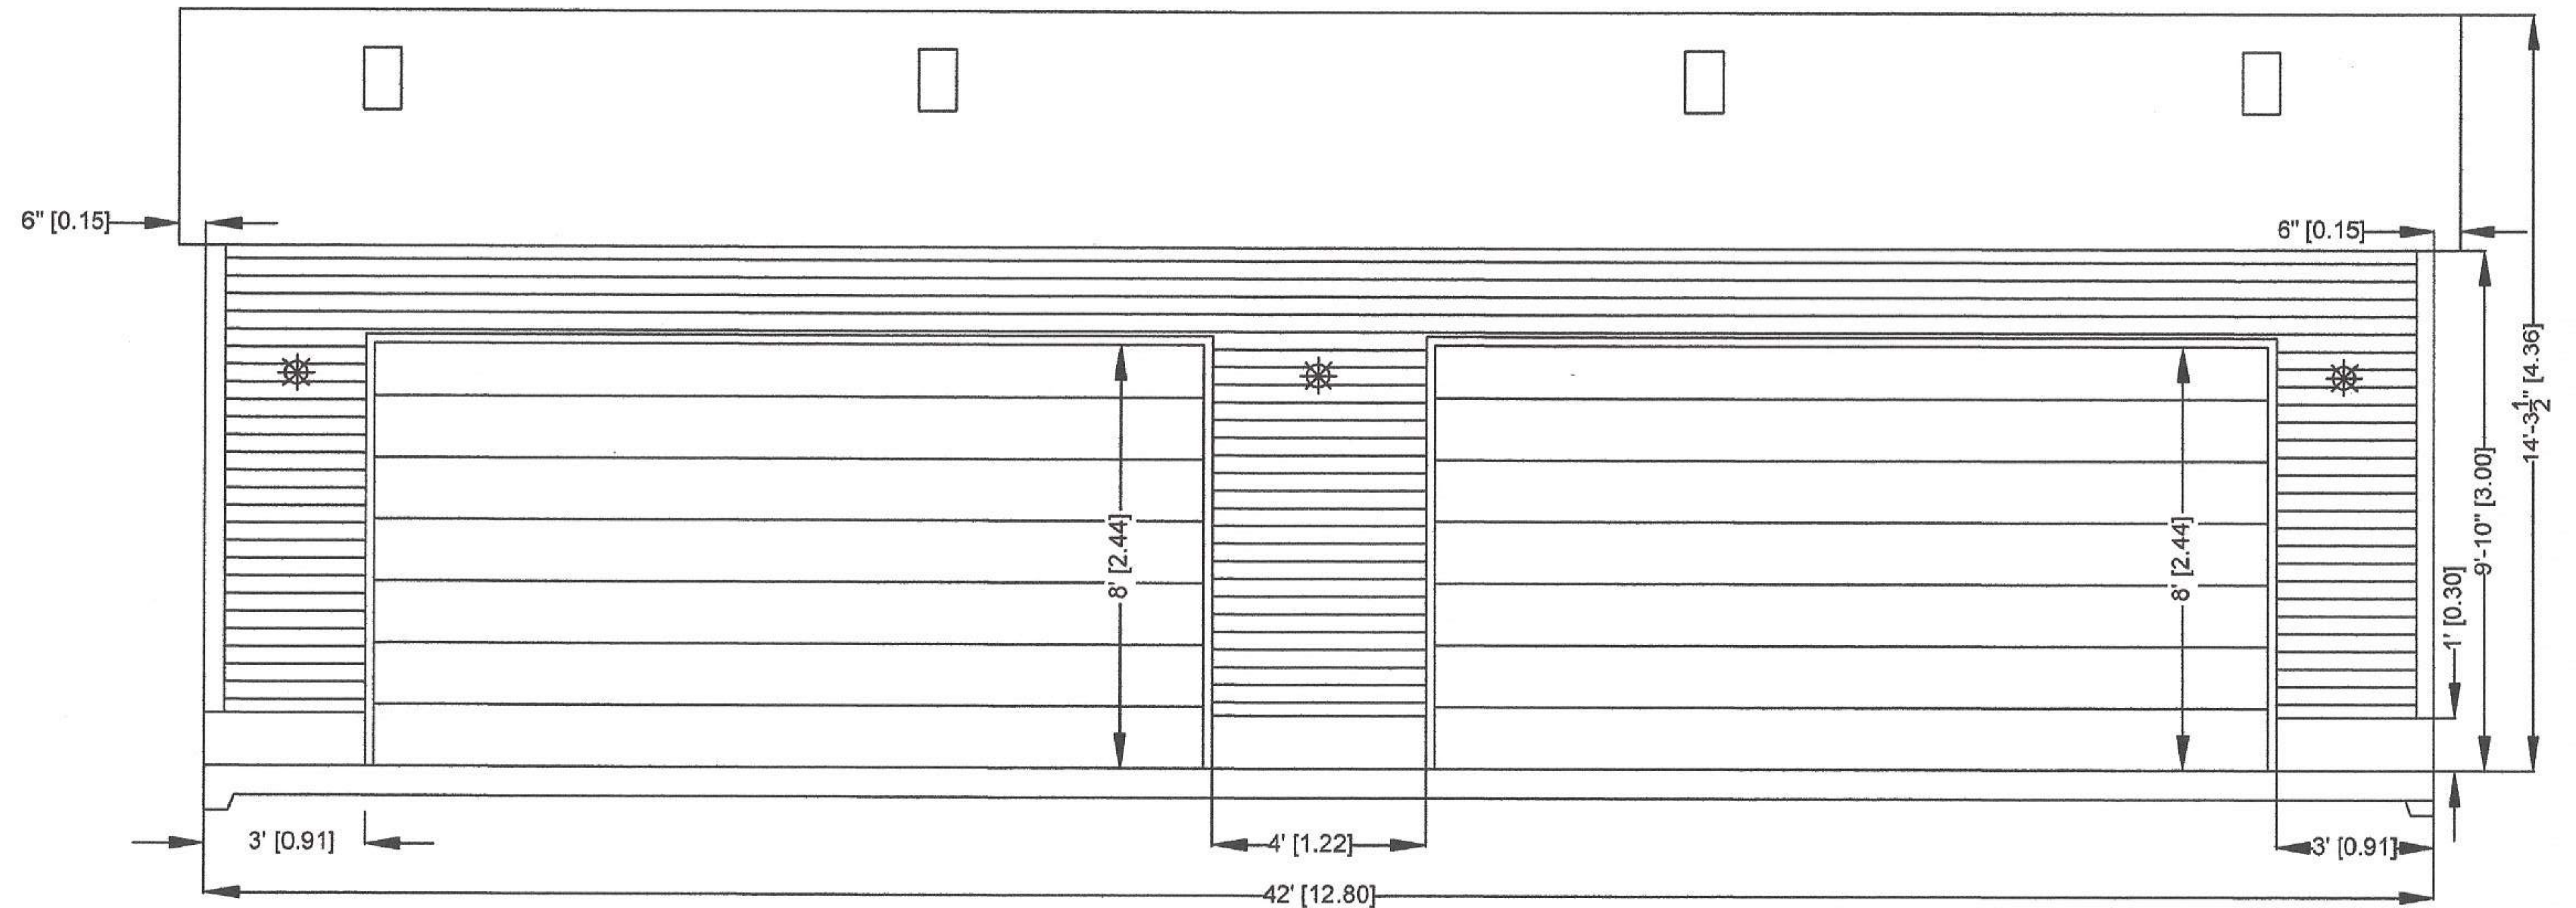

6218342 CANADA LIMITED (MECHANICAL DESIGN & DRAFTING) (403)618-4536

JOB No: 26-624 LOCATION: 404 Ogden Dr. S.E. Calgary AB

DRAWING No: 26-624 42X24X9 REV. 0

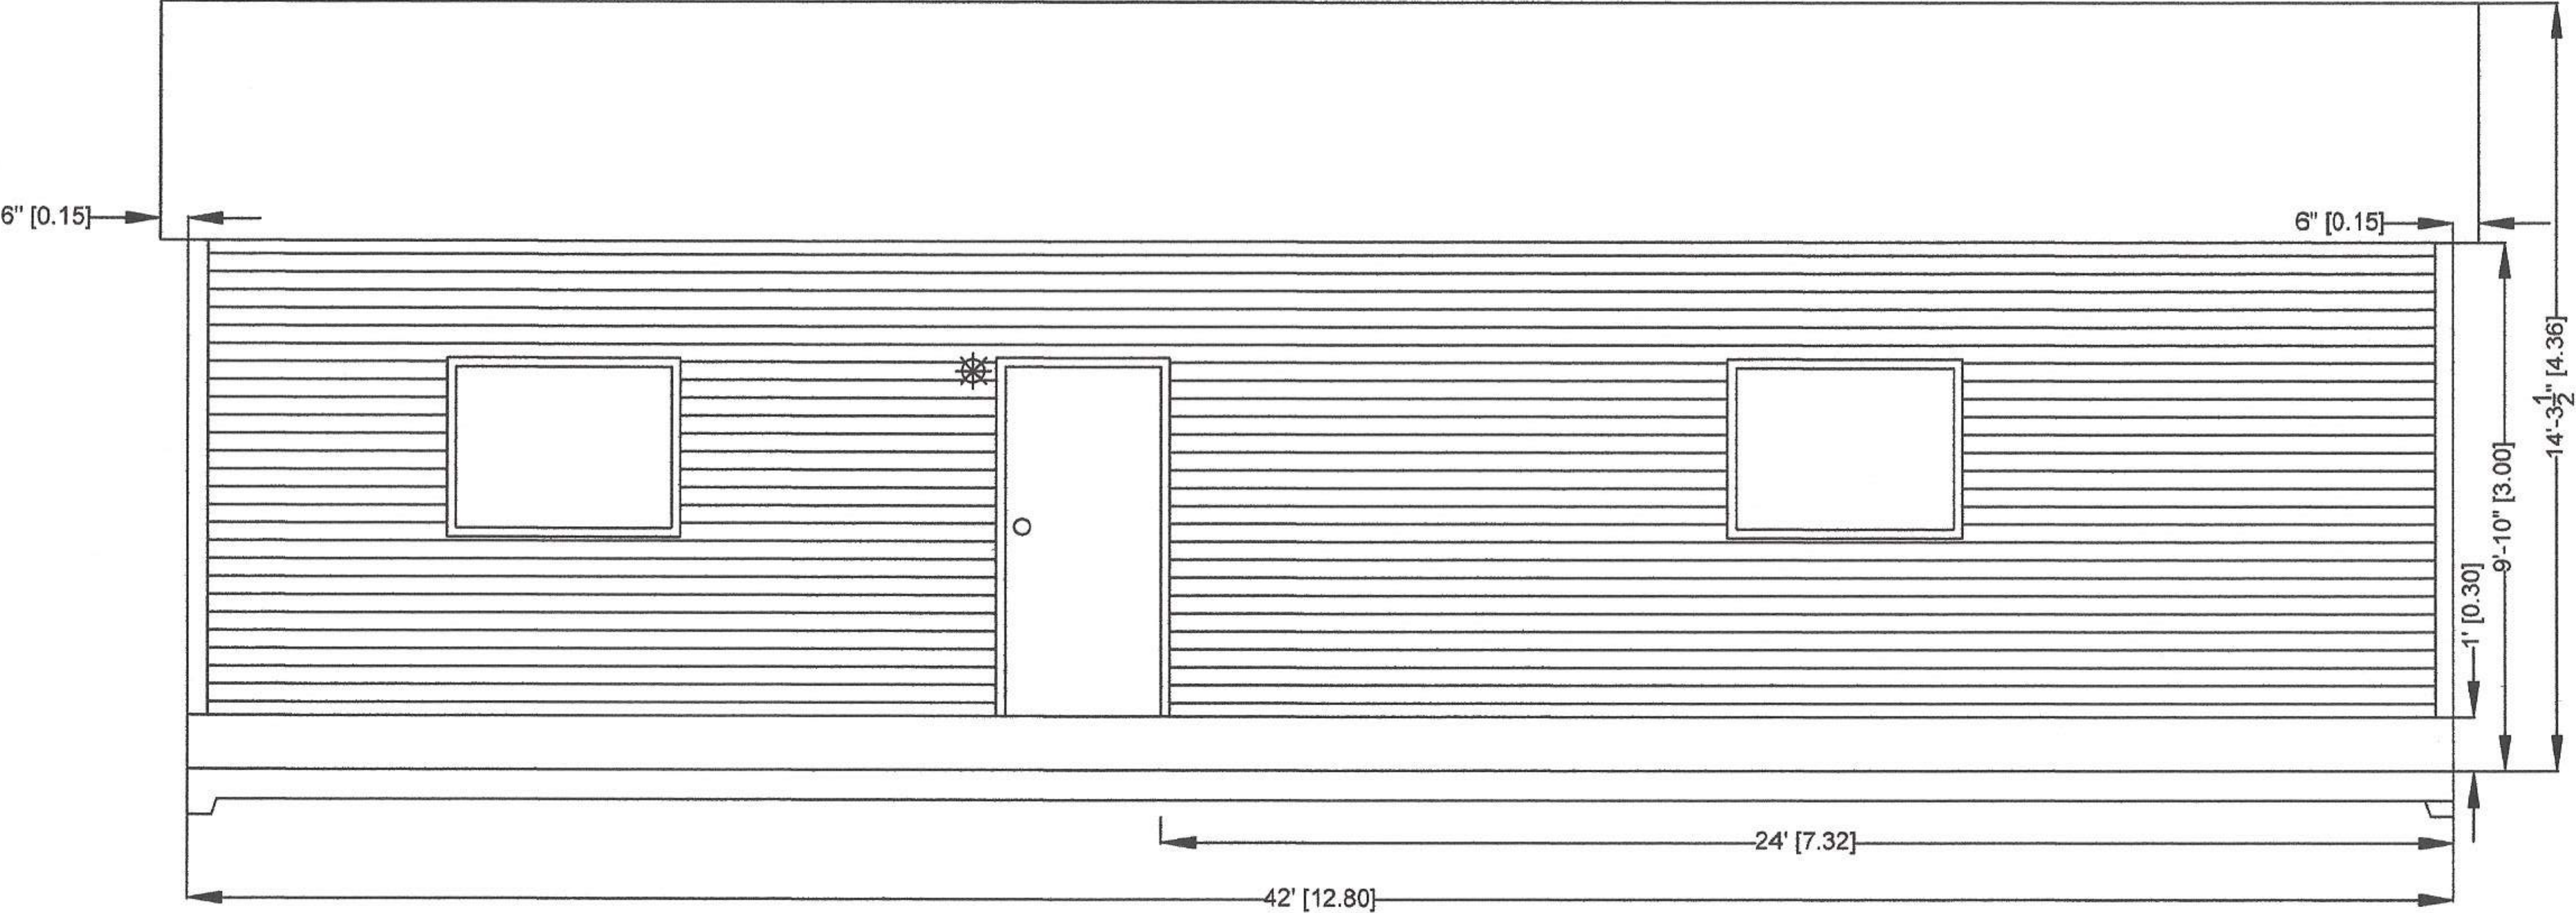

SOUTH ELEVATION


SCALE: 1/4"=1'-0"

REV.	DATE	REVISIONS	DRAWN	CUST SIGNATURE

 **TOY BOX GARAGE**

6218342 CANADA LIMITED (MECHANICAL DESIGN & DRAFTING) (403)618-4536

JOB No: 26-624	LOCATION: 404 Ogden Dr. S.E. Calgary AB
	DRAWING No: 26-624 42X24X9
REV. 0	

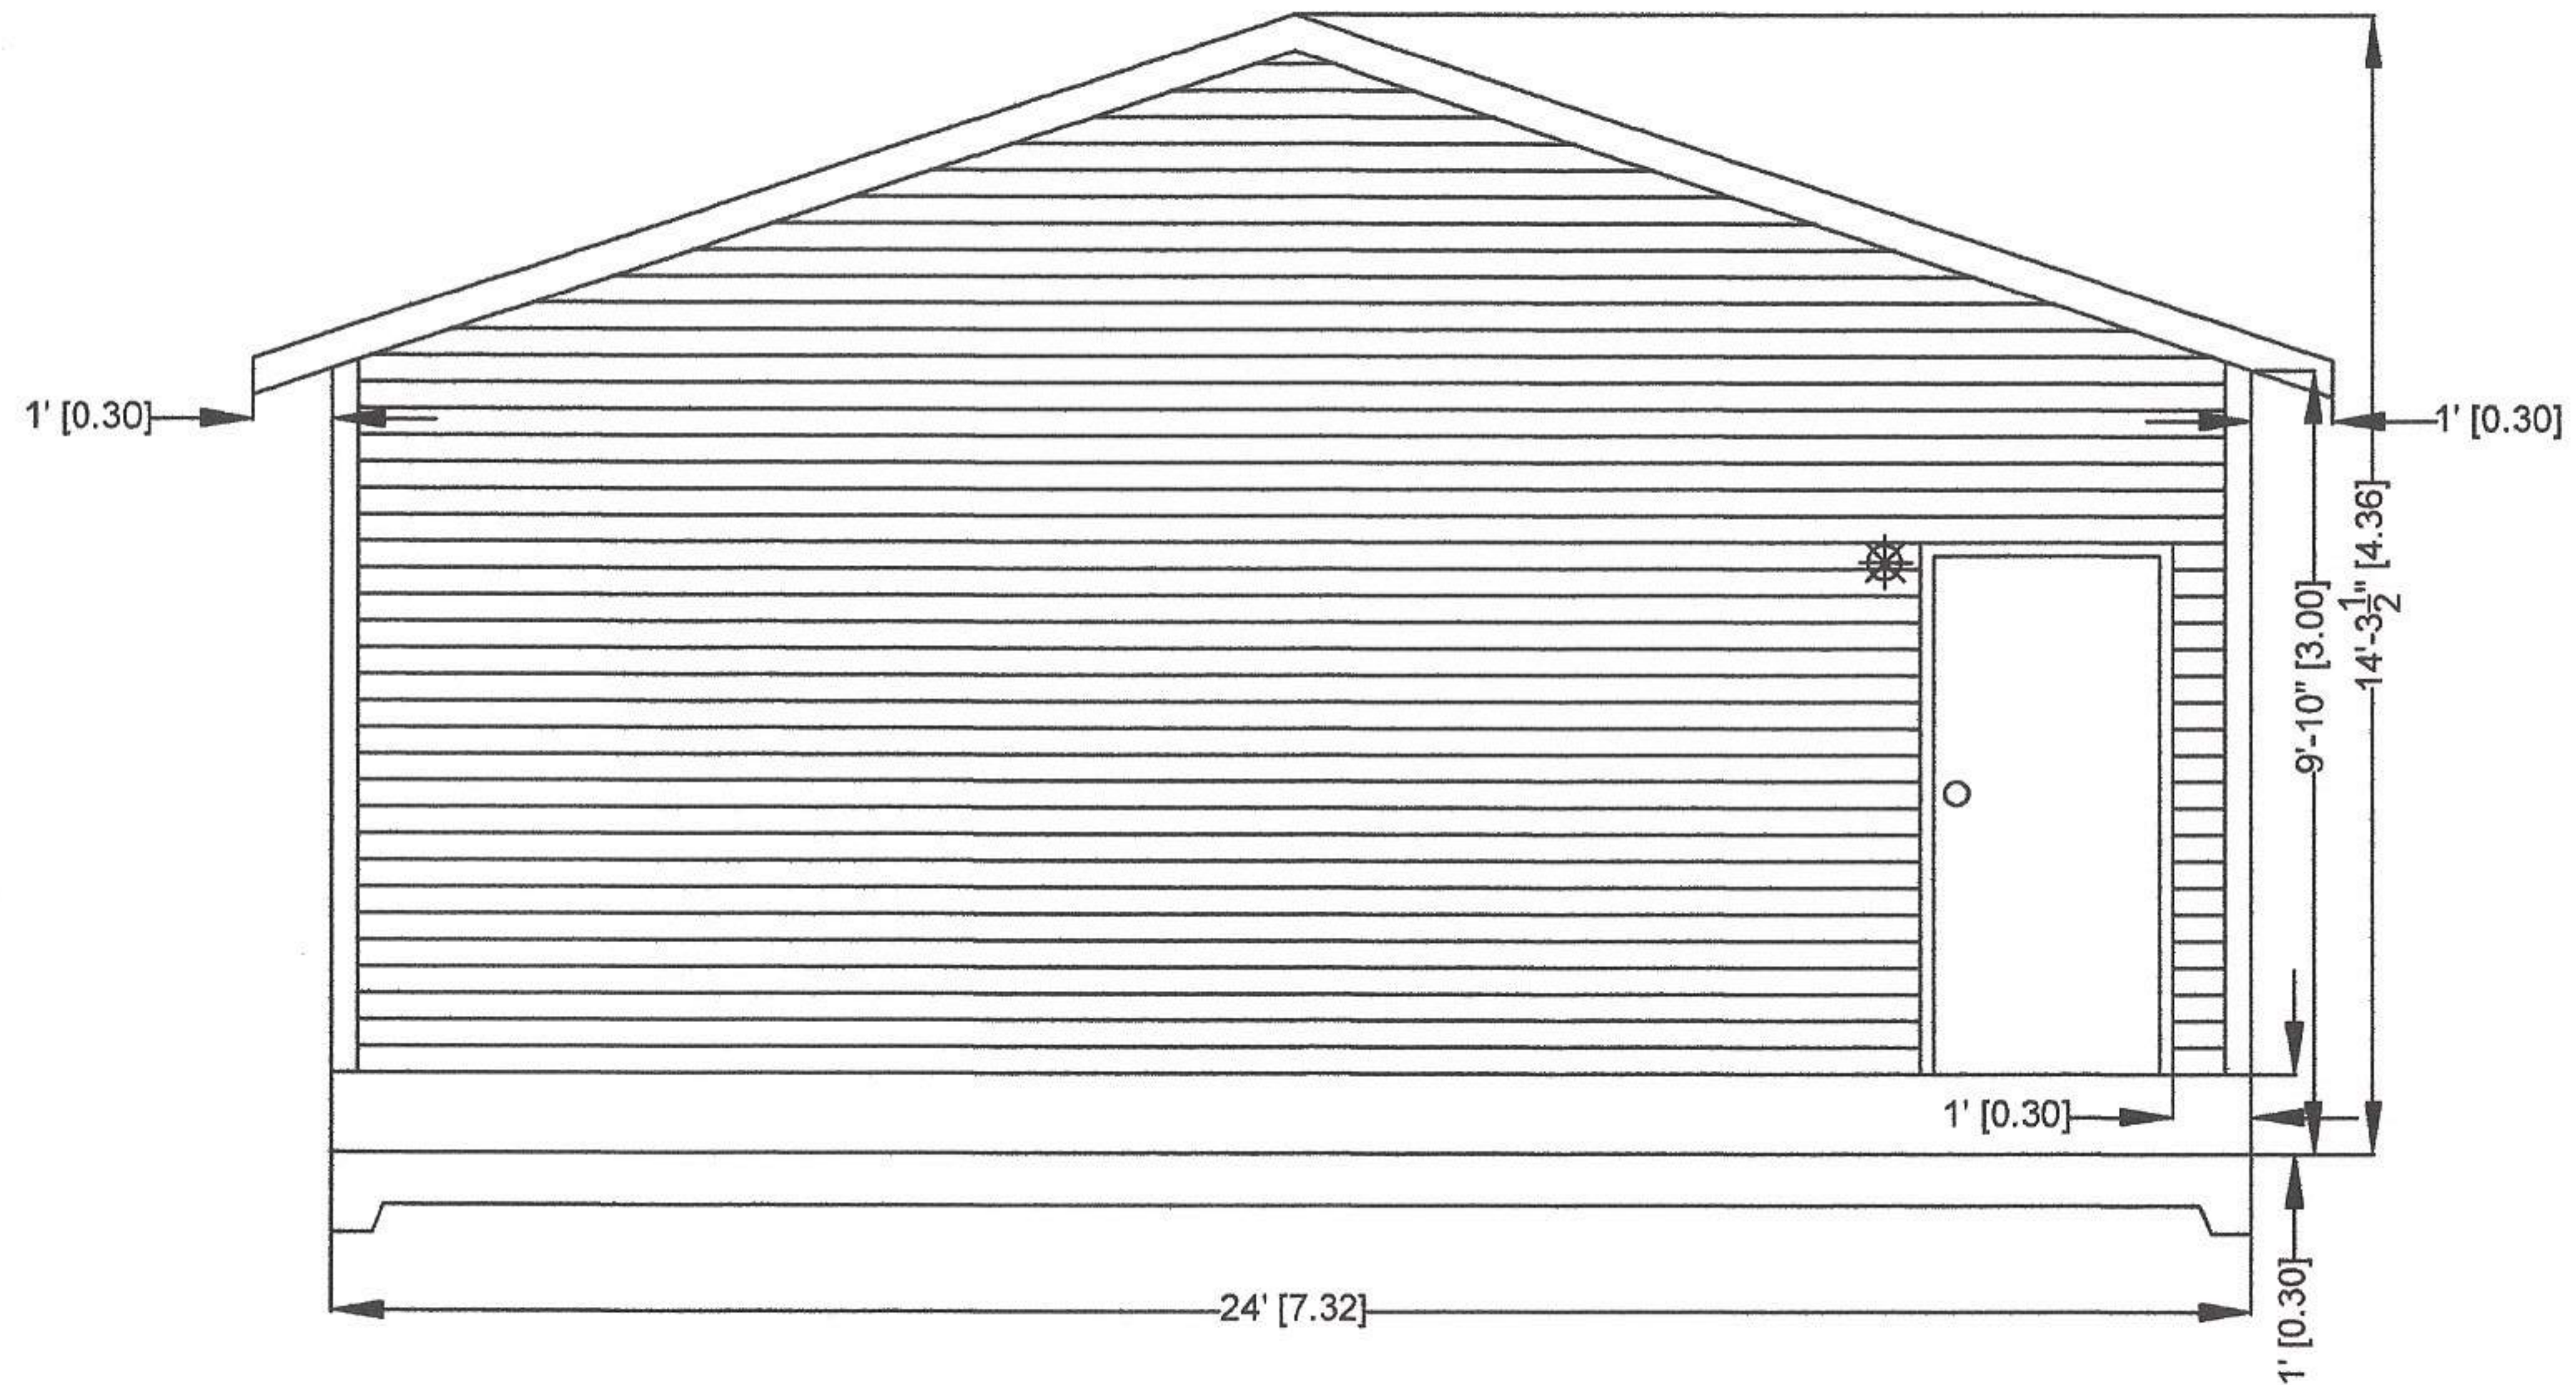


WEST ELEVATION

SCALE: 1/4"=1'-0"

REV.	DATE	REVISIONS	DRAWN	CUST SIGNATURE

 TOY BOX GARAGE		
6218342 CANADA LIMITED (MECHANICAL DESIGN & DRAFTING) (403)618-4536		
JOB No: 26-624	LOCATION: 404 Ogden Dr. S.E. Calgary AB	
DRAWING No: 26-624 42X24X9	REV. 0	

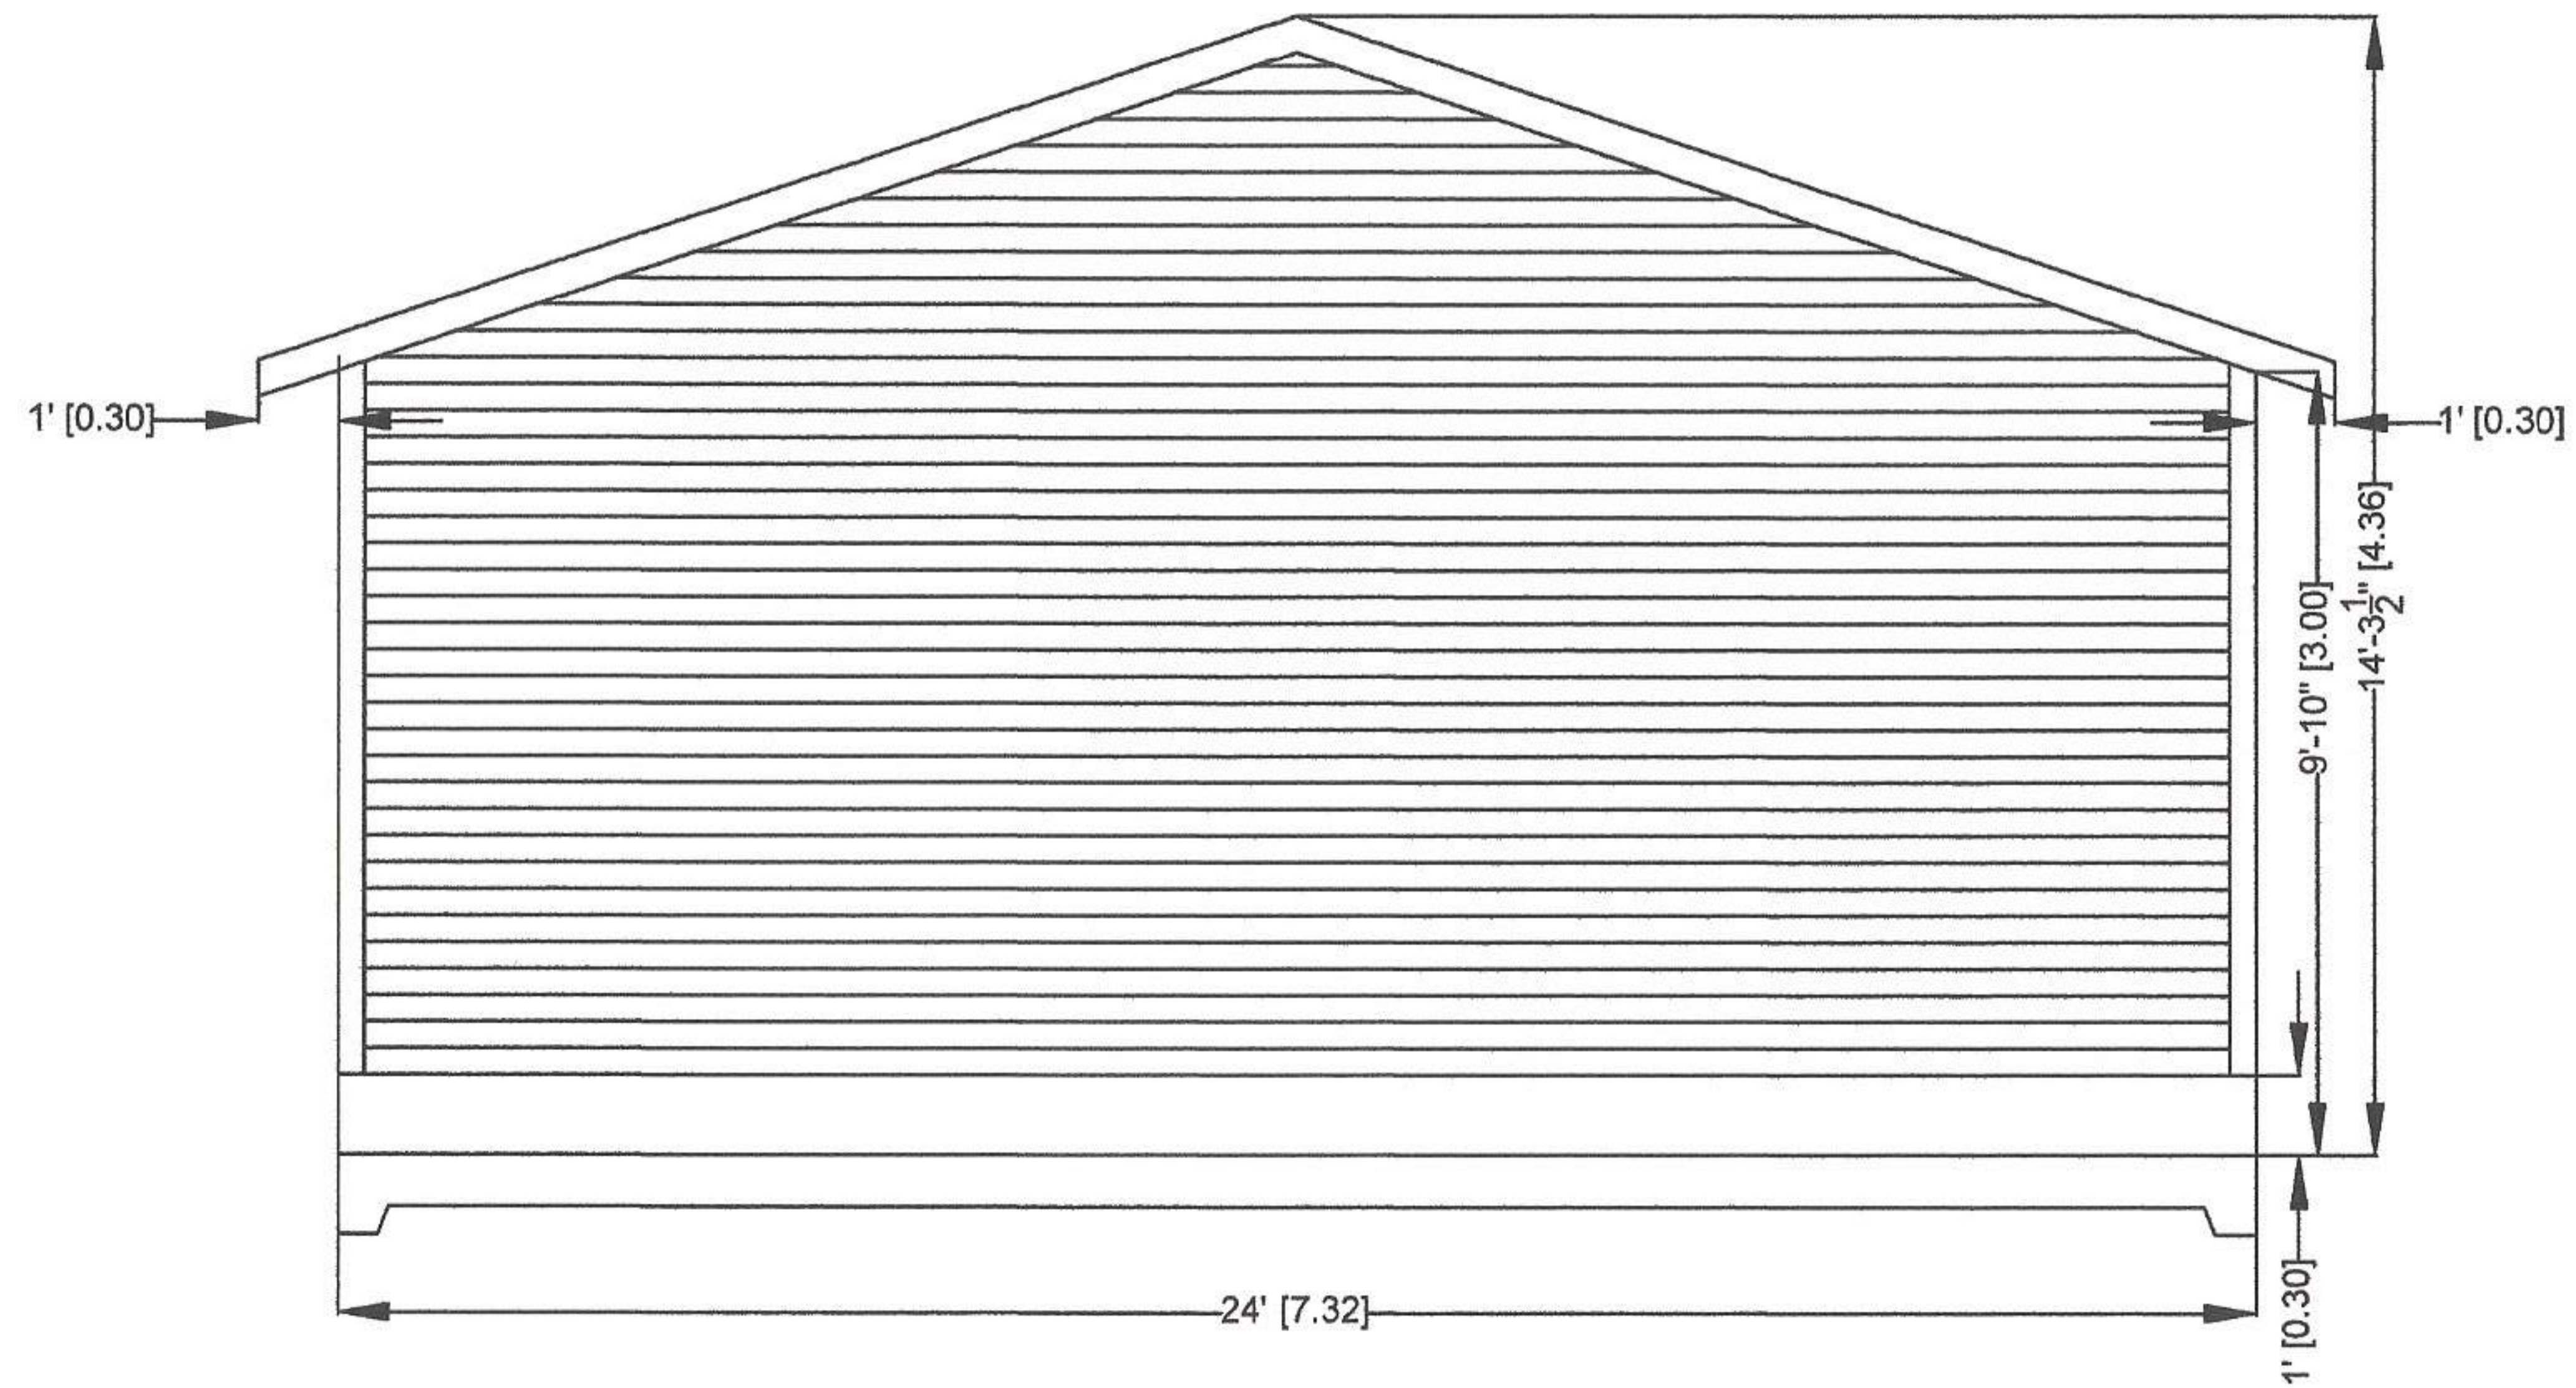

EAST ELEVATION

SCALE: 1/4"=1'-0"

REV.	DATE	REVISIONS	DRAWN	CUST SIGNATURE

 TOY BOX GARAGE	
6218342 CANADA LIMITED (MECHANICAL DESIGN & DRAFTING) (403)618-4536	
JOB No:	LOCATION:
DRAWING No:	REV.