

SHEET LIST					
SHEET NUMBER	SHEET NAME	SHEET ISSUE DATE	CURRENT REVISION DATE	REVISION DESCRIPTION	DRAWN BY
1	COVER SHEET	02-22-2023	02-22-2023	CONSTRUCTION PLAN V2 - ISSUED (ALL PAGES)	SS
2	3D PERSPECTIVE VIEWS	02-22-2023	02-22-2023	CONSTRUCTION PLAN V2 - ISSUED (ALL PAGES)	SS
3	FRONT & REAR ELEVATIONS	02-22-2023	02-22-2023	CONSTRUCTION PLAN V2 - ISSUED (ALL PAGES)	SS
4	RIGHT ELEVATIONS	02-22-2023	02-22-2023	CONSTRUCTION PLAN V2 - ISSUED (ALL PAGES)	SS
5	OVERALL MAIN FLOOR PLAN	02-22-2023	02-22-2023	CONSTRUCTION PLAN V2 - ISSUED (ALL PAGES)	SS
6	PATIO PLAN	02-22-2023	02-22-2023	CONSTRUCTION PLAN V2 - ISSUED (ALL PAGES)	SS
7	KEY/SITE PLAN	02-22-2023	02-22-2023	CONSTRUCTION PLAN V2 - ISSUED (ALL PAGES)	SS



RAJVEER BANQUET HALL

EXTERIOR PATIO & COVERED ENTRANCE REND
1177 3961 52 AVENUE NE
CALGARY, AB
LOT 1/ BLOCK 66/ PLAN 061-0440

- ISSUED FOR BUILDING PERMIT -
- FEBRUARY 22, 2023-
- LATEST REVISION DATE -
- FEBRUARY 22, 2023-



- ALL COLORS AND 3D IMAGES ARE ONLY FOR ILLUSTRATIVE PURPOSES AND ARE NOT AN ACCURATE REPRESENTATION -

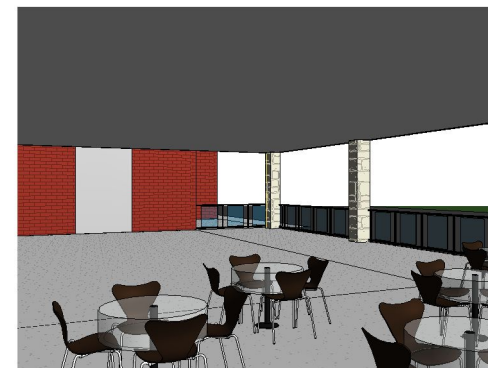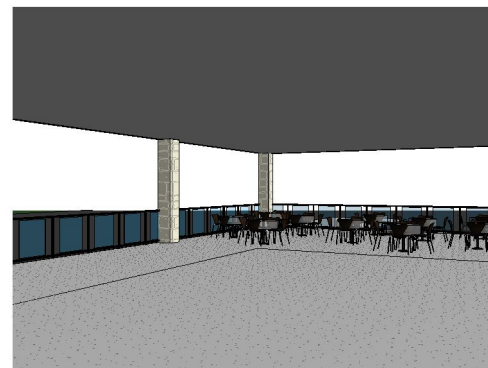


Consultant
Address
Address
Phone
Fax
e-mail

[illegible]

RAJVEER BANQUET
HALL
1177 3961 52 AVENUE
NE

	Scale
--	-------

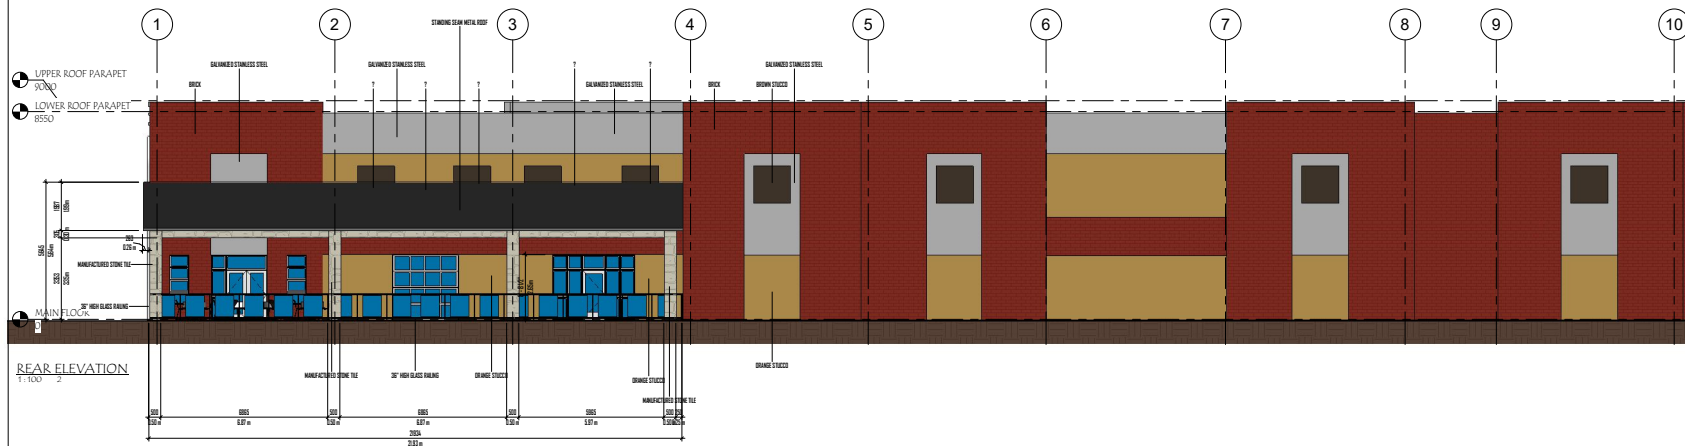

Consultant
Address
Phone
Fax
e-mail

Consultant
Address
Phone
Fax
e-mail


Consultant
Address
Phone
Fax
e-mail

No.	Description	Date
1	PRELIMINARY PLAN V1 (ALL PAGES)	12-29-2021
2	PRELIMINARY PLAN V2 (ALL PAGES)	02-10-2022
3	CONSTRUCTION PLAN V1 - NOT ISSUED (ALL PAGES)	05-20-2022
4	CONSTRUCTION PLAN V2 - ISSUED (ALL PAGES)	02-22-2023

RAJVEER BANQUET HALL
1177 3961 52 AVENUE NE



FRONT & REAR ELEVATIONS

Project number	21-248
Date	FEBRUARY 10, 2022
Drawn by	SS
Checked by	Checker
	3
Scale	1:100

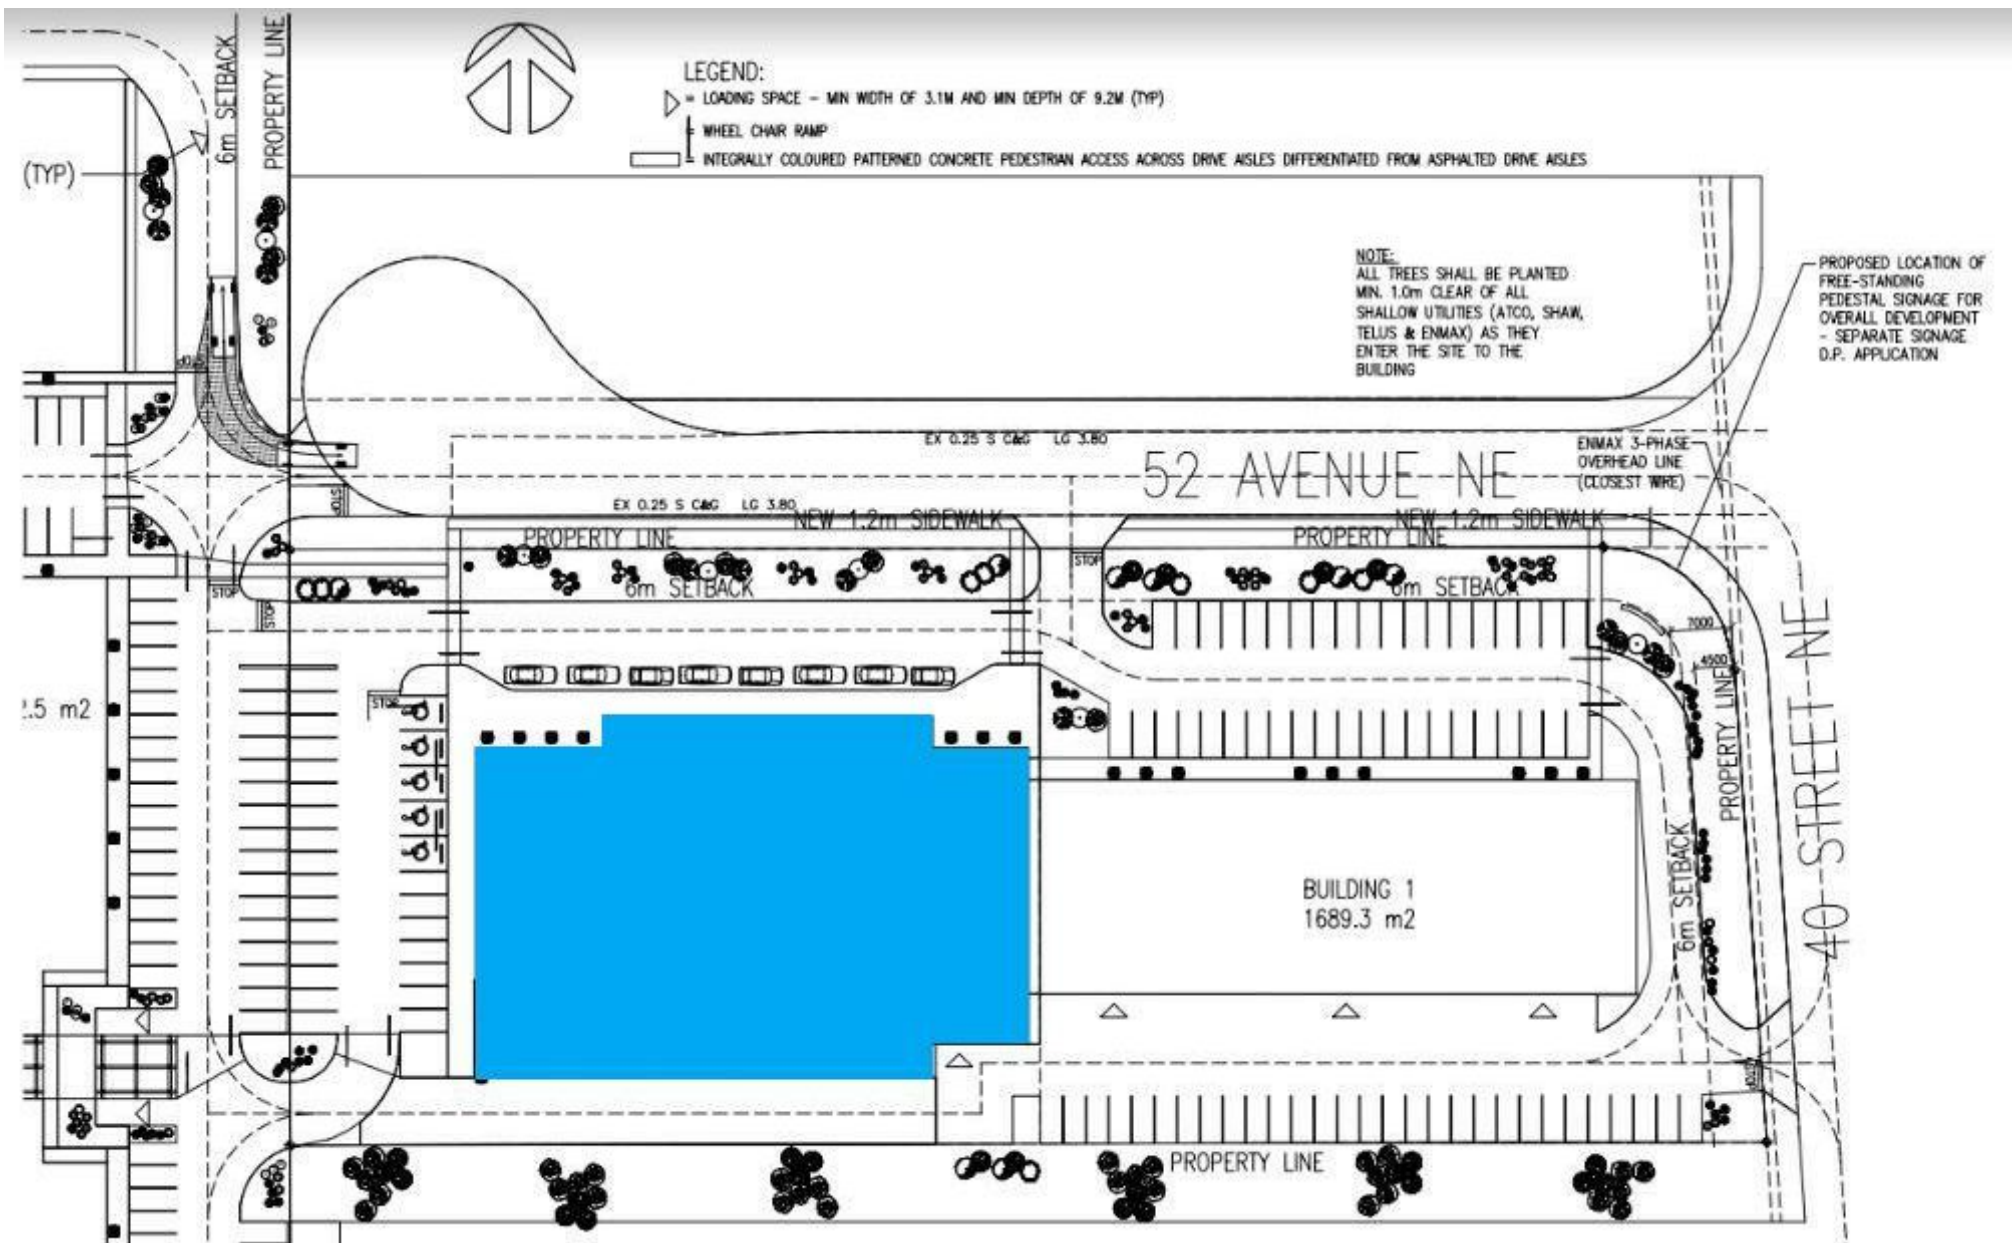


- KEY PLAN -
MUNICIPAL ADDRESS: 1177 2961 52 AVENUE NE
LEGAL ADDRESS: LOT 1/ BLOCK 66/ PLAN 061-0440

BLUE SHADED SQUARE INDICATES PROPOSED OUTDOOR PATIO LOCATION WITHIN MAIN BUILDING UNIT

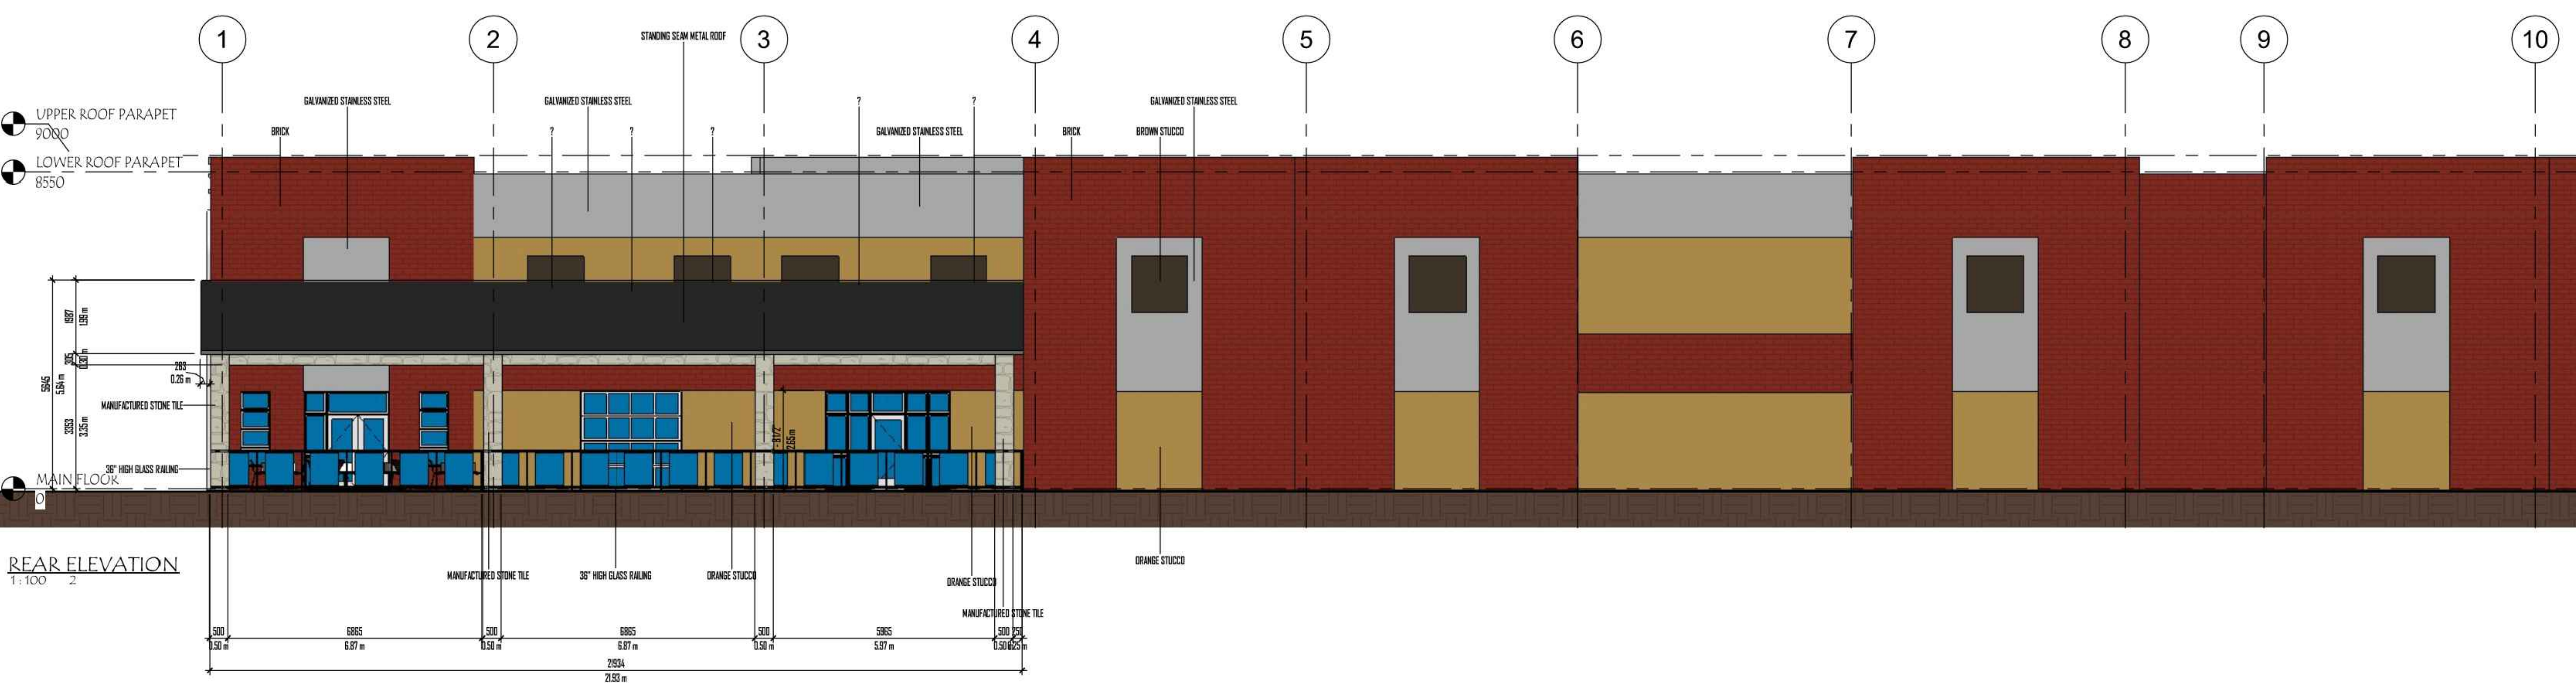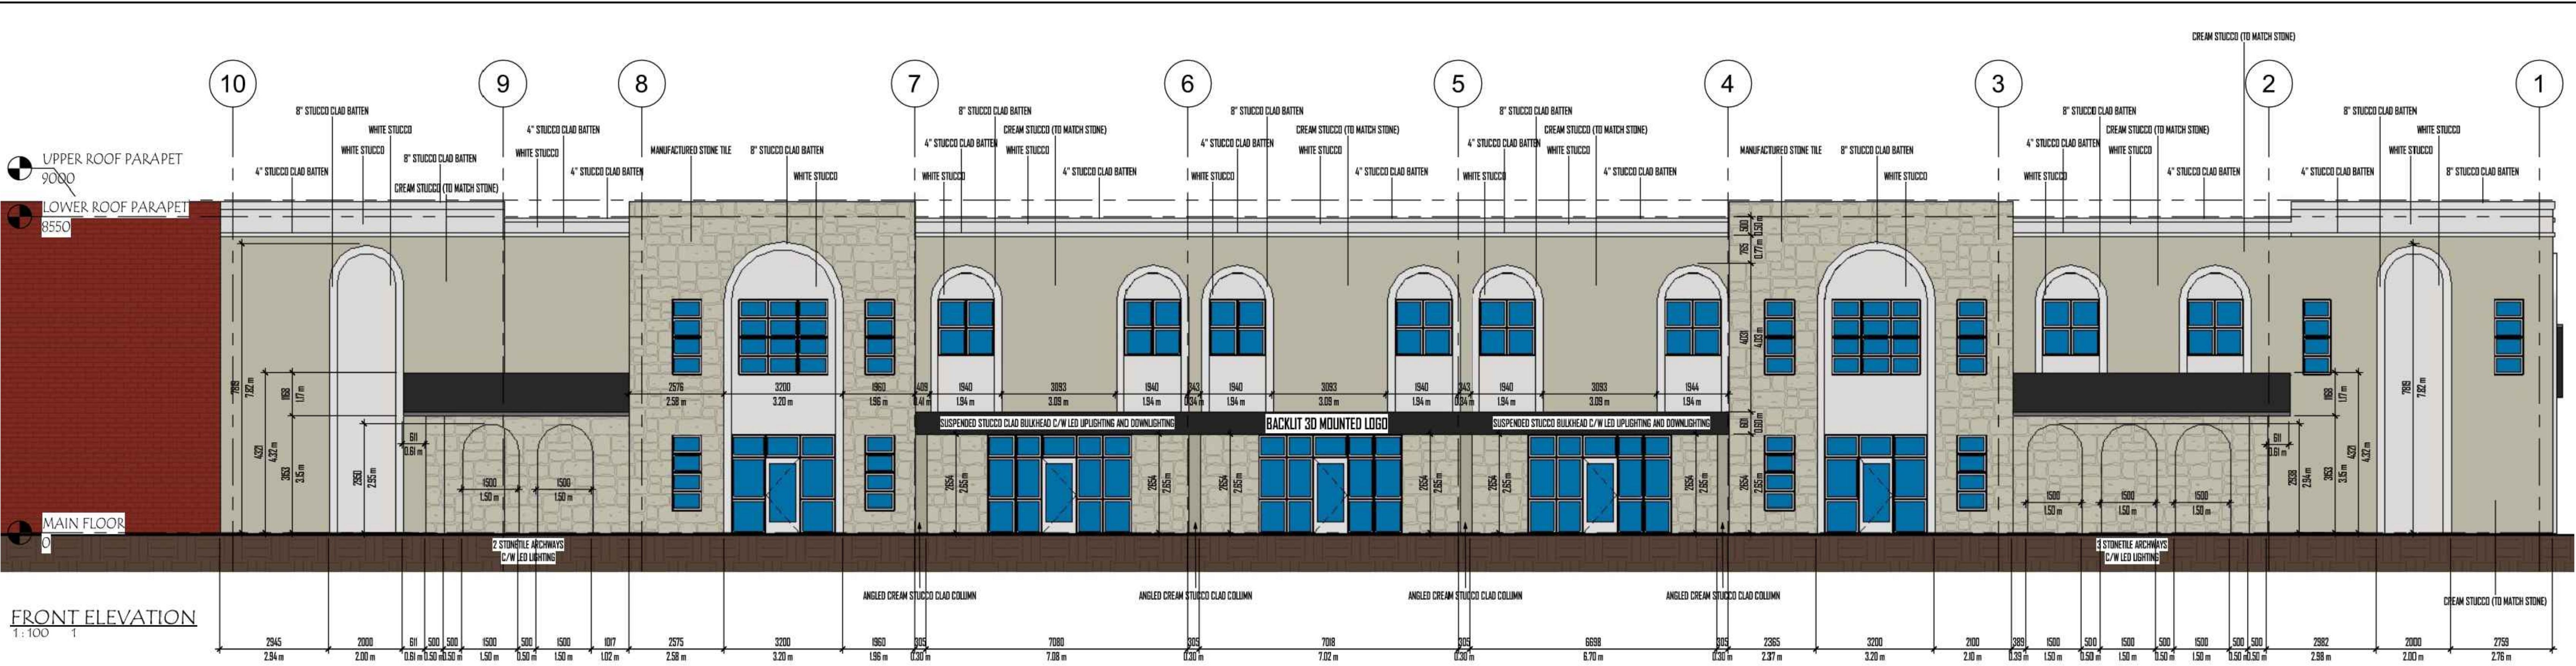



RIGHT ELEVATION - PATIO PLAN
1:50

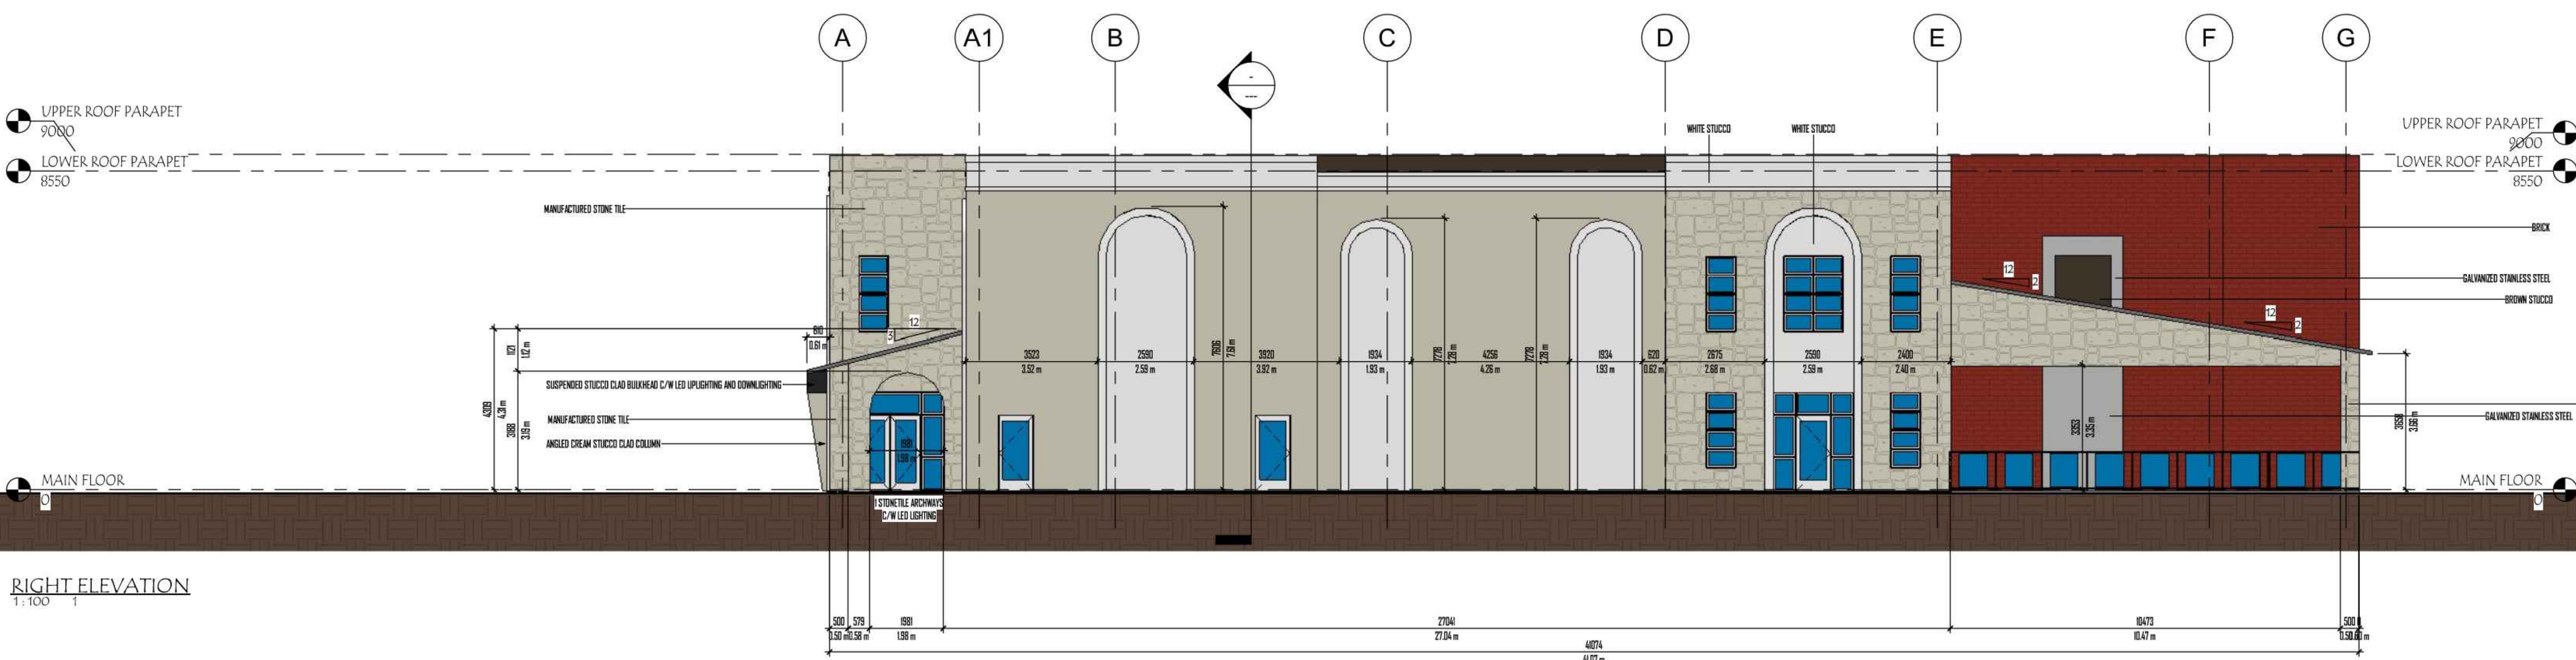

RIGHT ELEVATION
1:100



COPYRIGHT RESERVED:
THE DRAWINGS ARE SOLE PROPERTY
OF GENIUS MASTERS CORPORATION
AND CANNOT BE USED WITHOUT
WRITTEN CONSENT.

NOTES:
DO NOT SCALE THE DRAWING. THE CONSTRUCTOR SHALL
VERIFY AND BE RESPONSIBLE FOR ALL THE DIMENSIONS. ANY
ERRORS OR OMISSIONS SHALL BE REPORTED TO GENIUS
MASTERS CORPORATION WITHOUT DELAY.

Genius Masters Corporation
#1227, 3730 108 Ave NE
Calgary AB, T3N 1V9
(403) 671-6261
geniustmasters.ca

Address:
1177 3961 52 AVE NE
CALGARY, AB

COMMERCIAL
Date: AUG. 2026
Scale: N/A
INTERIOR ALTERATIONS

Drawing Title:
ELEVATIONS
Drawing No. **A-006**