
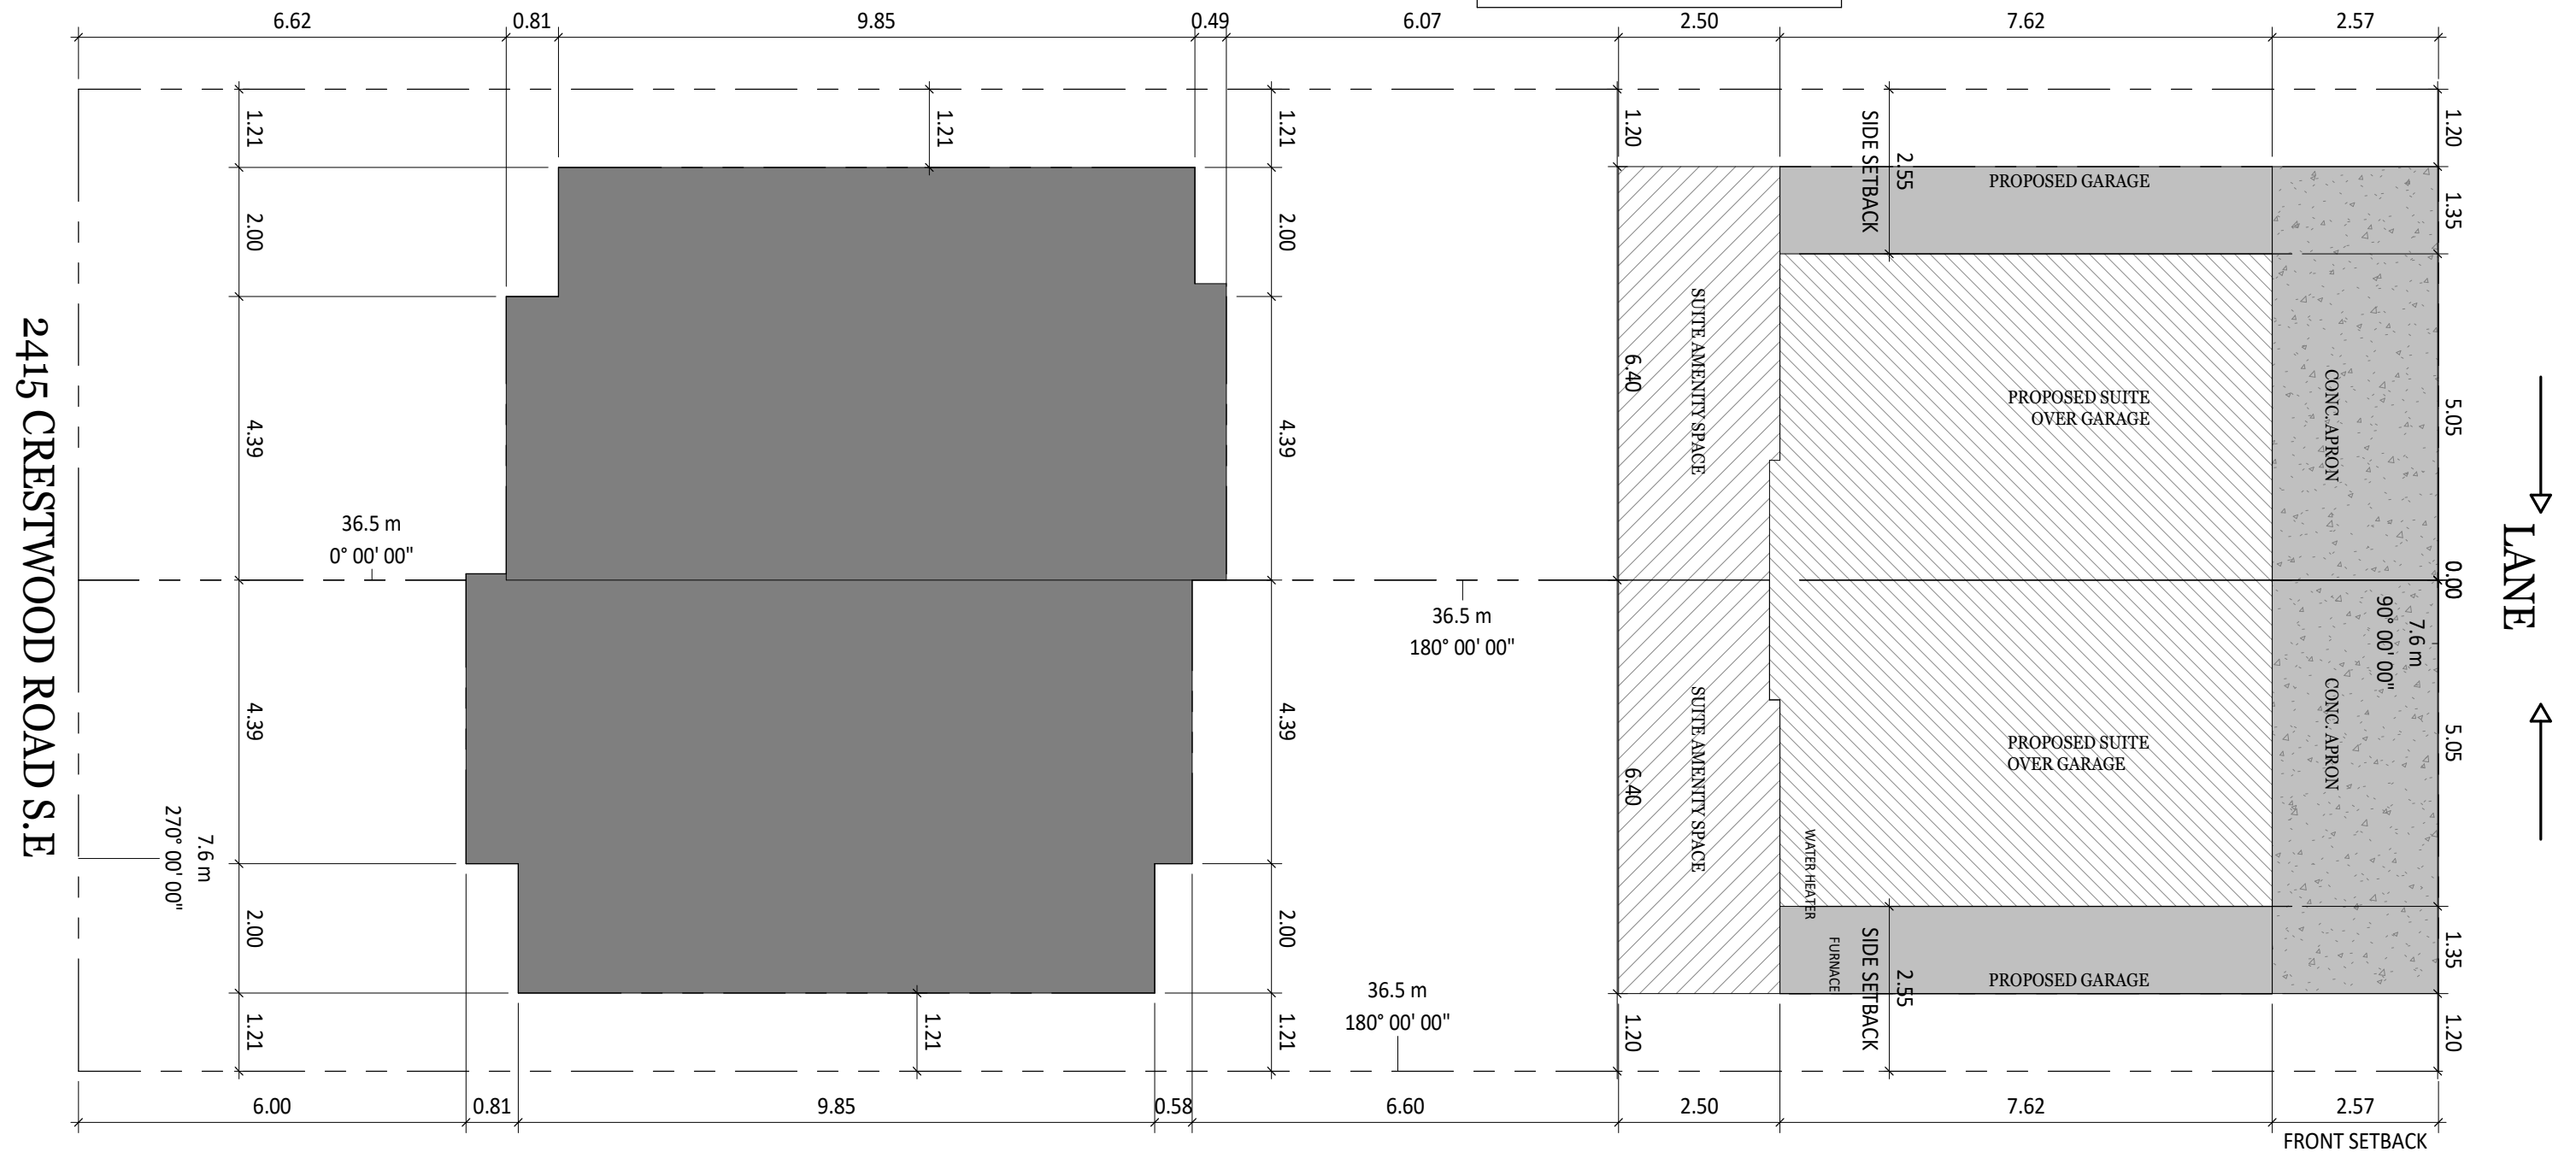


TOTAL UNITS-6
REQUIRED PARKING STALLS-3
PROPOSED-4

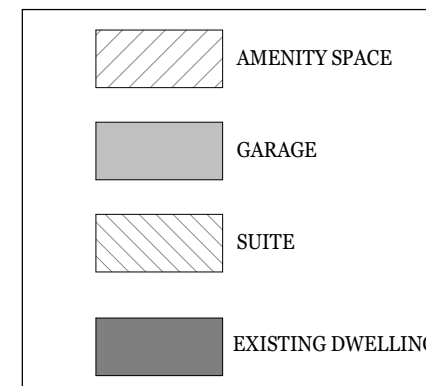


+1 825-558-4074
+1 403-418-5291

2415 CRETWOOD ROAD SE


NO.	ISSUES	DATE	SITE PLAN	
			PROJECT NUMBER	GS
			DRAWN BY	DM
			SCALE	1 : 100

A100

BUILDING FACE	FACE AREA	LIMITING DISTANCE	GLAZING ALLOWED	PROPOSED GLAZING
FRONT	38 SQ.M	1.5M	8%	12.2%
REAR	26.8 SQ.M	10.17M	100%	4.3%
RIGHT	44.1 SQ.M	1.2M	7%	1.8%

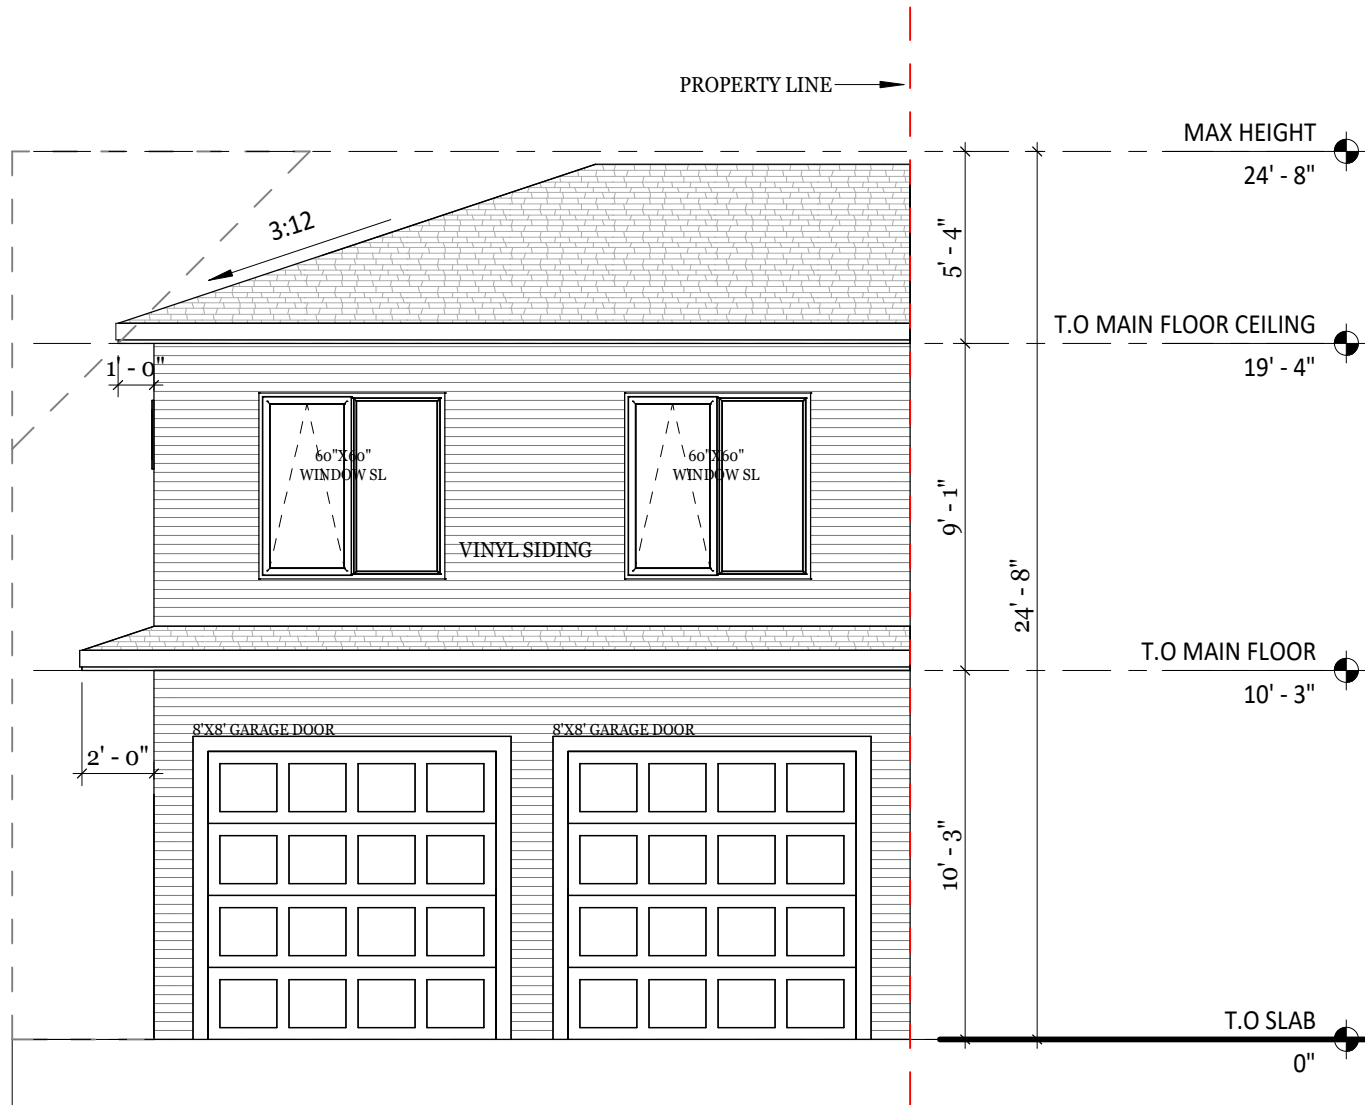


1 FRONT ELEVATION
3/16" = 1'-0"

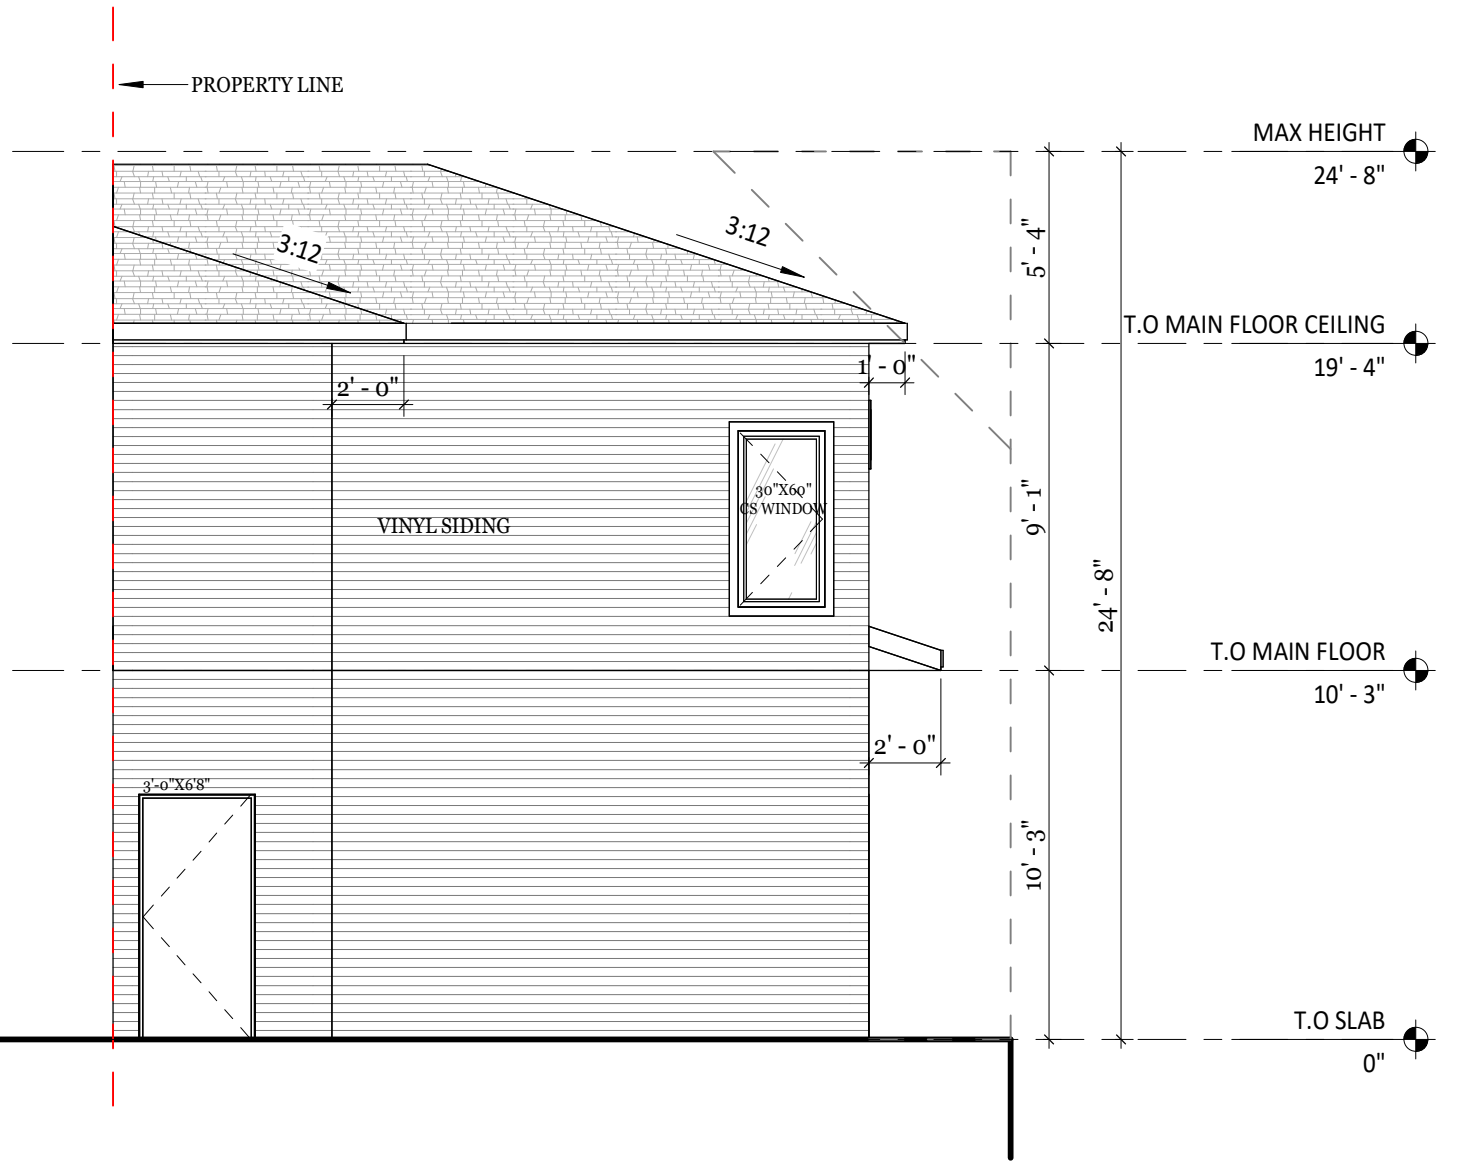

2 REAR ELEVATION
3/16" = 1'-0"

BUILDING FACE	FACE AREA	LIMITING DISTANCE	GLAZING ALLOWED	PROPOSED GLAZING
FRONT	38 SQ.M	1.5M	8%	12.2%
REAR	26.8 SQ.M	10.17M	100%	4.3%
RIGHT	44.1 SQ.M	1.2M	7%	1.8%

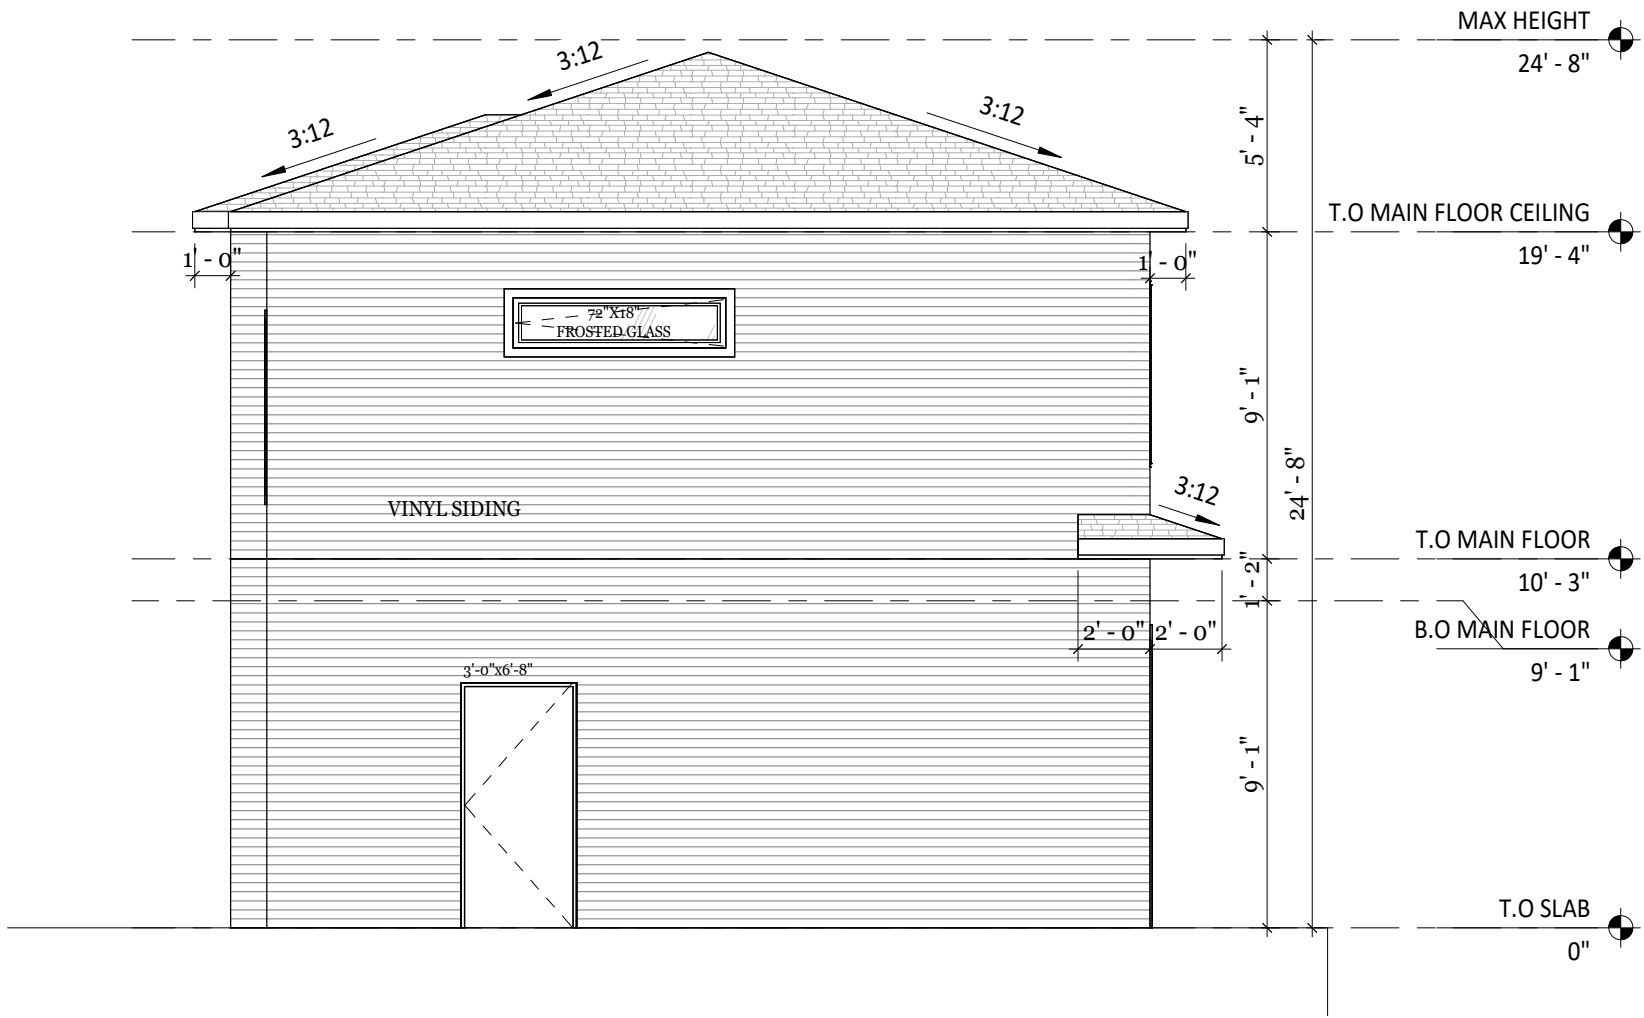

1 RIGHT ELEVATION
3/16" = 1'-0"