



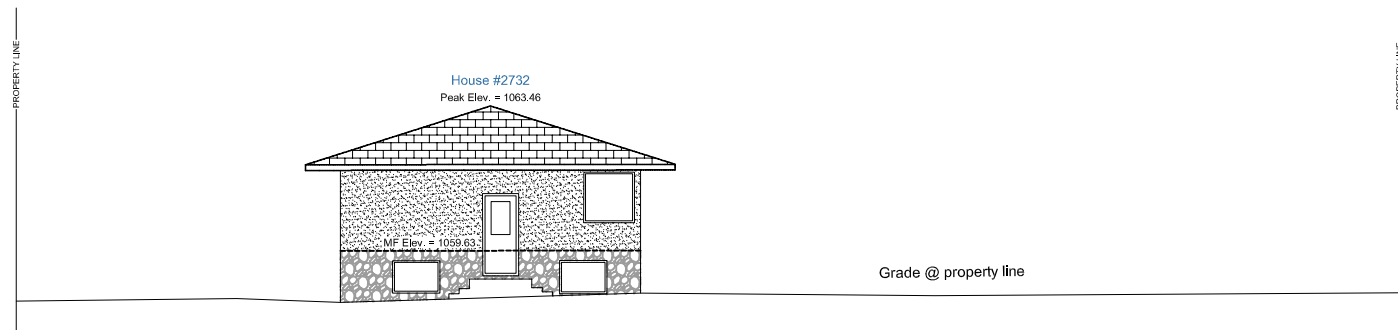

LOT 47

LOT 46

LOT 45

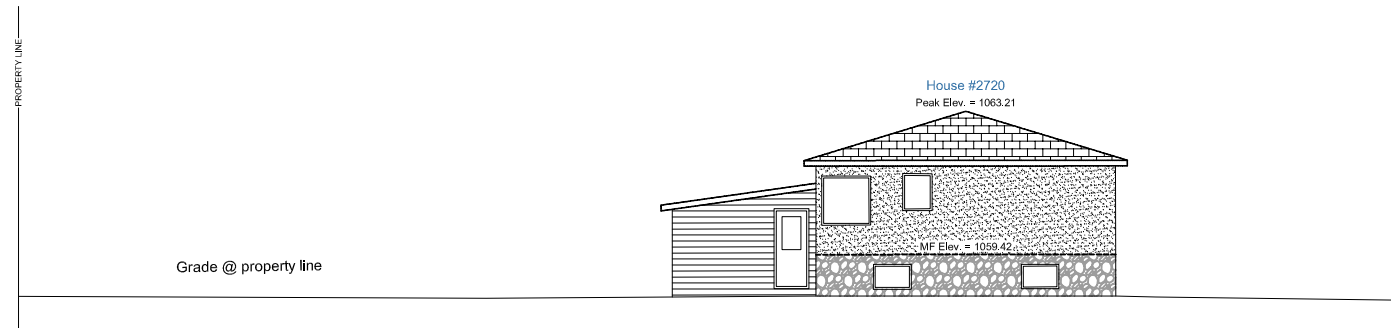

THESE PLANS ARE IN
COMPLIANCE WITH THE
2023 AB BUILDING CODE

2782085 ALBERTA LTD.
SPENCER SILLARS
778-980-4400

DEVELOPMENT PERMIT

2728 & 2724 3 AVE NW,
CALGARY

SHEET:


1

OF: 7


DATE:	APRIL 17, 2026
REV. DATE:	SEPT 10, 2026
SCALE:	1:200
DRAWN:	SM
PLAN No.:	-

JOB No.:

LOT 47

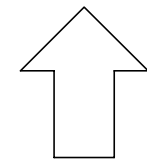

NORTH

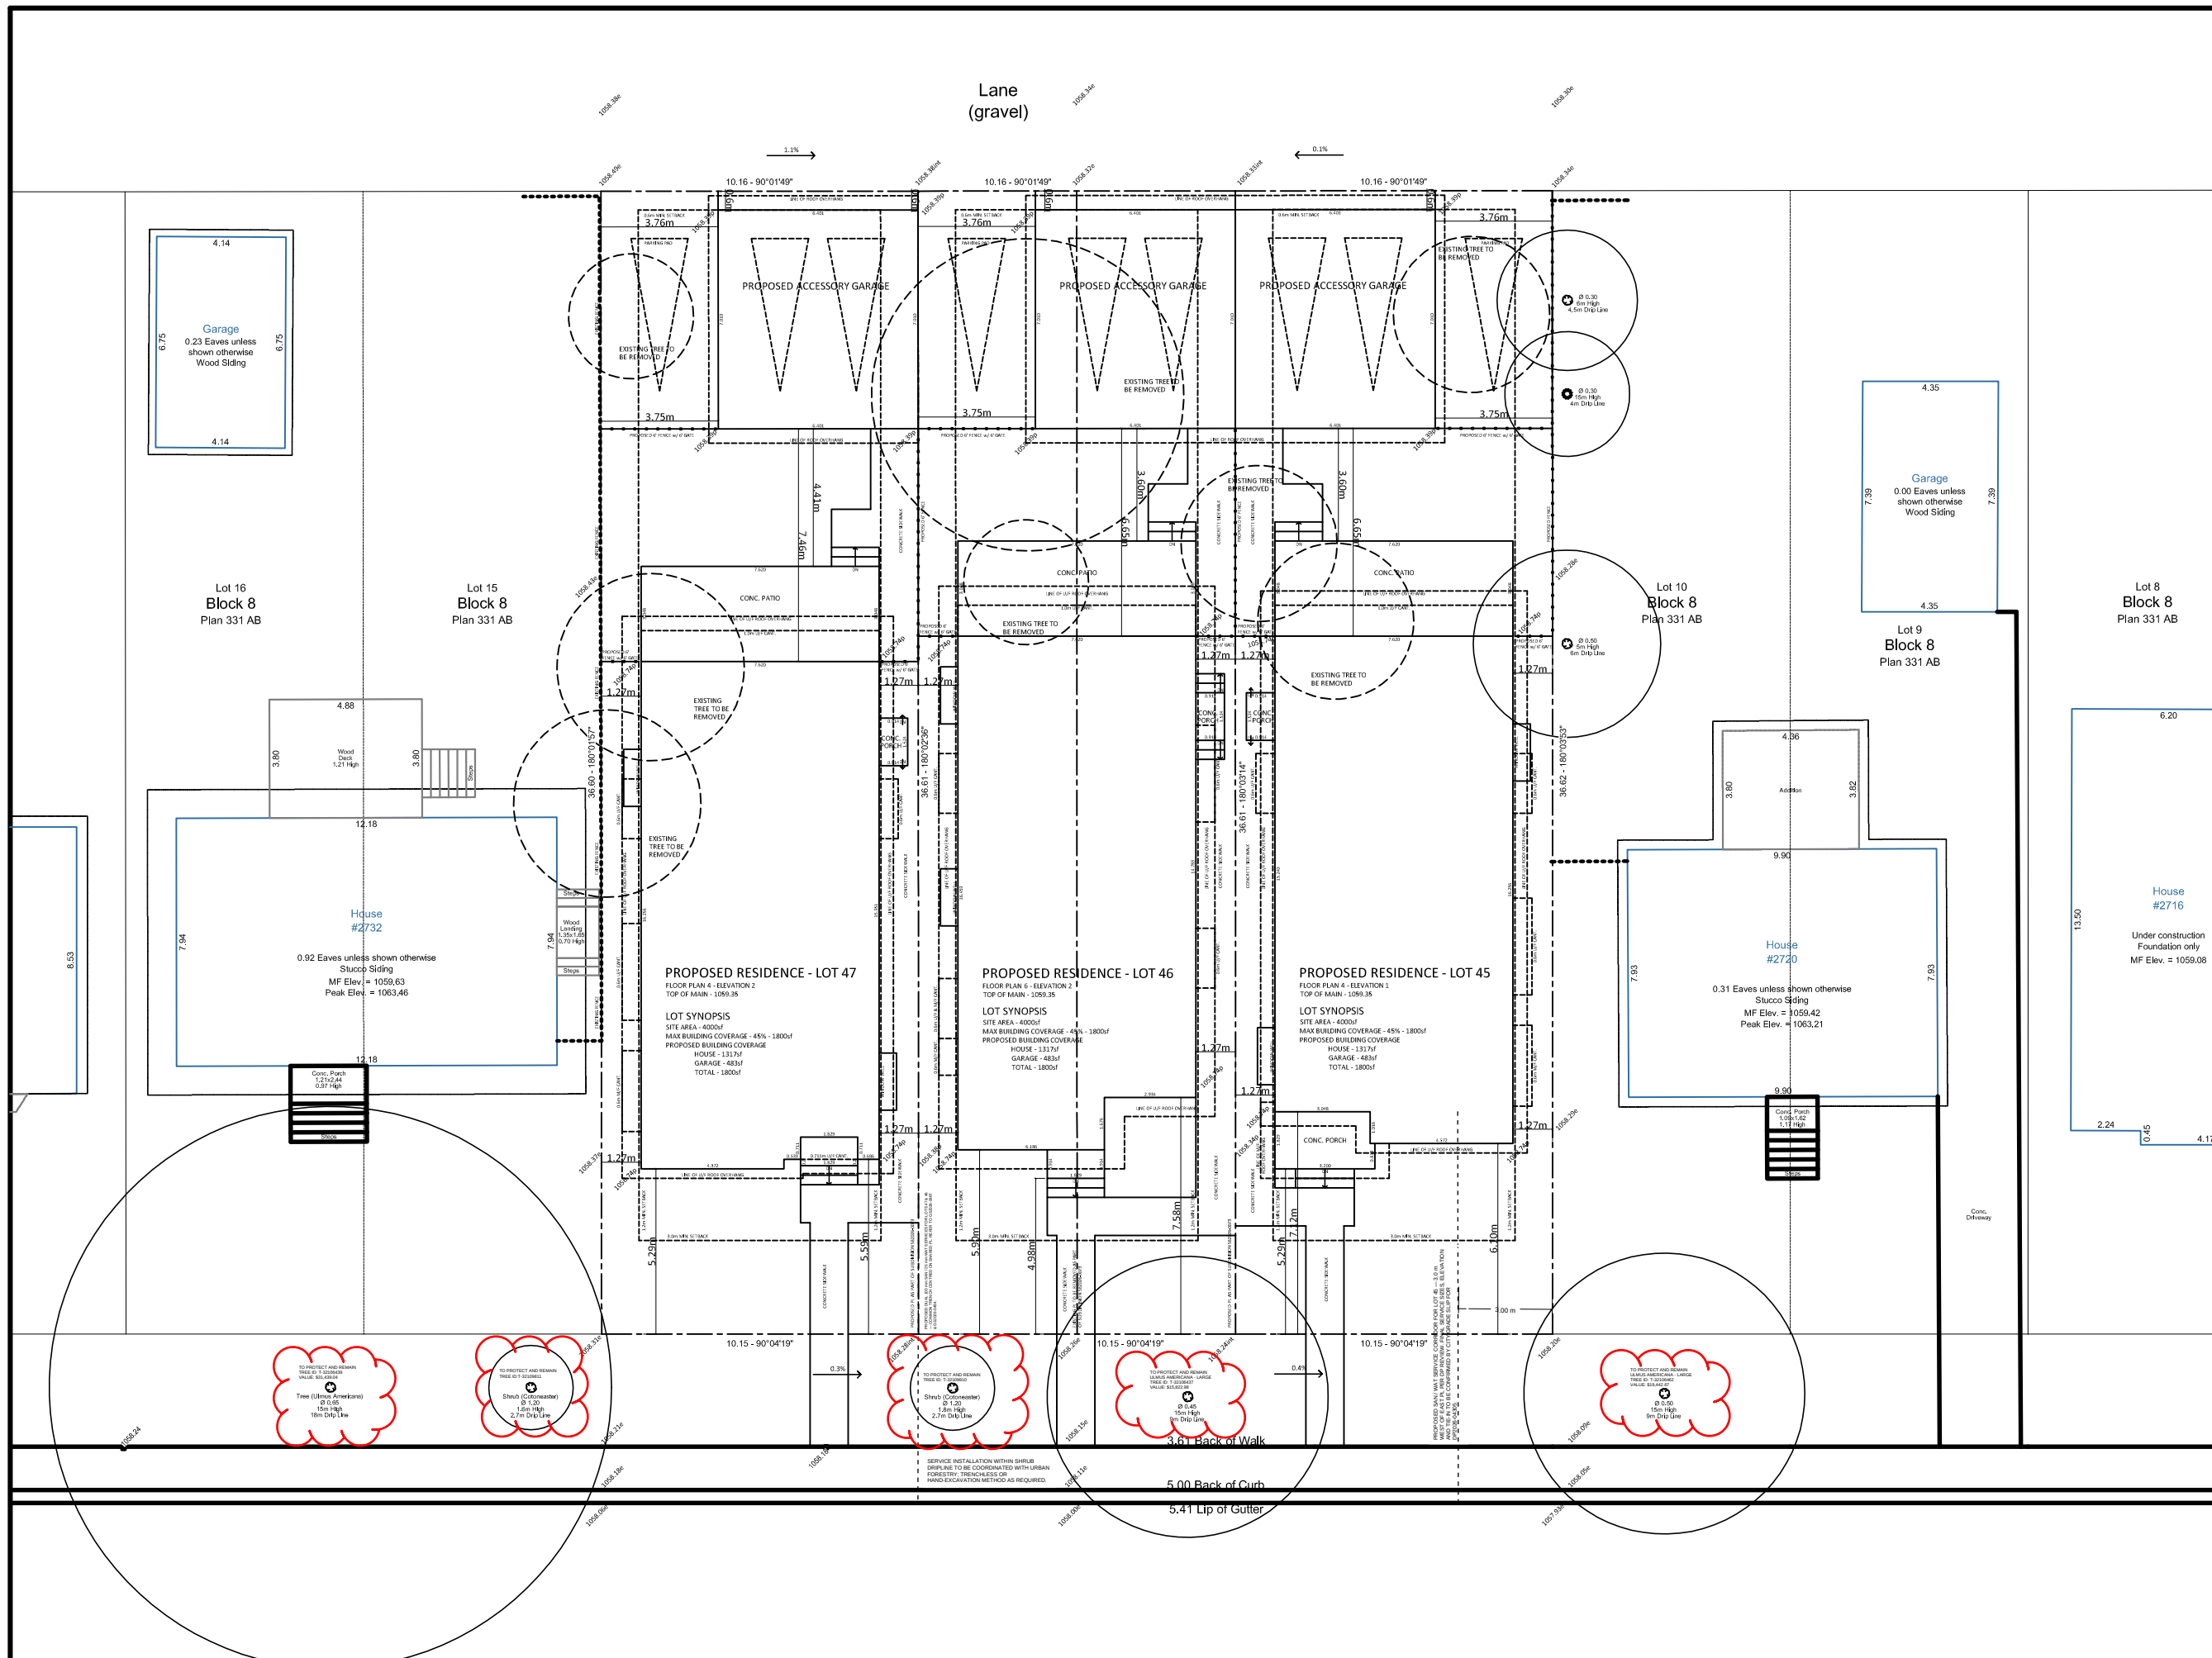

THESE PLANS ARE IN COMPLIANCE WITH THE 2023 AB BUILDING CODE


2782085 ALBERTA LTD.
SPENCER SILLARS
778-980-4400

DEVELOPMENT PERMIT


2728 & 2724 3 AVE NW,
CALGARY

SHEET:
2
OF: 7

DATE:	APRIL 17, 2026
REV. DATE:	SEPT 10, 2026
SCALE:	1:200
DRAWN:	SM
PLAN No.:	-
JOB No.:	LOT 47

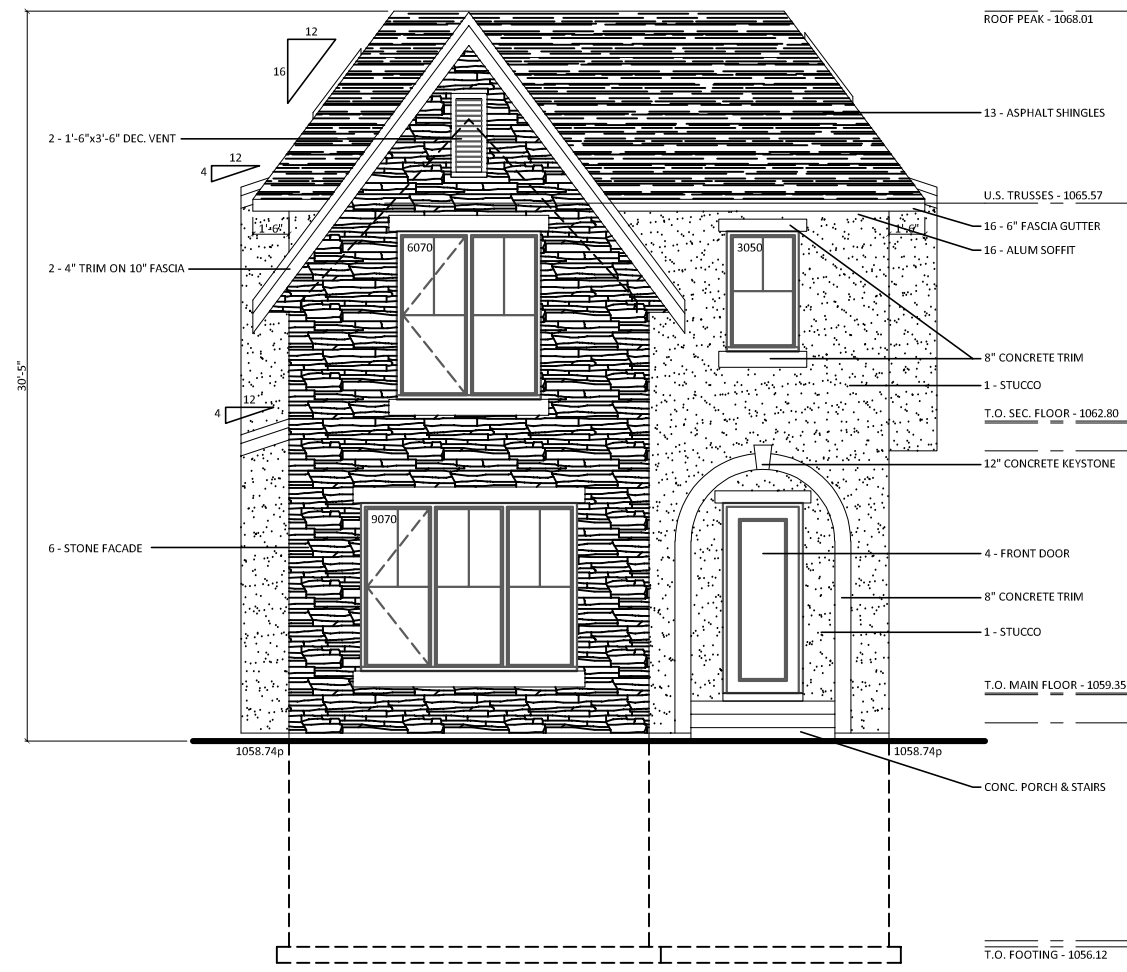

FRONT ELEVATION - LOT 47
PLAN 4 - ELEVATION 2

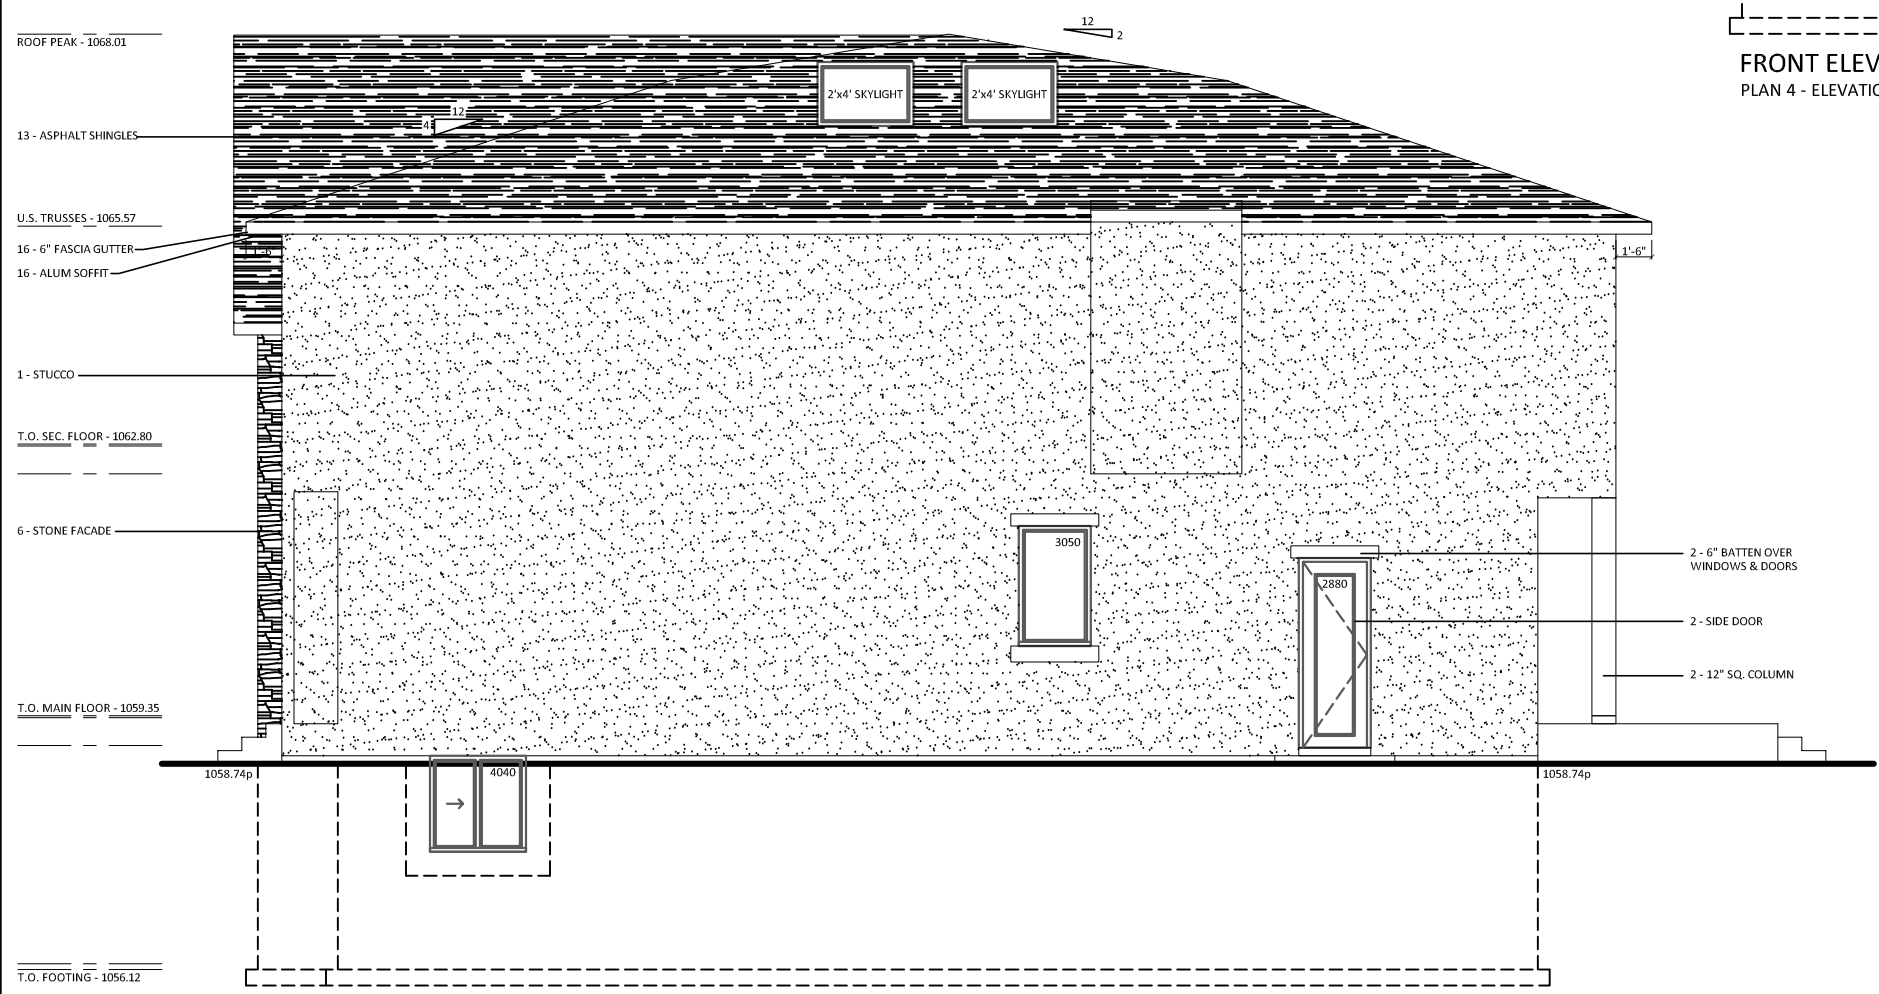

RIGHT ELEVATION
PLAN 4 - ELEVATION 2

THESE PLANS ARE IN
COMPLIANCE WITH THE
2023 AB BUILDING CODE

2782085 ALBERTA LTD.
SPENCER SILLARS
778-980-4400

DEVELOPMENT PERMIT

2728 & 2724 3 AVE NW,
CALGARY

SHEET:


4

OF: 7

DATE:	APRIL 17, 2026
REV. DATE:	SEPT 10, 2026
SCALE:	1/8"=1'
DRAWN:	SM
PLAN No.:	-

JOB No.:

LOT 47

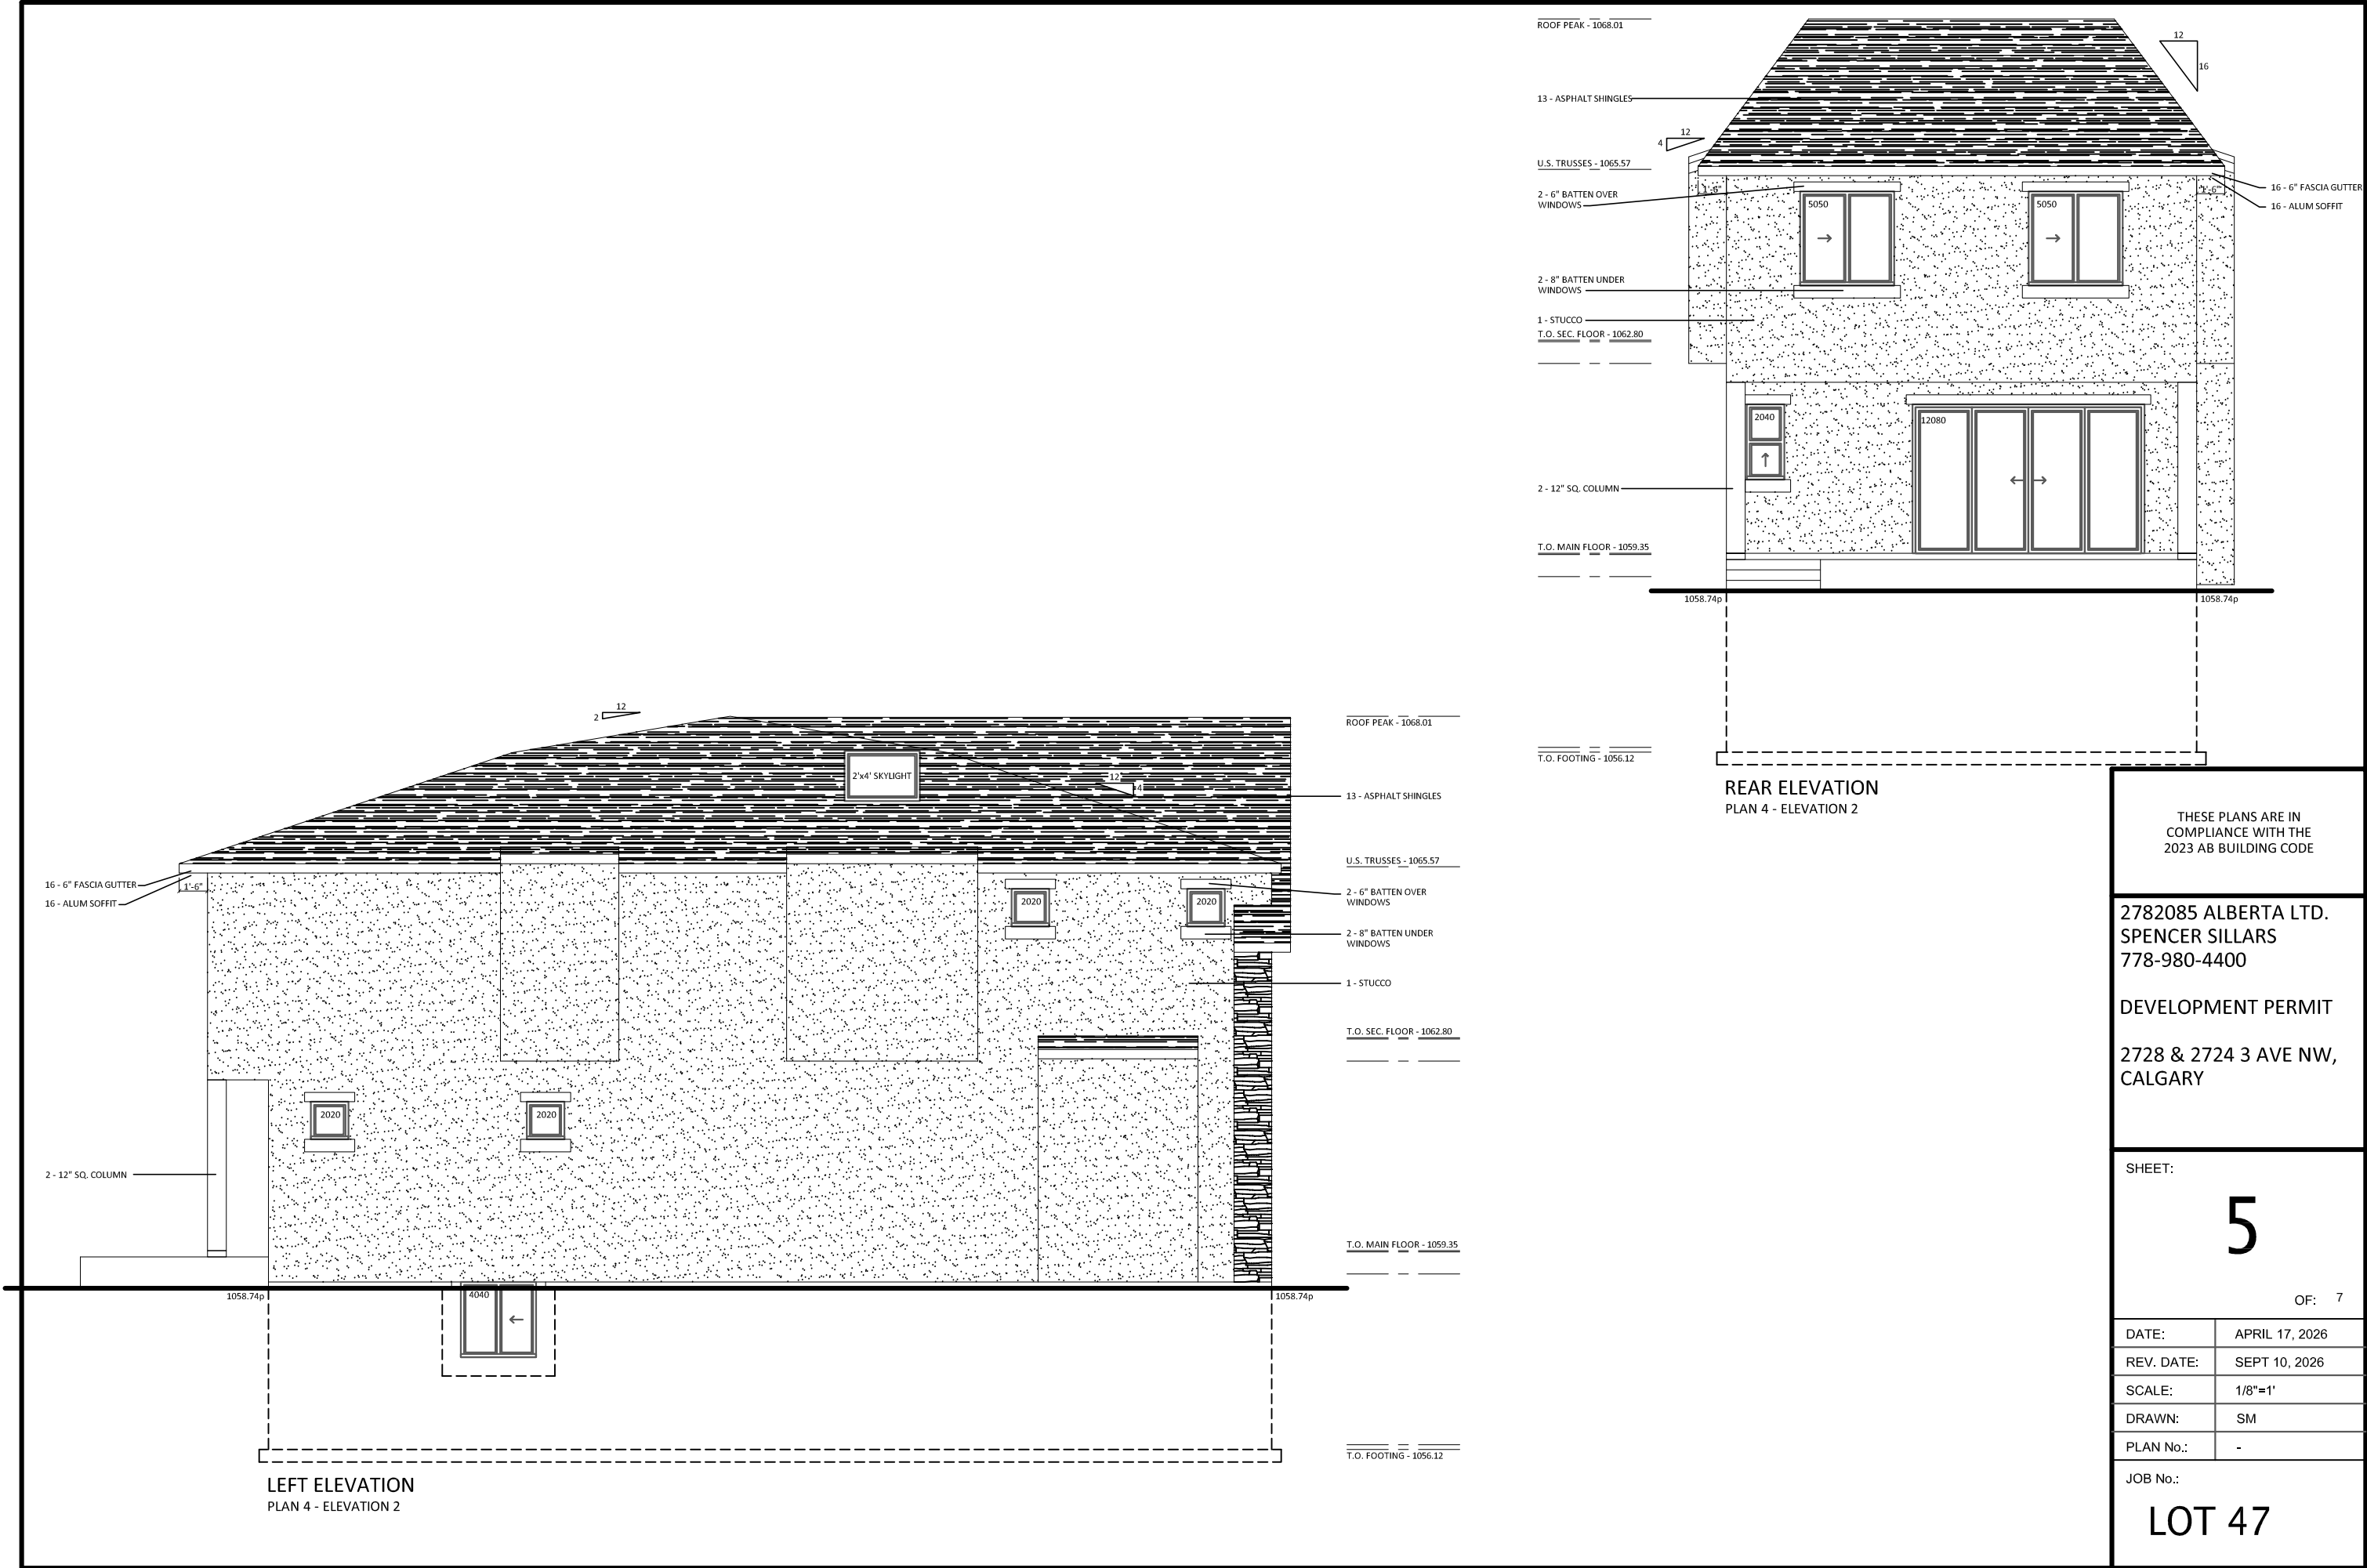

THESE PLANS ARE IN
COMPLIANCE WITH THE
2023 AB BUILDING CODE

2782085 ALBERTA LTD.
SPENCER SILLARS
778-980-4400

DEVELOPMENT PERMIT

2728 & 2724 3 AVE NW,
CALGARY

SHEET:






5

OF: 7

DATE:	APRIL 17, 2026
REV. DATE:	SEPT 10, 2026
SCALE:	1/8"=1'
DRAWN:	SM
PLAN No.:	-

JOB No.:

LOT 47

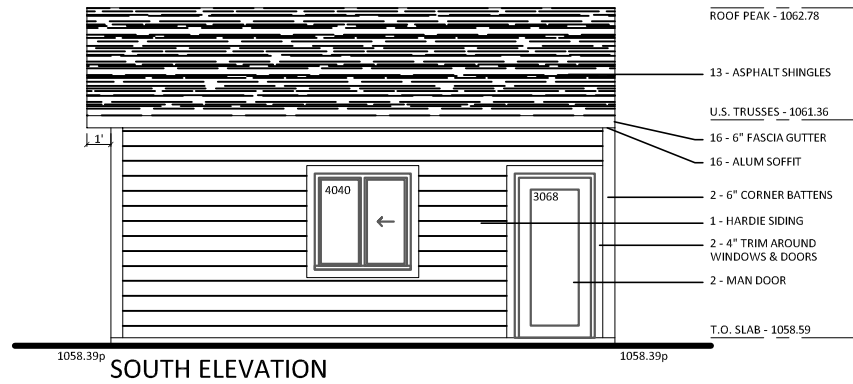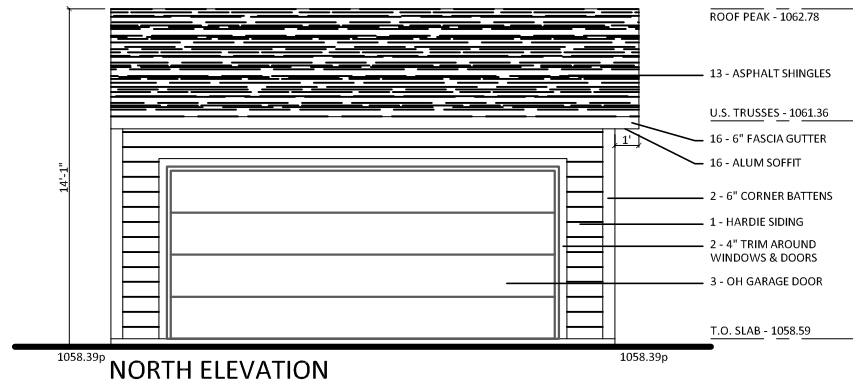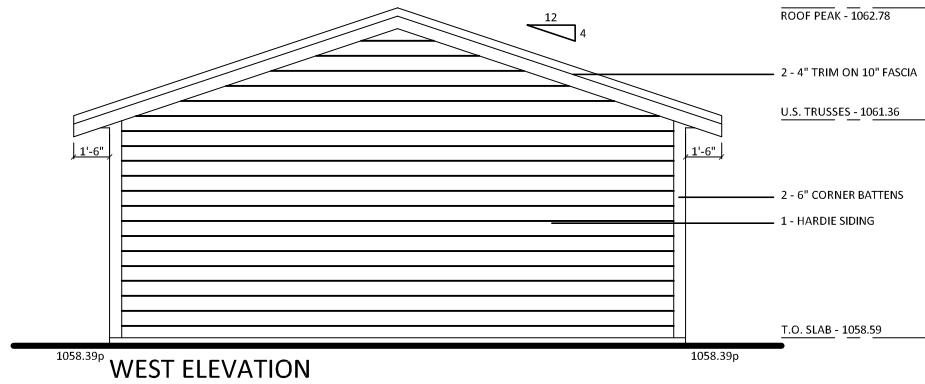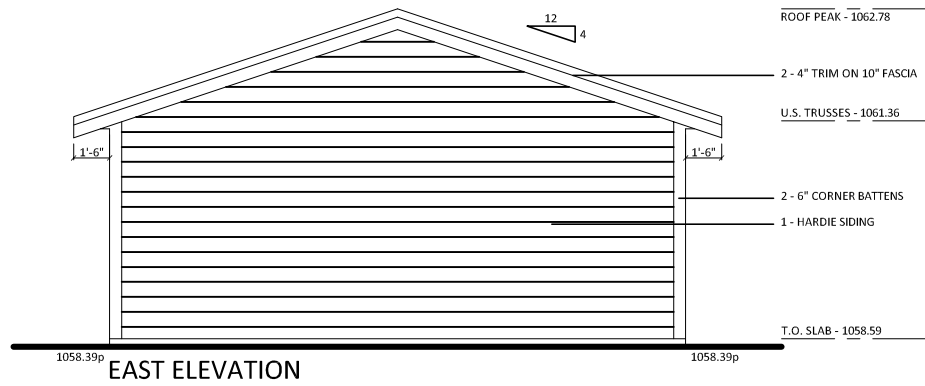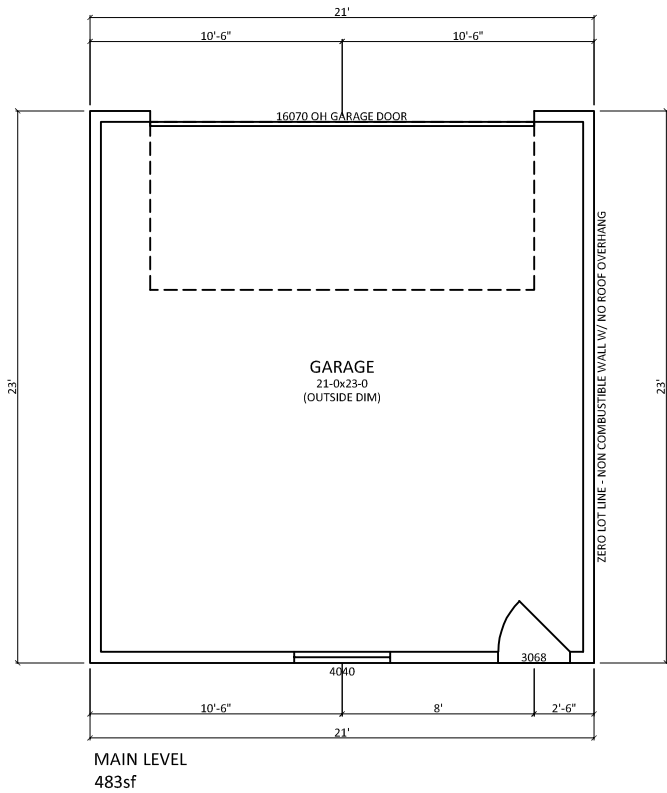

THESE PLANS ARE IN
COMPLIANCE WITH THE
2023 AB BUILDING CODE

2782085 ALBERTA LTD.
SPENCER SILLARS
778-980-4400

DEVELOPMENT PERMIT

2728 & 2724 3 AVE NW,
CALGARY

SHEET:

6

OF: 7

DATE:	APRIL 17, 2026
REV. DATE:	SEPT 10, 2026
SCALE:	1/8"=1'
DRAWN:	SM
PLAN No.:	-

JOB No.:

LOT 47