


OAKRIDGE COMMUNITY CENTRE OUT OF SCHOOL PROGRAM

ISSUED FOR DP

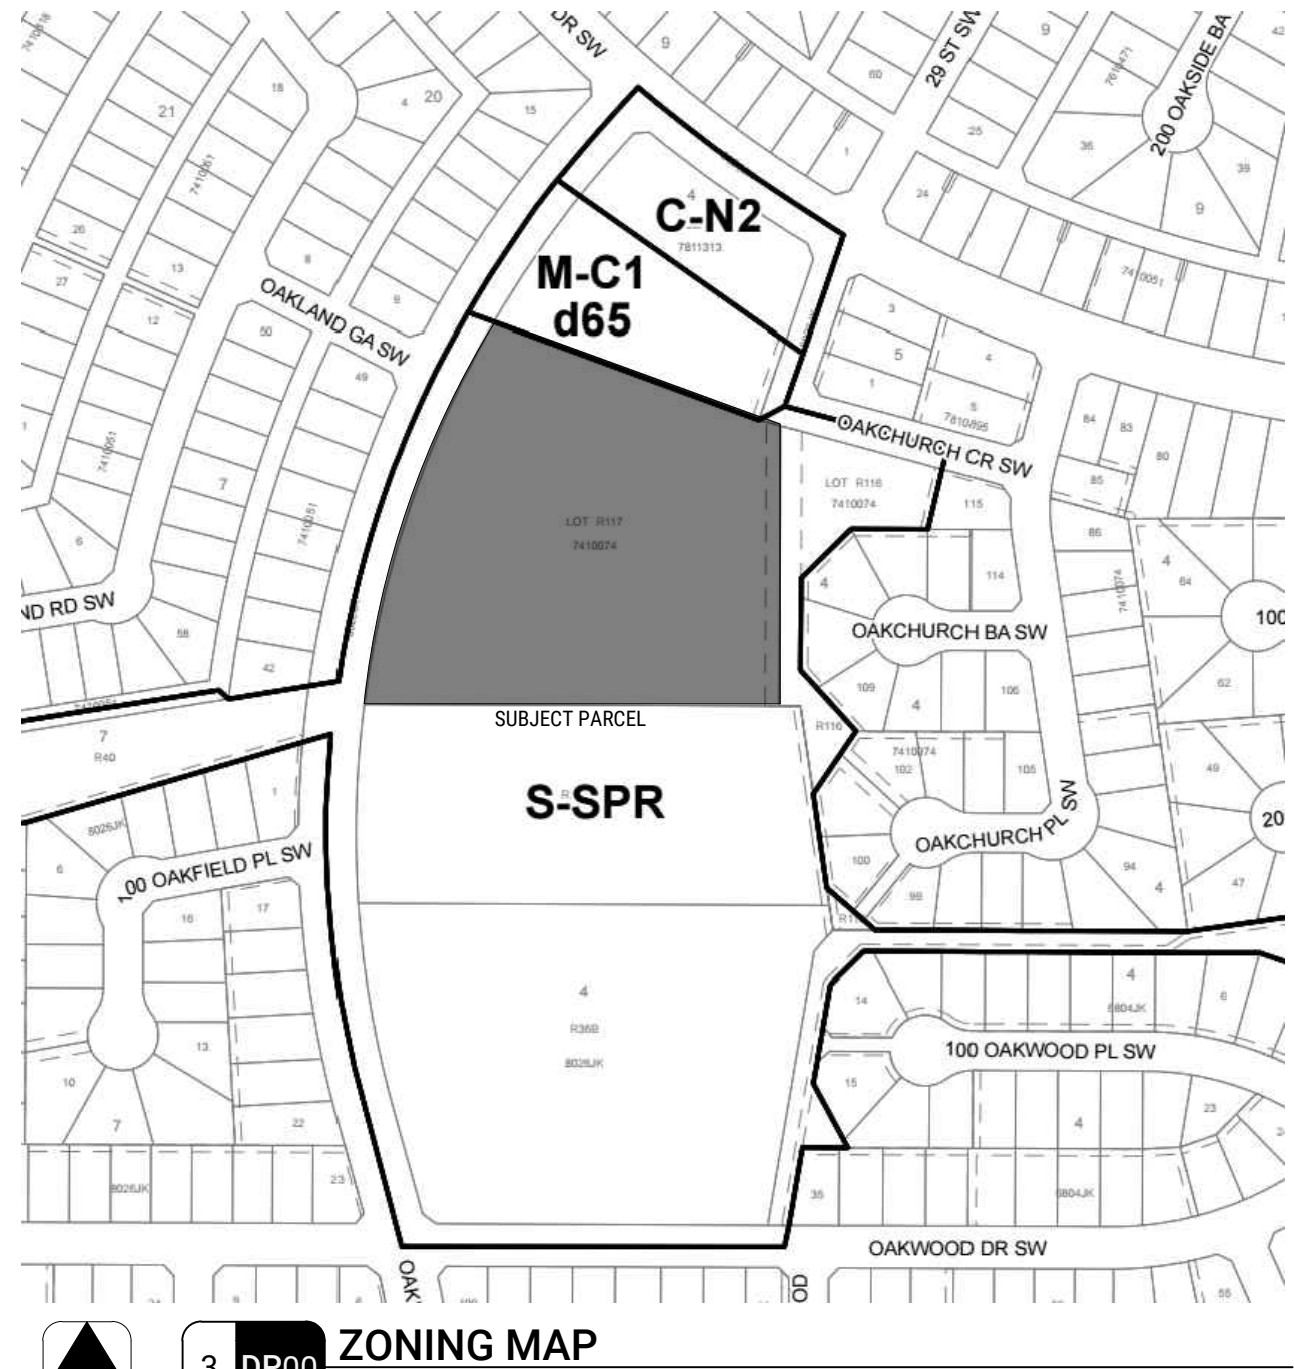

SITE INFORMATION


ALL SITE ELEMENTS ARE EXISTING TO REMAIN.
TENANT SPACES ARE EXISTING TO REMAIN. CHANGE IN CAPACITY ONLY.

MUNICIPAL ADDRESS 9504 OAKFIELD DRIVE SW, T2V 0L1
CALGARY, ALBERTA

LEGAL ADDRESS PLAN 741 0074, R117

EX' PARKING 40 PUBLIC PARKING STALLS INCLUDING 1 BARRIER FREE STALL


10 STALLS TO BE DESIGNATED AS PICK-UP/DROP-OFF WITH
DESIGNATED SIGNAGE

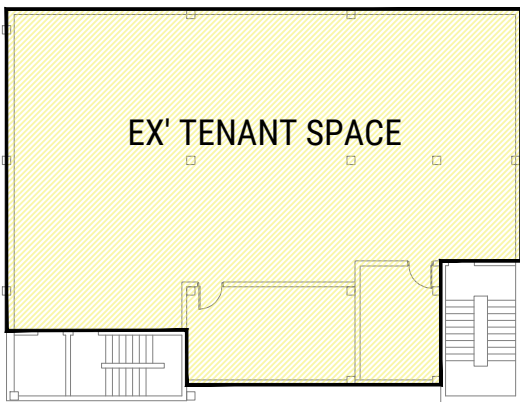

BASEMENT FLOOR PLAN

1:300

10 EXISTING STALLS TO BE
DESIGNATED AS PICK UP/DROP
OFF STALLS WITH PERMANENT
SIGNAGE

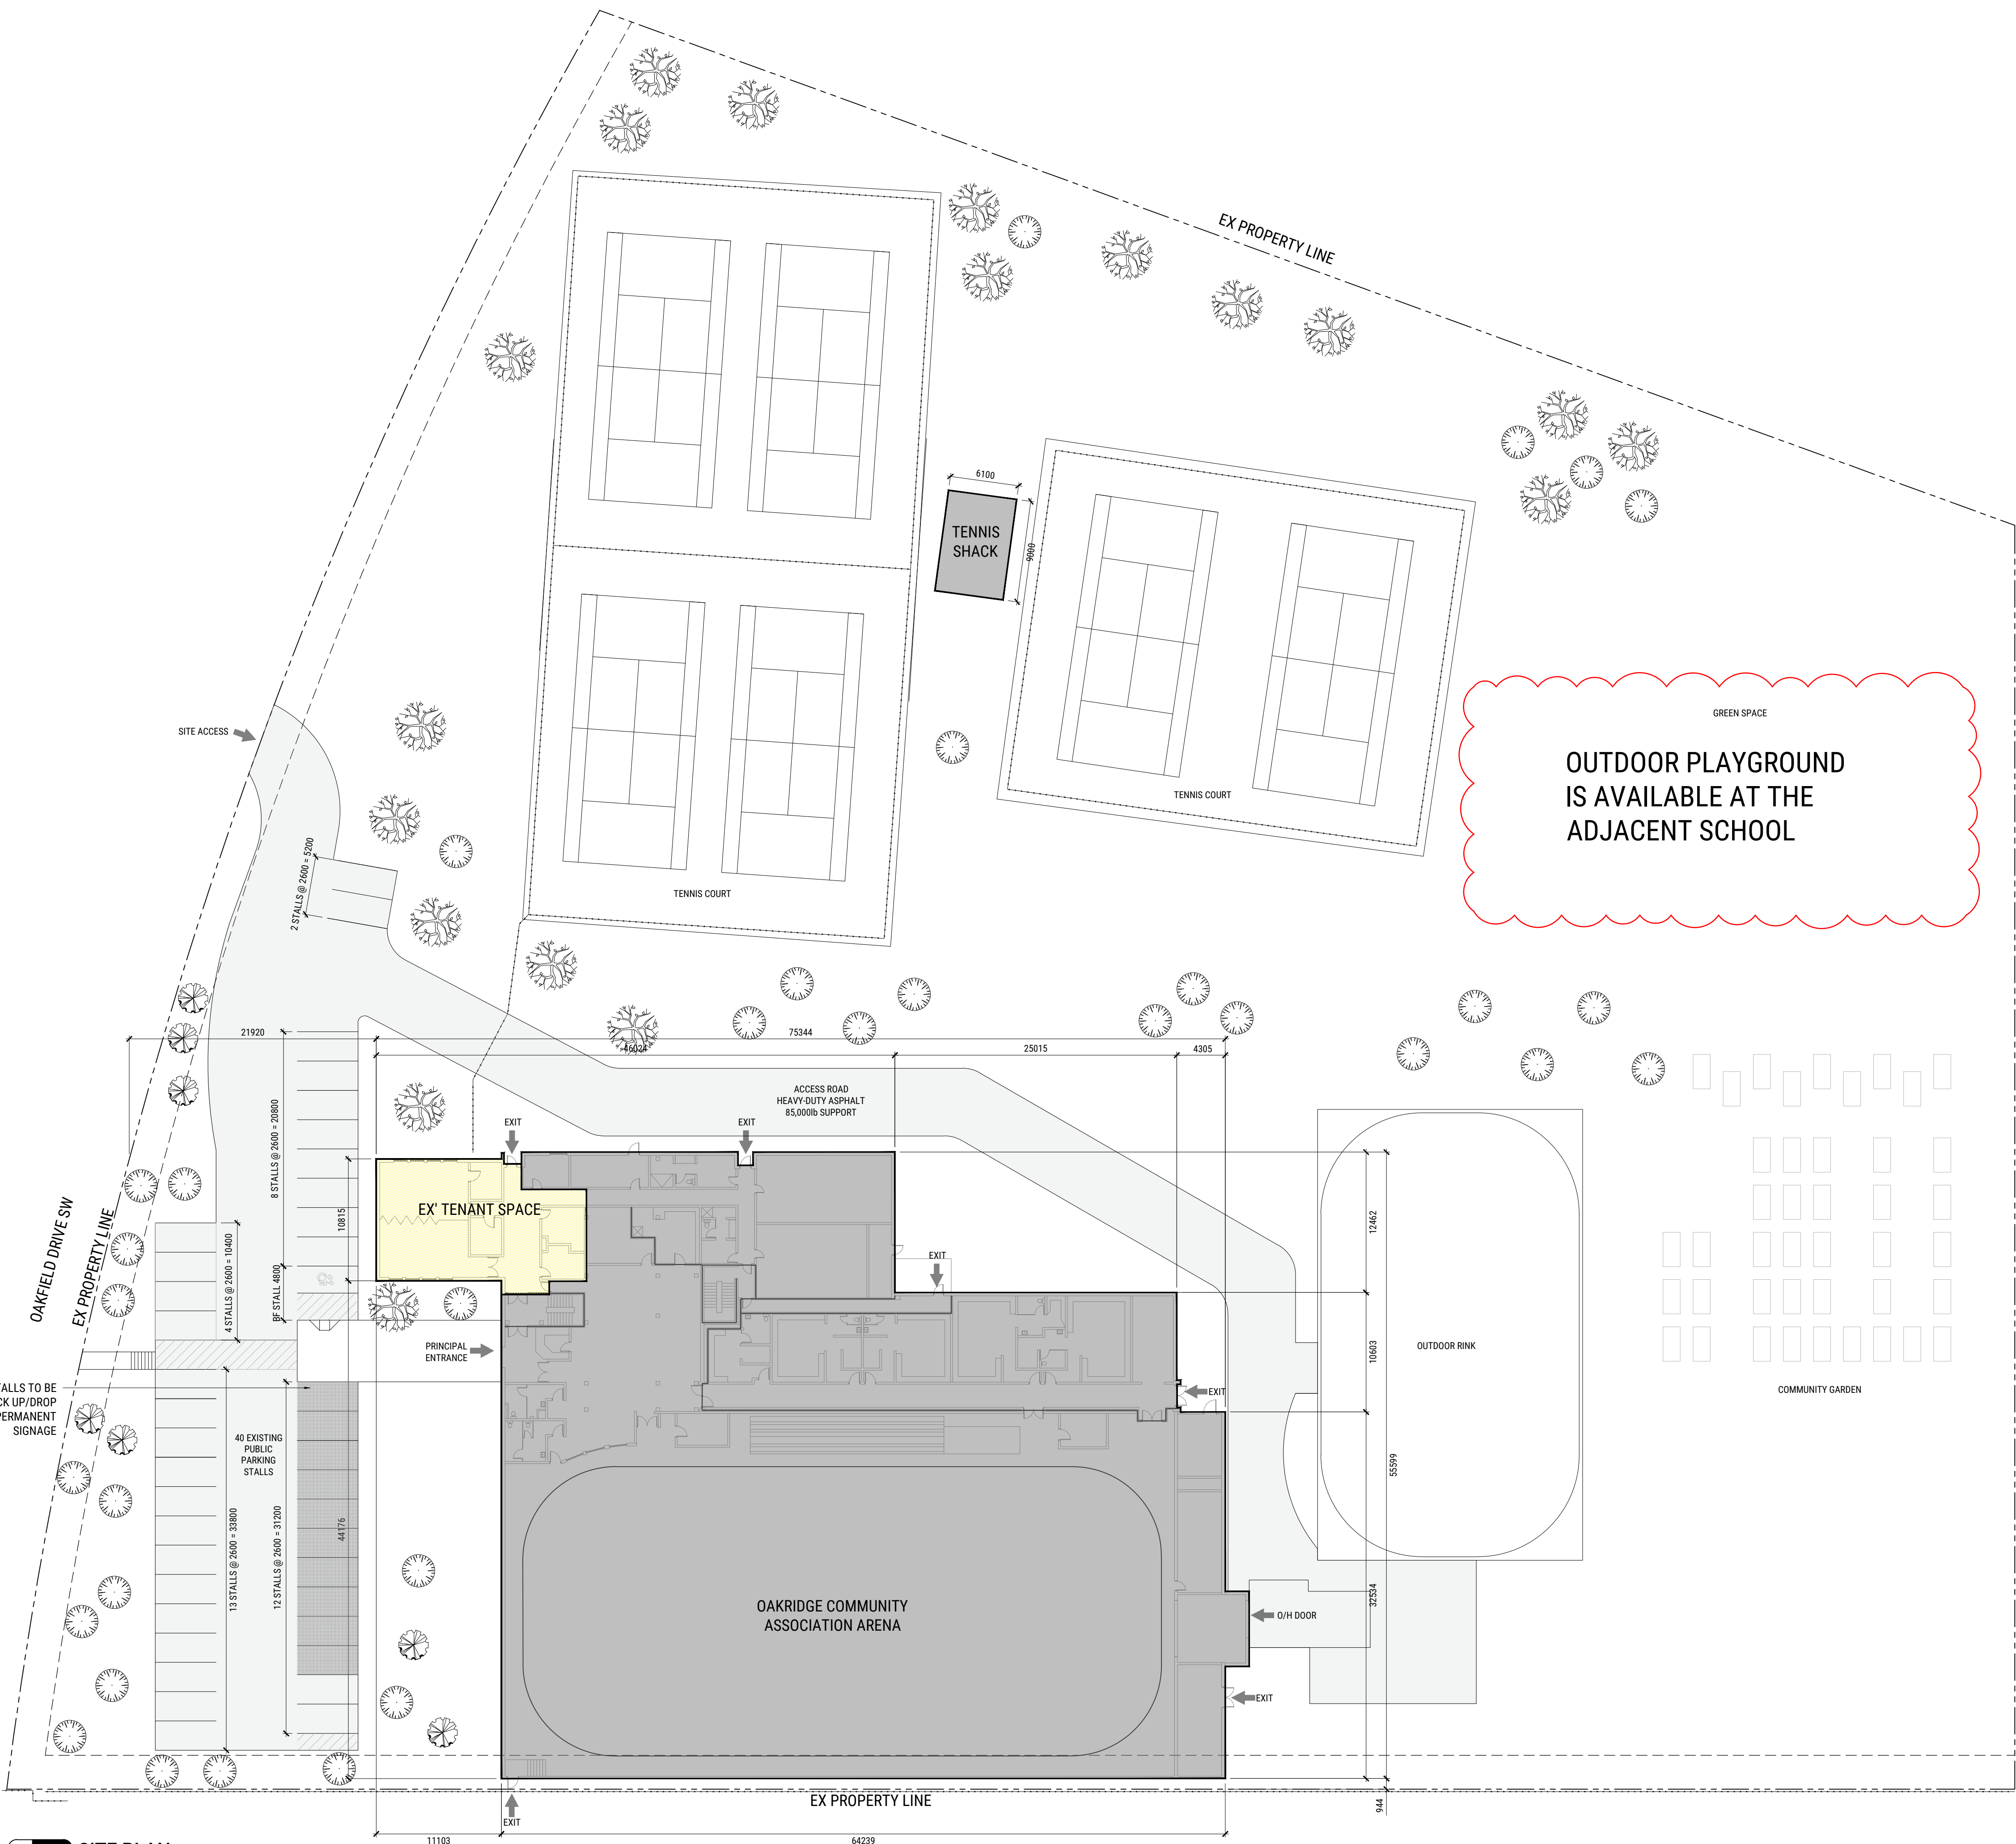

SITE PLAN

1:300

WORKS OF ARCHITECTURE INC.
#10, 4412 MANILLA ROAD SE
CALGARY, AB T2G 4B7

01 ISSUED FOR DP 26/07/22
02 ISSUED FOR RP 26/07/23
03 ISSUED FOR REVISED DP 26/08/14
03 ISSUED FOR REVISED DP 26/09/24

THESE DESIGNS AND DRAWINGS ARE COPYRIGHT WORKS OF
ARCHITECTURE INC. THEY ARE THE EXCLUSIVE PROPERTY OF THE
ARCHITECT AND CAN NOT BE USED, REPRODUCED OR COPIED IN
FULL OR IN PART WITHOUT THE WRITTEN CONSENT OF THE
ARCHITECT. DO NOT SCALE THIS DRAWING. VERIFY ALL
DIMENSIONS, DATINGS AND LEVELS PRIOR TO COMMENCEMENT
OF WORK. REPORT ANY DISCREPANCIES OR OMISSIONS TO THE
ARCHITECT IMMEDIATELY. ALL WORK MUST COMPLY WITH THE
MOST RECENT EDITION OF THE ALBERTA BUILDING CODE AND
ANY OTHER GOVERNING AUTHORITIES. SHEET SIZE IS 36" x 24".
ANY WORK CONDUCTED ON SITE WITHOUT THE APPROPRIATE
PERMITS OR USING DRAFT OR REVIEW STAMPS DRAWINGS IS
COMPLETELY AT THE RISK OF THE OWNER AND GENERAL
CONTRACTOR. WHETHER MARKED DRAFT OR NOT, ALL DRAWINGS
ARE CONSIDERED DRAFT UNTIL ISSUED FOR CONSOLIDATION.

2612 PROJECT #

**OAKRIDGE
COMMUNITY CENTRE
OUT OF SCHOOL
PROGRAM** PROJECT TITLE

9504 OAKFIELD DR SW
CALGARY, AB
PLAN 7410074, BLOCK, LOT R PROJECT ADDRESS

COVERSHEET AND
SITE PLAN SHEET TITLE

DP00 SHEET NUMBER