

Plotted: October 9, 2026 2:34:57 PM By: MacKenzieMiller, Page Size:ANSI full bleed B (17.00 x 11.00 Inches)



REFERRAL NOTES:

- 1
- PROPOSED SOLAR ARRAY
- 2
- FENCELINE
- 3
- E-HOUSE
- 4
- ATCO ABOVE GROUND FACILITY
- 5
- CABLE RISER
- 6
- CABLE TRAY

LEGEND

-
- TOP OF SLOPE
-
- BOTTOM OF SLOPE
-
- HP GAS LINE
-
- GAS LINE
-
- GEOTECH BORE-HOLE
-
- RACKING PILE
-
- SURVEY MARKER
(ASSUMED POSITION)
-
- UNDERGROUND
CABLE/CONDUIT
-
- ABOVE GROUND AC CABLE

GENERAL NOTES:

1.
- ALL DIMENSIONS IN METERS UNLESS STATED OTHERWISE.
2.
- DO NOT SCALE THIS DRAWING.
3.
- THIS DRAWING IS INTENDED TO BE VIEWED IN COLOR.
4.
- ALL EQUIPMENT LOCATIONS ARE PRELIMINARY
5.
- BURIED CABLE TO BE MARKED WITH WARNING TAPE BURIED
IN TRENCH HALFWAY BETWEEN CABLES AND TOP OF GRADE.
6.
- NO ACCESS ROADS ARE TO BE MODIFIED AND FIRE-FIGHTING
ACCESS TO REMAIN UNCHANGED.
7.
- ABOVE GROUND DC CABLE RUNS NOT SHOWN FOR CLARITY

EXCLUDED DEVELOPMENT PERMIT APPLICATION ITEMS:

ANY ITEMS PERTAINING TO VEHICLE/BICYCLE PARKING, LIGHTING,
LOADING OR STORAGE AREAS, LANDSCAPED AREAS ARE NOT INCLUDED
AS THERE IS NONE OF THE ABOVE FACILITIES BEING MODIFIED WITHIN
THIS SCOPE OF WORK.



INFERNO ENERGY
15205 112 AVE NW
Edmonton, AB, T5M 2V7
(587) 774-7275
info@infernossolar.com

Seal

No.	Description	Date
A	ISSUED FOR REVIEW	2026-01-27
B	ISSUED FOR PERMIT	2026-06-18
C	RE-ISSUED FOR PERMIT	2026-09-18
D	RE-ISSUED FOR PERMIT	2026-10-09

VOLKER STEVIN SPY HILL
GROUND MOUNTED
SOLAR ARRAY


LSD: SW-35-25-02 W5
13693 SARCEE TR NW CALGARY , ALBERTA

SITE PLAN


CLIENT NAME	VOLKER STEVIN
SITE ID	0020006718565
PROJECT NO.	24-162
DATE	2026-10-07
AUTHOR	MIM
CHECKER	

SOL1.0


Scale: 1:2000

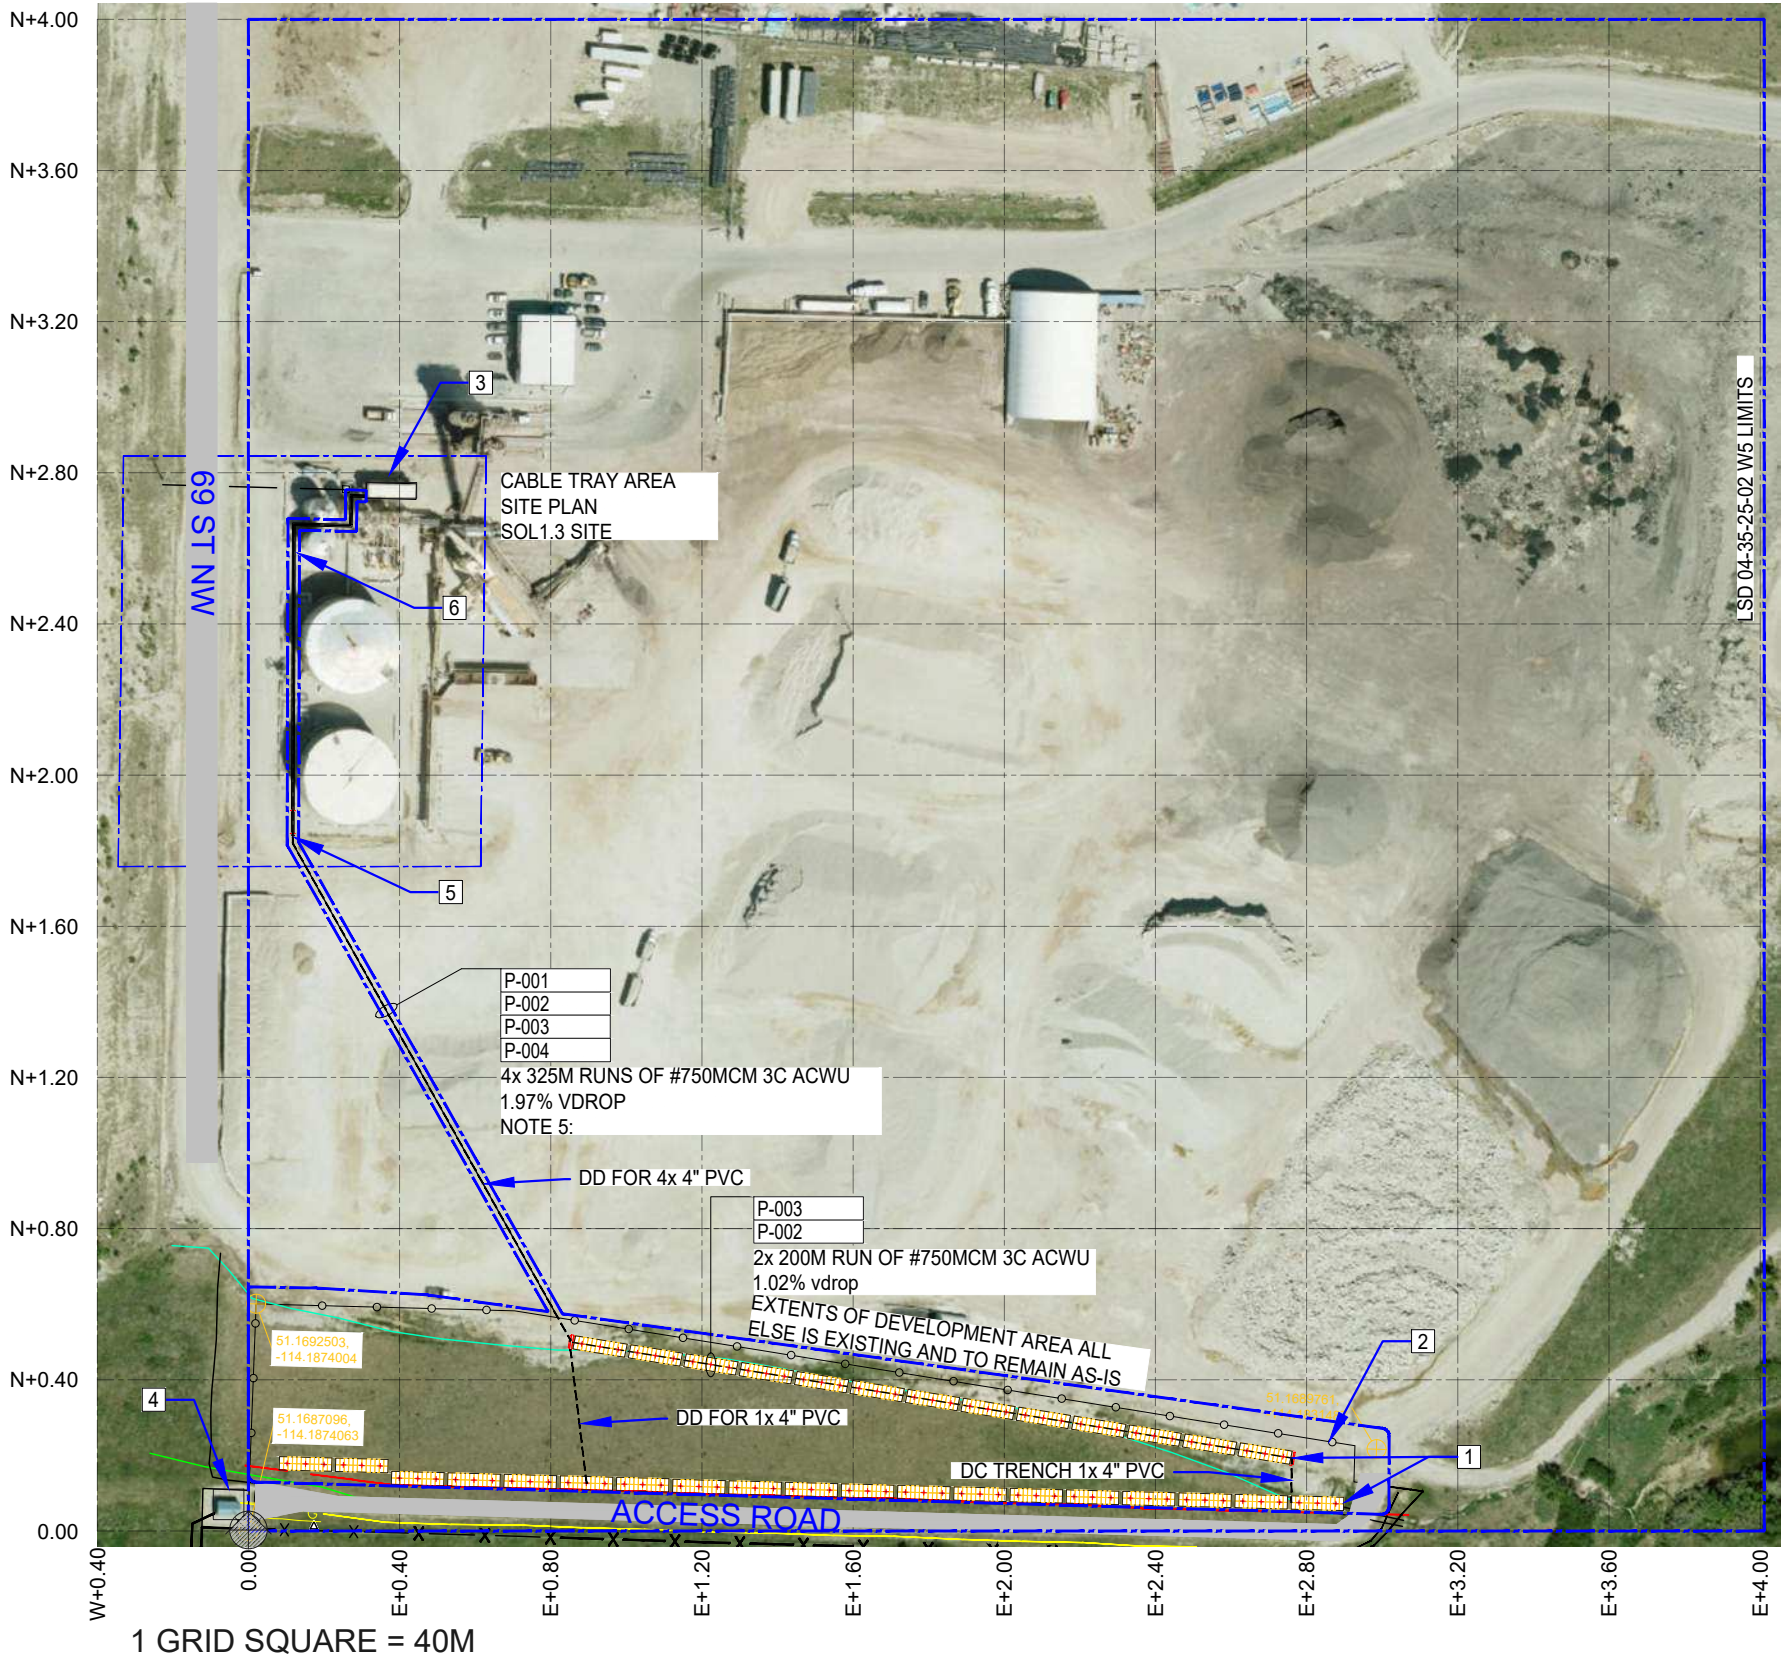


Plotted: October 9, 2026 2:34:57 PM By: MacKenzieMiller, Page Size:ANSI full bleed B (17.00 x 11.00 inches)

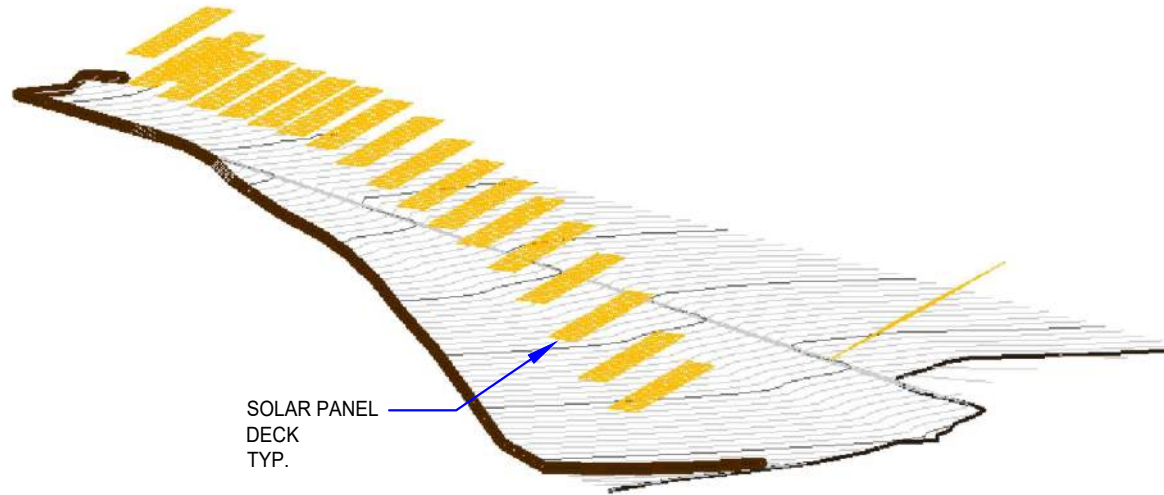

1 WEST VIEW OF HILL PROFILE
SOL1.2 SCALE:: NTS

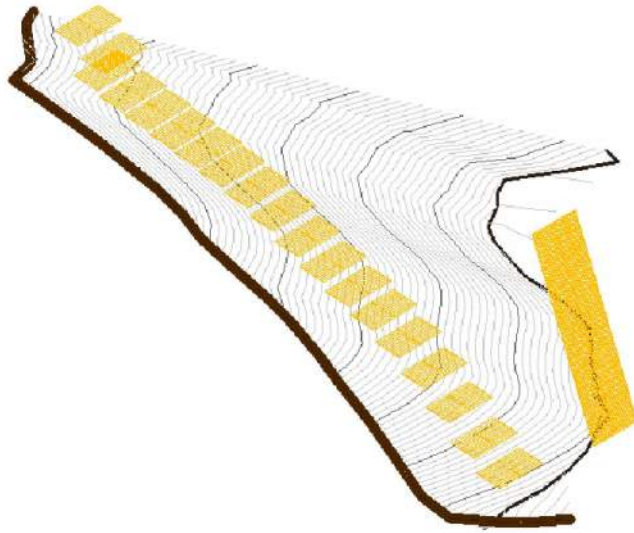

2 NORTHWEST ISOMETRIC OF HILL PROFILE
SOL1.2 SCALE:: NTS

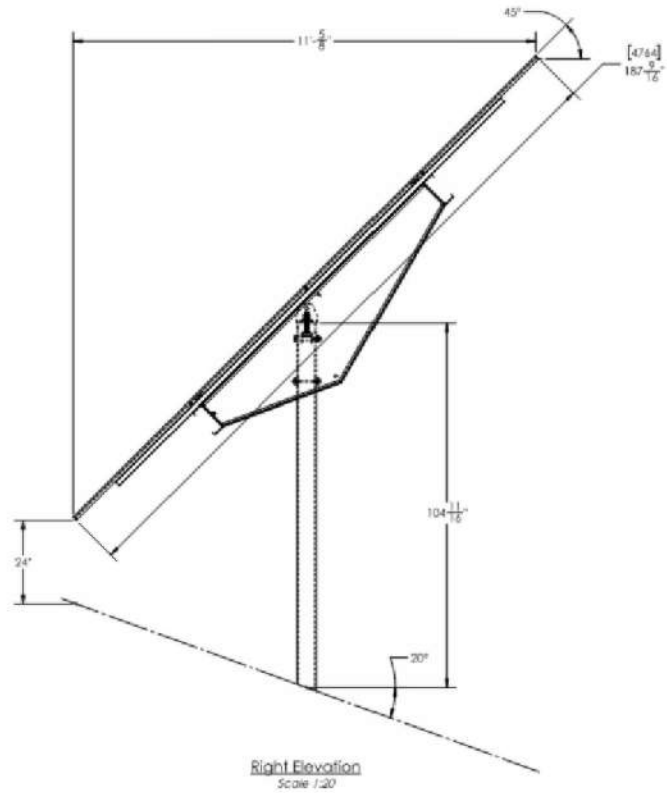

3 TYPICAL SOLAR DECK RACKING HEIGHT PROFILE
SOL1.2 SCALE:: NTS

GENERAL NOTES:

1. ALL DIMENSIONS IN METERS UNLESS STATED OTHERWISE.
2. DO NOT SCALE THIS DRAWING.
3. THIS DRAWING IS INTENDED TO BE VIEWED IN COLOR.
4. ALL DECK LOCATIONS ARE PRELIMINARY.



INFERNO ENERGY
15205 112 AVE NW
Edmonton, AB, T5M 2V7
(587) 774-7275
info@infernossolar.com

Seal

No.	Description	Date
A	ISSUED FOR PERMIT	2026-08-14
B	RE-ISSUED FOR PERMIT	2026-10-09

VOLKER STEVIN SPY HILL
GROUND MOUNTED
SOLAR ARRAY

LSD: SW-35-25-02 W5
13693 SARCEE TR NW CALGARY , ALBERTA

SITE PLAN
ELEVATION DETAILS

CLIENT NAME	VOLKER STEVIN
SITE ID	0020006718565
PROJECT NO.	24-162
DATE	2026-10-07
AUTHOR	MIM
CHECKER	

SOL1.2

Scale: NTS