
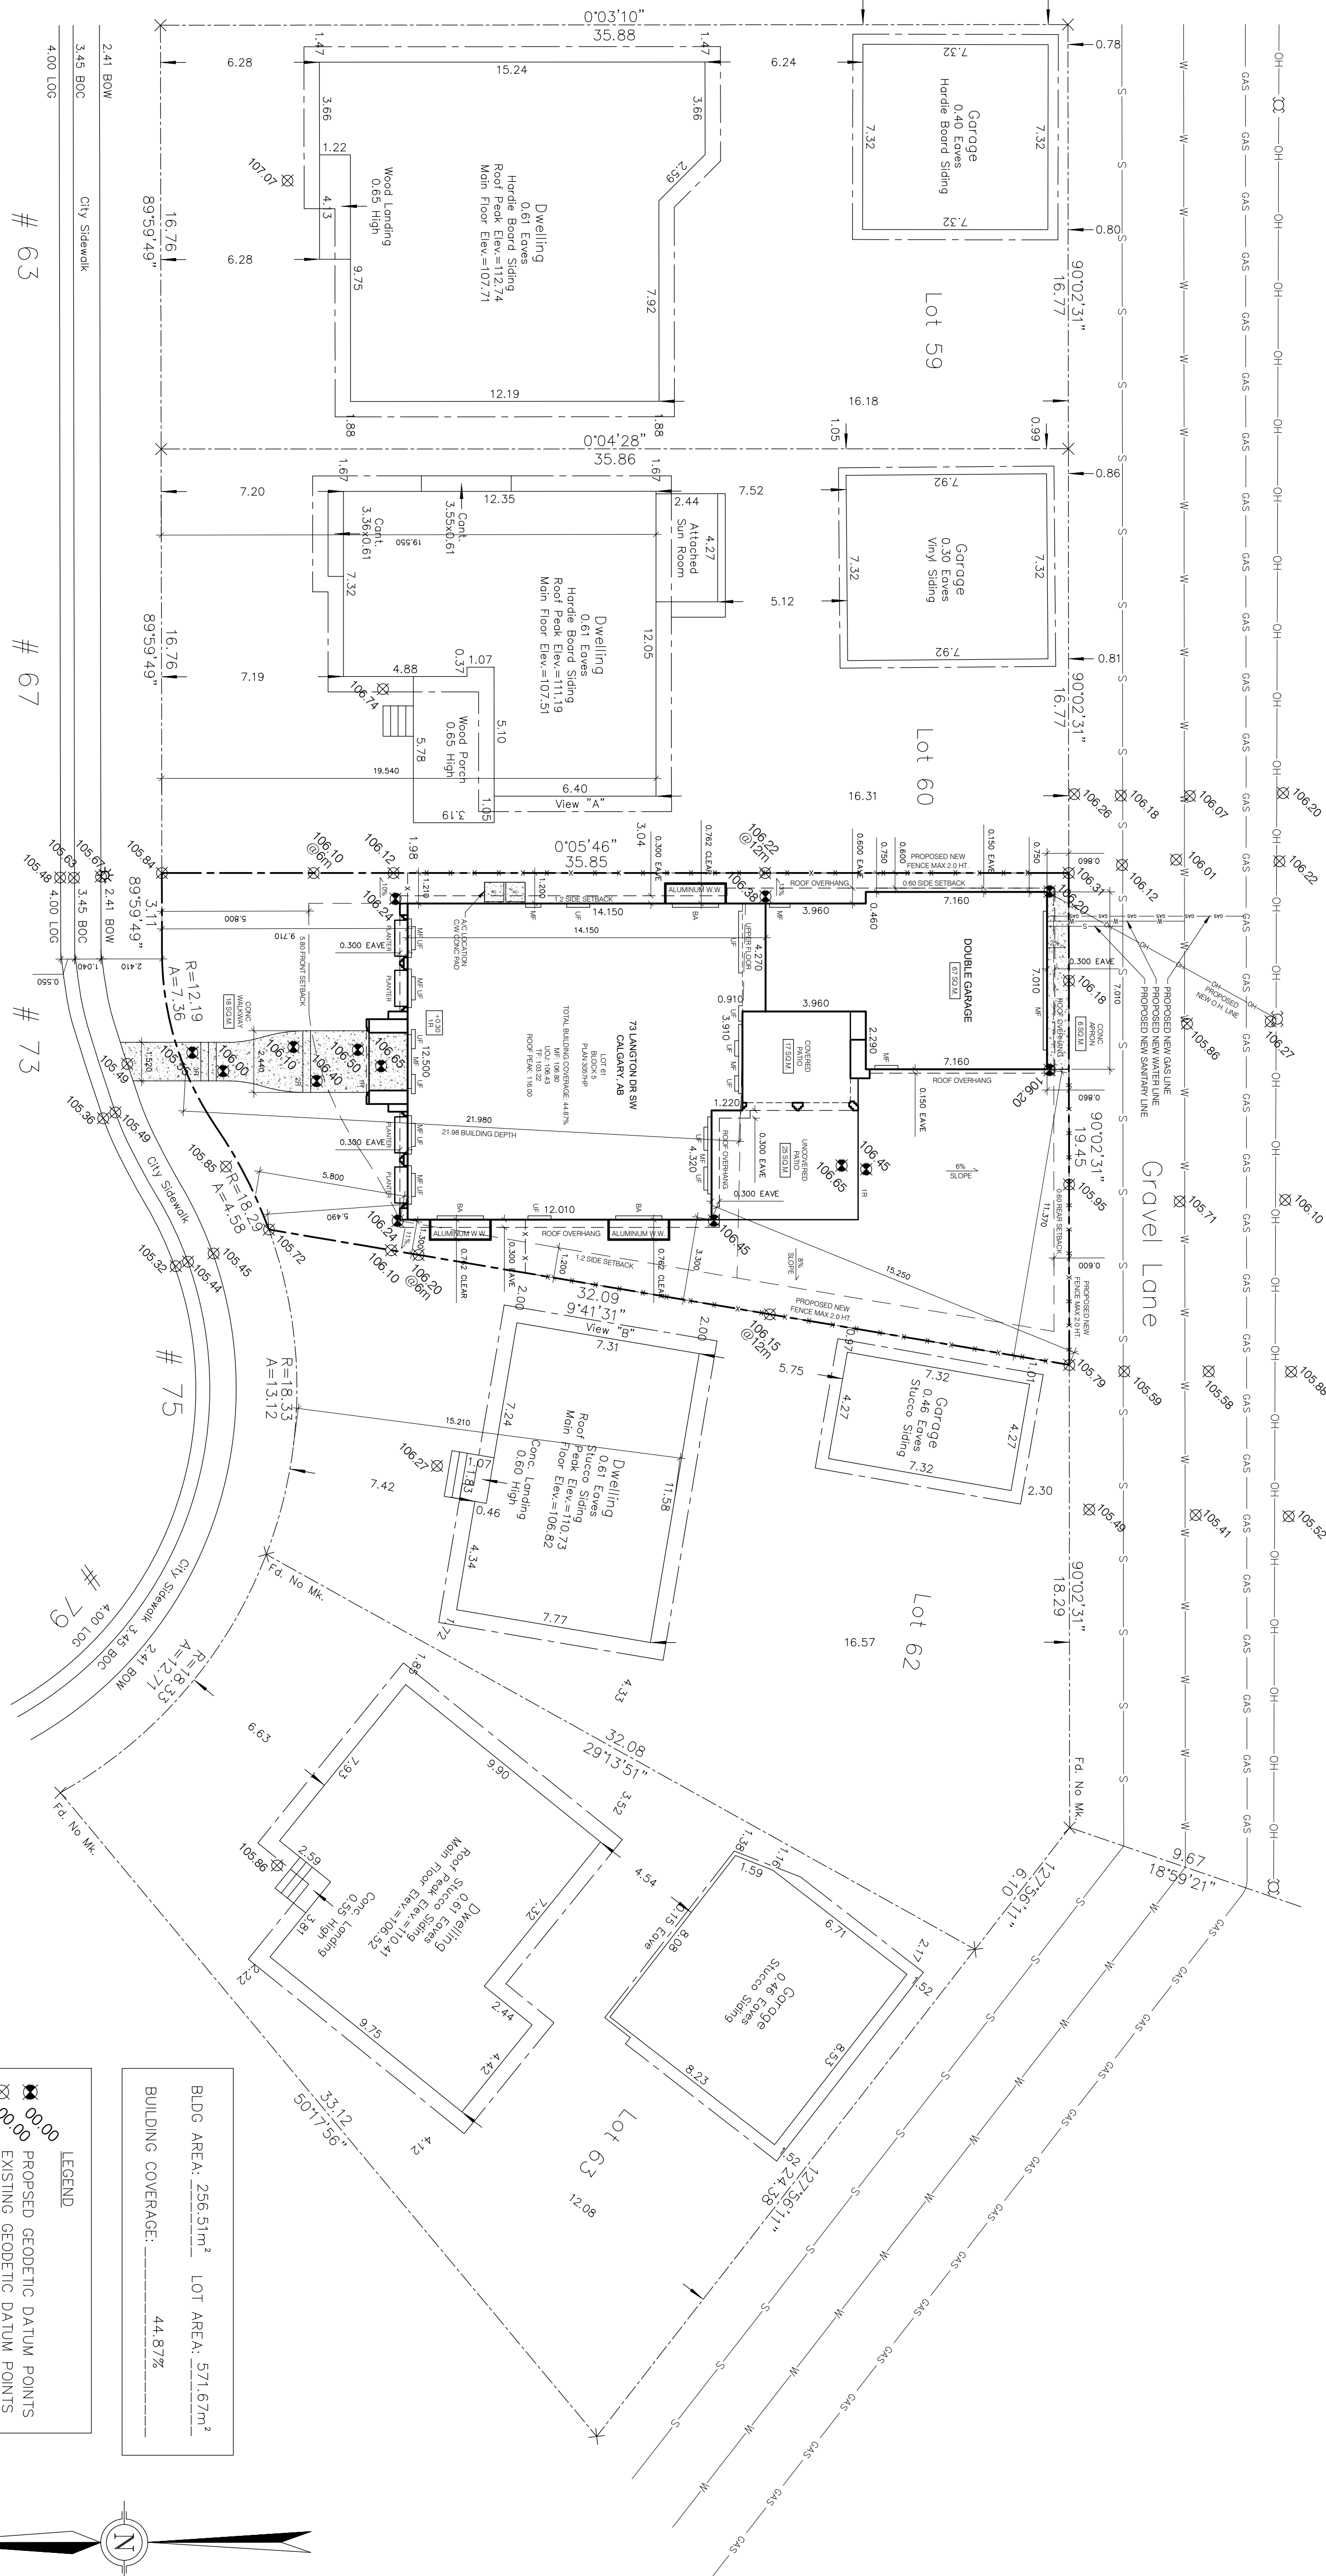
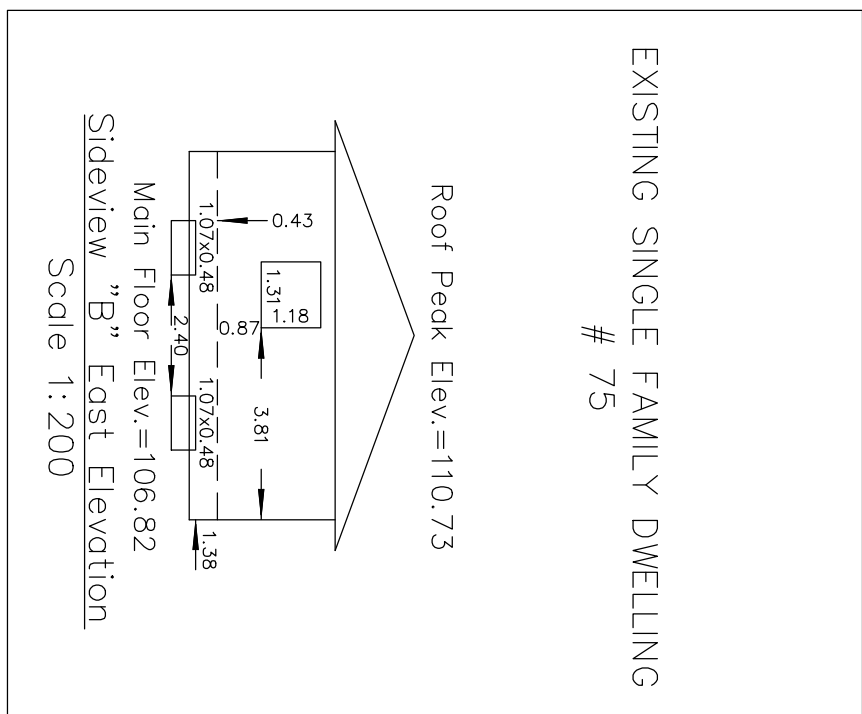
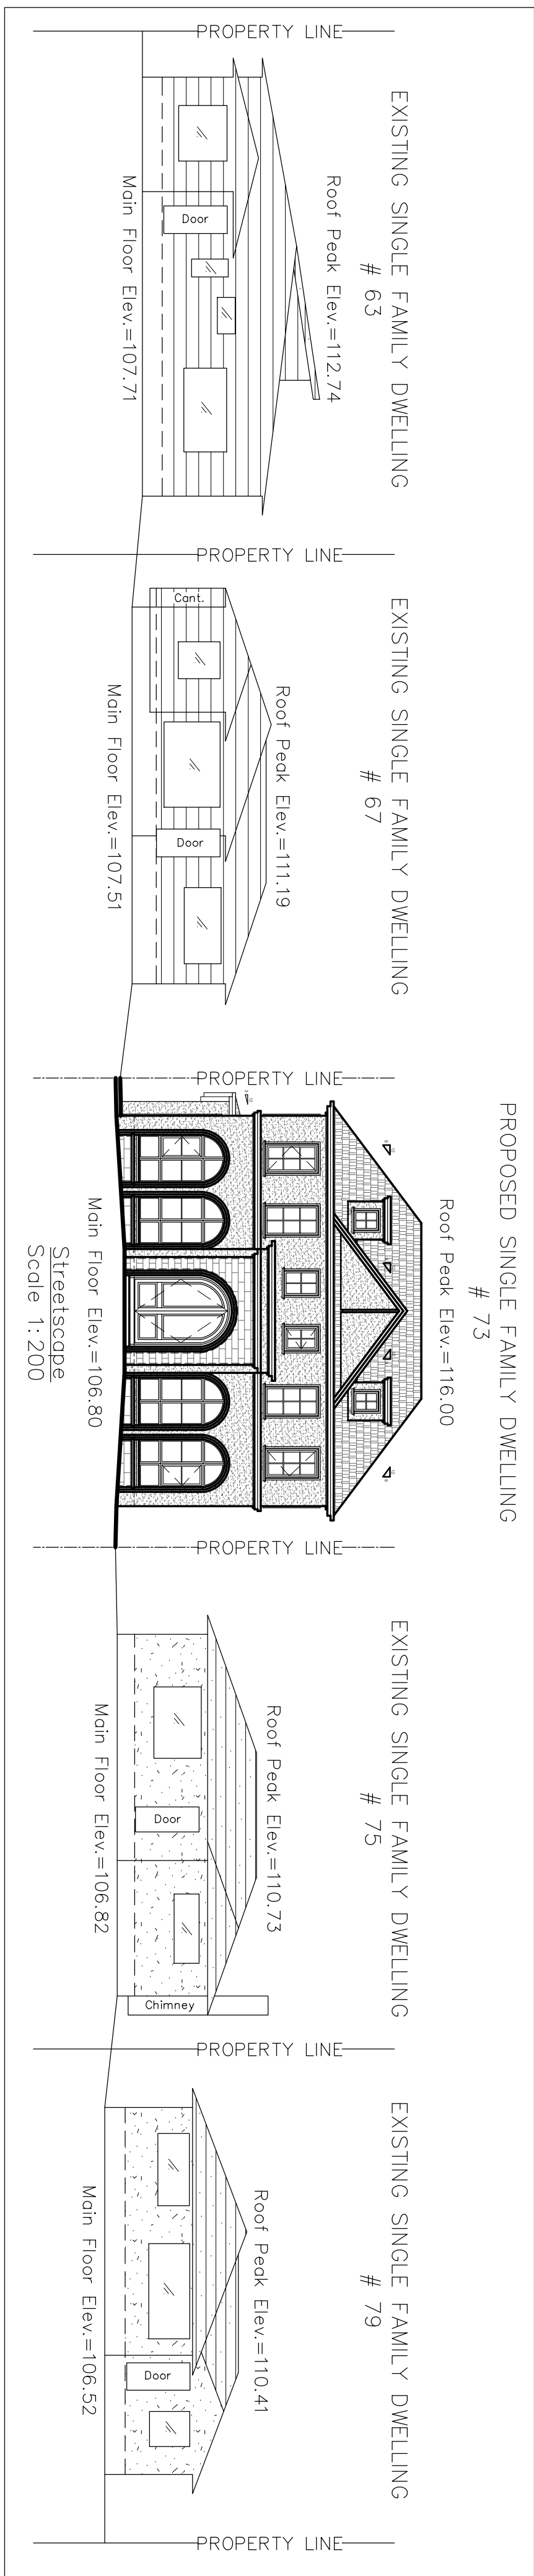
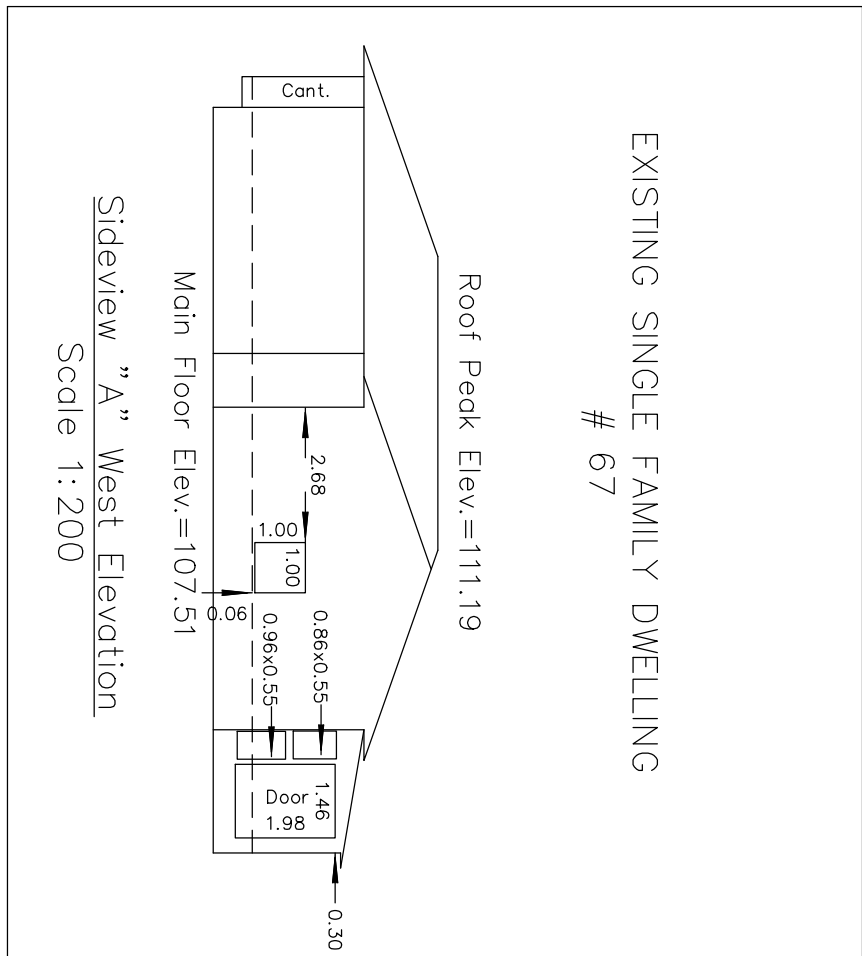


DESIGNER CONTACT
E: sam@reveriedesigns.ca
P: 587.703.9062

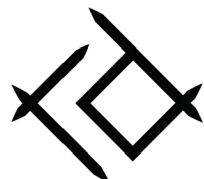

REVERIE DESIGNS


THESE DESIGNS AND DRAWINGS ARE THE EXCLUSIVE PROPERTY OF REVERE DESIGN, INC. THEY ARE COPYRIGHTED BY REVERE DESIGN, INC. AND MAY BE REPRODUCED OR COPIED IN ANY MANNER WITHOUT THE WRITTEN PERMISSION OF REVERE DESIGN, INC.


THIS SET IS STRICTLY FOR DESIGN PURPOSES AND MUST BE VERIFIED BY QUALIFIED ENGINEER AND ARCHITECTS.


CONTRACTORS AND SUB-CONTRACTORS ARE RESPONSIBLE FOR CHECKING DETAILS AND ALL ASPECTS OF THESE DRAWINGS. REPORT ANY DISCREPANCIES OR OMISSIONS TO THE DESIGNER IMMEDIATELY. REVERE DESIGN IS NOT RESPONSIBLE FOR ANY CHANGES TO THE DRAWINGS ASSIGNED BY ANY AUTHORITY OFFICIALS OR OTHER PROFESSIONAL CONSULTANT AT ANY TIME PRIOR TO OR DURING CONSTRUCTION.

ONLY THE SET OF DRAWINGS SPECIFICALLY IDENTIFIED BY THE ARCHITECT AS THE SET OF DRAWINGS TO BE USED FOR CONSTRUCTION SHALL BE UTILIZED FOR THE PURPOSES OF CONSTRUCTION. ANY PRECEDING SETS NOT DESIGNATED AS ISSUED FOR CONSTRUCTION ARE SOLELY FOR PRICING AND FORMULATING PURPOSES AND ARE NOT AUTHORIZED FOR CONSTRUCTION USE.

DO NOT SCALE THESE DRAWINGS. ALL WORK MUST COMPLY WITH MOST RECENT EDITIONS OF THE LOCAL BUILDING CODES AND ANY OTHER APPLICABLE REGULATIONS.

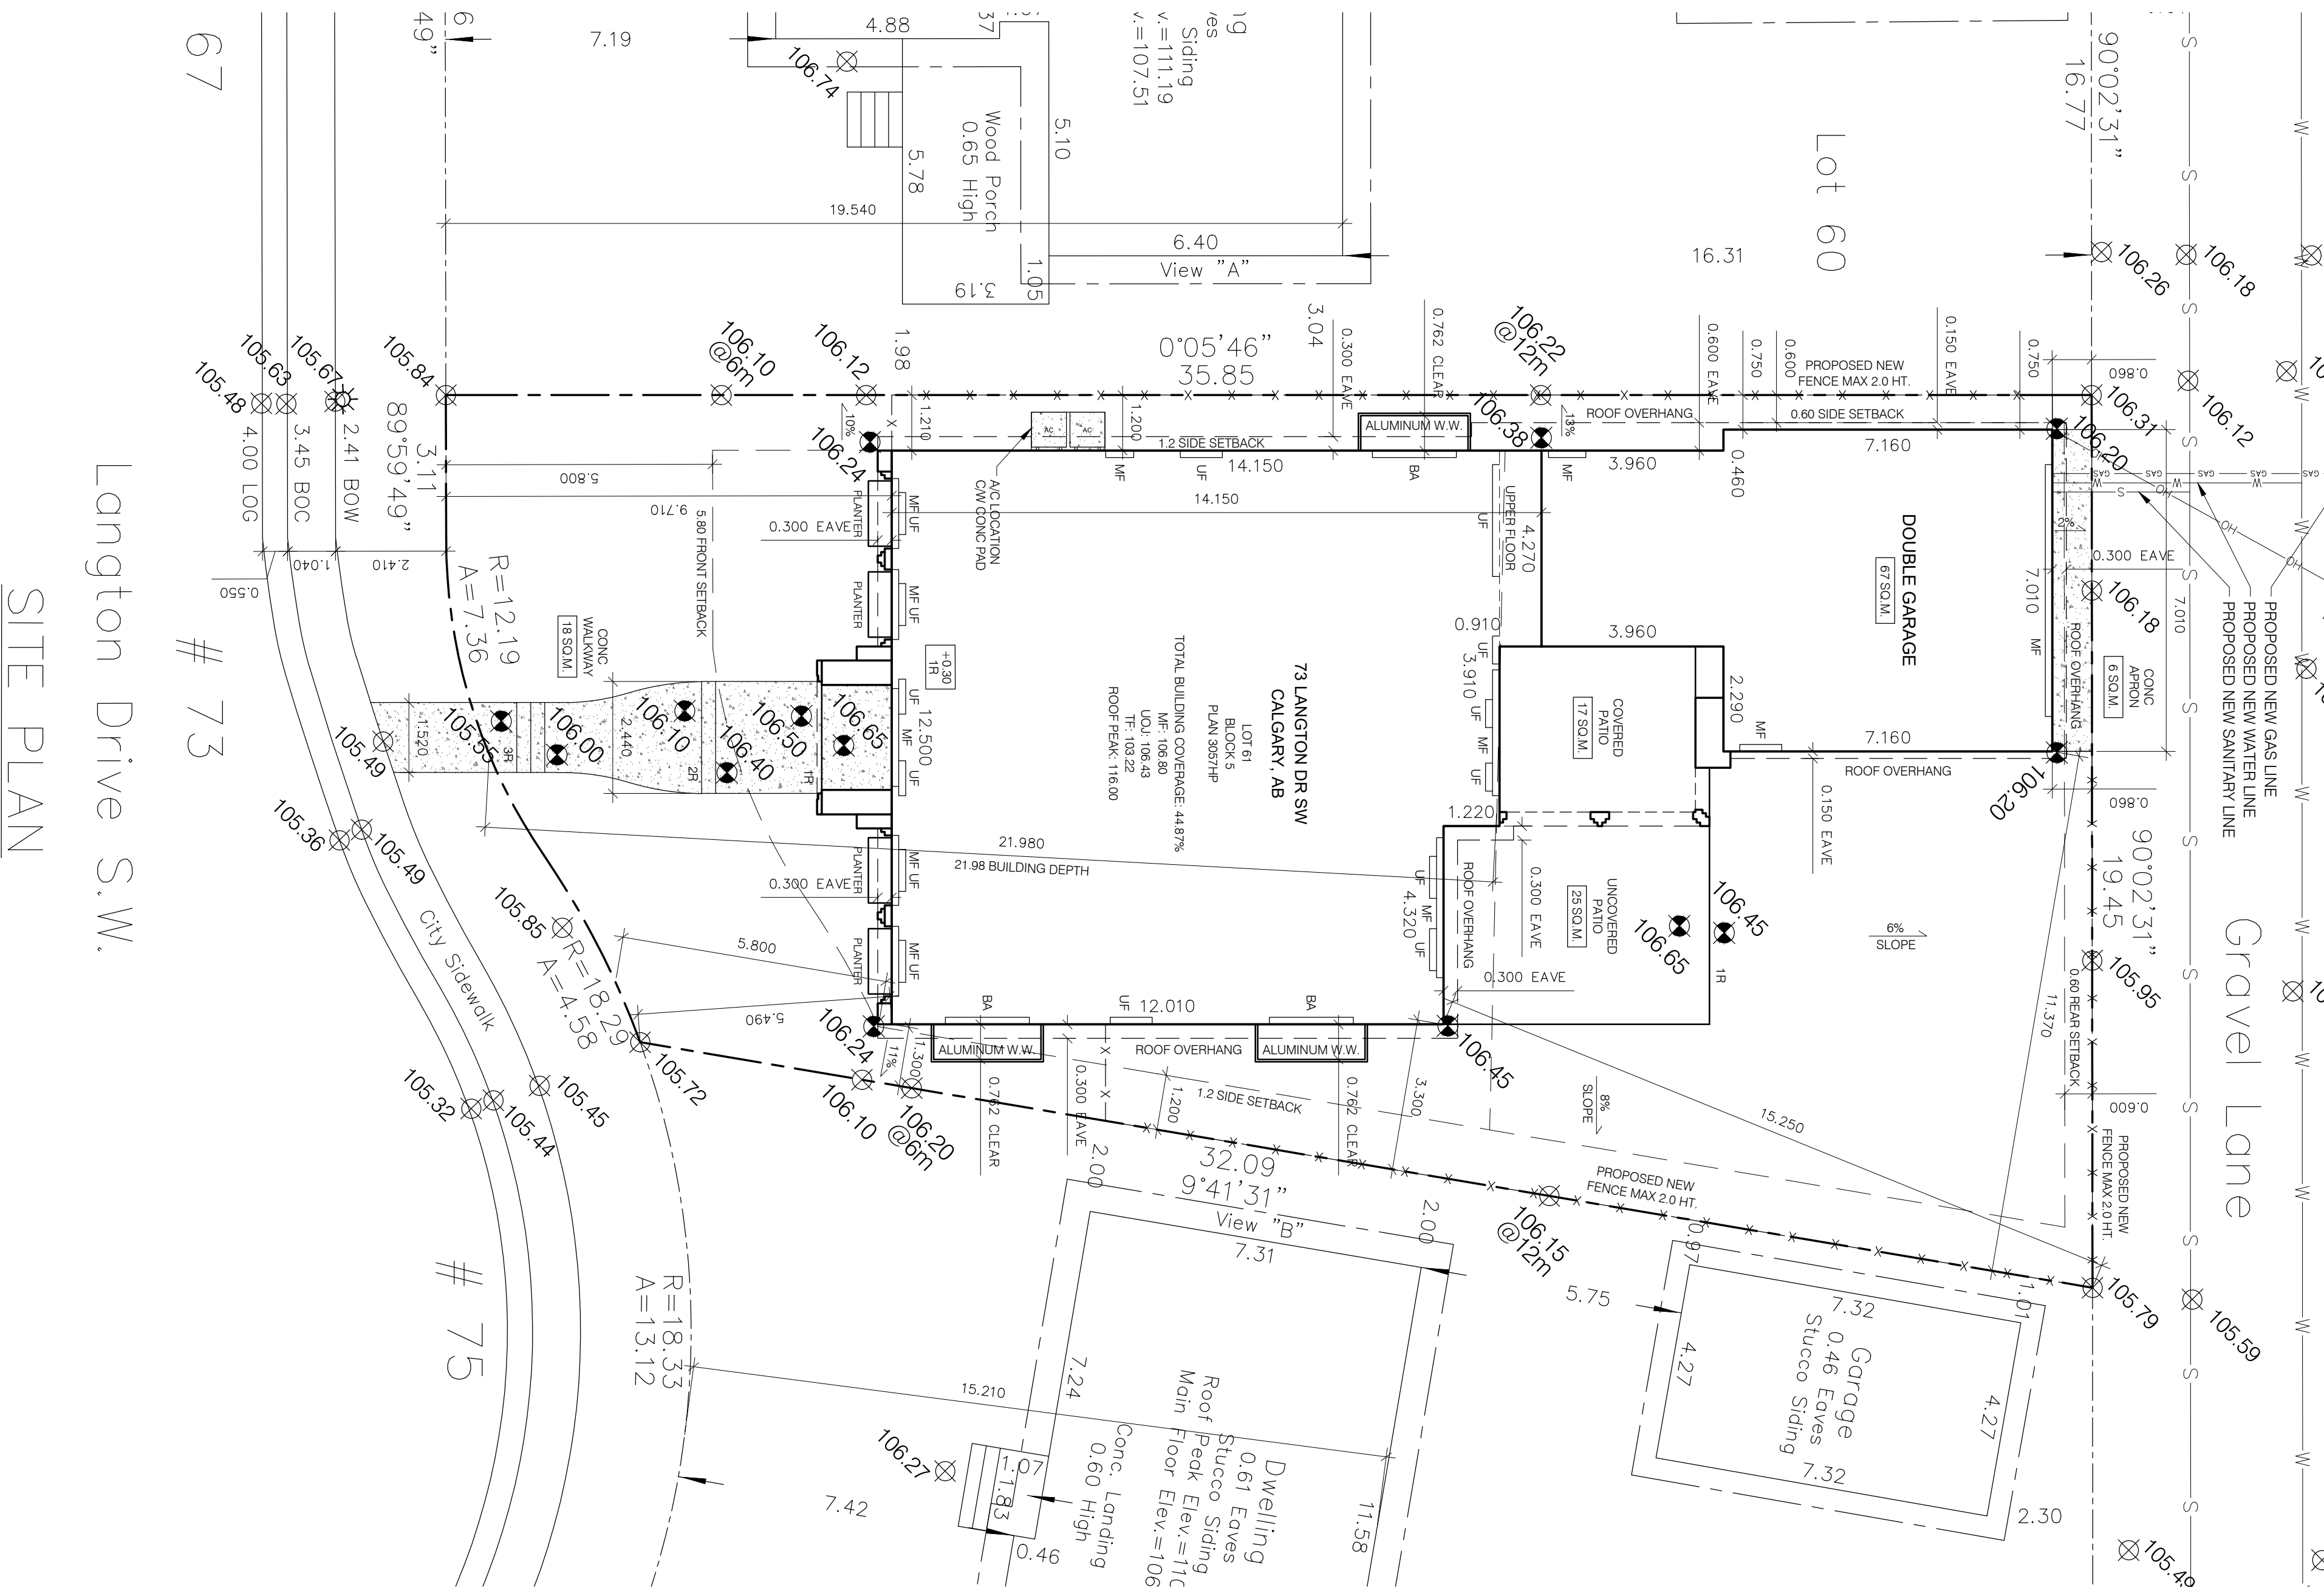

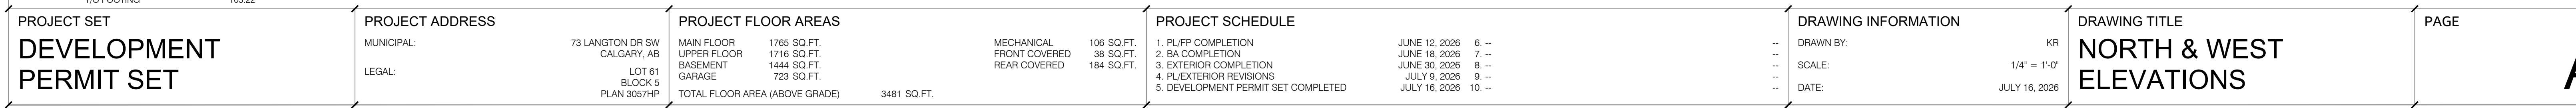

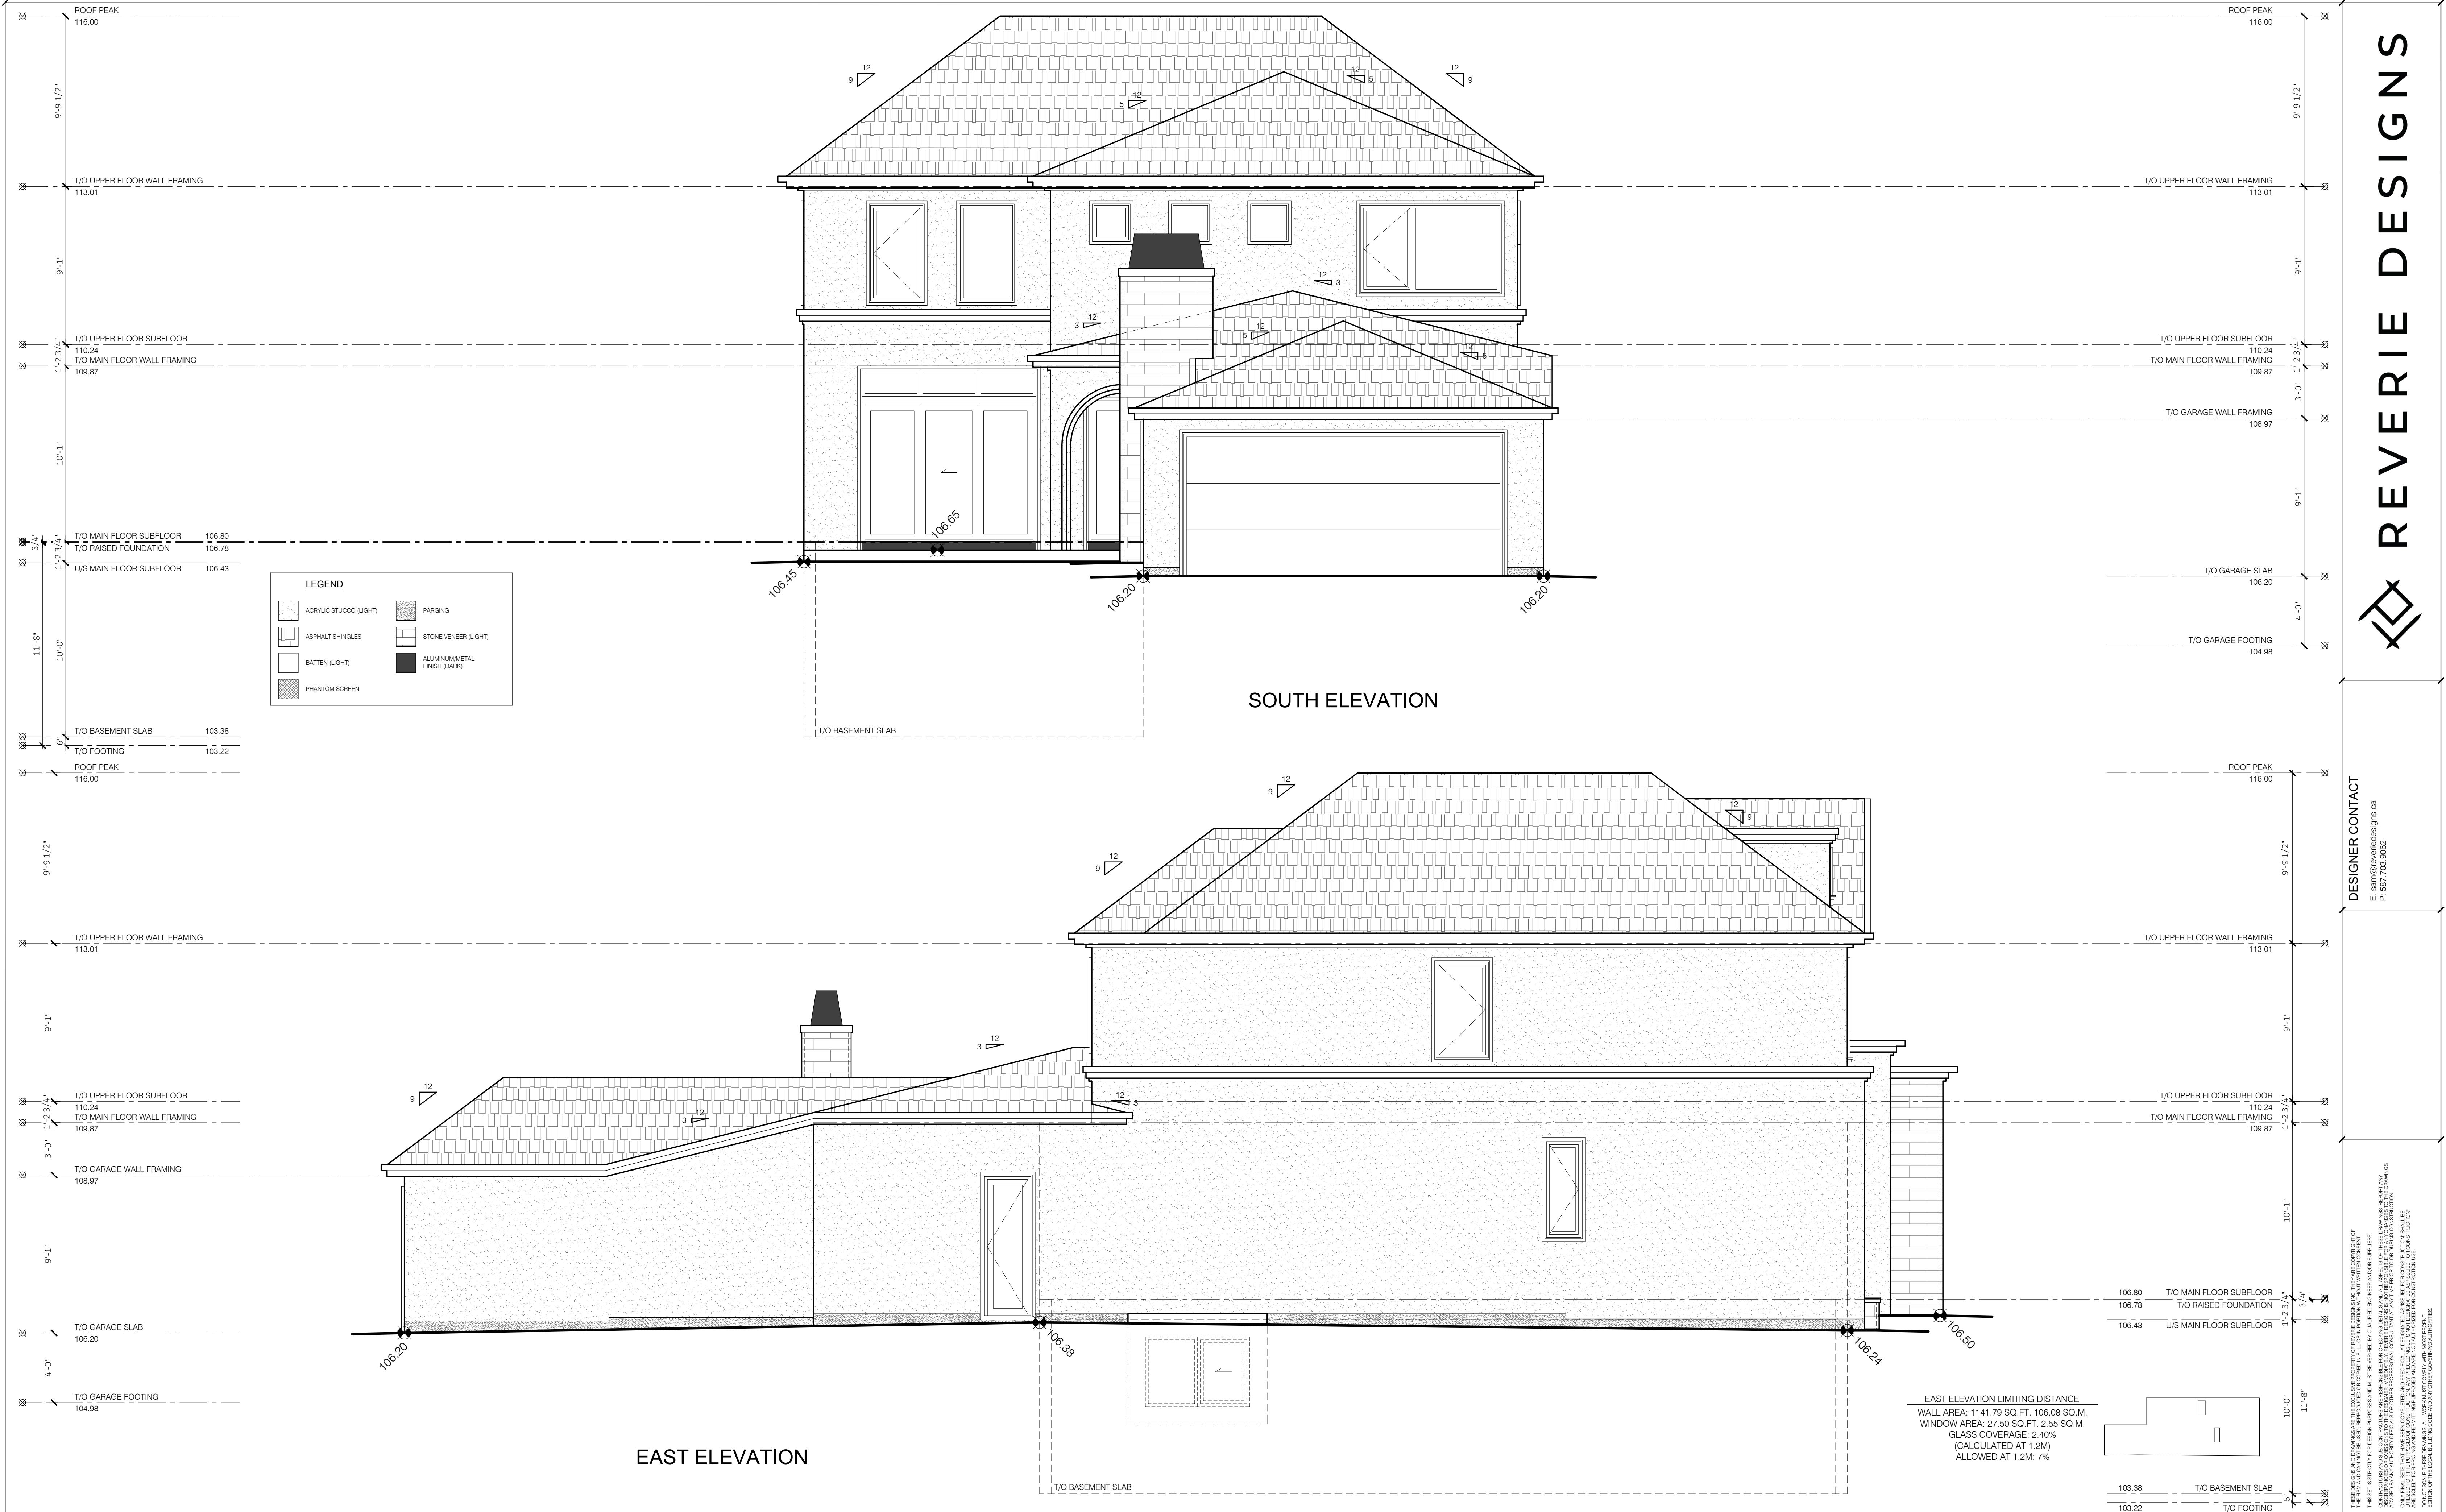

PROJECT SET		PROJECT ADDRESS		PROJECT FLOOR AREAS		PROJECT SCHEDULE			DRAWING INFORMATION		DRAWING TITLE		PAGE	
DEVELOPMENT PERMIT SET		MUNICIPAL:	73 LANGTON DR SW CALGARY, AB	MAIN FLOOR	1765 SQ.FT.	MECHANICAL	106 SQ.FT.	1. PL/FP COMPLETION	JUNE 12, 2026	6. --	DRAWN BY:	KR	SOUTH & EAST ELEVATIONS	A3.2
				UPPER FLOOR	1716 SQ.FT.	FRONT COVERED	38 SQ.FT.	2. BA COMPLETION	JUNE 18, 2026	7. --				
		LEGAL:	LOT 61	BASEMENT	1444 SQ.FT.	REAR COVERED	184 SQ.FT.	3. EXTERIOR COMPLETION	JUNE 30, 2026	8. --	SCALE:	1/4" = 1'-0"		
			BLOCK 5	GARAGE	723 SQ.FT.			4. PL/EXTERIOR REVISIONS	JULY 9, 2026	9. --				
			PLAIN 3057HP	TOTAL FLOOR AREA (ABOVE GRADE)	3481 SQ.FT.			5. DEVELOPMENT PERMIT SET COMPLETED	JULY 16, 2026	10. --	DATE:	JULY 16, 2026		

REVERIE DESIGNS



DESIGNER CONTACT
E: sarh@reveriedesigns.ca
P: 507.705.8062

THESE DESIGNS AND DRAWINGS ARE THE EXCLUSIVE PROPERTY OF REVERIE DESIGNS INC. THEY ARE COPYRIGHT OF REVERIE DESIGNS INC. AND ARE NOT TO BE REPRODUCED, COPIED, OR TRANSMITTED IN ANY FORM OR BY ANY MEANS, ELECTRONIC OR MECHANICAL, INCLUDING PHOTOCOPYING, RECORDING, OR BY ANY INFORMATION STORAGE AND RETRIEVAL SYSTEM, WITHOUT THE WRITTEN PERMISSION OF REVERIE DESIGNS INC. CONTRACTORS AND SUB-CONTRACTORS ARE RESPONSIBLE FOR CHECKING DETAILS AND ALL ASPECTS OF THESE DRAWINGS BEFORE ANY CONSTRUCTION BEGINS. ANY CHANGES TO THESE DRAWINGS MUST BE APPROVED BY REVERIE DESIGNS INC. IN WRITING. NO PART OF THESE DRAWINGS SHALL BE USED FOR ANY OTHER PROJECT WITHOUT THE WRITTEN PERMISSION OF REVERIE DESIGNS INC. ONLY DRAWINGS THAT HAVE BEEN COPIED AND OFFICIALLY REVISIONED AS ISSUED FOR CONSTRUCTION SHALL BE USED. ANY CHANGES TO THESE DRAWINGS MUST BE APPROVED BY REVERIE DESIGNS INC. IN WRITING. NO PART OF THESE DRAWINGS SHALL BE USED FOR ANY OTHER PROJECT WITHOUT THE WRITTEN PERMISSION OF REVERIE DESIGNS INC. THESE DRAWINGS AND DRAWINGS ARE THE EXCLUSIVE PROPERTY OF REVERIE DESIGNS INC. THEY ARE COPYRIGHT OF REVERIE DESIGNS INC. AND ARE NOT TO BE REPRODUCED, COPIED, OR TRANSMITTED IN ANY FORM OR BY ANY MEANS, ELECTRONIC OR MECHANICAL, INCLUDING PHOTOCOPYING, RECORDING, OR BY ANY INFORMATION STORAGE AND RETRIEVAL SYSTEM, WITHOUT THE WRITTEN PERMISSION OF REVERIE DESIGNS INC. CONTRACTORS AND SUB-CONTRACTORS ARE RESPONSIBLE FOR CHECKING DETAILS AND ALL ASPECTS OF THESE DRAWINGS BEFORE ANY CONSTRUCTION BEGINS. ANY CHANGES TO THESE DRAWINGS MUST BE APPROVED BY REVERIE DESIGNS INC. IN WRITING. NO PART OF THESE DRAWINGS SHALL BE USED FOR ANY OTHER PROJECT WITHOUT THE WRITTEN PERMISSION OF REVERIE DESIGNS INC. ONLY DRAWINGS THAT HAVE BEEN COPIED AND OFFICIALLY REVISIONED AS ISSUED FOR CONSTRUCTION SHALL BE USED. ANY CHANGES TO THESE DRAWINGS MUST BE APPROVED BY REVERIE DESIGNS INC. IN WRITING. NO PART OF THESE DRAWINGS SHALL BE USED FOR ANY OTHER PROJECT WITHOUT THE WRITTEN PERMISSION OF REVERIE DESIGNS INC.