


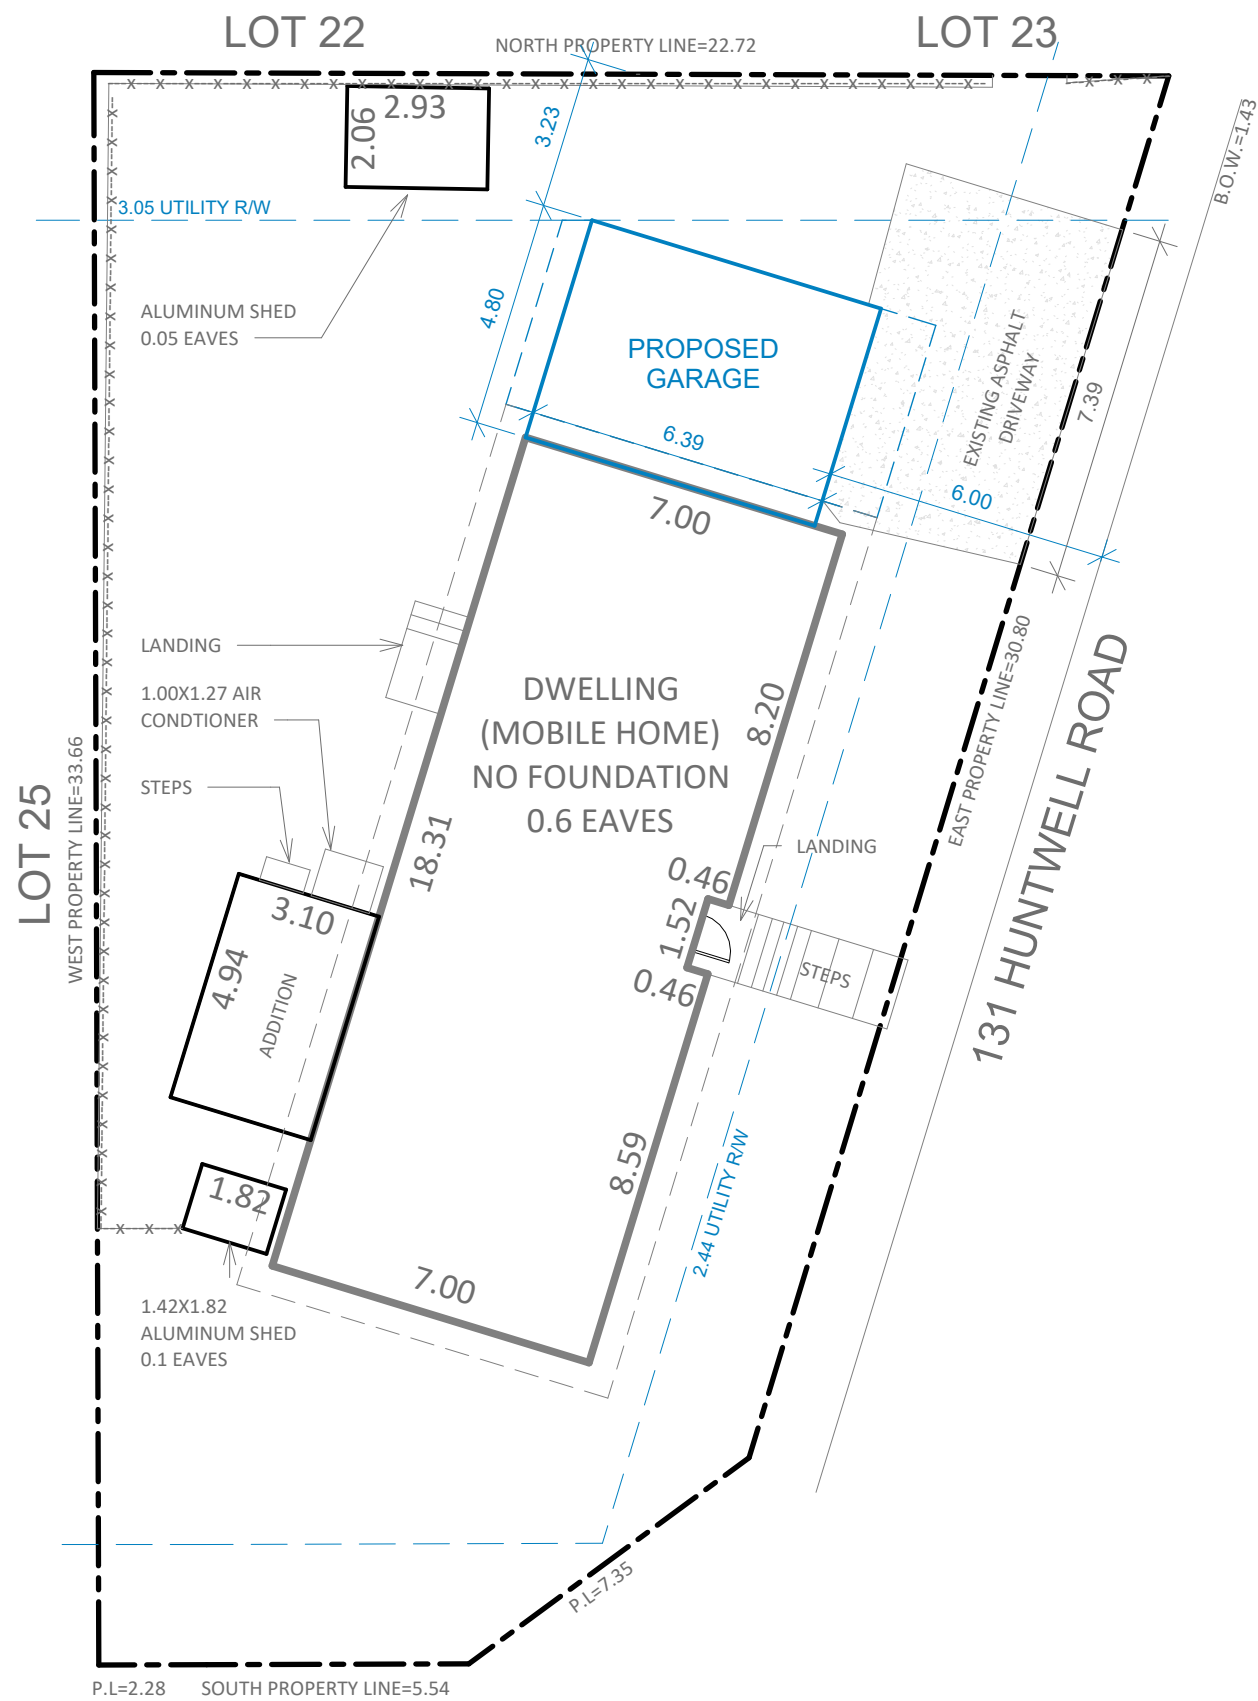


LEGEND	
	PROPERTY LINE
	FENCE LINE
	CURB LINE (ALL CURBS 0.15m WIDE U.N.O.)
	LINE OF EXISTING BUILDING
	PROJECTION LINE
	TO BE DEMOLISHED
	NEW CONSTRUCTION

THIS DOCUMENT IS THE PROPERTY OF PERMIT MASTERS. THE UNAUTHORIZED REPRODUCTION OR DISTRIBUTION WILL BE PROSECUTED.

Legal Address		
PLAN 781 0545; BLOCK 5; LOT 24		
Municipal Address		
131 HUNTWELL ROAD N.E.		
Project		
C61419-G		
Page Number	Sheet Name	
03 OF 08	A1-1	SEPTEMBER 2026
Scale		
AS INDICATED		



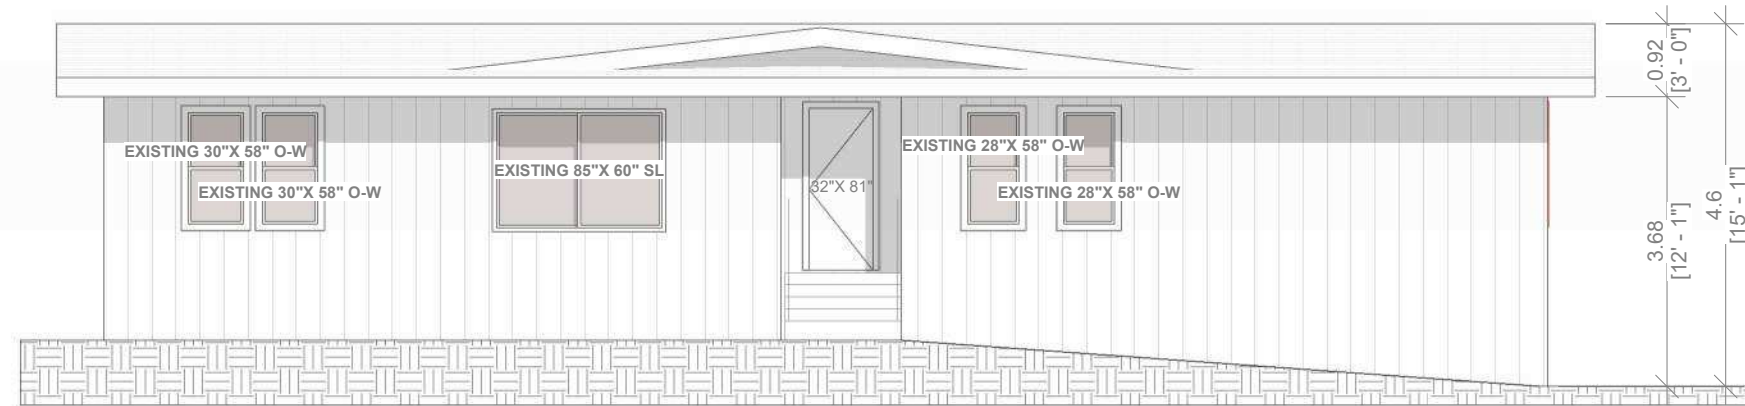


1

EXISTING FRONT ELEVATION

A2-1

1/8" = 1'-0"

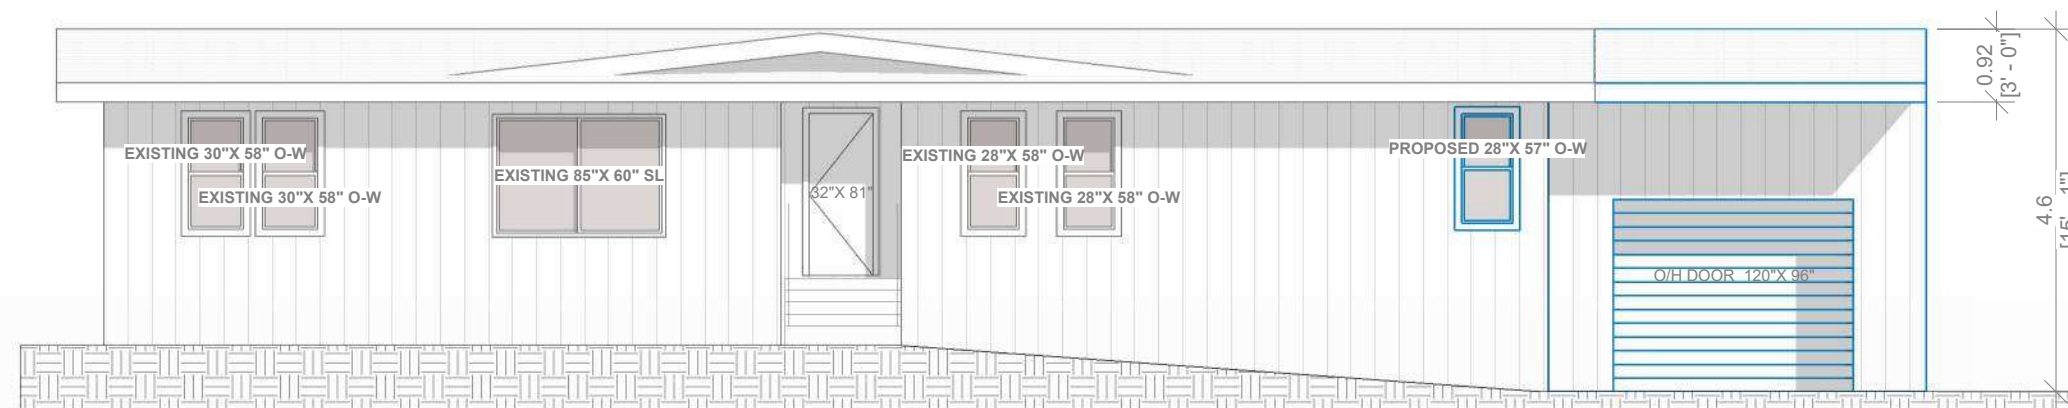

2

PROPOSED FRONT ELEVATION

A2-1

1/8" = 1'-0"

THIS DOCUMENT IS THE PROPERTY OF PERMIT MASTERS. THE UNAUTHORIZED REPRODUCTION OR DISTRIBUTION WILL BE PROSECUTED.

Legal Address

PLAN 781 0545; BLOCK 5; LOT 24

Municipal Address

131 HUNTWELL ROAD N.E.

Project

C61419-G

Page Number

06 OF 08

Sheet Name


A2-1

SEPTEMBER 2026


Scale

AS INDICATED



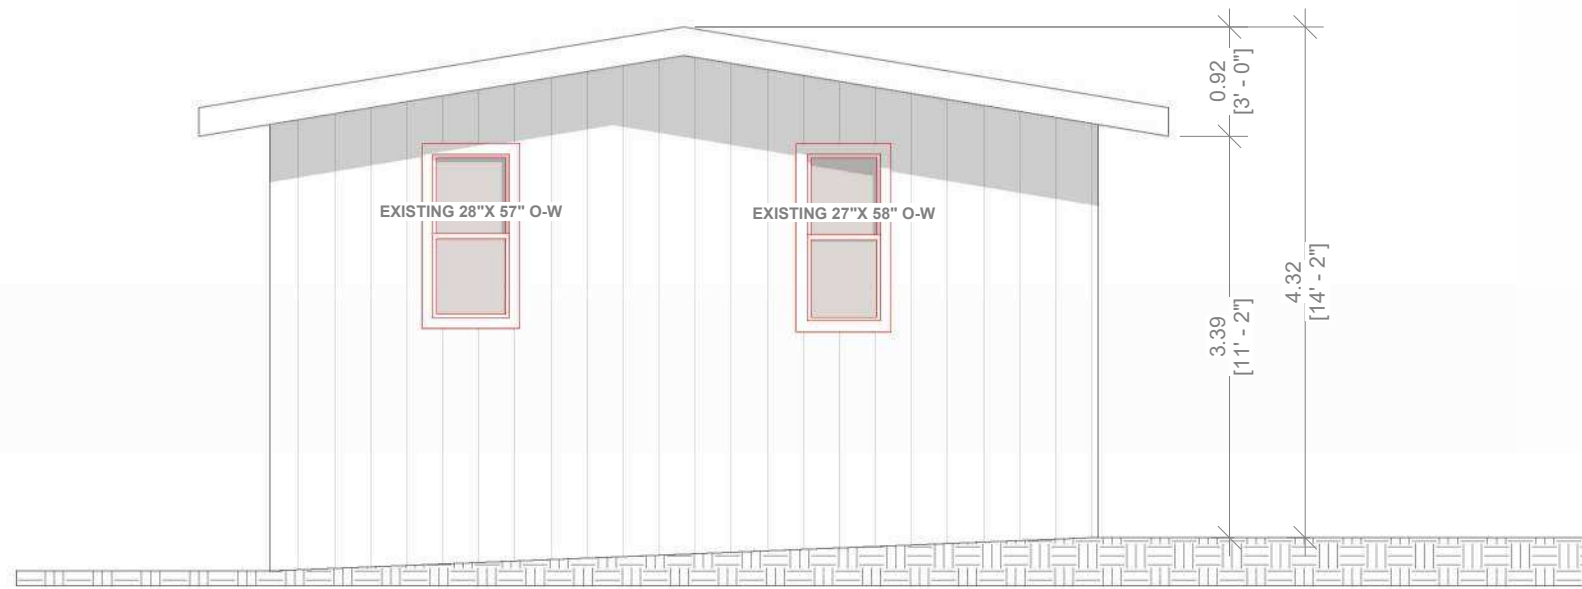

3
A2-2
EXISTING RIGHT SIDE ELEVATION
3/16" = 1'-0"

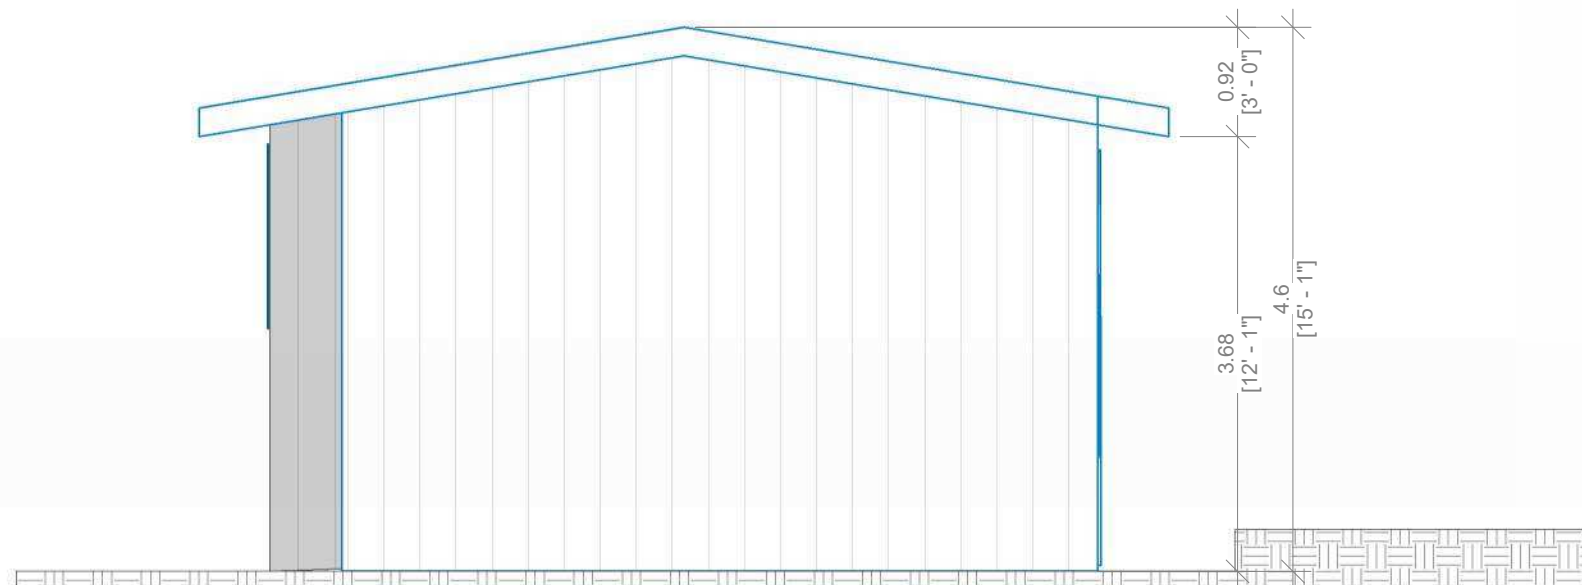


4
A2-2
PROPOSED RIGHT SIDE ELEVATION
3/16" = 1'-0"


THIS DOCUMENT IS THE PROPERTY OF
PERMIT MASTERS. THE UNAUTHORIZED
REPRODUCTION OR DISTRIBUTION WILL BE
PROSECUTED.

Legal Address		
PLAN 781 0545; BLOCK 5; LOT 24		
Municipal Address		
131 HUNTWELL ROAD N.E.		
Project		
C61419-G		
Page Number	Sheet Name	
07 OF 08	A2-2	SEPTEMBER 2026
Scale		
AS INDICATED		



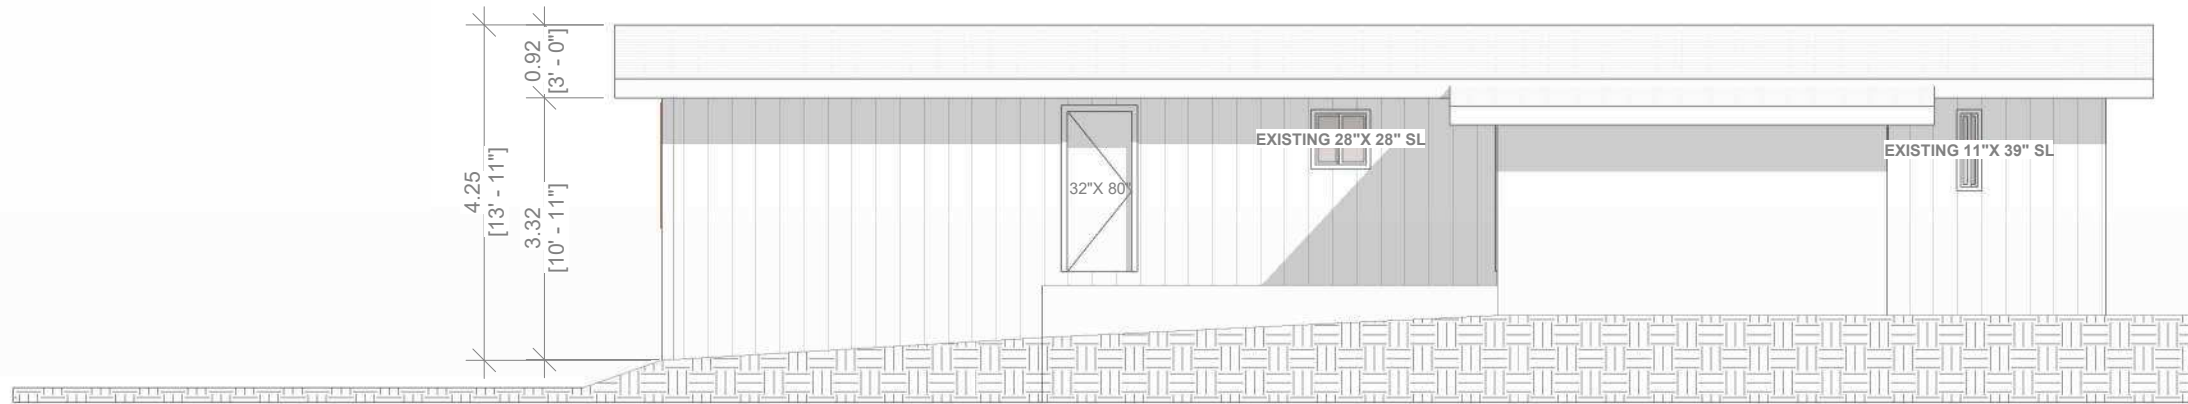

5
A2-3
EXISTING REAR ELEVATION
1/8" = 1'-0"

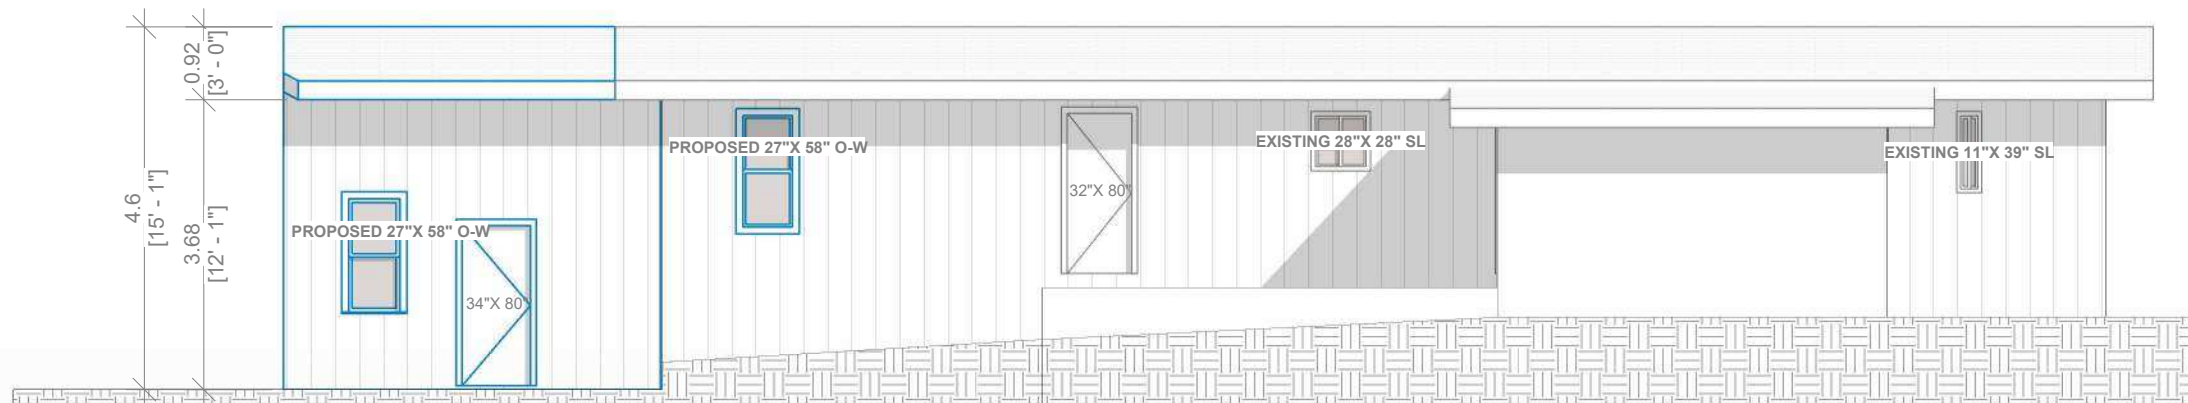

6
A2-3
PROPOSED REAR ELEVATION
1/8" = 1'-0"

THIS DOCUMENT IS THE PROPERTY OF
PERMIT MASTERS. THE UNAUTHORIZED
REPRODUCTION OR DISTRIBUTION WILL BE
PROSECUTED.

Legal Address		
PLAN 781 0545; BLOCK 5; LOT 24		
Municipal Address		
131 HUNTWELL ROAD N.E.		
Project		
C61419-G		
Page Number	Sheet Name	
08 OF 08	A2-3	SEPTEMBER 2026
Scale		
AS INDICATED		