

47 STREET SE

PARKING INFO


2 stalls inside South Side of Garage (for house)
1 stalls inside North Side of Garage (for suite)
1 stall for SUITE beside Garage South side
1 front stall in driveway
1 inline stall beside house South side
=====

6 Total parking stalls

All stalls to be a minimum of 2.25m x 5.9m

Calgary Land Use Bylaw sections 542(2) and 346.1 apply:
3 Trees 1 Shrub

-  Blue Spruce Tree (new)
To be planted, approximately 6' high
-  Lilac
Approximately 7' high and 6' across

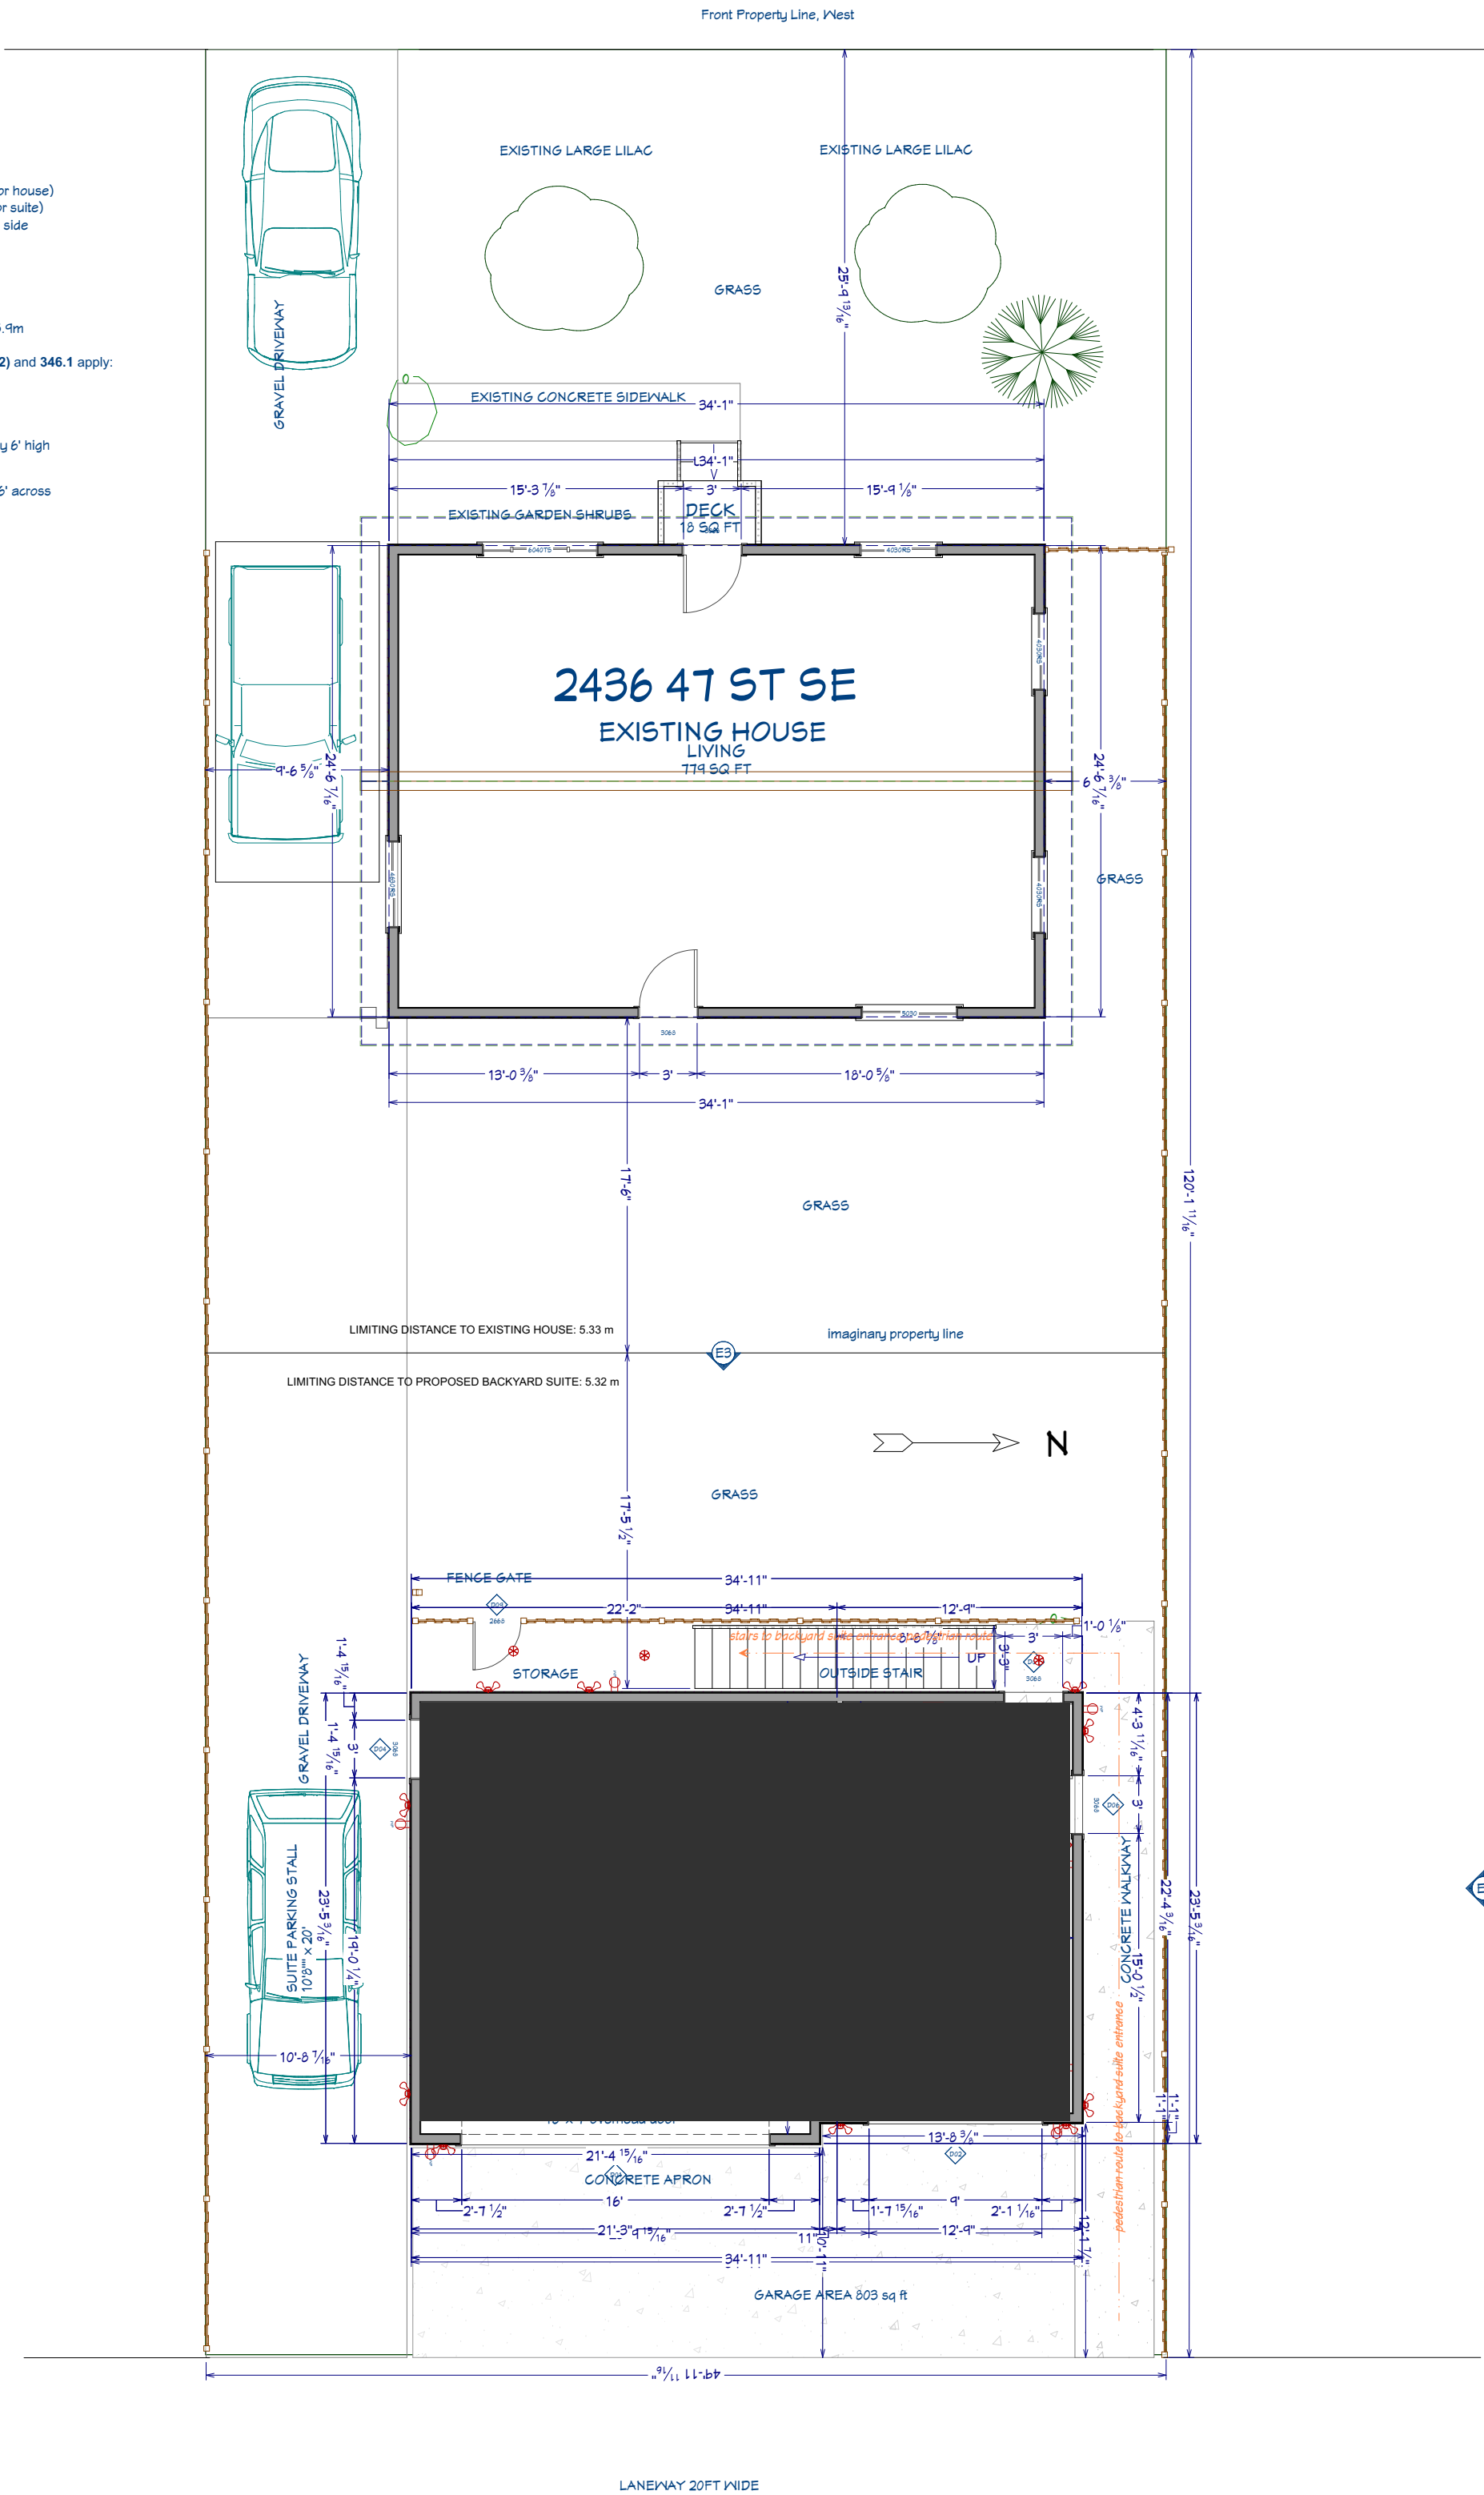

A-1

SHEET:

1/8" = 1'

SCALE:

07/21/2026

DATE:

DRAWINGS PROVIDED BY:
BILL ING

PROJECT DESCRIPTION:
2436 47 ST SE
PROPOSED BACKYARD
SUITE OVER GARAGE

SHEET TITLE:
2436 SITE PLAN

NO.	DESCRIPTION	BY	DATE

ING



ING

NO.	DESCRIPTION	BY	DATE

SHEET TITLE:
NORTH ELEVATION

PROJECT DESCRIPTION:
2436 47 ST SE
PROPOSED BACKYARD
SUITE OVER GARAGE

DRAWINGS PROVIDED BY:
BILL ING

DATE:


07/21/2026

SCALE:

3/16" = 1'

SHEET:

A-4

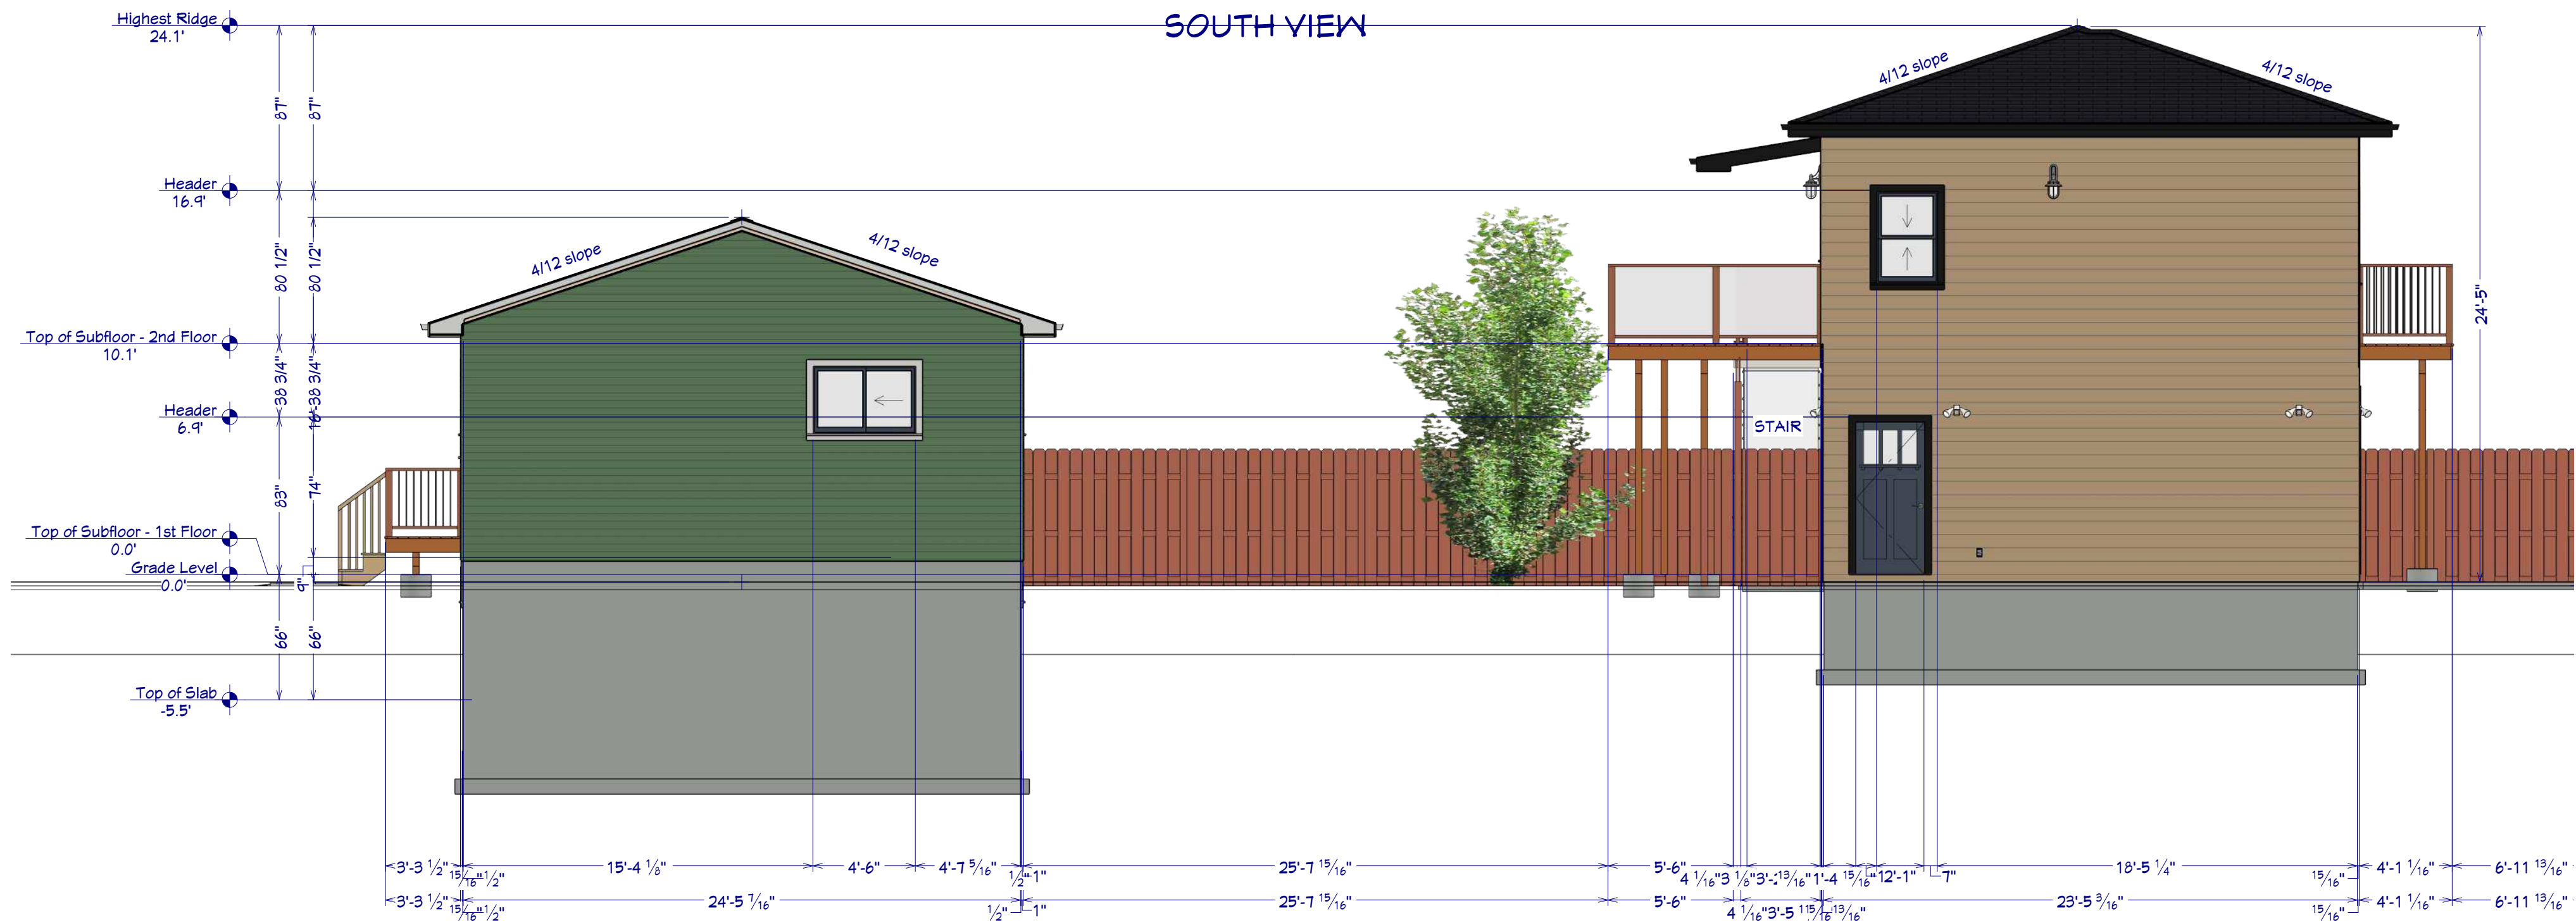

ING

NO.	DESCRIPTION	BY	DATE

SHEET TITLE:
SOUTH ELEVATION

PROJECT DESCRIPTION:
2436 47 ST SE
PROPOSED BACKYARD
SUITE OVER GARAGE

DRAWINGS PROVIDED BY:
BILL ING

DATE:

07/21/2026

SCALE:

3/16" = 1'

SHEET:

A-5



NO.	DESCRIPTION	BY	DATE

SHEET TITLE:

EAST ELEVATION

PROJECT DESCRIPTION:

2436 47 ST SE
PROPOSED BACKYARD
SUITE OVER GARAGE

DRAWINGS PROVIDED BY:

BILL ING

DATE:

07/21/2026

SCALE:

1/4" = 1'

SHEET:

A-6

ING

NO.	DESCRIPTION	BY	DATE

SHEET TITLE:

WEST ELEVATION

PROJECT DESCRIPTION:

2436 47 ST SE
PROPOSED BACKYARD
SUITE OVER GARAGE

DRAWINGS PROVIDED BY:

BILL ING

DATE:

07/21/2026


SCALE:

1/4" = 1'

SHEET:

A-7

WEST VIEW

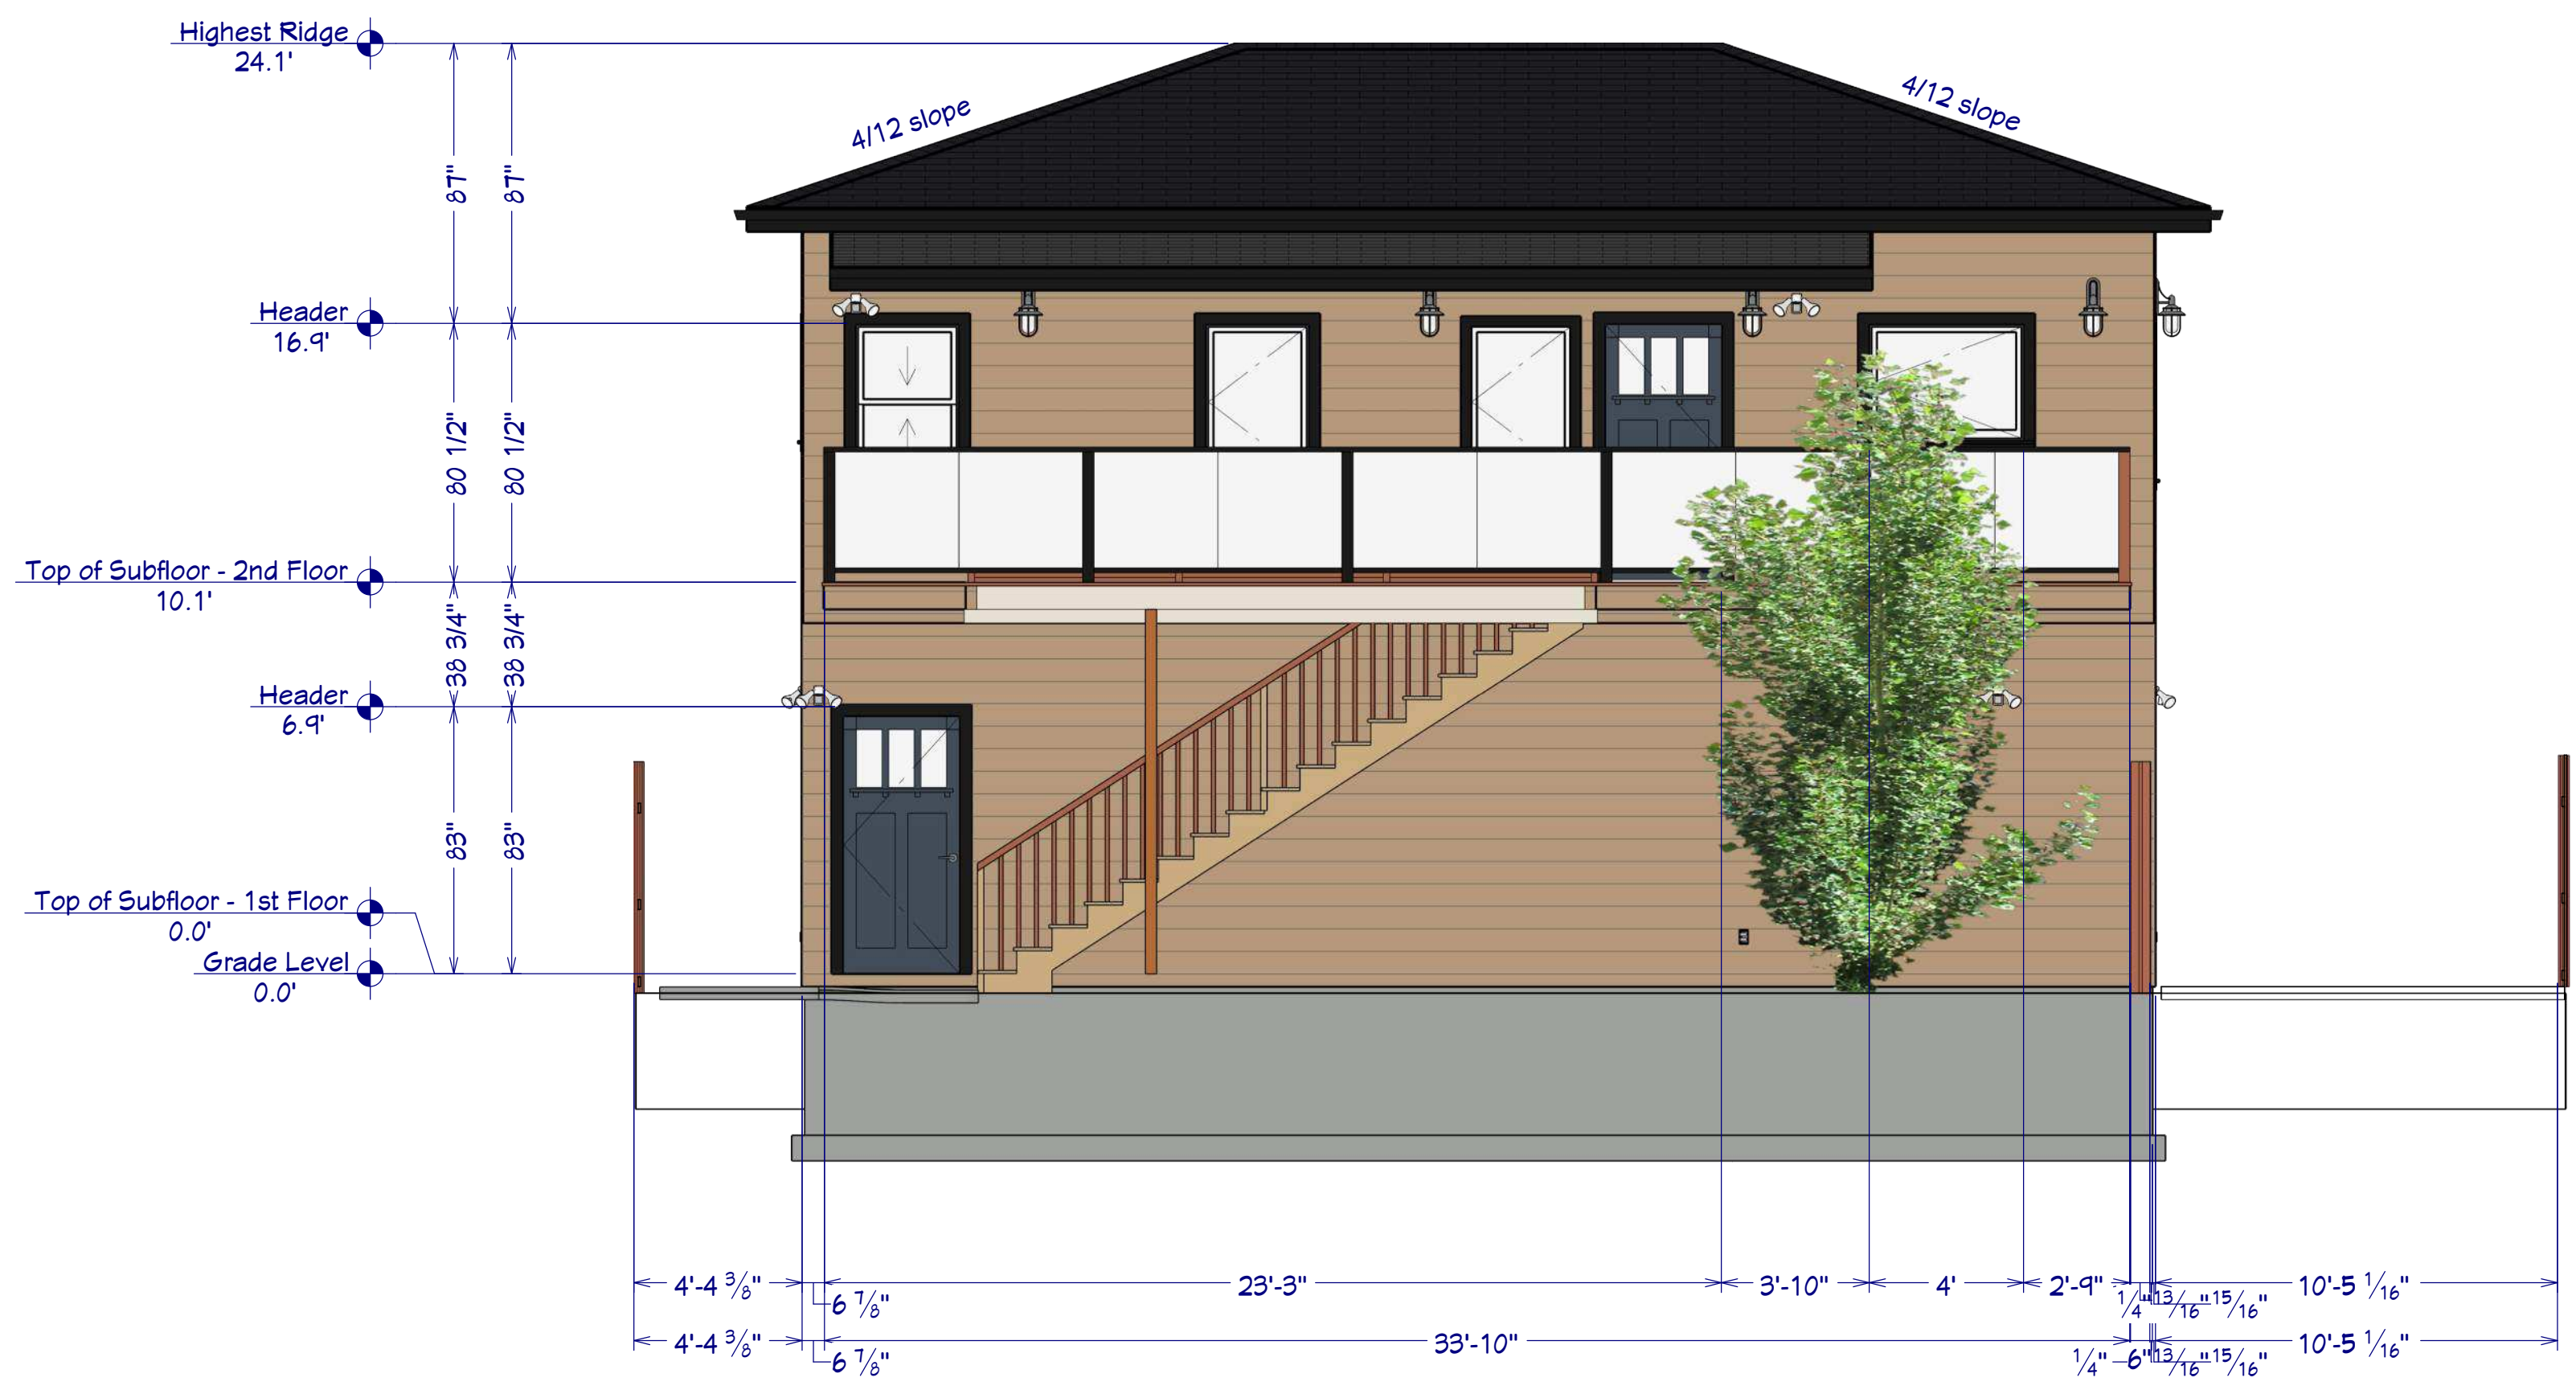



NO.	DESCRIPTION	BY	DATE

SHEET TITLE:

3D VIEW

PROJECT DESCRIPTION:

2436 47 ST SE
PROPOSED BACKYARD
SUITE OVER GARAGE

DRAWINGS PROVIDED BY:

BILL ING

DATE:

07/21/2026

SCALE:

SHEET:

A-8

ING

WEST ELEVATION of EXISTING HOUSE



ING

NO.	DESCRIPTION	BY	DATE

SHEET TITLE:

PROJECT DESCRIPTION:
2436 47 ST SE
PROPOSED BACKYARD
SUITE OVER GARAGE

DRAWINGS PROVIDED BY:
BILL ING


DATE:

07/21/2026

SCALE:

SHEET:

A-9

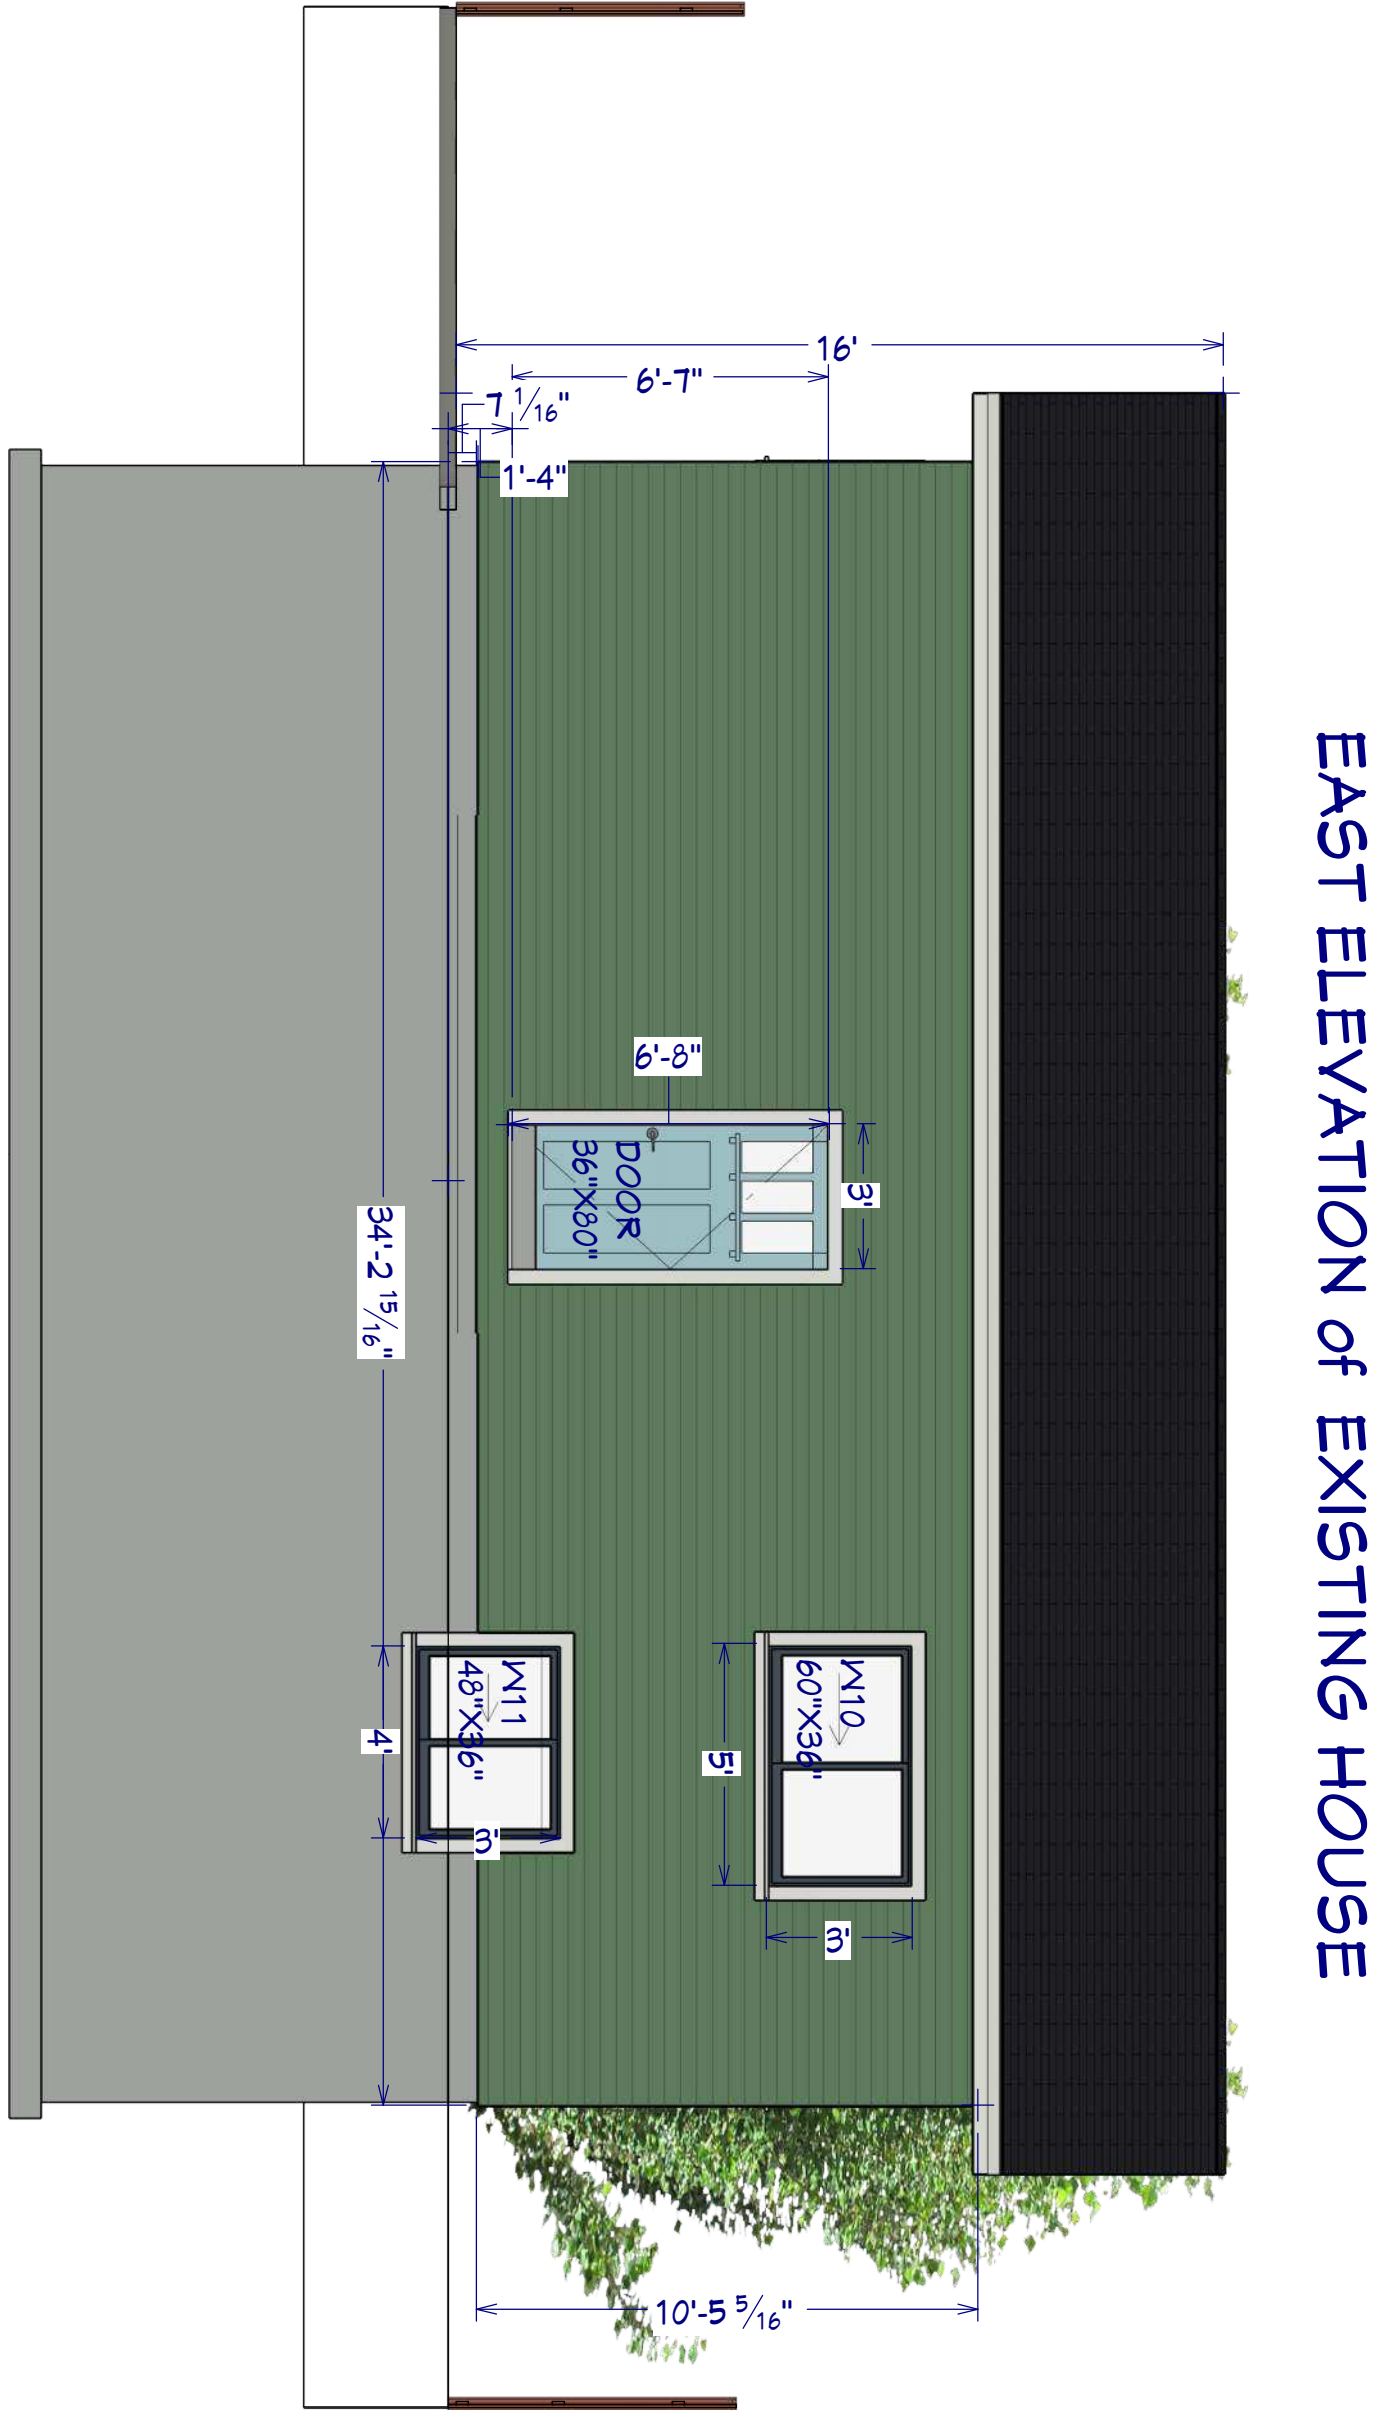

NO.	DESCRIPTION	BY	DATE

ING

SHEET TITLE:

PROJECT DESCRIPTION:
2436 47 ST SE
PROPOSED BACKYARD
SUITE OVER GARAGE

DRAWINGS PROVIDED BY:
BILL ING

DATE:
07/21/2026

SCALE:

SHEET:

A-10