


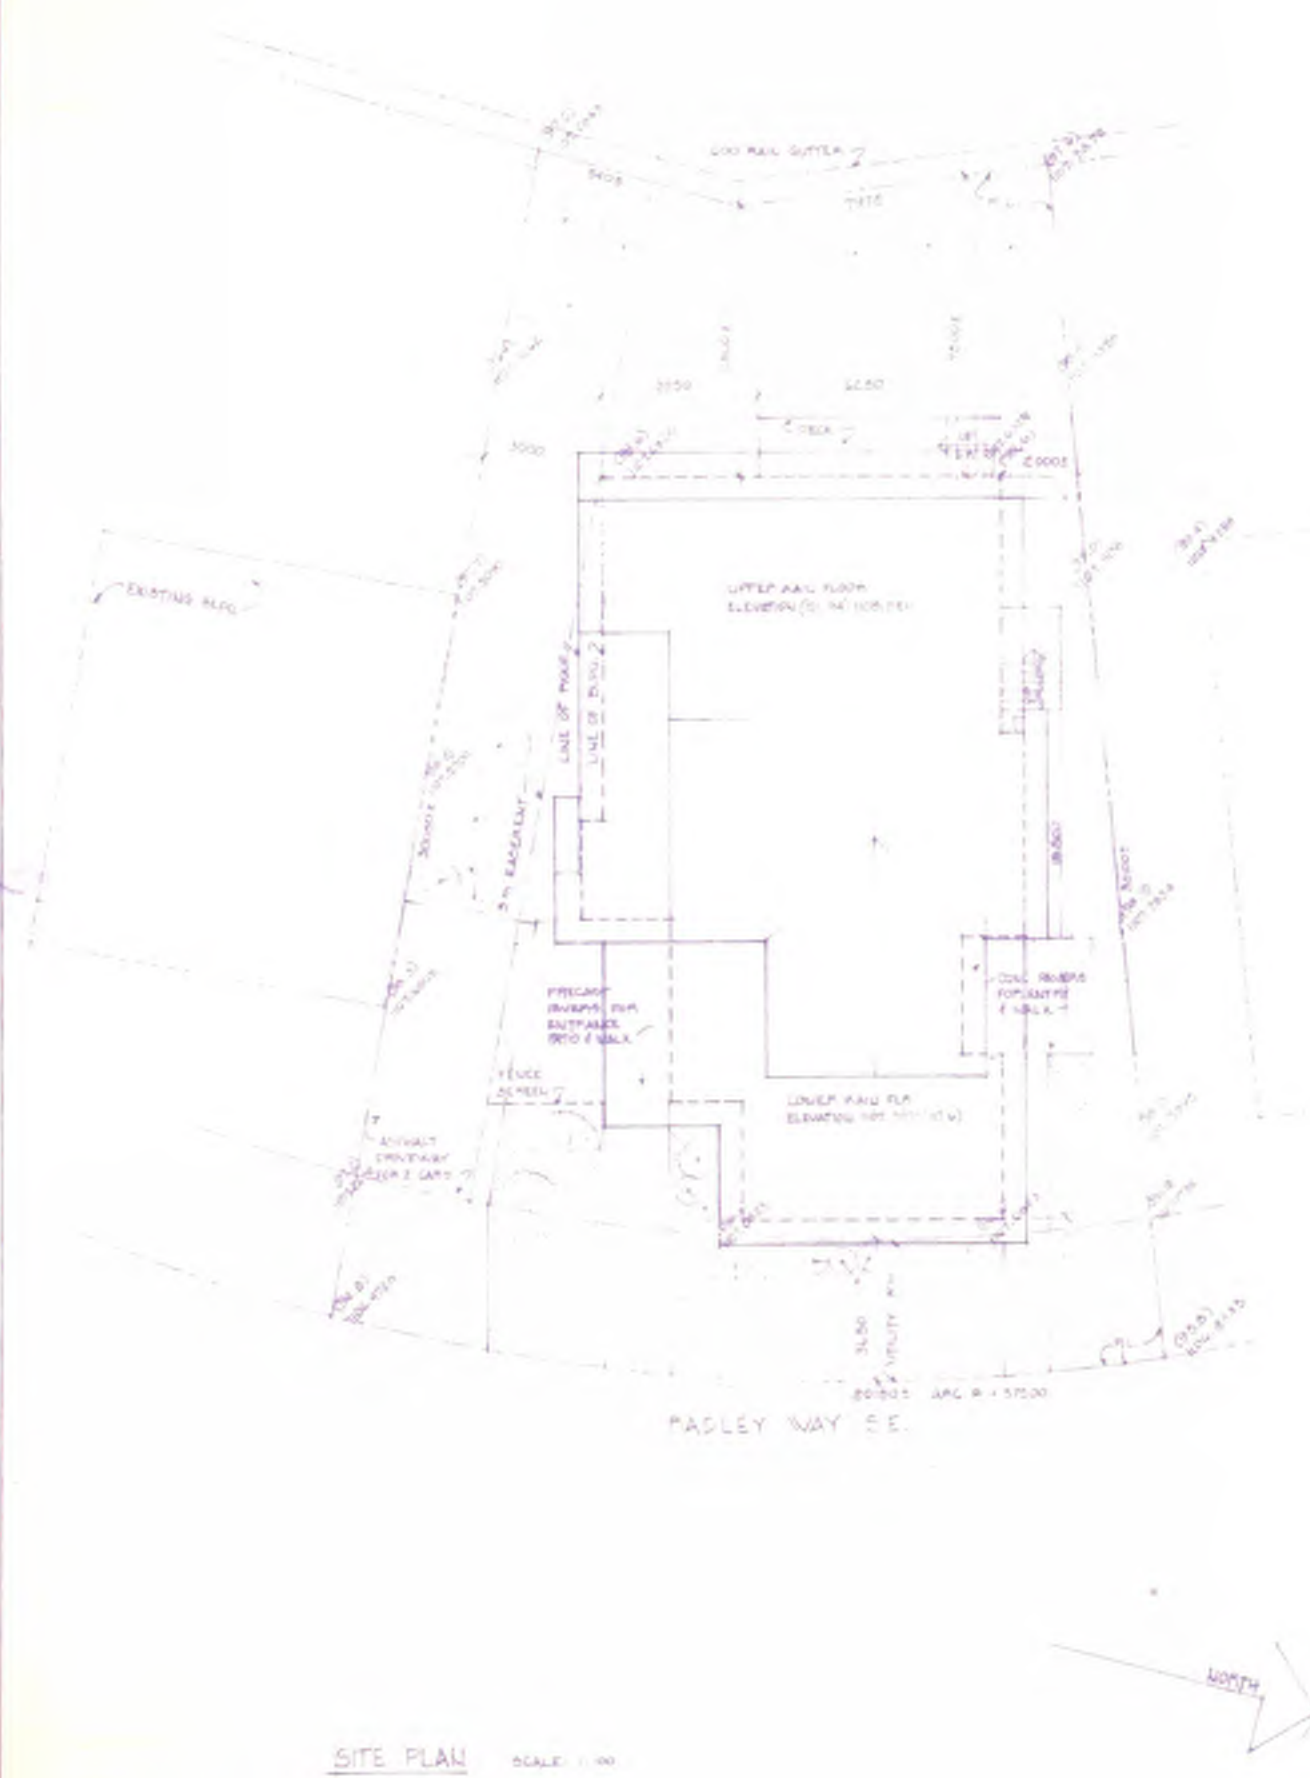

SITE PLAN SCALE: 1/80

DO NOT SCALE THIS DRAWING
 ALL DIMENSIONS TO BE SHOWN ON SITE
 AND DIMENSIONS MUST BE RECORDED TO THE
 RESPECTIVE SURVEYING
 THIS DRAWING IS THE PROPERTY OF THE
 ARCHITECT. REPRODUCTION IS STRICTLY
 PROHIBITED WITHOUT PRIOR CONSENT

NOTES
 LEGAL DESCRIPTION
 LOT 13 BLOCK 15
 PLAN 7710861

- LANDSCAPING
- CONIFEROUS TREES w/
MIN. HEIGHT OF 37.50
 - DECIDUOUS TREES w/
MINIMUM CALIPER OF 85
 - DECIDUOUS SHRUBS

no.	description	date
1	SPRINKLER, TAPS, & DECK	21/5/79



DAVID PENDERGAST, PETER +
 PARTNERS
 ARCHITECTS + PLANNERS
 CALGARY EDMONTON LETHBRIDGE
 1400 14 ST SW
 CALGARY, ALTA T2M 0G6
 TEL: 243-1111 FAX: 243-5001

client: _____

project: _____

sheet title:
 SITE PLAN &
 FOUNDATION PLAN

scale: A/B

date: _____


drawn: JAP

checked: _____


project no.: C-79064

sheet no.: A-1

JOIN TO CITY RECORDS

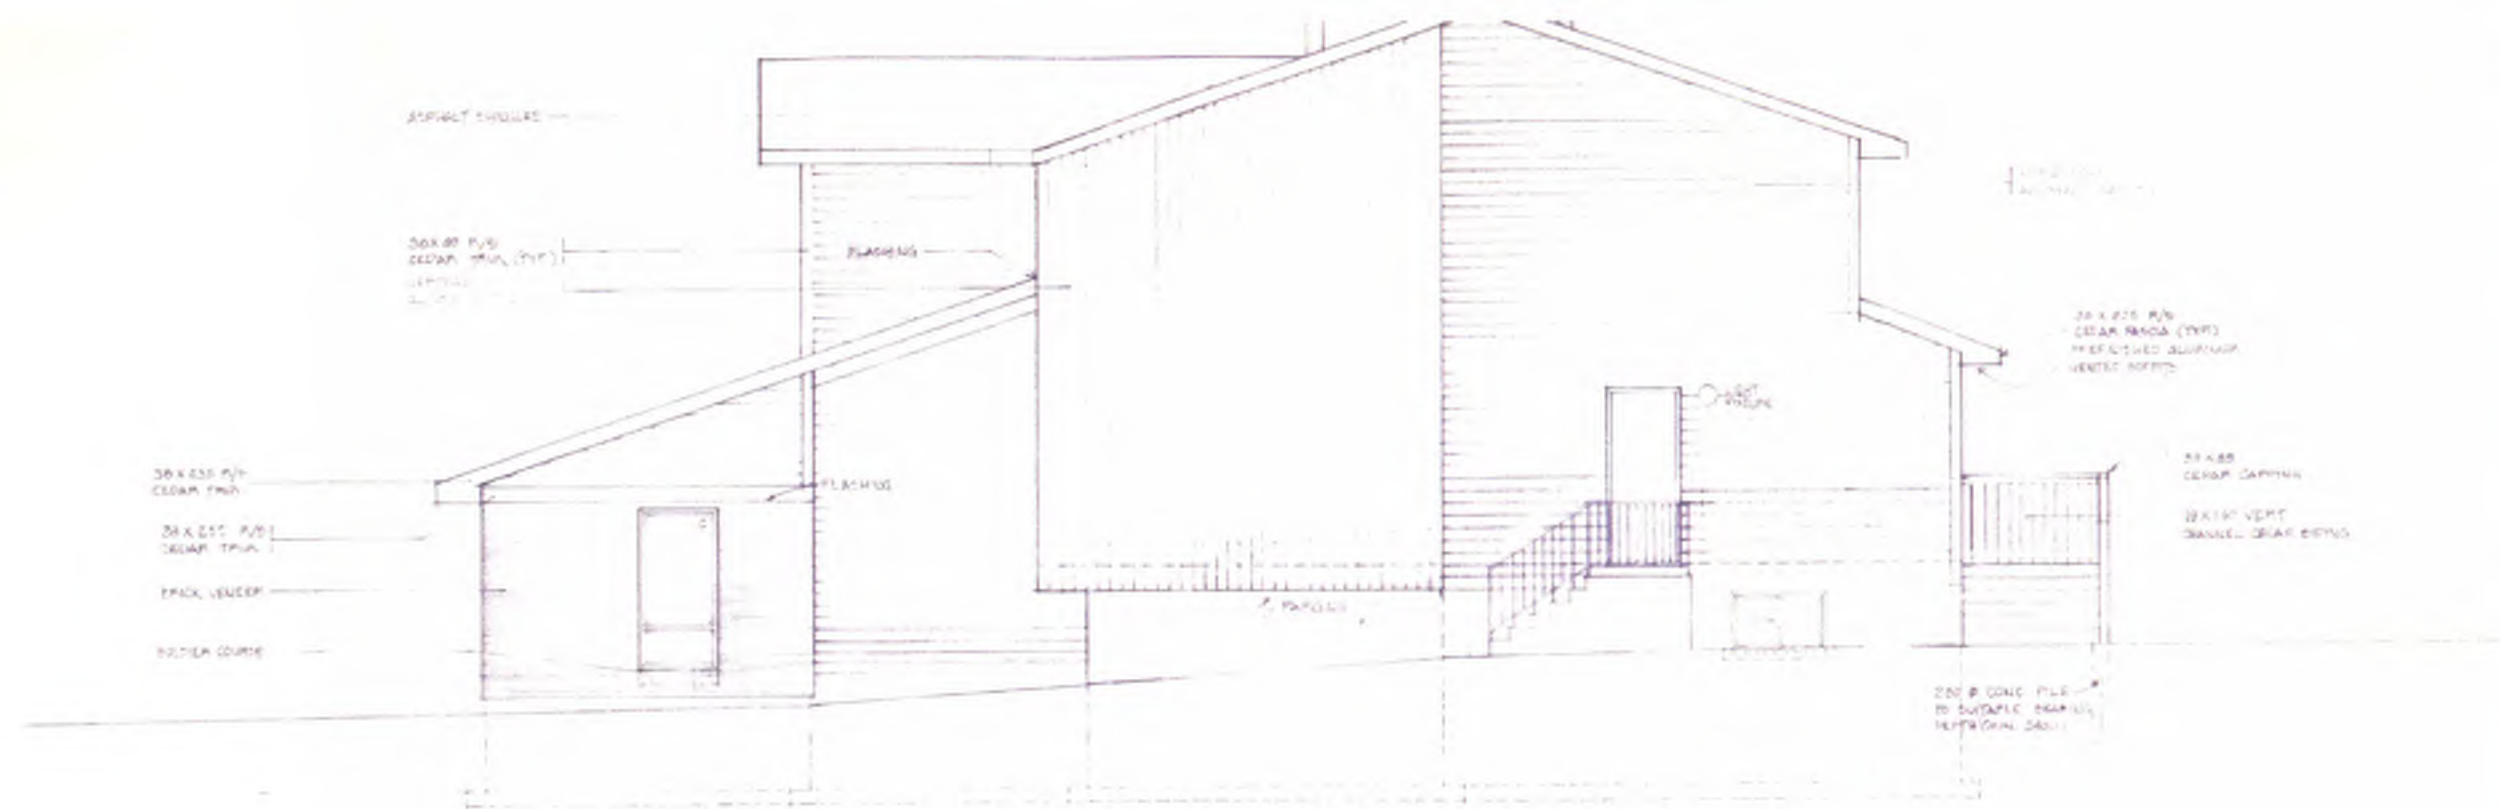

NORTH ELEVATION

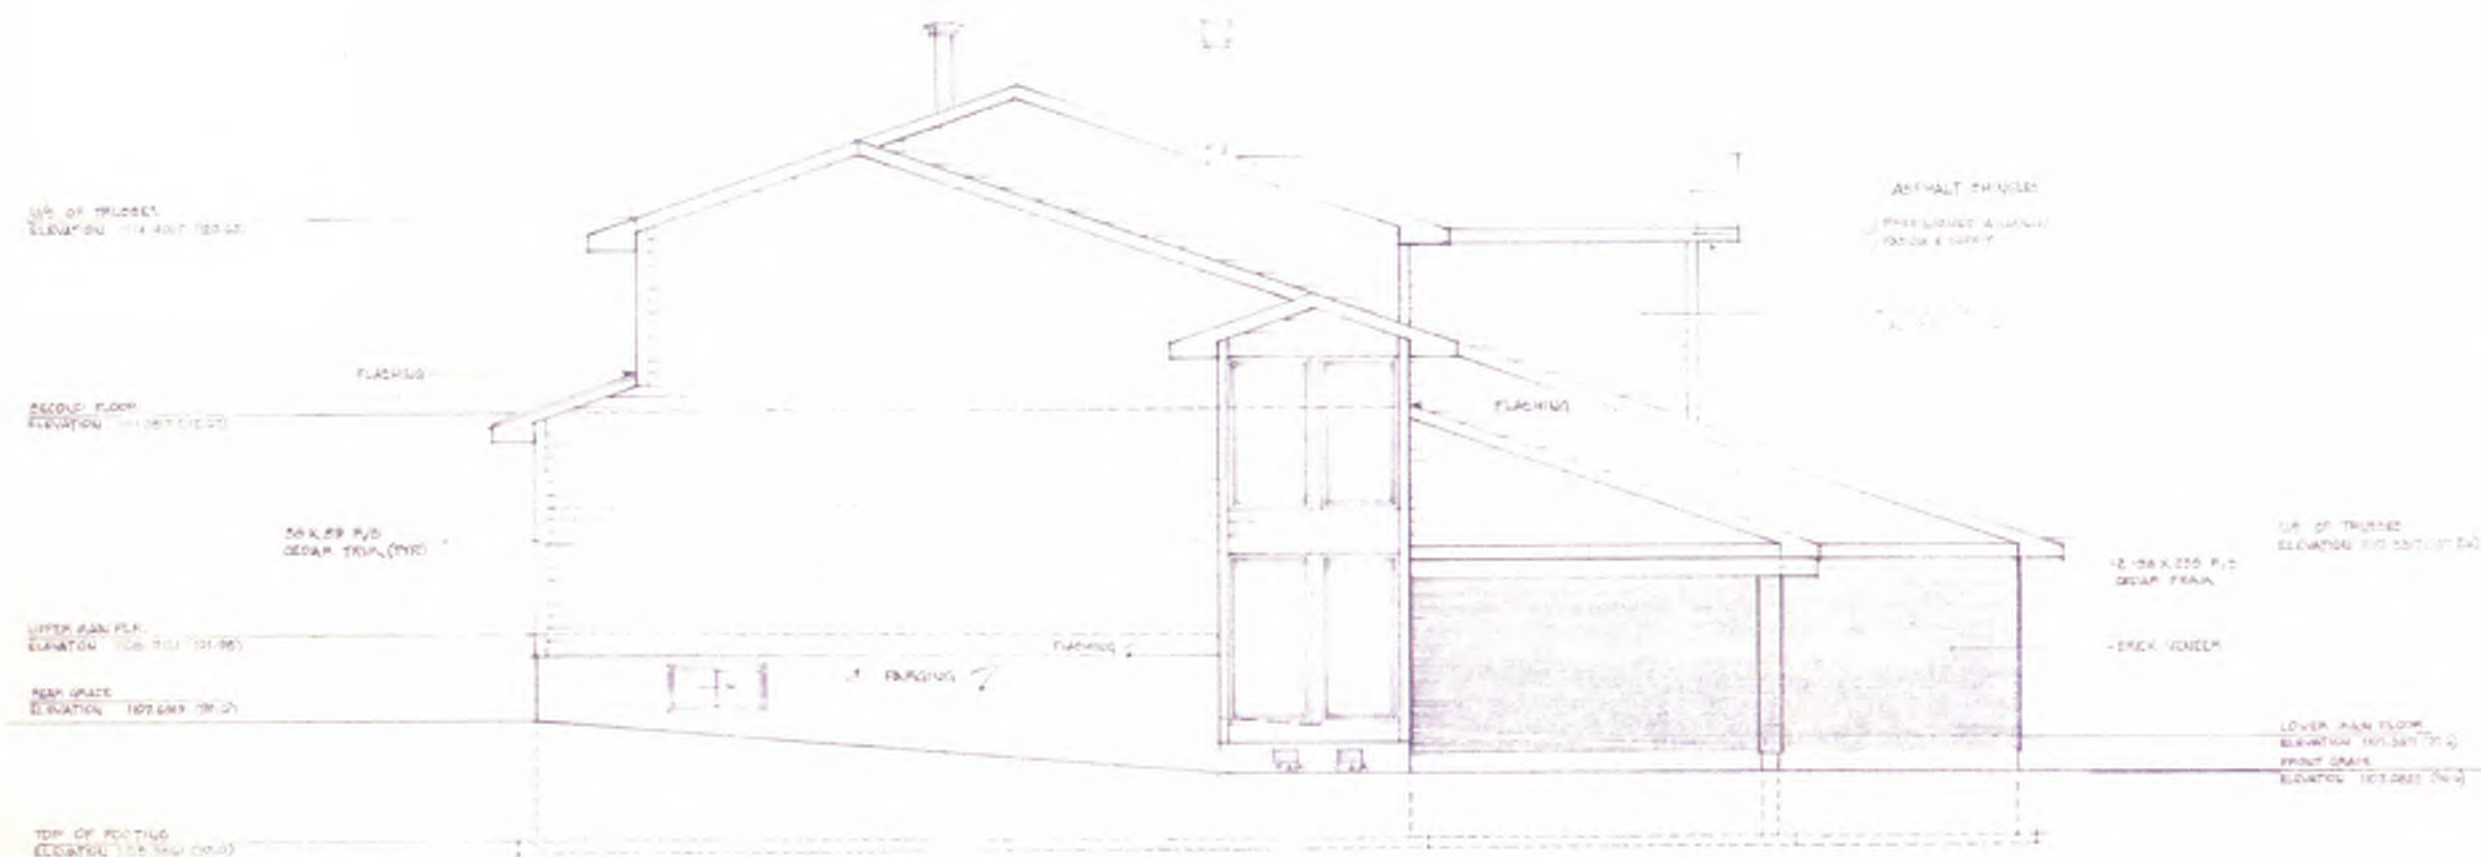

SOUTH ELEVATION

DO NOT SCALE THIS DRAWING
ALL DIMENSIONS TO BE VERIFIED ON SITE
ANY DISCREPANCIES MUST BE REPORTED TO
ARCHITECT IMMEDIATELY
THIS DRAWING IS THE PROPERTY OF THE
ARCHITECT. REPRODUCTION IS STRICTLY
PROHIBITED WITHOUT PRIOR CONSENT
notes

no.	description	date
1	TRUCK GRADE	5/15/99
2	DESCRIPTION	DATE




BARRY PENDERGAST, PARTNERS
ARCHITECTS + PLANNERS
CALGARY EDMONTON LETHBRIDGE
1000 14 STREET SW
CALGARY T2M 0S6
TEL: 403-241-8091

client


project

sheet title
NORTH & SOUTH
ELEVATIONS



scale 1:50
date
drawn JAPP
chd
project C75064
sheet n
A-4

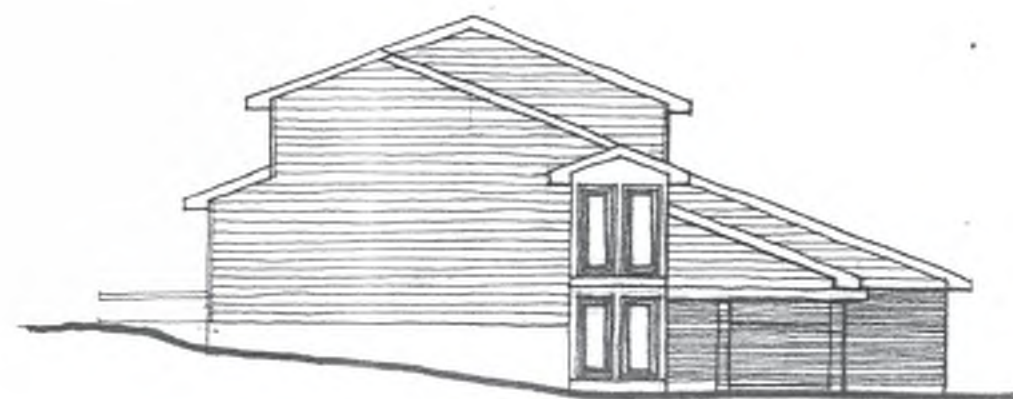

SIDE ELEVATION.

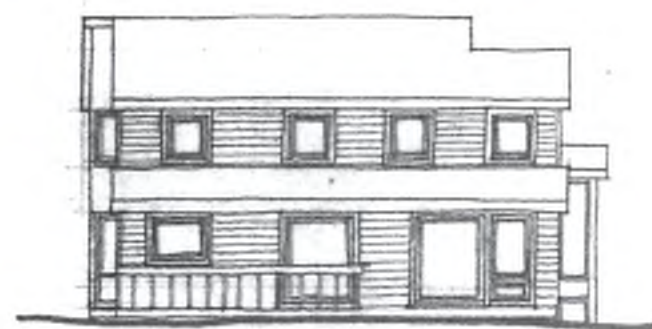

REAR ELEVATION.

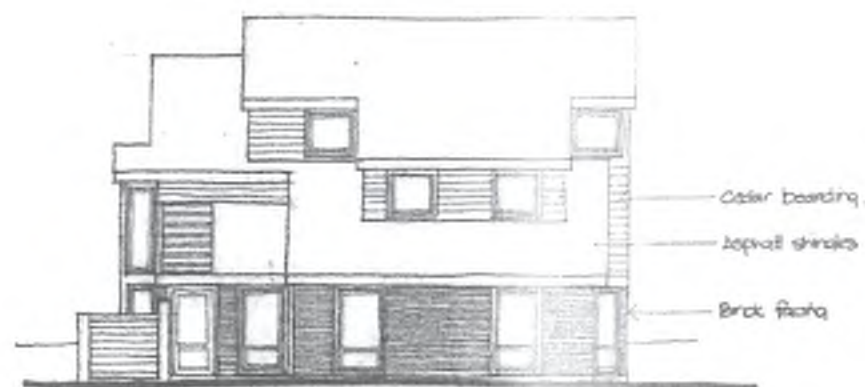 

FRONT ELEVATION.

NOTES

no. description date

revisions

DAVID
PENDERGAST, PETER
PARTNERS
ARCHITECTS + PLANNERS
CALGARY EDMONTON LETHBRIDGE

client

project

sheet title
ELEVATIONS / SECTION

scale 1/8" = 1'-0"

date MAY 78.

drawn 2-f.

check

project

sheet

P2