

# MISSION ROAD

## ISSUED FOR BUILDING PERMIT

2026/07/27

PROJECT NUMBER:

26.013

PARCEL ADDRESS:

LEGAL: LOTS: 1-19, BLOCK: 7, PLAN: 5793U  
MUNICIPAL: 48-86 MISSION ROAD N.W.,  
CALGARY, AB

DP REFERENCE

DP2025-#####

BP REFERENCE

BP2025-#####

### DRAWING LIST: INDEX: ARCHITECTURE

FAAS

601 - 1812 4 ST SW, CALGARY, AB T2S 1W

DP.000 TITLE SHEET

DP.001 RENDER  
DP.002 RENDER  
DP.003 RENDER

DP.100 BLOCK PLAN  
DP.101 SITE PLAN  
DP.102 SITE DETAILS

DP.200 PARKADE FLOOR PLAN (P2)  
DP.201 MAIN FLOOR PLAN  
DP.202 SECOND FLOOR PLAN  
DP.203 THIRD FLOOR PLAN  
DP.204 FOURTH FLOOR PLAN  
DP.205 FIFTH FLOOR PLAN  
DP.206 SIXTH FLOOR PLAN  
DP.207 ROOF PLAN

DP.300 BUILDING SECTION  
DP.301 WEST RAMP SECTION  
DP.302 EAST RAMP SECTION

DP.400 ELEVATIONS  
DP.401 ELEVATIONS

L.0 OVERALL PLAN  
L.1 LANDSCAPE PLAN  
L.2 DETAILS AND FURNISHINGS

C.01 SITE SERVING PLAN  
C.02 SITE GRADING PLAN  
C.03 SECTIONS

E.101S SITE PLAN  
E.102S SITE PLAN - POINT BY POINT  
E.103S RENDERINGS

### PROJECT INFORMATION:

PARCEL ADDRESS:

LEGAL: L: 01-19, B: 7, P: 5793U  
MUNICIPAL: 48-86 MISSION ROAD S.W., CALGARY, AB  
COMMUNITY: PARKHILL  
ZONING: DC - DIRECT CONTROL DISTRICT

PROPOSED GROSS BUILDING AREA:

MAIN 1997.12 SQ.M. / 21 496.80 SQ.FT.  
SECOND 3616.54 SQ.M. / 38 928.16 SQ.FT.  
THIRD 3609.34 SQ.M. / 38 850.66 SQ.FT.  
FOURTH 3598.02 SQ.M. / 38 728.74 SQ.FT.  
FIFTH 3596.02 SQ.M. / 38 728.74 SQ.FT.  
SIXTH 3455.88 SQ.M. / 37 198.82 SQ.FT.  
TOTAL: 19 874.92 SQ.M. / 219 931.92 SQ.FT.

BLDG. CLASSIFICATION & TECHNICAL OVERVIEW:

- BASED ON THE NATIONAL BUILDING CODE 2023 (ALBERTA EDITION)  
PART 9 SECTION 9.10.14. SPATIAL SEPARATION BETWEEN BUILDINGS.  
MAJOR OCCUPANCY GROUP-C WITH UNIT OVER UNIT.  
- THIS APPLIES TO BUILDINGS OTHER THAN THOSE TO WHICH  
SUBSECTION 9.10.15. APPLIES.

- BASED ON THE NATIONAL BUILDING CODE 2023 (ALBERTA EDITION) PART  
9 SECTION 9.10.15. SPATIAL SEPARATION BETWEEN HOUSES.  
MAJOR OCCUPANCY GROUP-C WITH UNIT OVER SECONDARY SUITE.  
THIS APPLIES TO BUILDINGS THAT CONTAIN ONLY DWELLING UNITS AND  
HAVE NO DWELLING UNIT ABOVE ANOTHER DWELLING UNIT, AND  
HOUSE WITH A SECONDARY SUITE INCLUDING THEIR COMMON SPACES.

- BUILDING-X DOES NOT REQUIRE A FIRE SUPPRESSION SYSTEM.

- BUILDING-X REQUIRES A FIRE SUPPRESSION SYSTEM.

- BUILDING-X REQUIRES A FIREWALL.

### BYLAW REGULATIONS:

BUILDING SETBACKS:

FRONT (SOUTH WEST)  
SIDE (SOUTH EAST)  
REAR (NORTH EAST)  
SIDE (NORTH WEST)

PERMITTED  
min. 0.0m - max. 4.0m  
min. 0.0m - max. 4.0m  
0.0m  
0.0m

PARCEL COVERAGE:

PARCEL AREA: 5 513.6 SQ.M. / 59 347.9 SQ.FT.  
PARCEL COVERAGE ALLOWED: N/A  
BUILDING FOOT PRINT: 4296.94 SQ.M. / 45 606.00 SQ.FT.  
TOTAL PROPOSED: 4296.94 SQ.M. / 45 606.00 SQ.FT.  
76.8%

FLOOR AREA RATIO:

MAXIMUM ALLOWED: N/A  
PROPOSED: 3.7

DENSITY:

MINIMUM ALLOWED: N/A  
MAXIMUM ALLOWED: N/A  
PROPOSED:  
PROPOSED DENSITY:

AMENITY SPACE:

MINIMUM REQUIRED PER UNIT: 5.0 SQ.M. / 53.8 SQ.FT. / UNIT  
MINIMUM TOTAL: 1 440 SQ.M. / 15 500.03 SQ.FT.

COMMON TOTAL PROPOSED: 1 262.48 SQ.M. / 13, 589.24 SQ.FT.  
INDOOR: 672.06 SQ.M. / 7234.00 SQ.FT.  
OUTDOOR: 590.42 SQ.M. / 6 355.25 SQ.FT.

PRIVATE: 1 065 SQ.M. / 11 676.84 SQ.FT.  
TOTAL AMENITY PROPOSED: 2 347.20 SQ.M. / 25, 265.09 SQ.FT.

VEHICULAR PARKING:

REQUIRED RESIDENTIAL STALLS  
0.625 STALLS / UNIT  
REQUIRED VISITOR STALLS  
0.1 STALLS / UNIT

179 STALLS REQUIRED

29 STALLS REQUIRED

TOTAL PARKING STALLS REQUIRED  
(NO REDUCTIONS):

208 STALLS

TOTAL PARKING STALLS REQUIRED  
(WITH REDUCTIONS):

156 STALLS

PARKING REDUCTIONS:

25% FREQUENT TRANSIT REDUCTION  
25% BICYCLE REDUCTION

52 STALLS  
0 STALLS

VEHICULAR PARKING PROPOSED:

RESIDENTIAL STALLS  
224 STALLS

VISITOR STALLS  
29 STALLS

ACCESSIBLE STALLS  
6 STALLS

TOTAL PARKING STALLS PROPOSED:  
254 STALLS

BICYCLE PARKING:

MINIMUM REQUIRED:  
0.5 CLASS 1 BICYCLE STALLS / UNIT  
286 UNITS x 0.5 = 143 STALLS REQUIRED  
168 STALLS PROVIDED

0.1 CLASS 2 BICYCLE STALLS / UNIT  
286 UNITS x 0.1 = 29 STALLS REQUIRED  
30 STALLS PROVIDED

WASTE & RECYCLING:

MINIMUM REQUIRED:  
UNITS x 0.24 m³ = ... m³ / WEEK  
PROVIDED:  
286 x 0.24 m³ BINS = 69.36 m³  
RECYCLING:  
ORGANICS:

0.24 m³ PER UNIT / WEEK

286 x 0.24 m³ BINS = 68.64 m³  
286 x 0.24 m³ BINS = 68.64 m³



(ARTISTIC REPRESENTATION ONLY)





(ARTISTIC REPRESENTATION ONLY)

FILE PATH: C:\Users\Ardian\Documents\2026\618\_26\_013\_MH\_MISSON.001.dwg  
PLOT DATE: 8/21/2026 13:37:29



FORMED ALLIANCE ARCHITECTURE STUDIO

SEAL

FOR REFERENCE  
ONLY - NOT FOR  
CONSTRUCTION

2026.08.21



| RELEASES |               |            |
|----------|---------------|------------|
| NO.      | DESCRIPTION   | DATE       |
| 01       | ISSUED FOR DP | 2026.08.21 |
|          |               |            |
|          |               |            |
- ☐ CONSTRUCTION
- ☐ TENDER
- ☐ BUILDING PERMIT
- PROJECT NAME

MISSION ROAD

MUNICIPAL ADDRESS  
48-86 MISSION ROAD SW

LEGAL ADDRESS  
L: 01-19    B: 07    P: 5790U

PROJECT NO.  
26.013

|       |         |
|-------|---------|
| DRAWN | CHECKED |
| AC    | GD      |

|            |          |
|------------|----------|
| DATE       | SCALE    |
| 2026-08-21 | AS NOTED |

DRAWING TITLE  
RENDER

DRAWING NUMBER

DP.001

Copyright reserved. This drawing and all copyright therein are the sole and exclusive property of the consultant. Reproduction or use of this drawing in whole or in part is prohibited and may not be used without the written consent of F&AS Architecture. Do not scale this drawing.



(ARTISTIC REPRESENTATION ONLY)

FILE PATH: C:\Users\Ardian\OneDrive\2026\6.18\_26\_013\_MH\_Mission.Rvt  
PLOT DATE: 8/21/2026 13:37:44



FORMED ALLIANCE ARCHITECTURE STUDIO

SEAL

FOR REFERENCE  
ONLY - NOT FOR  
CONSTRUCTION

2026.08.21



| RELEASES |               |            |
|----------|---------------|------------|
| NO.      | DESCRIPTION   | DATE       |
| 01       | ISSUED FOR DP | 2026.08.21 |
|          |               |            |
|          |               |            |
|                                          |            |
|------------------------------------------|------------|
| <input type="checkbox"/> CONSTRUCTION    | YYYY-MM-DD |
| <input type="checkbox"/> TENDER          | YYYY-MM-DD |
| <input type="checkbox"/> BUILDING PERMIT | YYYY-MM-DD |
| PROJECT NAME                             |            |

MISSION ROAD

MUNICIPAL ADDRESS  
48-86 MISSION ROAD SW

LEGAL ADDRESS  
L: 01-19    B: 07    P: 5730U

PROJECT NO.  
26.013

|       |         |
|-------|---------|
| DRAWN | CHECKED |
| AC    | GD      |

|            |          |
|------------|----------|
| DATE       | SCALE    |
| 2026-08-21 | AS NOTED |

DRAWING TITLE  
RENDER

DRAWING NUMBER

DP.002

Copyright reserved. This drawing and all copyright therein are the sole and exclusive property of the consultant. Reproduction or use of this drawing in whole or in part is prohibited and may not be used without the written consent of F&AS Architecture. Do not scale this drawing.



(ARTISTIC REPRESENTATION ONLY)



FORMED ALLIANCE ARCHITECTURE STUDIO

SEAL

FOR REFERENCE  
ONLY - NOT FOR  
CONSTRUCTION

2026.08.21



| RELEASES |               |            |
|----------|---------------|------------|
| NO.      | DESCRIPTION   | DATE       |
| 01       | ISSUED FOR DP | 2026.08.21 |
|          |               |            |
|          |               |            |
- ☐ CONSTRUCTION
- ☐ TENDER
- ☐ BUILDING PERMIT
- PROJECT NAME

MISSION ROAD

MUNICIPAL ADDRESS

48-88 MISSION ROAD SW

LEGAL ADDRESS

L: 01-19 B: 07 P: 5790U

PROJECT NO.  
26.013

|       |         |
|-------|---------|
| DRAWN | CHECKED |
| AC    | GD      |

|            |          |
|------------|----------|
| DATE       | SCALE    |
| 2026-08-21 | AS NOTED |

DRAWING TITLE  
RENDER

DRAWING NUMBER

DP.003

Copyright reserved. This drawing and all copyright therein are the sole and exclusive property of the consultant. Reproduction or use of this drawing in whole or in part is prohibited and may not be used without the written consent of F&AS Architecture. Do not scale this drawing.



GENERAL NOTES

- ALL EXISTING STRUCTURES, RETAINING WALLS AND LANDSCAPING TO BE REMOVED WITHIN COMBINED DEVELOPMENT PARCELS.
- REFER TO SURVEY PLANS FOR GEODETIC ELEVATIONS ADJACENT TO DEVELOPMENT PERIMETER.
- REFER TO LANDSCAPE PLANS FOR ALL PLANTING AND GROUND COVER INFORMATION & DETAILS.
- ALL SITE REHABILITATION OF SIDEWALKS, BUS ZONE APRONS, AND PAVED LANES ARE TO BE COMPLETED AT THE OWNER'S EXPENSE.
- PROVIDE EXTERIOR LIGHTING AT ALL FRONT ENTRY AREAS. WALL MOUNTED.
- HOUSING NUMBER MOUNTED ON EXTERIOR WALL. SITE CONFIRM HEIGHT W/ ARCHITECT PRIOR TO ROUGH-IN & INSTALL.

SHEET NOTES

- ⊗ EXISTING GEODETIC ELEVATION (EX. #)
- ⊙ PROPOSED GEODETIC ELEVATION



VIEW 1 - NORTH



VIEW 2 - EAST



VIEW 3 - SOUTH



VIEW 4 - WEST

FAS

FORMED ALLIANCE ARCHITECTURE STUDIO

SEAL

FOR REFERENCE ONLY - NOT FOR CONSTRUCTION

2026.08.21

| RELEASES |               |            |
|----------|---------------|------------|
| NO.      | DESCRIPTION   | DATE       |
| 01       | ISSUED FOR DP | 2026.08.21 |
|          |               |            |
|          |               |            |
☐ CONSTRUCTION

YYYY-MM-DD

☐ TENDER

YYYY-MM-DD

☐ BUILDING PERMIT

YYYY-MM-DD

PROJECT NAME

MISSION ROAD

MUNICIPAL ADDRESS

48-88 MISSION ROAD SW

LEGAL ADDRESS

L: 01-19 B: 07 P: 5790U

PROJECT NO.

26.013

DRAWN

AC

CHECKED

GD

DATE

2026-08-21

SCALE

AS NOTED


DRAWING TITLE

BLOCK PLAN

DRAWING NUMBER

DP.100

Copyright reserved. This drawing and all copyright therein are the sole and exclusive property of the consultant. Reproduction or use of this drawing in whole or in part is prohibited and may not be used without the written consent of FAS Architecture. Do not scale this drawing.

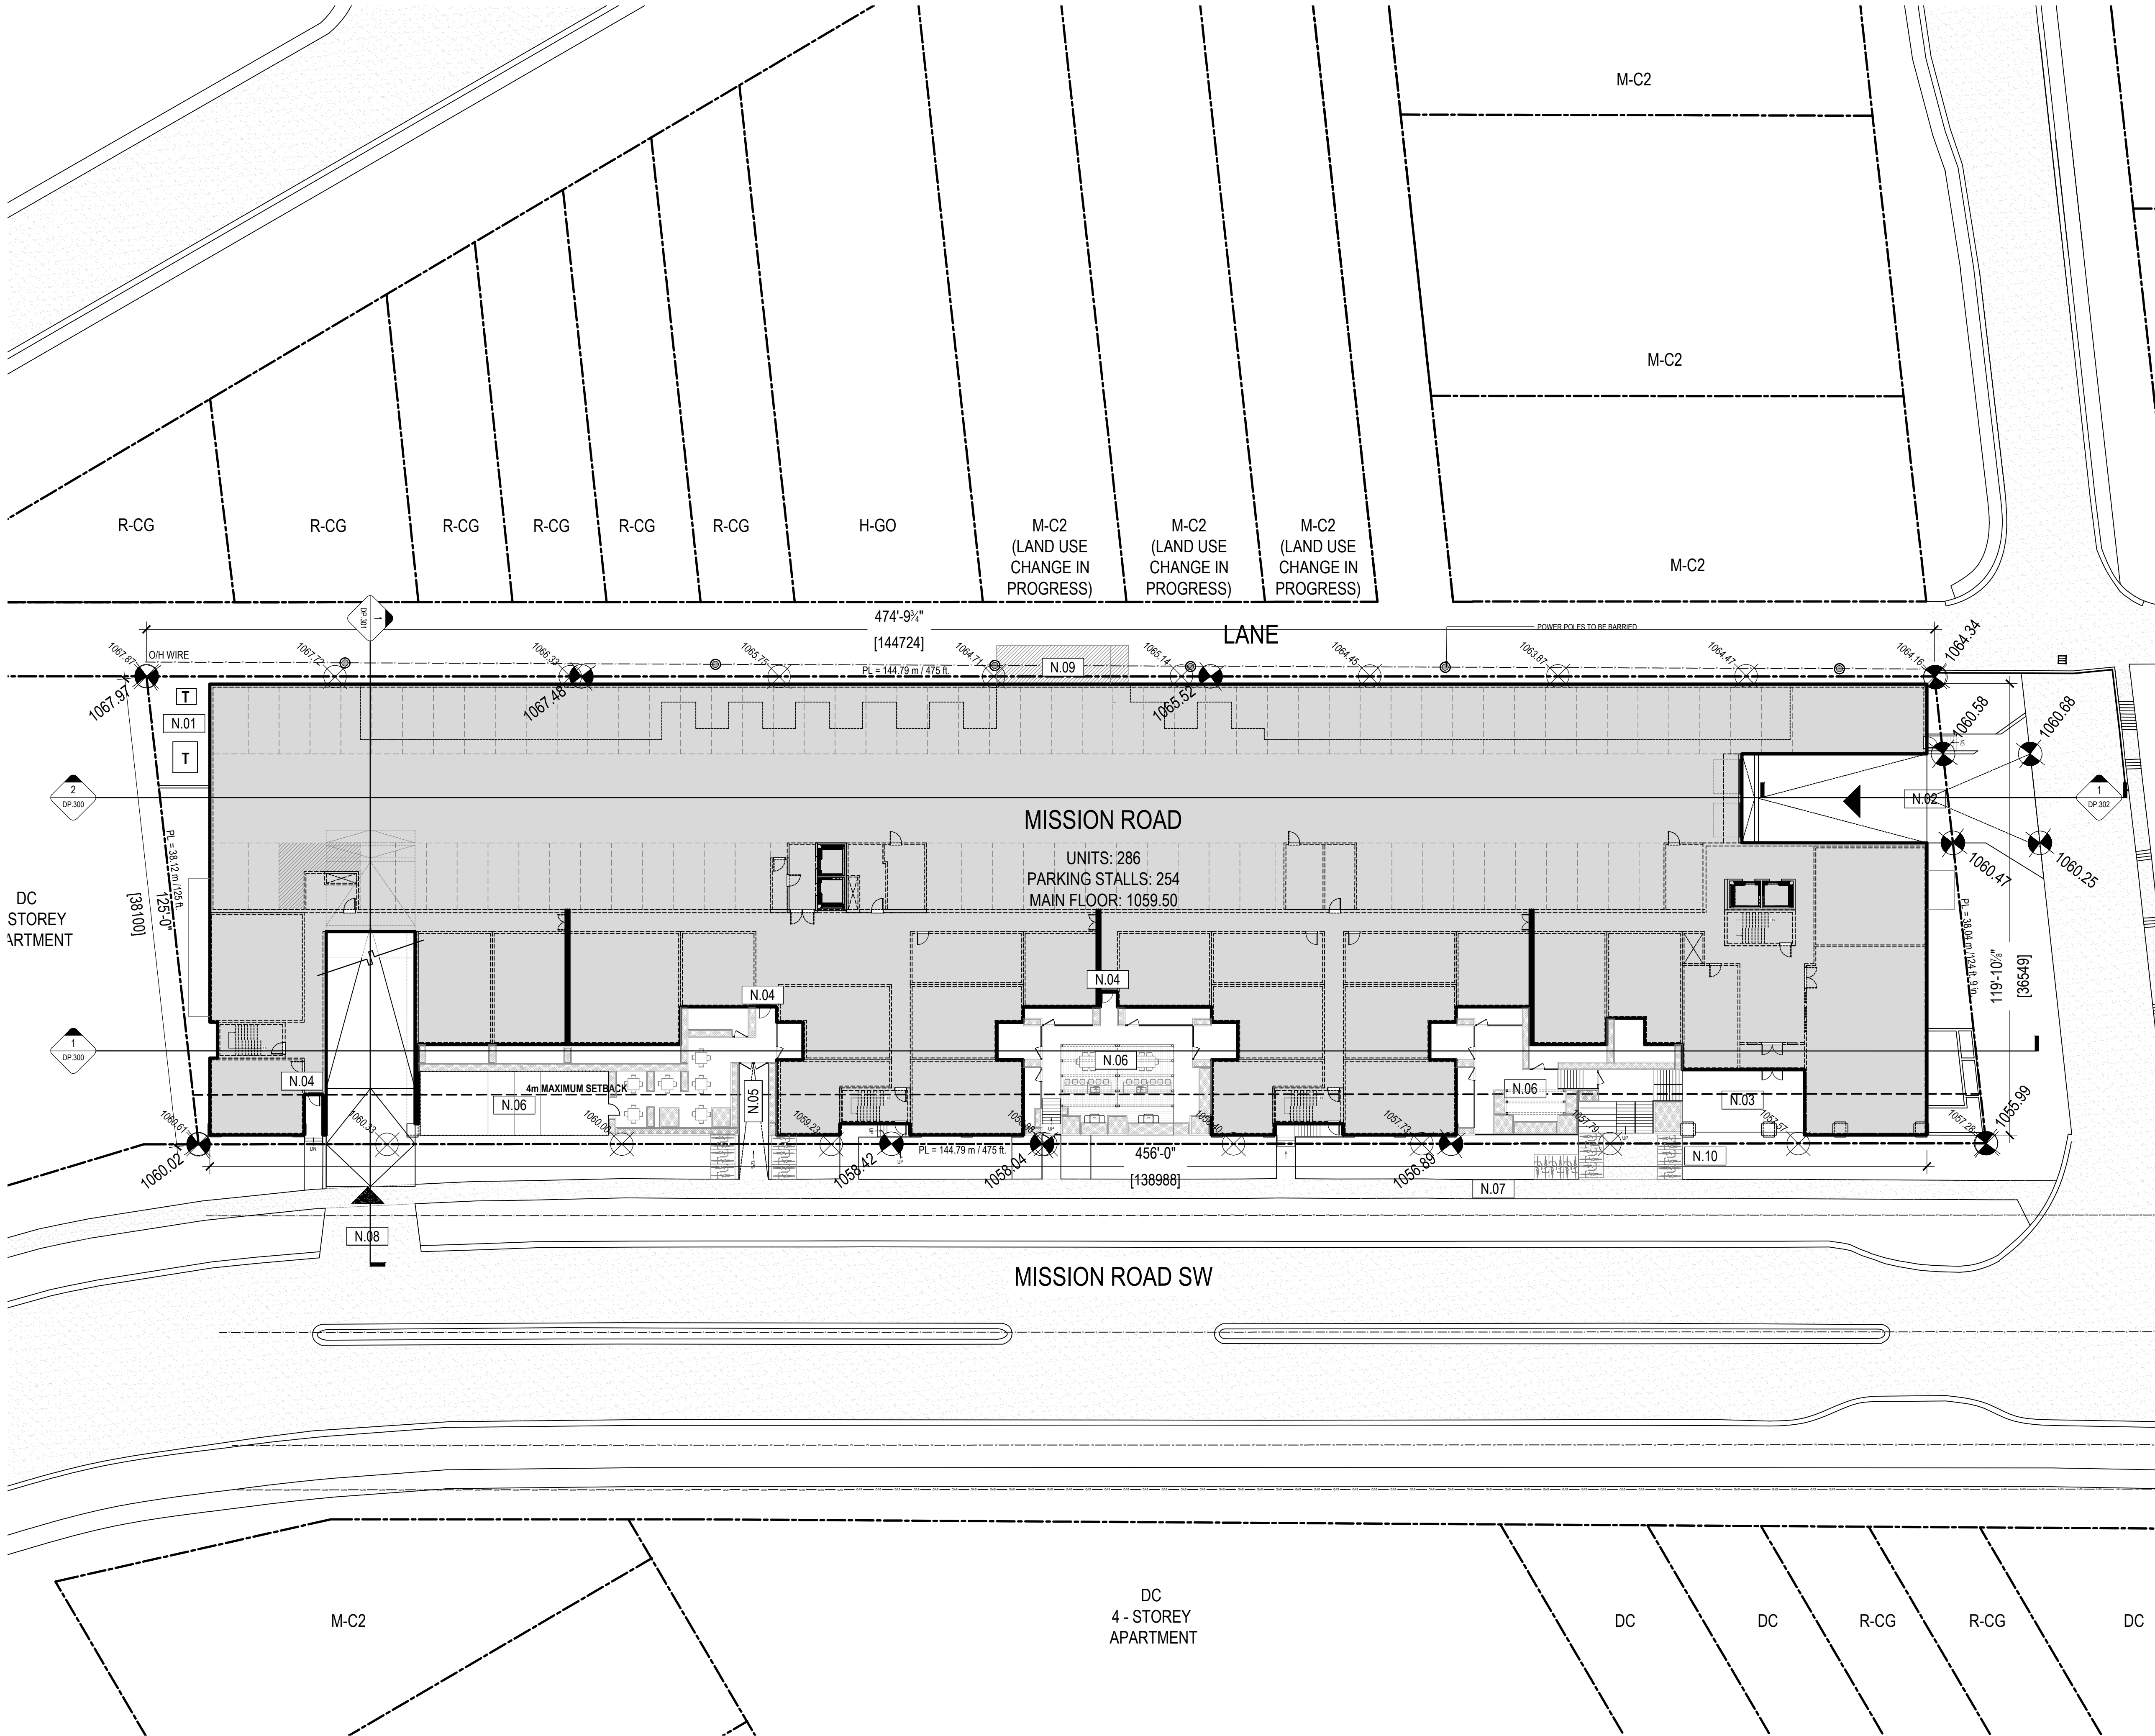


GENERAL NOTES

- ALL EXISTING STRUCTURES, RETAINING WALLS AND LANDSCAPING TO BE REMOVED WITHIN COMBINED DEVELOPMENT PARCELS.
- REFER TO SURVEY PLANS FOR GEODETIC ELEVATIONS ADJACENT TO DEVELOPMENT PERIMETER.
- REFER TO LANDSCAPE PLANS FOR ALL PLANTING AND GROUND COVER INFORMATION & DETAILS.
- ALL SITE REHABILITATION OF SIDEWALKS, BUS ZONE APRONS, AND PAVED LANES ARE TO BE COMPLETED AT THE OWNER'S EXPENSE.
- PROVIDE EXTERIOR LIGHTING AT ALL FRONT ENTRY AREAS. WALL MOUNTED.
- HOUSING NUMBER MOUNTED ON EXTERIOR WALL. SITE CONFIRM HEIGHT W/ ARCHITECT PRIOR TO ROUGH-IN & INSTALL.

SHEET NOTES

- |      |                                     |
|------|-------------------------------------|
| N.01 | PROPOSED ENMAX TRANSFORMER LOCATION |
| N.02 | PARKADE ENTRY                       |
| N.03 | PRIMARY ENTRY                       |
| N.04 | SECONDARY ENTRY                     |
| N.05 | ACCESSIBLE RAMP                     |
| N.06 | COMMON AMENITY SPACE                |
| N.07 | CITY SIDEWALK                       |
| N.08 | PROPOSED CURB CUT                   |
| N.09 | PROPOSED LOADING STALL              |

- ⊗ EXISTING GEODETIC ELEVATION (EX. #)
- PROPOSED GEODETIC ELEVATION

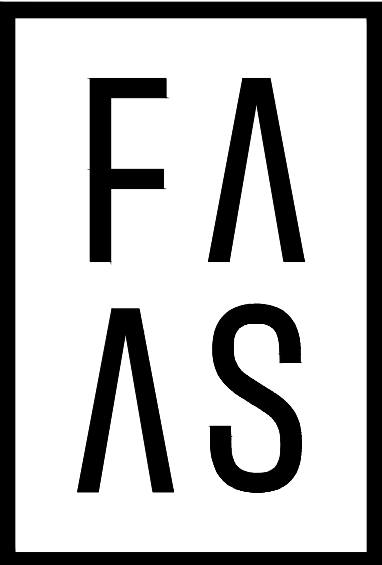

FORMED ALLIANCE ARCHITECTURE STUDIO

SEAL

FOR REFERENCE  
ONLY - NOT FOR  
CONSTRUCTION

2026.08.21



RELEASES

| NO. | DESCRIPTION   | DATE       |
|-----|---------------|------------|
| 01  | ISSUED FOR DP | 2026.08.21 |
|     |               |            |
|     |               |            |
- ☐ CONSTRUCTION YYYY-MM-DD
- ☐ TENDER YYYY-MM-DD
- ☐ BUILDING PERMIT YYYY-MM-DD
- PROJECT NAME

MISSION ROAD

MUNICIPAL ADDRESS  
48-88 MISSION ROAD SW

LEGAL ADDRESS  
L: 01-19 B: 07 P: 5793U

PROJECT NO.  
26.013

DRAWN AC CHECKED GD

DATE 2026-08-21 SCALE AS NOTED

DRAWING TITLE  
SITE PLAN

DRAWING NUMBER

DP.101

Copyright reserved. This drawing and all copyright therein are the sole and exclusive property of the consultant. Reproduction or use of this drawing in whole or in part is prohibited and may not be used without the written consent of FAS Architecture. Do not scale this drawing.

GENERAL NOTES

- REFER TO DOOR & GLAZING SCHEDULES FOR ADDITIONAL INFORMATION.
- ALL EXTERIOR MECHANICAL LOUVER / GRILLE COVERS TO MATCH ADJACENT FINISH COLOUR.

SHEET NOTES

N.XX SHEET NOTE DESCRIPTION

N.01 ADD NOTE

N.02 ADD NOTE

EXTERIOR FINISH LEGEND

0.0 MATERIAL TAG DESCRIPTION

A - FIBER CEMENT

|      |                                          |
|------|------------------------------------------|
| A1.1 | 6" BOARD AND BATTEN / SMOOTH / GREY      |
| A2.1 | 4" HORIZONTAL LAP SIDING / SMOOTH / GREY |
| A3.1 | FIBER CEMENT PANEL / SMOOTH / WHITE      |
| A3.2 | FIBER CEMENT PANEL / SMOOTH / RED        |
| A3.3 | FIBER CEMENT PANEL / SMOOTH / GREEN      |
| A3.4 | FIBER CEMENT PANEL / SMOOTH / BLUE       |
| A3.5 | 3" BUILT OUT FRAMING WITH PANEL / WHITE  |

C - METAL

|      |                                  |
|------|----------------------------------|
| C1.1 | ALUMINUM FASCIA & SOFFIT / WHITE |
| C2.1 | METAL FLASHING / WHITE           |
| C3.1 | METAL FLASHING / BLACK           |
| C4.1 | PERFORATED BACKLIT METAL PANELS  |

D - TRIM

D1.1 3.5" ENGINEERED WOOD TRIM / COLOR MATCHED

E - PAVING

E1.1 PAVING / COLOUR = NATURAL GRAY

F - ROOFING

F1.1 BUILT UP ROOFING

G - WINDOWS

|      |                         |
|------|-------------------------|
| G1.1 | 5' BY 6' WINDOW / WHITE |
| G1.2 | 5' BY 6' WINDOW / BLACK |
| G2.1 | 3' BY 6' WINDOW / WHITE |
| G2.2 | 3' BY 6' WINDOW / BLACK |
| G3.1 | 3' BY 7' WINDOW / BLACK |

H - DOORS

|      |                                  |
|------|----------------------------------|
| H1.1 | METAL DOOR / BLACK               |
| H2.1 | METAL GARAGE DOOR / BLACK        |
| H3.1 | 5' ALUMINUM SLIDING DOOR / WHITE |
| H3.2 | 5' ALUMINUM SLIDING DOOR / BLACK |

J - GUARDS & RAILINGS

|      |                                       |
|------|---------------------------------------|
| J1.1 | ALUMINUM GUARDRAIL W/ PICKETS / BLACK |
| J1.2 | ALUMINUM GUARDRAIL W/ PICKETS / WHITE |

K - SIGNAGE

K1.1 ADDRESS NUMBER / BLACK

PROPOSED GEODETIC ELEVATION



| NO. | DESCRIPTION   | DATE       |
|-----|---------------|------------|
| 01  | ISSUED FOR DP | 2026.08.21 |

|                                          |            |
|------------------------------------------|------------|
| <input type="checkbox"/> CONSTRUCTION    | YYYY-MM-DD |
| <input type="checkbox"/> TENDER          | YYYY-MM-DD |
| <input type="checkbox"/> BUILDING PERMIT | YYYY-MM-DD |
| PROJECT NAME                             |            |

MISSION ROAD

MUNICIPAL ADDRESS

48-88 MISSION ROAD SW

LEGAL ADDRESS

L: 01-19 B: 07 P: 5730U

PROJECT NO.

26.013

DRAWN

AC

CHECKED

GD

DATE

2026-08-21

DRAWING TITLE

BUILDING ELEVATIONS

DRAWING NUMBER

DP.400

Copyright reserved. This drawing and all copyright therein are the sole and exclusive property of the consultant. Reproduction or use of this drawing in whole or in part is prohibited and may not be used without the written consent of F&AS Architecture. Do not scale this drawing.



FOR REFERENCE  
ONLY - NOT FOR  
CONSTRUCTION

RELEASER

|  |  |  |
|--|--|--|
|  |  |  |
|--|--|--|

|  |  |  |
|--|--|--|
|  |  |  |
|  |  |  |

|  |  |  |
|--|--|--|
|  |  |  |
|  |  |  |

☐ TENDER YYYY-MM-DD

## MISSION STATEMENT



MUNICIPAL ADDRESS


L: 01-19 B: 07 P: 5793U

|       |         |
|-------|---------|
| DRAWN | CHECKED |
|-------|---------|


2026-08-21 AS NOTED

Copyright reserved. This drawing and all copyright therein are the sole and exclusive property of the consultant. Reproduction or use of this drawing in whole or in part is prohibited and may not be used without the written consent of FAAS Architecture. Do not scale this drawing.

   PROPOSED GEODETIC ELEVATION

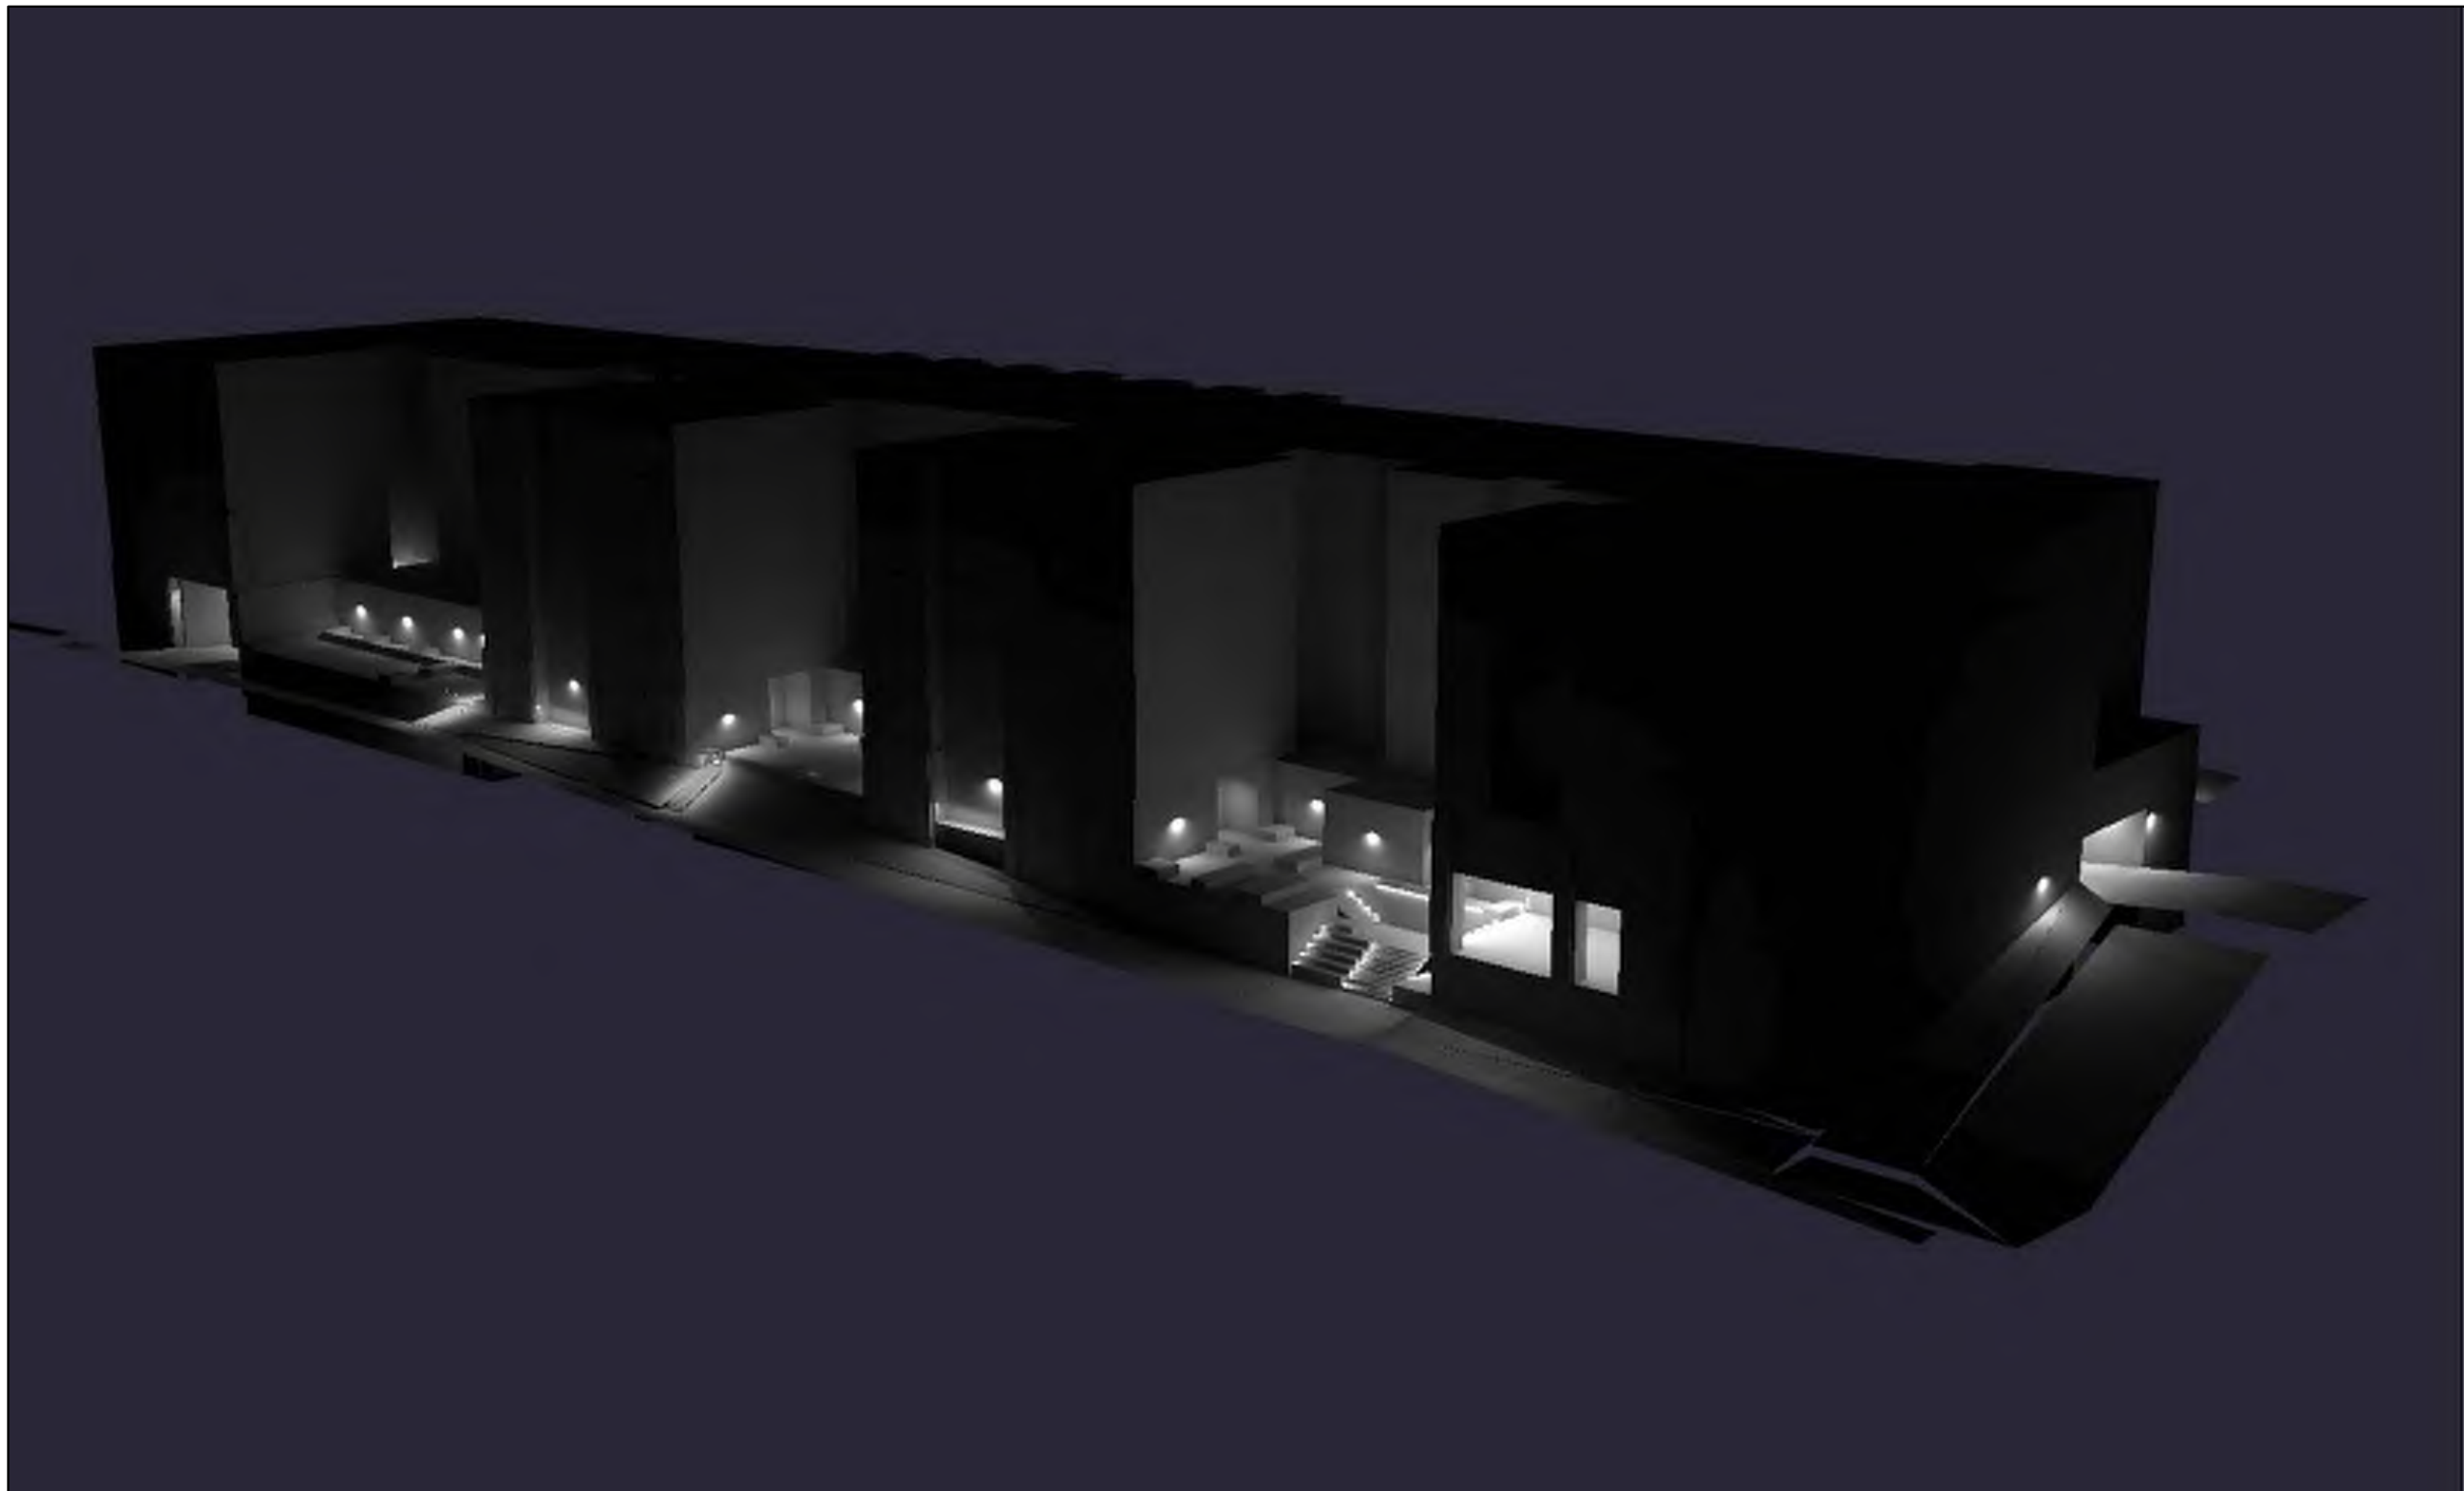

01  
E103S RENDERING  
SCALE: N.T.S.

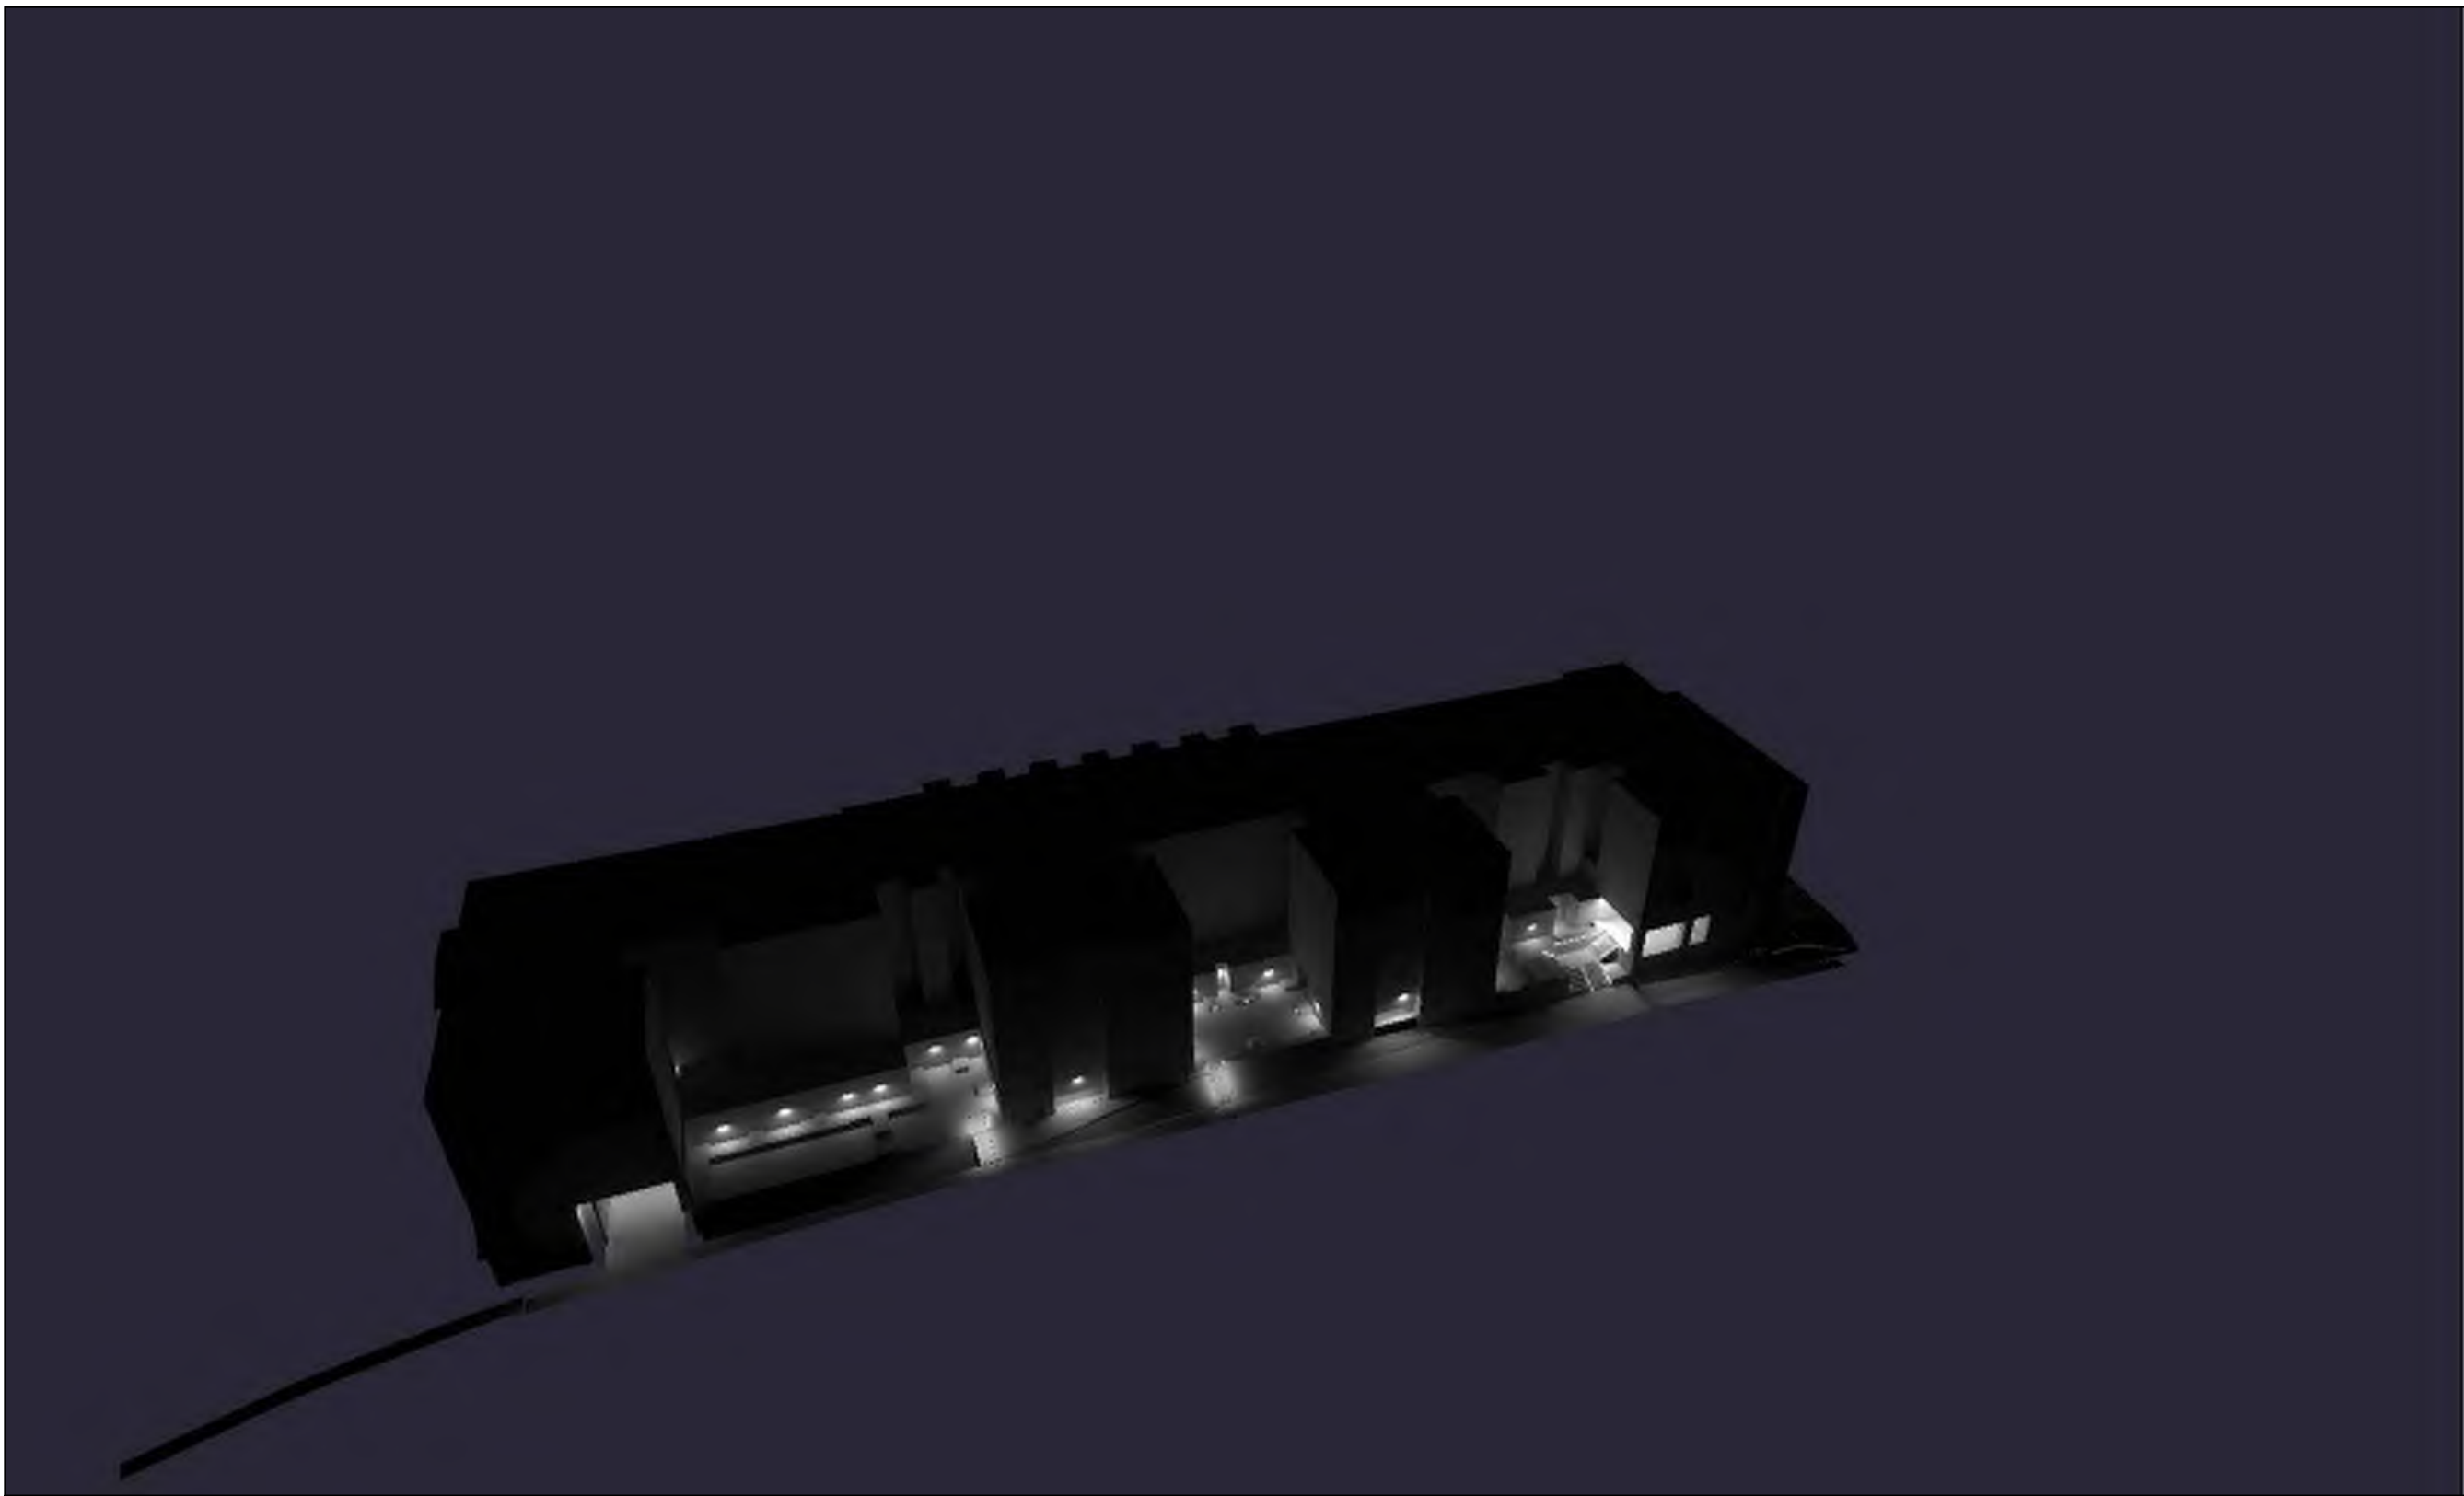

02  
E103S RENDERING  
SCALE: N.T.S.



03  
E103S RENDERING  
SCALE: N.T.S.

DO NOT SCALE DRAWINGS. THE CONTRACTOR SHALL CHECK AND VERIFY ALL DIMENSIONS AND REPORT ANY DISCREPANCIES BEFORE PROCEEDING WITH THE WORKS.

| NO. | ISSUED        | DATE       |
|-----|---------------|------------|
| 1.  | ISSUED FOR DP | 2026-08-07 |

STAMP & SEAL

CLIENT

SUNSTONE  
PROPERTIES INC.

PROJECT

MISSION ROAD  
48-84 MISSION ROAD SW.  
CALGARY, ALBERTA

TITLE

RENDERINGS

|                |                |
|----------------|----------------|
| PROJECT NUMBER | DRAWING NUMBER |
| 26159          | E103S          |
| DRAWN/CHECKED  |                |
| CDA/DK         |                |