
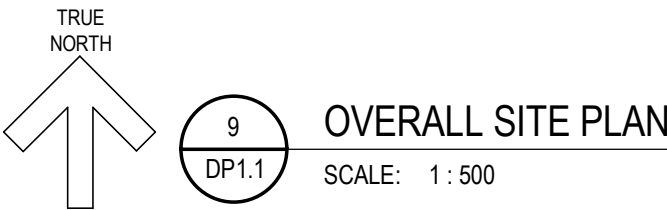


CITY OF CALGARY LOT 91 - TEMPORARY SURFACE PARKING LOT
DEVELOPMENT PERMIT - 2026.08.24

DRAWING LIST - ARCHITECTURAL

DP1.1 OVERALL SITE PLAN & SITE PHOTOS
DP1.2 TYPICAL SITE DETAILS
DP1.3 SITE PLAN

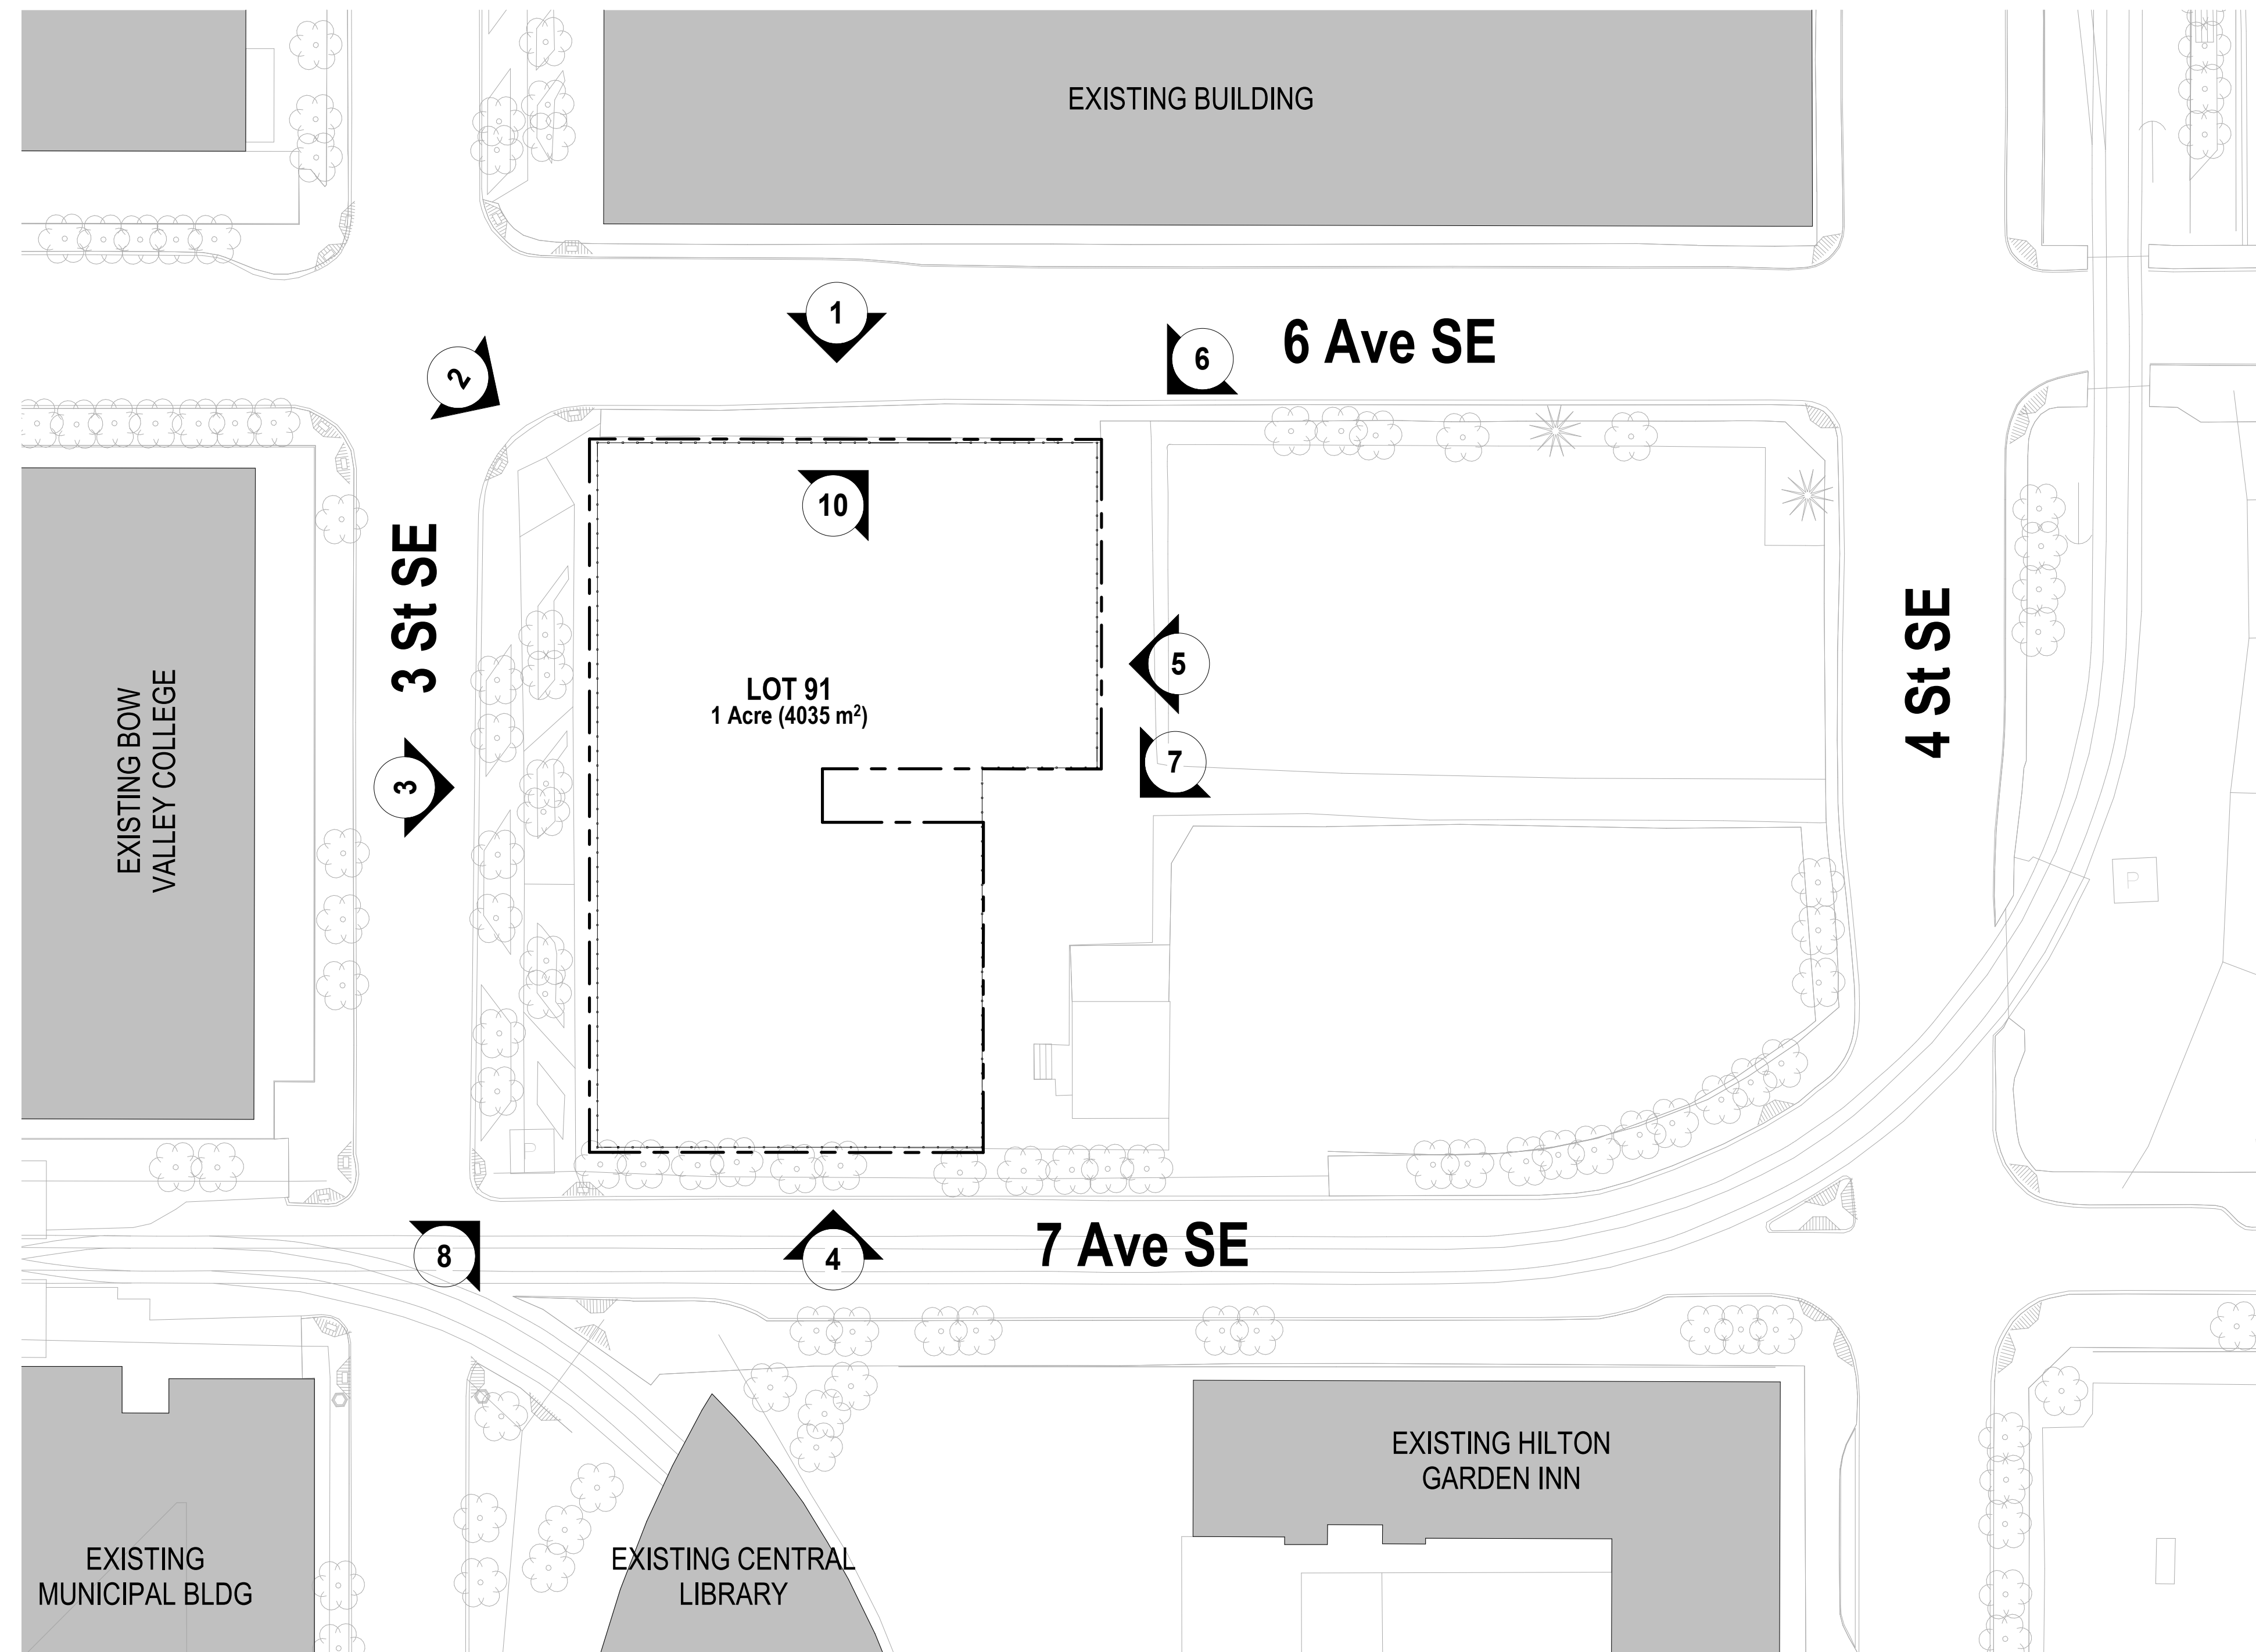

10
DP1.1
EXISTING SITE PHOTO 10
SCALE: N.T.S.



1
DP1.1
EXISTING SITE PHOTO 1
SCALE: N.T.S.



3
DP1.1
EXISTING SITE PHOTO 3
SCALE: N.T.S.



5
DP1.1
EXISTING SITE PHOTO 5
SCALE: N.T.S.



7
DP1.1
EXISTING SITE PHOTO 7
SCALE: N.T.S.



2
DP1.1
EXISTING SITE PHOTO 2
SCALE: N.T.S.



4
DP1.1
EXISTING SITE PHOTO 4
SCALE: N.T.S.



6
DP1.1
EXISTING SITE PHOTO 6
SCALE: N.T.S.



8
DP1.1
EXISTING SITE PHOTO 8
SCALE: N.T.S.

METRIC

THIS DRAWING IS COPYRIGHTED AND MUST NOT BE USED,
REPRODUCED, OR REVISED WITHOUT WRITTEN PERMISSION.
ALL DIMENSIONS ARE IN MILLIMETERS UNLESS OTHERWISE
NOTED.
VERIFY DIMENSIONS
DO NOT SCALE THIS DRAWING.

REPORT INCONSISTENCIES AND OMISSIONS TO THE CONSULTANT
FOR CLARIFICATION BEFORE COMMENCING WITH THE WORK.
DEVIATIONS FROM THE CONTRACT DOCUMENTS WITHOUT
WRITTEN APPROVAL FROM THE CONSULTANT ARE SUBJECT TO
CORRECTION AT THE CONTRACTOR'S EXPENSE.

ARCHITECT & PRIME CONSULTANT

DIALOG
300, 134-11TH AVENUE SE
CALGARY, AB T2G 0X5
Tel: 403.245.5501

KEYPLAN

SEAL

LOT 91 - TEMPORARY
PARKING

610 3 Street SE
PLAN 8111476 - BLOCK A

OVERALL SITE PLAN &
SITE PHOTOS

DRAWN: AD CHECKED: RG
PLOT DATE: 8/24/2026 3:23:00 PM

DP1.1

ISSUED FOR

1 2026.08.24 DEVELOPMENT PERMIT

FOR INFORMATION ONLY
NOT FOR CONSTRUCTION

METRIC

THIS DRAWING IS COPYRIGHTED AND MUST NOT BE USED,
REPRODUCED, OR REVISED WITHOUT WRITTEN PERMISSION.
ALL DIMENSIONS ARE IN MILLIMETERS UNLESS OTHERWISE
NOTED.
VERIFY DIMENSIONS
DO NOT SCALE THIS DRAWING.

REPORT INCONSISTENCIES AND OMISSIONS TO THE CONSULTANT
FOR CLARIFICATION BEFORE COMMENCING WITH THE WORK.
DEVIATIONS FROM THE CONTRACT DOCUMENTS WITHOUT
WRITTEN APPROVAL FROM THE CONSULTANT ARE SUBJECT TO
CORRECTION AT THE CONTRACTOR'S EXPENSE.

ARCHITECT & PRIME CONSULTANT

DIALOG
300, 134 11TH AVENUE SE
CALGARY, AB T2G 0X5
Tel: 403.245.5501

KEYPLAN

SEAL

LOT 91 - TEMPORARY
PARKING

610 3 Street SE
PLAN 8111476 - BLOCK A

SITE PLAN

DRAWN: AD CHECKED: RG
PLOT DATE: 8/24/2026 3:27:06 PM

DP1.3


AB100882 - 2022466

Autodesk Docs://AB100882 CPA LOT91/DLG_2011486_AR_Site_DP.rvt

EXISTING BUILDING

6 Ave SE

PROPOSED TEMPORARY
PARKING LOT

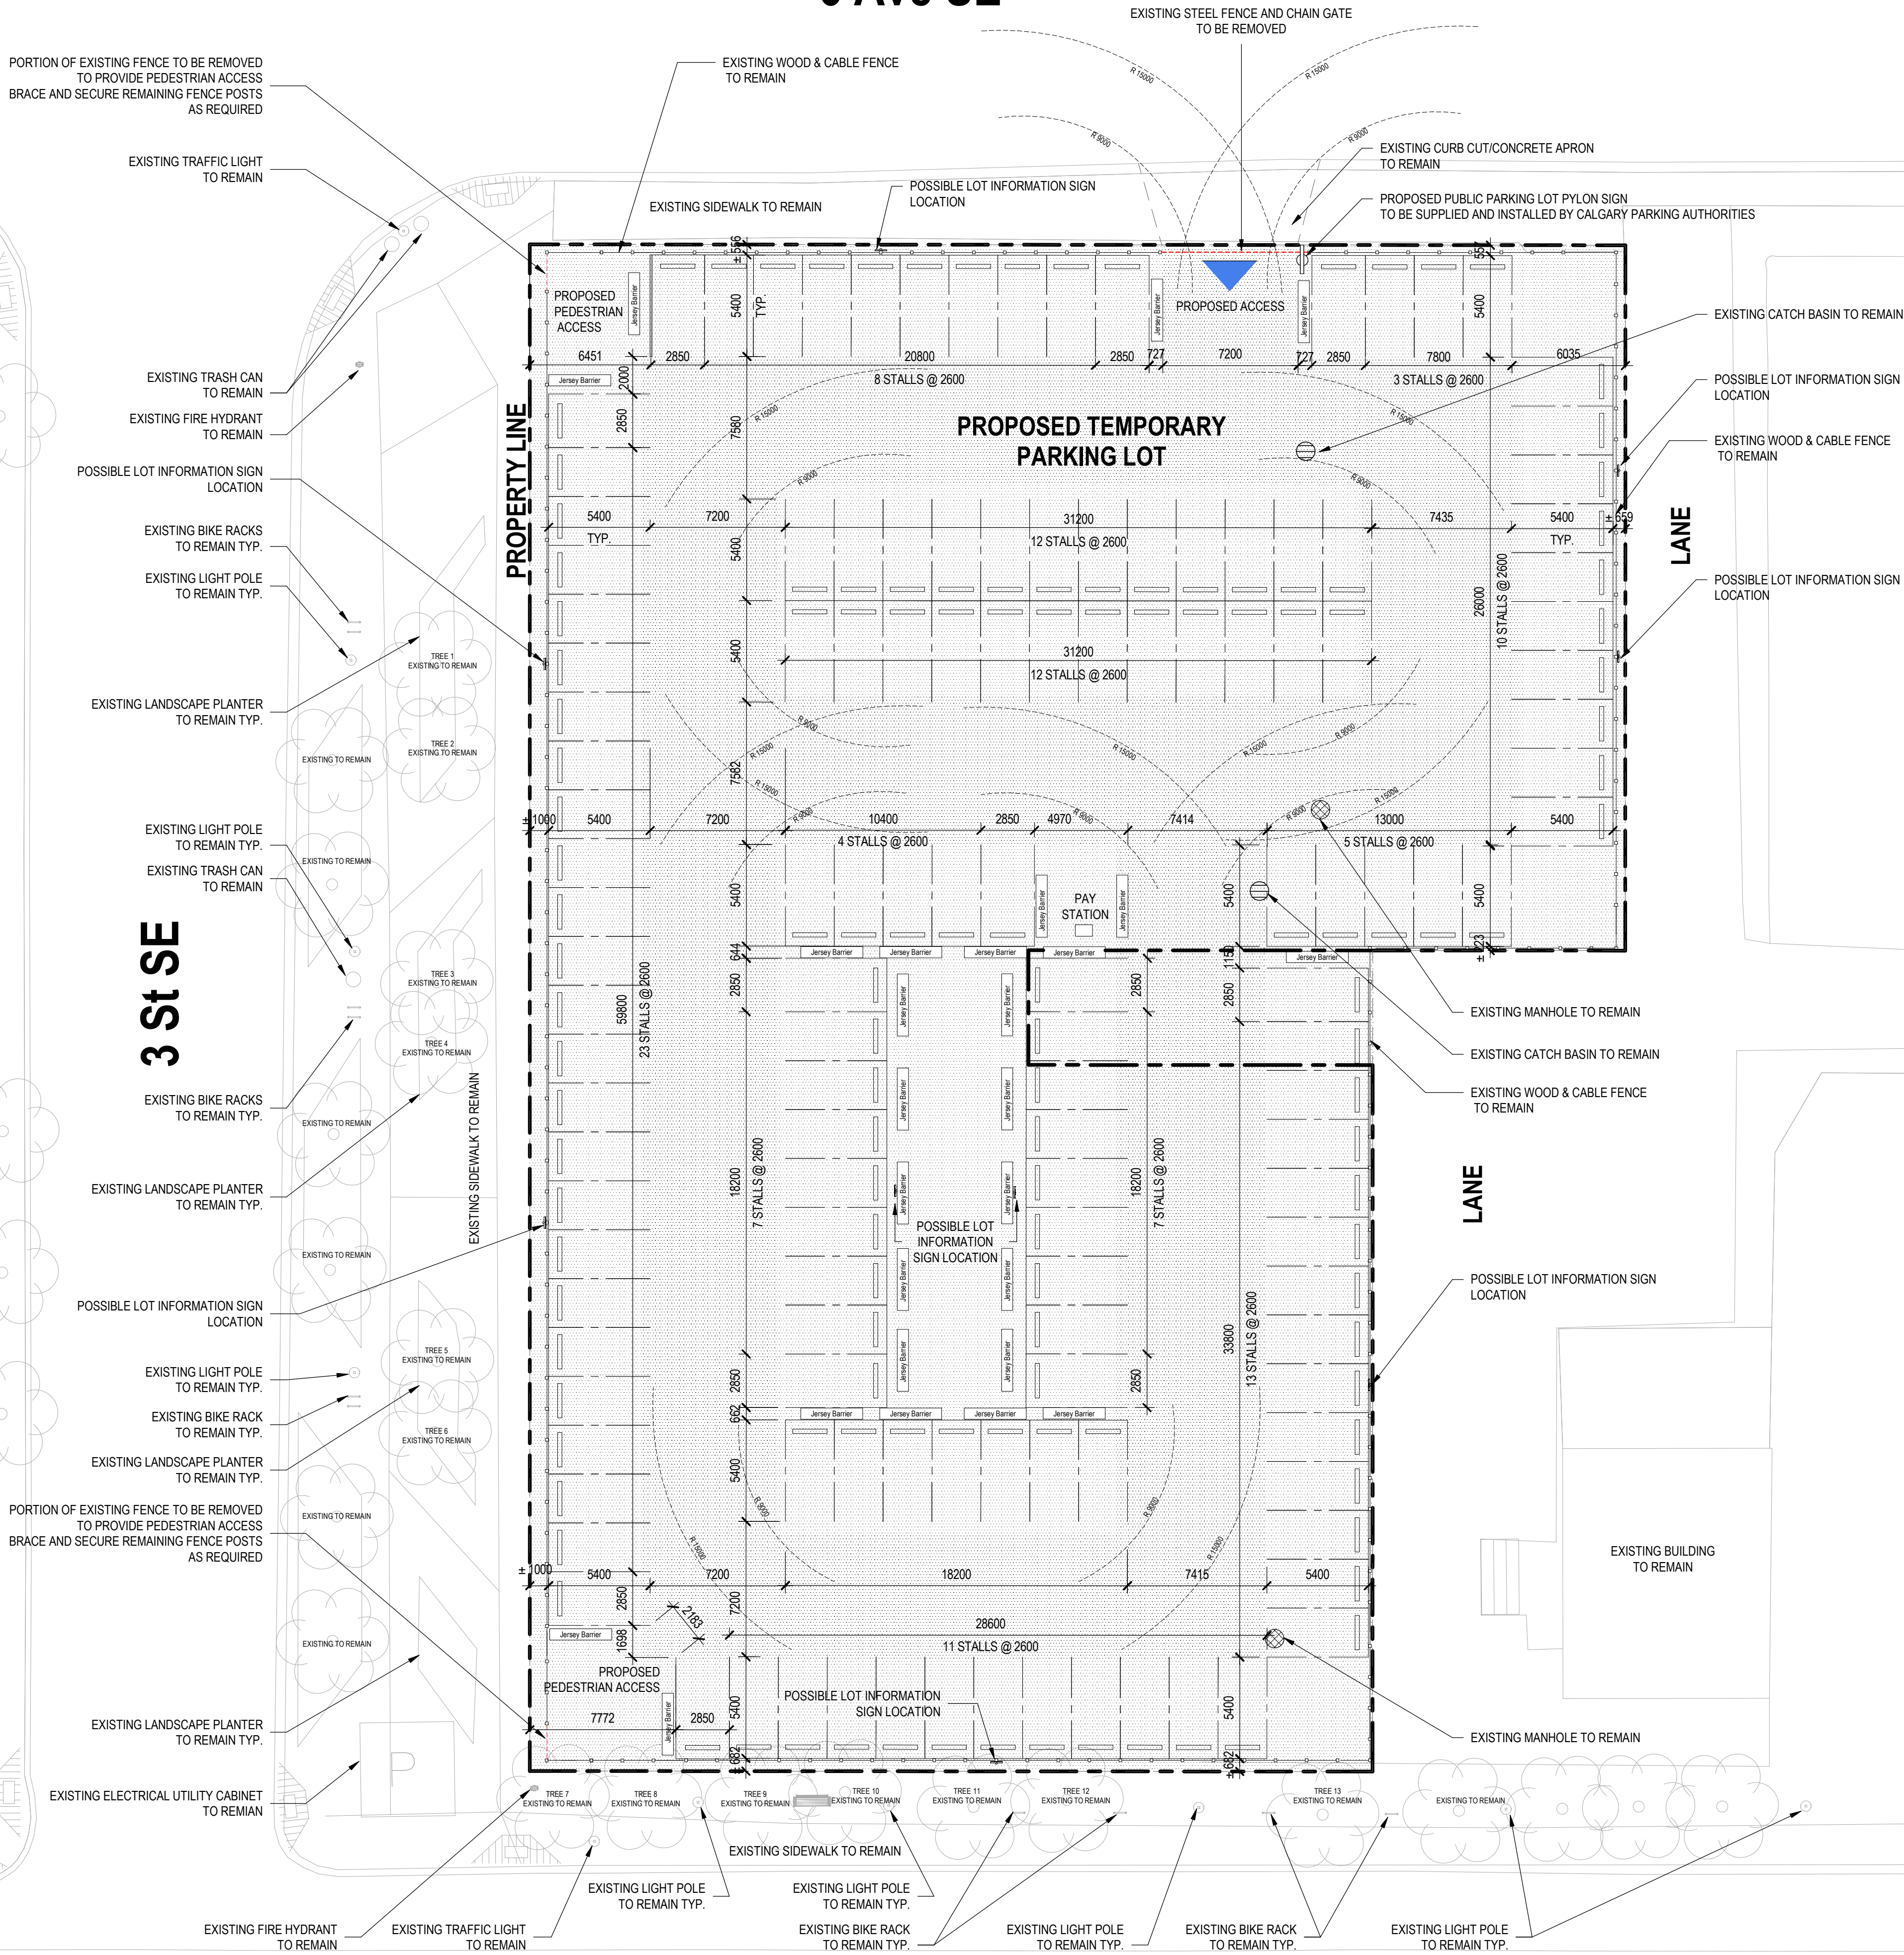

7 Ave SE


EXISTING
MUNICIPAL BLDG

EXISTING CENTRAL
LIBRARY

EXISTING HILTON
GARDEN INN

TRUE
NORTH
1
DP1.3
SCALE: 1:200
SITE PLAN

SITE PLAN LEGEND

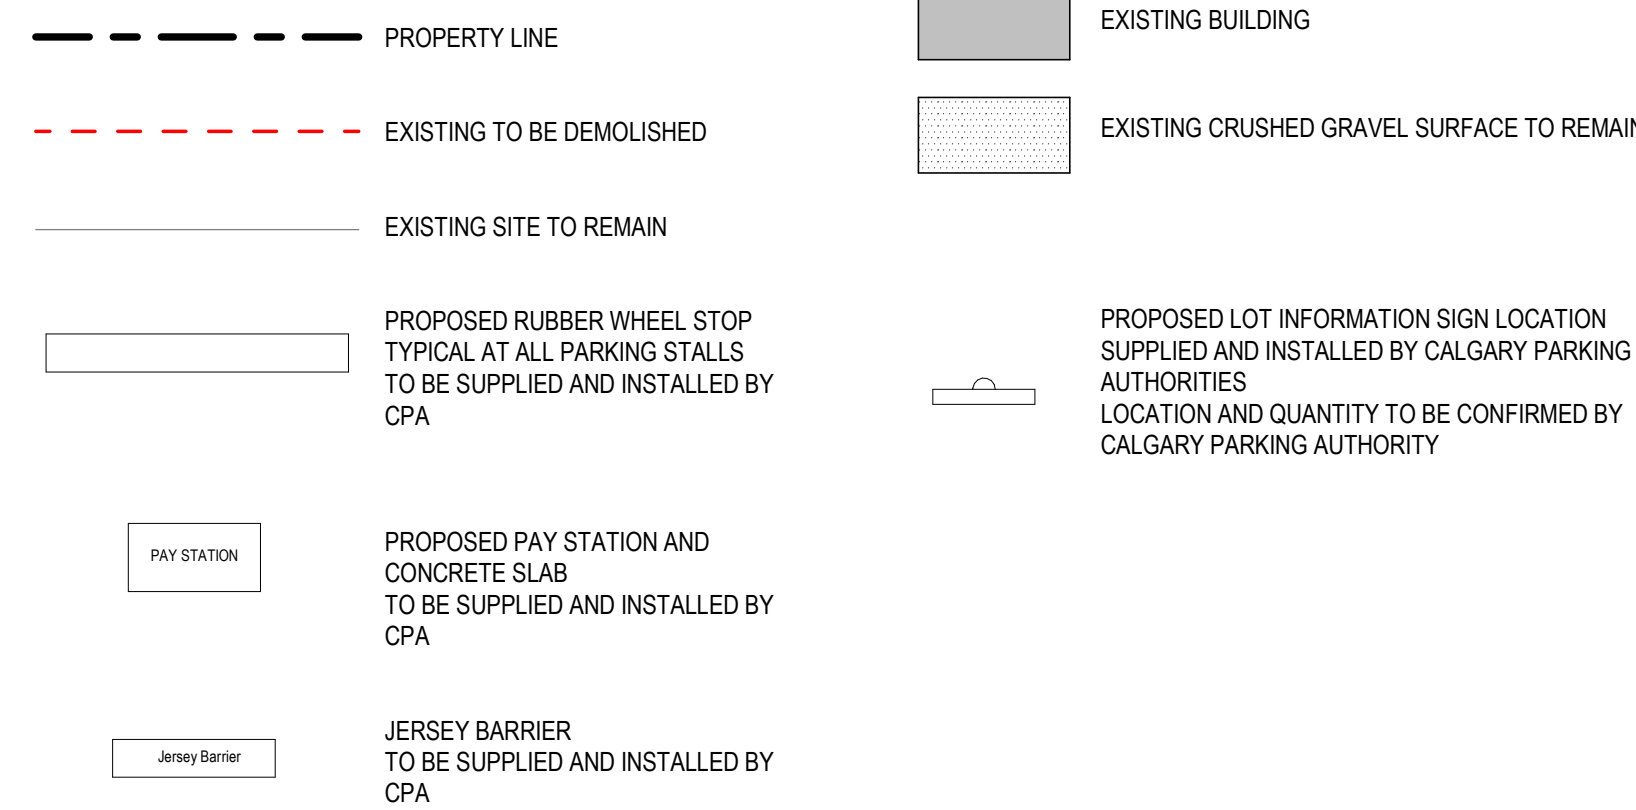

PARKING CALCULATIONS

TOTAL STALLS COUNT = 134 (3 PARKING STALLS PER 100 m²)
TOTAL JERSEY BARRIER COUNT = 27
TOTAL WHEEL STOP COUNT = 134

TREE TABLE

NUMBER	TREE TYPE	TREE LOCATION	CALIPER (m)	TREE SPECIES
TREE 1	DECIDUOUS	PUBLIC	0.1	ASPEN
TREE 2	DECIDUOUS	PUBLIC	0.1	ASPEN
TREE3	DECIDUOUS	PUBLIC	0.1	ASPEN
TREE 4	DECIDUOUS	PUBLIC	0.1	ASPEN
TREE 5	DECIDUOUS	PUBLIC	0.1	ASPEN
TREE 6	DECIDUOUS	PUBLIC	0.1	ASPEN
TREE 7	DECIDUOUS	PUBLIC	0.2	ELM
TREE 8	DECIDUOUS	PUBLIC	0.2	ELM
TREE 9	DECIDUOUS	PUBLIC	0.2	ELM
TREE 10	DECIDUOUS	PUBLIC	0.2	ELM
TREE 11	DECIDUOUS	PUBLIC	0.2	ELM
TREE 12	DECIDUOUS	PUBLIC	0.2	ELM
TREE 13	DECIDUOUS	PUBLIC	0.2	ELM