


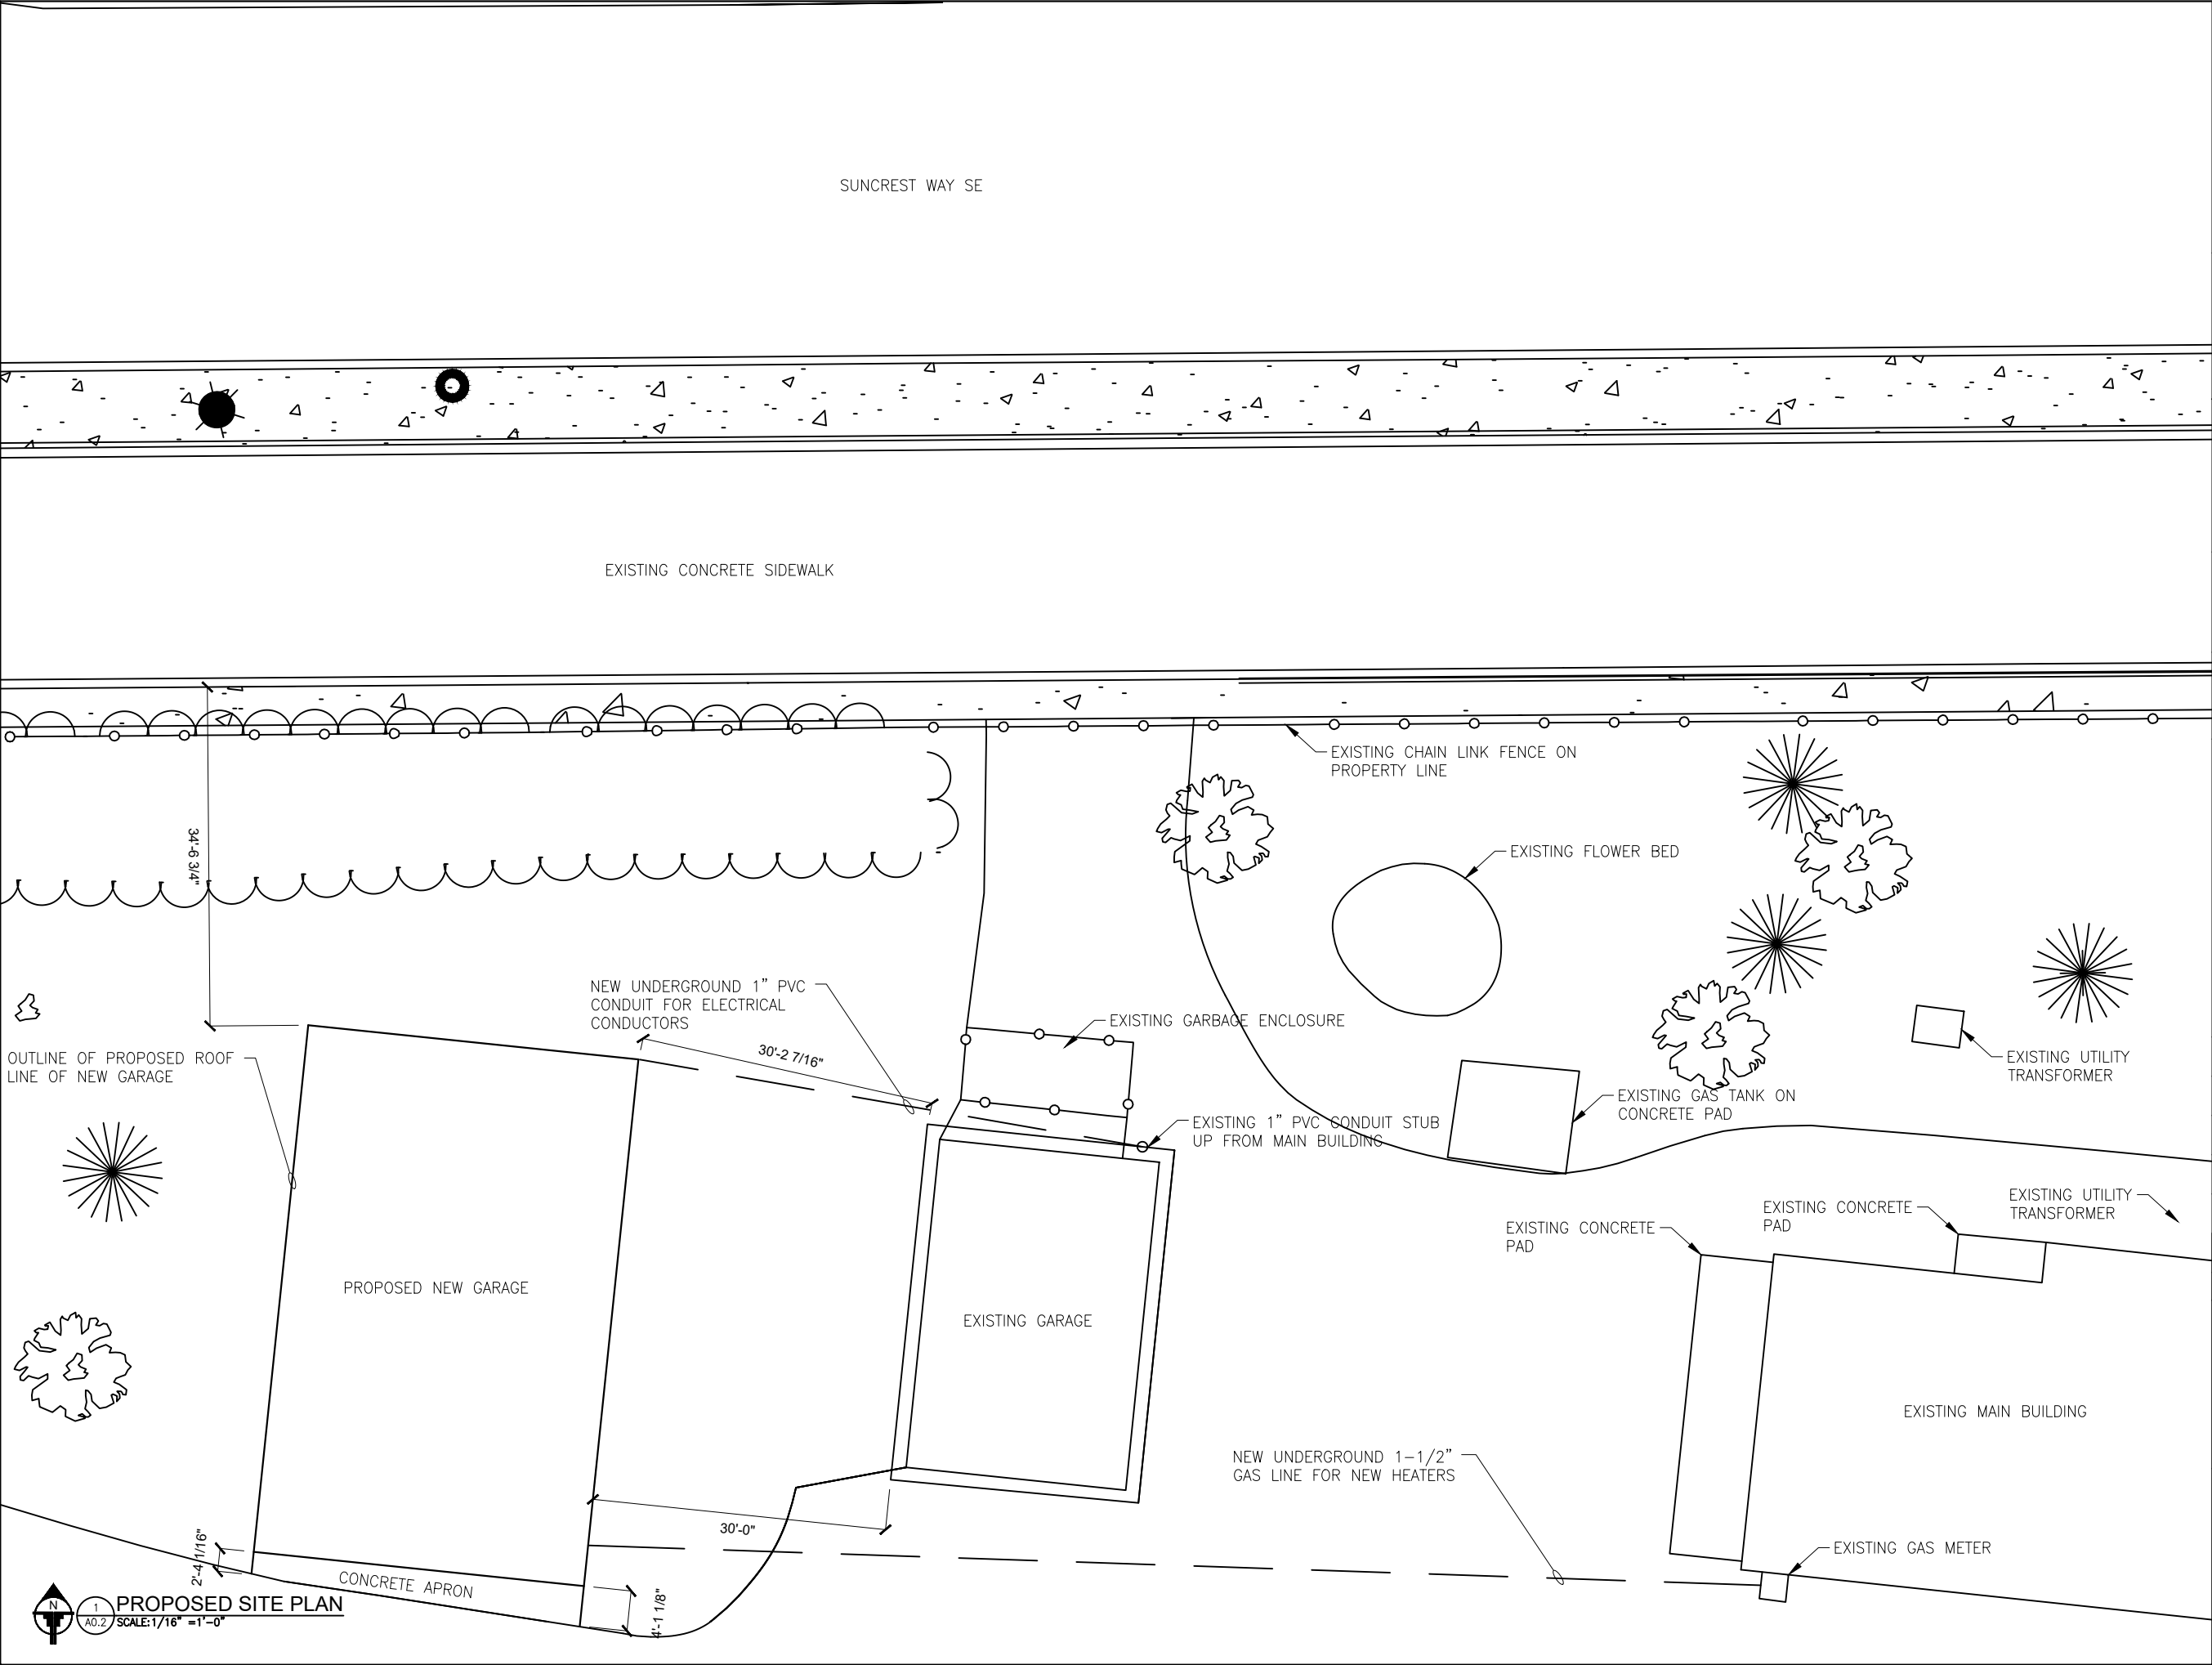


THIS DRAWING AND DESIGN ARE AT ALL TIMES TO REMAIN THE EXCLUSIVE PROPERTY OF "STONE RIDGE PROJECTS LTD." AND MAY NOT BE USED OR REPRODUCED WITHOUT WRITTEN CONSENT.

WRITTEN DIMENSIONS SHALL HAVE PRECEDENCE OVER SCALED DIMENSIONS. IT IS THE RESPONSIBILITY OF THE CONTRACTOR TO NOTIFY "STONE RIDGE PROJECTS LTD." IN THE EVENT OF DISCREPANCIES. THE CONTRACTOR SHALL CONTACT THE DESIGNER IN ALL MATTERS REQUIRING INTERPRETATION OF THE DRAWING

CONTACT: NOAH COLABELLA
PHONE: (403) 819-2907
EMAIL: NOAH@STONERIDGEPROJECTS.CA
CALGARY, ALBERTA

63 SUNCREST WAY SE,
CALGARY, ALBERTA
CANADA T2X 1T9

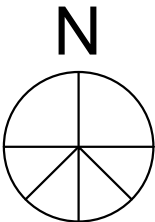


2.	ISSUED FOR PERMIT	08/18/26	NC
1.	ISSUED FOR REVIEW	07/28/26	NC
NO.	DRAWING	DATE	BY

PROPOSED SITE PLAN


DRAWING NAME

A0.2

DRAWING NUMBER

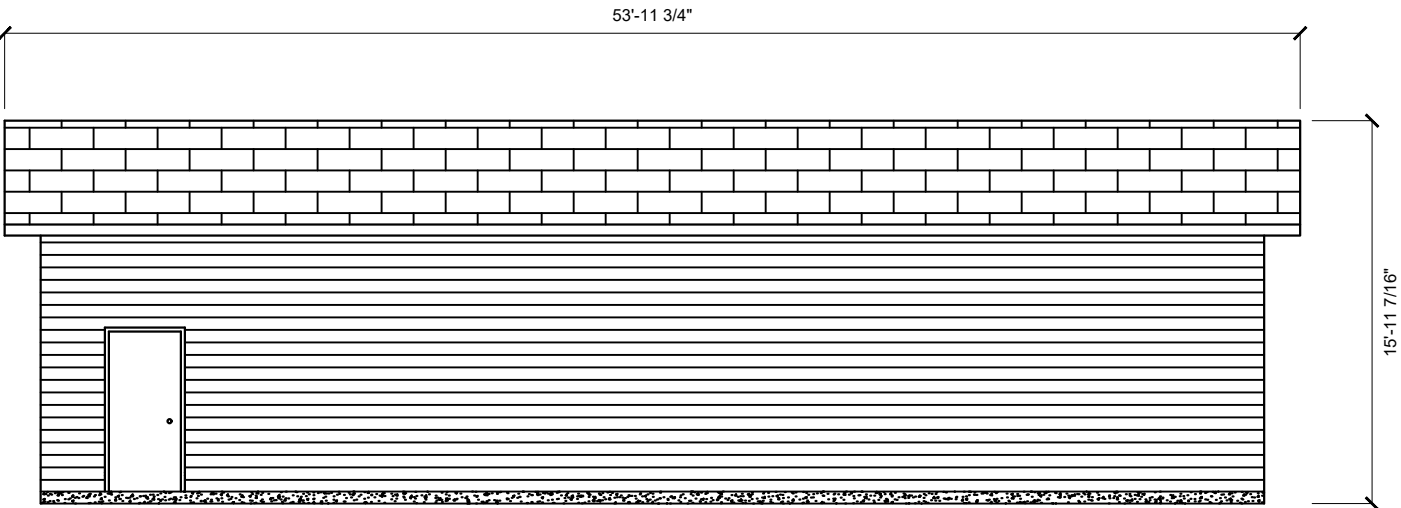

1 WEST ELEVATION
A2.2 SCALE:1/8" =1'-0"

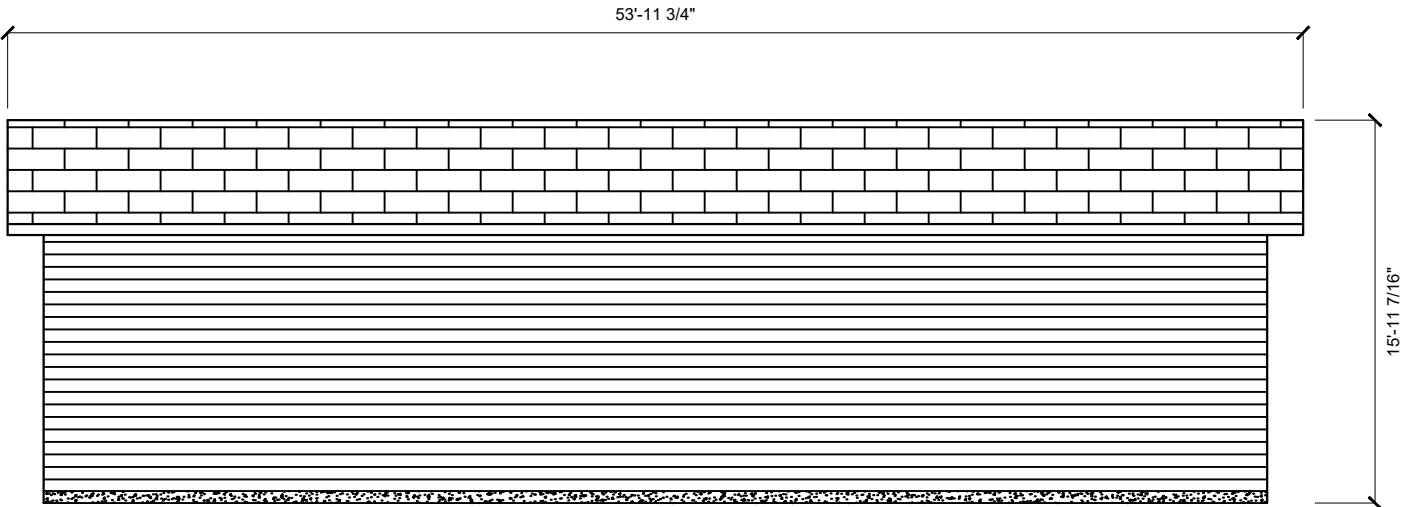

2 EAST ELEVATION
A2.2 SCALE:1/8" =1'-0"

GENERAL NOTES

- A. DO NOT SCALE DRAWINGS. CONFIRM ALL DIMENSIONS ON SITE AND REPORT DISCREPANCIES TO OWNER AND STONE RIDGE PROJECTS.
- B. CONTRACTORS TO COMPARE DRAWINGS TO SITE CONDITIONS AND REPORT DISCREPANCIES TO STONE RIDGE PROJECTS.
- C. ALL WORK SHALL COMPLY WITH THE REQUIREMENTS OF THE LATEST ADDITION OF THE NATIONAL BUILDING CODE.
- D. PROVIDE CONTINUOUS SEALANT AROUND BOTH SIDES OF ALL DOOR FRAMES.
- E. CONFIRM ALL REQUIREMENTS WITH CLIENT PRIOR TO ROUGH-IN.
- F. CONCRETE SLAB SHALL BE SLOPED TOWARD GARAGE DOORS. MINIMUM 2%.
- G. ENSURE POSITIVE DRAINAGE IS MAINTAINED AWAY FROM BUILDING AND OTHER PROPERTIES.
- H. ROOFING OF OSB PLYWOOD THAT IS LESS THAN 1/2" THICK REQUIRES "H" CLIPS AND RIDGE BLOCKING.




THIS DRAWING AND DESIGN ARE AT ALL TIMES TO REMAIN THE EXCLUSIVE PROPERTY OF "STONE RIDGE PROJECTS LTD." AND MAY NOT BE USED OR REPRODUCED WITHOUT WRITTEN CONSENT.

WRITTEN DIMENSIONS SHALL HAVE PRECEDENCE OVER SCALED DIMENSIONS. IT IS THE RESPONSIBILITY OF THE CONTRACTOR TO NOTIFY "STONE RIDGE PROJECTS LTD." IN THE EVENT OF DISCREPANCIES. THE CONTRACTOR SHALL CONTACT THE DESIGNER IN ALL MATTERS REQUIRING INTERPRETATION OF THE DRAWING

CONTACT: NOAH COLABELLA
PHONE: (403) 819-2907
EMAIL: NOAH@STONERIDGEPROJECTS.CA
CALGARY, ALBERTA

63 SUNCREST WAY SE,
CALGARY, ALBERTA
CANADA T2X 1T9

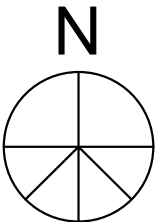

2.	ISSUED FOR PERMIT	08/18/26	NC
1.	ISSUED FOR REVIEW	07/28/26	NC
NO.	DRAWING	DATE	BY

PROPOSED
ELEVATIONS

DRAWING NAME

A2.2

DRAWING NUMBER




THIS DRAWING AND DESIGN ARE AT ALL TIMES TO REMAIN THE EXCLUSIVE PROPERTY OF "STONE RIDGE PROJECTS LTD." AND MAY NOT BE USED OR REPRODUCED WITHOUT WRITTEN CONSENT.

WRITTEN DIMENSIONS SHALL HAVE PRECEDENCE OVER SCALED DIMENSIONS. IT IS THE RESPONSIBILITY OF THE CONTRACTOR TO NOTIFY "STONE RIDGE PROJECTS LTD." IN THE EVENT OF DISCREPANCIES. THE CONTRACTOR SHALL CONTACT THE DESIGNER IN ALL MATTERS REQUIRING INTERPRETATION OF THE DRAWING

CONTACT: NOAH COLABELLA
PHONE: (403) 819-2907
EMAIL: NOAH@STONERIDGEPROJECTS.CA
CALGARY, ALBERTA

63 SUNCREST WAY SE,
CALGARY, ALBERTA
CANADA T2X 1T9

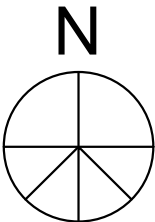

2.	ISSUED FOR PERMIT	08/18/26	NC
1.	ISSUED FOR REVIEW	07/28/26	NC
NO.	DRAWING	DATE	BY

PROPOSED
ELEVATIONS


DRAWING NAME

A2.3


DRAWING NUMBER

GENERAL NOTES

- A. DO NOT SCALE DRAWINGS. CONFIRM ALL DIMENSIONS ON SITE AND REPORT DISCREPANCIES TO OWNER AND STONE RIDGE PROJECTS.
- B. CONTRACTORS TO COMPARE DRAWINGS TO SITE CONDITIONS AND REPORT DISCREPANCIES TO STONE RIDGE PROJECTS.
- C. ALL WORK SHALL COMPLY WITH THE REQUIREMENTS OF THE LATEST ADDITION OF THE NATIONAL BUILDING CODE.
- D. PROVIDE CONTINUOUS SEALANT AROUND BOTH SIDES OF ALL DOOR FRAMES.
- E. CONFIRM ALL REQUIREMENTS WITH CLIENT PRIOR TO ROUGH-IN.
- F. CONCRETE SLAB SHALL BE SLOPED TOWARD GARAGE DOORS. MINIMUM 2%.
- G. ENSURE POSITIVE DRAINAGE IS MAINTAINED AWAY FROM BUILDING AND OTHER PROPERTIES.
- H. ROOFING OF OSB PLYWOOD THAT IS LESS THAN 1/2" THICK REQUIRES "H" CLIPS AND RIDGE BLOCKING.

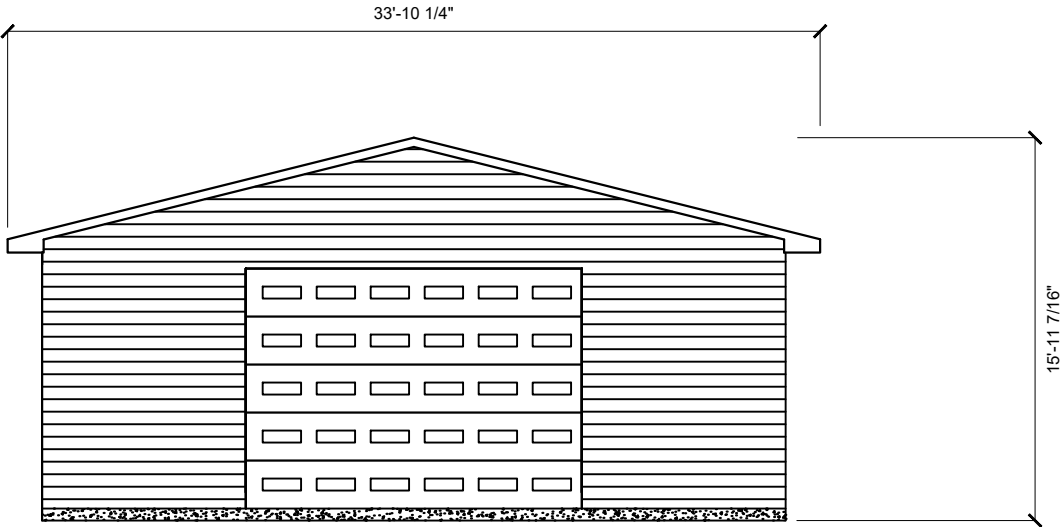

1 SOUTH ELEVATION
A2.3 SCALE:1/8" =1'-0"

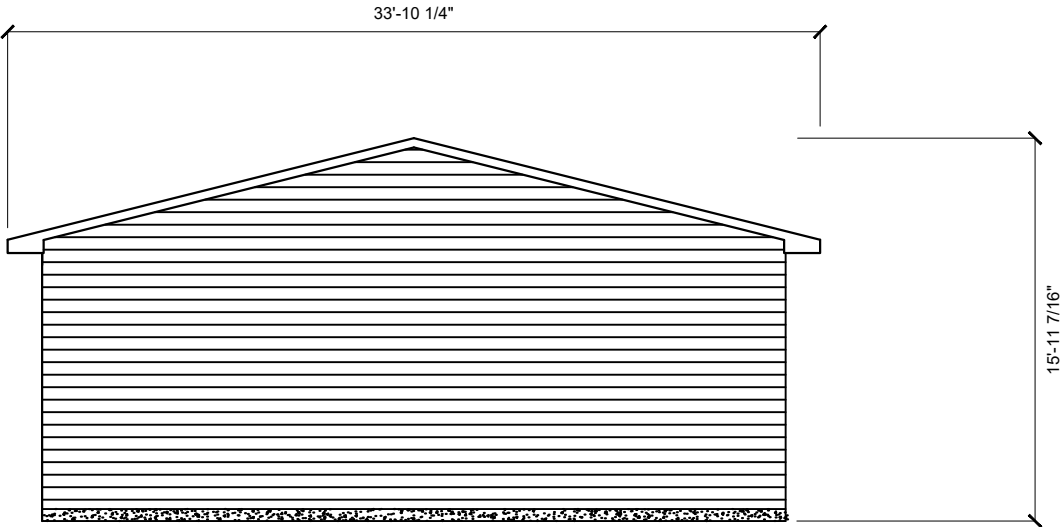

1 WEST ELEVATION
A2.3 SCALE:1/8" =1'-0"