


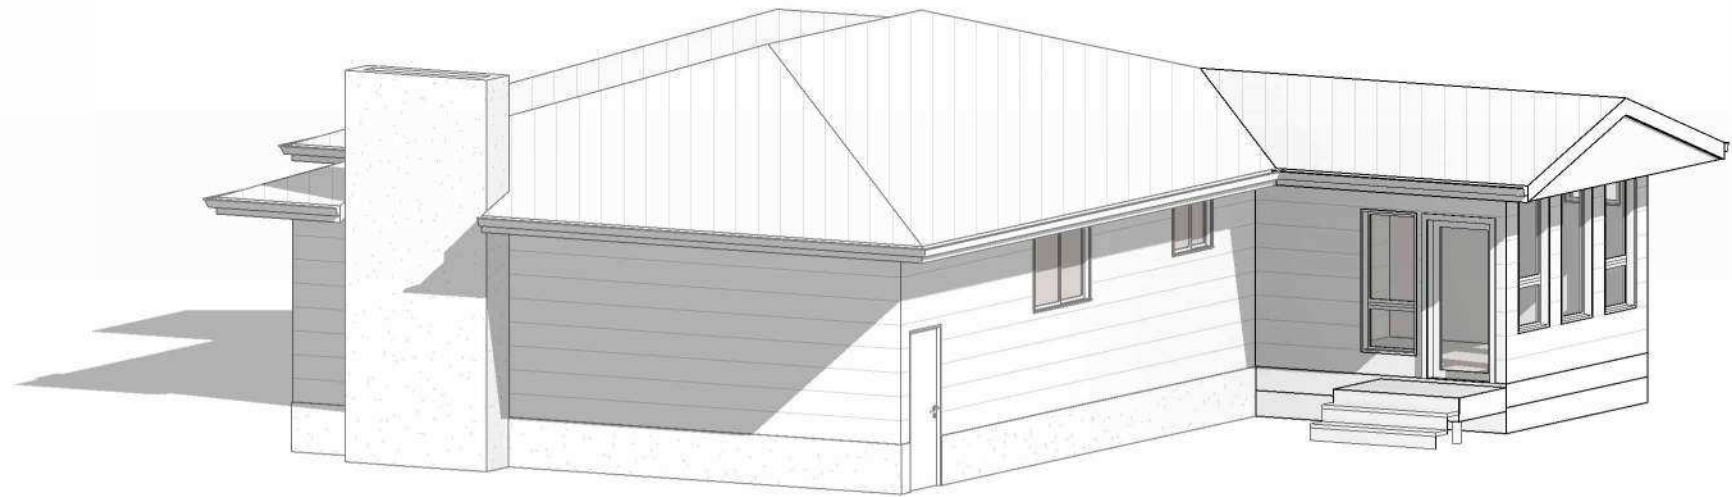

ADDITION

DRAWING LIST



PAGE #	SHEET	NAME
01	A0	COVER PAGE
02	A0	NOTES
03	A1	SITE PLAN
04	A1	EXISTING MAIN FLOOR PLAN
05	A1	PROPOSED MAIN FLOOR PLAN
06	A1	PROPOSED ROOF PLAN
07	A2	EXISTING / PROPOSED REAR ELEVATION
08	A2	EXISTING / PROPOSED RIGHT SIDE ELEVATION
09	A2	EXISTING / PROPOSED LEFT SIDE ELEVATION

FOR DEVELOPMENT
PERMIT ONLY

THIS DOCUMENT IS THE PROPERTY OF
PERMIT MASTERS. THE UNAUTHORIZED
REPRODUCTION OR DISTRIBUTION WILL BE
PROSECUTED.

Legal Address		
PLAN 5142JK; BLOCK 18; LOT 28		
Municipal Address		
10827 MAPLESHIRE CR SE		
Project		
C61368-A		
Page Number	Sheet Name	
01 OF 09	A0	JULY 2026
Scale		
AS INDICATED		



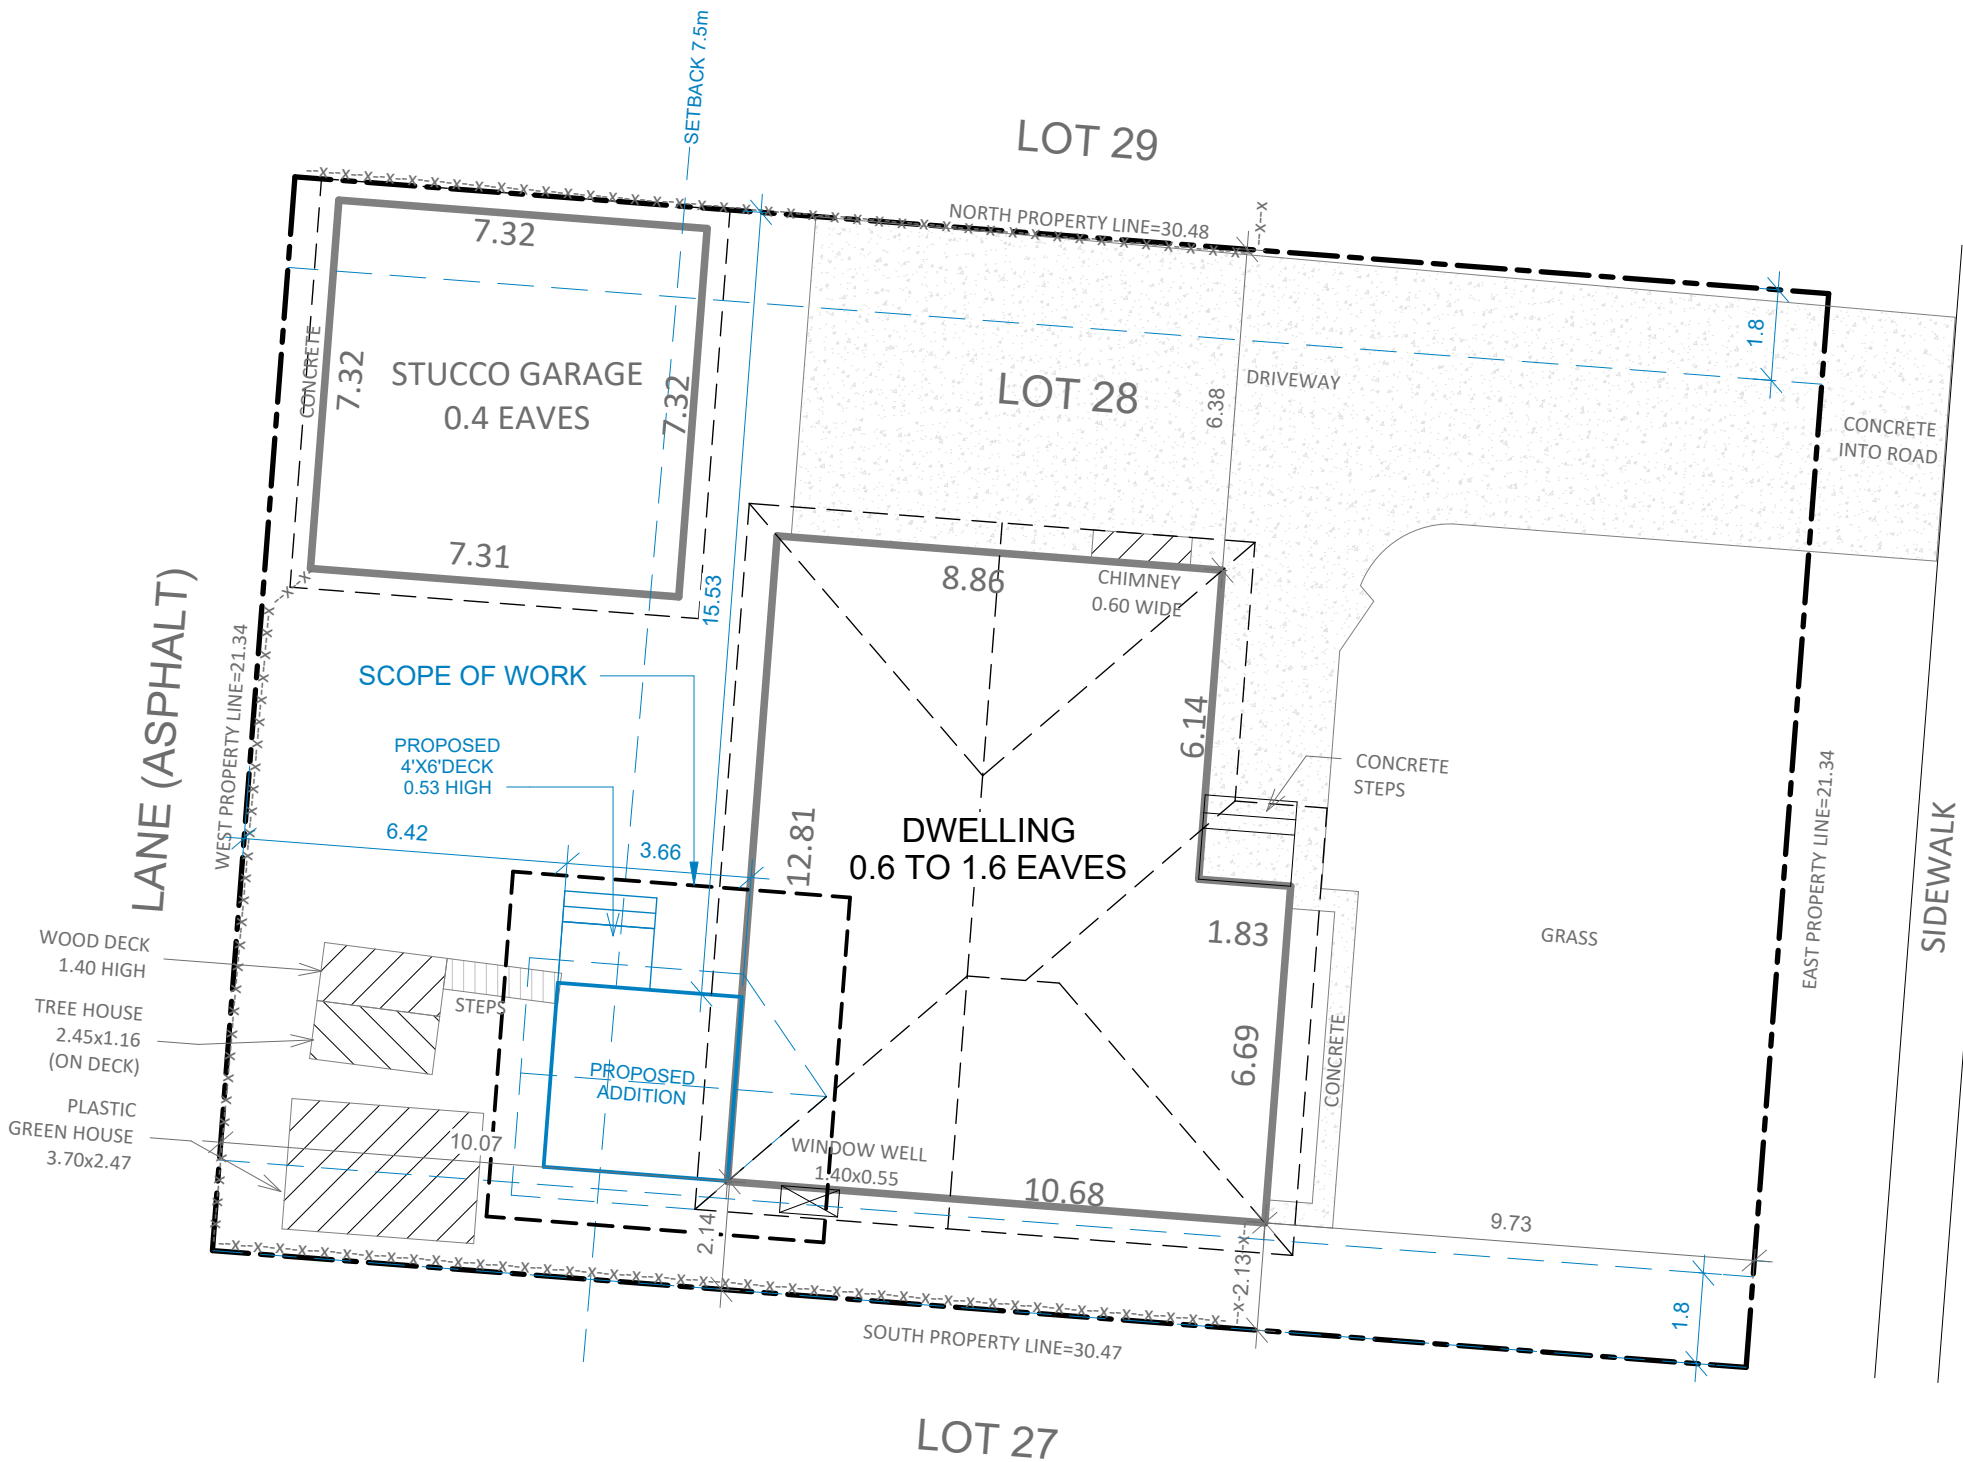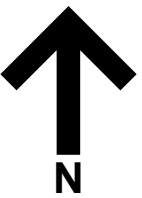

MAPLESHIRE CRESCENT S.E.

LEGEND		
---	PROPERTY LINE	
---X---X---X---	FENCE LINE	
=====	CURB LINE (ALL CURBS 0.15m WIDE U.N.O.)	
=====	LINE OF EXISTING BUILDING	
---	PROJECTION LINE	
---	TO BE DEMOLISHED	
---	NEW CONSTRUCTION	

1
A1
SITE PLAN
1 : 150

LOT AREA:
650.42 SQ.M.

ZONING
R-CG
RESIDENTIAL - GRADE
-ORIENTED INFILL

BUILDING AREA:
125.79 SQ.M.

GARAGE AREA:
53.58 SQ.M.


PROPOSED ROOM AREA:
13.38 SQ.M.

FOR DEVELOPMENT
PERMIT ONLY


THIS DOCUMENT IS THE PROPERTY OF
PERMIT MASTERS. THE UNAUTHORIZED
REPRODUCTION OR DISTRIBUTION WILL BE
PROSECUTED.

Legal Address		
PLAN 5142JK; BLOCK 18; LOT 28		
Municipal Address		
10827 MAPLESHIRE CR SE		
Project		
C61368-A		
Page Number	Sheet Name	
03 OF 09	A1	JULY 2026
Scale		
AS INDICATED		



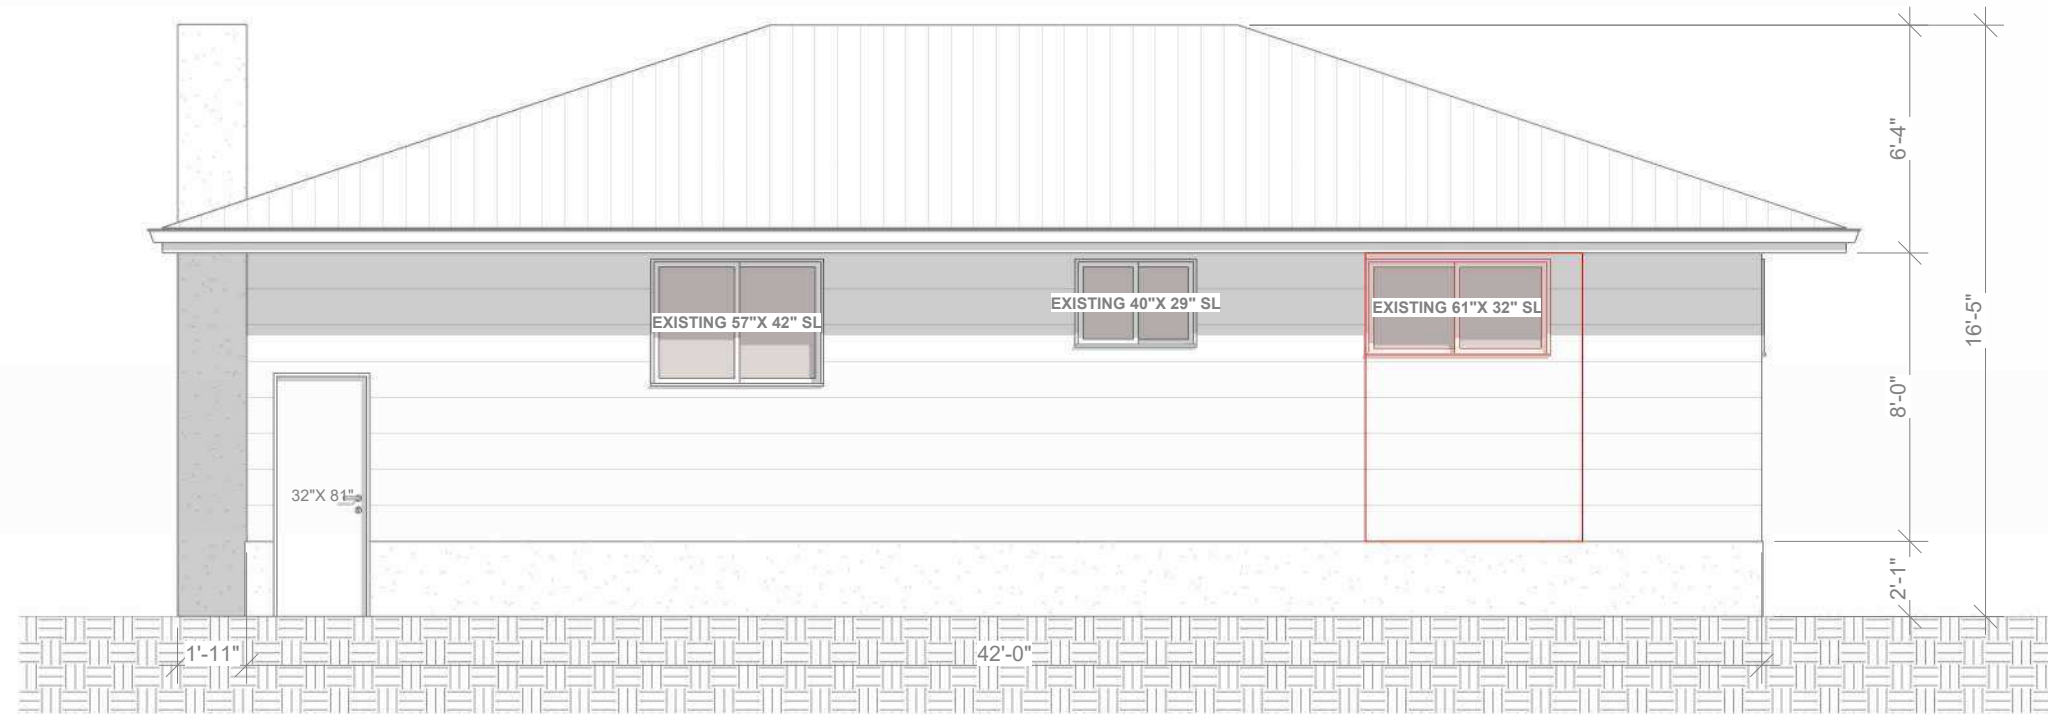

1
A2
EXISTING REAR ELEVATION
3/16" = 1'-0"

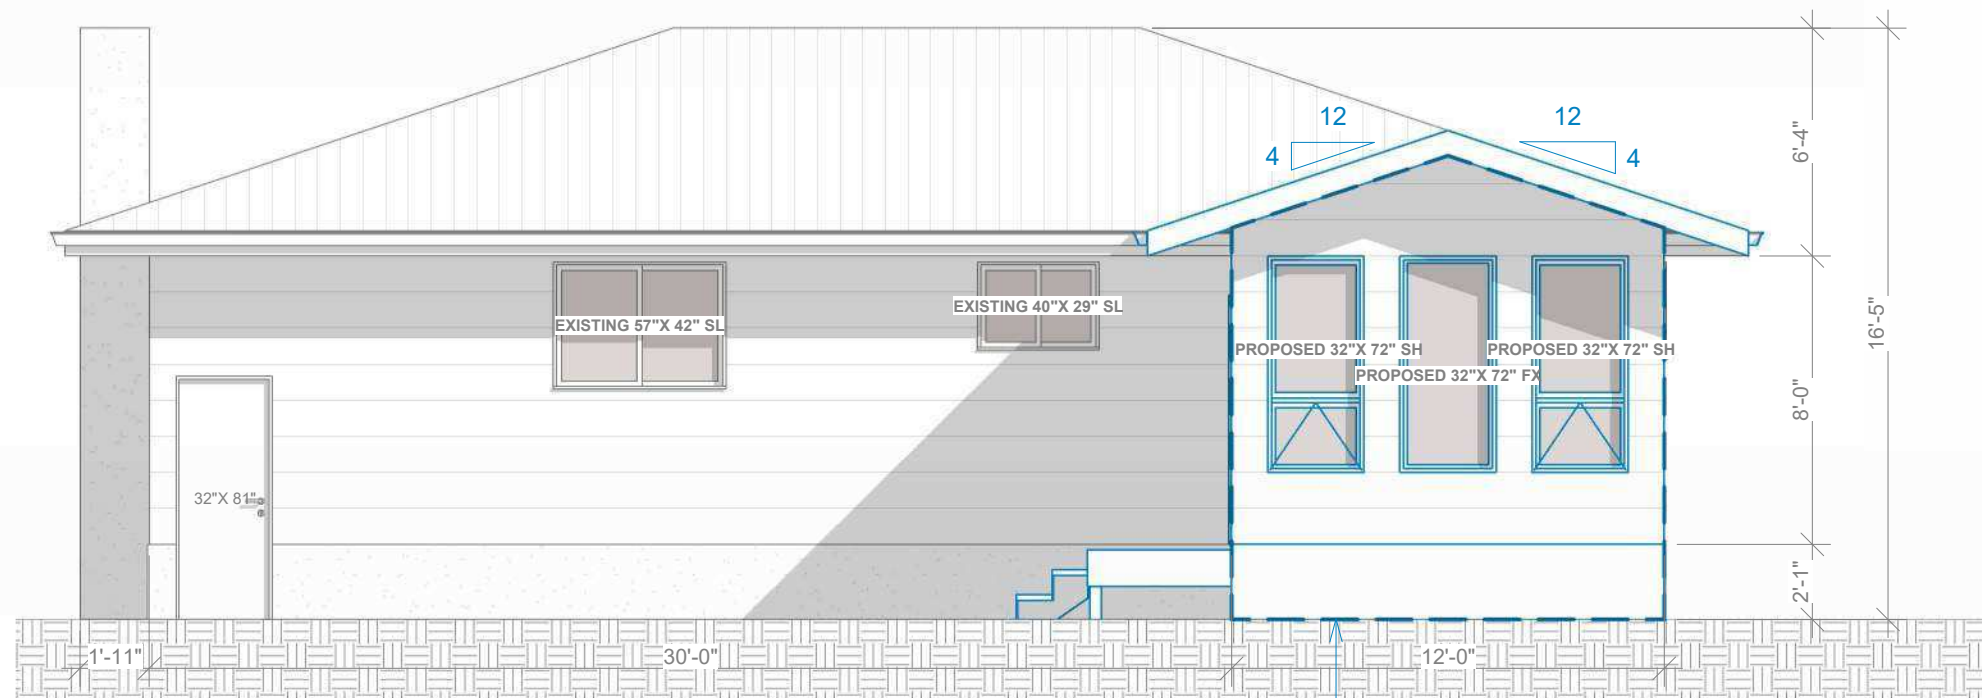

2
A2
PROPOSED REAR ELEVATION
3/16" = 1'-0"

BUILDING FACE AREA = 142 sq.ft. ~13.22 sq.m.
LIMITING DISTANCE = 6.42 m
ALLOWABLE GLAZING PERCENTAGE = 90.52%
PROPOSED GLAZING AREA = 48 sq.ft. ~4.46 sq.m.
PROPOSED GLAZING PERCENTAGE = 34%

FOR DEVELOPMENT
PERMIT ONLY

THIS DOCUMENT IS THE PROPERTY OF
PERMIT MASTERS. THE UNAUTHORIZED
REPRODUCTION OR DISTRIBUTION WILL BE
PROSECUTED.


Legal Address		
PLAN 5142JK; BLOCK 18; LOT 28		
Municipal Address		
10827 MAPLESHIRE CR SE		
Project		
C61368-A		
Page Number	Sheet Name	
07 OF 09	A2	JULY 2026
Scale		
AS INDICATED		



3
A2

EXISTING RIGHT SIDE ELEVATION

3/16" = 1'-0"

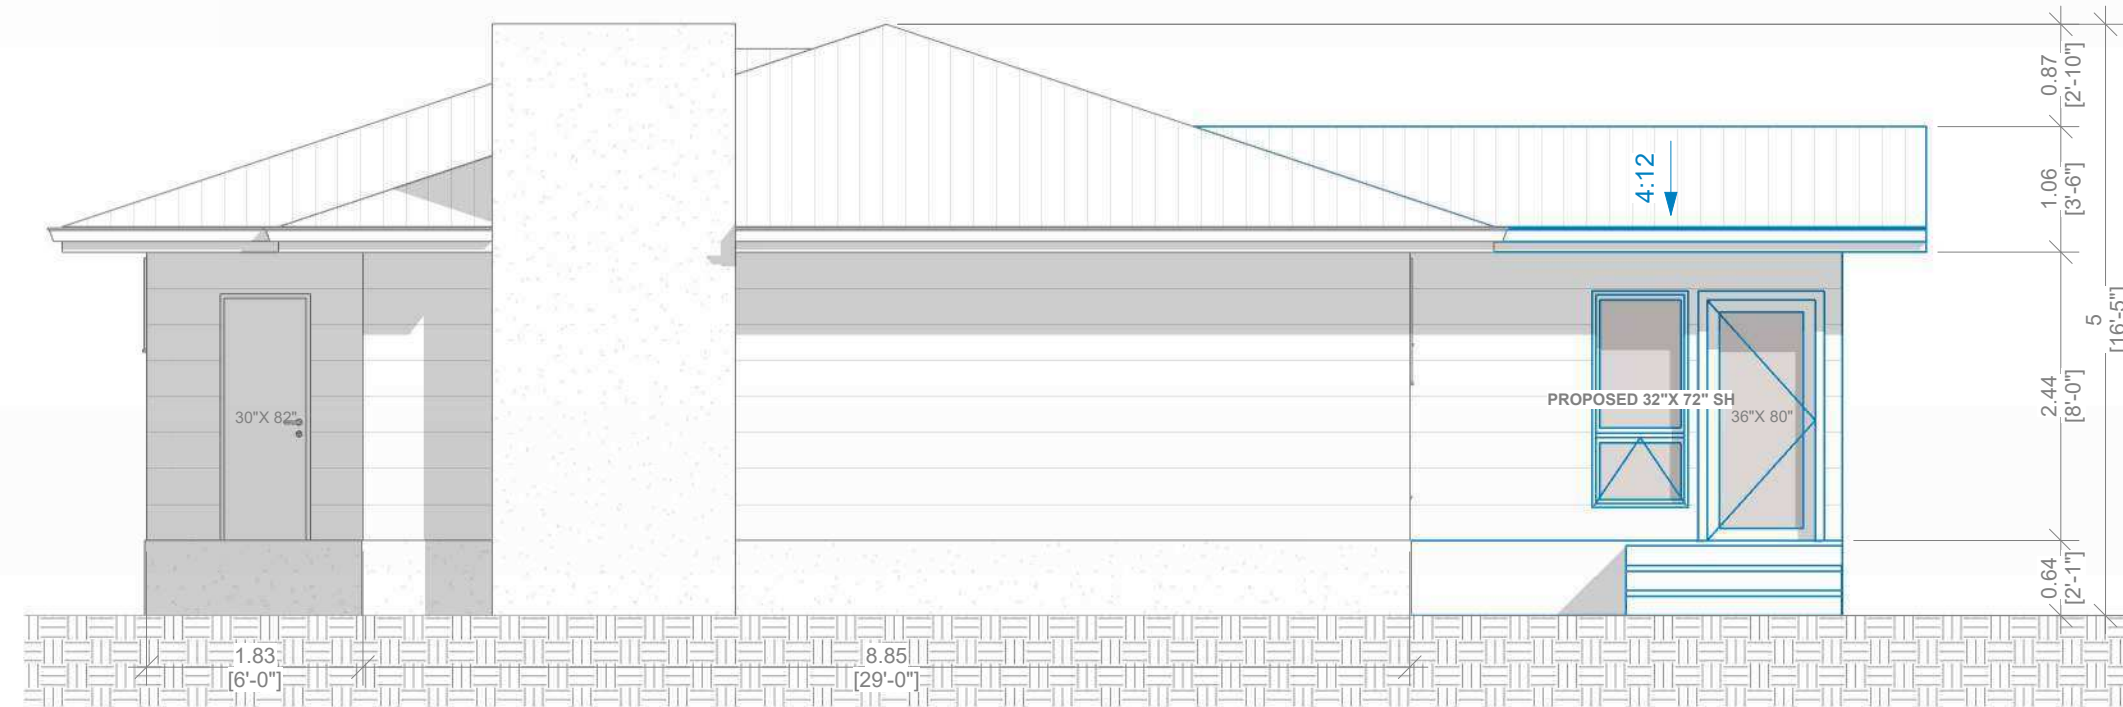

4
A2

PROPOSED RIGHT SIDE ELEVATION

3/16" = 1'-0"

FOR DEVELOPMENT
PERMIT ONLY

THIS DOCUMENT IS THE PROPERTY OF
PERMIT MASTERS. THE UNAUTHORIZED
REPRODUCTION OR DISTRIBUTION WILL BE
PROSECUTED.

Legal Address

PLAN 5142JK; BLOCK 18; LOT 28

Municipal Address

10827 MAPLESHIRE CR SE

Project

C61368-A

Page Number

08 OF 09

Sheet Name


A2

JULY 2026


Scale

AS INDICATED



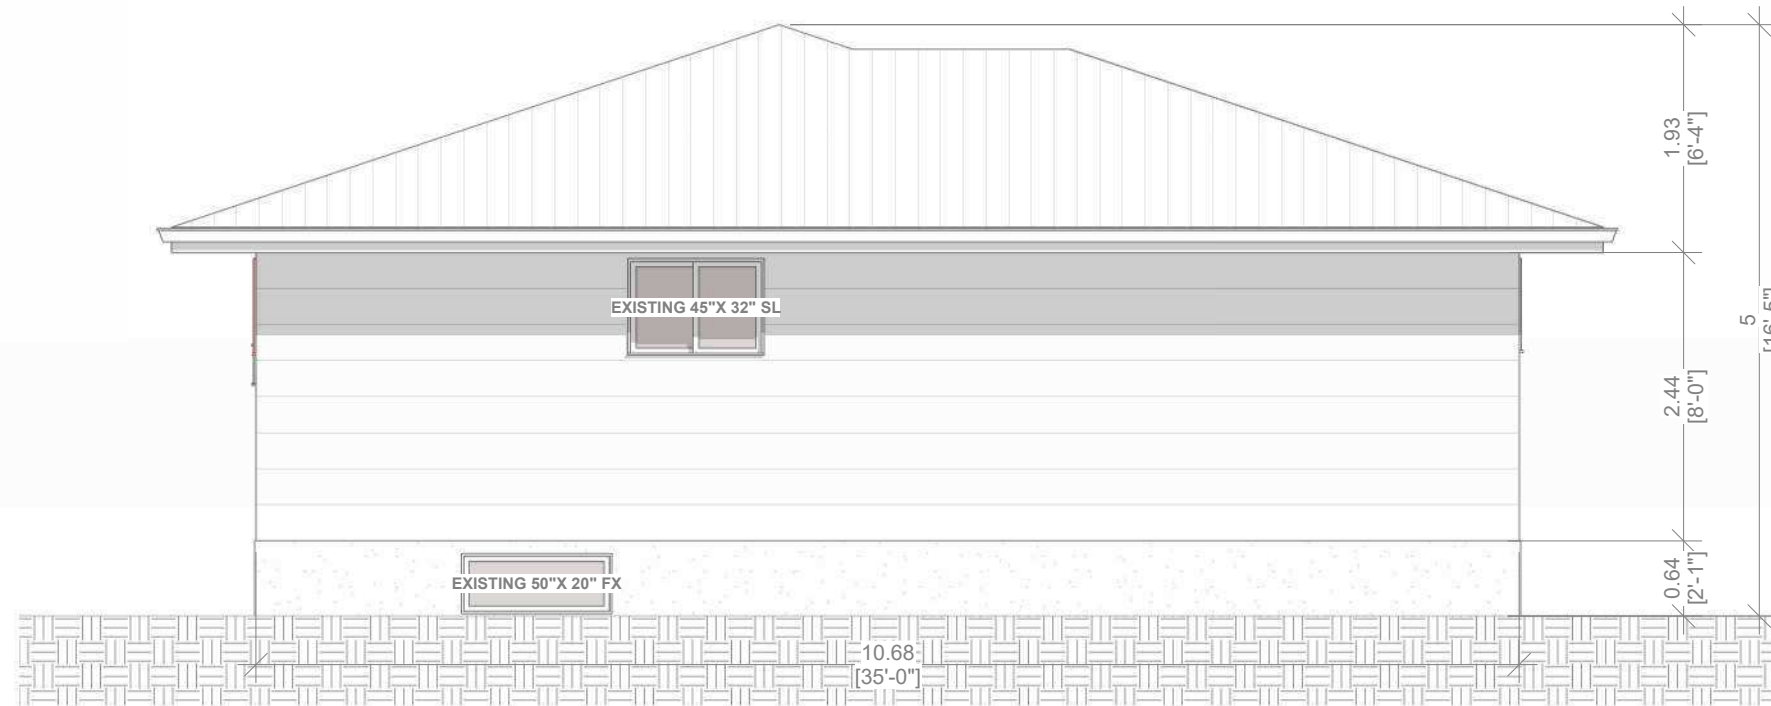

5
A2
EXISTING LEFT SIDE ELEVATION
3/16" = 1'-0"

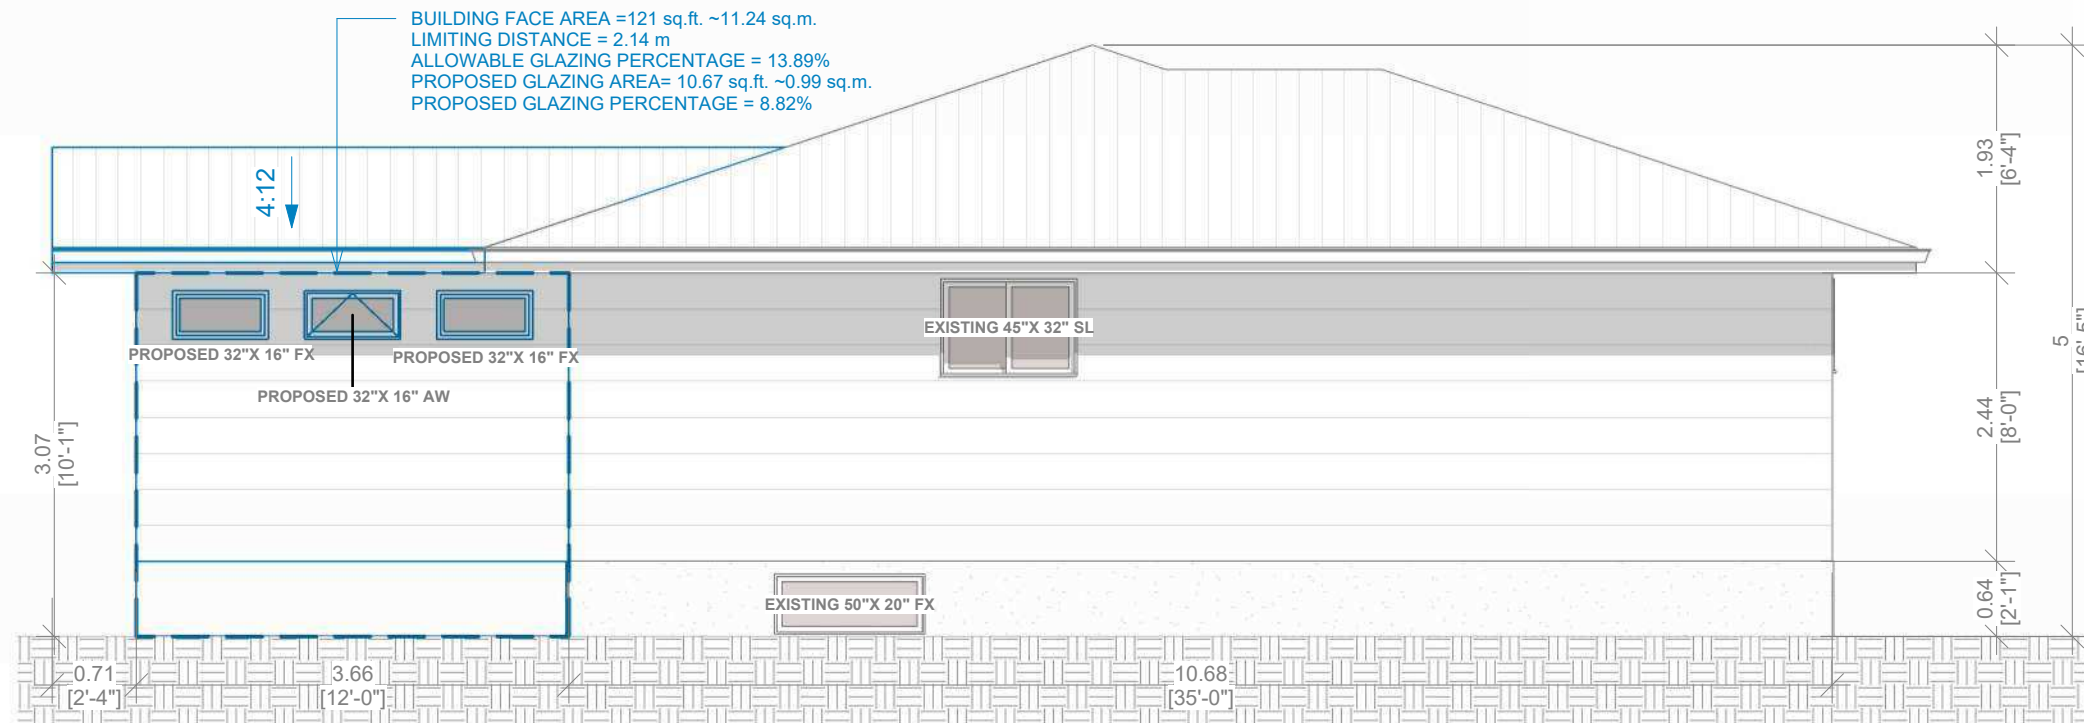

6
A2
PROPOSED LEFT SIDE ELEVATION
3/16" = 1'-0"

FOR DEVELOPMENT
PERMIT ONLY

THIS DOCUMENT IS THE PROPERTY OF
PERMIT MASTERS. THE UNAUTHORIZED
REPRODUCTION OR DISTRIBUTION WILL BE
PROSECUTED.

Legal Address		
PLAN 5142JK; BLOCK 18; LOT 28		
Municipal Address		
10827 MAPLESHIRE CR SE		
Project		
C61368-A		
Page Number	Sheet Name	
09 OF 09	A2	JULY 2026
Scale		
AS INDICATED		