
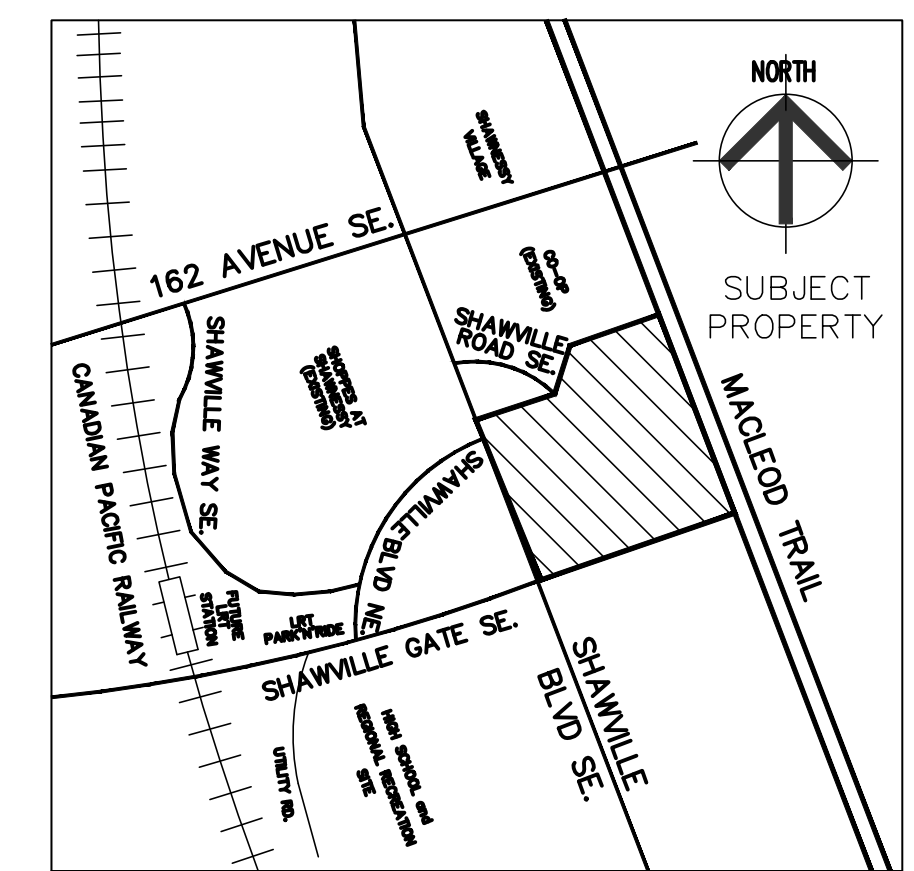


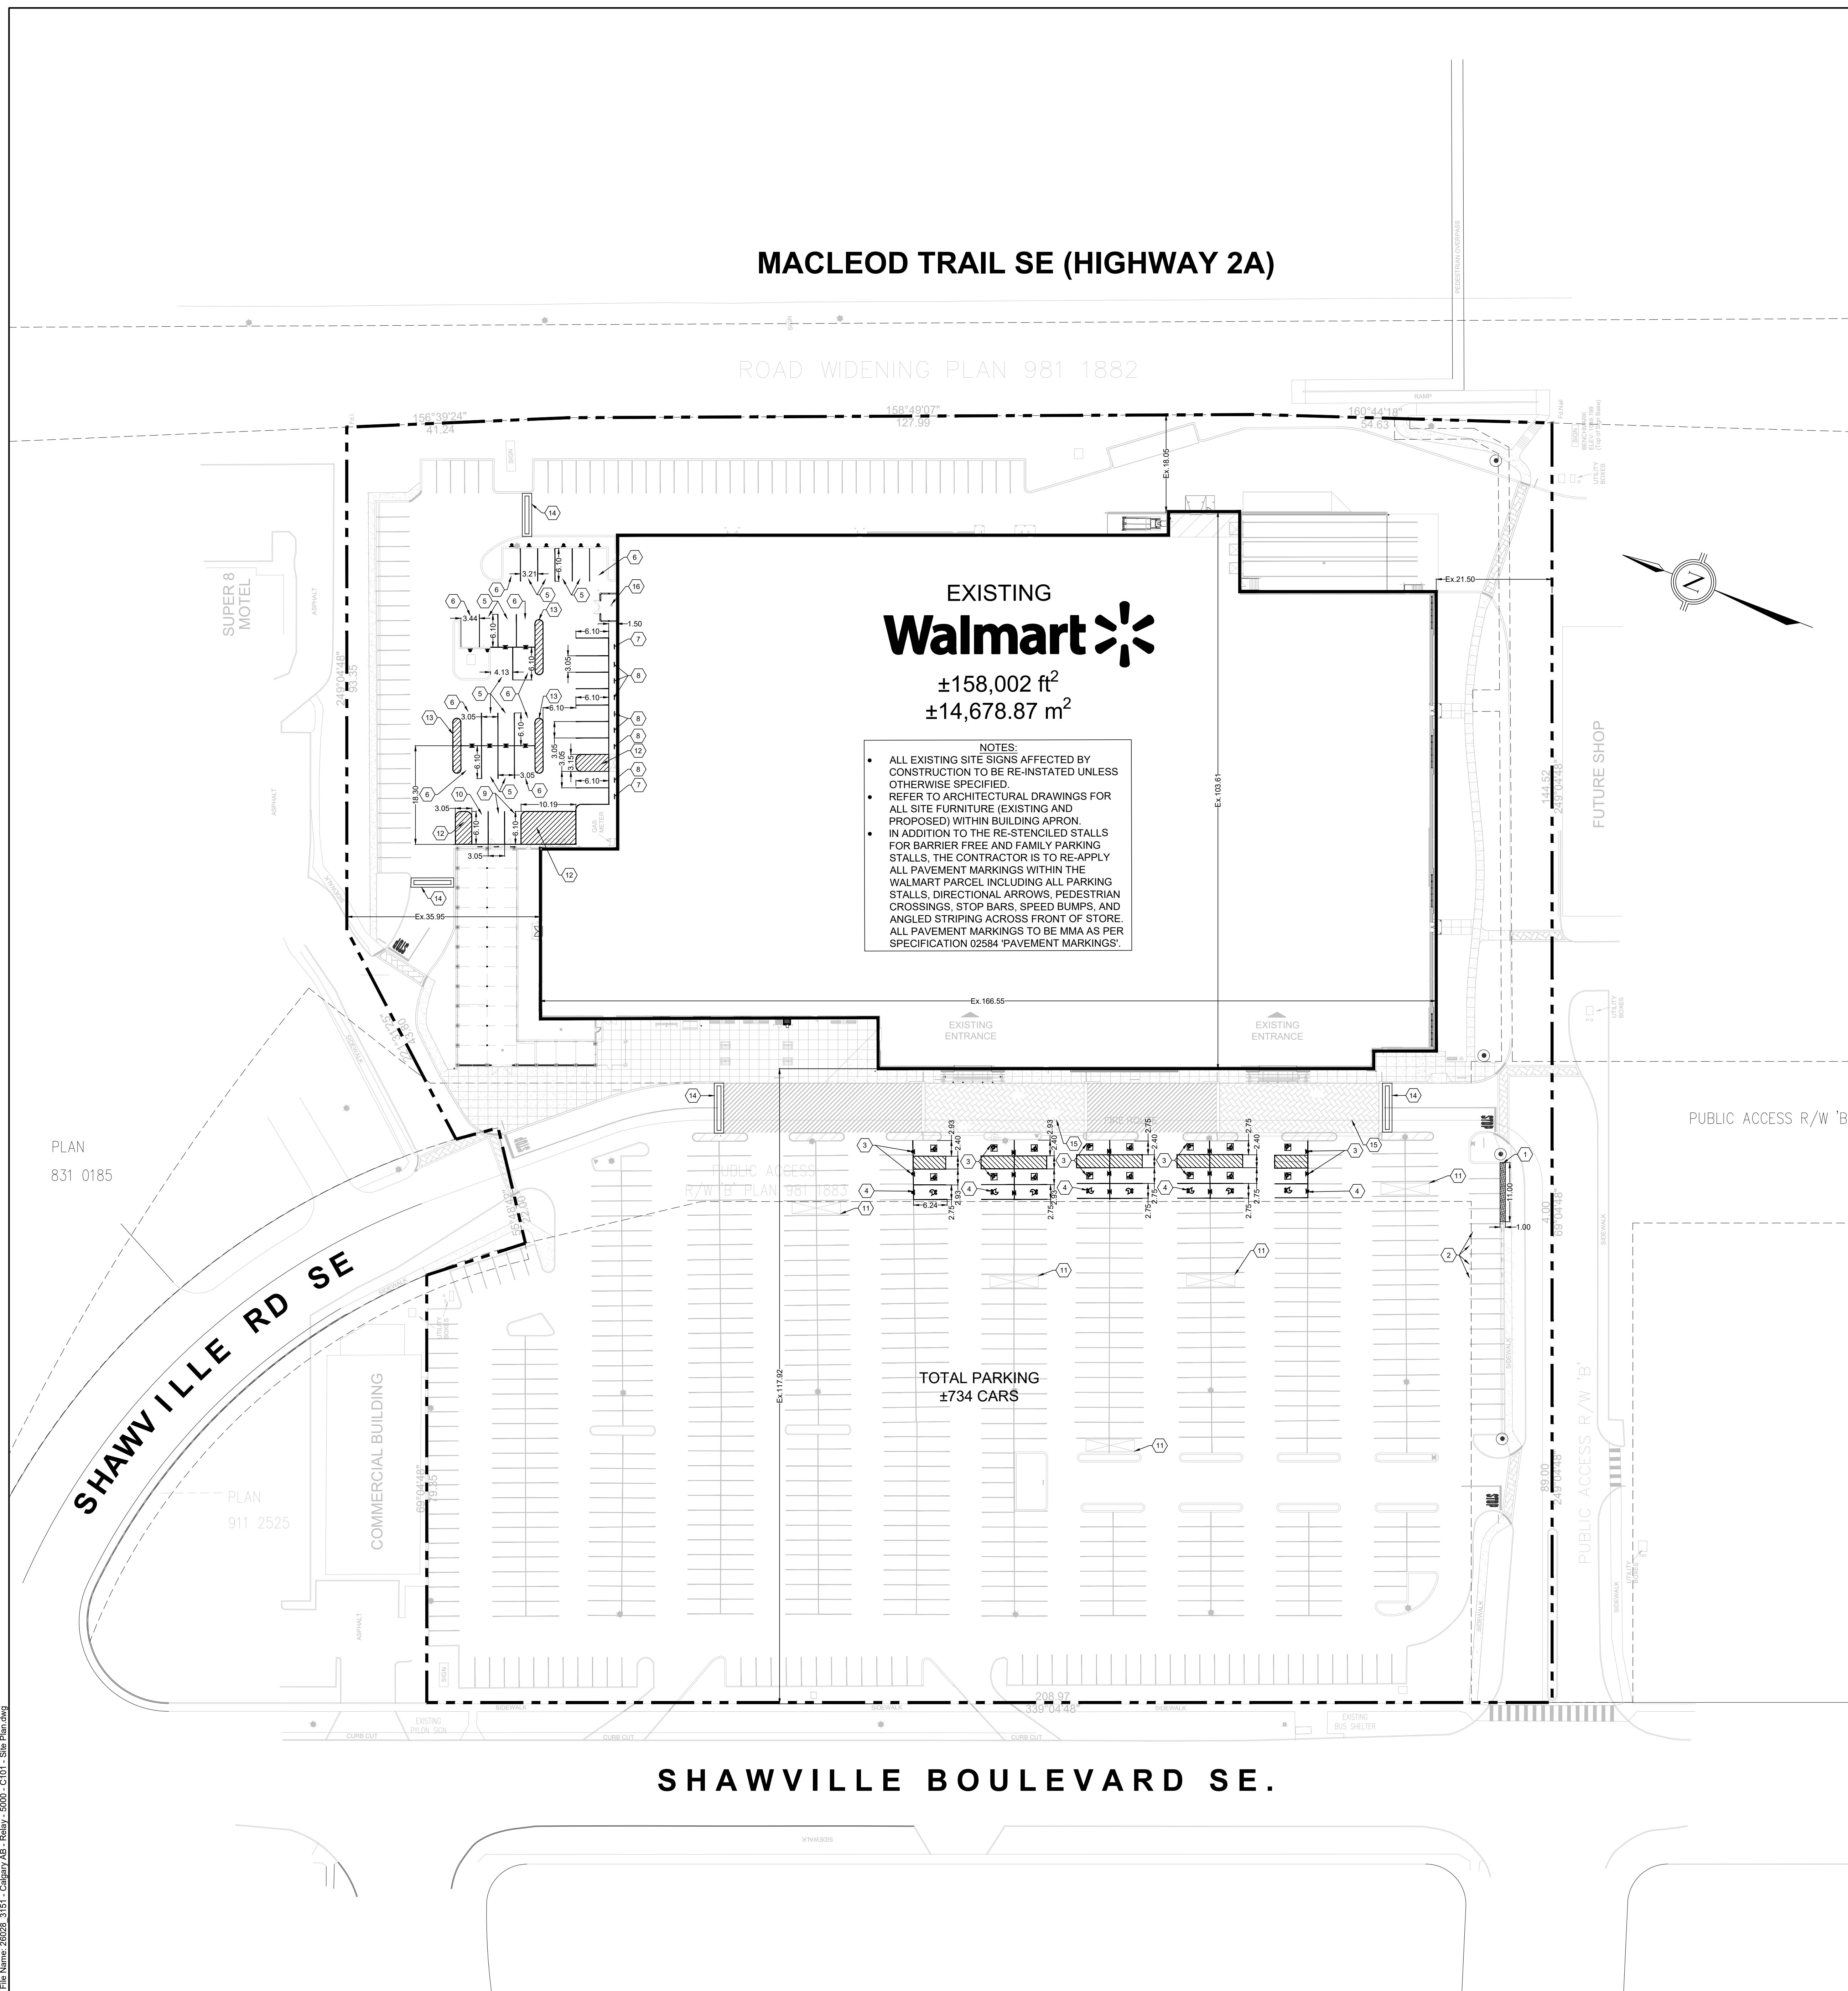

KEY PLAN N.T.S.

CONSTRUCTION NOTES

THE APPLICABLE LOCATIONS OF THE FOLLOWING CONSTRUCTION
NOTES ARE REFERENCED AS ON PLANS.

- 1 REMOVE AND DISPOSE EXISTING BOLLARD C/W CONCRETE BOLLARD BASE AND POST. CONTRACTOR TO FILL BOLLARD VOID SPACE WITH UNSHRINKABLE FILL TO 50MM ABOVE FINISHED GROUND. FINISHED GROUND SURFACES TO MATCH OUTLINED AREA AS SHOWN ON THIS DRAWING TO A DEPTH OF 50MM. INSTALL NEW ASPHALT TO MATCH EXISTING CONDITIONS OR BETTER, JOINT TO BE SEALED WITH RUBBER SEALANT.
- 2 REMOVE AND DISPOSE EXISTING PRECAST CONCRETE BASE, POST AND SIGNS.
- 3 AIR/WATER BLAST EXISTING BARRIER FREE PARKING STALL PAVEMENT MARKING AND INSTALL NEW BARRIER FREE PAVEMENT MARKINGS (STENCIL PROVIDED BY PATTISON SIGNS). REMOVE AND DISPOSE EXISTING BOLLARD C/W CONCRETE BOLLARD BASE AND POST. REPAINT EXISTING BOLLARD (CUT BOLLARD TOP AS REQUIRED TO PROPOSED DIMENSION AS SHOWN ON DETAIL). SUPPLY AND INSTALL NEW POST AND POST MOUNTED SMALL ONLINE PICK-UP PARKING SIGNS (SIGNS SUPPLIED BY PATTISON SIGNS). - SEE DETAIL 1, 3, 4 AND 5 ON C-401. MOUNTING HARDWARE AND BRACKETS (64mm ROUND FLATIRON MOUNTING BRACKET SET) TO BE SUPPLIED AND INSTALLED BY CONTRACTOR.
- 4 AIR/WATER BLAST EXISTING FAMILY PARKING STALL PAVEMENT MARKING AND INSTALL NEW FAMILY PAVEMENT MARKINGS (STENCIL PROVIDED BY PATTISON SIGNS). REMOVE AND DISPOSE EXISTING FAMILY SIGNS. RETROFIT AND REPAINT EXISTING BOLLARD (CUT BOLLARD TOP AS REQUIRED TO PROPOSED DIMENSION AS SHOWN ON DETAIL). SUPPLY AND INSTALL NEW POST AND POST MOUNTED FAMILY SIGN (SIGNS PROVIDED BY PATTISON SIGNS). - SEE DETAIL 1, 2, 4, AND 5 ON C-401. MOUNTING HARDWARE AND BRACKETS (64mm ROUND FLATIRON SIGN MOUNTING BRACKET SET) TO BE SUPPLIED AND INSTALLED BY CONTRACTOR.
- 5 PROPOSED NEW OPD STALLS. PAINT NEW 2.75M WIDE ONLINE PICK-UP PARKING STALL. SUPPLY AND INSTALL NEW BOLLARD C/W CONCRETE BASE VIA HYDROVAC, POST AND POST MOUNTED SMALL ONLINE PICK-UP PARKING SIGN (SIGNS SUPPLIED BY PATTISON SIGNS). - SEE DETAIL 8 AND 13 ON C-402 AND DETAIL 14 AND 17 ON C-403. MOUNTING HARDWARE AND BRACKETS TO BE SUPPLIED AND INSTALLED BY CONTRACTOR.
- 6 PROPOSED NEW OPD STALLS. PAINT NEW 2.75M WIDE ONLINE PICK-UP PARKING STALL. SUPPLY AND INSTALL NEW BOLLARD C/W CONCRETE BASE VIA HYDROVAC, POST AND POST MOUNTED SMALL ONLINE PICK-UP PARKING SIGN (SIGNS SUPPLIED BY OTHERS). - SEE DETAIL 8 AND 13 ON C-402 AND DETAIL 14 AND 17 ON C-403. MOUNTING HARDWARE AND BRACKETS TO BE SUPPLIED AND INSTALLED BY CONTRACTOR.
- 7 PROPOSED NEW OPD STALLS. PAINT NEW 2.75M WIDE ONLINE PICK-UP PARKING STALL. SUPPLY AND INSTALL NEW WALL MOUNTED LARGE ONLINE PICK-UP PARKING SIGN (SIGNS SUPPLIED BY OTHERS). - SEE DETAIL 11 ON C-402 AND DETAIL 14 AND 18 ON C-403. MOUNTING HARDWARE AND BRACKETS TO BE SUPPLIED AND INSTALLED BY CONTRACTOR.
- 8 PROPOSED NEW OPD STALLS. PAINT NEW 2.75M WIDE ONLINE PICK-UP PARKING STALL. SUPPLY AND INSTALL NEW WALL MOUNTED SMALL ONLINE PICK-UP PARKING SIGNS (SIGNS SUPPLIED BY OTHERS). - SEE DETAIL 10 ON C-402 AND DETAIL 14 AND 18 ON C-403. MOUNTING HARDWARE AND BRACKETS TO BE SUPPLIED AND INSTALLED BY CONTRACTOR.
- 9 PROPOSED NEW OPD STALLS. PAINT NEW 2.75M WIDE ONLINE PICK-UP PARKING STALL. SUPPLY AND INSTALL NEW FENCE MOUNTED SMALL ONLINE PICK-UP PARKING SIGNS (SIGNS SUPPLIED BY OTHERS). - SEE DETAIL 9 ON C-401 AND DETAIL 14 AND 15 ON C-403. MOUNTING HARDWARE AND BRACKETS TO BE SUPPLIED AND INSTALLED BY CONTRACTOR.
- 10 PROPOSED NEW OPD STALLS. PAINT NEW 2.75M WIDE ONLINE PICK-UP PARKING STALL. SUPPLY AND INSTALL NEW FENCE MOUNTED LARGE AND SMALL ONLINE PICK-UP PARKING SIGNS (SIGNS SUPPLIED BY OTHERS). - SEE DETAIL 7 ON C-401 AND DETAIL 14 AND 17 ON C-403. MOUNTING HARDWARE AND BRACKETS TO BE SUPPLIED AND INSTALLED BY CONTRACTOR.
- 11 EXISTING CANT CORBELS (COVERED) TO REMAIN. ALL SIDE PANELS (VINYL / STEEL / FIBERGLASS) TO BE REMOVED AND DISPOSED OFFSITE. ROOF TO REMAIN. REFER TO DETAIL ON THIS DRAWING.
- 12 PROPOSED ACCESS AISLE (YELLOW) PAVEMENT MARKINGS (45°)
- 13 PAINTED ISLAND (115mm STRIPES 450mm O.C. @ 45°) - YELLOW
- 14 PROPOSED SEED BUMP. - SEE DETAIL 9 ON C-402.
- 15 EXISTING STAMPED CONCRETE TO REMAIN.
- 16 EXISTING BATTERY STORAGE TO BE REMOVED. REFER TO REFLECTOR FOR DETAIL. DRAWING FOR DETAILS.




SCALE:
1:500


A horizontal scale bar with alternating black and white segments. It is marked with '0m', '5m', '10m', '20m', and '30m' at regular intervals.WALMART PARCEL

PARCEL AREA : 12.62 ACRES (51,052.6 SM)
 BUILDING AREA: 158,002 SF (14,678.87 SM)
 BUILDING AREA USED FOR
 PARKING CALCULATION GUFA: 156,452 SF (14,534.87 SM)
 PARKING PROVIDED : 734 CARS (4.69/1000 SF) (5.05/100 SM)


SHEET:
C-101

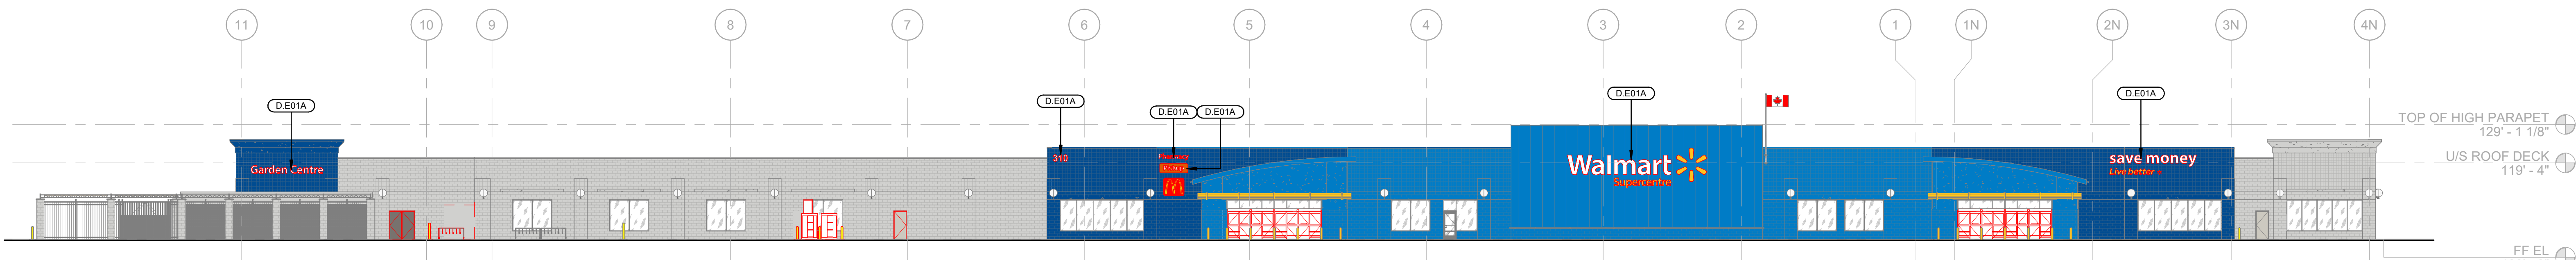


5 EXISTING WEST ELEVATION
A2.0 1" = 20'-0"

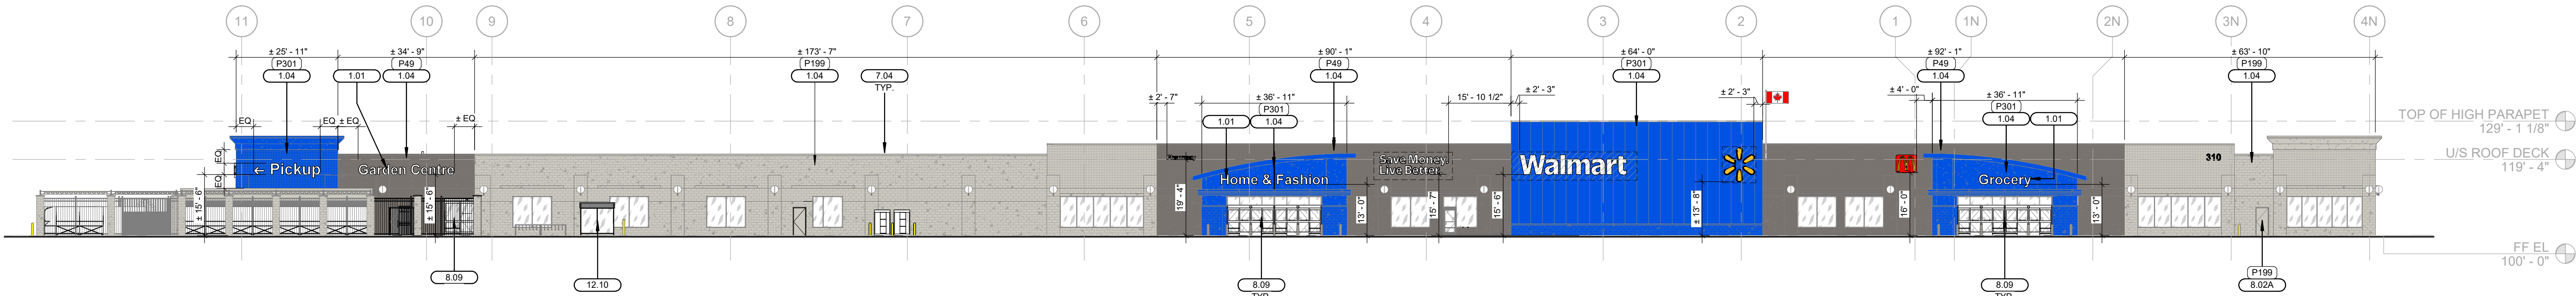


4 PROPOSED WEST ELEVATION
A2.0 1" = 20'-0"

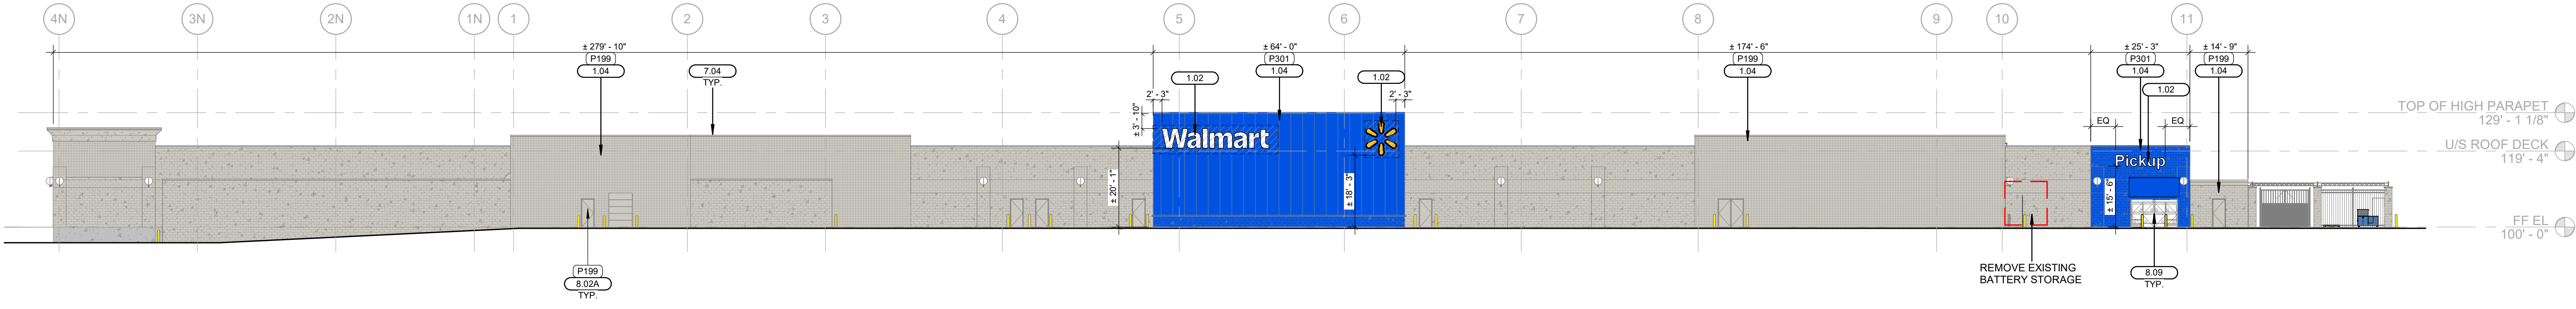

3 PROPOSED EAST ELEVATION
A2.0 1" = 20'-0"

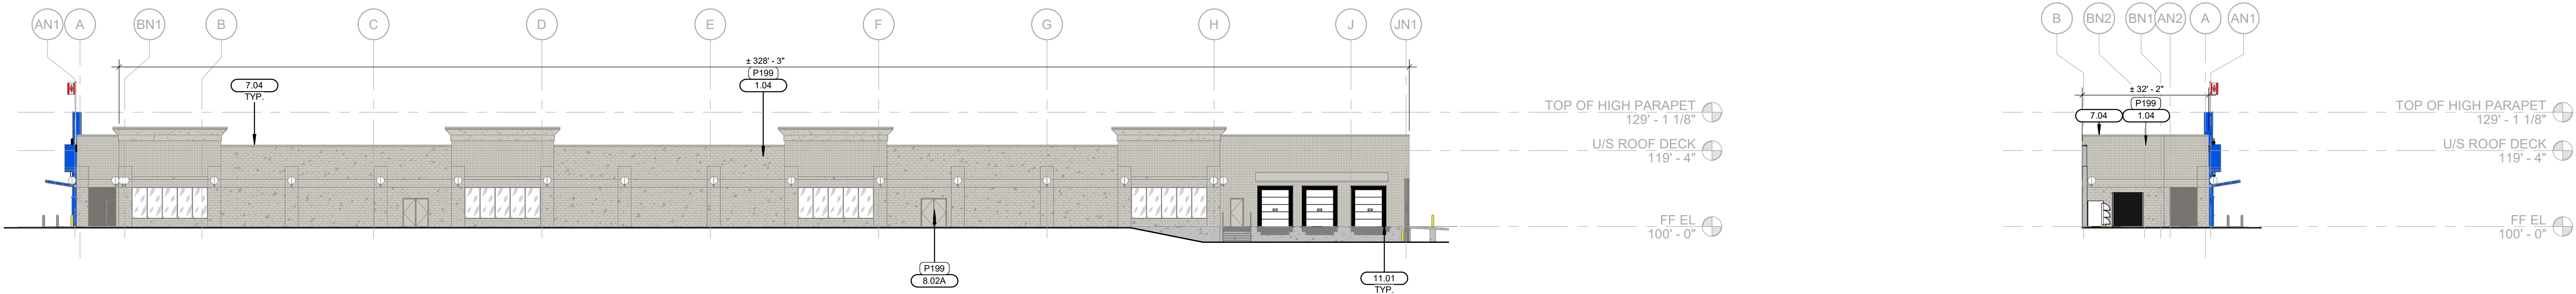

2 PROPOSED SOUTH ELEVATION
A2.0 1" = 20'-0"

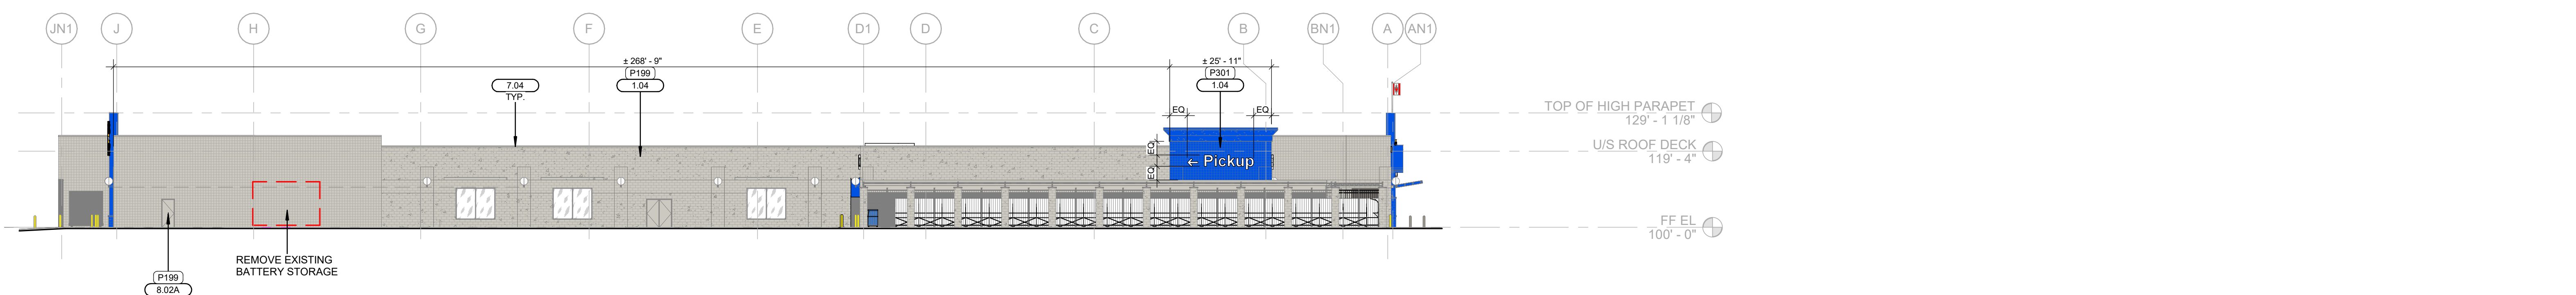

1 PROPOSED NORTH ELEVATION
A2.0 1" = 20'-0"

SHEET NOTES

1. REPLACE ALL EXISTING CAULKING AT CONC CURB AND ALONG EXTERIOR WALL AT THE TOP OF EXTERIOR CONCRETE CURB. SAW CUT EXISTING CONCRETE CURB. CLEAN AND PREPARE FOR CAULKING INFILL. COORDINATE WITH PHASING OF EXTERIOR PAINTING.
2. CLEAN AND PAINT ALL GAS LINES, P5.
3. ALLOW REPLACEMENT OF UP TO 1500 LINEAR FEET OF EXISTING BUILDING CAULKING WITH NEW. COORDINATE WITH PHASING OF EXTERIOR PAINTING. GC TO MAINTAIN RECORD LOG.
4. EXTERIOR WALLS, CONCRETE CURBS, AND FOUNDATION TO BE PREPARED FOR NEW FINISHES, AS REQUIRED.
5. SITE VERIFY CONDITION OF EXTERIOR WALL PAINT. CLEAN AND PREPARE SURFACES TO RECEIVE NEW PAINT.
6. REFER TO DOOR SCHEDULE ON A8.0 FOR ALL REPAIR, SERVICE. REPAIR AND REPLACEMENT REQUIRED FOR DOORS.
7. REFER TO MATERIALS AND FINISH KEY ON A7.0 FOR MATERIALS, COLOUR AND FINISH DESCRIPTIONS.
8. ALLOW FOR REPLACEMENT OF 100 LINEAR FEET OF EXISTING EXTERIOR CURBS WHERE DAMAGED. GC TO VERIFY LOCATION ON SITE.
9. REMOVE EXISTING EIFS WHERE DAMAGED. PATCH, REPAIR AND RE-SKIM ALL DAMAGED AREAS. GC TO ALLOW FOR 1,500 SF OF NEW EIFS.
10. GC SHOULD NOT START THE EXTERIOR WORK BEFORE ALL REQUIRED MUNICIPAL PERMITS ARE ACQUIRED.
11. GC TO PROVIDE 3 SAMPLES FOR P301, GREY (DARK) PAINT FOR CONSTRUCTION MANAGER APPROVAL.

LEGEND

- EXTENT OF 1/2" FIRE RETARDANT PLYWOOD BACKING FOR SIGNAGE

KEYNOTE LEGEND

KEYNOTE	DESCRIPTION
1.01	SIGNAGE (NON-ILLUMINATED) FURNISHED AND INSTALLED BY WALMART APPROVED SIGNAGE VENDOR. THE GENERAL CONTRACTOR IS TO COORDINATE THE EXACT LOCATION FOR THE INSTALLATION OF THE SUPPORT FRAMING REQUIRED.
1.02	SIGNAGE (ILLUMINATED) FURNISHED AND INSTALLED BY WALMART APPROVED SIGNAGE VENDOR. THE GENERAL CONTRACTOR IS TO COORDINATE THE EXACT LOCATION FOR PROVIDING POWER AND THE INSTALLATION OF THE SUPPORT FRAMING REQUIRED.
1.04	REPAIR & PATCH DAMAGED SURFACES INCLUDING SILLS. PREPARE SURFACES TO RECEIVE NEW PAINT. CONTRACTOR TO REVIEW BEFORE PAINTING 'SHERWIN WILLIAMS REPORT ON HOW TO PROCEED WITH PAINTING EXTERIOR. ENSURE TO INCLUDE FOR REMOVAL OF EFFLORESCENCE FROM MASONRY SURFACES PRIOR TO REPAINTING.
7.04	NEW PRE-FINISHED METAL CAP FLASHING. COLOUR: WHITE-WHITE. REPLACE ANY DAMAGED OR MISSING WOOD-BLOCKING.
8.02A	EXISTING HOLLOW METAL DOOR AND FRAME. INTERIOR COLOUR TO MATCH ADJACENT WALL. REMOVE AND REPLACE EXISTING SEALANT AROUND EXTERIOR DOORS, WINDOWS AND MATERIAL TRANSITIONS. REPLACE WEATHERSTRIPPING, SWEEPS & THRESHOLDS AT EXTERIOR HOLLOW METAL DOORS. RE-GROUT AREAS OF SILL WHERE GROUT HAS BEEN DAMAGED OR MISSING. PREP SURFACE & REPAINT ALL EXTERIOR HOLLOW METAL DOORS. MATCH ADJACENT EXTERIOR WALL COLOUR. REFER INTERIOR ELEVATIONS FOR INTERIOR COLOUR. PAINT DOOR IN OPEN POSITION TO ENSURE SMOOTH FINISH.
8.09	INSTALL NEW CLEAR ANDONIZED ALUMINUM SLIDING DOORS AND FRAME COMPLETE WITH FROST SLAB. REFER TO DOOR SCHEDULE AND SPECS. INSTALL NEW CLEAR ANDONIZED ALUMINUM SLIDING DOORS. REFER TO DOOR SCHEDULE AND SPECS.
11.01	NEW DOCK BUMPER
12.10	NEW SMOKE SHELTER
D.E01A	SIGNAGE: REMOVE EXISTING SIGNAGE. REMOVE ALL BOLTS AND FASTENERS, INFILL HOLES. PATCH AND REPAIR SURFACE TO MATCH EXISTING. PREPARE TO RECEIVE NEW FINISHES.

FINISH SCHEDULE

COLOUR	MARK	DESCRIPTION	Material: Comments
P49		GAUNTLET GRAY	PMS: 244-C6
P199		PASSIVE	PMS: COOL GREY 3C
P301		TRUE BLUE	PMS:2728 C

ABBARCH

7233 YONGE STREET, SUITE 700
TORONTO, ON, M2P 2G3
T: 416-363-8844
WWW.ABBARCH.COM

STIPULATION FOR REUSE
THIS DRAWING WAS PREPARED FOR THE
CONSTRUCTION OF THE PROJECT AND
IS NOT TO BE REUSED FOR ANY OTHER
PROJECT WITHOUT THE WRITTEN
CONSENT OF ABBARCH. ANY REUSE
OF THIS DRAWING FOR ANY OTHER
PROJECT WITHOUT THE WRITTEN
CONSENT OF ABBARCH MAY BE
CONSIDERED A VIOLATION OF THE
PROFESSIONAL CODE OF ETHICS.

SEAL

walmart
CALGARY S. AB
100-310 Shawville Blvd S E.
Calgary, AB T2Y 3S4

ISSUE BLOCK

CHECKED BY: GG
DRAWN BY: MP
PROTO NO: 160
DOCUMENT DATE: MM/DD/YY

EXTERIOR
ELEVATIONS

SHEET:
A2.0

MACLEOD TRAIL SE (HIGHWAY 2A)

ROAD WIDENING PLAN 981 1882

EXISTING
Walmart

±158,002 ft²
±14,678.87 m²


NOTES:
ALL EXISTING SITE SIGNS AFFECTED BY CONSTRUCTION TO BE RE-INSTATED UNLESS OTHERWISE SPECIFIED.
REFER TO ARCHITECTURAL DRAWINGS FOR ALL SITE FURNITURE (EXISTING AND PROPOSED) WITHIN BUILDING APRON.
IN ADDITION TO THE RE-STENCILED STALLS FOR BARRIER FREE AND FAMILY PARKING STALLS, THE CONTRACTOR IS TO RE-APPLY ALL PAVEMENT MARKINGS WITHIN THE WALMART PARCEL INCLUDING ALL PARKING STALLS, DIRECTIONAL ARROWS, PEDESTRIAN CROSSINGS, STOP BARS, SPEED BUMPS, AND ANGLED STRIPING ACROSS FRONT OF STORE. ALL PAVEMENT MARKINGS TO BE MMAS PER SPECIFICATION 02584 'PAVEMENT MARKINGS'.

TOTAL PARKING
±734 CARS

SHAWVILLE BOULEVARD SE.

Site Plan

- | # | Description |
|-----|--|
| 1. | 2'-6" Illuminated Channel Letters (< Pickup) |
| 2. | 30" Non-illuminated Cut out letters (GC) |
| 3. | Non Illuminated Cut Out letters (Pharmacy) |
| 4. | Illuminated Channel letters (H&F) |
| 5. | 5' SMLB Illuminated Channel Letters |
| 6. | 5' Illuminated Channel Letters |
| 7. | Existing McDonald Sign to be relocated |
| 8. | Illuminated Channel letters (Grocery) |
| 9. | Non Illuminated Cut Out letters Civic # |
| 10. | 2'-6" Illuminated Channel Letters (Pickup) |
| 11. | 9x - Pickup panels on Bollard |
| 12. | 20x - call in panels on Bollard |
| 13. | 2x - Pickup panels on Wall |
| 14. | 9x - call in panels on Wall |
| 15. | 1x - Pickup panels on Fence |
| 16. | 3x - call in panels on Fence |
| 17. | Grey Awning (Garden Centre) |
| 18. | Blue Awning |
| 19. | S/f Parking Sign Stroller (Qty : 8x)
(Pattison ID Supply Only) |
| 20. | S/f Parking Sign Accessible (Qty : 16x)
(Pattison ID Supply Only) |

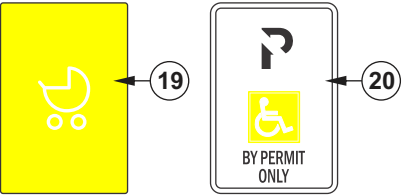

Project ID
CA-AM6-105202_V2

Walmart #3151
100-310 Shawville Blvd
Calgary, AB

Sign Item

Date: 08-24-2026
Scale: N.T.S.
Contact: L. Duguay
Designer: A. Theriault

Revision Note

Text box

Information Required
for Production

Text box

Customer Approval

Signature

MM/DD/YYYY

All rights reserved. The artwork depicted herein are copyrighted and are the exclusive property of Pattison ID and as such cannot be reproduced and/or distributed, in whole or in part, without written permission of Pattison ID.

It is the Customer's responsibility to ensure that the sign installation location is suitable to accept and support the installation of the signs being ordered. Notify Pattison ID immediately if further details are required.

Pattison



1.866.635.1110
pattisonid.com