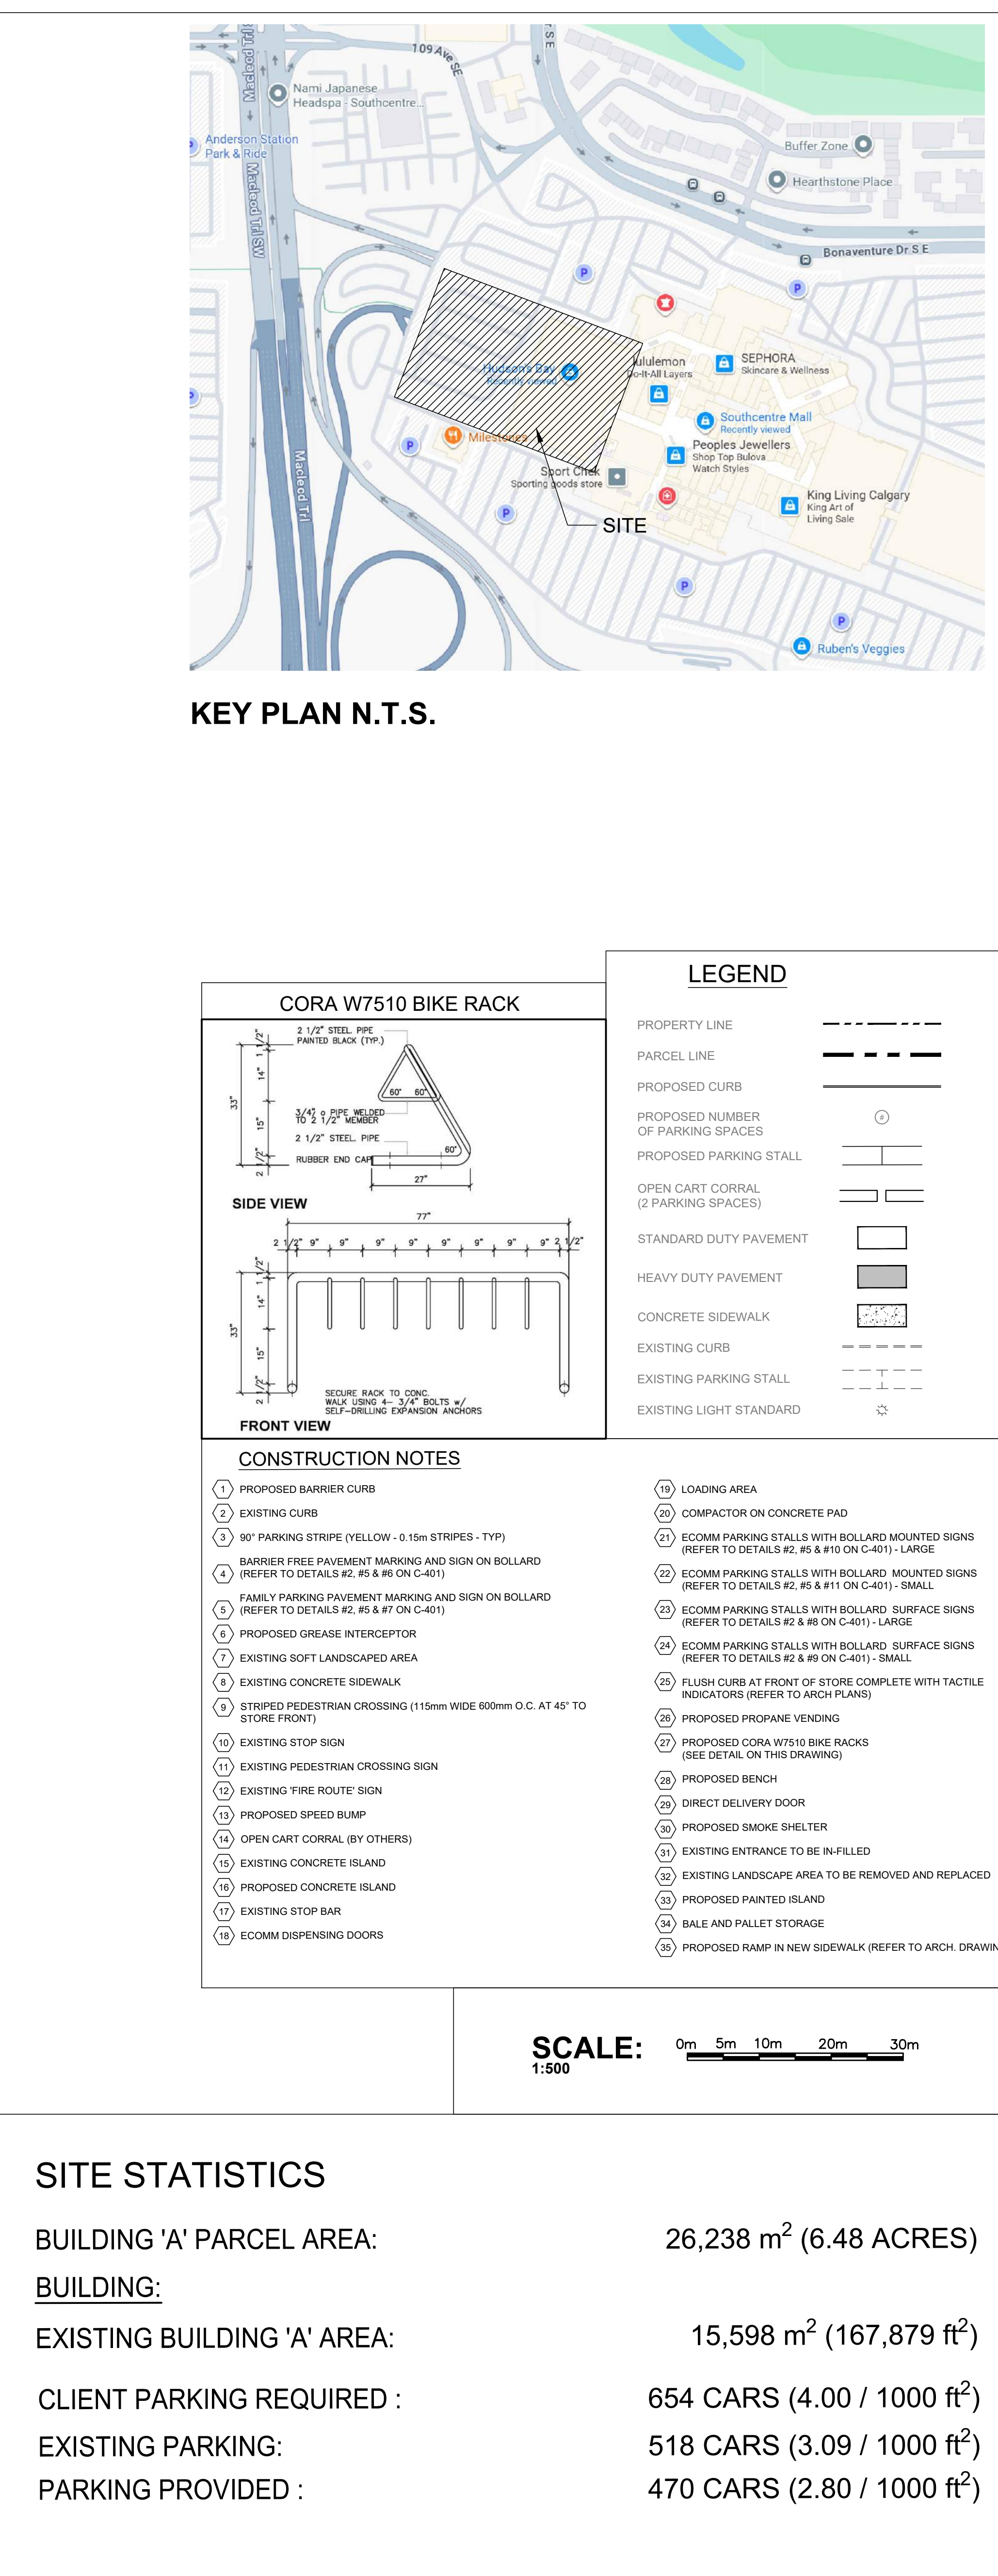


## SITE STATISTICS

BUILDING 'A' PARCEL AREA: 26,238 m<sup>2</sup> (6.48 ACRES)


BUILDING:

EXISTING BUILDING 'A' AREA: 15,598 m<sup>2</sup> (167,879 ft<sup>2</sup>)


CLIENT PARKING REQUIRED : 654 CARS (4.00 / 1000 ft<sup>2</sup>)

EXISTING PARKING: 518 CARS (3.09 / 1000 ft<sup>2</sup>)


PARKING PROVIDED : 470 CARS (2.80 / 1000 ft<sup>2</sup>)

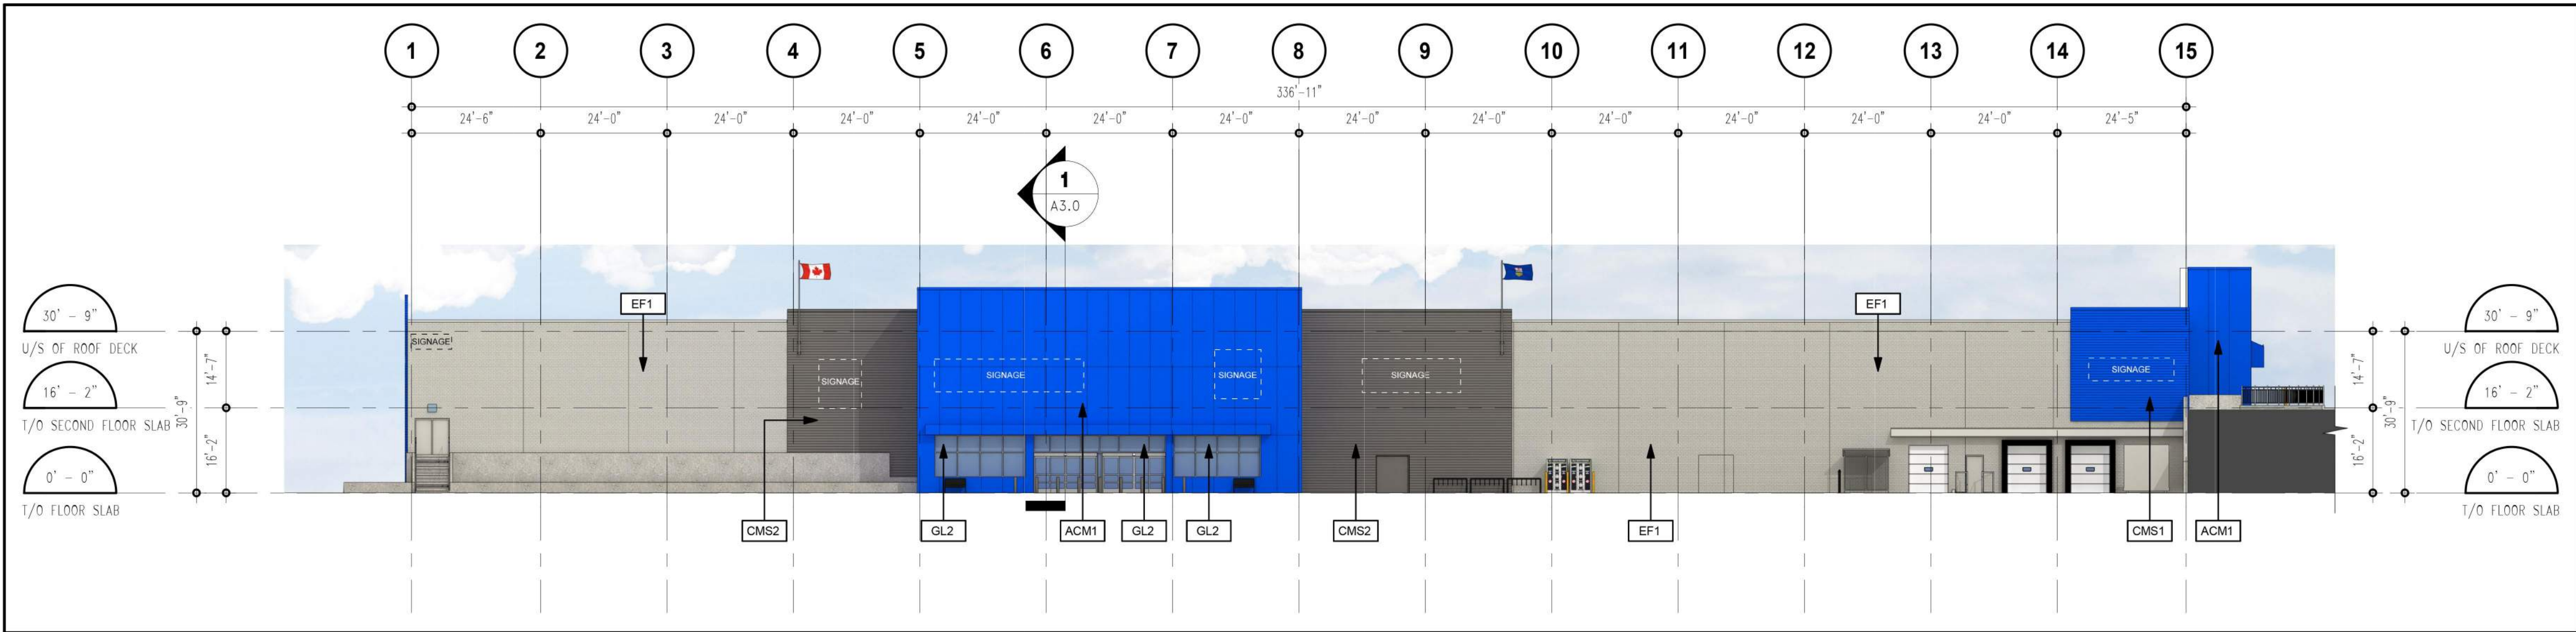


**1** EXTERIOR ELEVATION – NORTH  
SCALE: 1" = 20'-0"

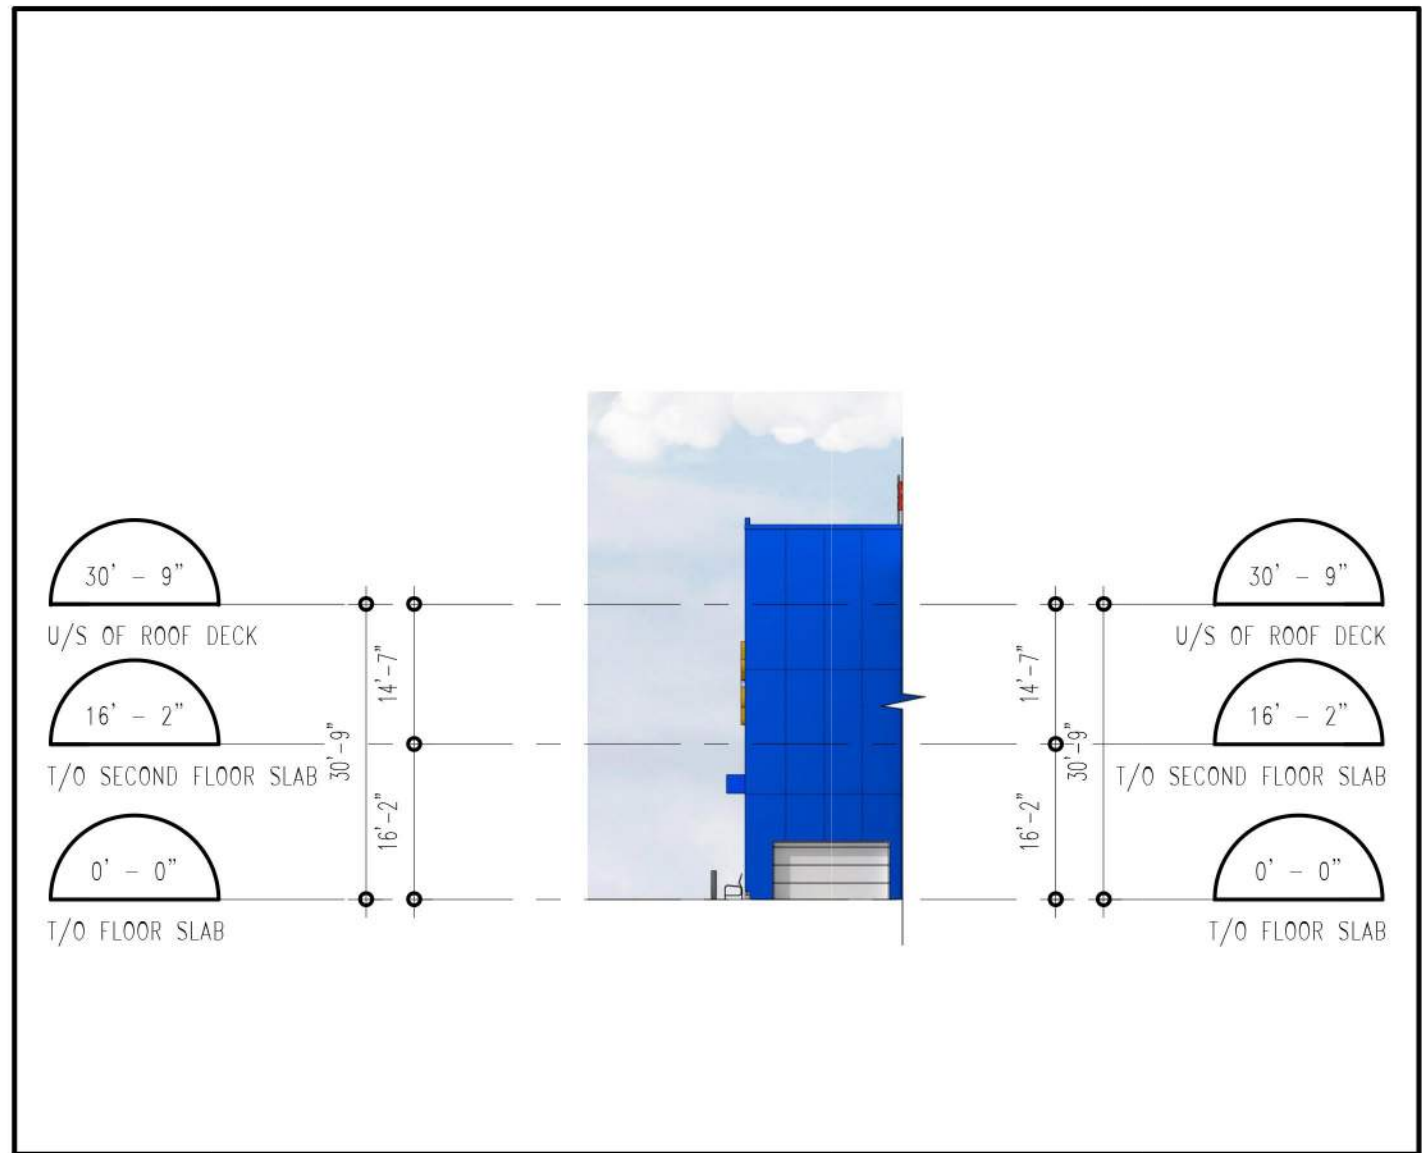


**2** EXTERIOR ELEVATION – CART STORAGE  
SCALE: 1" = 20'-0"

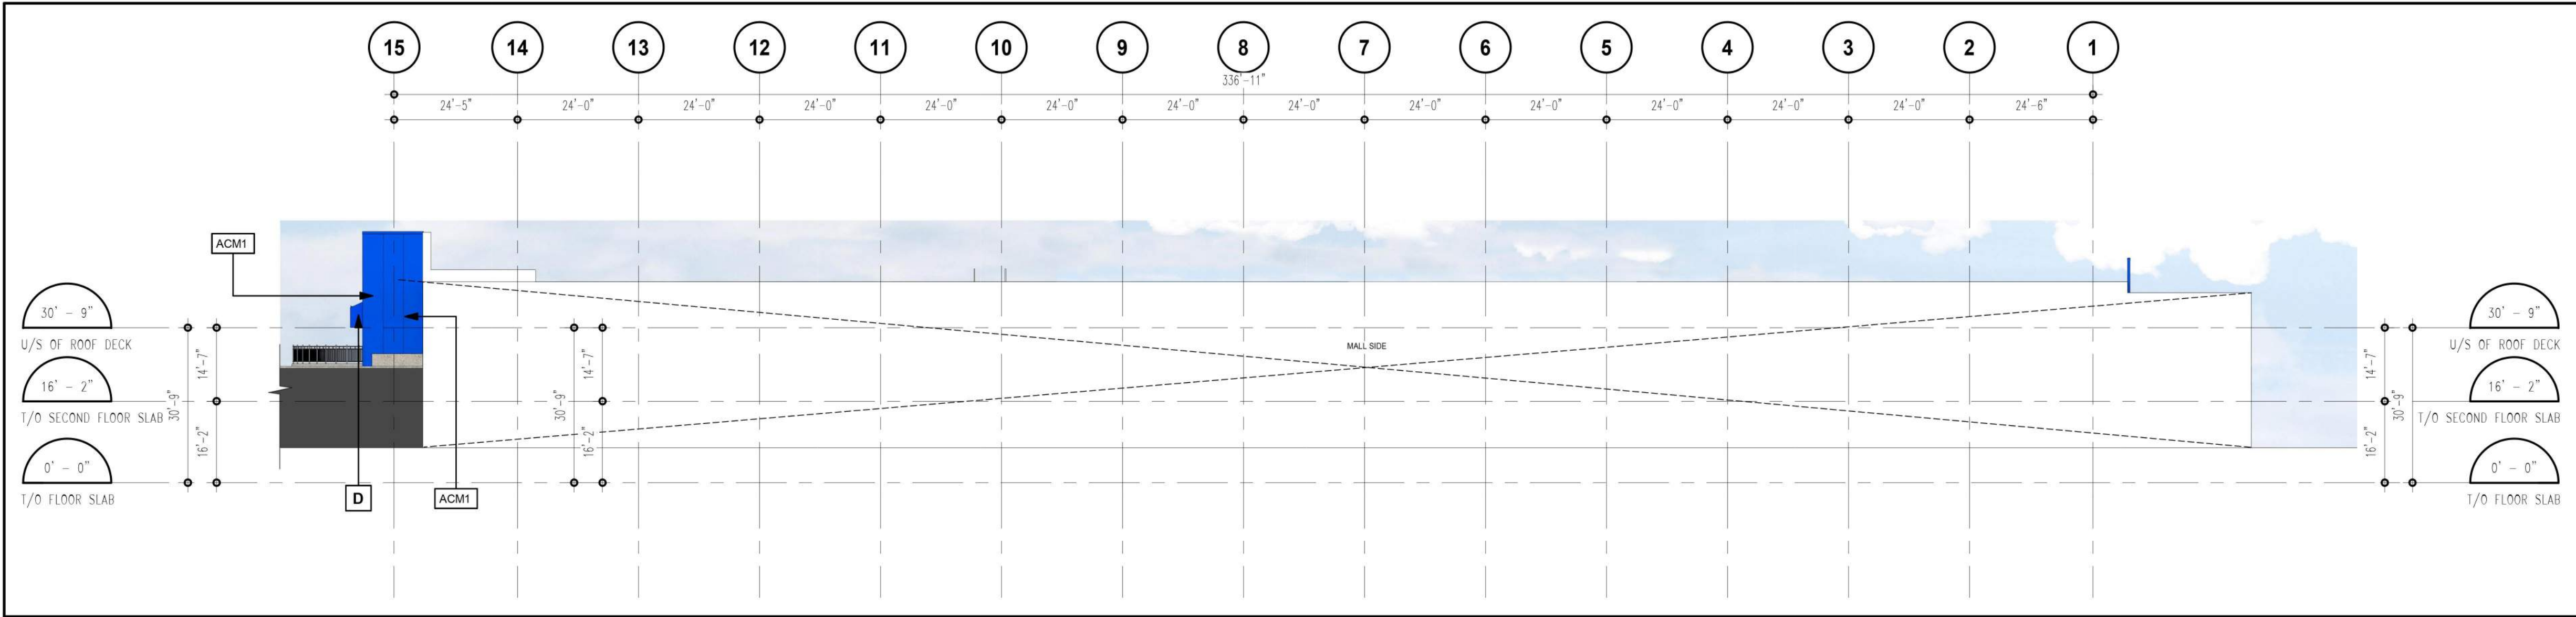

**3** EXTERIOR ELEVATION – SOUTH  
SCALE: 1" = 20'-0"

 


**4** RESERVED

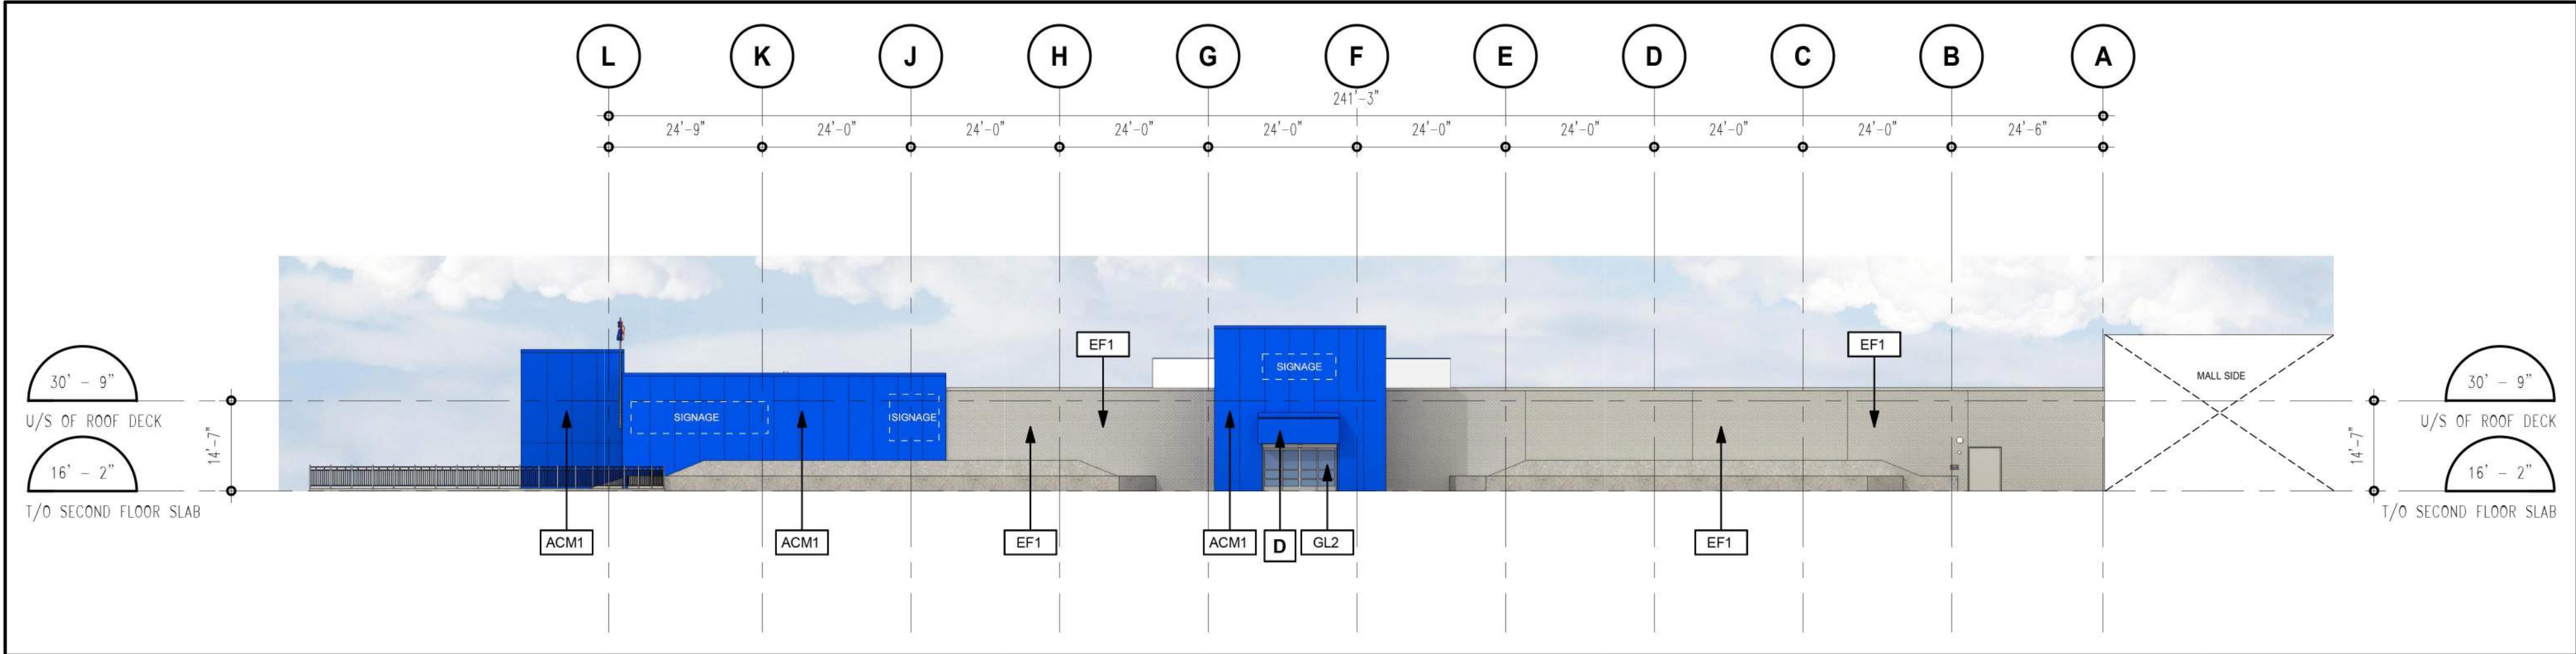


**5** EXTERIOR ELEVATION – EAST  
SCALE: 1" = 20'-0"



**6** RESERVED

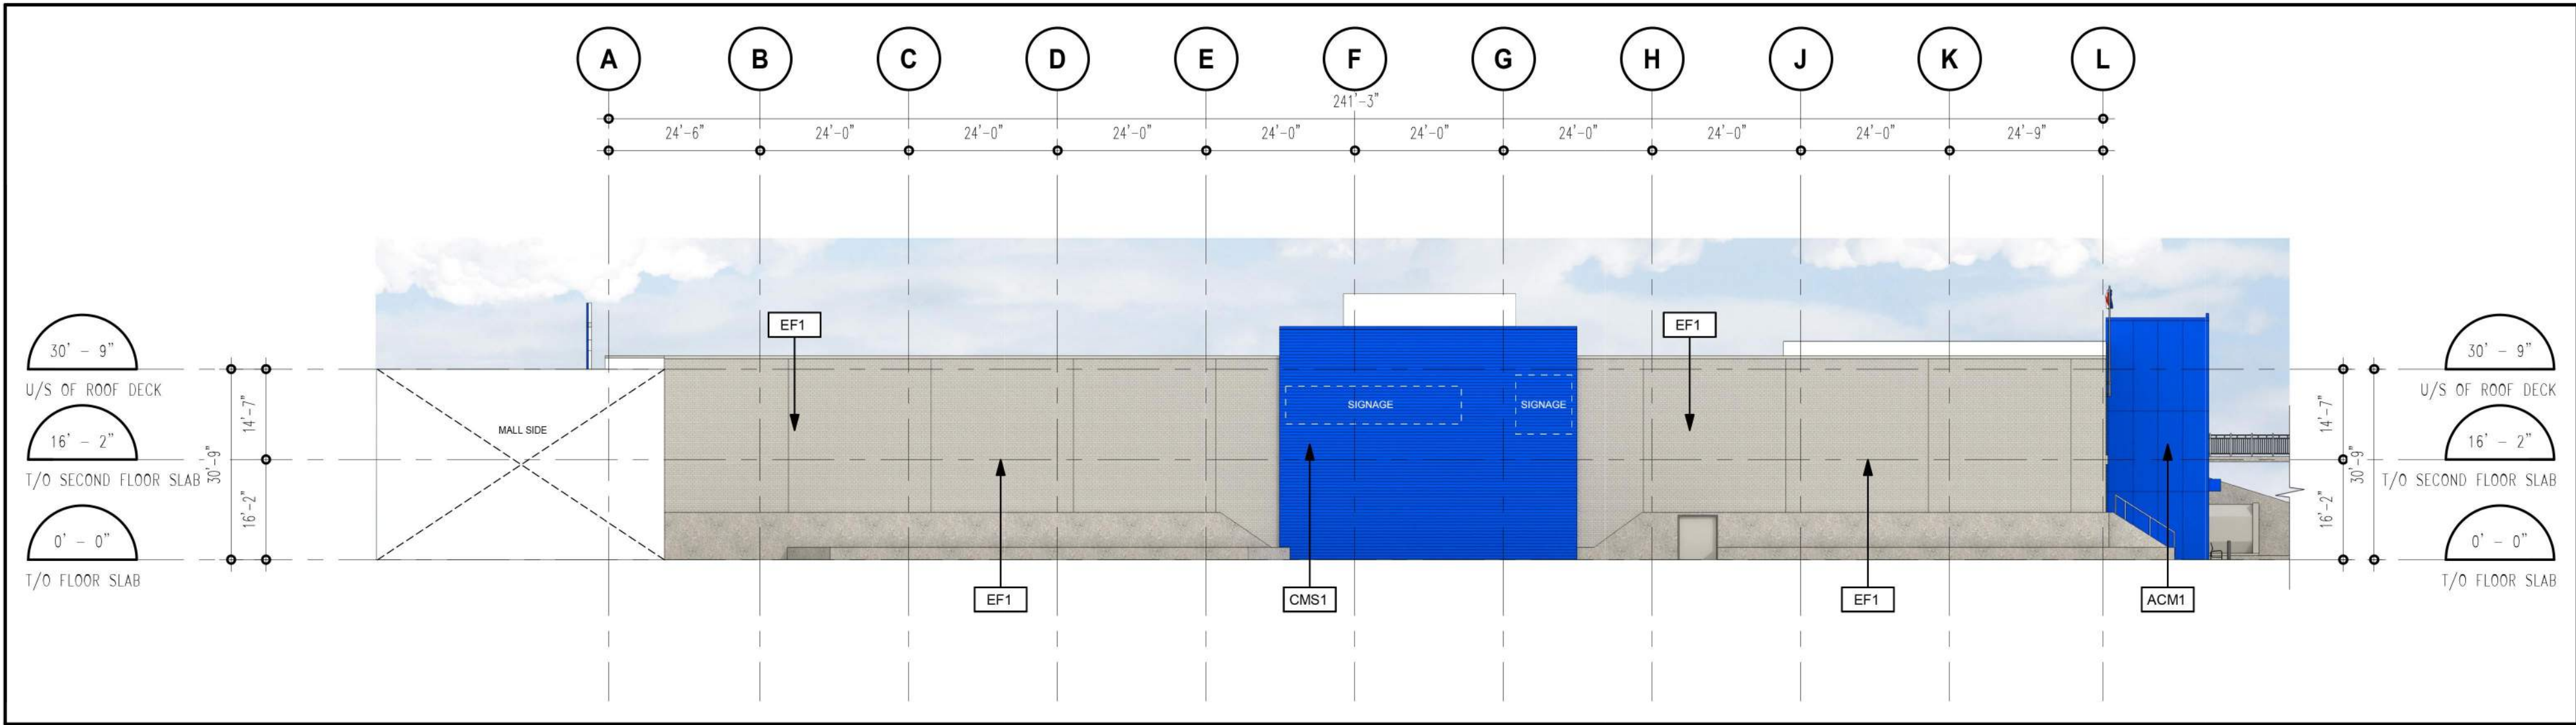

**7** EXTERIOR ELEVATION – WEST  
SCALE: 1" = 20'-0"

 

**8** RESERVED

**KEY PLAN**

TRUE NORTH  
  
PROJECT NORTH

**ARCHITECTURAL NORTH**  
ALL EXTERIOR ELEVATIONS ARE BASED ON ARCHITECTURAL PLAN NORTH.

**COPYRIGHT NOTICE:**

This drawing and all associated documentation are the copyrighted property of BARRY R. JOHNSON ARCHITECT. No part of this drawing may be reproduced, stored in a retrieval system, or transmitted in any form or by any means, electronic, mechanical, photocopying, recording, or by any information storage and retrieval system, without the prior written permission of BARRY R. JOHNSON ARCHITECT. Any unauthorized use of this drawing is strictly prohibited. Each user of this drawing shall be responsible for obtaining all necessary permits and approvals from the appropriate authorities. The user shall be responsible for obtaining all necessary permits and approvals from the appropriate authorities. The user shall be responsible for obtaining all necessary permits and approvals from the appropriate authorities.



100 ANDERSON ROAD SE  
CALGARY, AB  
JOB NUMBER: 25-078 | PROJECT: 140K (ACTUAL 106,988 FT<sup>2</sup>)

DATE ELECTRONIC-PRINTED:  
2026-09-02 12:17:11 PM

| No. | Description     | Date       |
|-----|-----------------|------------|
| 1   | ISSUED FOR D.P. | 2026-08-31 |
| 2   |                 |            |
| 3   |                 |            |
DRAWN BY: WTEB  
CHECKED BY: B.R.J.  
LAST WORKED ON BY: D.C.G.  
DATE ISSUED: 2026-08-31  
PROTO CYCLE: 2025-Q4  
SCALE: 1" = 20'-0"  
REF:

**LEGEND**

P49 GAUNTLET GRAY  
SHERWIN WILLIAMS SW7019

P199 PASSIVE  
SHERWIN WILLIAMS SW7064

P301 TRUE BLUE  
SHERWIN WILLIAMS SW2728

ACM1 ACM PANEL SYSTEM C2000  
COLOUR: TRUE BLUE

CMS1 KINGSPAN CORRUGATED METAL PANEL SYSTEM  
COLOUR: TRUE BLUE

CMS2 KINGSPAN CORRUGATED METAL PANEL SYSTEM  
COLOUR: GAUNTLET GREY

EF1 EXISTING MASONRY VENEER c/w NEW PAINT FINISH  
COLOUR: P199 "PASSIVE"

GL1 ALUMINUM GLAZING SYSTEM c/w SPANDREL PANEL  
COLOUR: P199 "PASSIVE"

GL2 ALUMINUM GLAZING SYSTEM c/w CLEAR INSULATED  
GLAZING UNITS

**EXTERIOR ELEVATIONS (COLOUR)**

SHEET: A2.0